
 
 
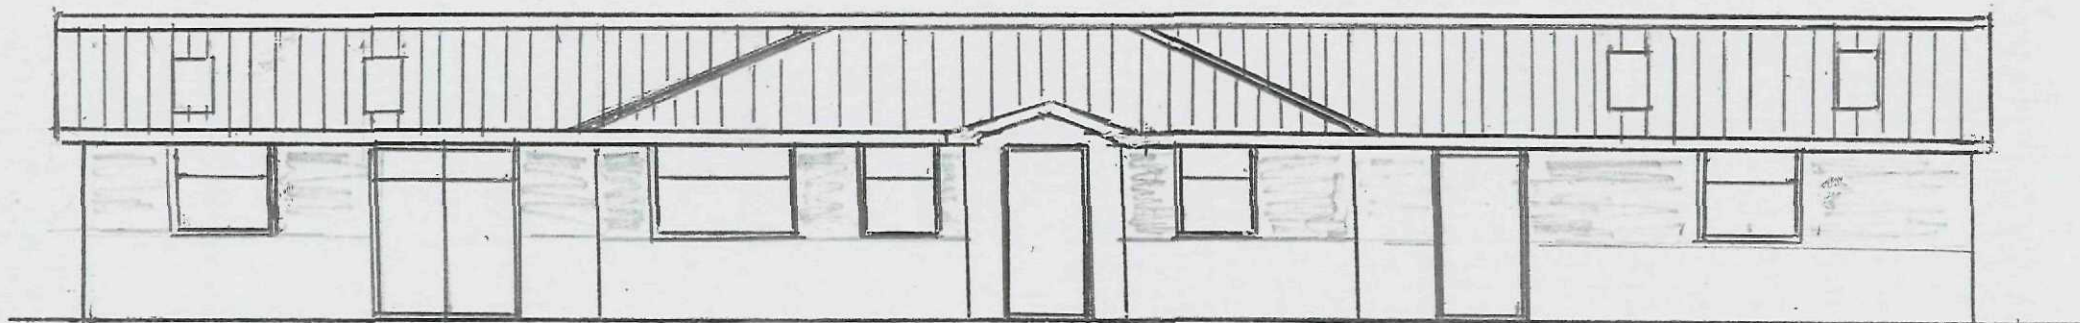


EAST ELEVATION

Mr & Mrs Burr Alterations & Extensions at
Greenwood, Lutton Bank, Lutton, N. Spalding, Lincolnshire
PE12 9LL

Scale 1:100

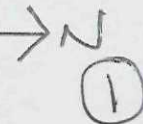

WEST ELEVATION

