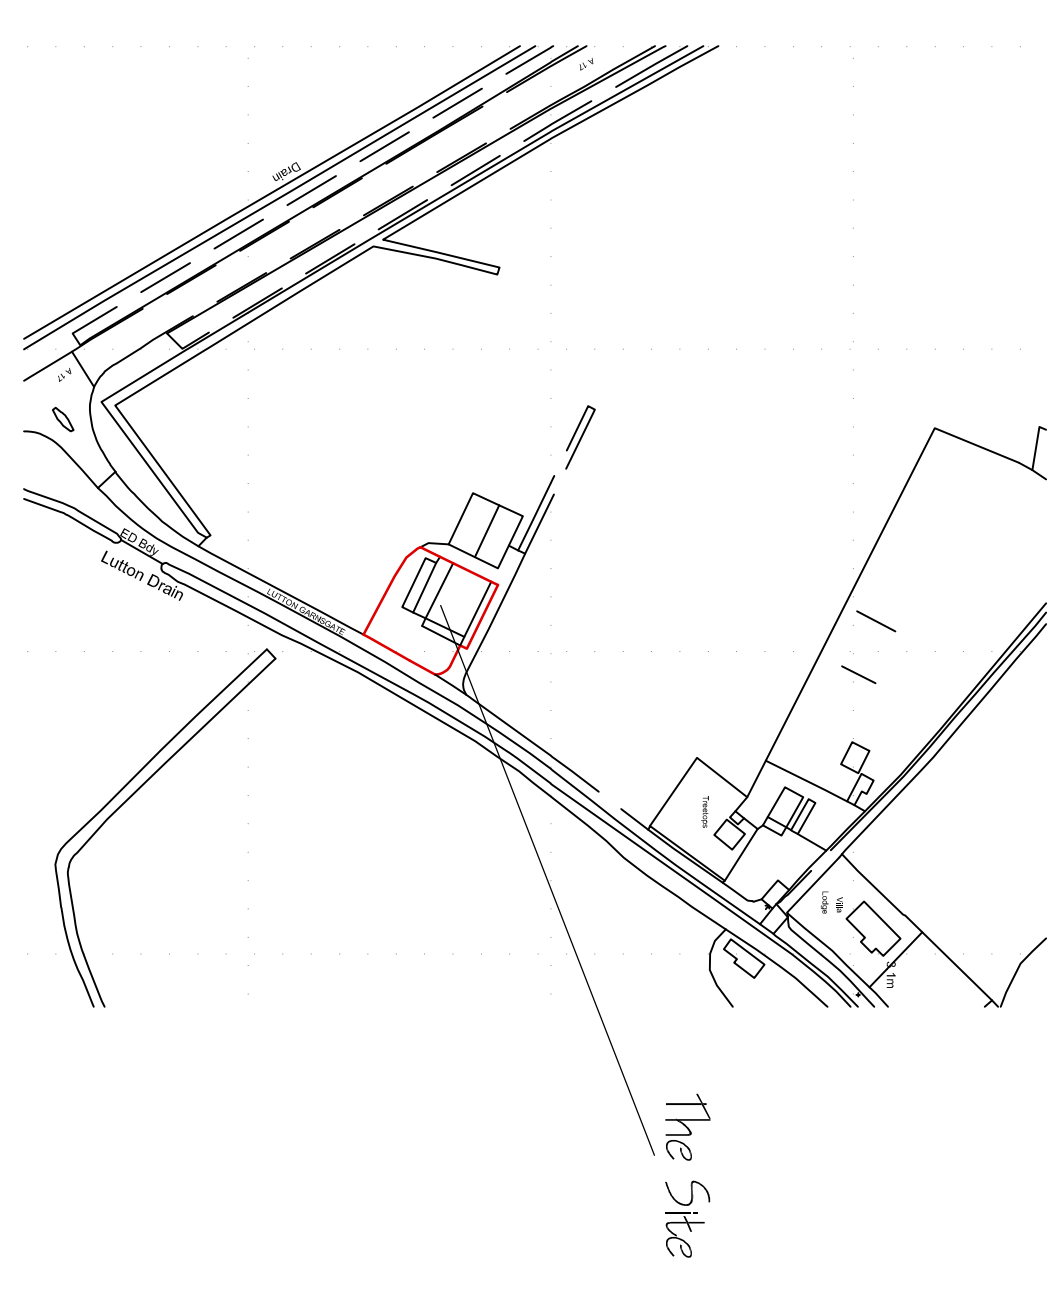
 
 
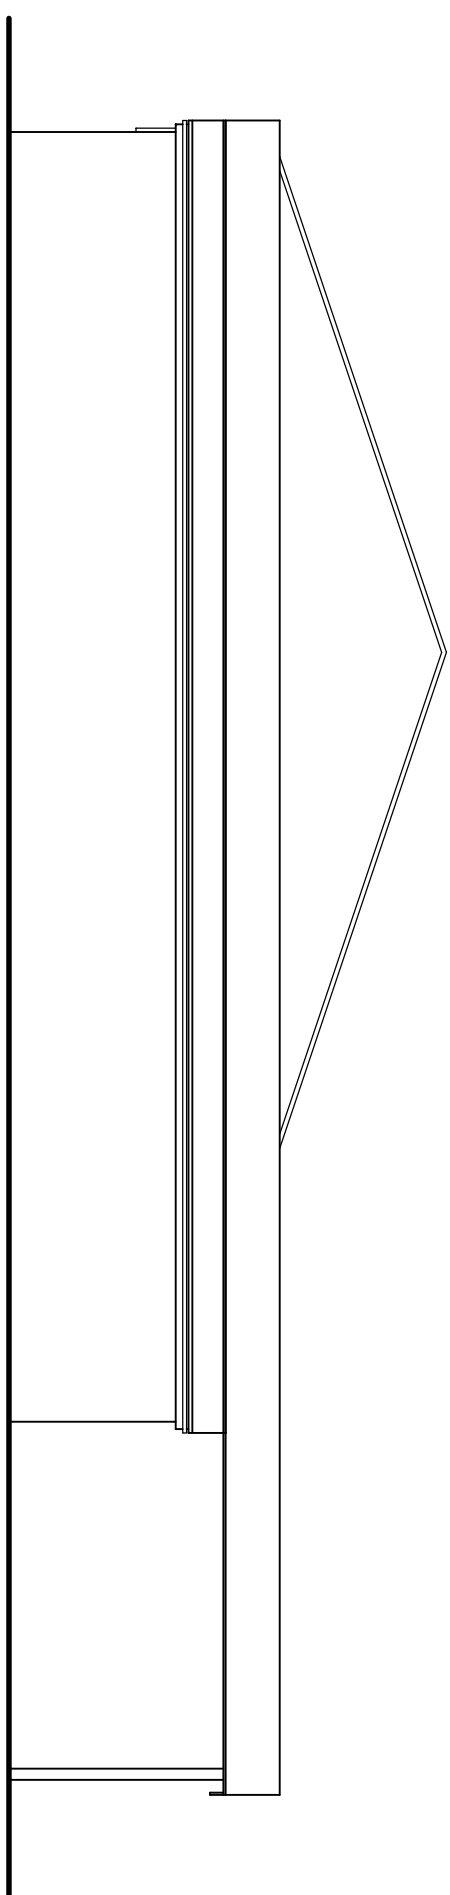
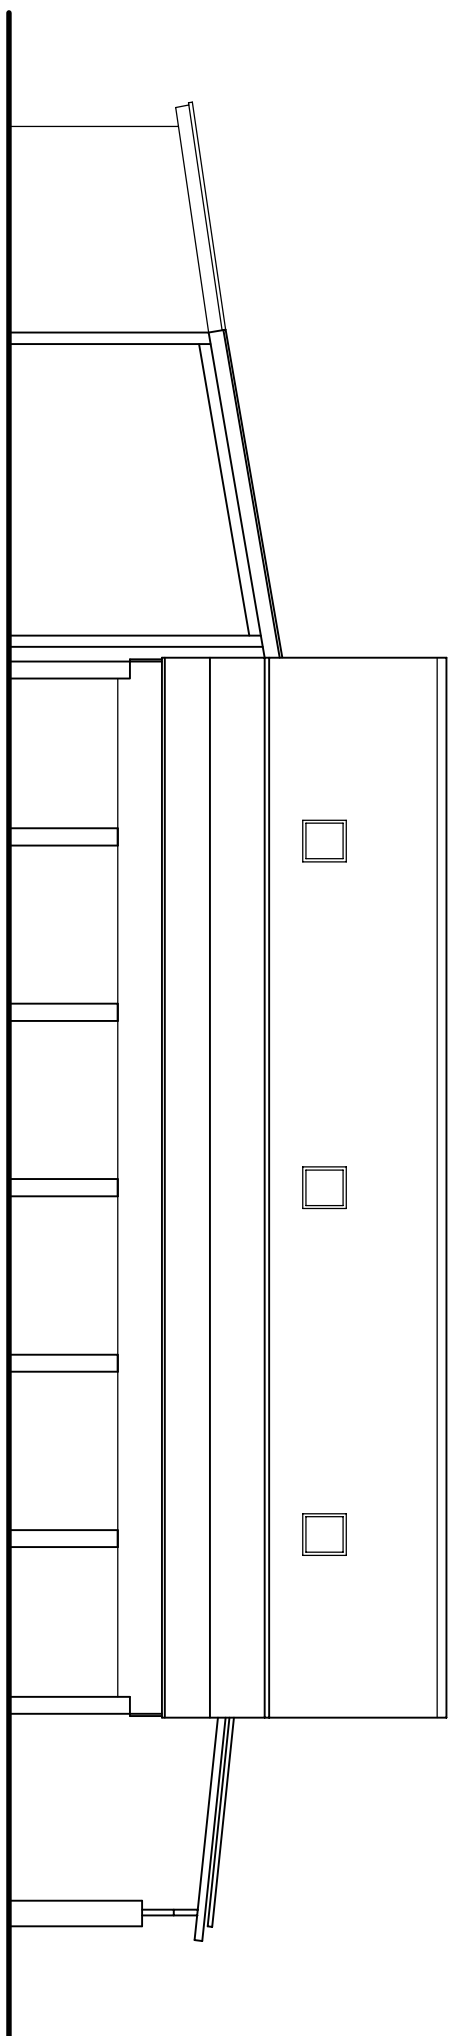
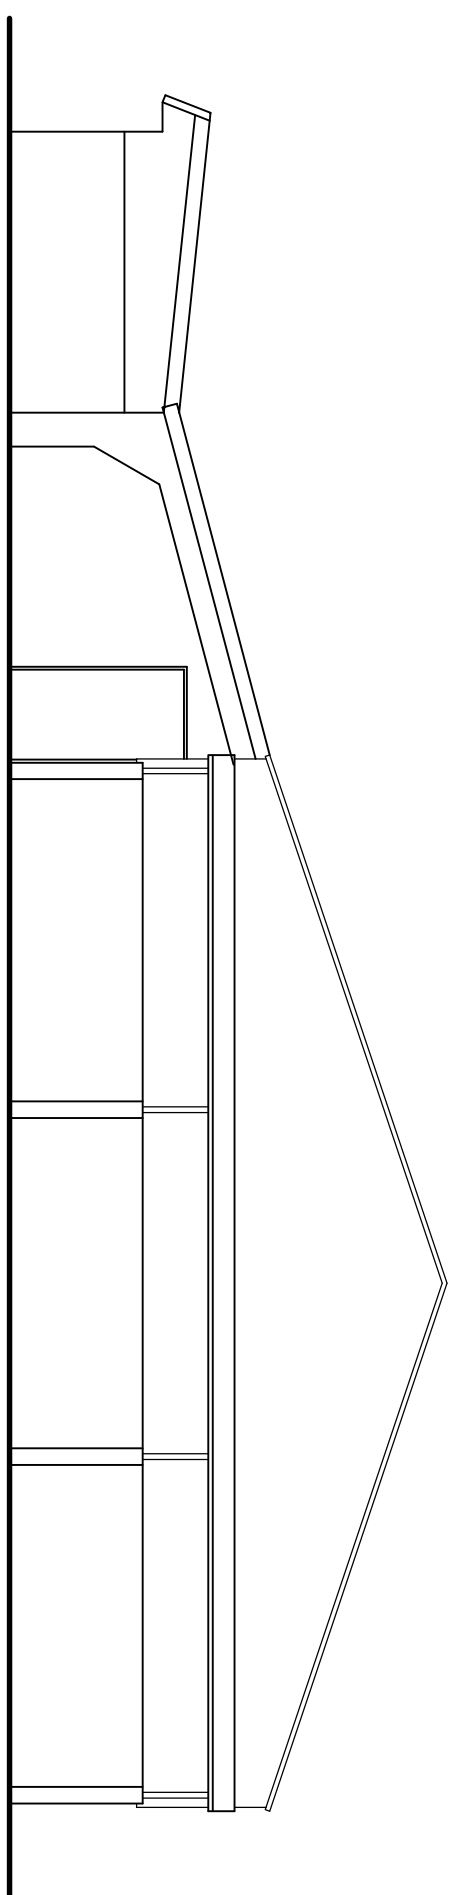
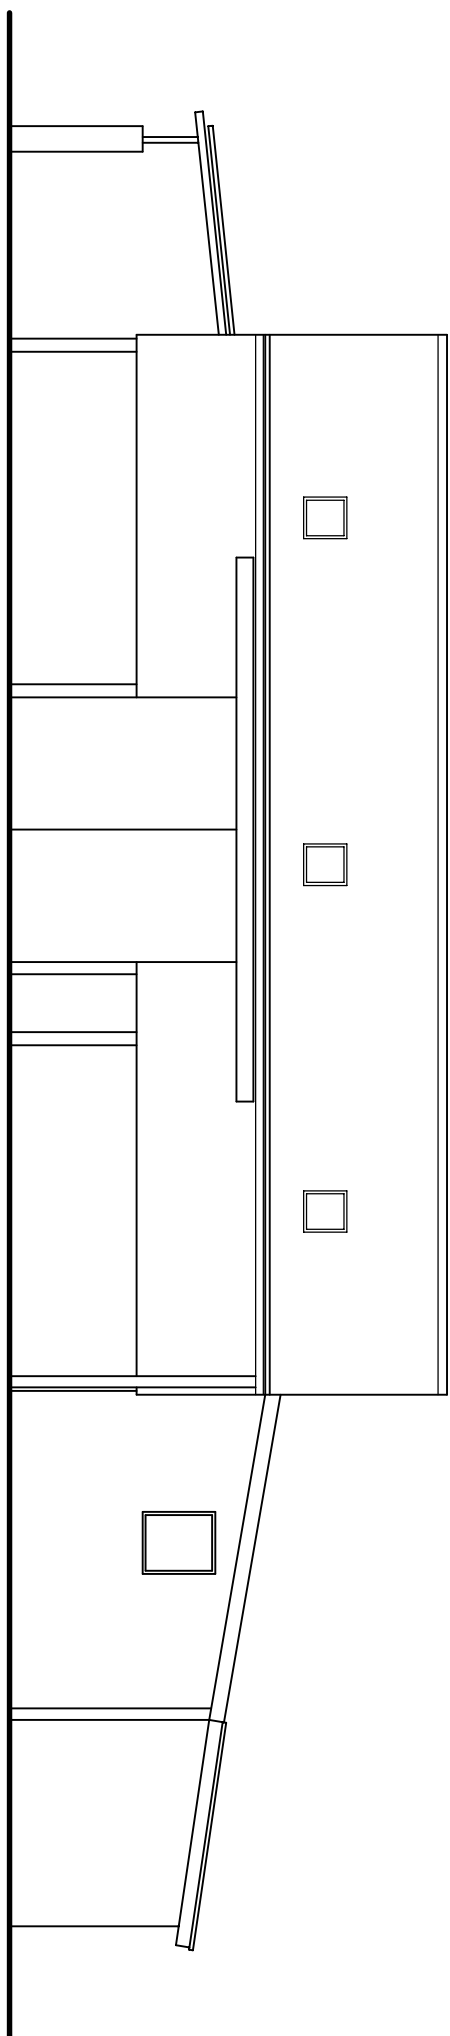


[illegible]

G. R. MERCHANT LTD.
1-ENG AMICE FWO
ARCHITECTURAL, STRUCTURAL
AND LAND DRAINAGE
CONSULTANTS

4 Wrights Mews
12A Park Road, Holbeach,
Spalding, Lincs, PE12 7EE
Tel: 01406 490800
Fax: 01406 425744
E-Mail: gr.merchant@btconnect.com

Project
CLASS Q BARN CONVERSION
LUTTON GARDENS/CATTE
LONG LUTTON
SPALDING, Lincs. PE12 9JP

Client
S ANDERSON & J DEWBERRY

Drawing

GROUND FLOOR PLAN - EXISTING
ELEVATIONS - EXISTING
LOCATION PLAN

Job Ref.	Drawing No.
3657-20	01
Date	Drawn
JULY 2020	SLB

Scales

1:100 (Unless Otherwise Stated)

[illegible]