





FRONT ELEVATION
SCALE 1:100

0 1 2 3 4
METRES

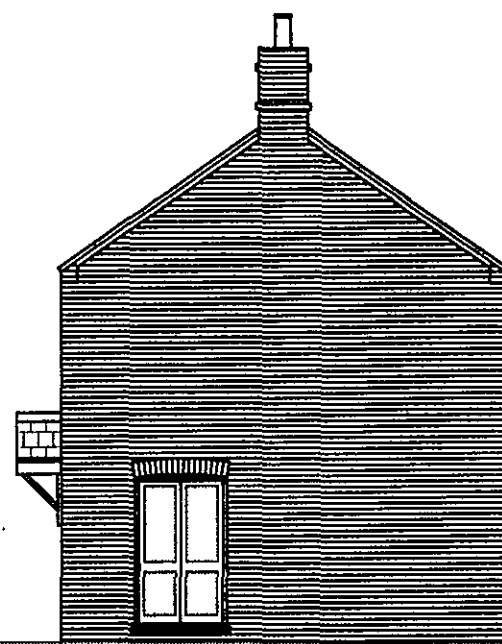


SIDE ELEVATION
SCALE 1:100

0 1 2 3 4
METRES

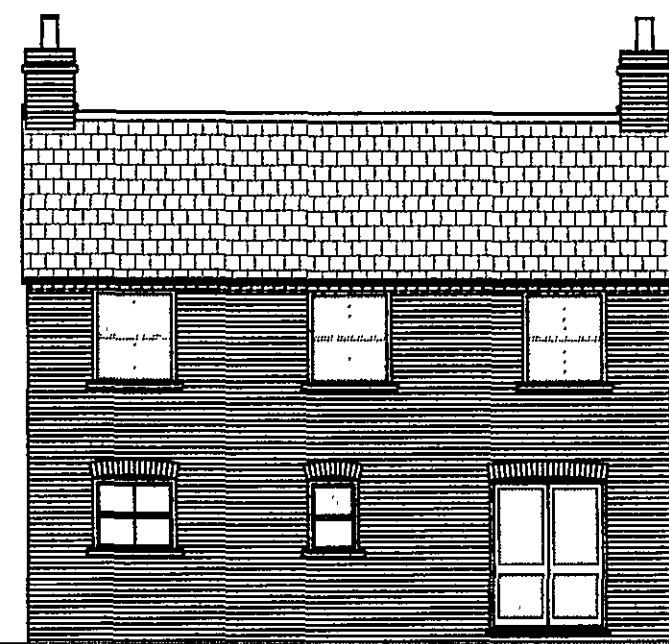


REAR ELEVATION
SCALE 1:100

0 1 2 3 4
METRES

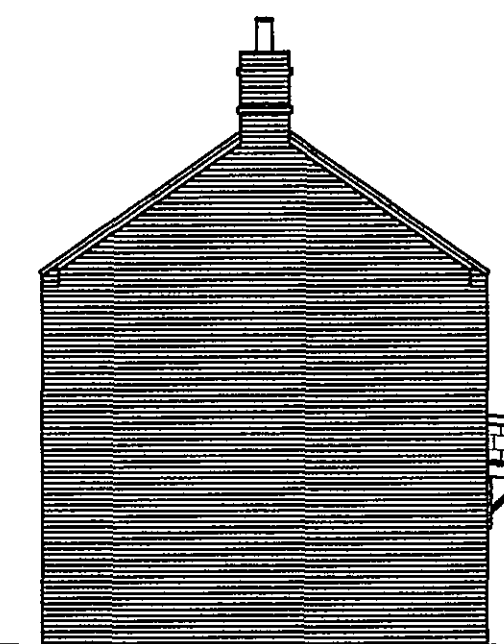

SIDE ELEVATION
SCALE 1:100

0 1 2 3 4
METRES

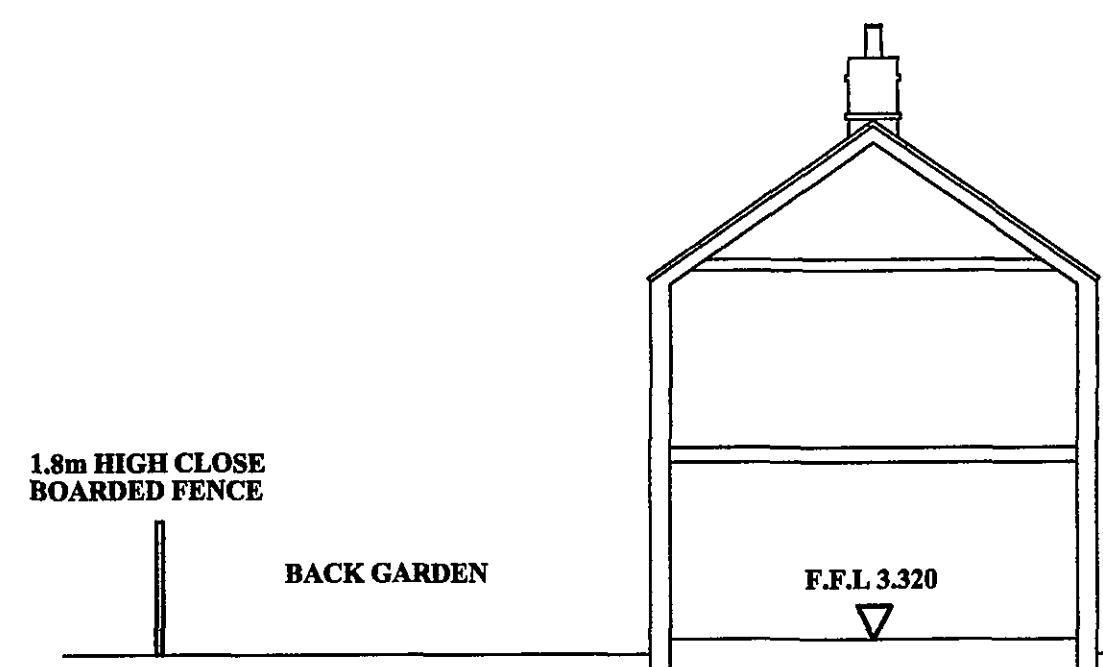

CROSS SECTION AA
SCALE 1:100

0 1 2 3 4
METRES

1.8m HIGH CLOSE
BOARDED FENCE


BACK GARDEN

F.F.L 3.320

3.120


EDGE OF ROAD
4.040

CENTRE OF ROAD
4.300

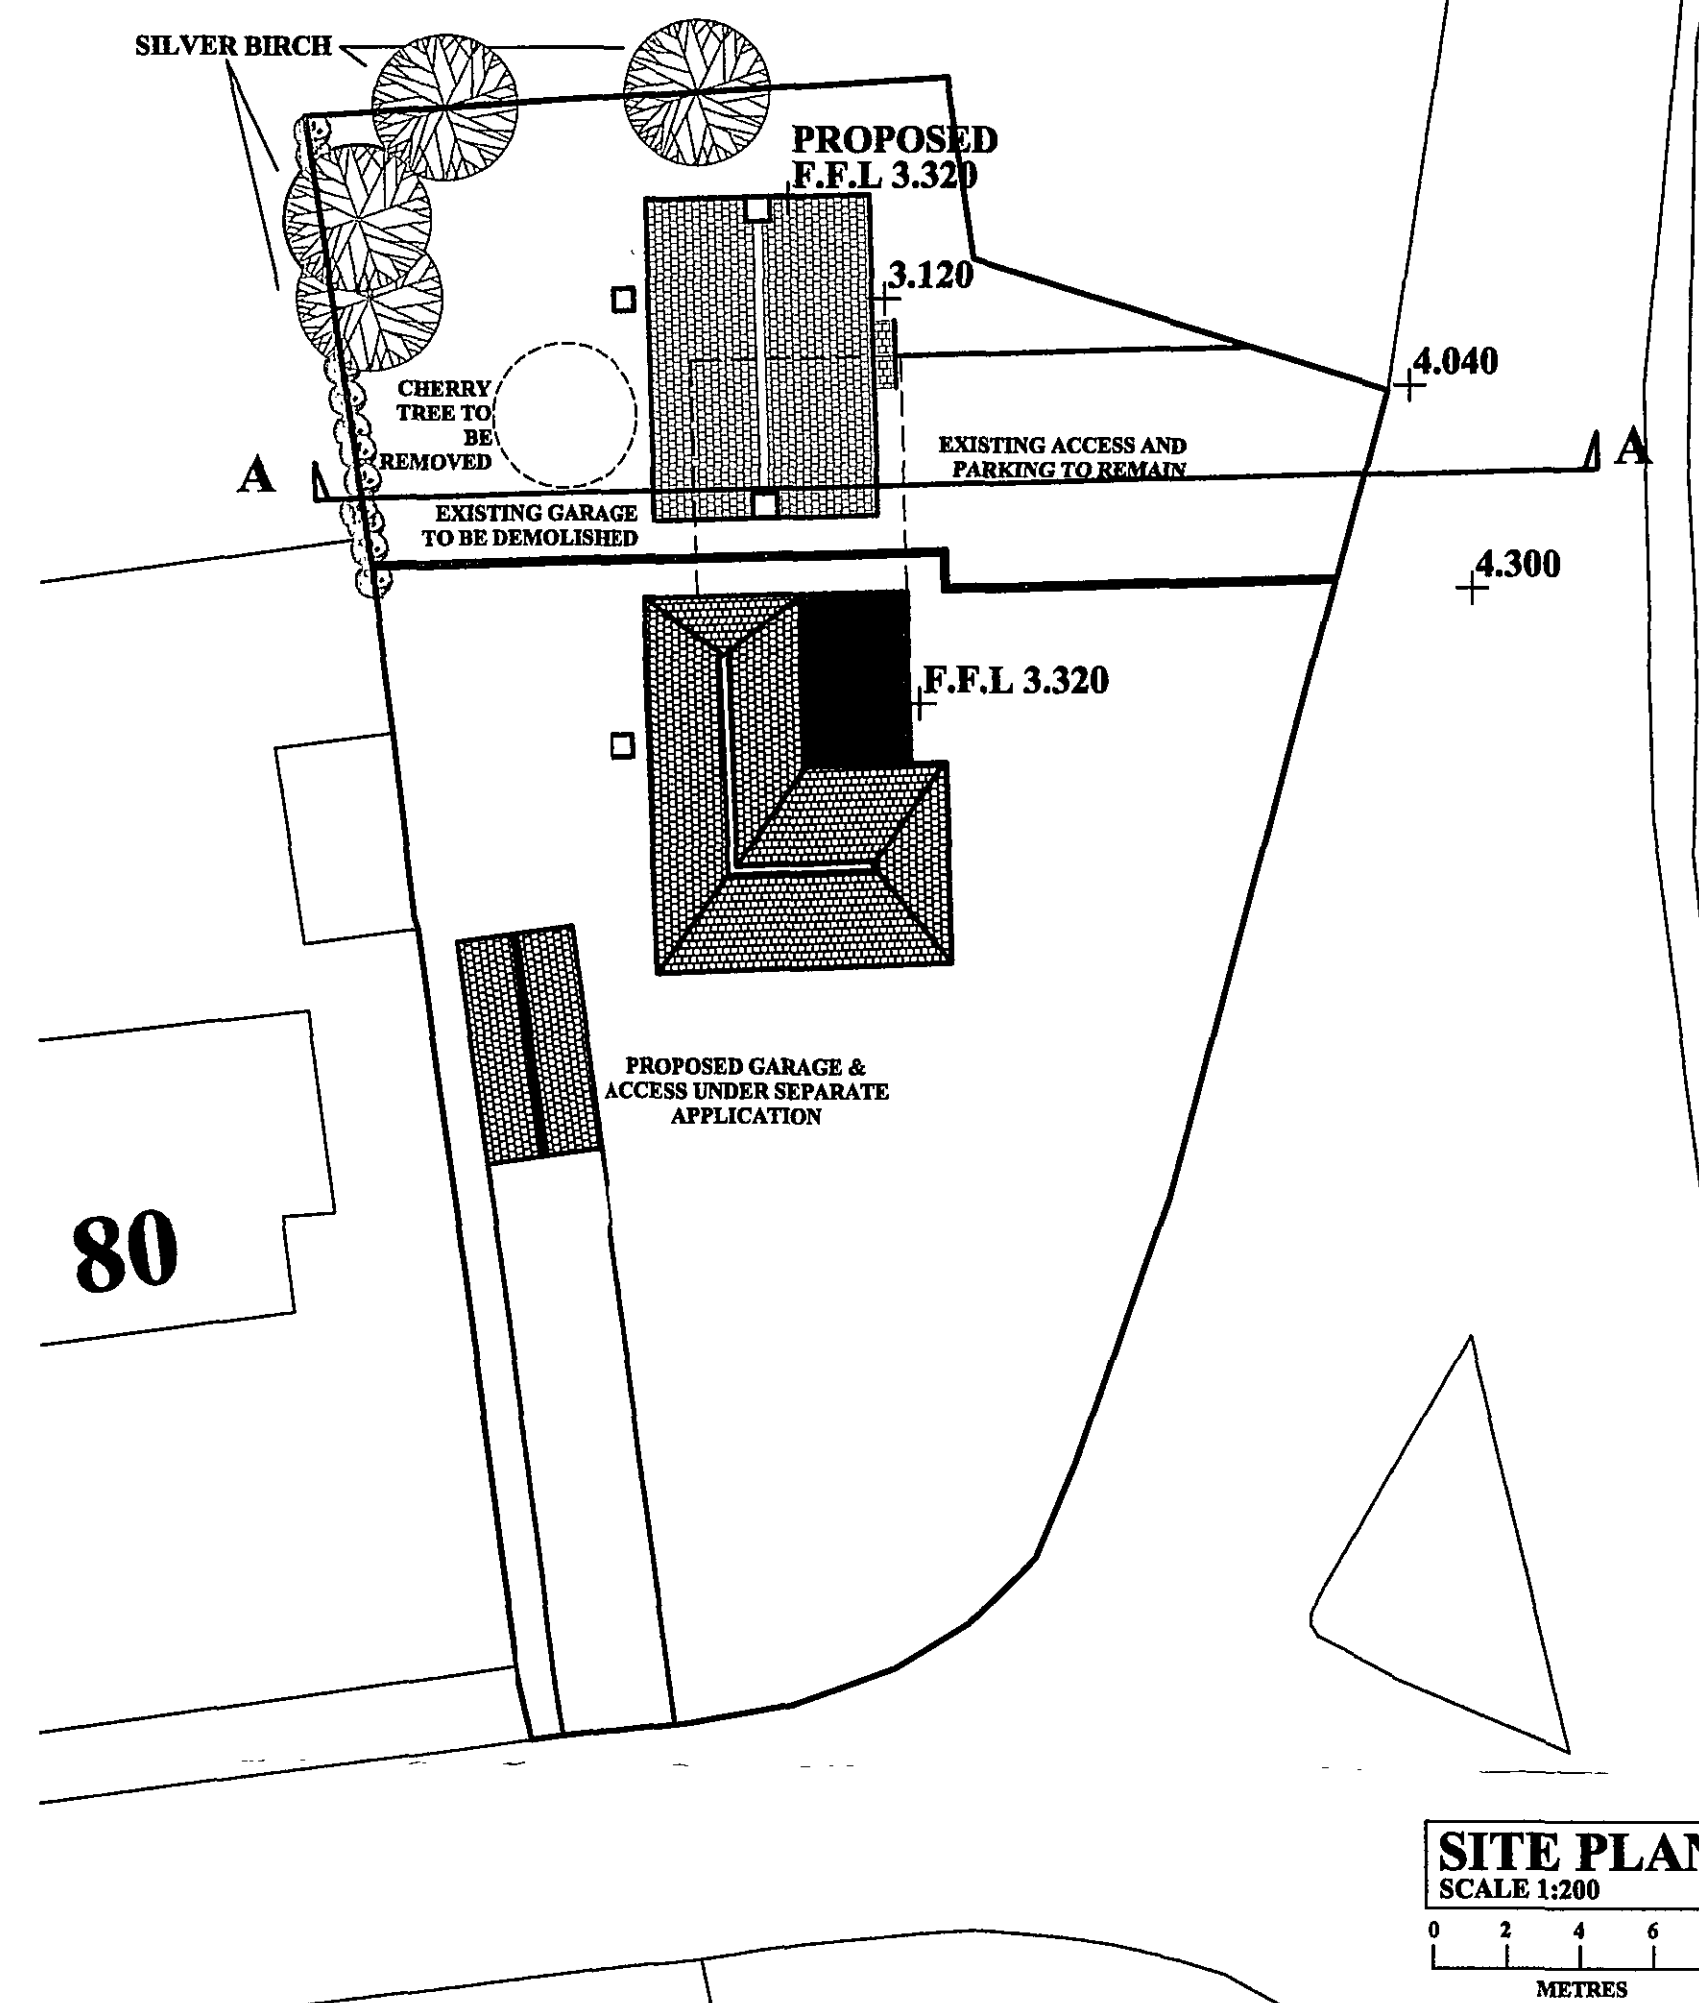


SITE PLAN
SCALE 1:200

0 2 4 6 8
METRES

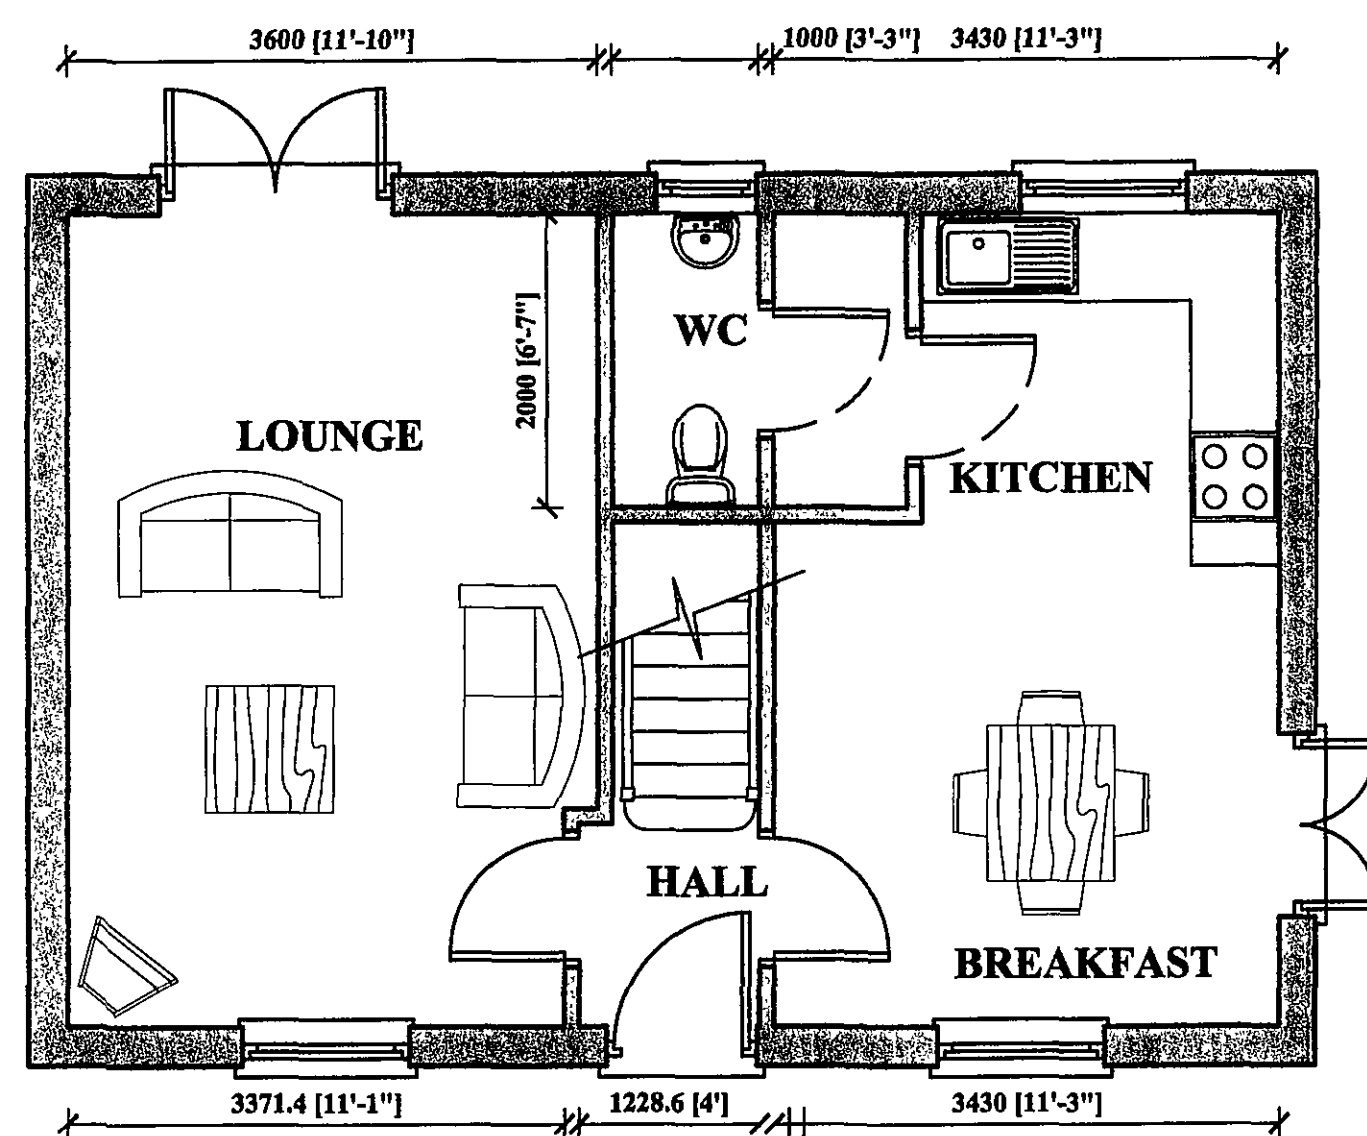


GROUND FLOOR PLAN
SCALE 1:50

0 1 2 3 4
METRES

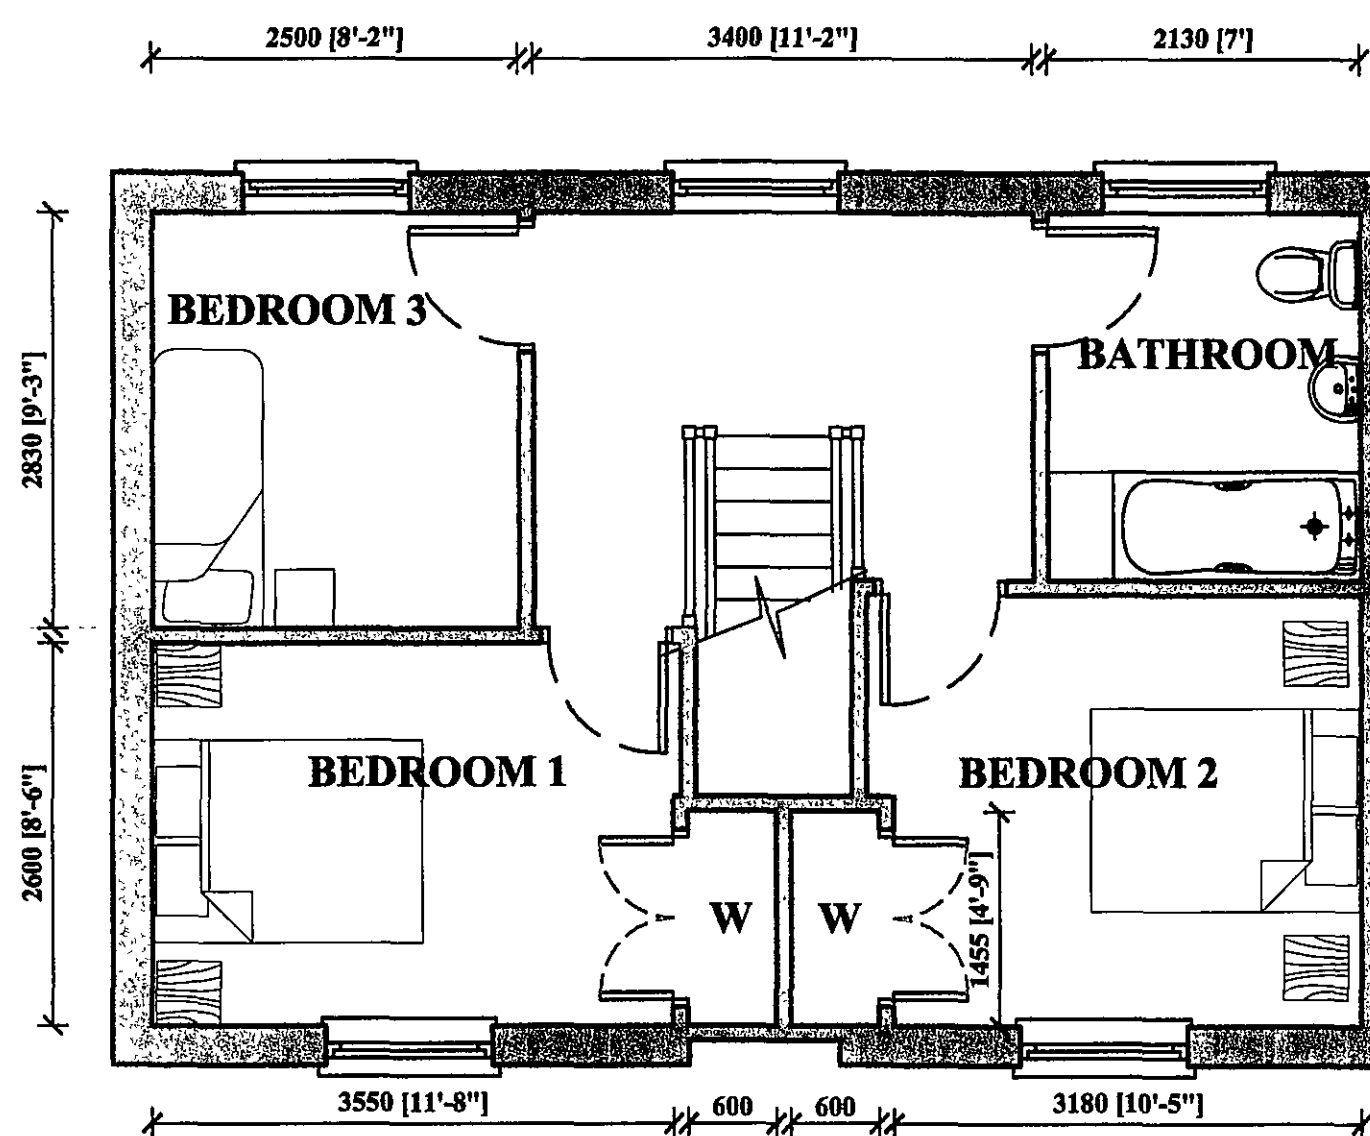

FIRST FLOOR PLAN
SCALE 1:50

0 1 2 3 4
METRES

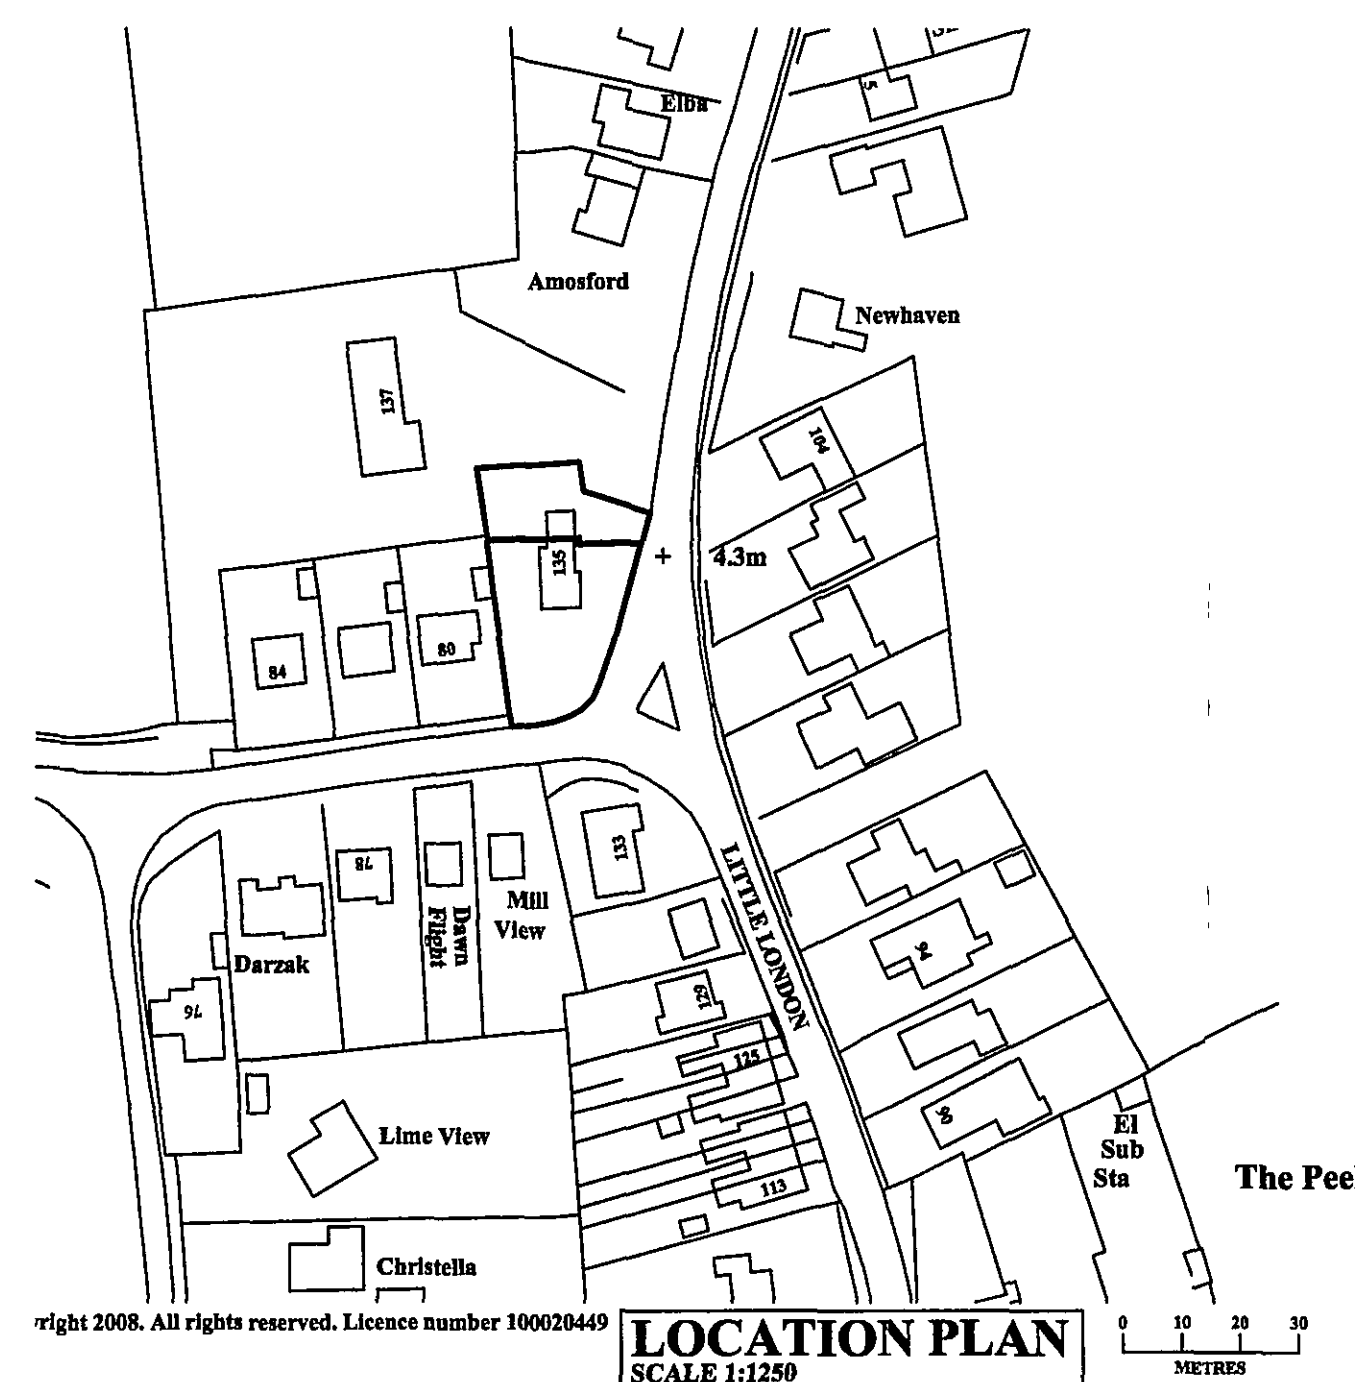

LOCATION PLAN
SCALE 1:1250

**DETERMINED
PLAN**

SHDC
Planning & Development
18 JUL 2008
Ref: 0805/08

A JULY 2008 CLIENTS AMENDMENTS

REVISION:

Peter Humphrey Associates Ltd.
ARCHITECTURAL DESIGN AND BUILDING

PROJECT
135 ROMAN BANK
LONG SUTTON
SPALDING
LINCOLNSHIRE
PE12 9LB

CLIENT
MR AND MRS HOWELL

DATE MAY 2008 SCALE 1:50.1:100 JOB No. KL/10527/01A

DO NOT SCALE FROM THIS DRAWING
COPYRIGHT: THIS DRAWING MUST NOT BE ISSUED, LOANED OR COPIED
WITHOUT THE CONSENT OF PETER HUMPHREY ASSOCIATES LTD.

Peter Humphrey Associates Ltd.
ARCHITECTURAL DESIGN AND BUILDING
TELEPHONE 01533 660002
FAX 01533 660867
E-MAIL:
info.kingsllyn@peterhumphrey.co.uk
124 LONDON ROAD, KING'S LYNN, NORFOLK
PE30 1JH

British Institute of
Architectural Technicians