




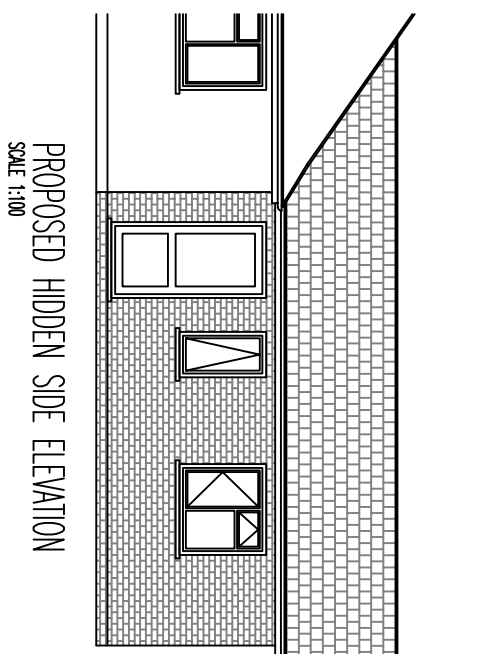


PROPOSED HIDDEN SIDE ELEVATION
SCALE 1:100

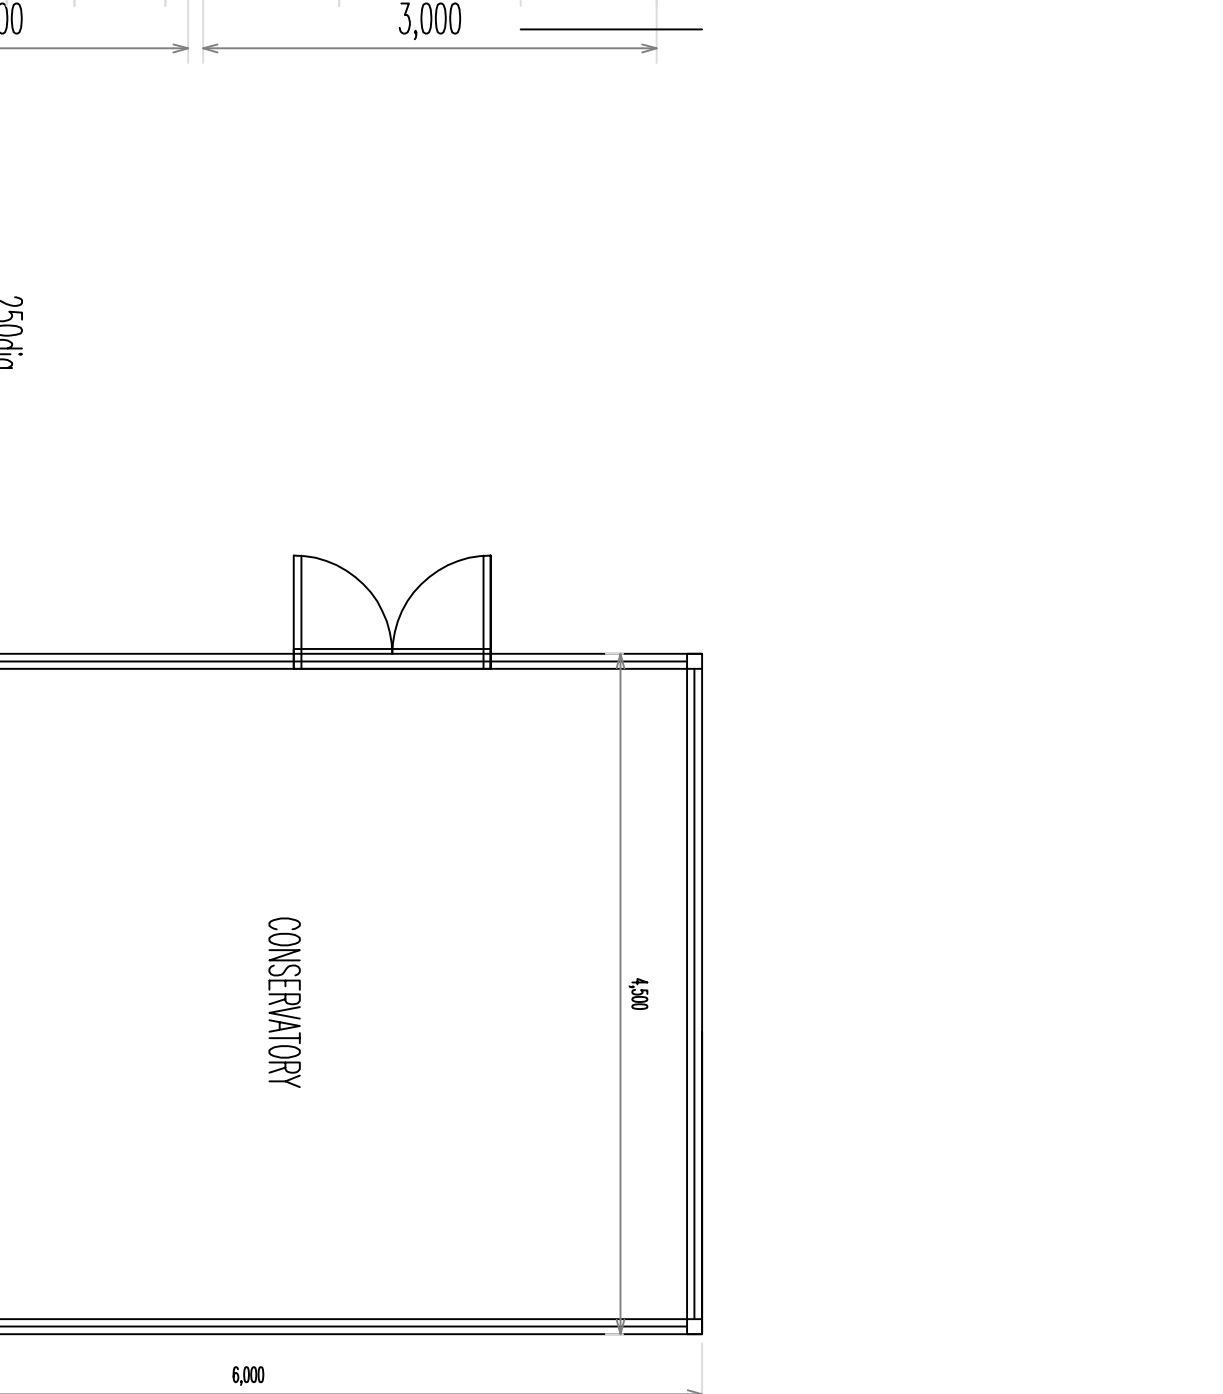


GARAGE SECTION

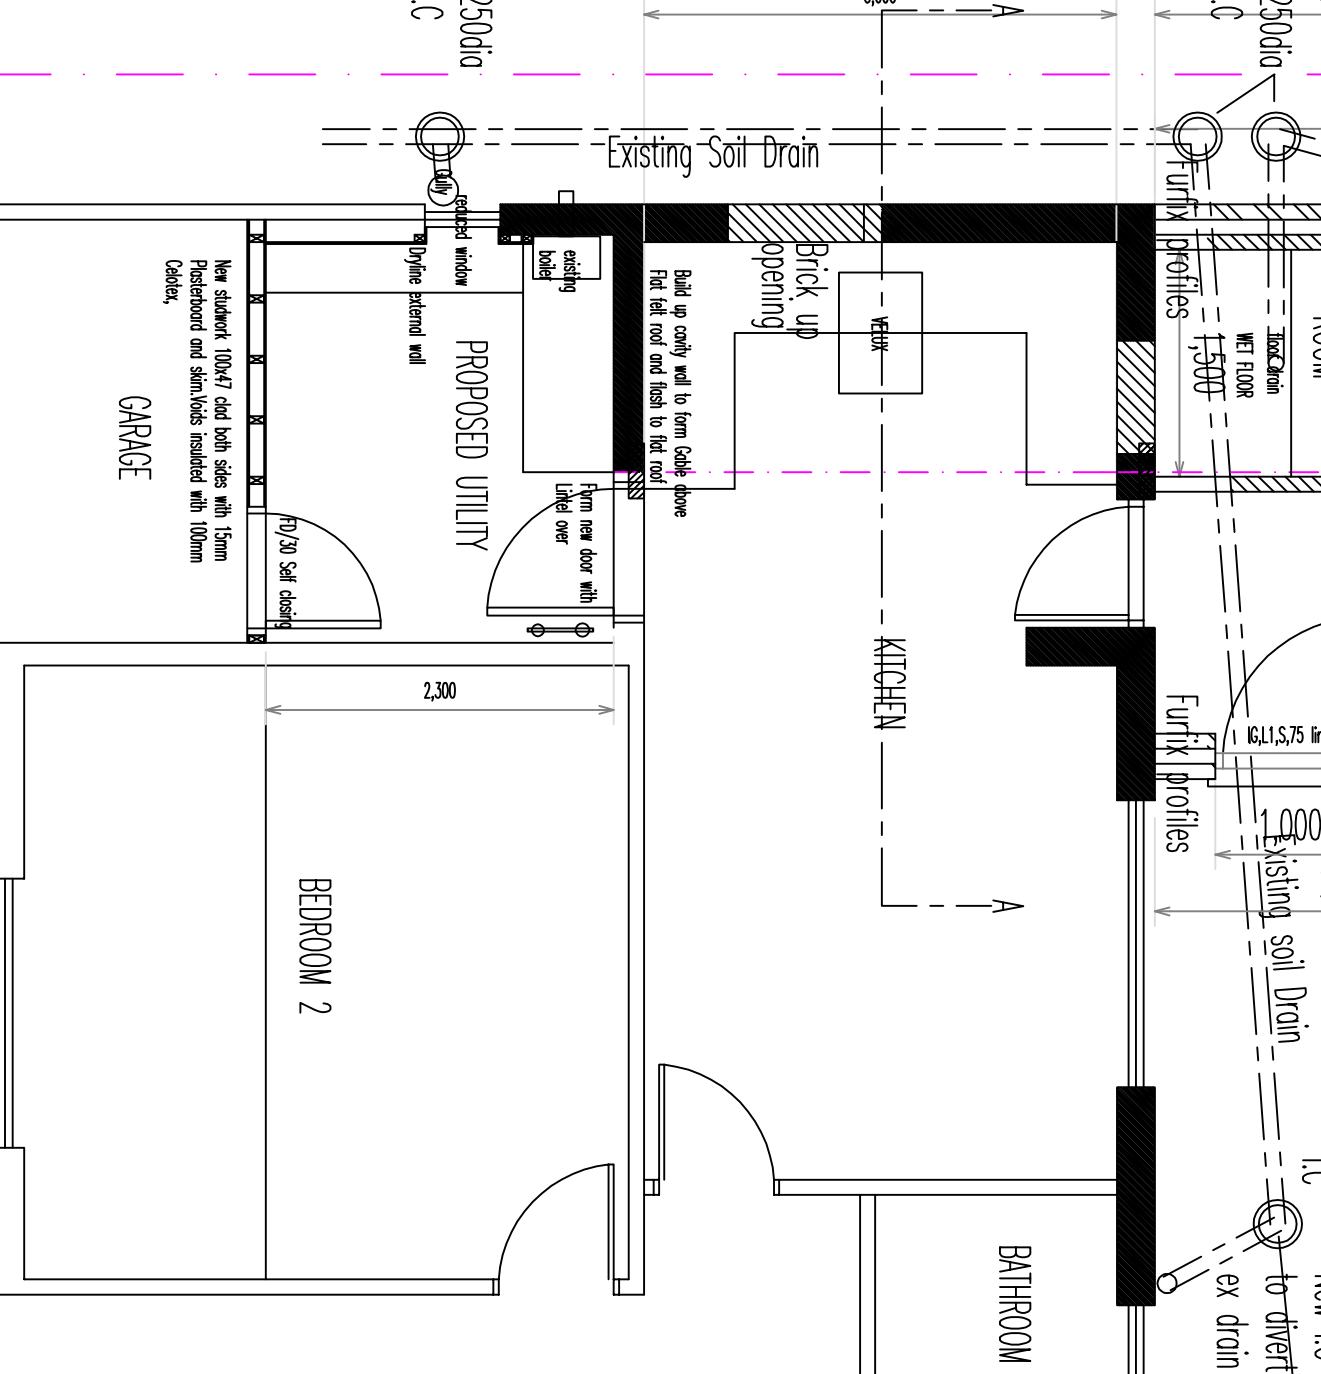


PITCHED ROOF EAVES DETAIL WITH SLOPING INSULATION

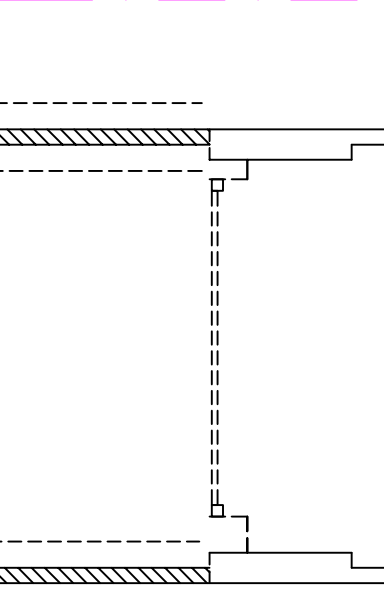

STRIP FOUNDATION WITH GROUND BEARING FLOOR SLAB DETAIL

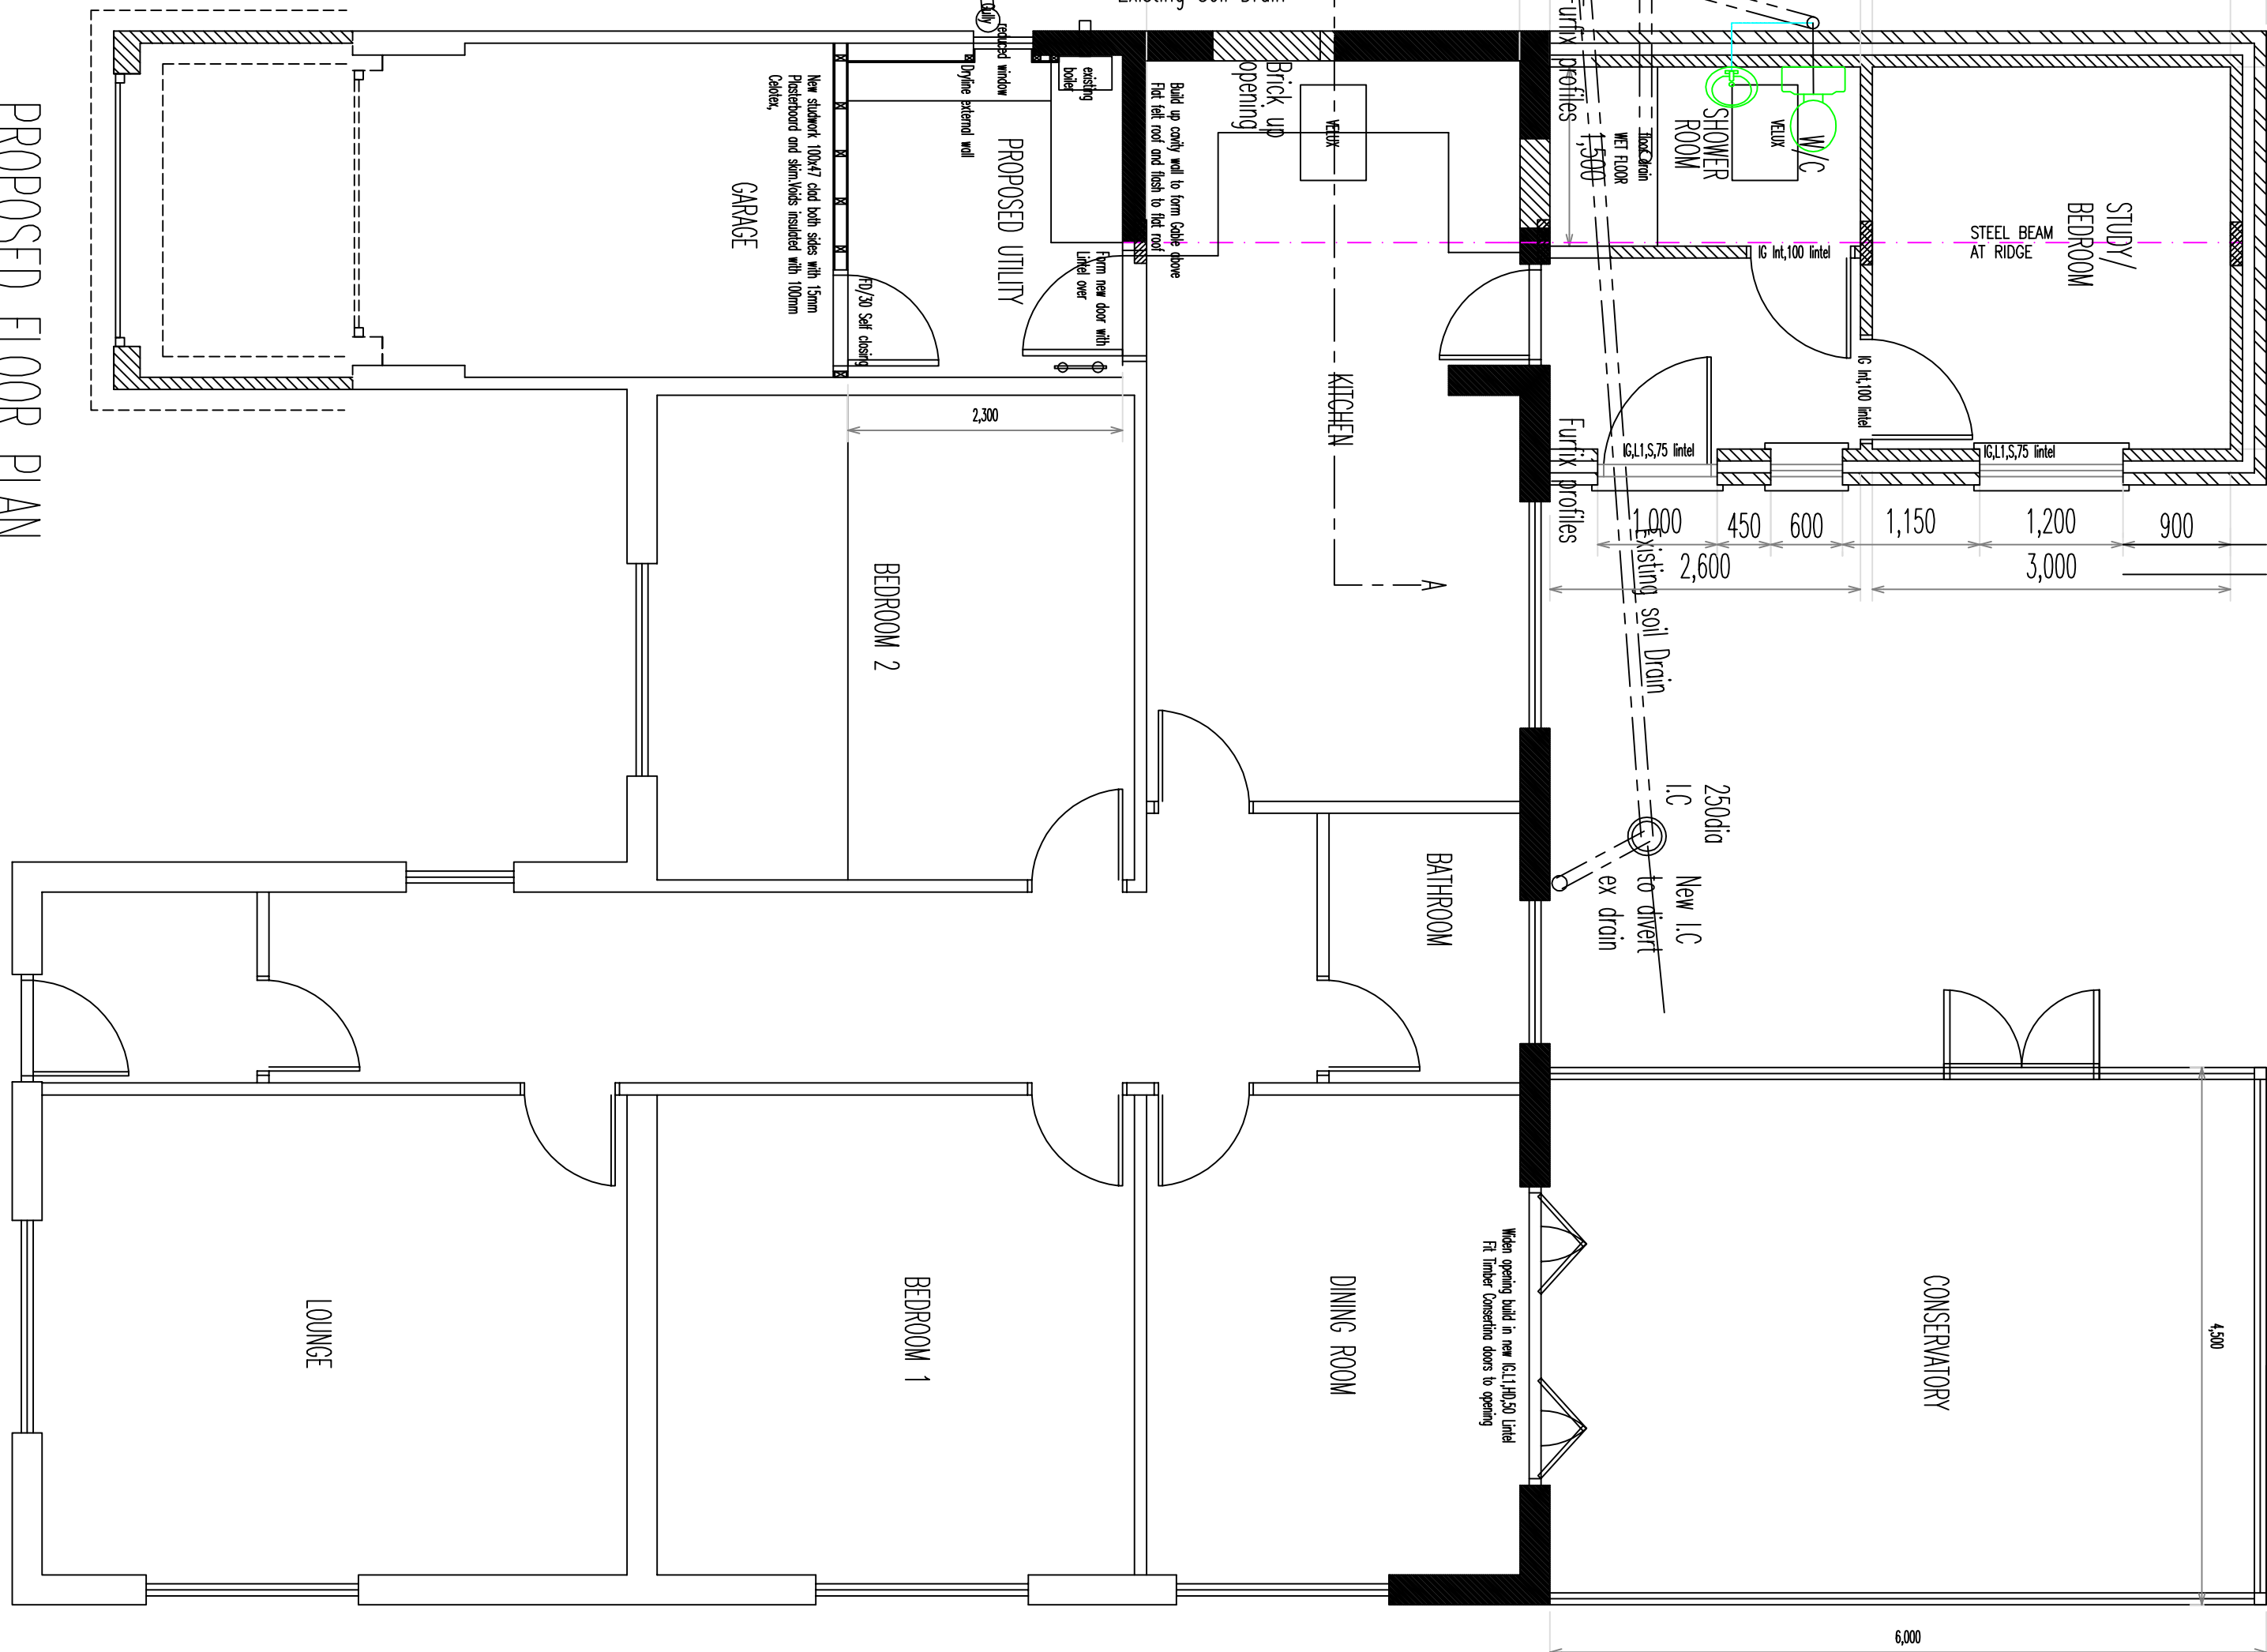

PROPOSED FLOOR PLAN
SCALE 1:50

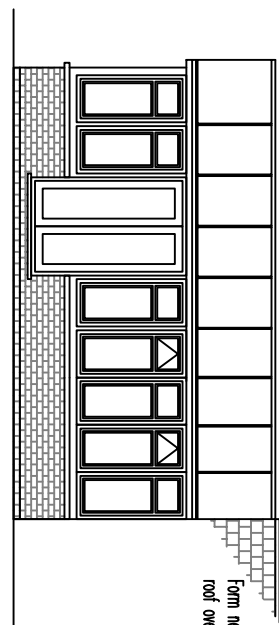

PROPOSED HIDDEN SIDE ELEVATION

ELECTRICS. Lighting having a luminous efficiency greater than 40 lumens per circuit-watt (for example fluorescent tubes and compact fluorescent lamps, Not tungsten lamps with bayonet cap or E26).

fluorescent lamps, Not tungsten lamps with bayonet cap or Edison screw bases).
 All external lighting to automatically extinguish when there is daylight (or when they are not needed at night), and have some

that can only be used with lamps having a luminous efficiency greater than 40 lumens per circuit watt (for example fluorescent tubes and compact fluorescent lamps, not GLS tungsten lamps).

with bayonet lamps with bayonet cap or Edison screw bases), the electrical installation is to be carried out and certified a commissioning by suitably qualified and registered Electrical E

 Efficient lighting source in at least 4 locations of most use

MULTIPLE RECESSED LIGHTING:
Where multiple recessed lighting is to be installed Manufacturers installation details are to be strictly

followed to ensure the period of fire resistance is maintained. Including the use of proprietary intumescent fittings or built in fire resistant boxes.

ELECTRICS. Electrical installation to comply with 17th Edition NICEIC wiring regulations. Note provide lighting in roof space for

safe access and working to roof tanks(close to hatch).
All electrical installations to be carried by suitably qualified
Registered electrician

All electrical work required to meet the requirements of Part P (Electrical Safety) must be designed, installed, inspected and tested by a person competent to do so.

Prior to completion the council should be satisfied that Part P has been complied with. This may require an appropriate BS 7671 electrical installation certificate to be issued for

the work by a person competent to do so.
WALL.

Wall construction for compliance with building regulations Part L 1
102mm Facing brick

75mm cavity with 75mm ISO/WOOL Hi Cav
Inner leaf of 100mm Standard Celcon or Equivalent
U value Insulation blocks with Plasterboard on dabbles finish

6no stainless steel wire ties per 1m sq and cavity insulation linked to roof insulation
inner leaf of 100mm aerodred blocks maximum density 1100

STORM DRAINS.
All drains to 1m cube rubble filled

Or areas of land, not in ground where the water table reaches

The outfall drainage system must be designed following a per-
bottom at any time and is sufficiently far from any other d-
or other soakaway(s) so that the overall soakage capacity is
bottom 110mm (4 inches) dia. U.P.V.C. Down pipe is 65mm dia.

Storm sewer

10



Building

Winner, H
for Convers

Design Awards
for Conversion
Highly.com

Building Excellence in Kenyan Heritage and

Rev	Purpose
1A	Corrections

DBD

DAVID BROKER DESIGN SERVICES ARCH

CONCEPT 2000

BUILDING ELEMENT – ROOF, INSULATED SLOPE				
LAYER	DESCRIPTION	THICKNESS	λ	R
EXTERNAL SURFACE				0.040
LAYER 1	PLASTERBOARD, STANDARD	12mm	0.210	0.057
			0.023	100%
LAYER 2	TUF-F-RIM ZERO G430002	50mm	0.023	2.174
			0.023	100%
LAYER 3	TUF-F-RIM ZERO G430002	50mm	0.023	4.346
			0.130	0.000
	BRIDGING TIMBER	100mm	0.130	8.33%
INTERNAL SURFACE				0.100
TOTAL THICKNESS: 162mm				
U-VALUE: 0.17 W/m sq K				

A		B	
Contexts	Purpose	DB	OC
Building Excellence in Finland	Design Awards	Heritage award 2010 for Conservation or Renovation 2010 Highly Commended for Conservation or Renovation 2009 Highly Commended Heritage award New Build	

DATE BROKEN DESIGN SERVICES		ARCHITECTURAL TECHNIQUE
IN	CONCEPT 2000	WISBECK CONSULTING
TO	DESIGN AND DEVELOPMENT	WISBECK CONSULTING
LTD	ESTABLISHED 1975	Frederick H. Wisbeck E-mail: dw@wisbeckny.com
Client	P. EVANS	
Drawing No.	1477 PLANNING AND CONSTRUCTION 2	
Project	PROPOSED EXTENSION	
Site	22 MARBOTS GATE STATION SPALDING	
Proposed:	PIED PNH	Drawn: AS
Scale:	1:50 @ A1	Date: JULY 10
		Revision No. -

and design remains the copyright of David Brooker and may not be reproduced without permission. David Brooker or Concept 2000 will not be held responsible for any construction works undertaken prior to approval or before approved plans are issued - Any alterations to details or specifications may invalidate the approval and incur significant additional costs.