




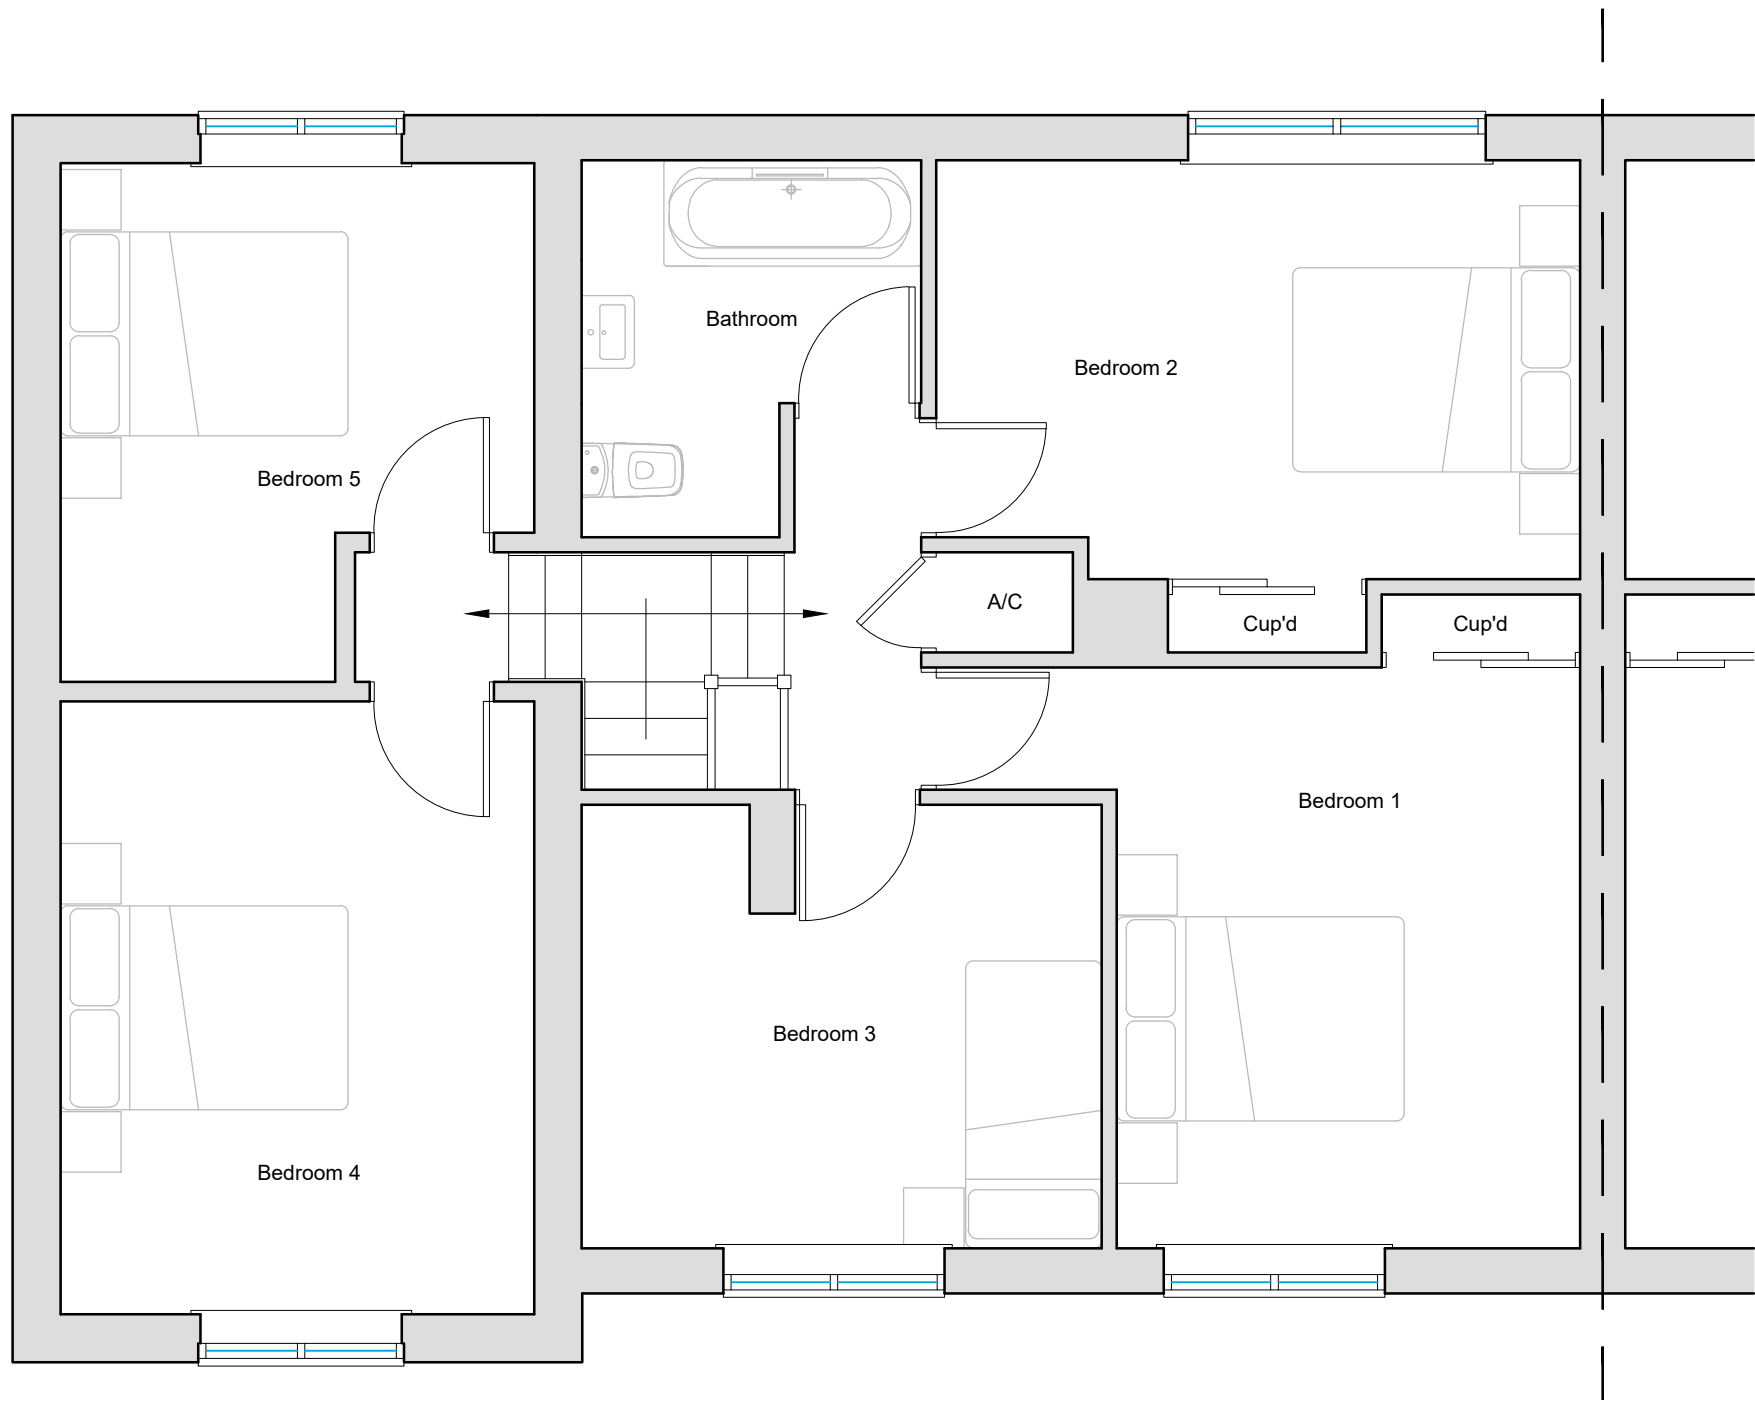

Existing First Floor Plan
Scale 1:50

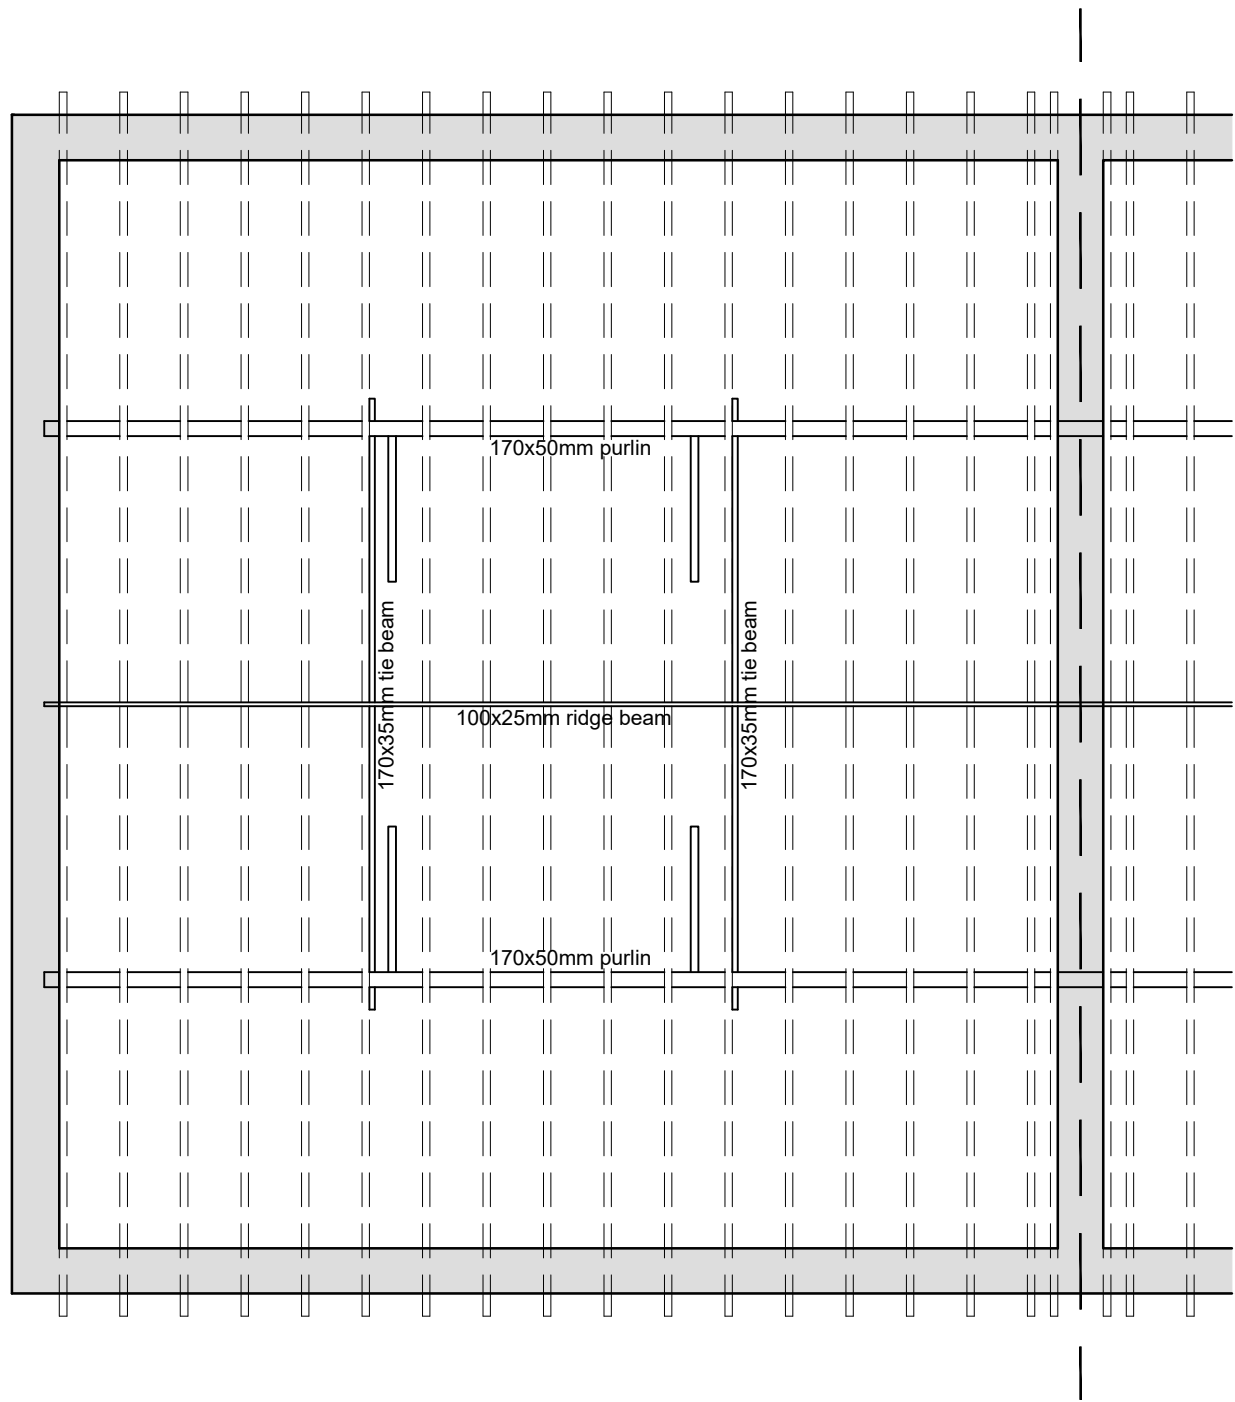


Existing Loft Plan
Scale 1:50

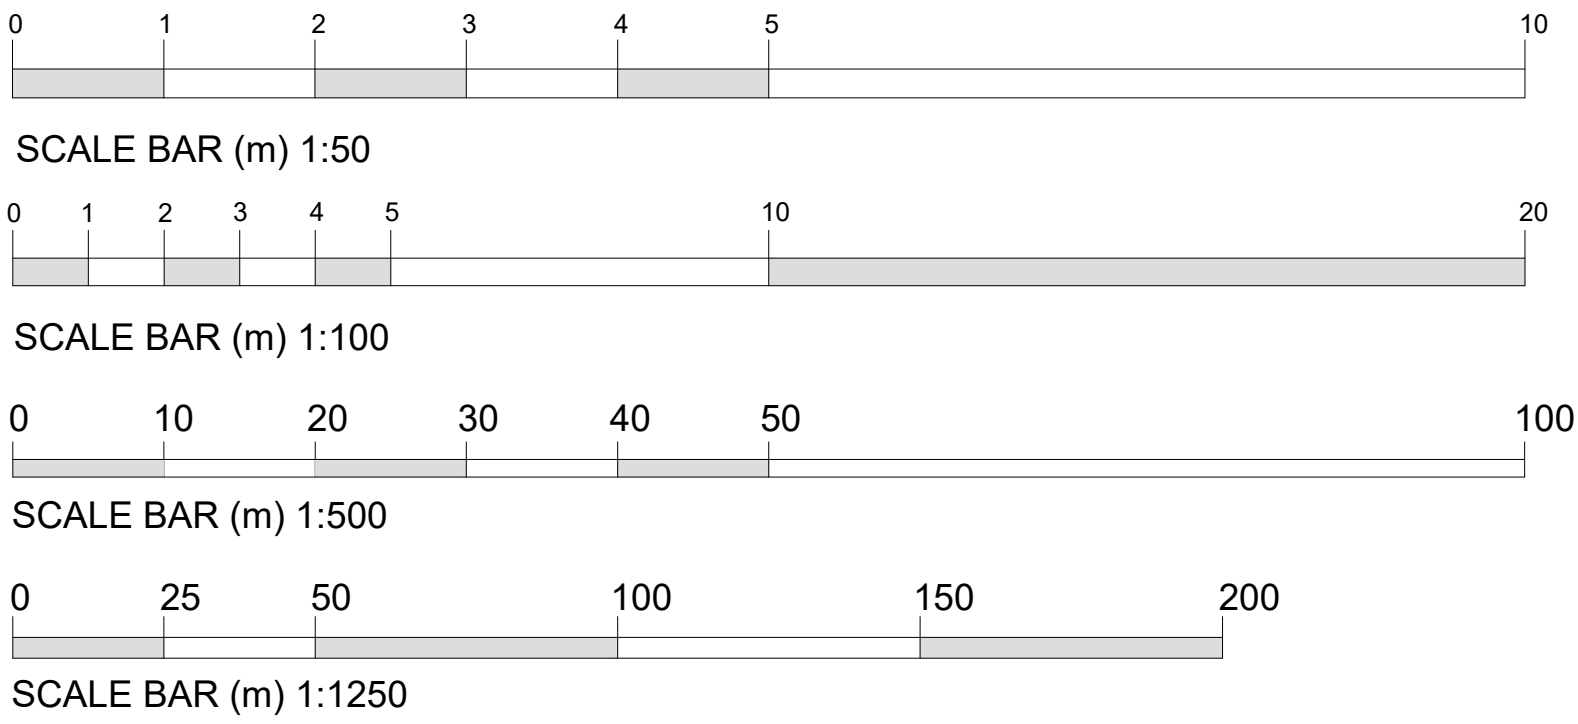

Existing Front (SW) Elevation
Scale 1:100




Existing Side (NW) Elevation
Scale 1:100

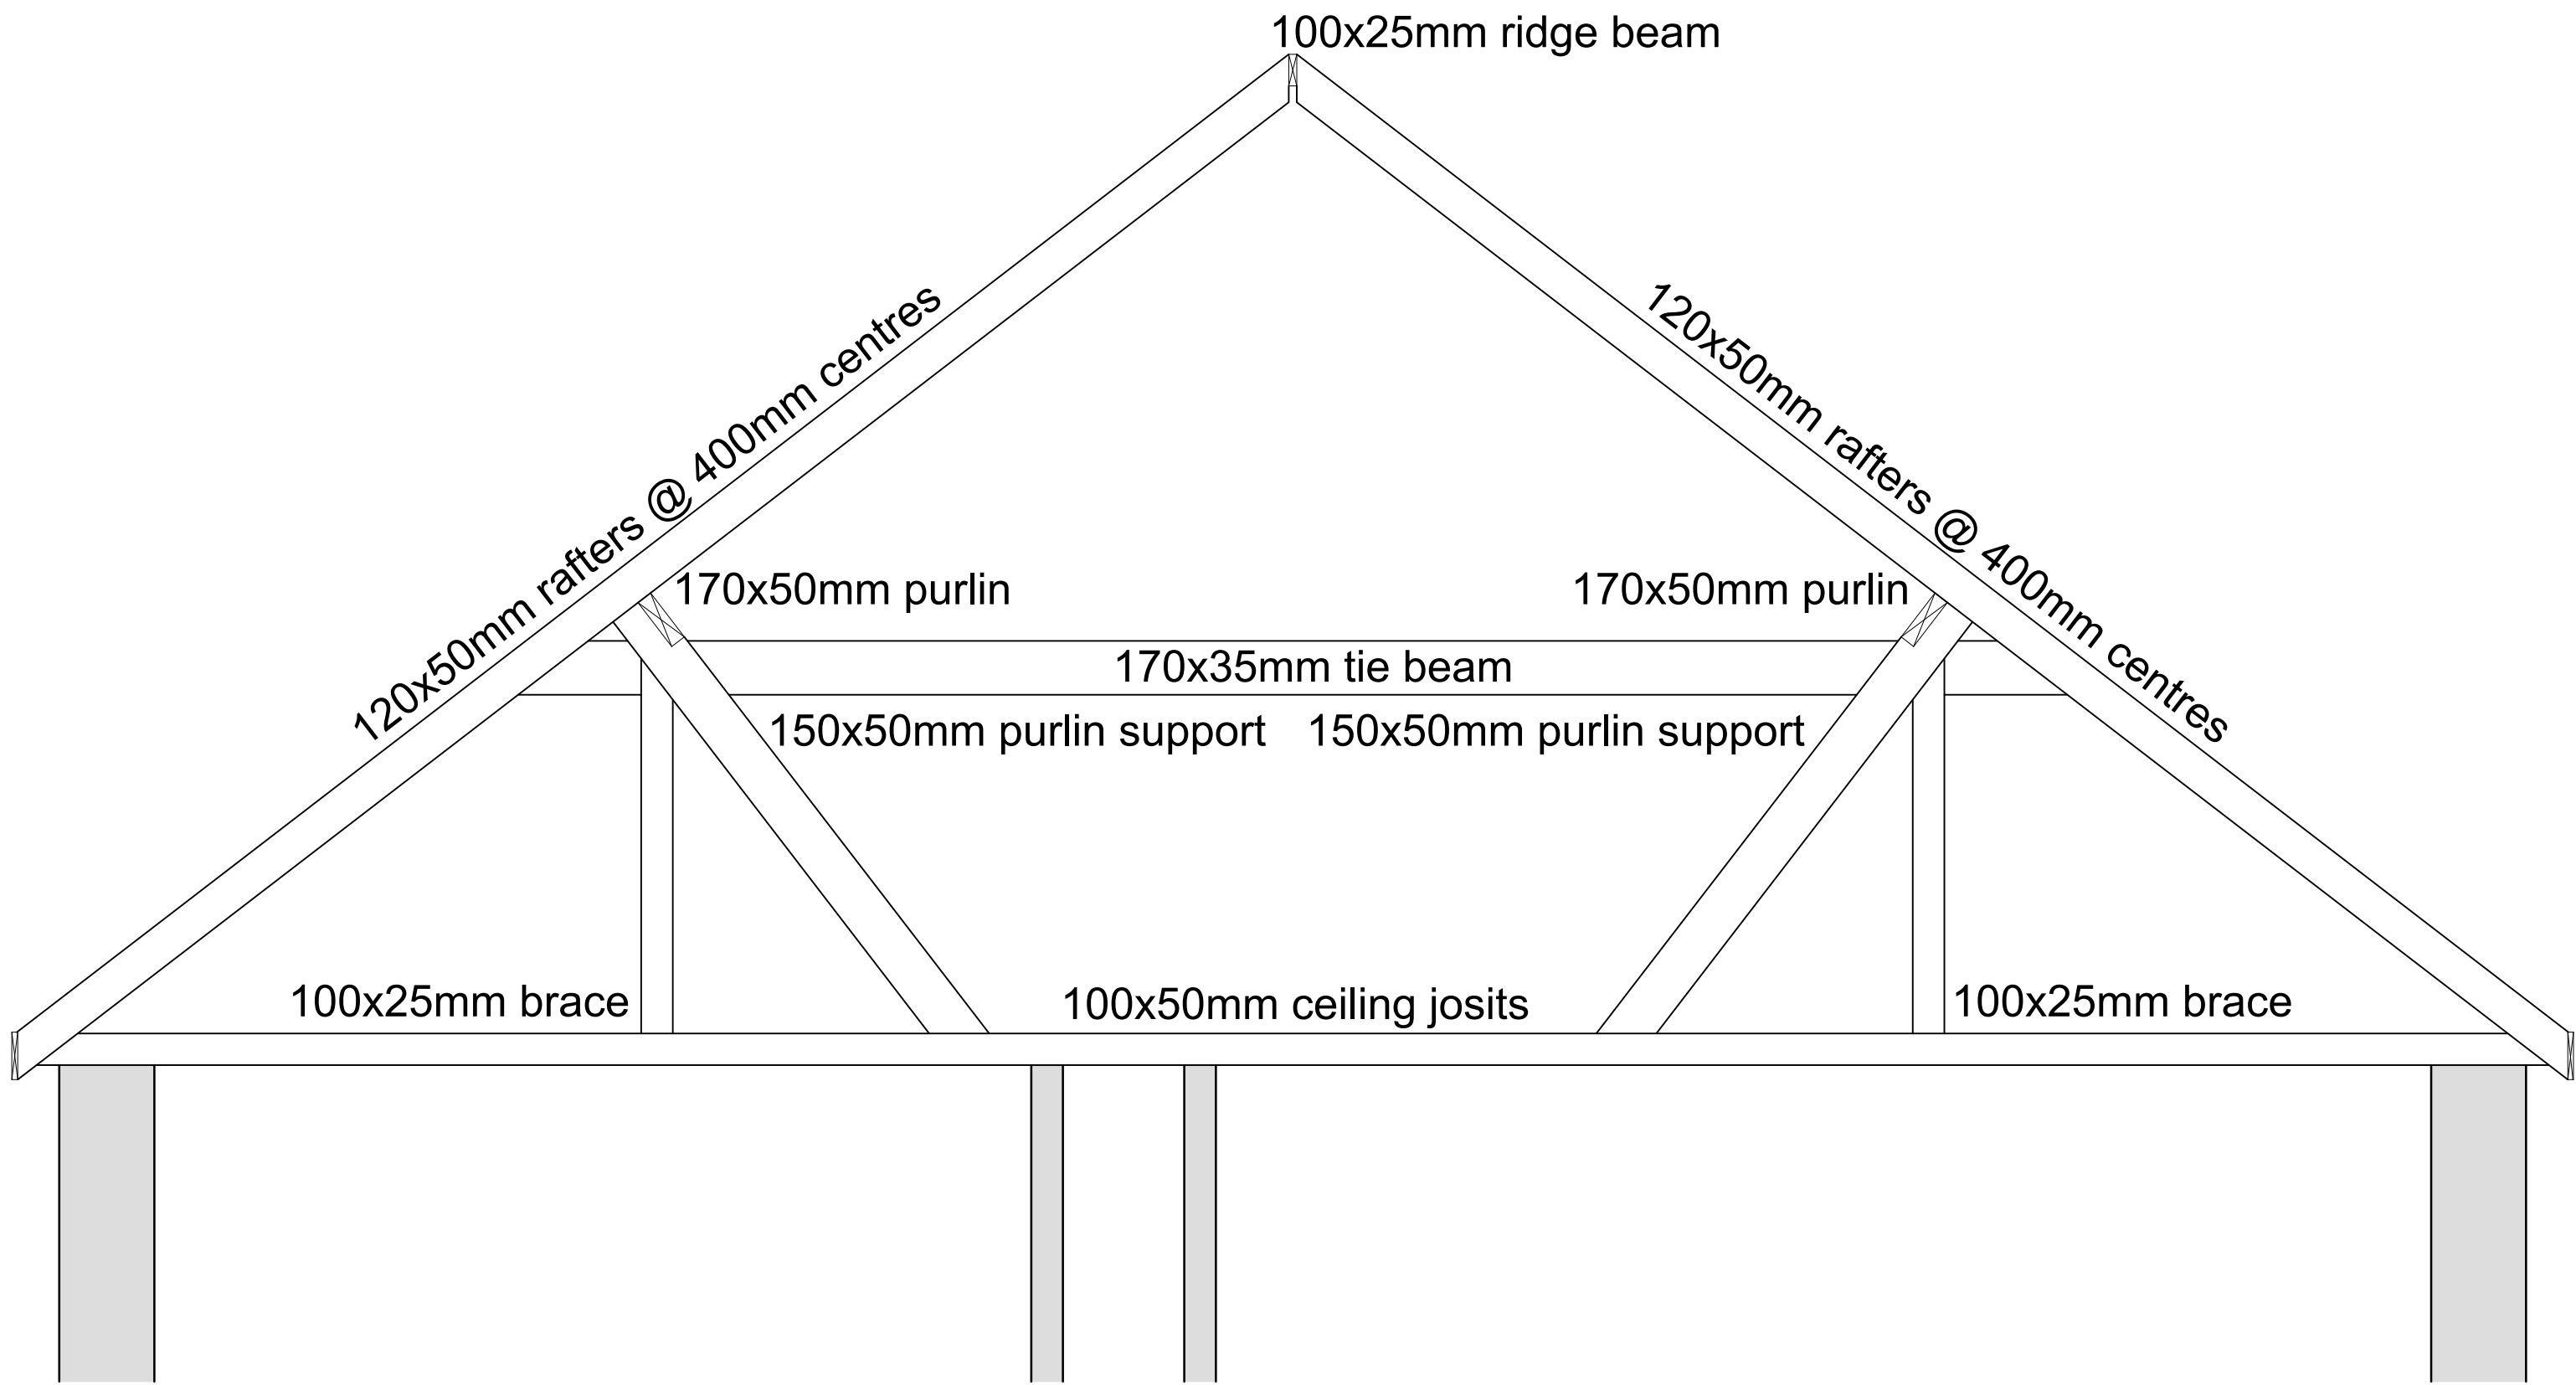

Existing Loft Section
Scale 1:20



Site Location Plan
Scale 1:1250

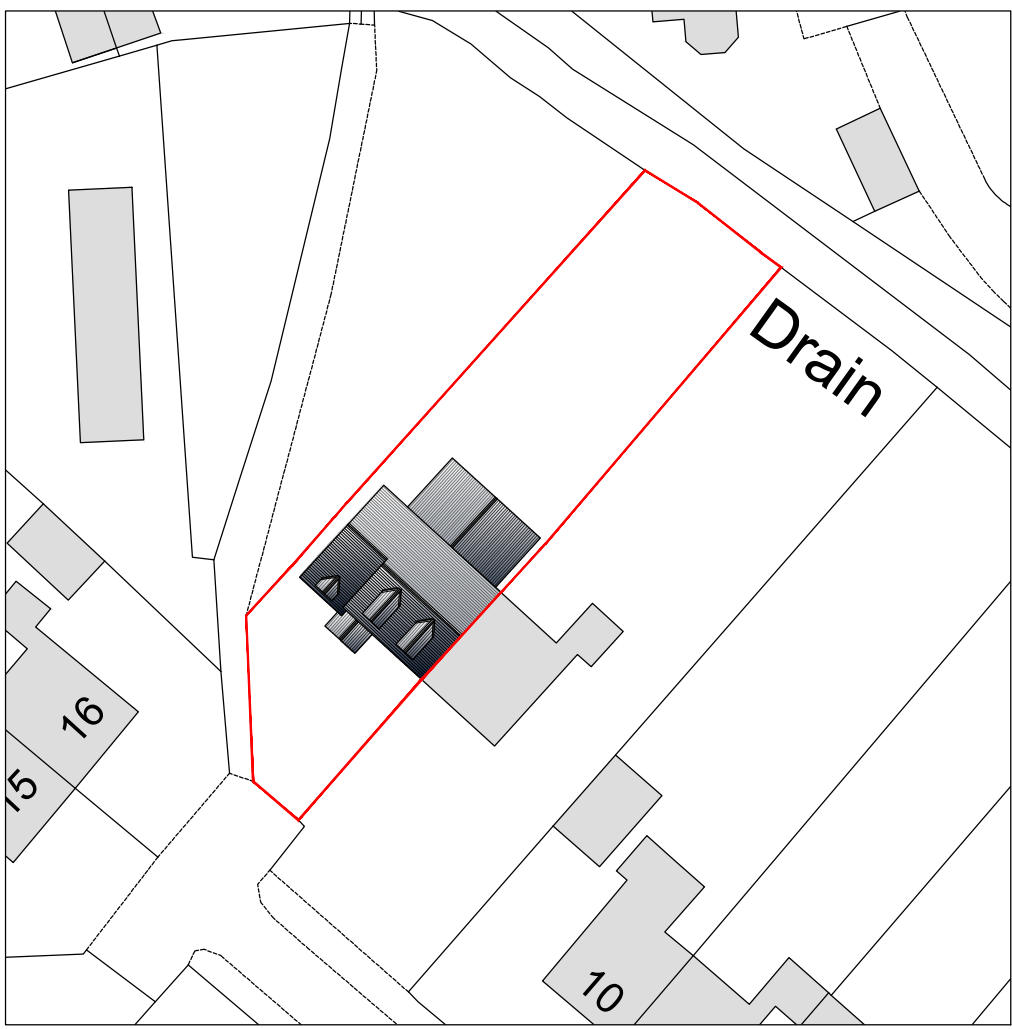

Proposed Block Plan
Scale 1:500

REV:		DESCRIPTION:	DATE:
PROJECT:		LOFT CONVERSION	
DRAWING:		EXISTING FLOOR PLANS & ELEVATIONS SITE LOCATION PLAN EXISTING SECTION PROPOSED BLOCK PLAN	
SIZE:		A1	CLIENT: Mr & Mrs R. Robinson
Do Not Scale From This Drawing		SCALE: as labelled	DRAWING BY: JC SHEET: 0521/26/01

NOTES: THIS DRAWING IS THE PROPERTY OF JC ARCHITECTURAL CONSULTANT. NO UNAUTHORIZED COPYING OR REPRODUCTION IN ANY FORM IS PERMITTED WITHOUT THE WRITTEN PERMISSION FROM JC ARCHITECTURAL CONSULTANT. JC ARCHITECTURAL CONSULTANT RESERVES THE RIGHT TO MODIFY THIS INFORMATION AT ANY TIME. ALL DIMENSIONS ARE TO BE CONFIRMED ON SITE BY CONTRACTOR. ANY DISCREPANCIES ARE TO BE REPORTED TO JC ARCHITECTURAL CONSULTANT IMMEDIATELY. THE DESIGN HAS BEEN UNDERTAKEN AS FAR AS POSSIBLE TO AVOID RISKS TO HEALTH AND SAFETY OR TO REDUCE AND CONTROL THE EFFECTS OF ANY UNAVOIDABLE RISK. ANY RELEVANT INFORMATION REGARDING RISKS WHICH ARE NOT ABLE TO BE ELIMINATED WILL BE INCLUDED WITHIN THE PROJECT HEALTH AND SAFETY FILE.