




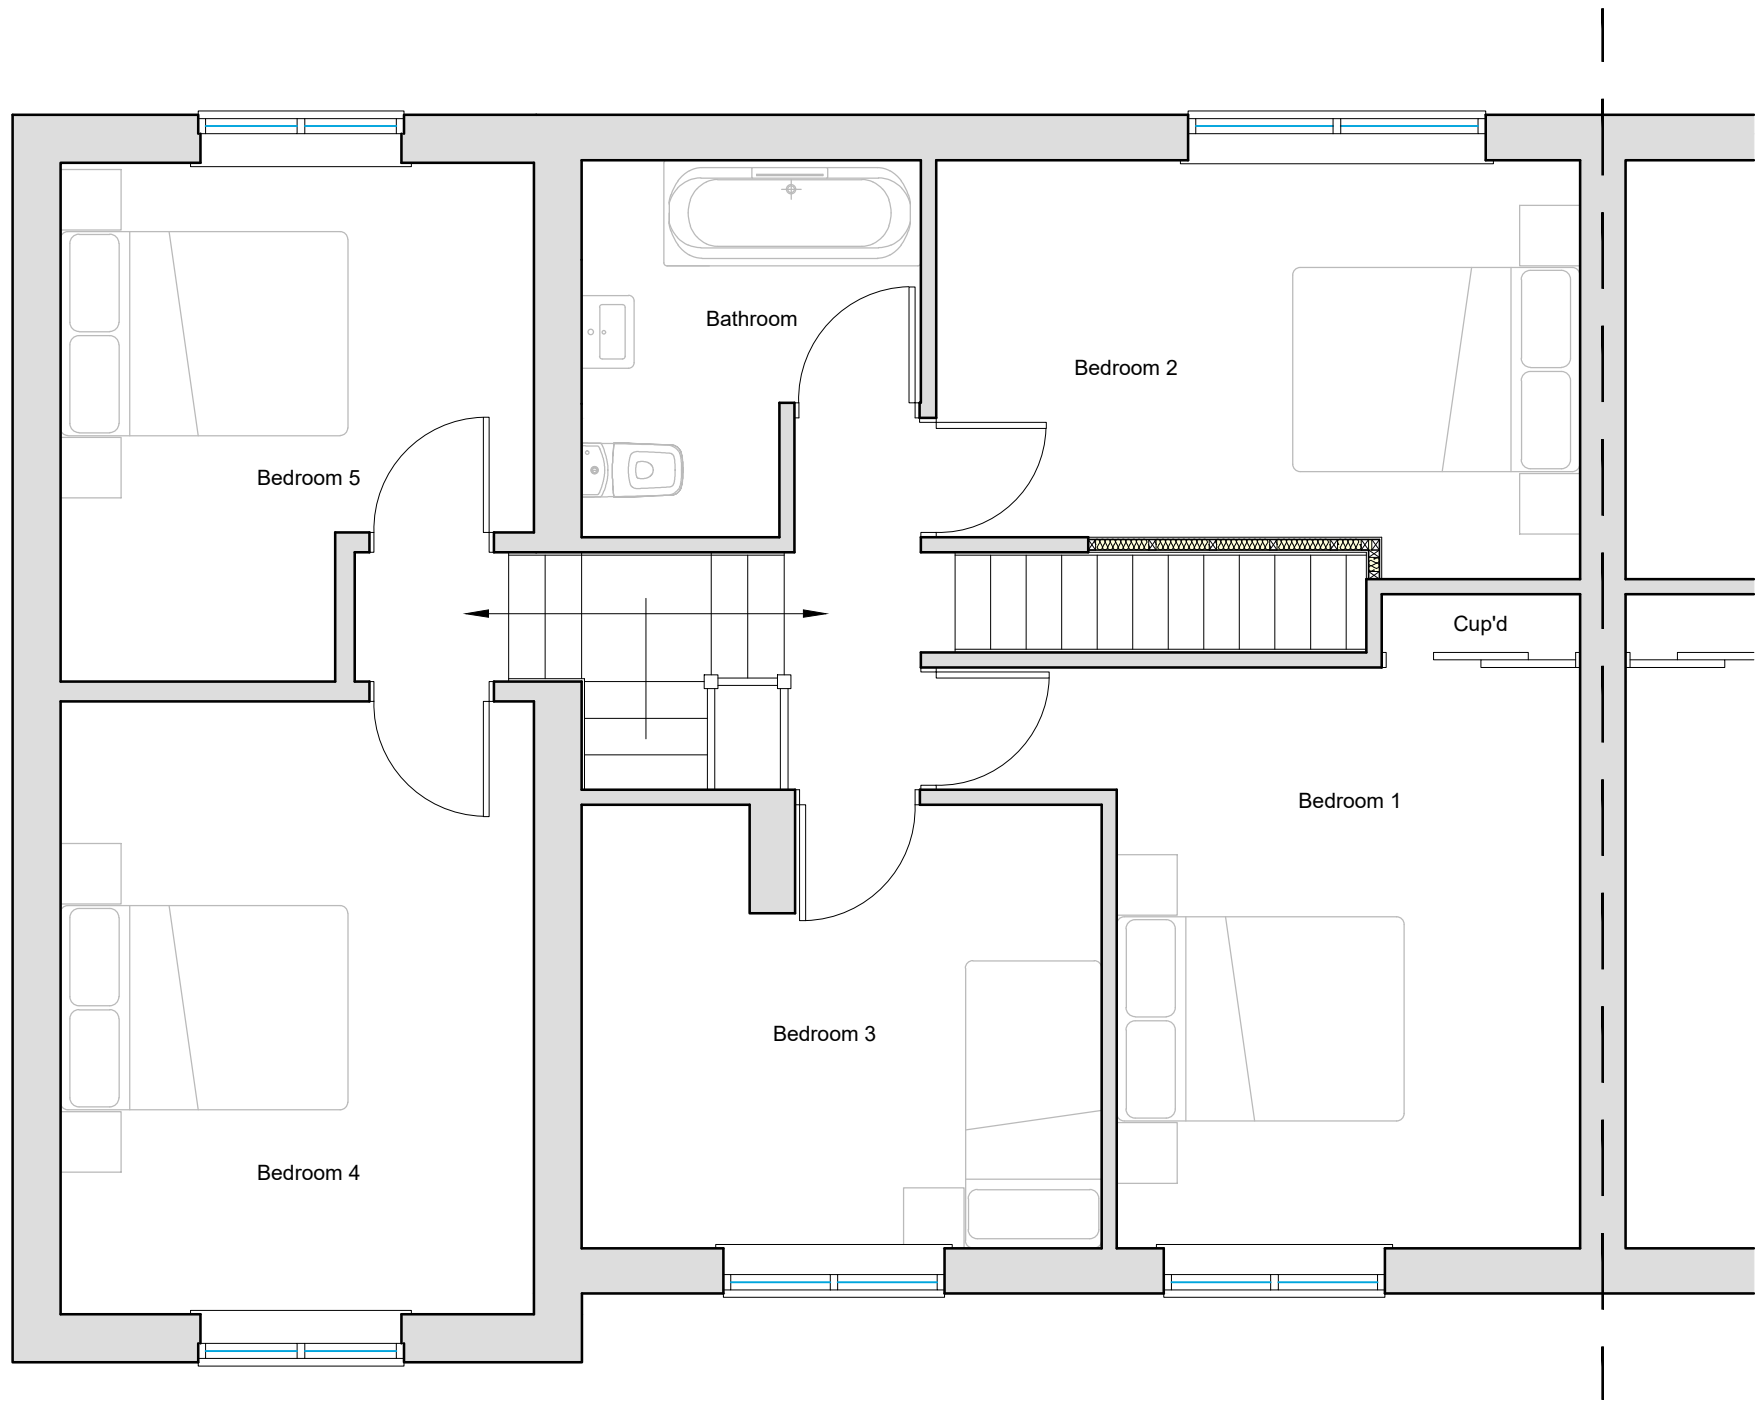

Proposed First Floor Plan
Scale 1:50

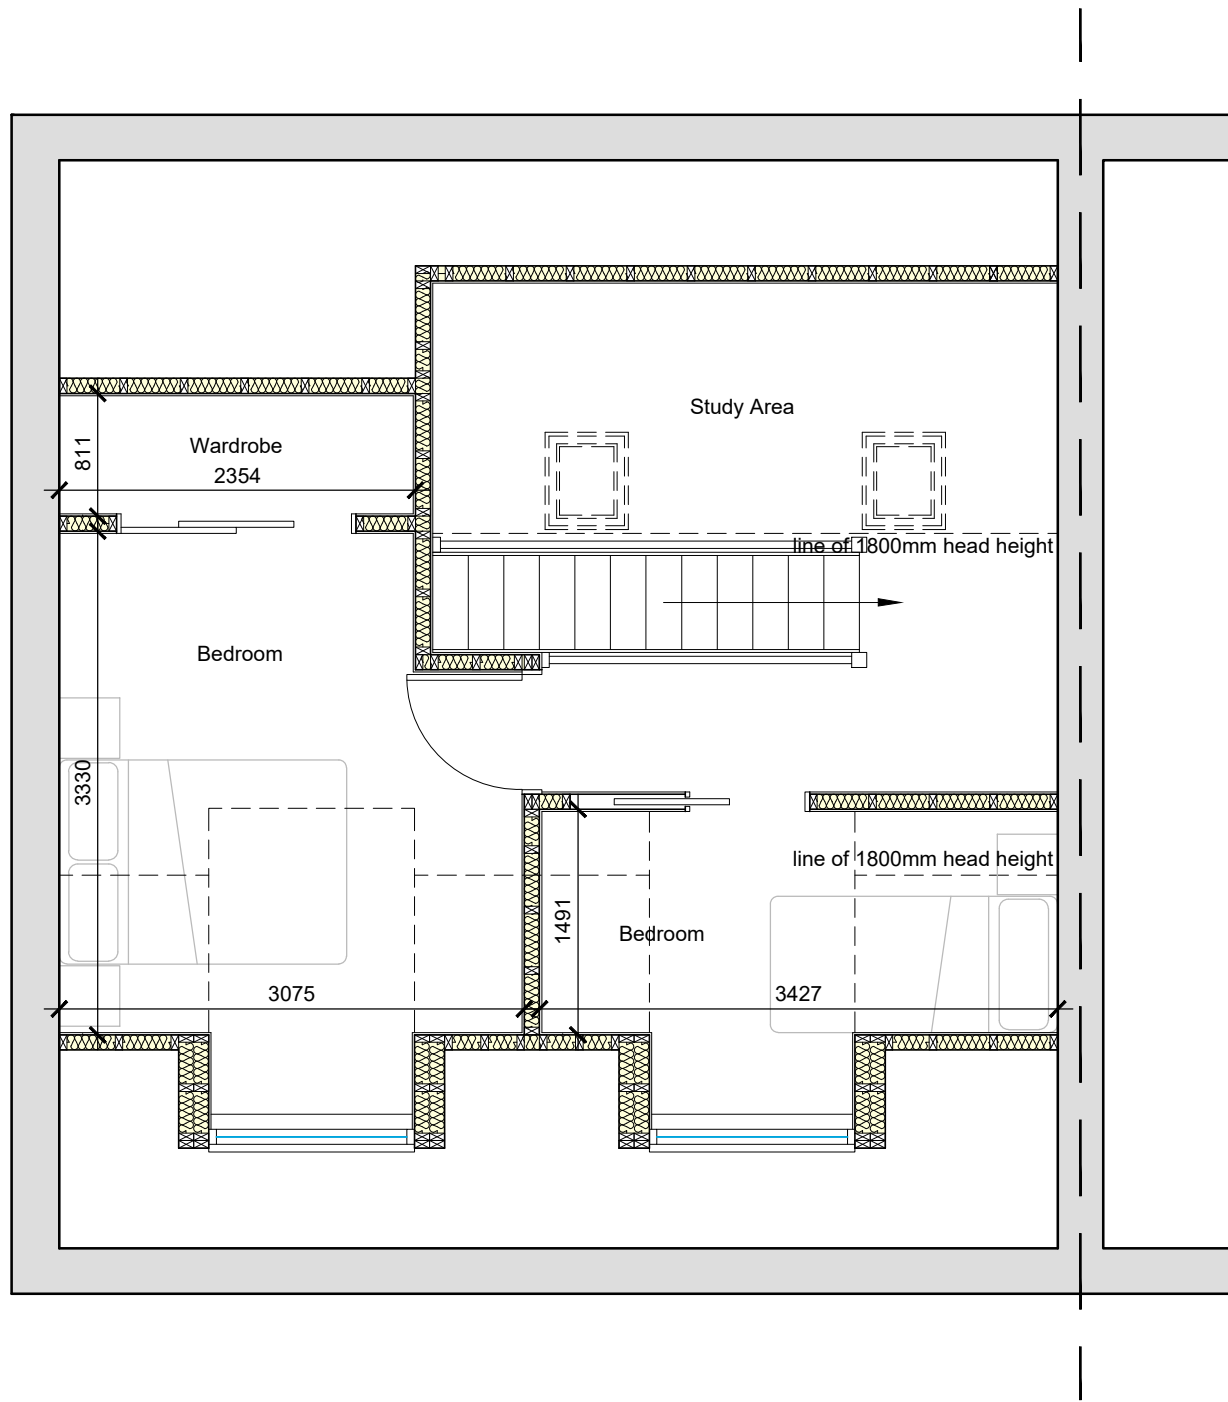


Proposed Loft Plan
Scale 1:50

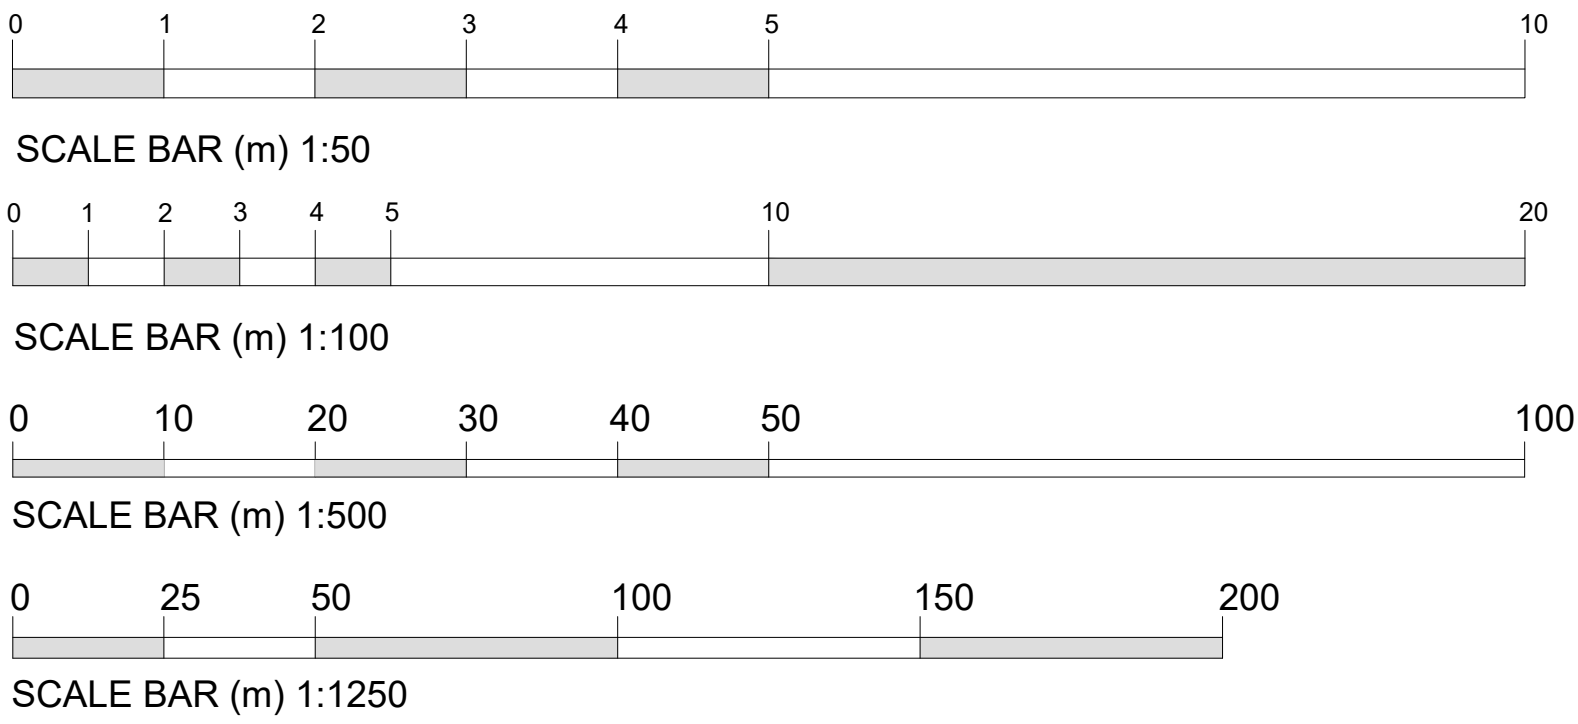

Proposed Front (SW) Elevation
Scale 1:100



Proposed Side (NW) Elevation
Scale 1:100

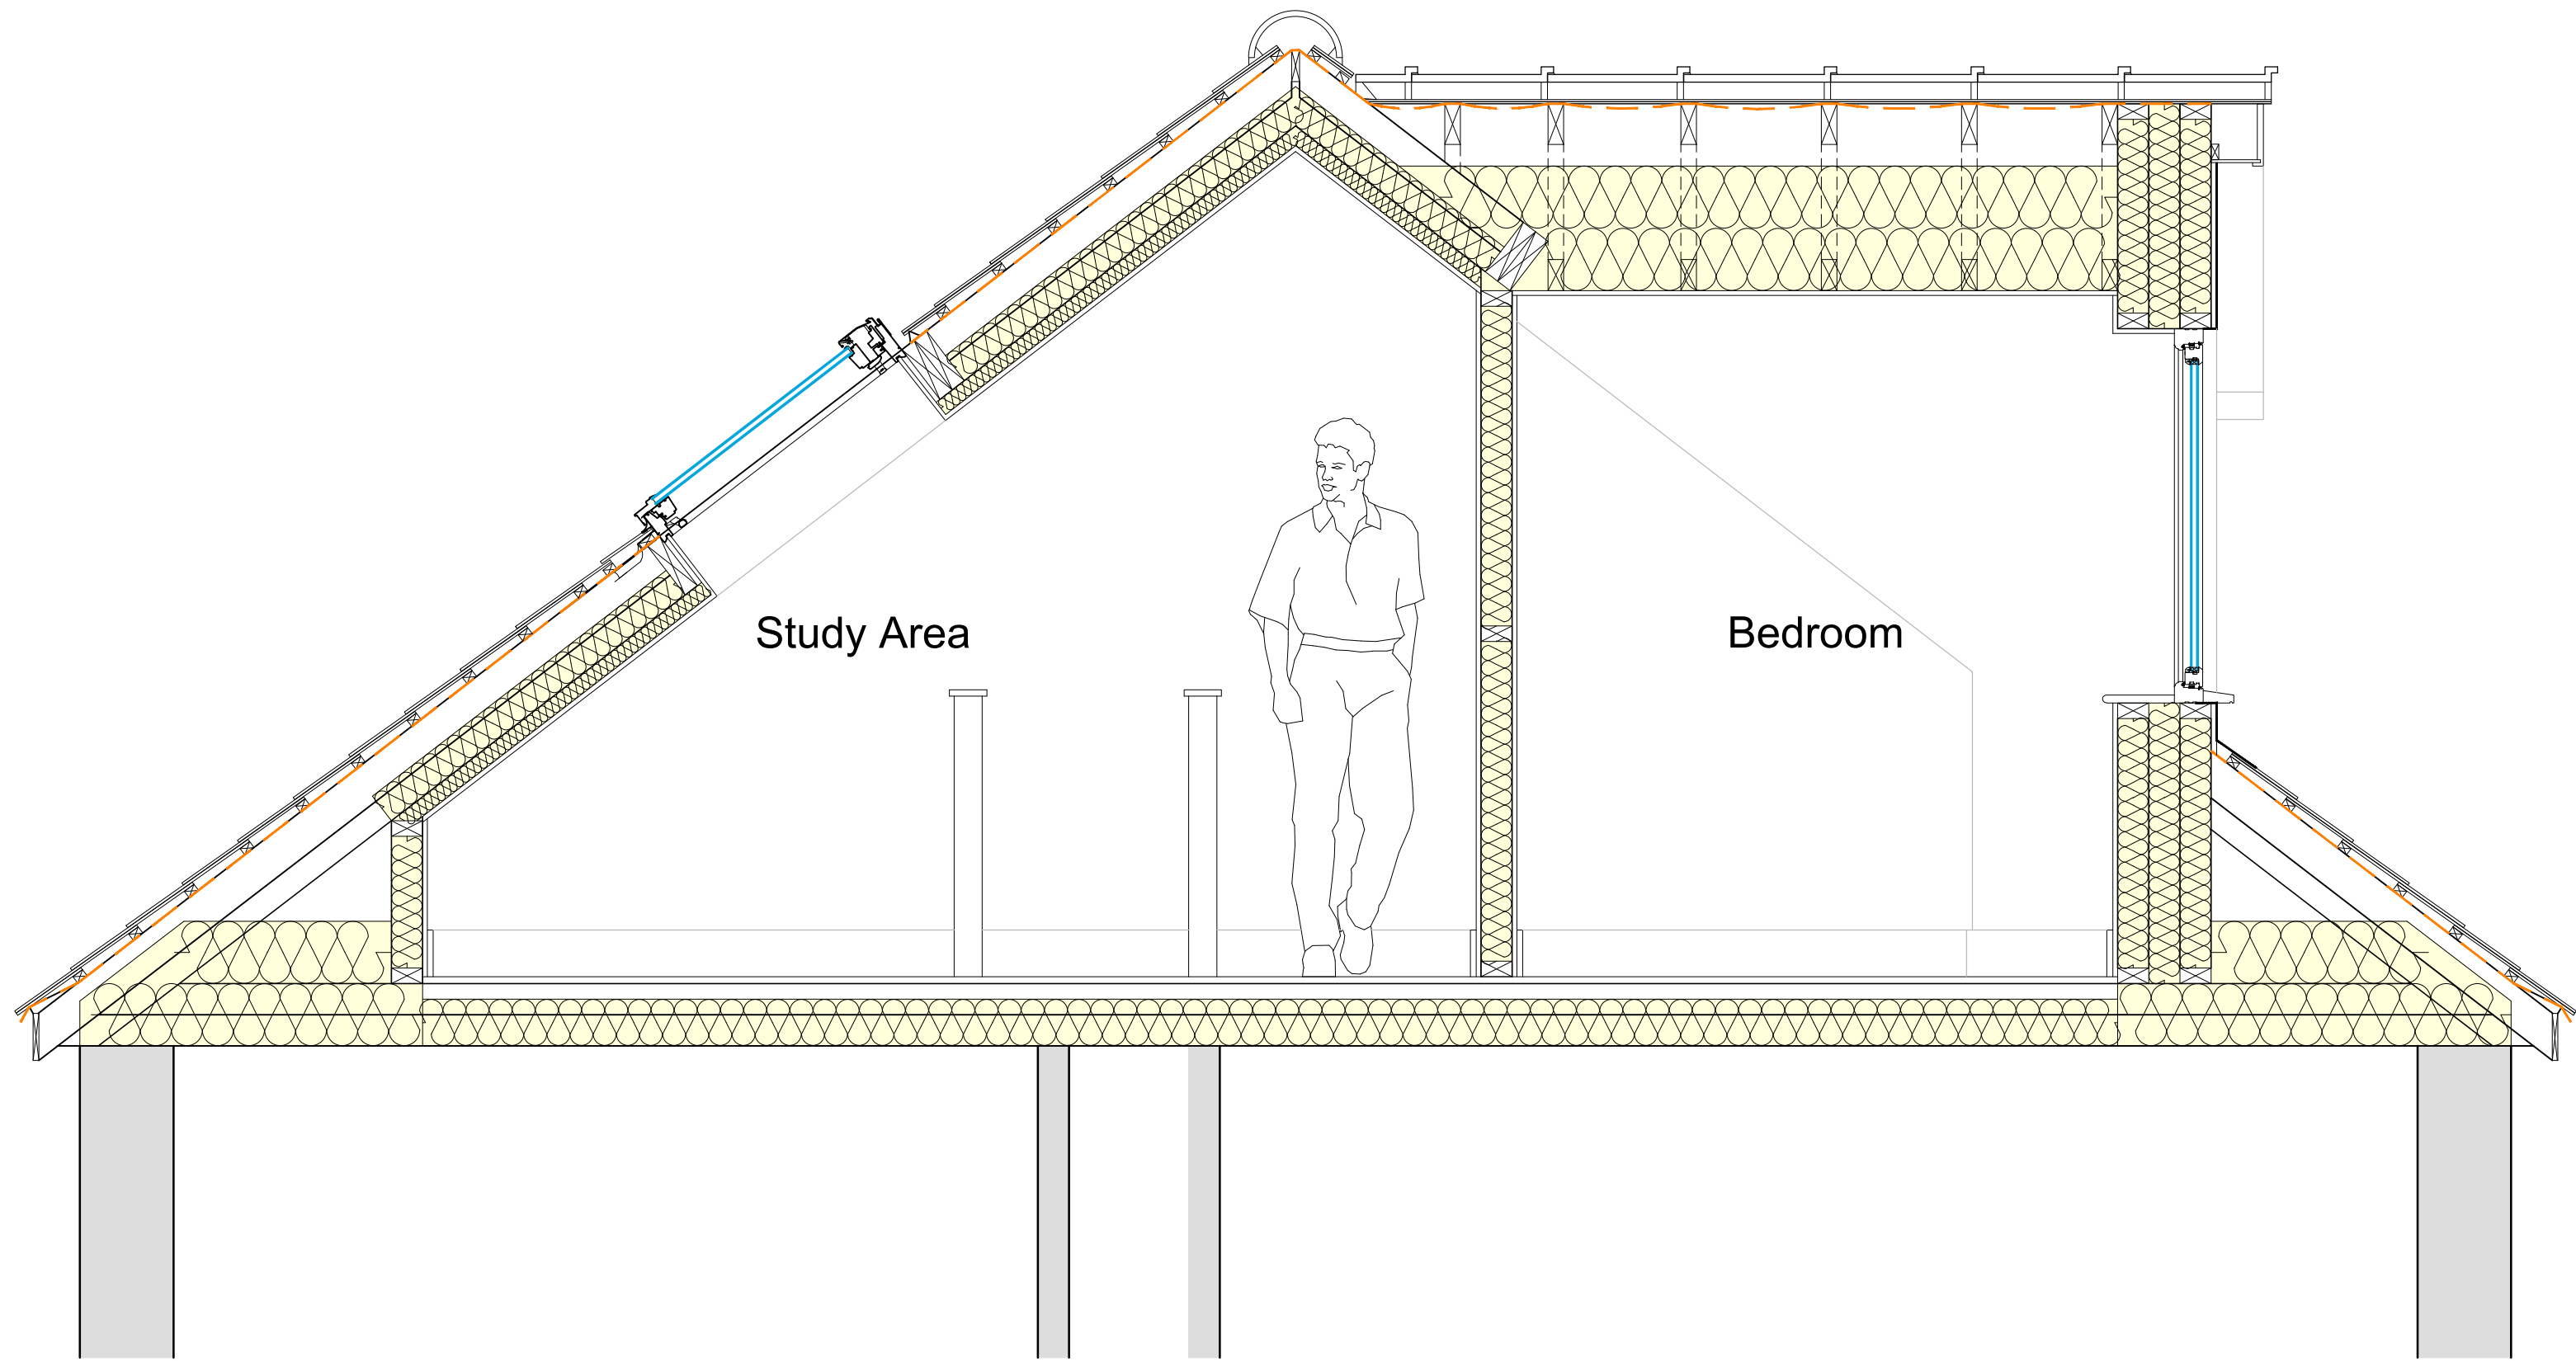

Proposed Loft Section
Scale 1:20

DESCRIPTION		PROJECT:	
LOFT CONVERSION & INTERNAL ALTERATIONS AT 14 BARKHOLME AVENUE, LUTTON, SPALDING, LINCOLNSHIRE, PE12 9HS		LOFT CONVERSION	
DATE: 13/08/2026		DRAWING:	
APPROVED: SN		PROPOSED FLOOR PLANS & ELEVATIONS PROPOSED SECTION	
Do Not Scale From This Drawing		SIZE: A1	CLIENT: Mr & Mrs R. Robinson
		SCALE: as labelled	DRAWING BY: JC
			SHEET: 0521/26/02

NOTES: THIS DRAWING IS THE PROPERTY OF JC ARCHITECTURAL CONSULTANT. NO UNAUTHORIZED COPYING OR REPRODUCTION IN ANY FORM IS PERMITTED WITHOUT OBTAINING PRIOR WRITTEN PERMISSION FROM JC ARCHITECTURAL CONSULTANT. JC ARCHITECTURAL CONSULTANT RESERVES THE RIGHT TO WITHDRAW THIS INFORMATION AT ANY TIME. ALL DIMENSIONS ARE TO BE CONFIRMED ON SITE BY CONTRACTOR. ANY DISCREPANCIES ARE TO BE REPORTED TO JC ARCHITECTURAL CONSULTANT IMMEDIATELY. THE DESIGN HAS BEEN UNDERTAKEN AS FAR AS POSSIBLE TO AVOID RISKS TO HEALTH AND SAFETY OR TO REDUCE AND CONTROL THE EFFECTS OF ANY UNAVOIDABLE RISK. ANY RELEVANT INFORMATION REGARDING RISKS WHICH ARE NOT ABLE TO BE ELIMINATED WILL BE INCLUDED WITHIN THE PROJECT HEALTH AND SAFETY FILE.