



©Design Copyright reserved. Written consent must be obtained before copying or reproducing this drawing. Do not scale from this drawing, use dimensioned figures only. Contractors are responsible for taking and checking site dimensions. Any discrepancy must be reported to the architect immediately.

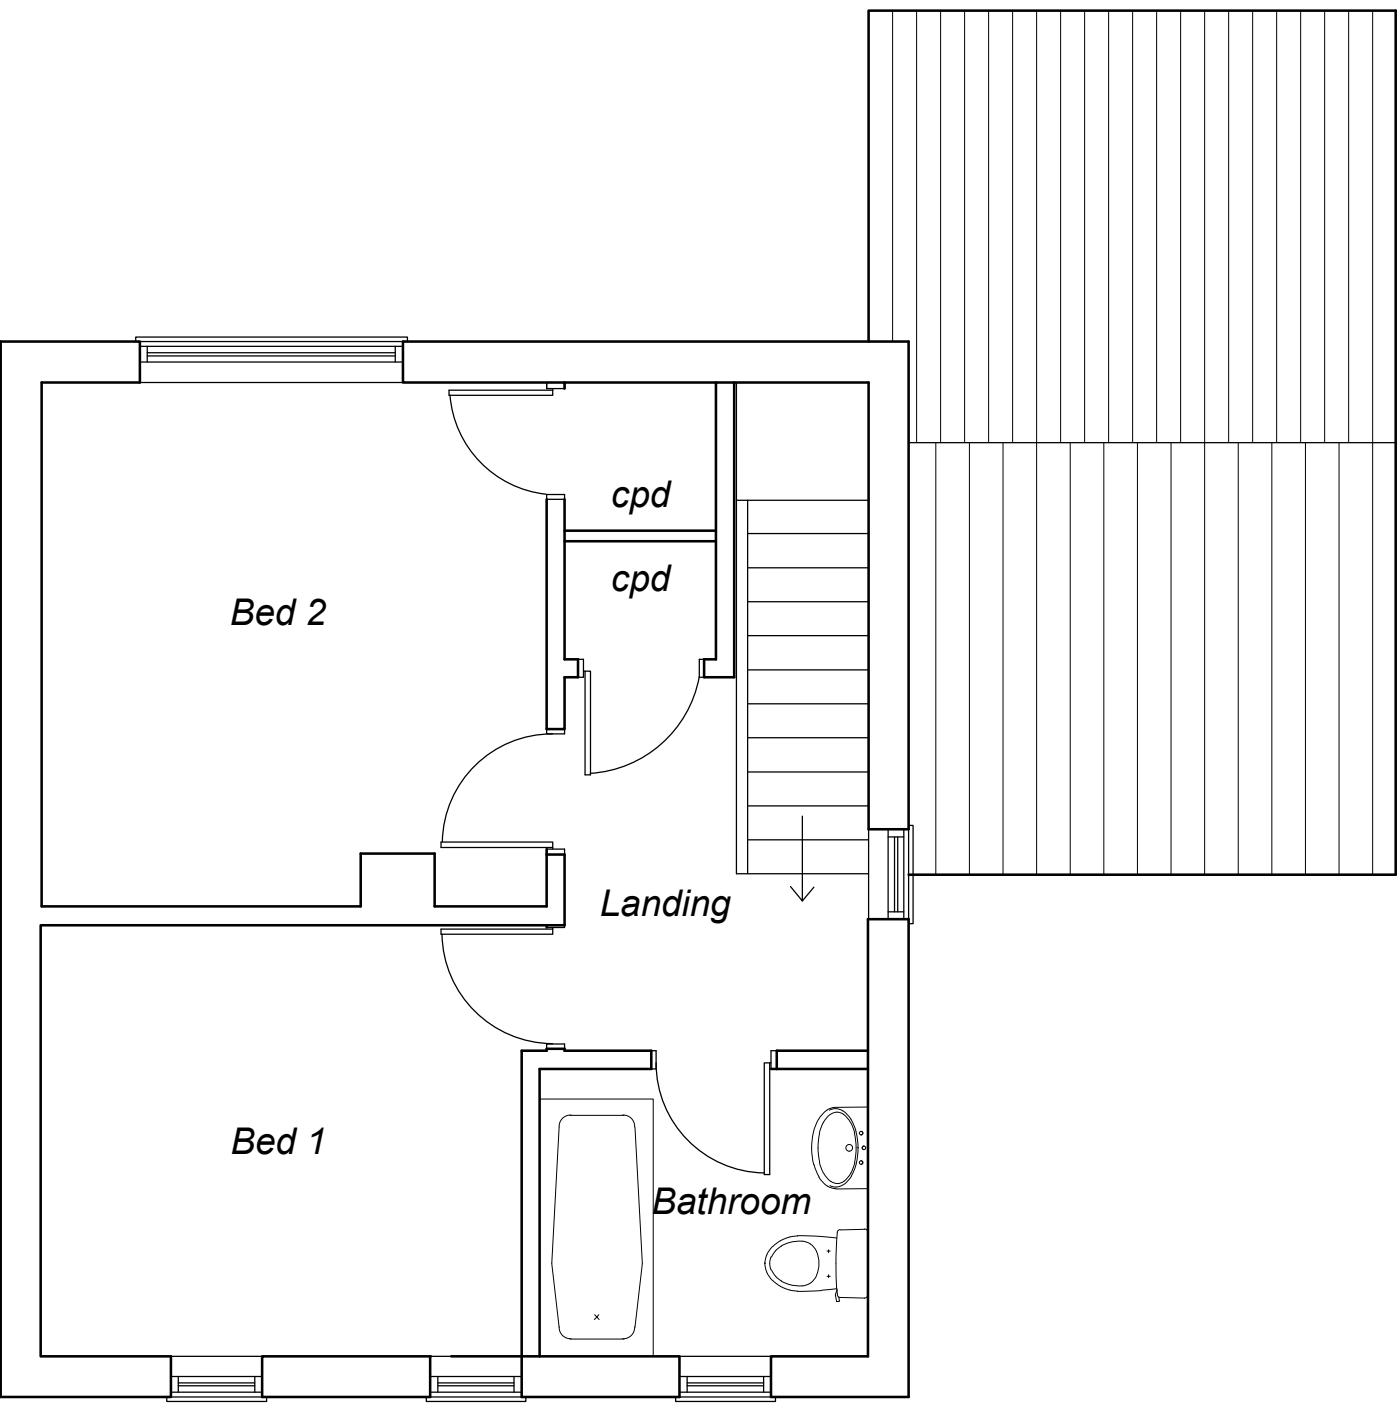

Existing First Floor

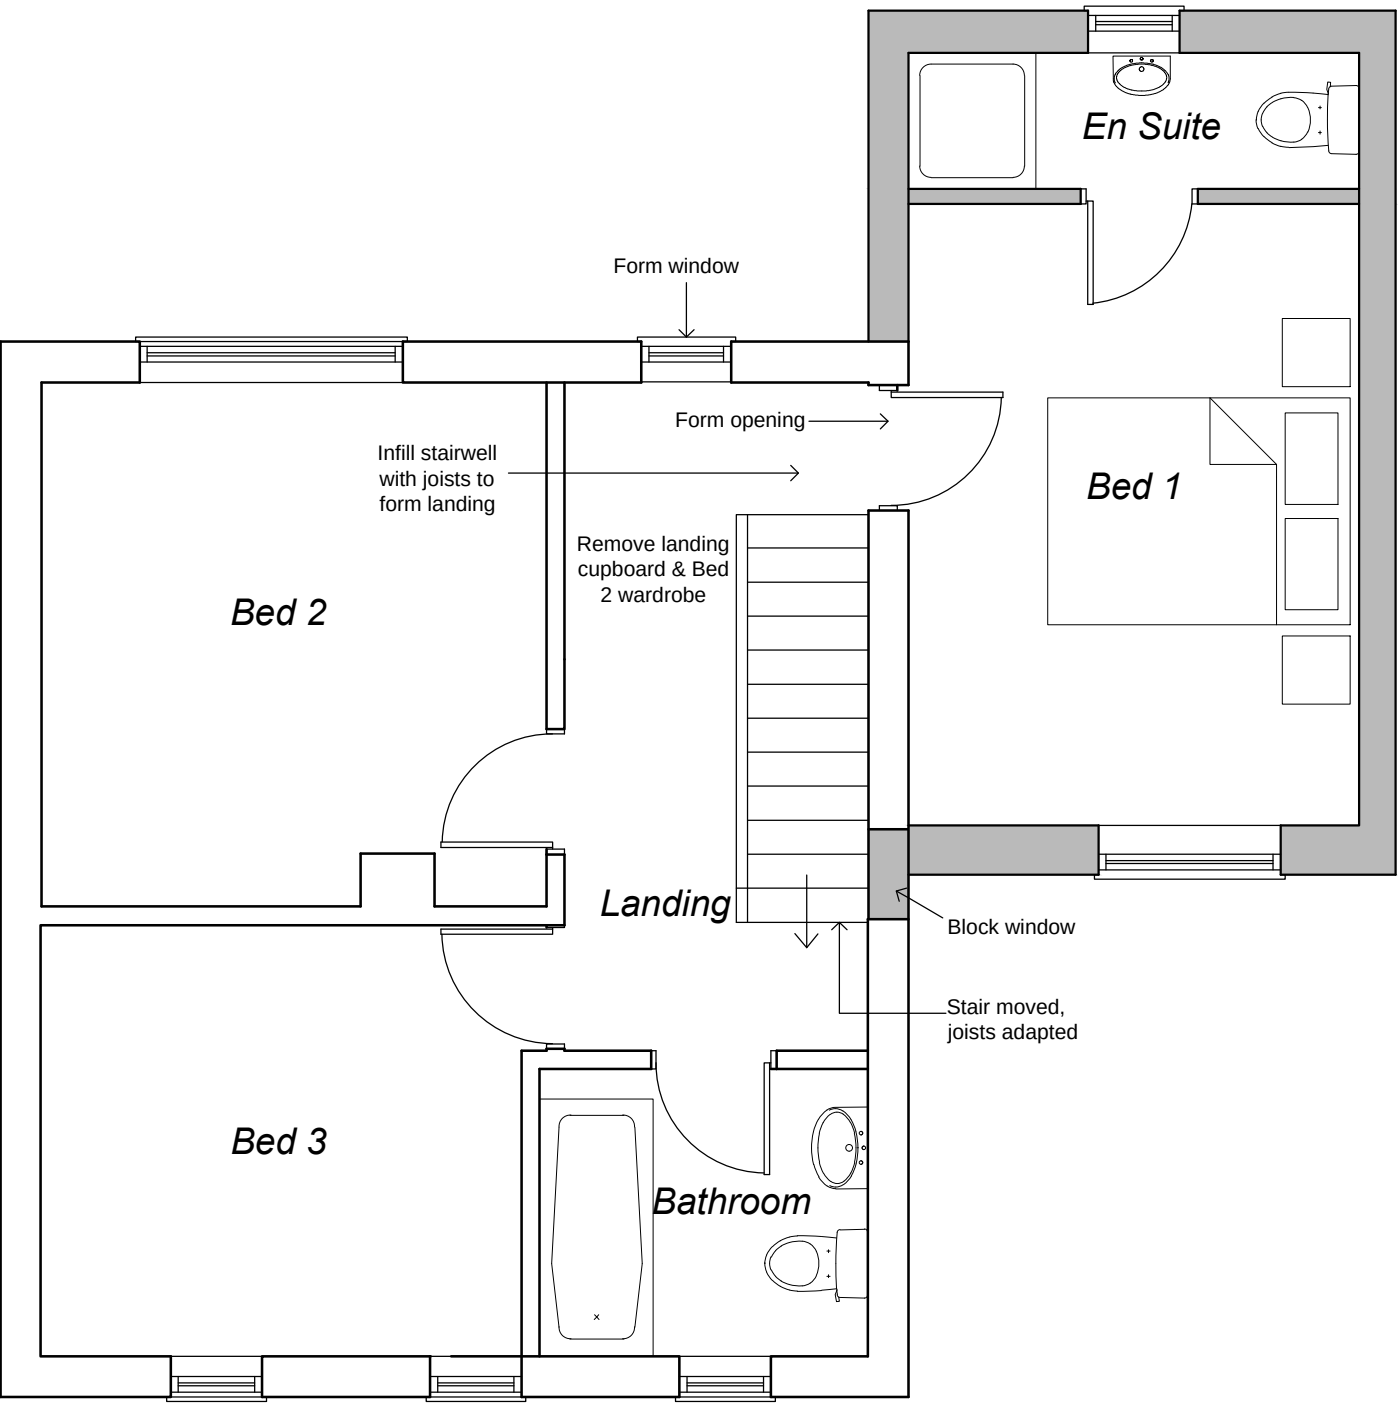

Proposed First Floor



Existing Front Elevation




Existing Rear Elevation




Proposed Front Elevation




Proposed Rear Elevation

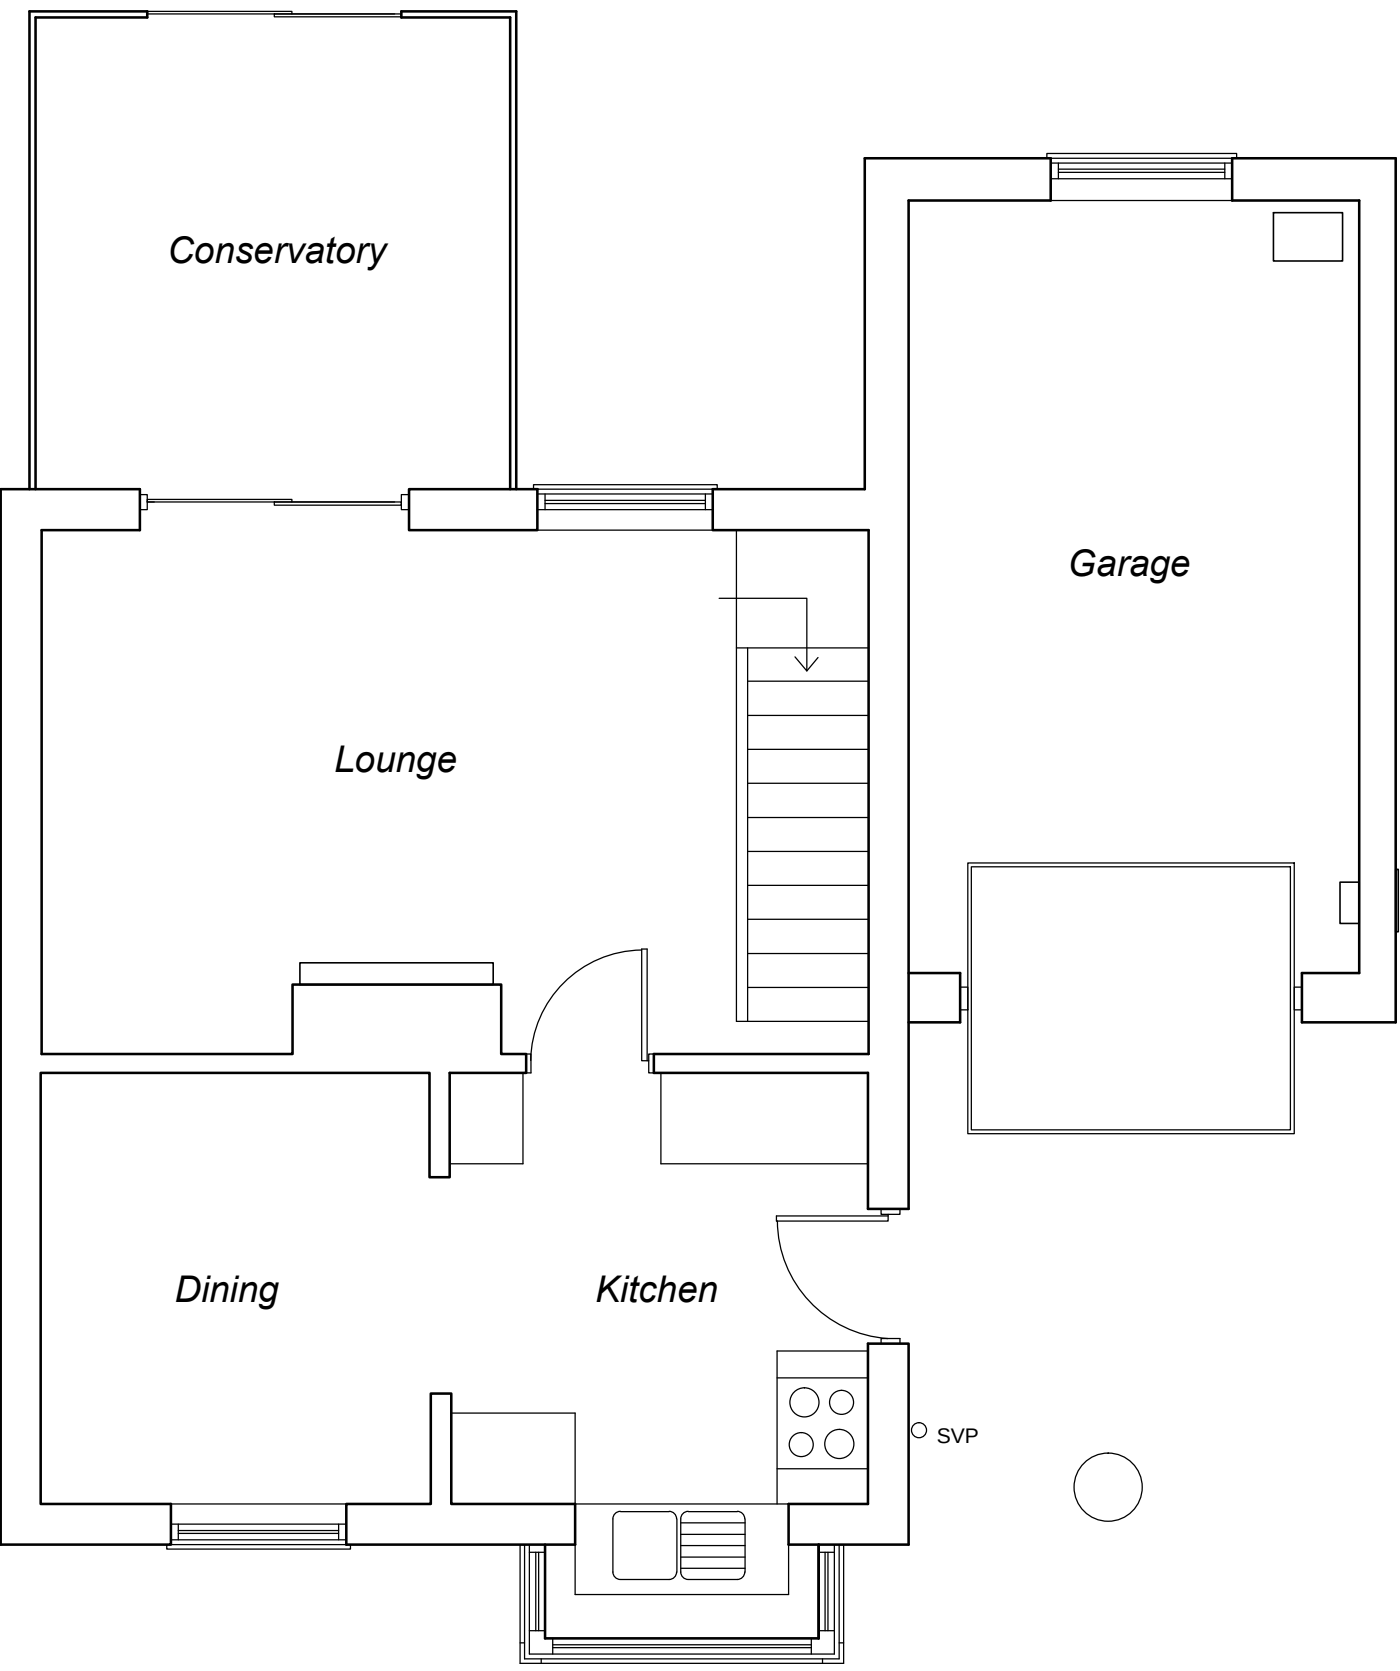


Existing Ground Floor

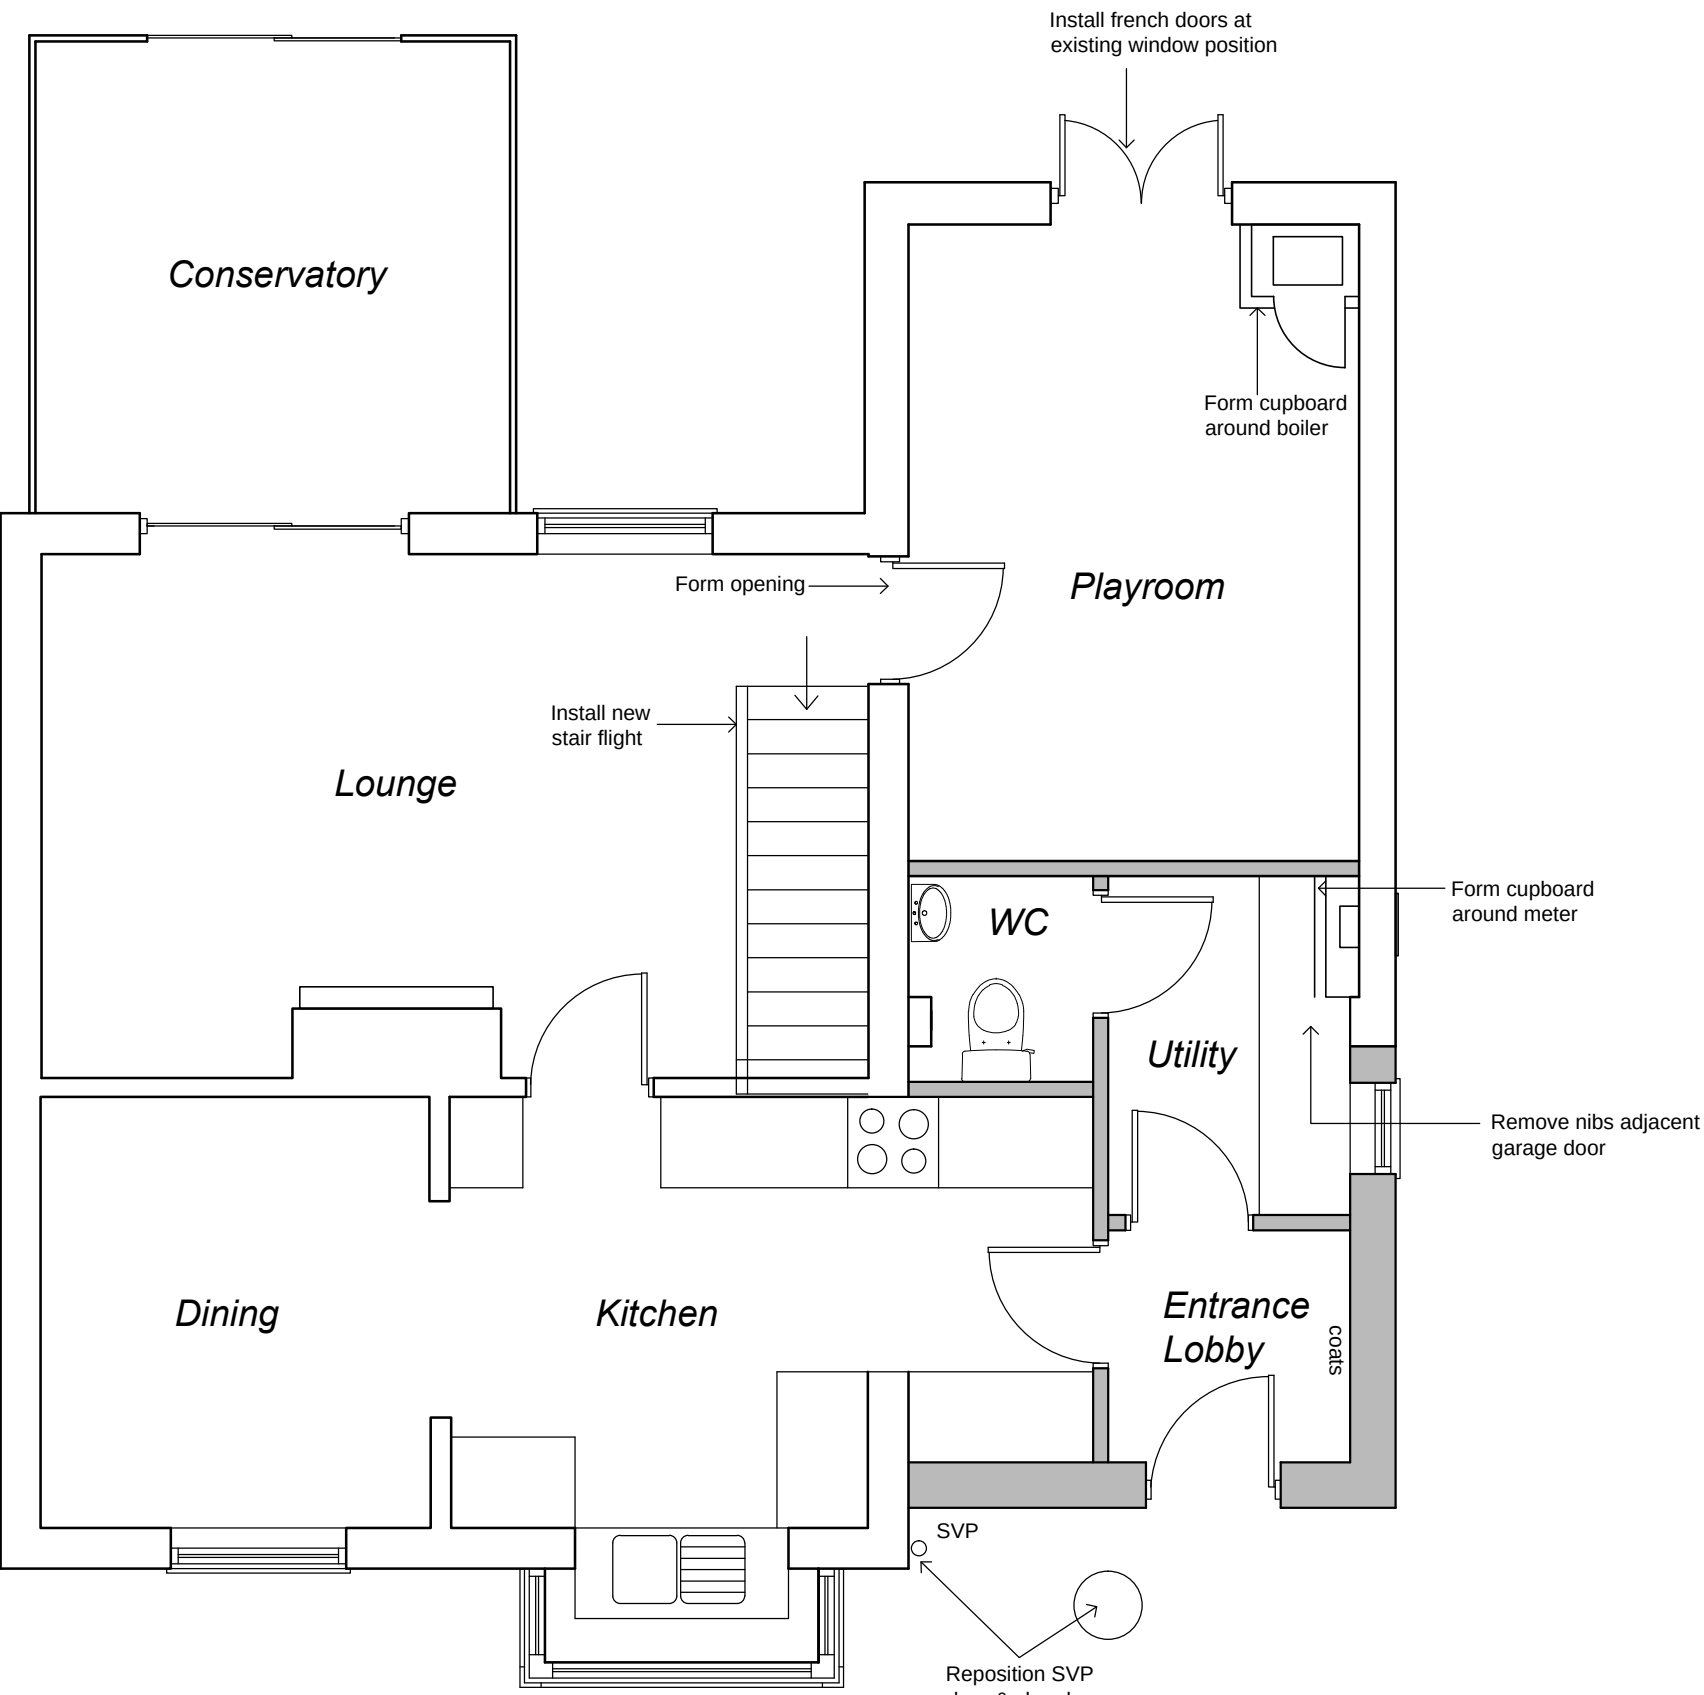


Proposed Ground Floor

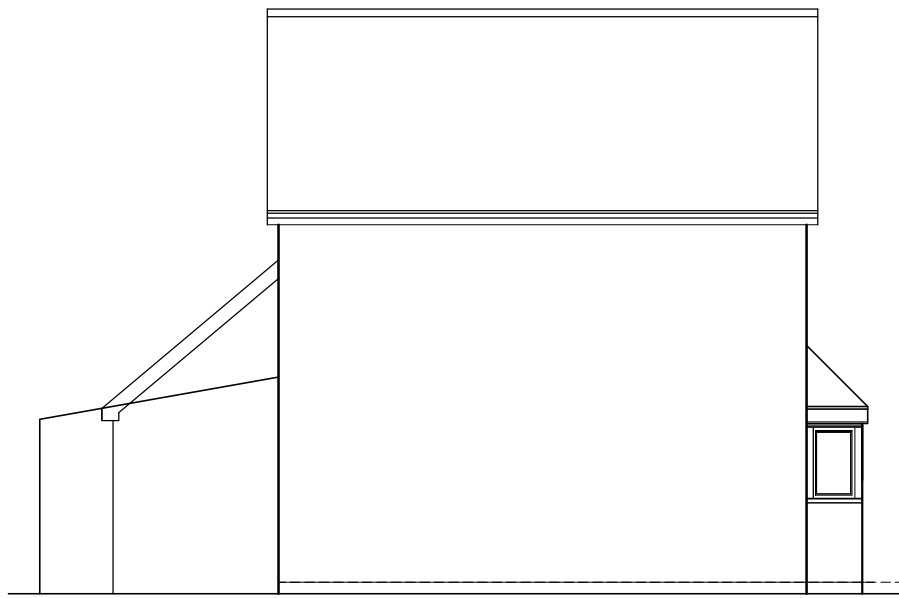


Existing Side Elevation

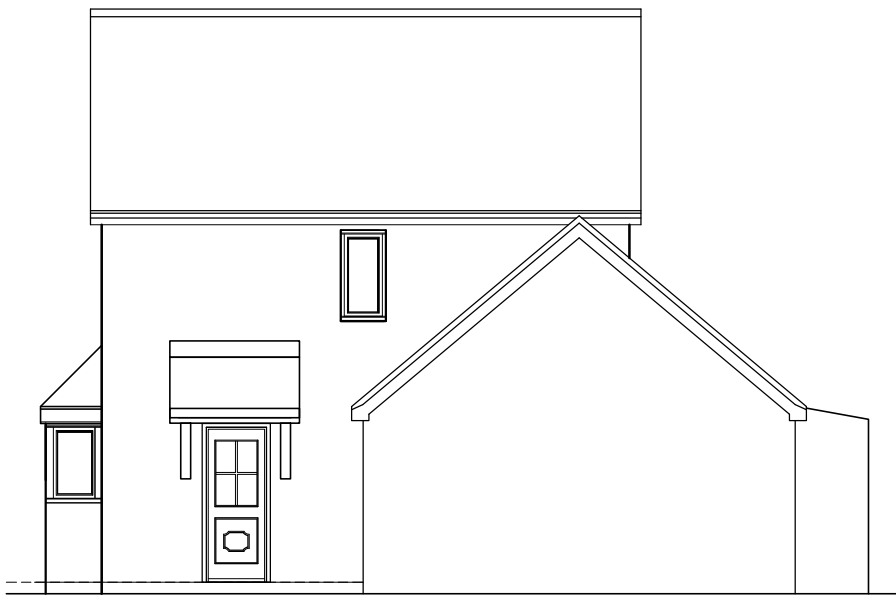

Existing Side Elevation

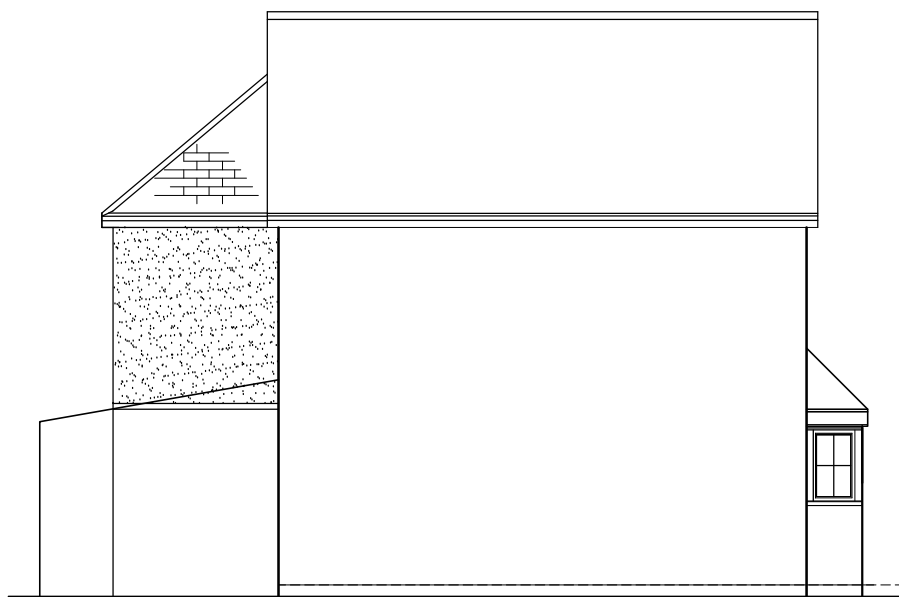

Proposed Side Elevation

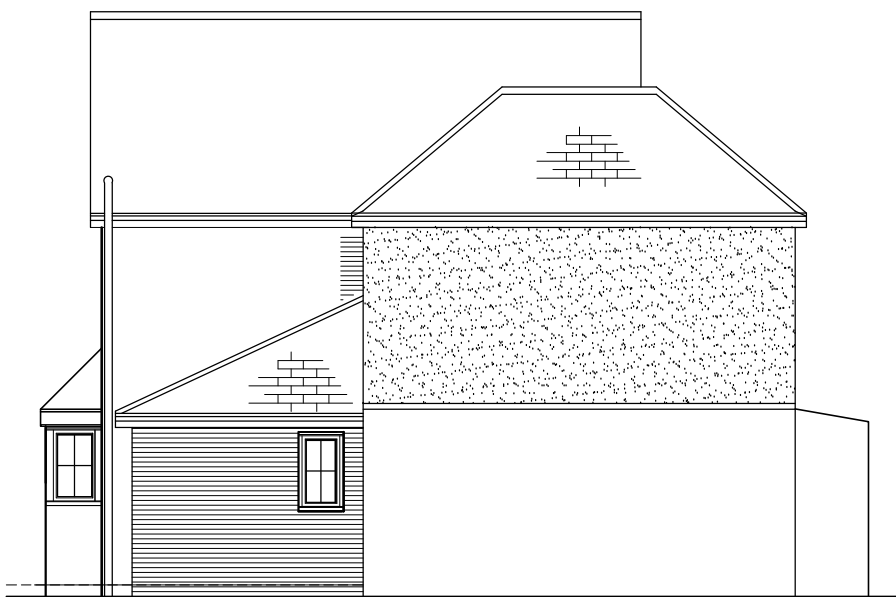

Proposed Side Elevation

Rev.	Date
Mr & Mrs T Brookin	Scale 1:50 & 1:100
Project Proposed Extensions and Alterations to Existing Detached House; No.8, School Lane Lutton PE12 9HW	Date May 2019
Title Floor Plans, Elevations	Drawing No. P100/05/19
	Revision