




Proposed Site Layout
Scale 1:200

 


Legend

Bat Tile as indicated in
survey mitigation provisions



2No. Manthorpe Swift
Nest Brick as identified in
planning statement

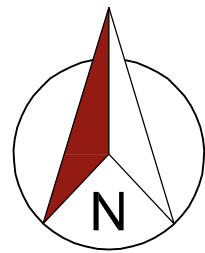

seven22
ARCHITECTURE LTD

22 SHORE VIEW, PETERBOROUGH
CAMBRIDGESHIRE, PE7 8FS
E.info@seven22.co.uk ~ T.07799 585277

PROJECT
PROPOSED BARN CONVERSION
REAR OF
60 SOUTH DROVE
LUTTON MARSH
SPALDING
PE12 9NT

CLIENT
MR L BURTON

TITLE
PROPOSED SITE LAYOUT & ROOF PLAN

DRAWING No.
079 P01

SCALE 1:200 @ A1	DATE NOV 2024	REV
---------------------	------------------	-----