



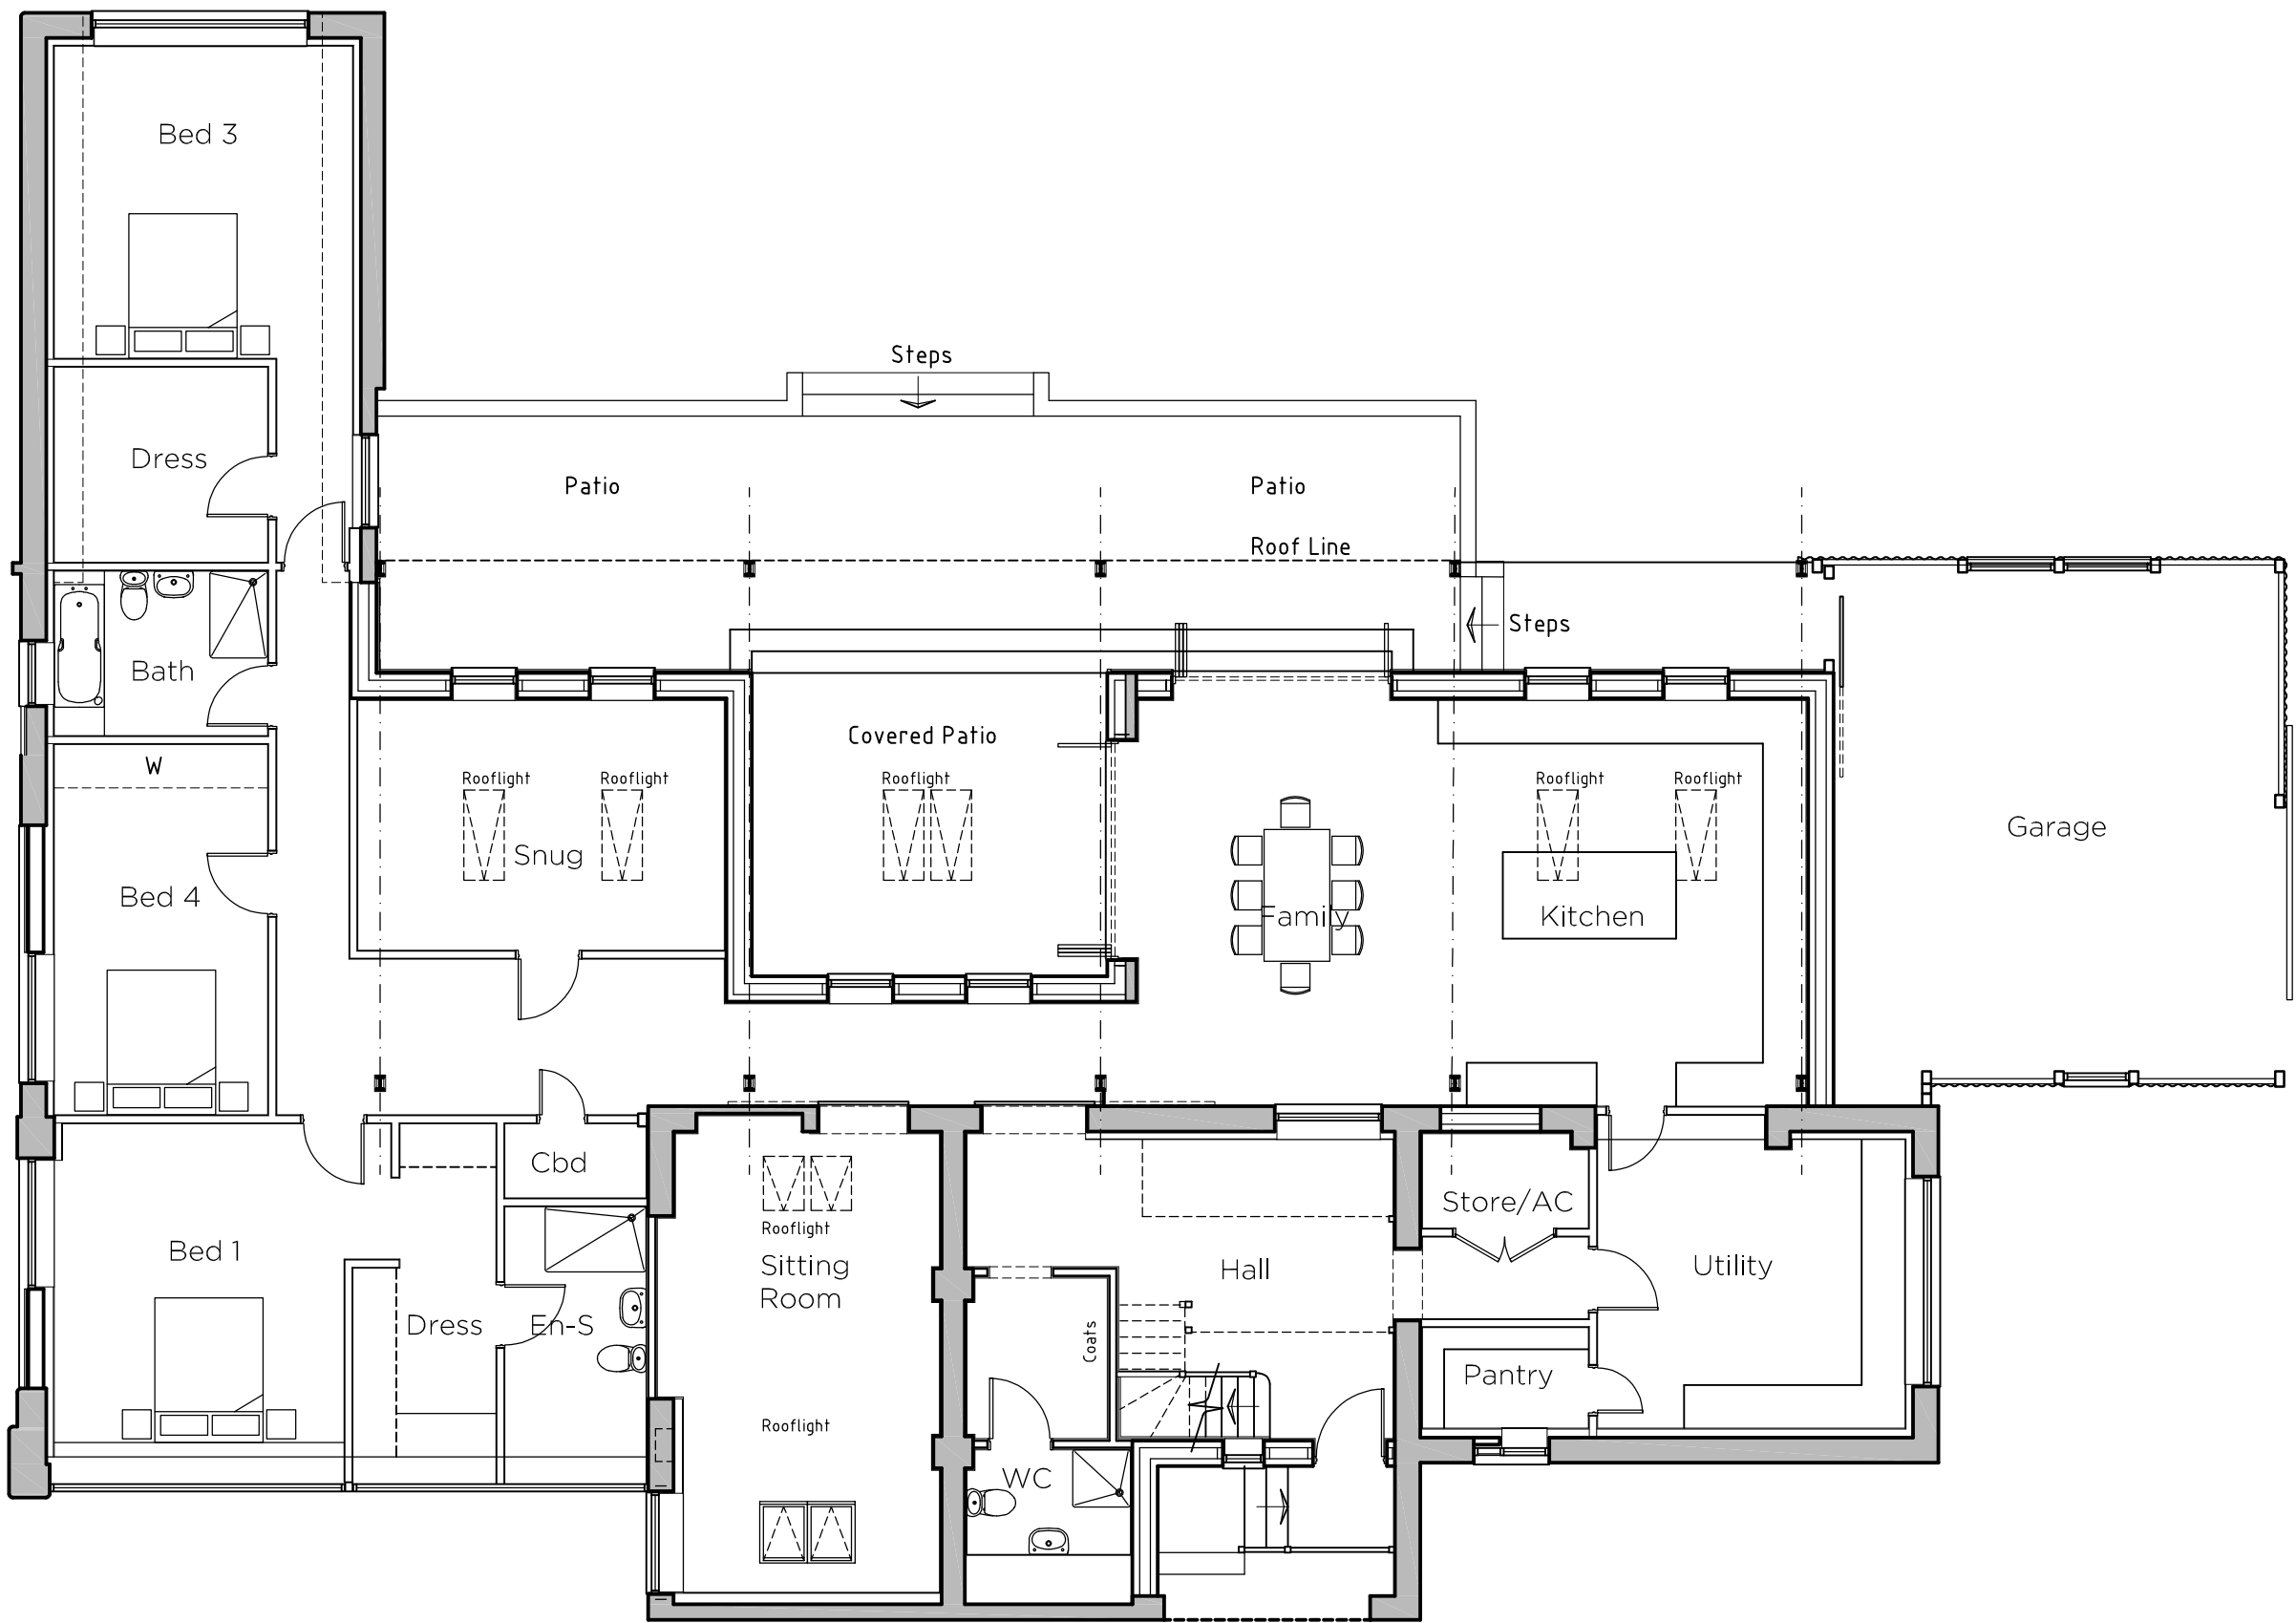

Proposed Ground Floor Plan
(Scale 1:100)

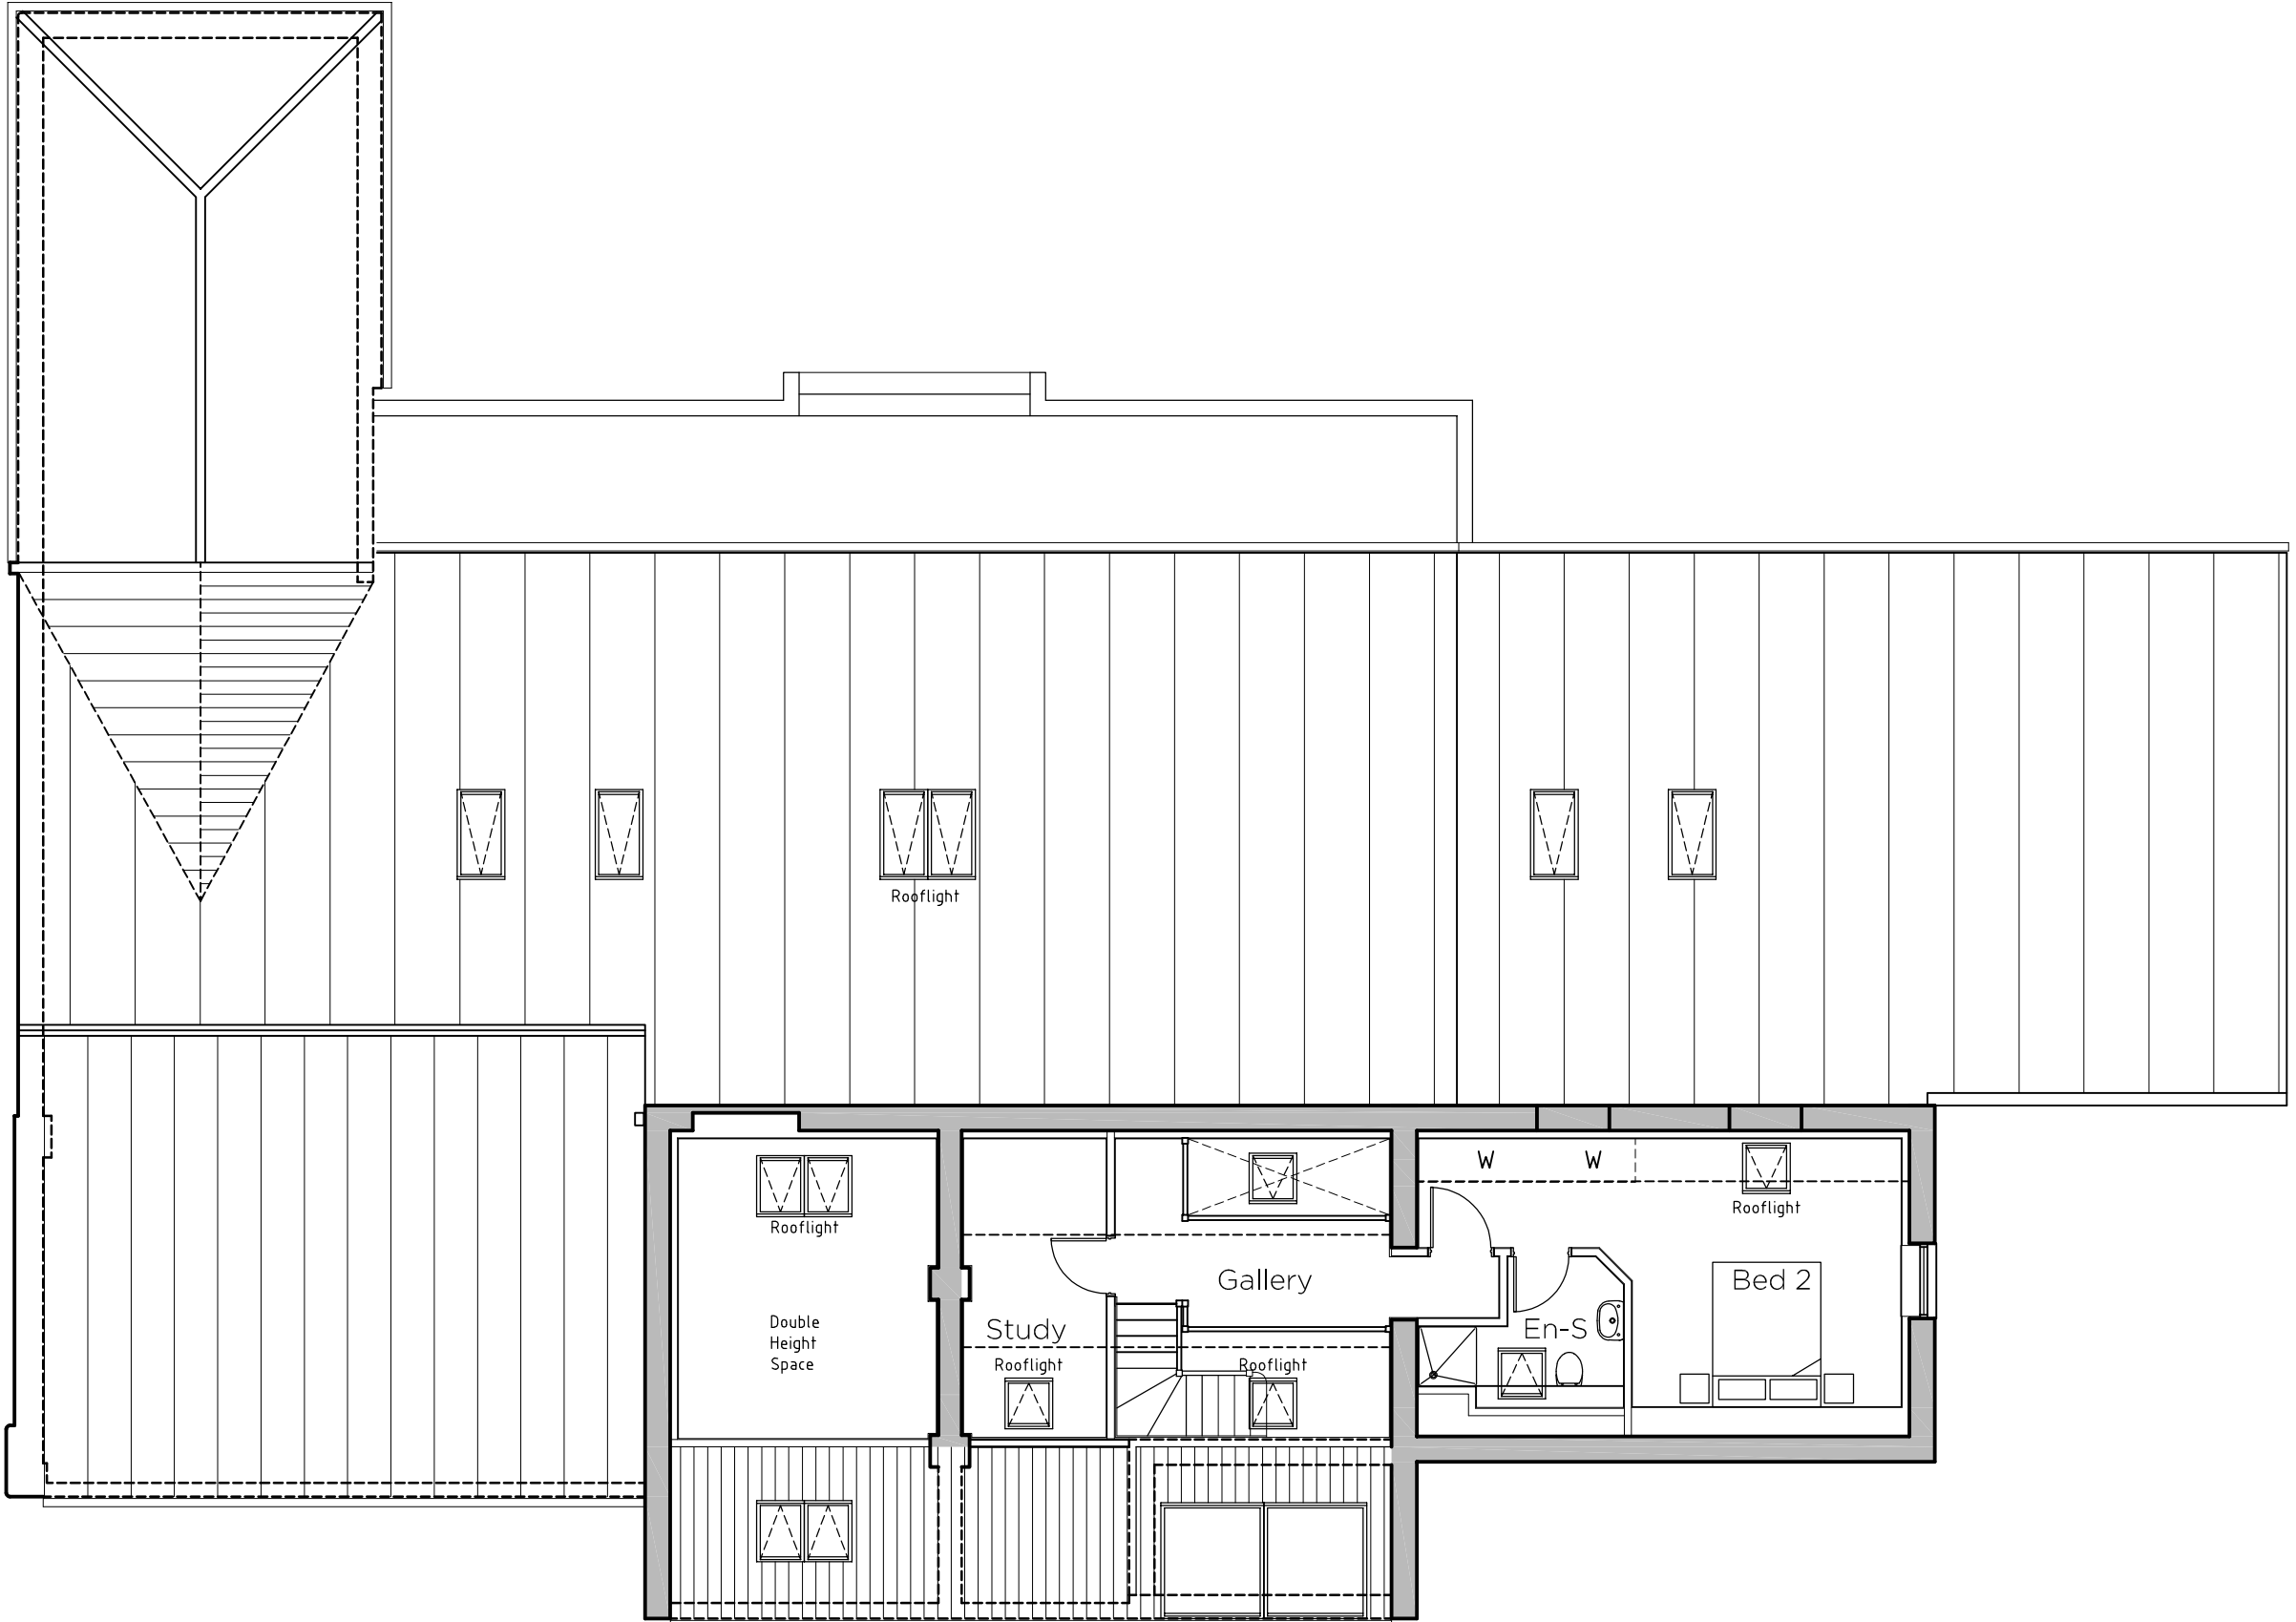

Proposed First Floor Plan
(Scale 1:100)

seven22
ARCHITECTURE LTD

22 SHORE VIEW, PETERBOROUGH CAMBRIDGESHIRE, PE7 8FS E.info@seven22.co.uk - T.07799 585277		
PROJECT PROPOSED BARN CONVERSION REAR OF 60 SOUTH DROVE LUTTON MARSH SPALDING PE12 9NT		
CLIENT MR L BURTON		
TITLE PROPOSED GROUND & FIRST FLOOR PLANS		
DRAWING No. 079 - P02		
SCALE 1:100 @ A1 - 1:200 @ A3	DATE NOV 2024	REV