




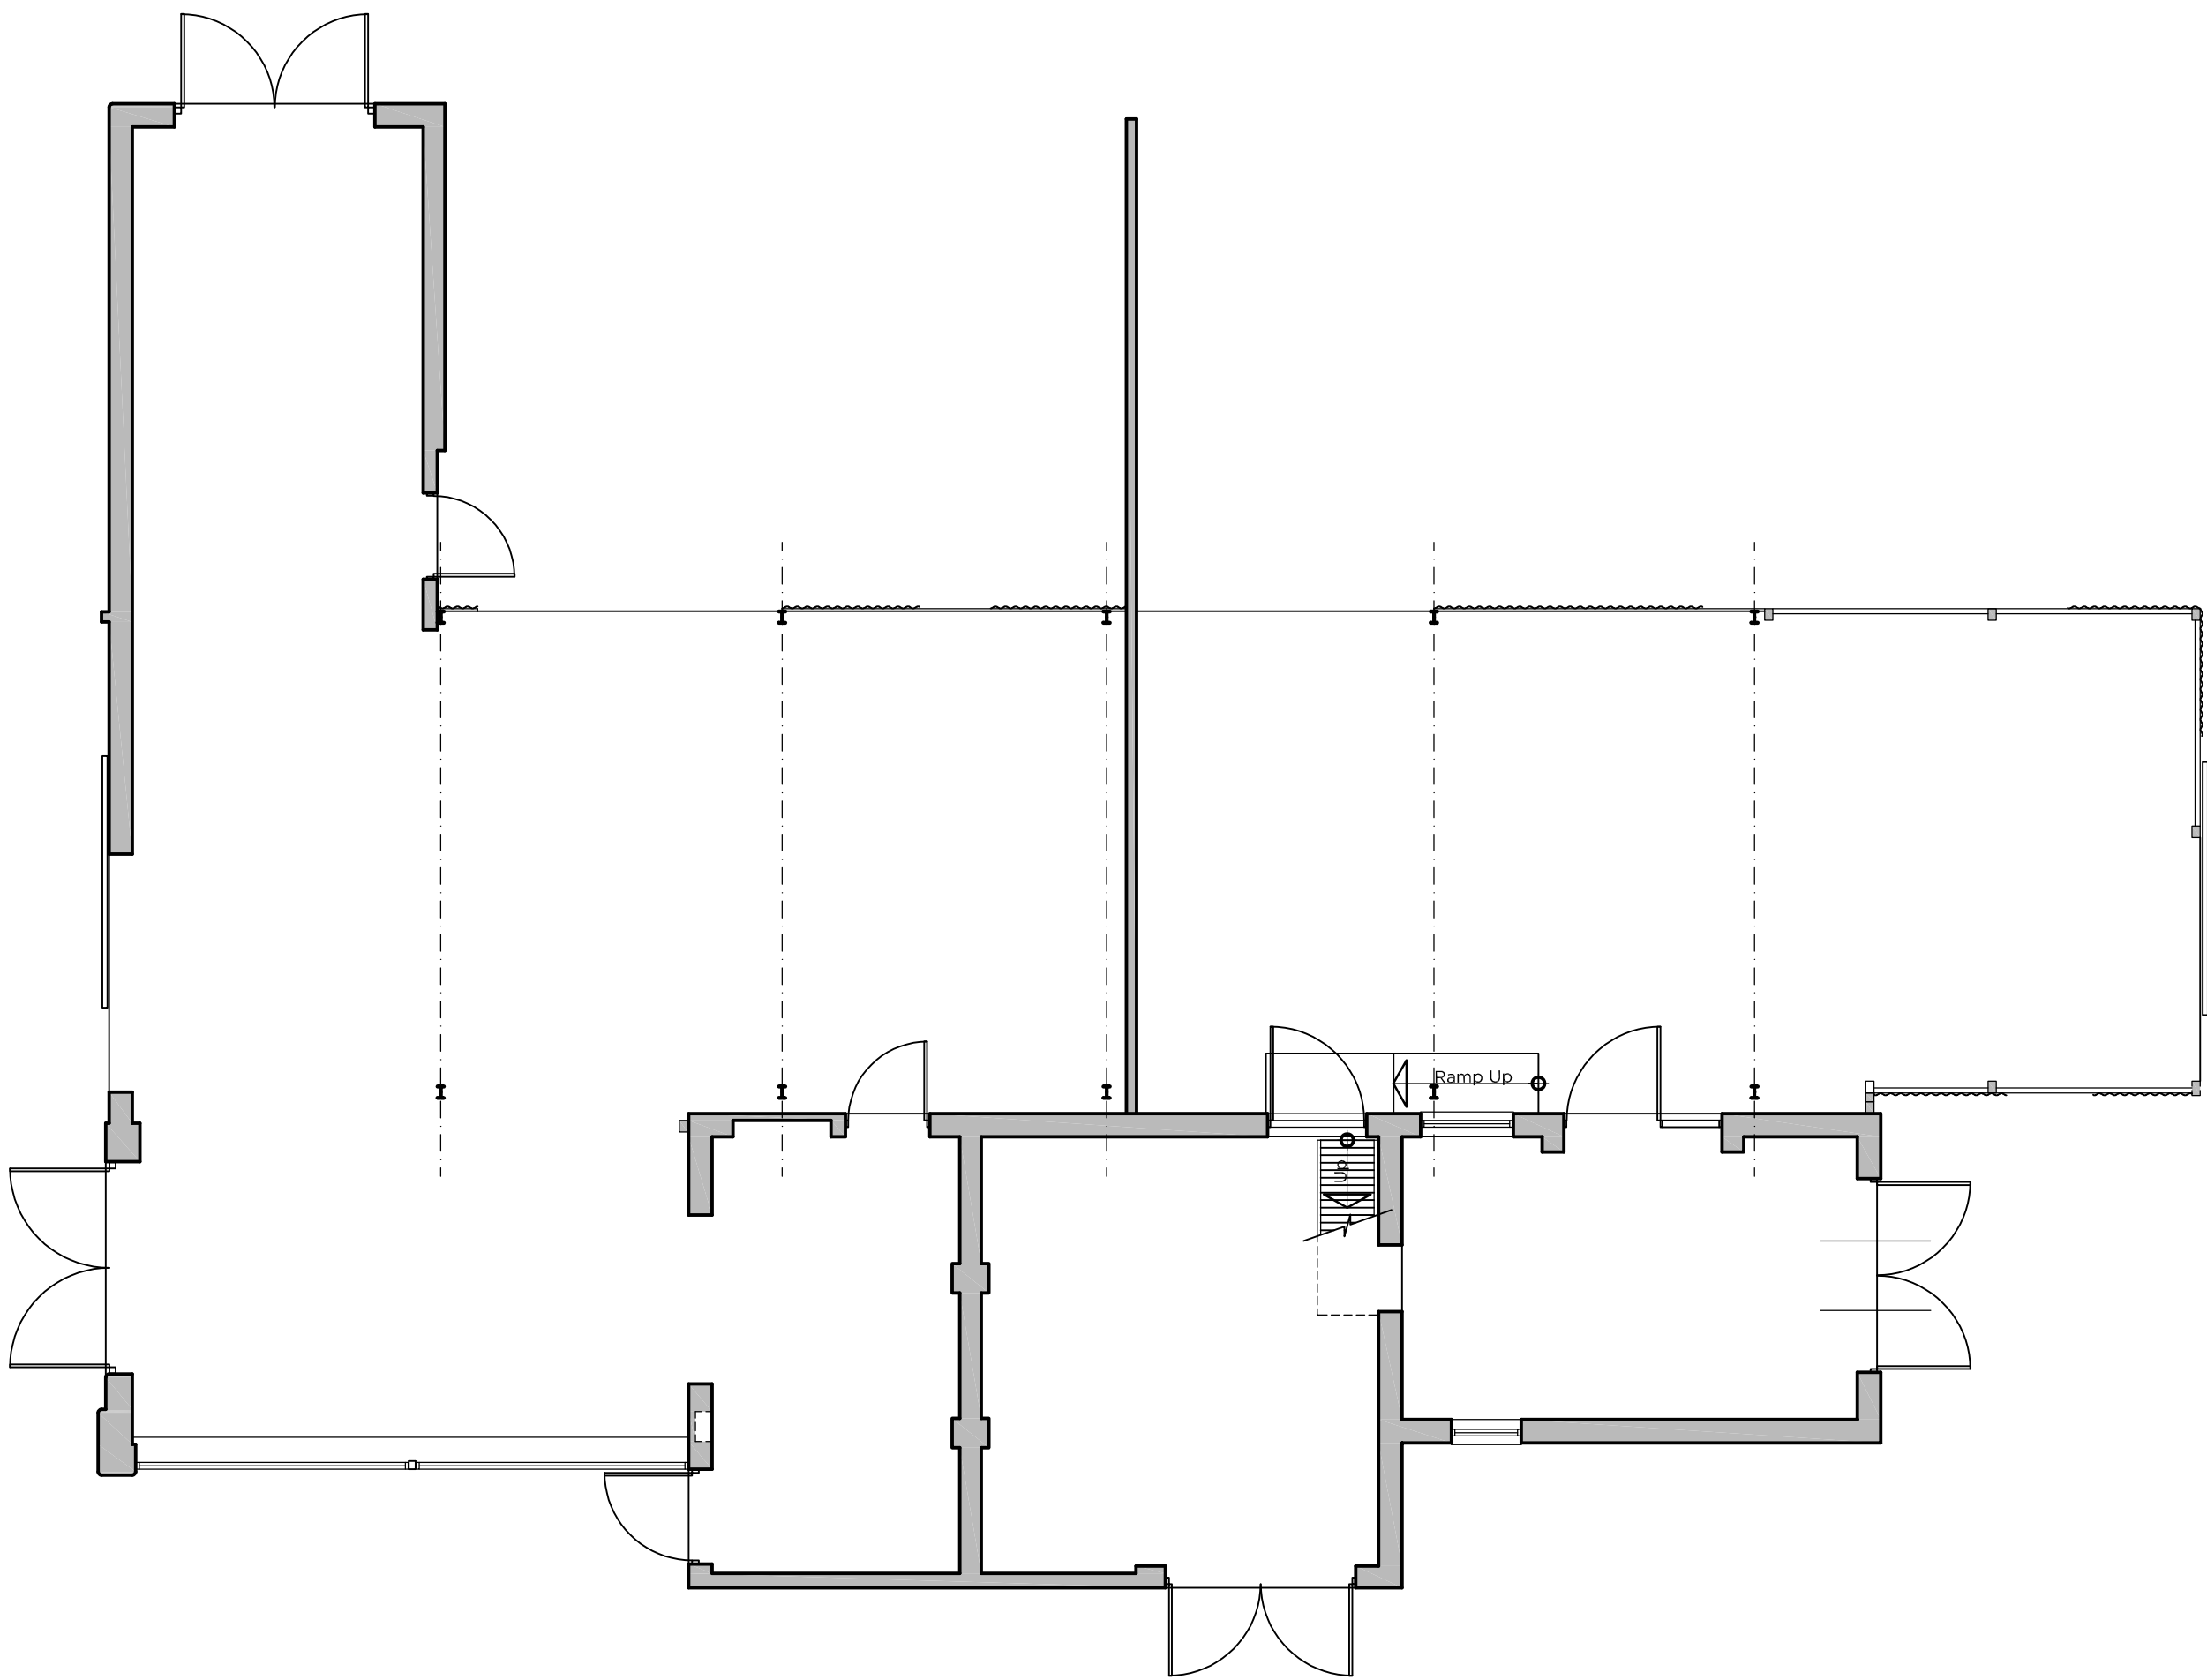

Existing Ground Floor Plan
(Scale 1:100)

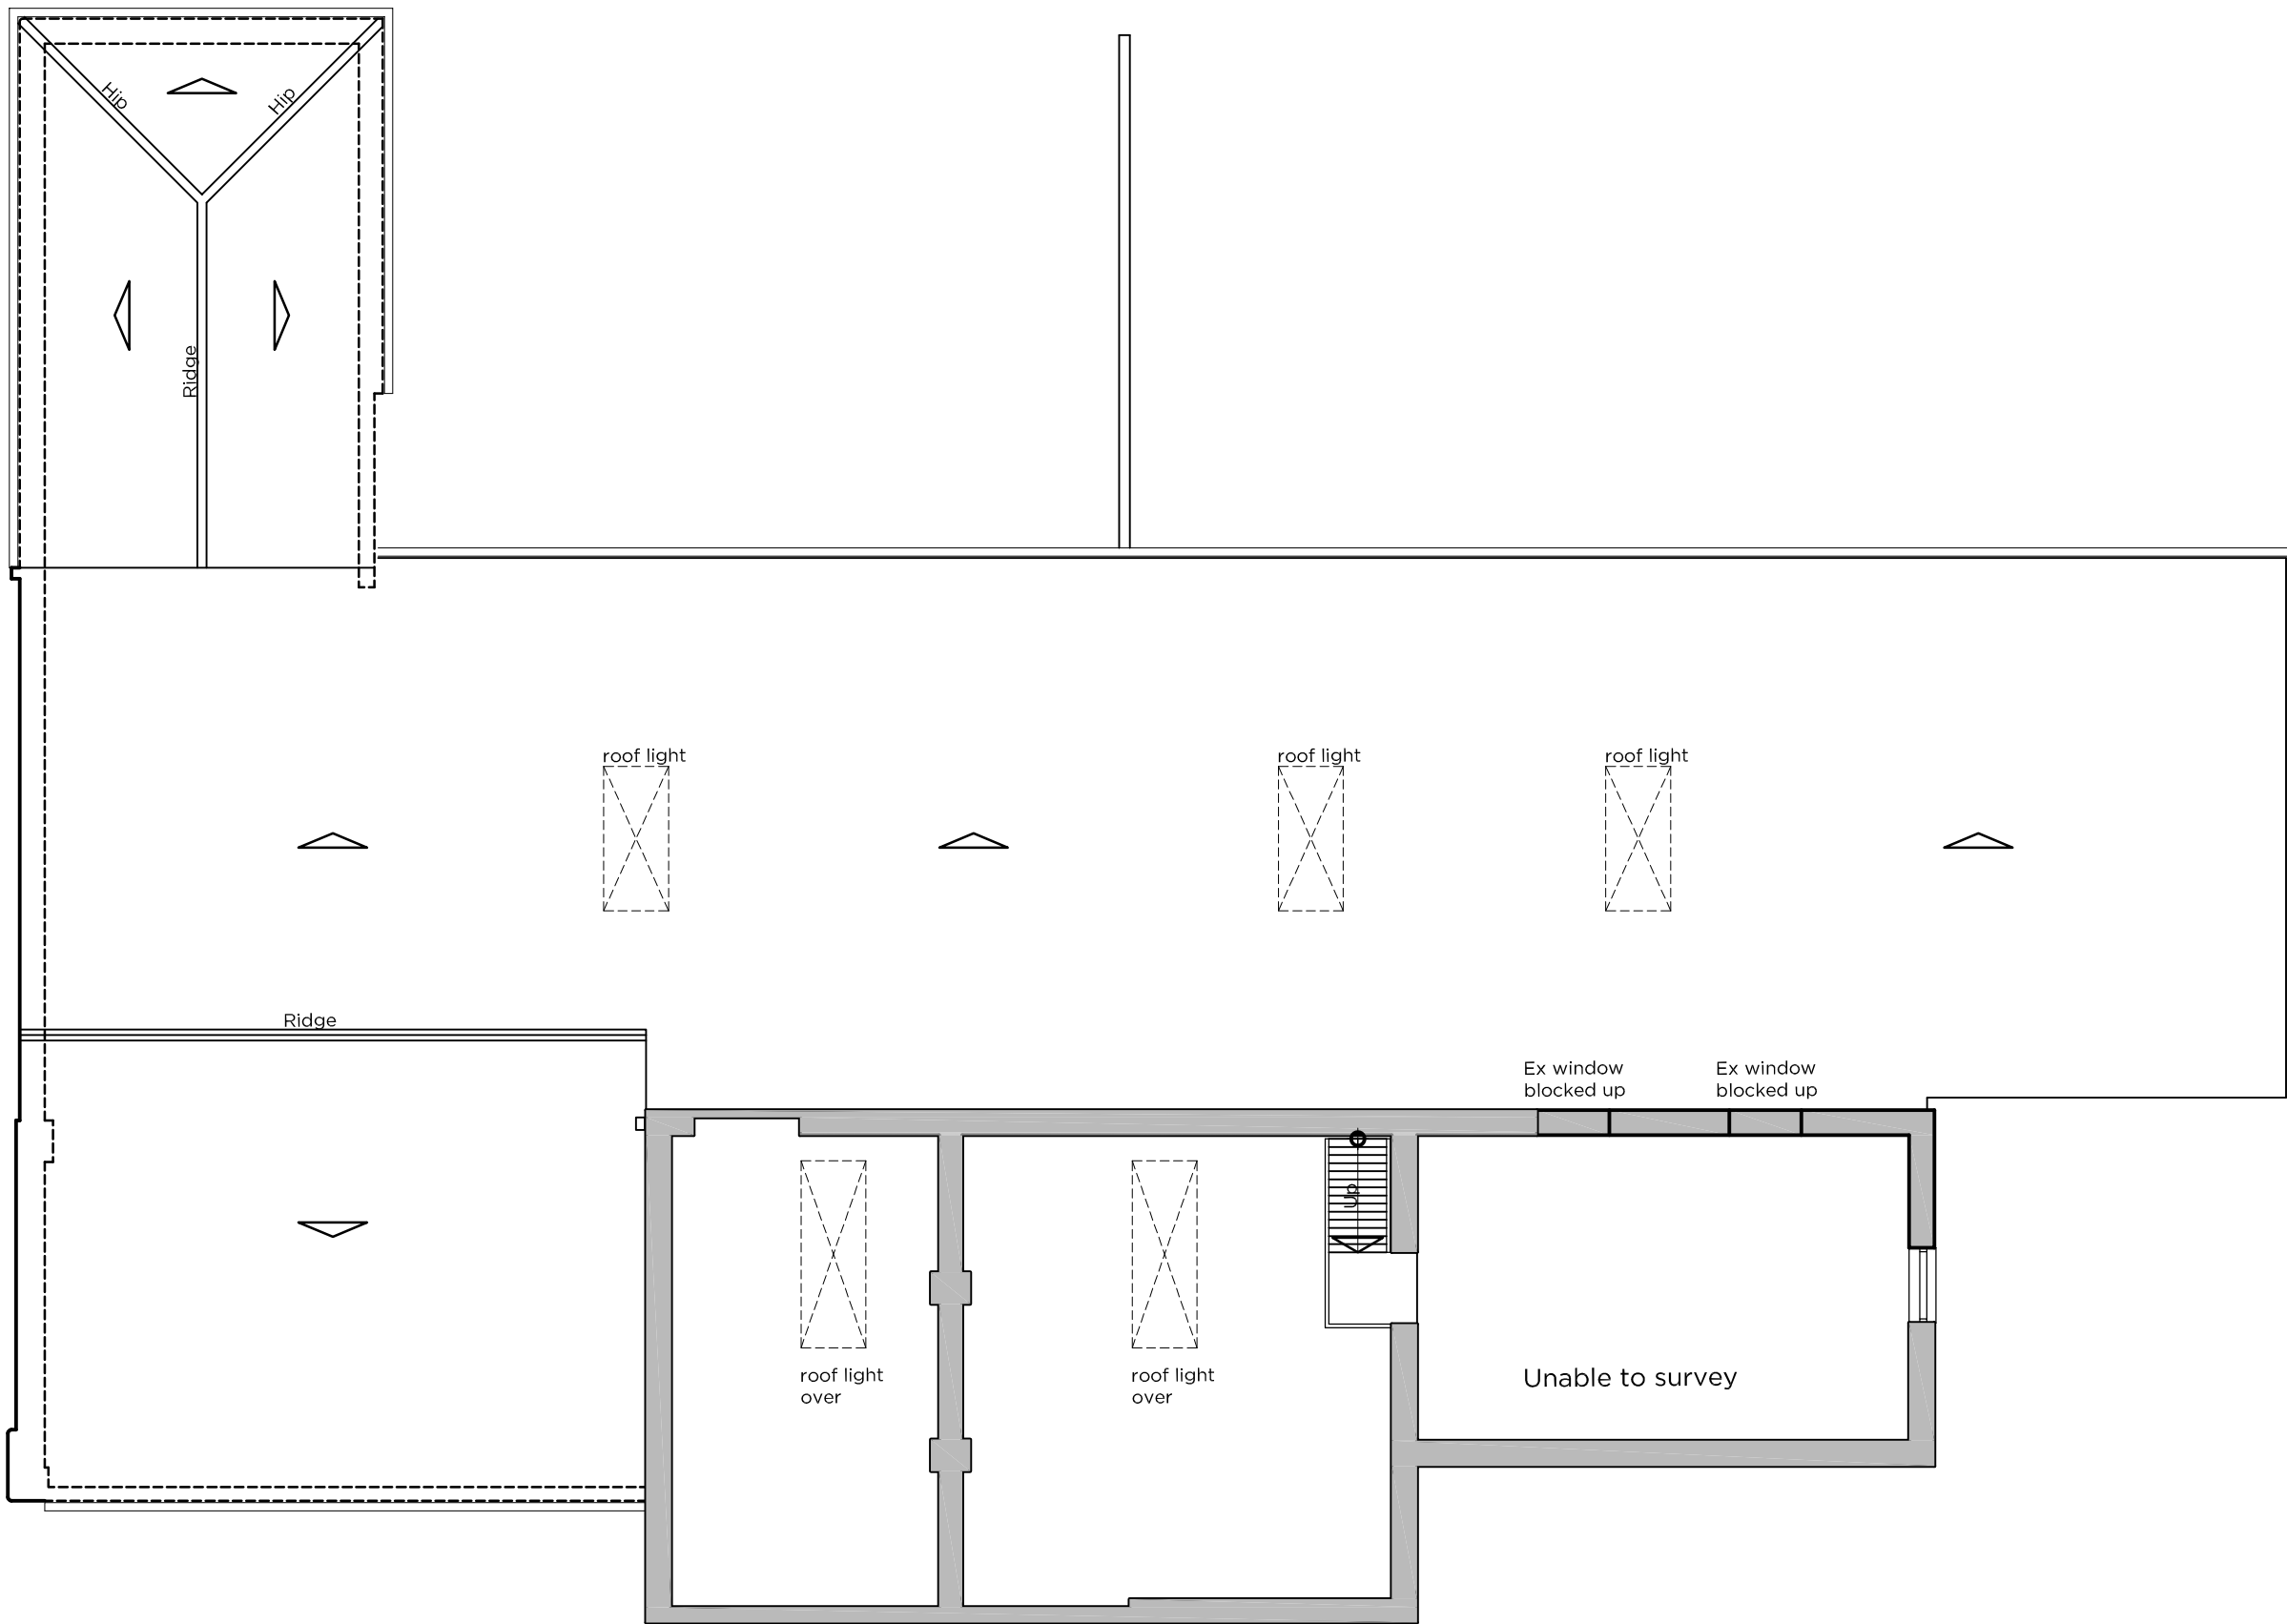

Existing First Floor Plan
(Scale 1:100)

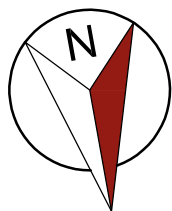

seven22
ARCHITECTURE LTD

22 SHORE VIEW, PETERBOROUGH CAMBRIDGESHIRE, PE7 8FS E.info@seven22.co.uk - T.07799 585277		
PROJECT PROPOSED BARN CONVERSION REAR OF 60 SOUTH DROVE LUTTON MARSH SPALDING PE12 9NT		
CLIENT MR L BURTON		
TITLE EXISTING GROUND & FIRST FLOOR PLAN		
DRAWING No. 079 - S02		
SCALE 1:100 @ A1 - 1:200 @ A3	DATE JULY 2023	REV