



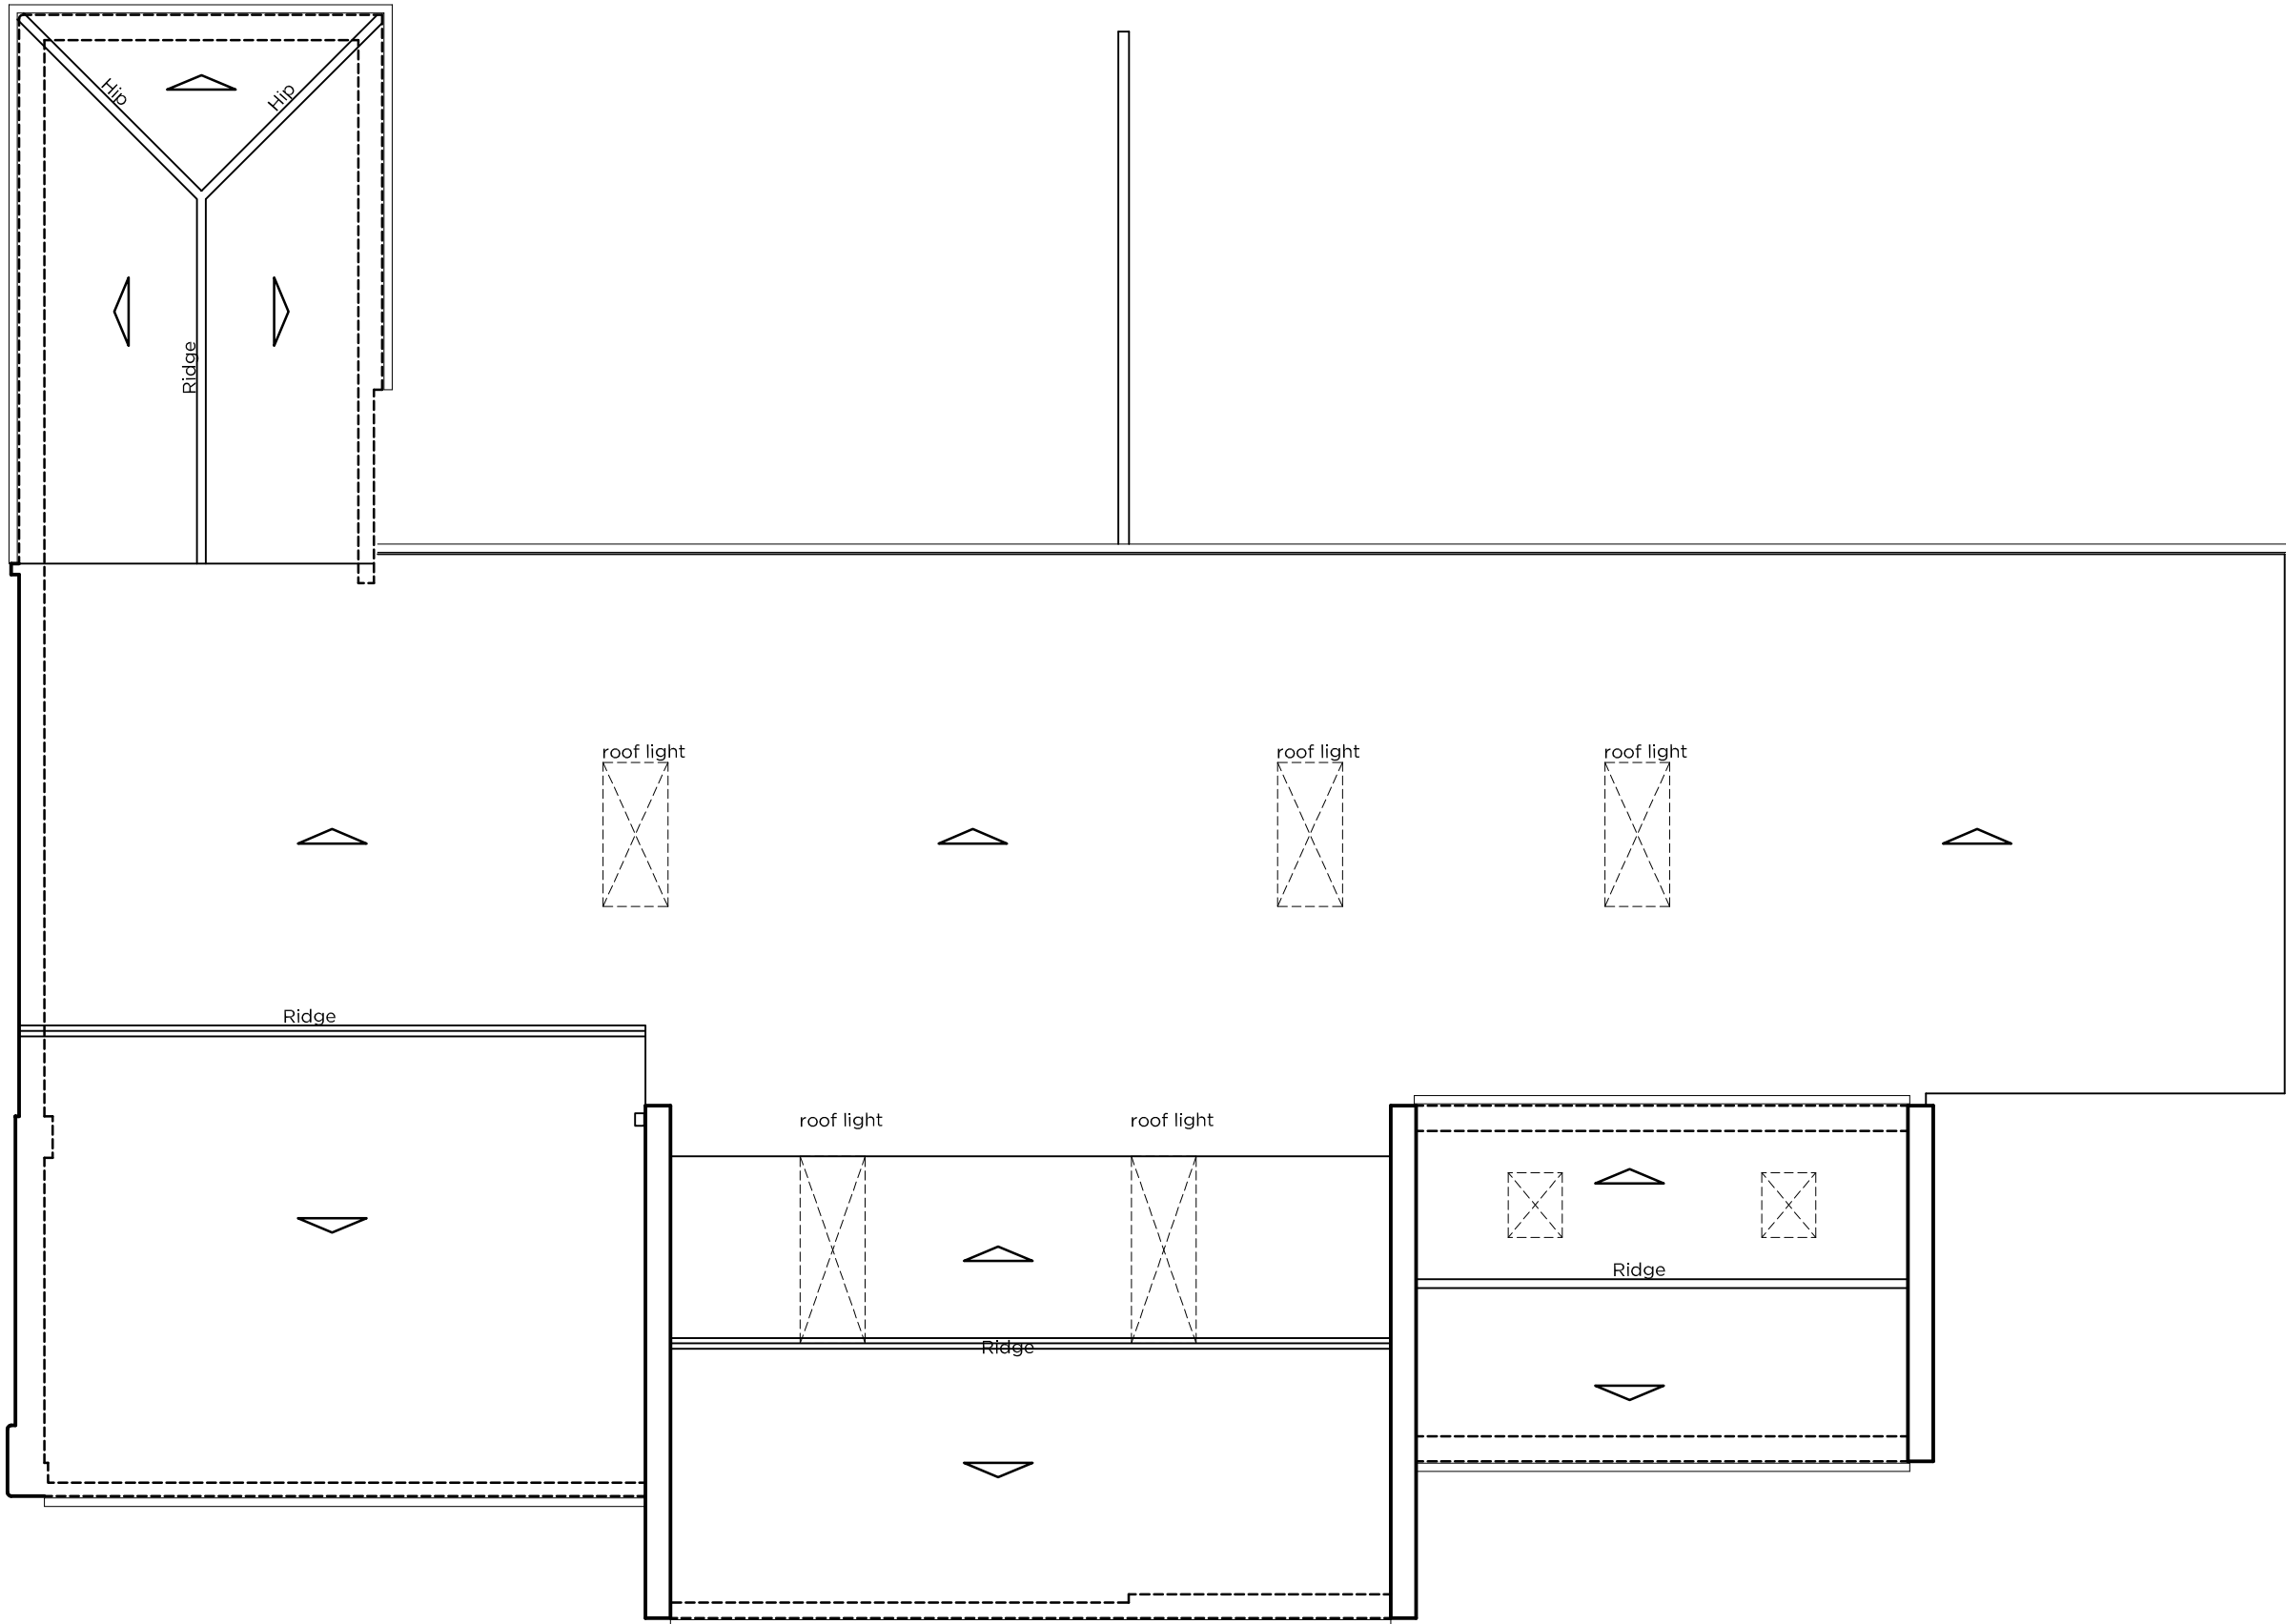

Existing Roof Plan  
(Scale 1:100)

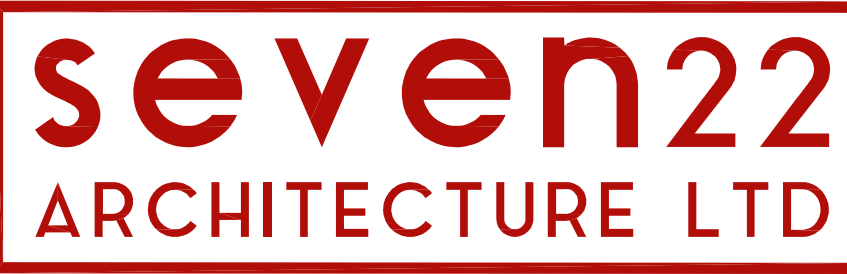

|                                                                                                 |                   |     |
|-------------------------------------------------------------------------------------------------|-------------------|-----|
| 22 SHORE VIEW, PETERBOROUGH<br>CAMBRIDGESHIRE, PE7 8FS<br>E.info@seven22.co.uk ~ T.07799 585277 |                   |     |
| PROPOSED BARN CONVERSION<br>REAR OF<br>60 SOUTH DROVE<br>LUTTON MARSH<br>SPALDING<br>PE12 9NT   |                   |     |
| CLIENT<br>MR L BURTON                                                                           |                   |     |
| TITLE<br>EXISTING ROOF PLAN                                                                     |                   |     |
| DRAWING No.<br>079 - S03                                                                        |                   |     |
| SCALE<br>1:100 @ A1 - 1:200 @ A3                                                                | DATE<br>JULY 2023 | REV |

