




Existing North Elevation  
(Scale 1:100)

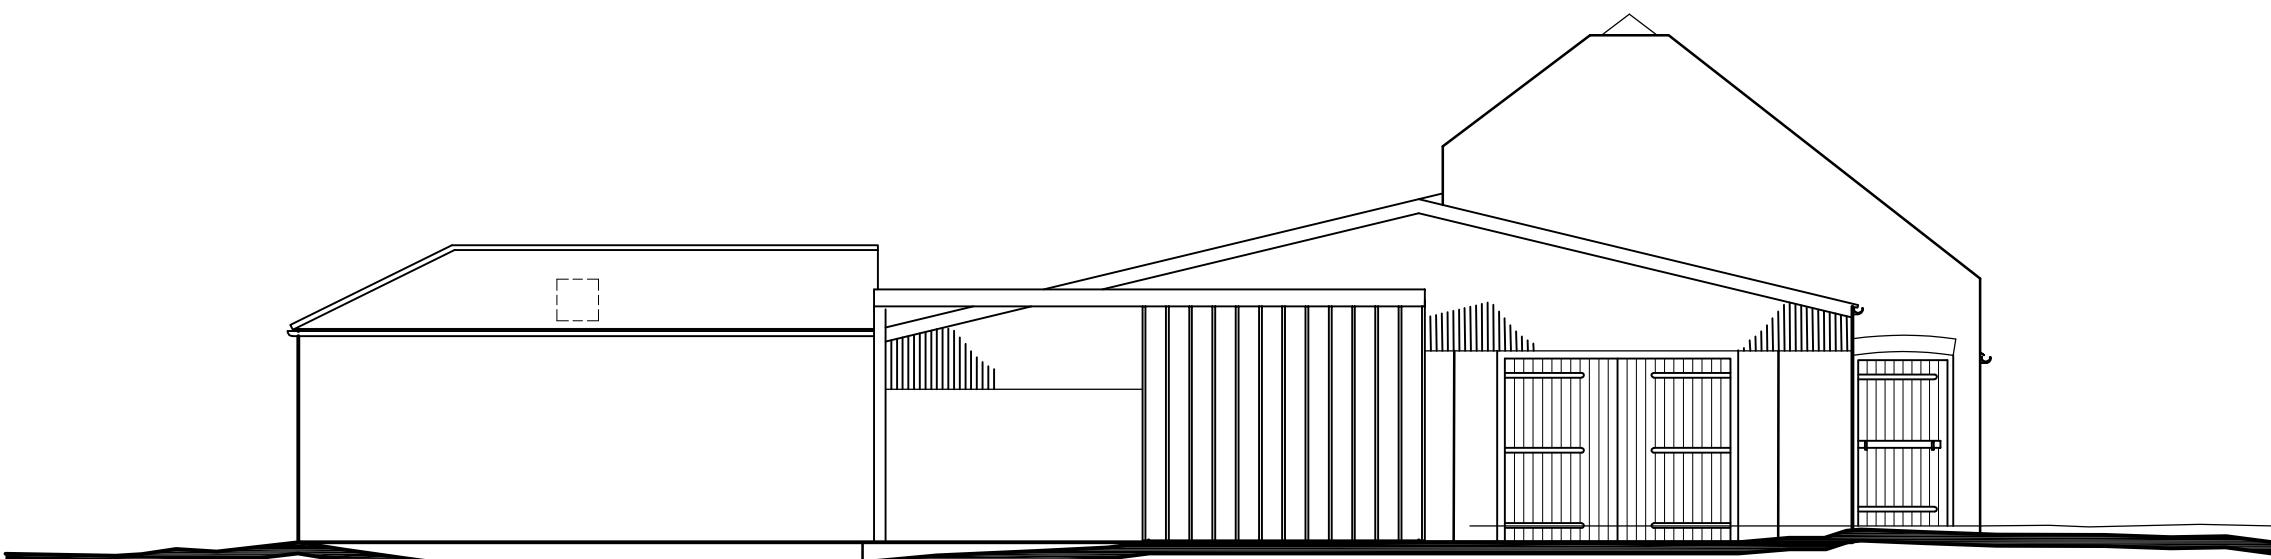

Existing East Elevation  
(Scale 1:100)

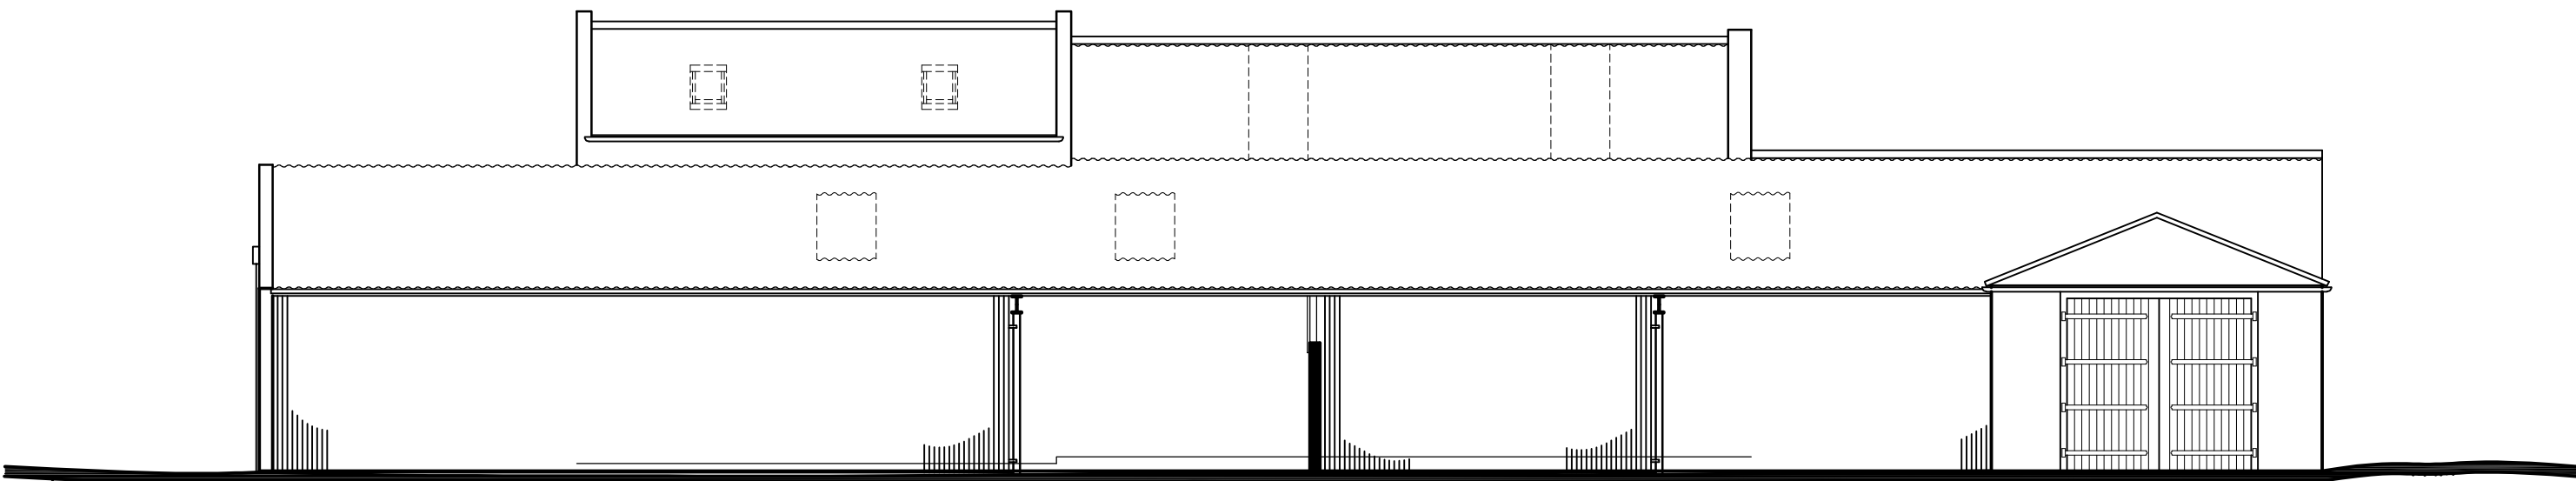

Existing South Elevation  
(Scale 1:100)

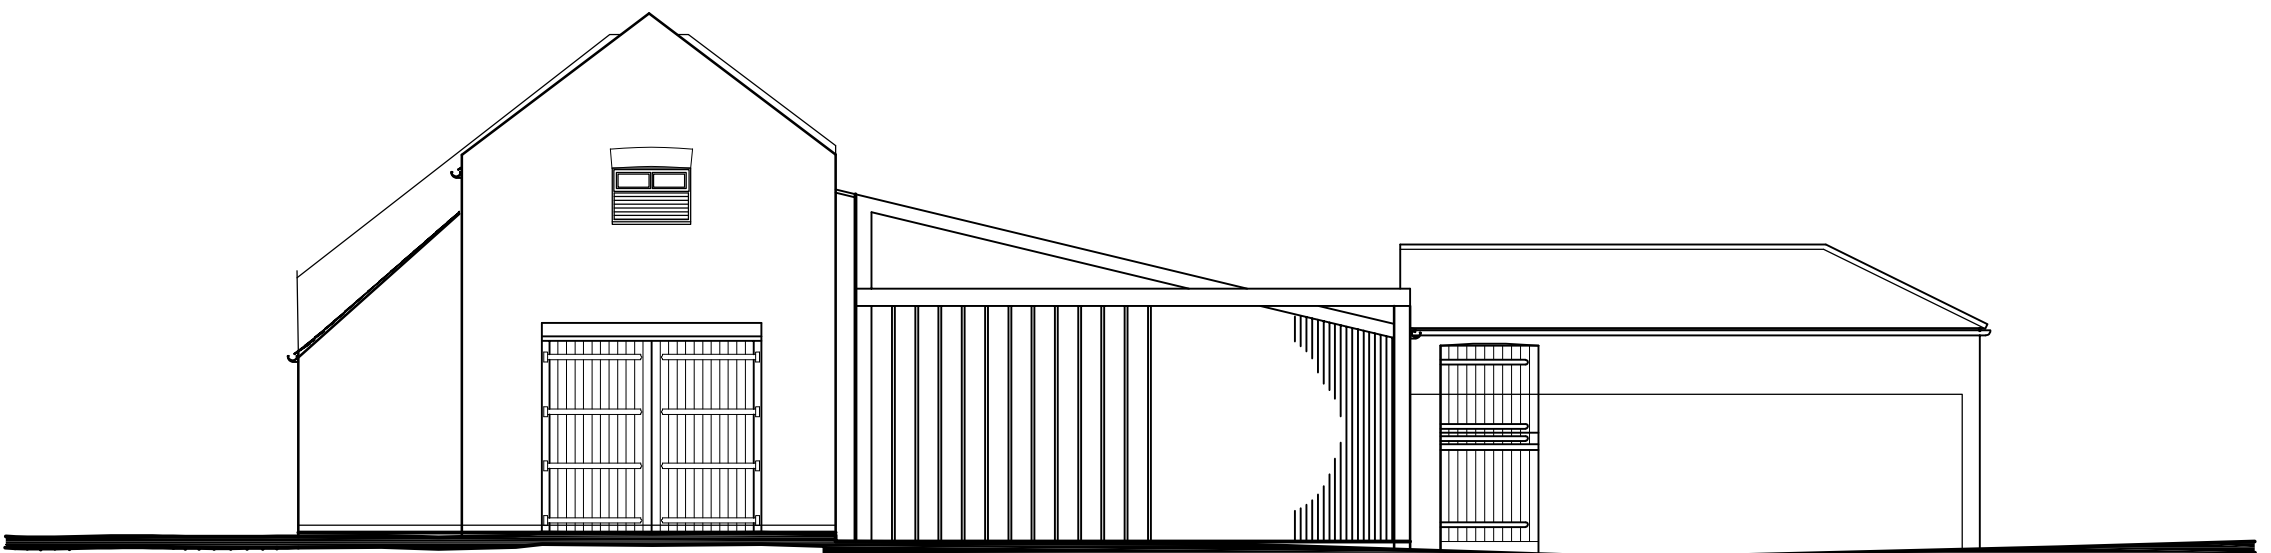

Existing West Elevation  
(Scale 1:100)

seven22  
ARCHITECTURE LTD

22 SHORE VIEW, PETERBOROUGH  
CAMBRIDGESHIRE, PE7 8FS  
E.info@seven22.co.uk - T.07799 585277

PROPOSED BARN CONVERSION  
REAR OF  
60 SOUTH DROVE  
LUTTON MARSH  
SPALDING  
PE12 9NT

CLIENT  
MR L BURTON

TITLE  
EXISTING ELEVATIONS

DRAWING No.  
079 - S04

| SCALE                   | DATE      | REV |
|-------------------------|-----------|-----|
| 1:100 @ A1 - 1:200 @ A3 | JULY 2023 |     |