



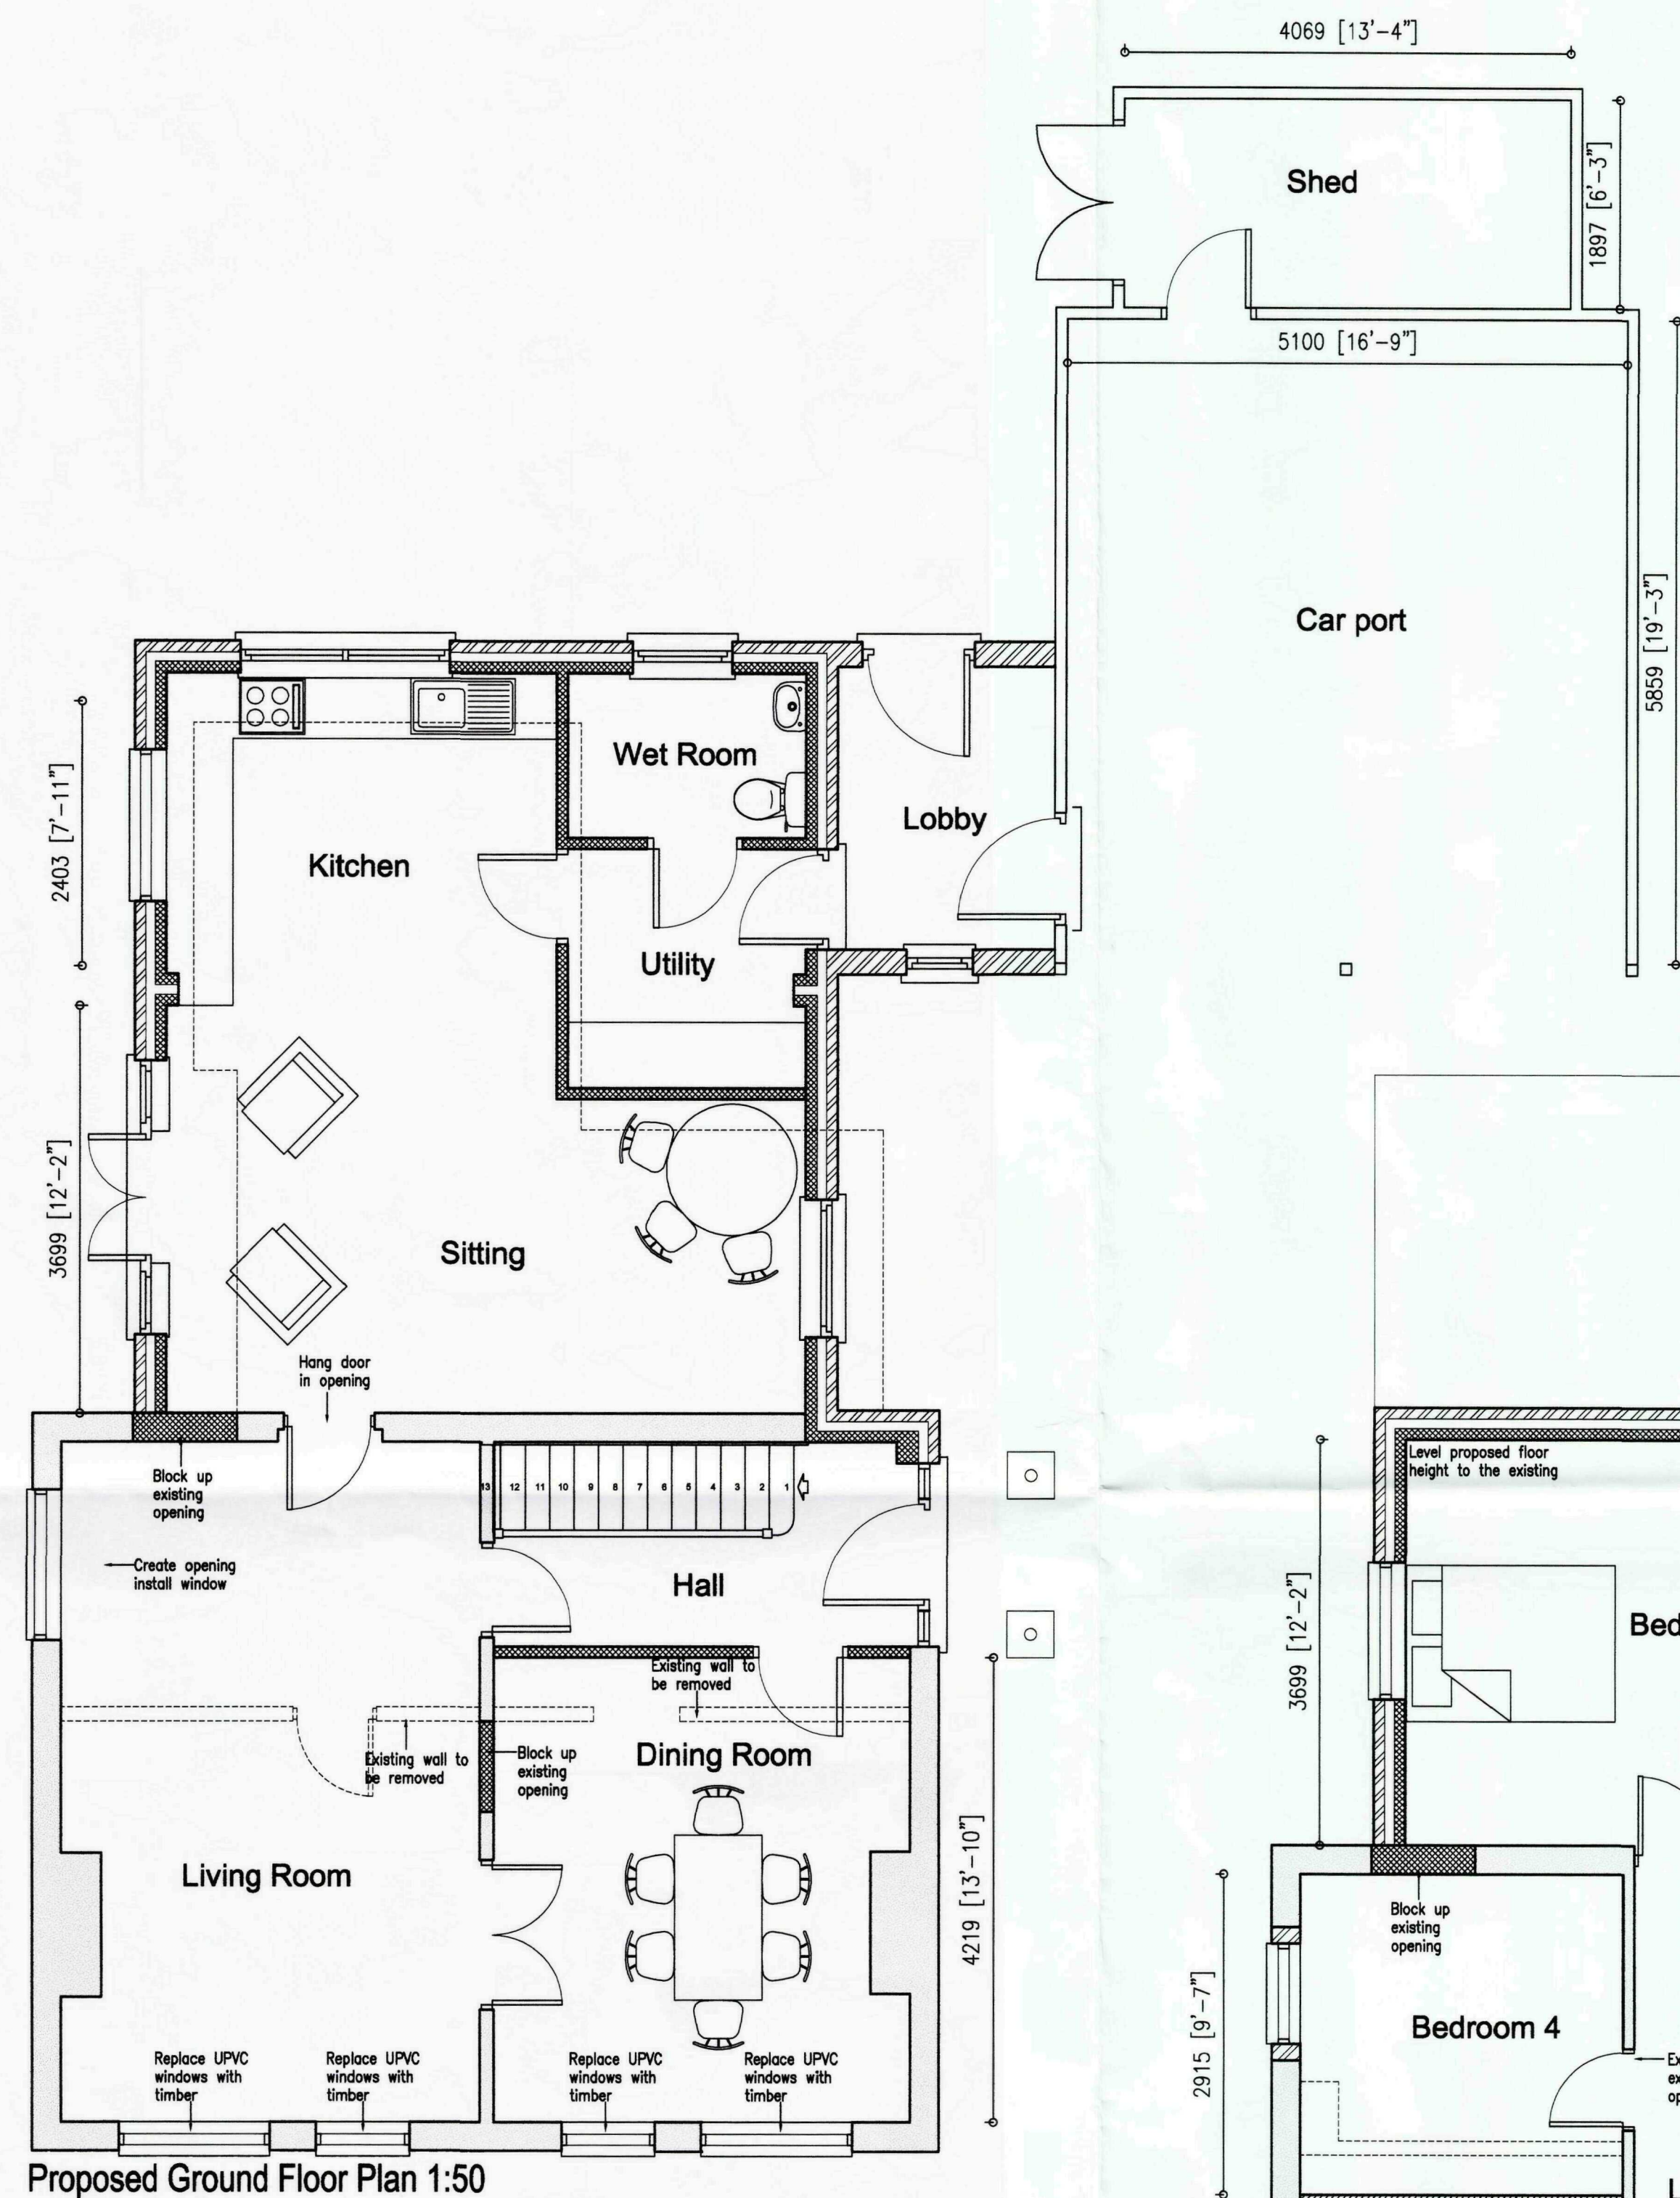

Proposed Ground Floor Plan 1:50

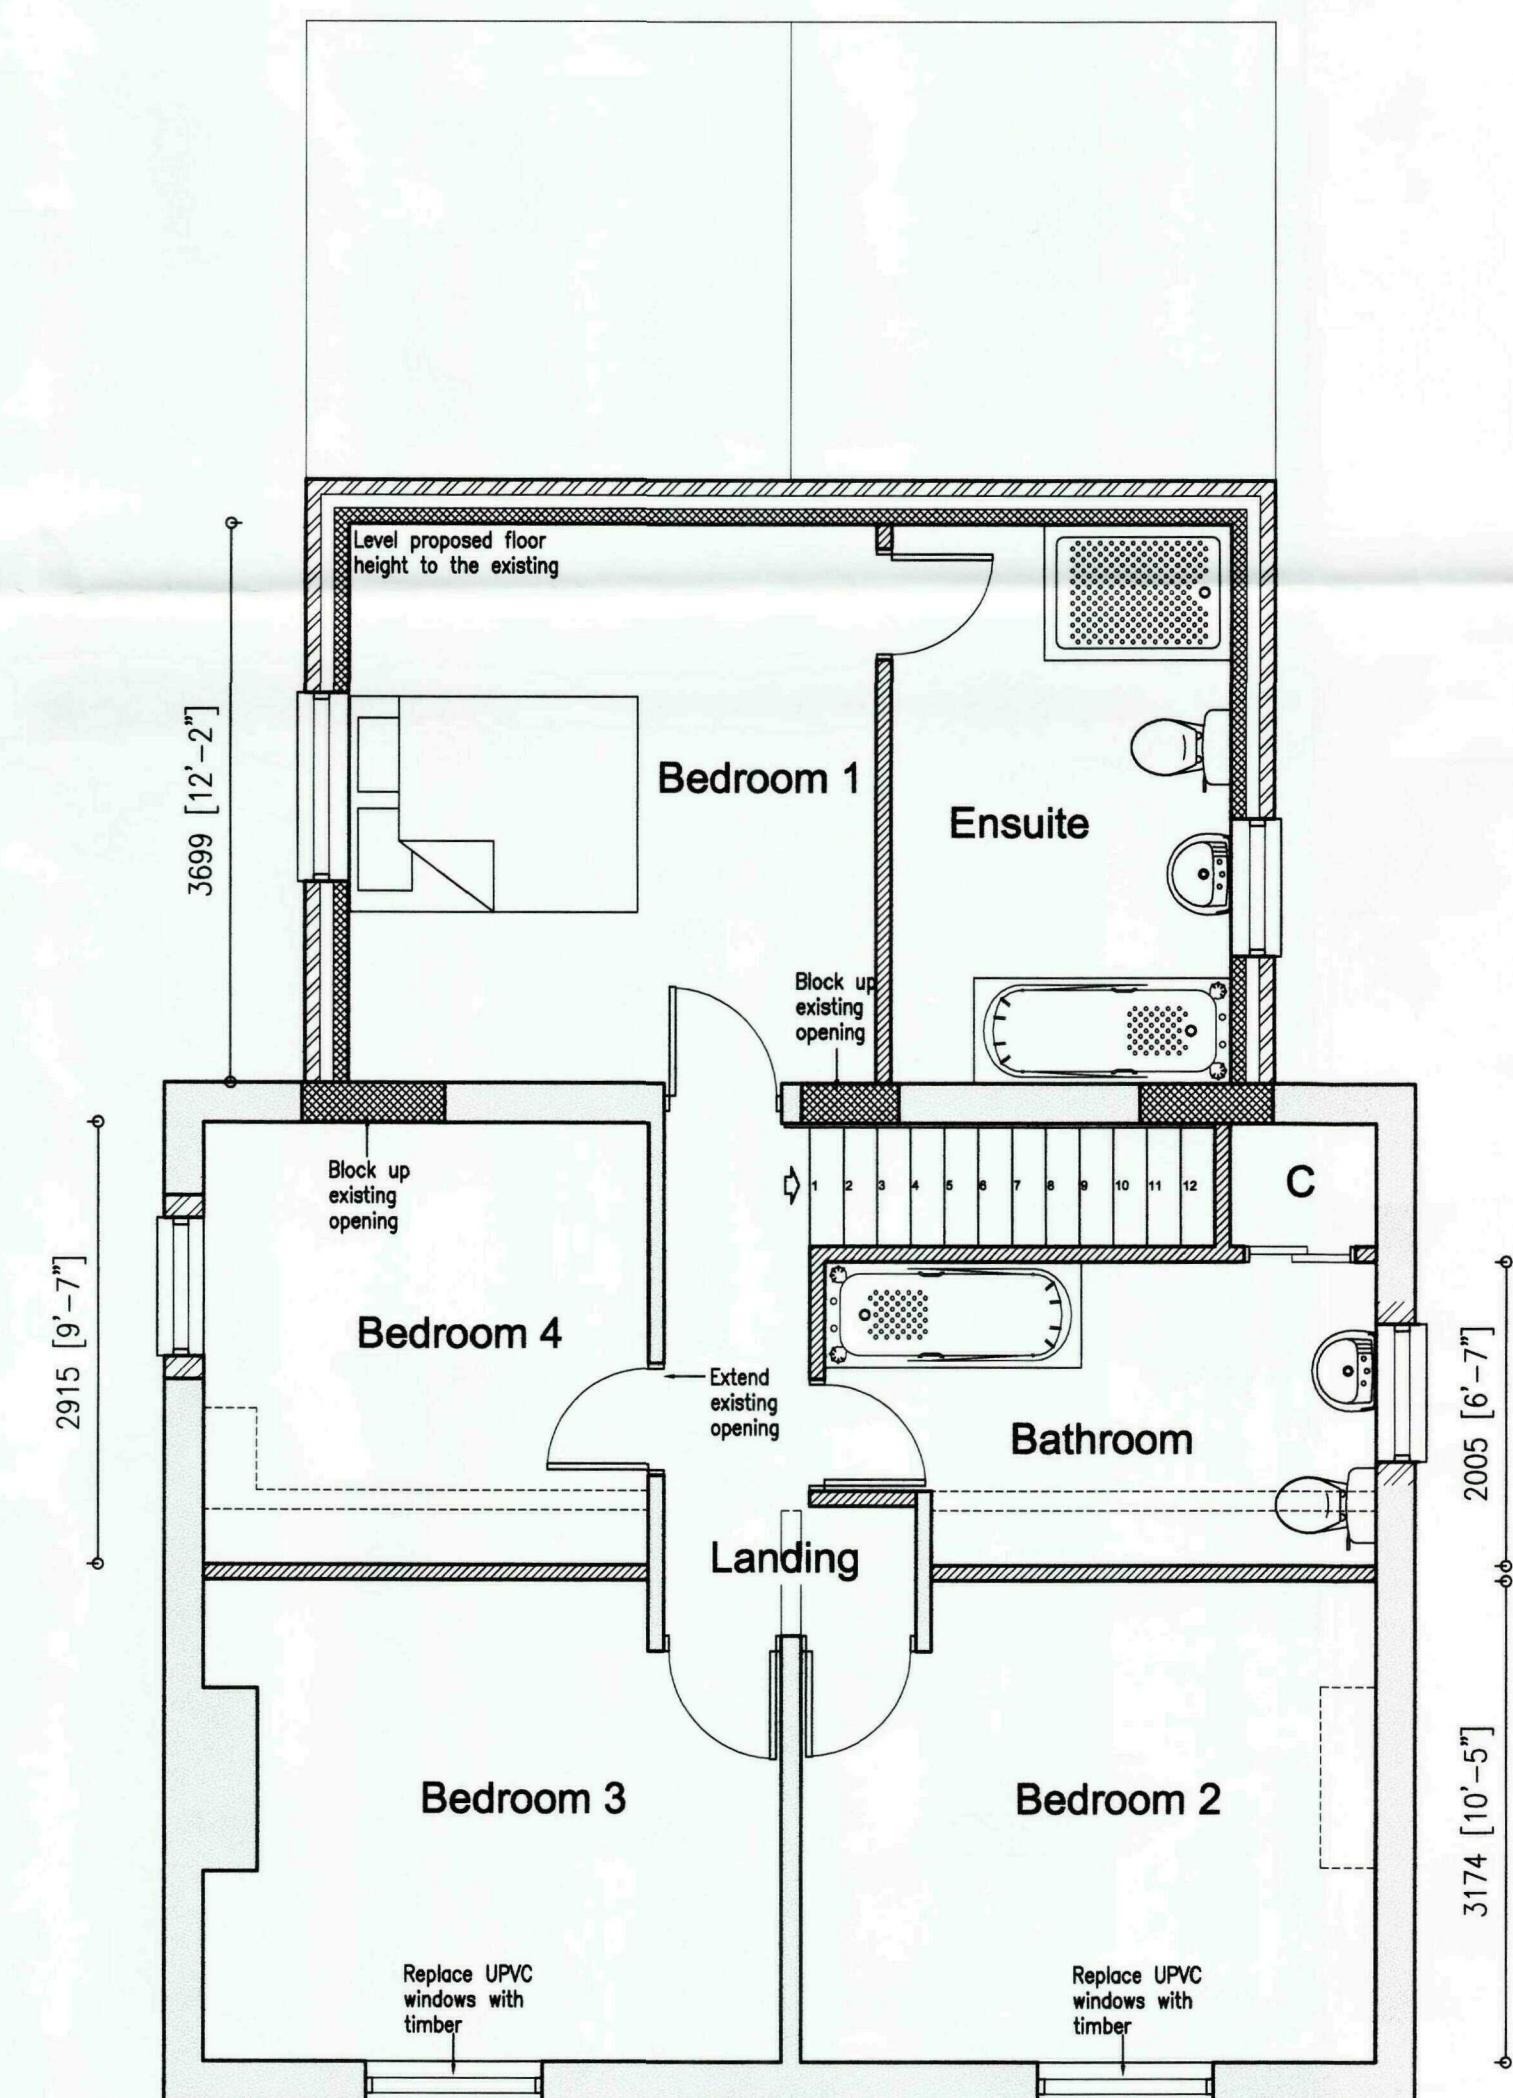

Proposed First Floor Plan 1:50



Proposed Front Elevation 1:100




Proposed Side Elevation 1:100




Proposed Rear Elevation 1:100



Proposed Side Elevation 1:100

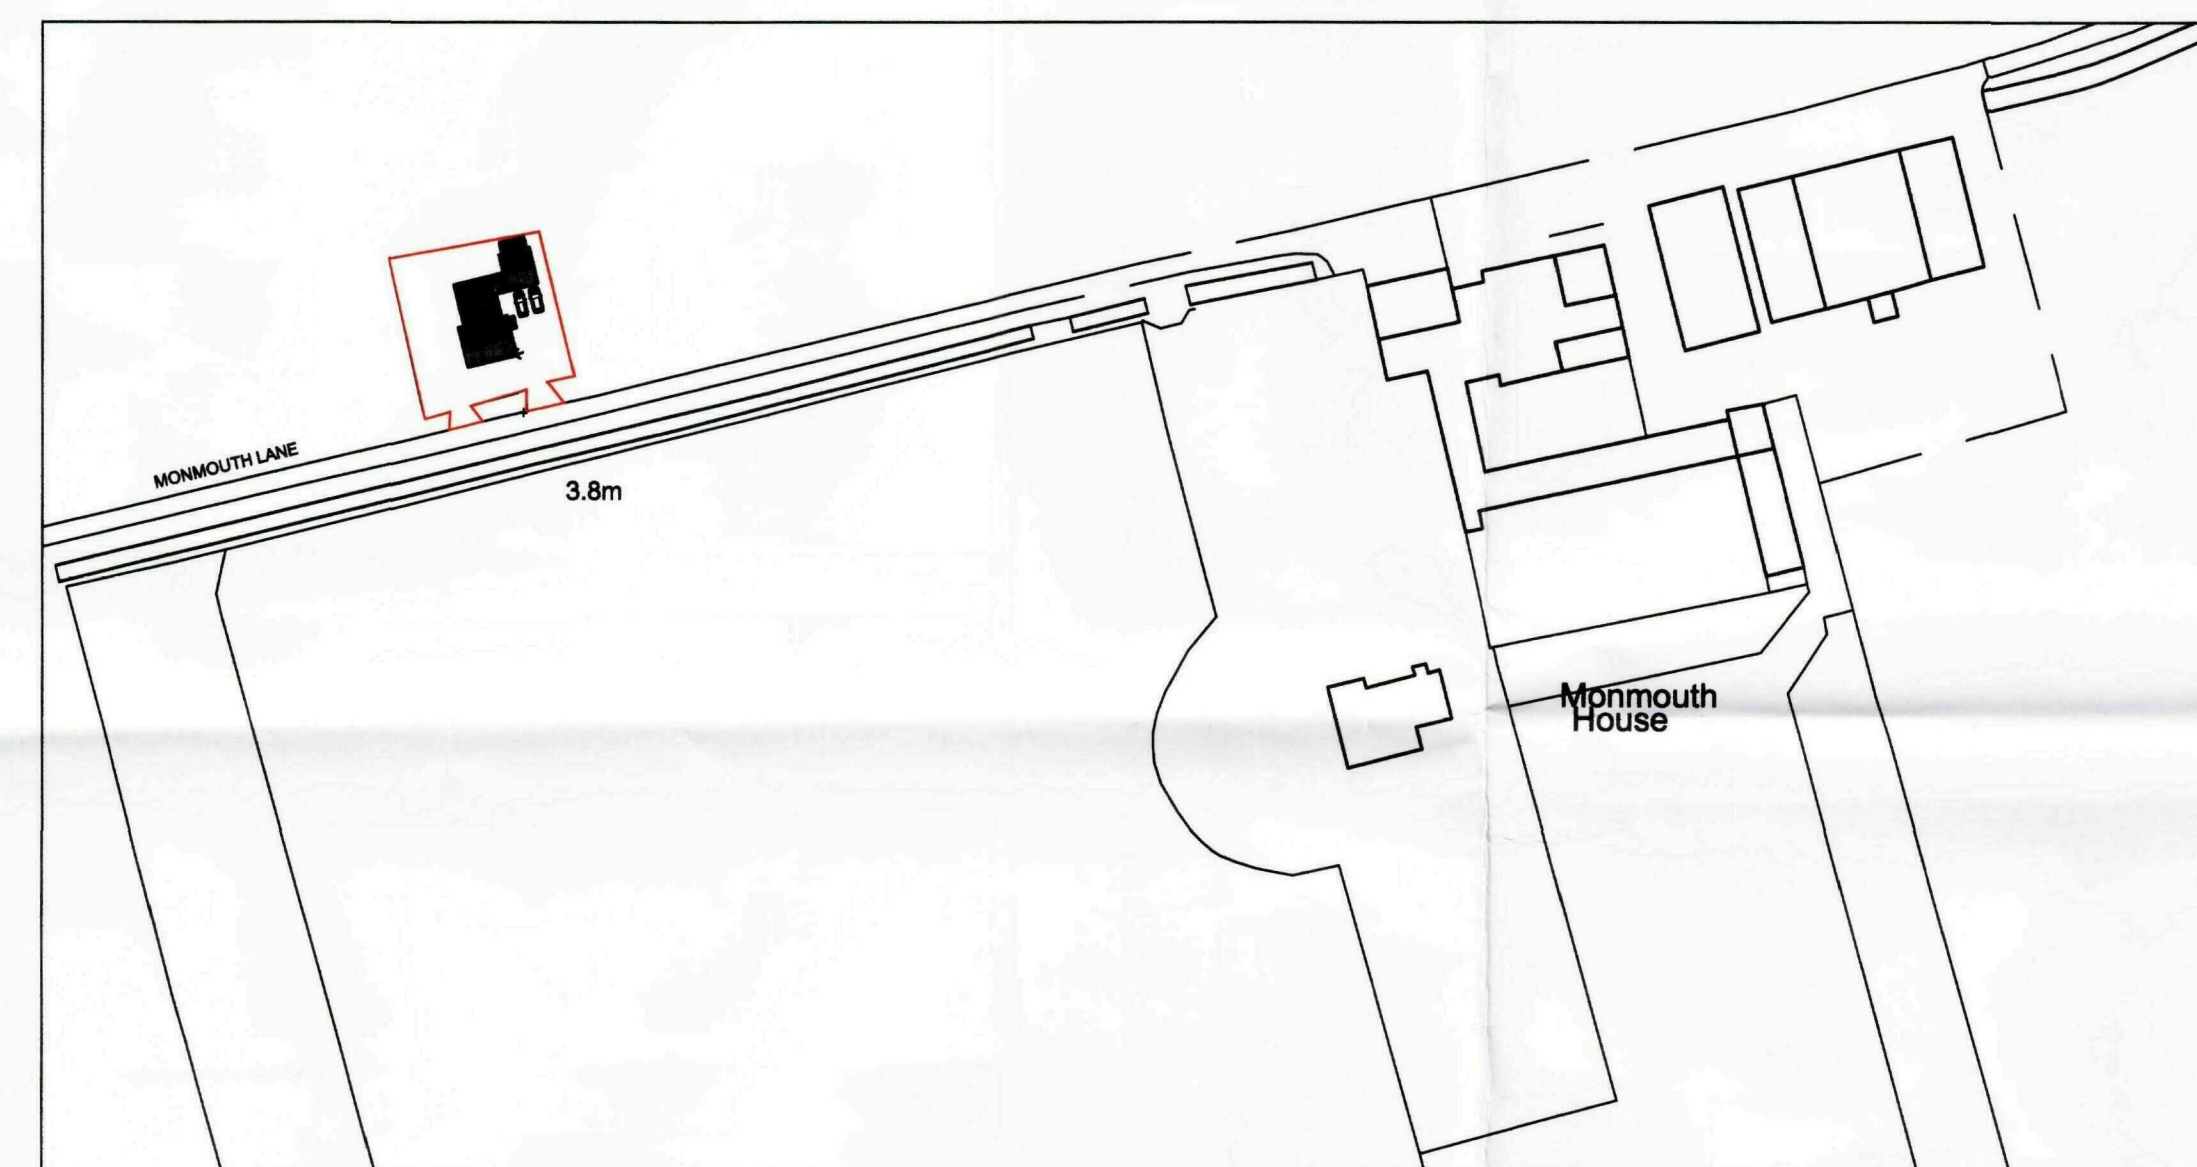


Proposed Location Plan 1:1250

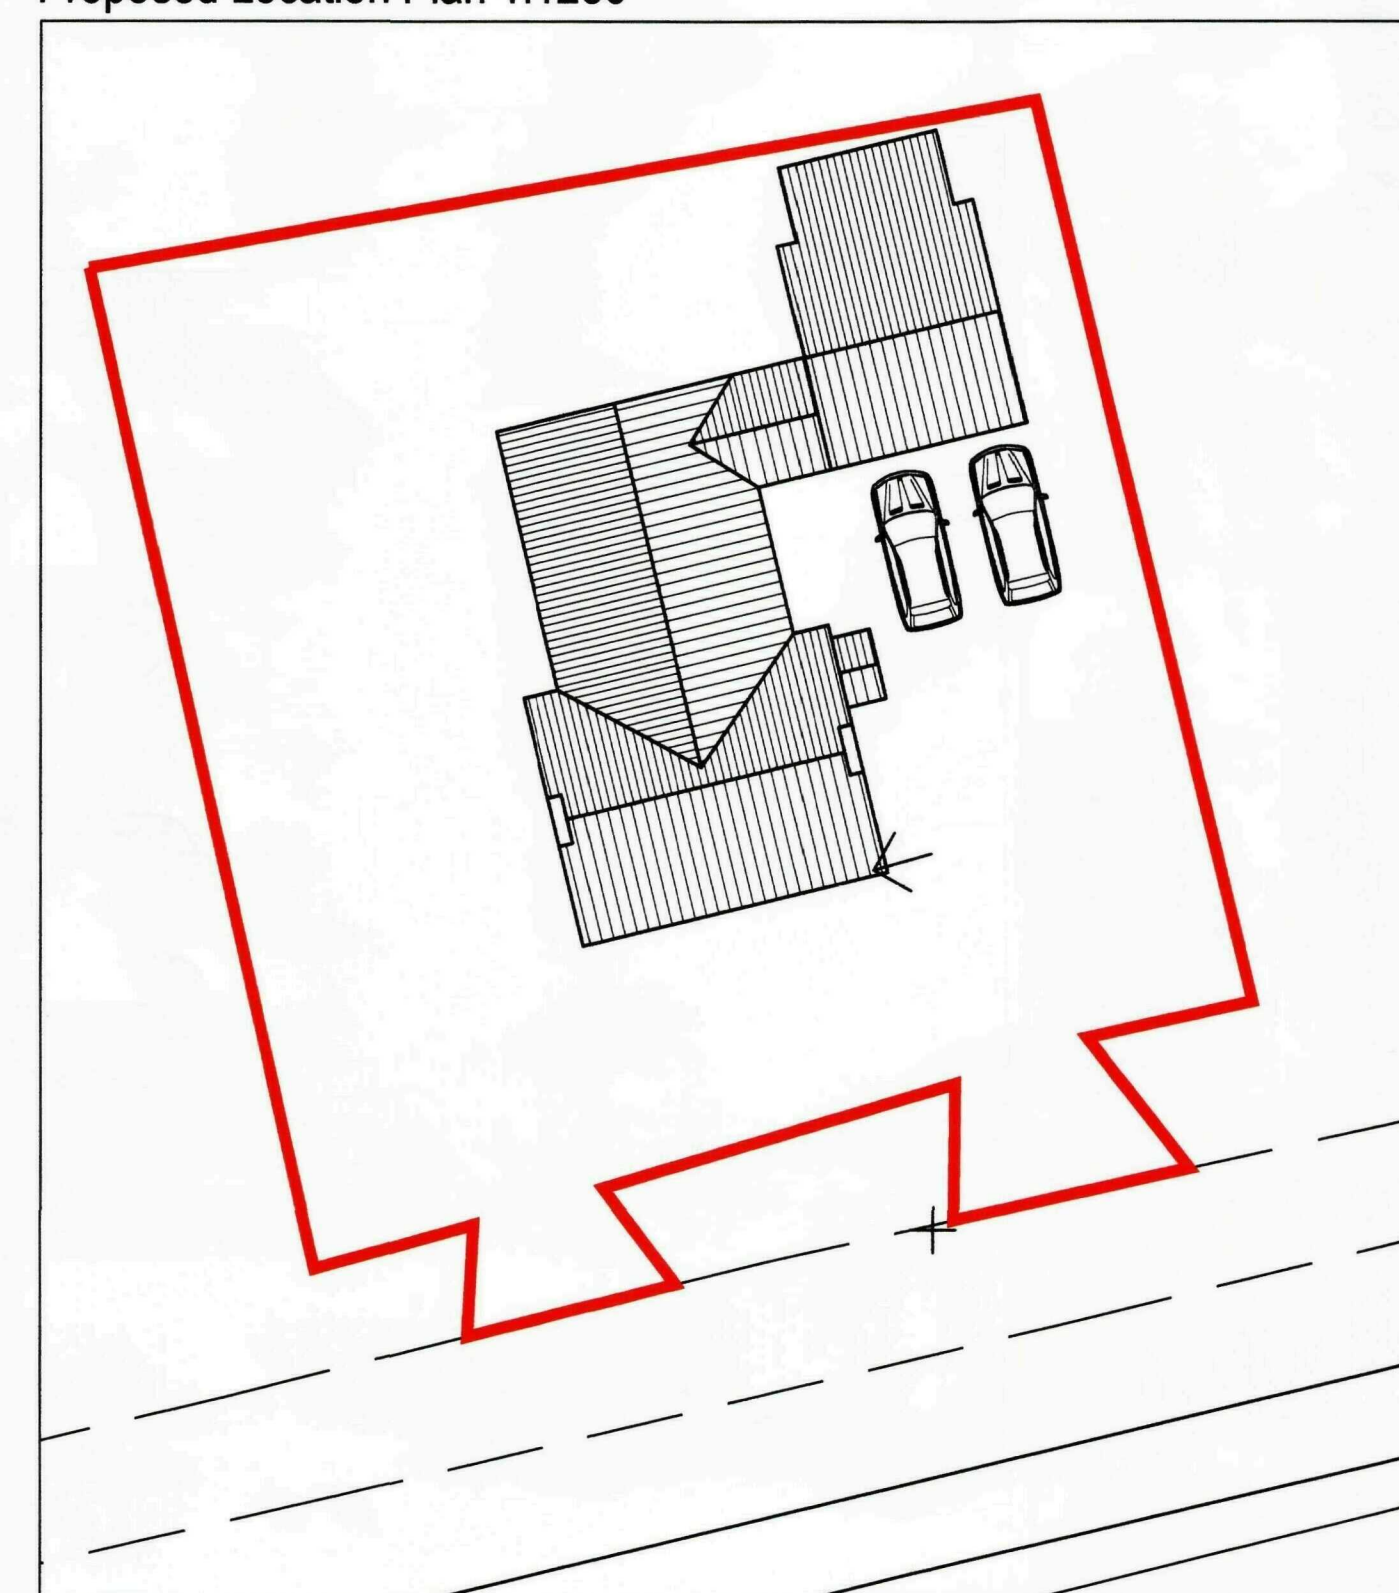

Proposed Site Plan 1:200

AMENDED PLAN
Ref. A1

SHDC
Planning & Development
26 JAN 2010
Ref: 0183-09

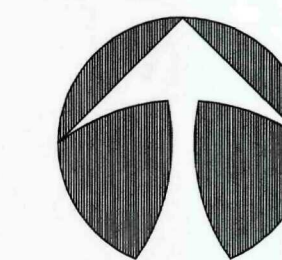

Peter Humphrey Associates Ltd.
ARCHITECTURAL DESIGN AND BUILDING

PROJECT
PROPOSED COTTAGE RENOVATION

THE COTTAGES
MONMOUTH LANE
LUTTON
LONG LUTTON

CLIENT
MR AND MRS HOYLES

DATE NOV 2009 SCALE As Shown JOB No. 4531/PR/01

DO NOT SCALE FROM THIS DRAWING
COPYRIGHT: THIS DRAWING MUST NOT BE ISSUED, LOANED OR COPIED
WITHOUT THE CONSENT OF PETER HUMPHREY ASSOCIATES

Peter Humphrey Associates
ARCHITECTURAL DESIGN AND BUILDING
TELEPHONE 01945 466 966
FAX 01945 466 433
E-MAIL: info@peterhumphrey.co.uk
30 OLD MARKET WISBECH CAMBS PE13 1NB
Building Design Award
Category Winner 08 & 09