




FRONT ELEVATION
SCALE 1:100

SIDE ELEVATION
SCALE 1:100




REAR ELEVATION
SCALE 1:100


SIDE ELEVATION
SCALE 1:100

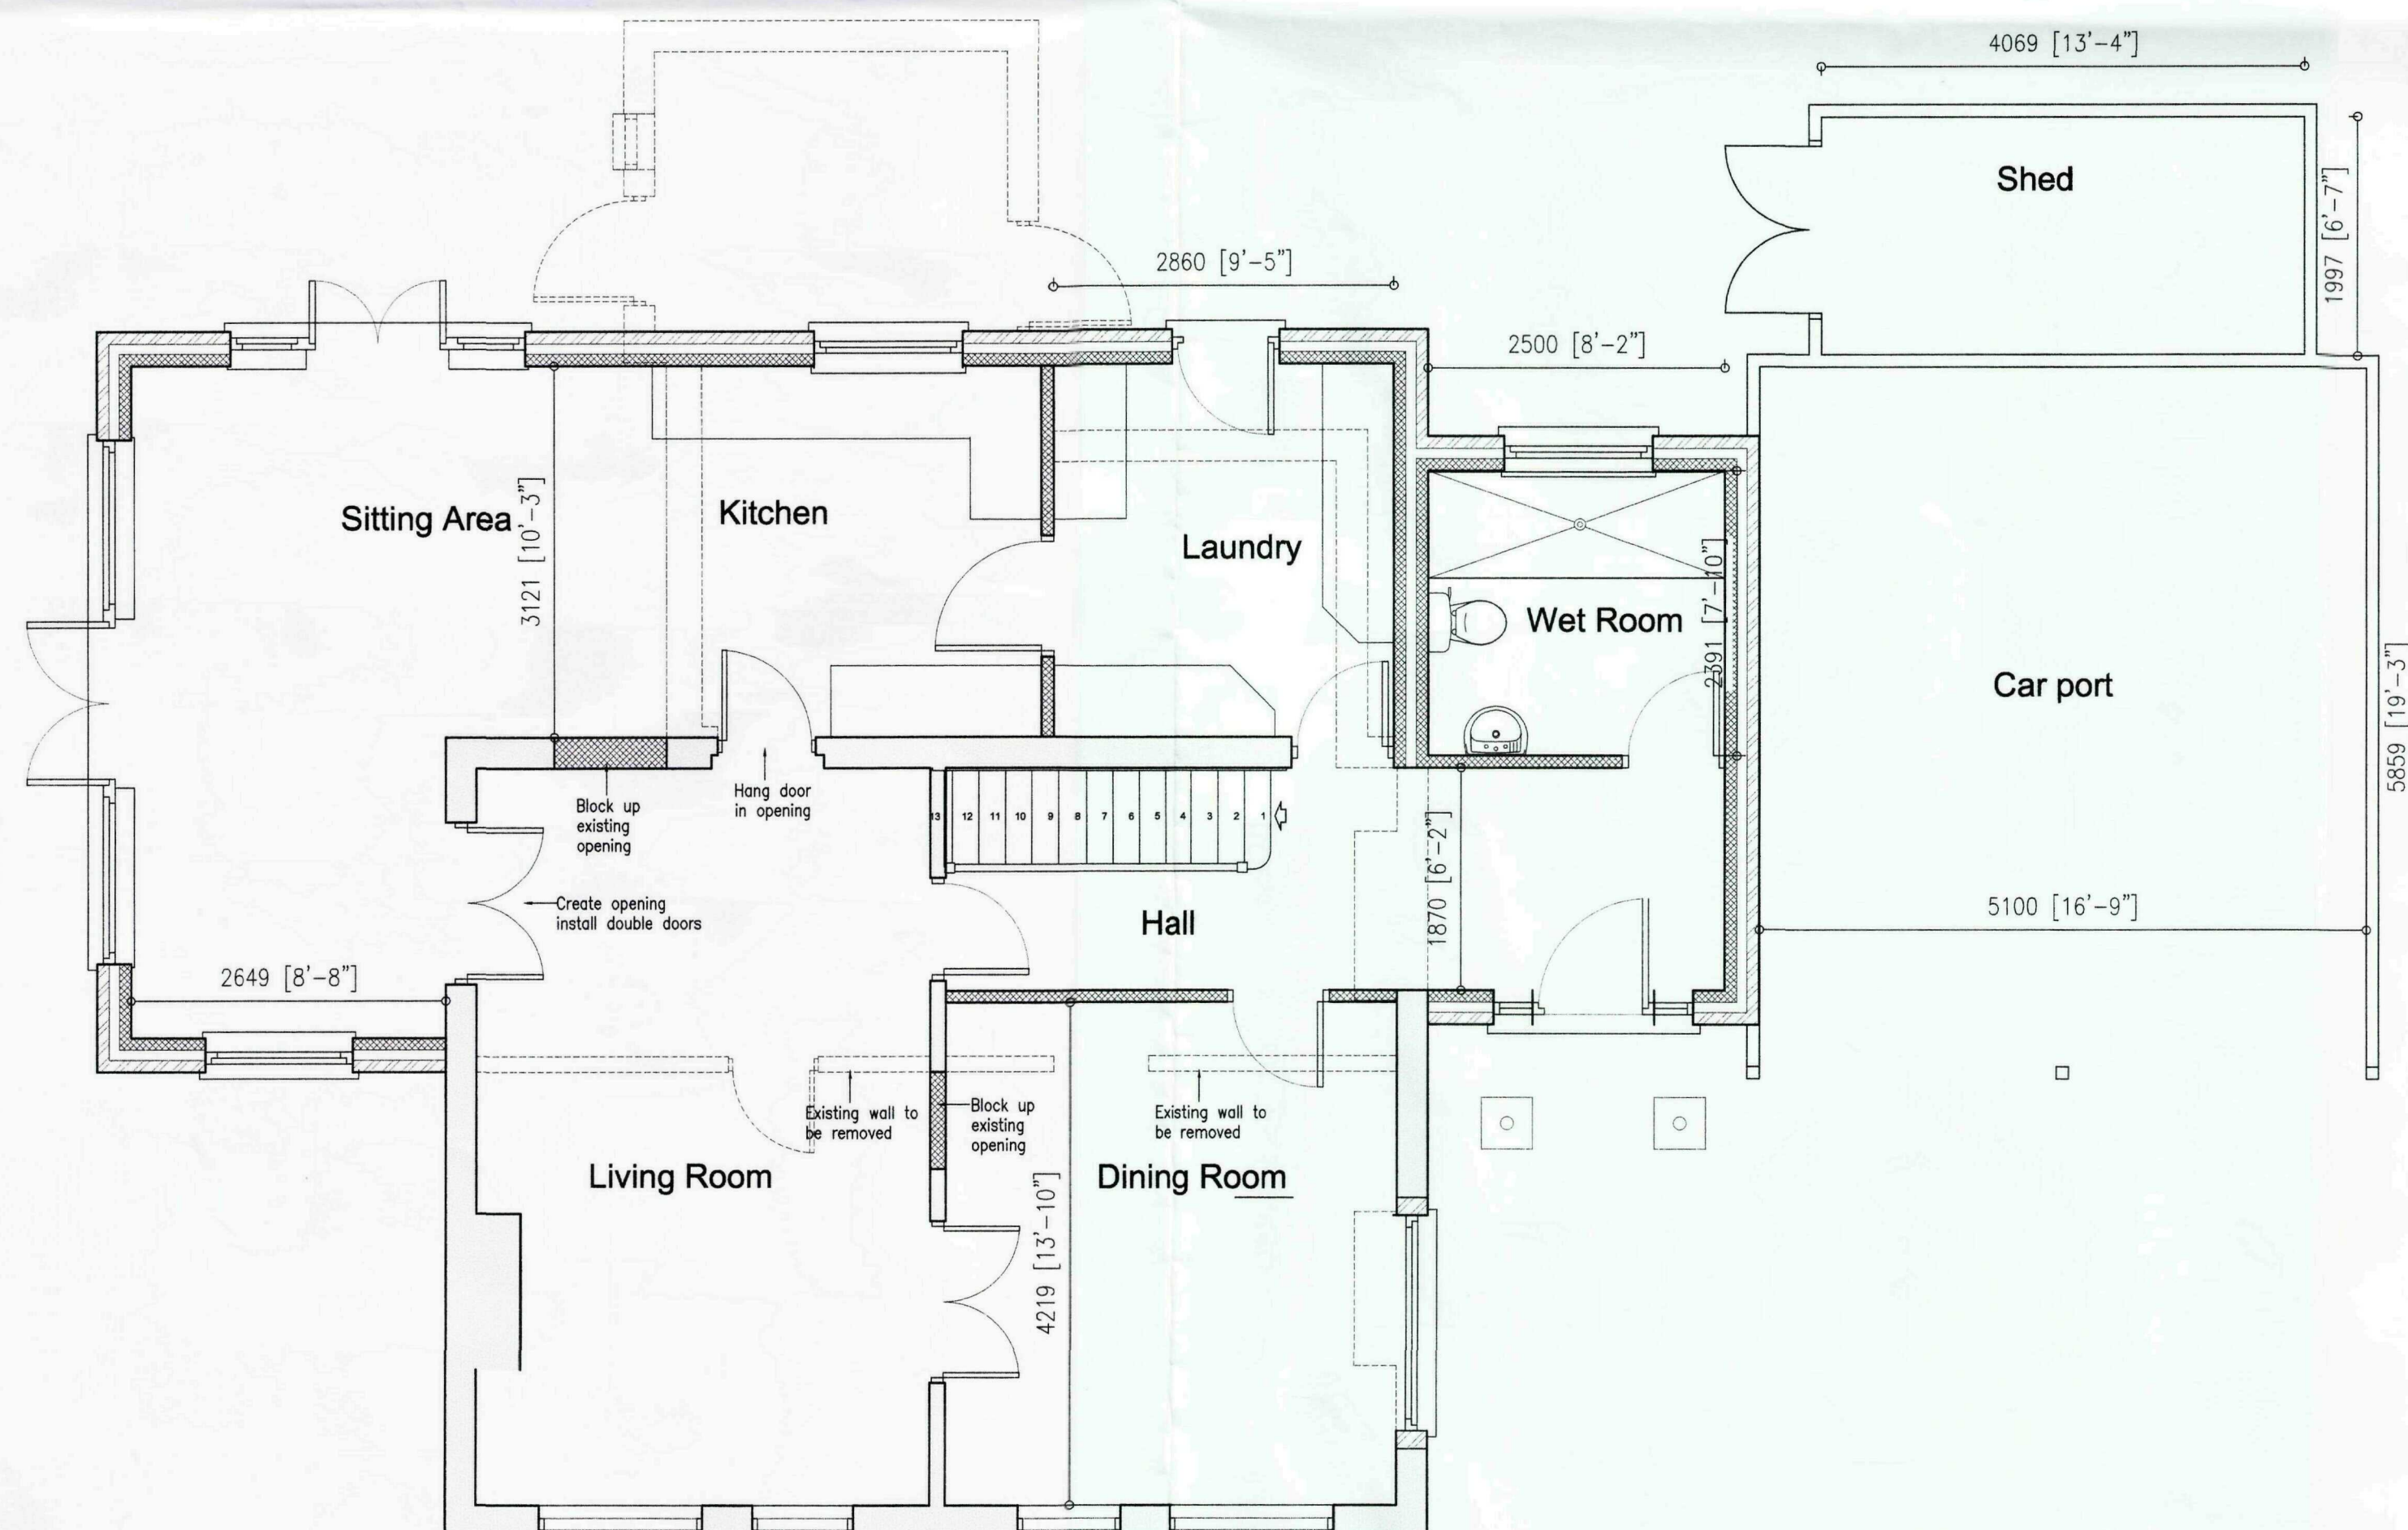


Proposed Ground Floor Plan 1:50

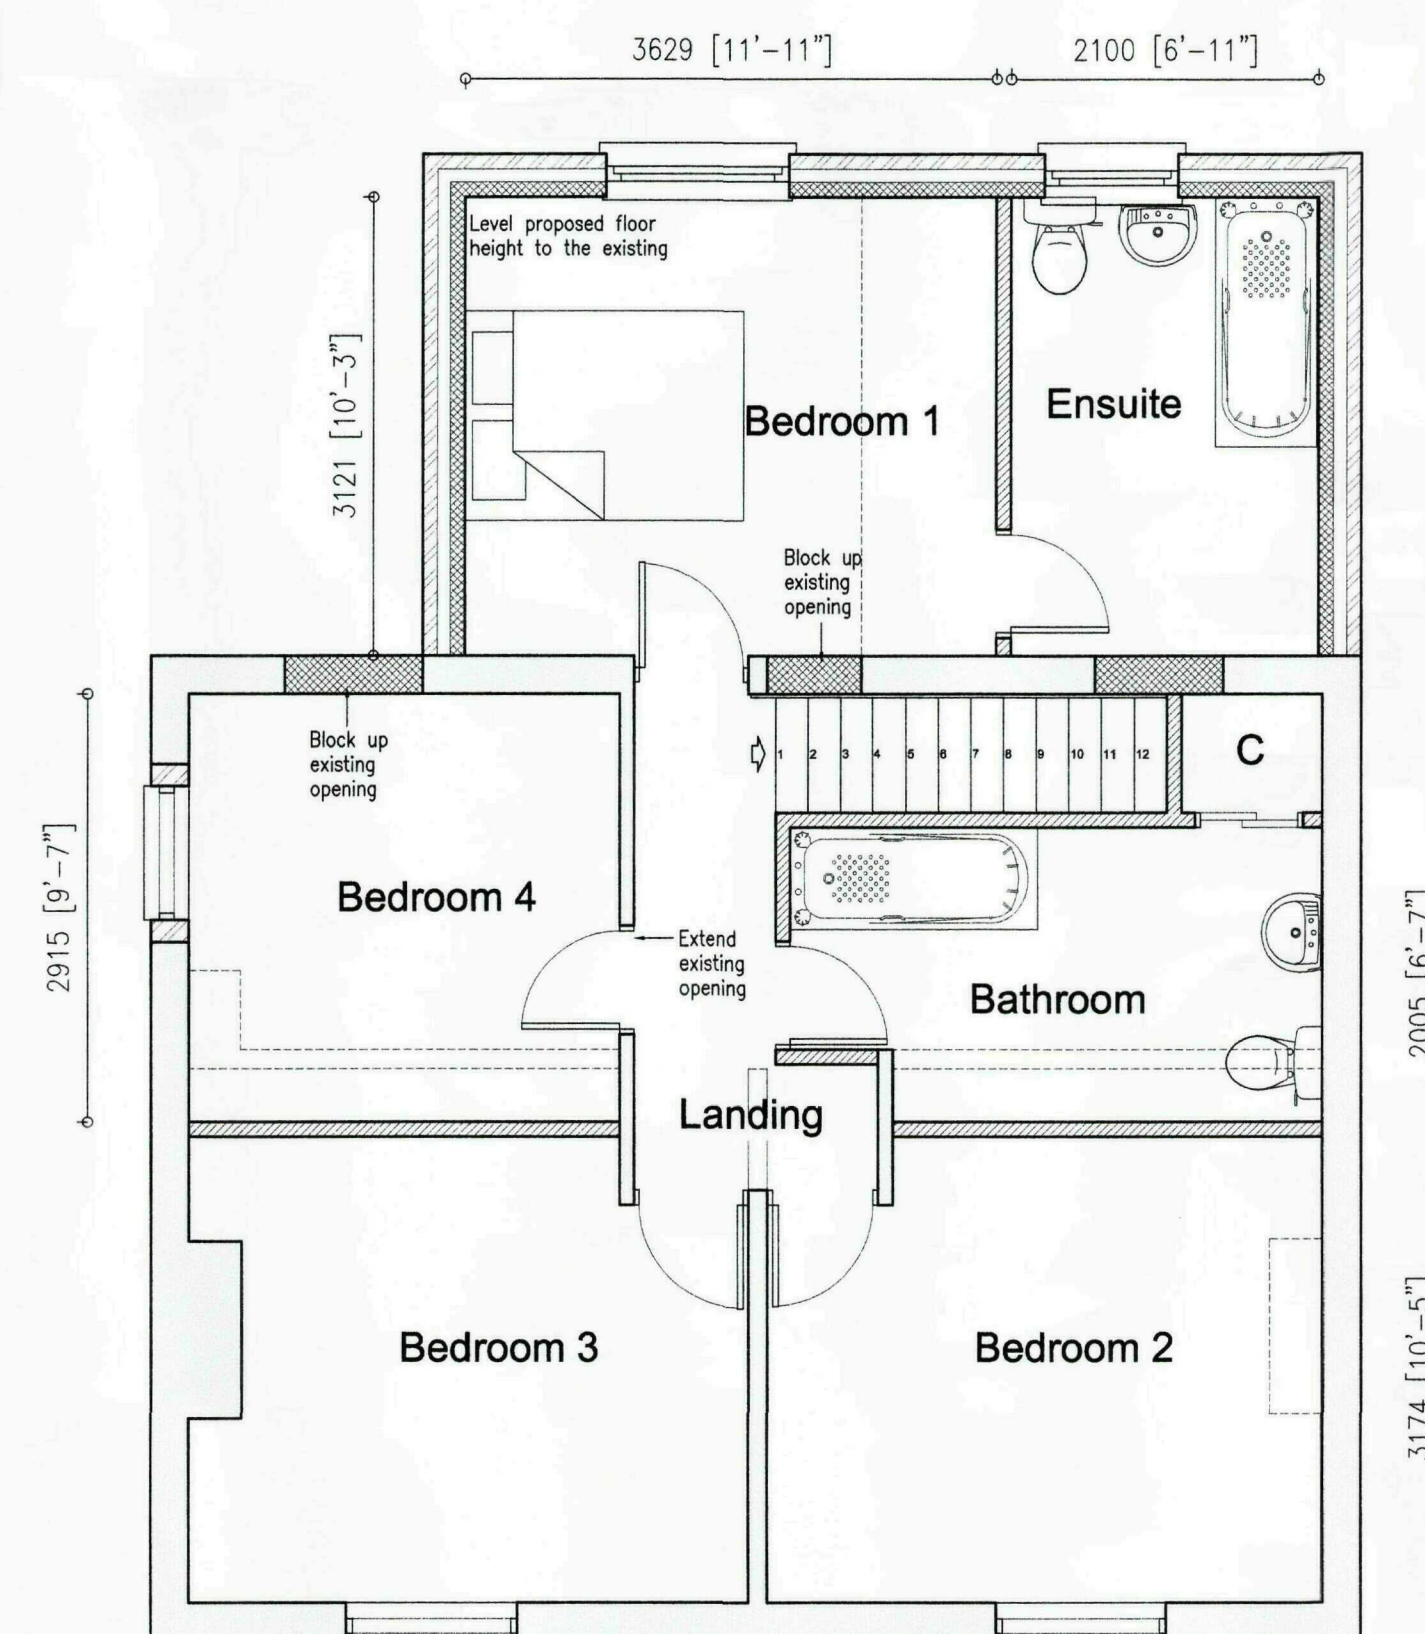

Proposed First Floor Plan 1:50

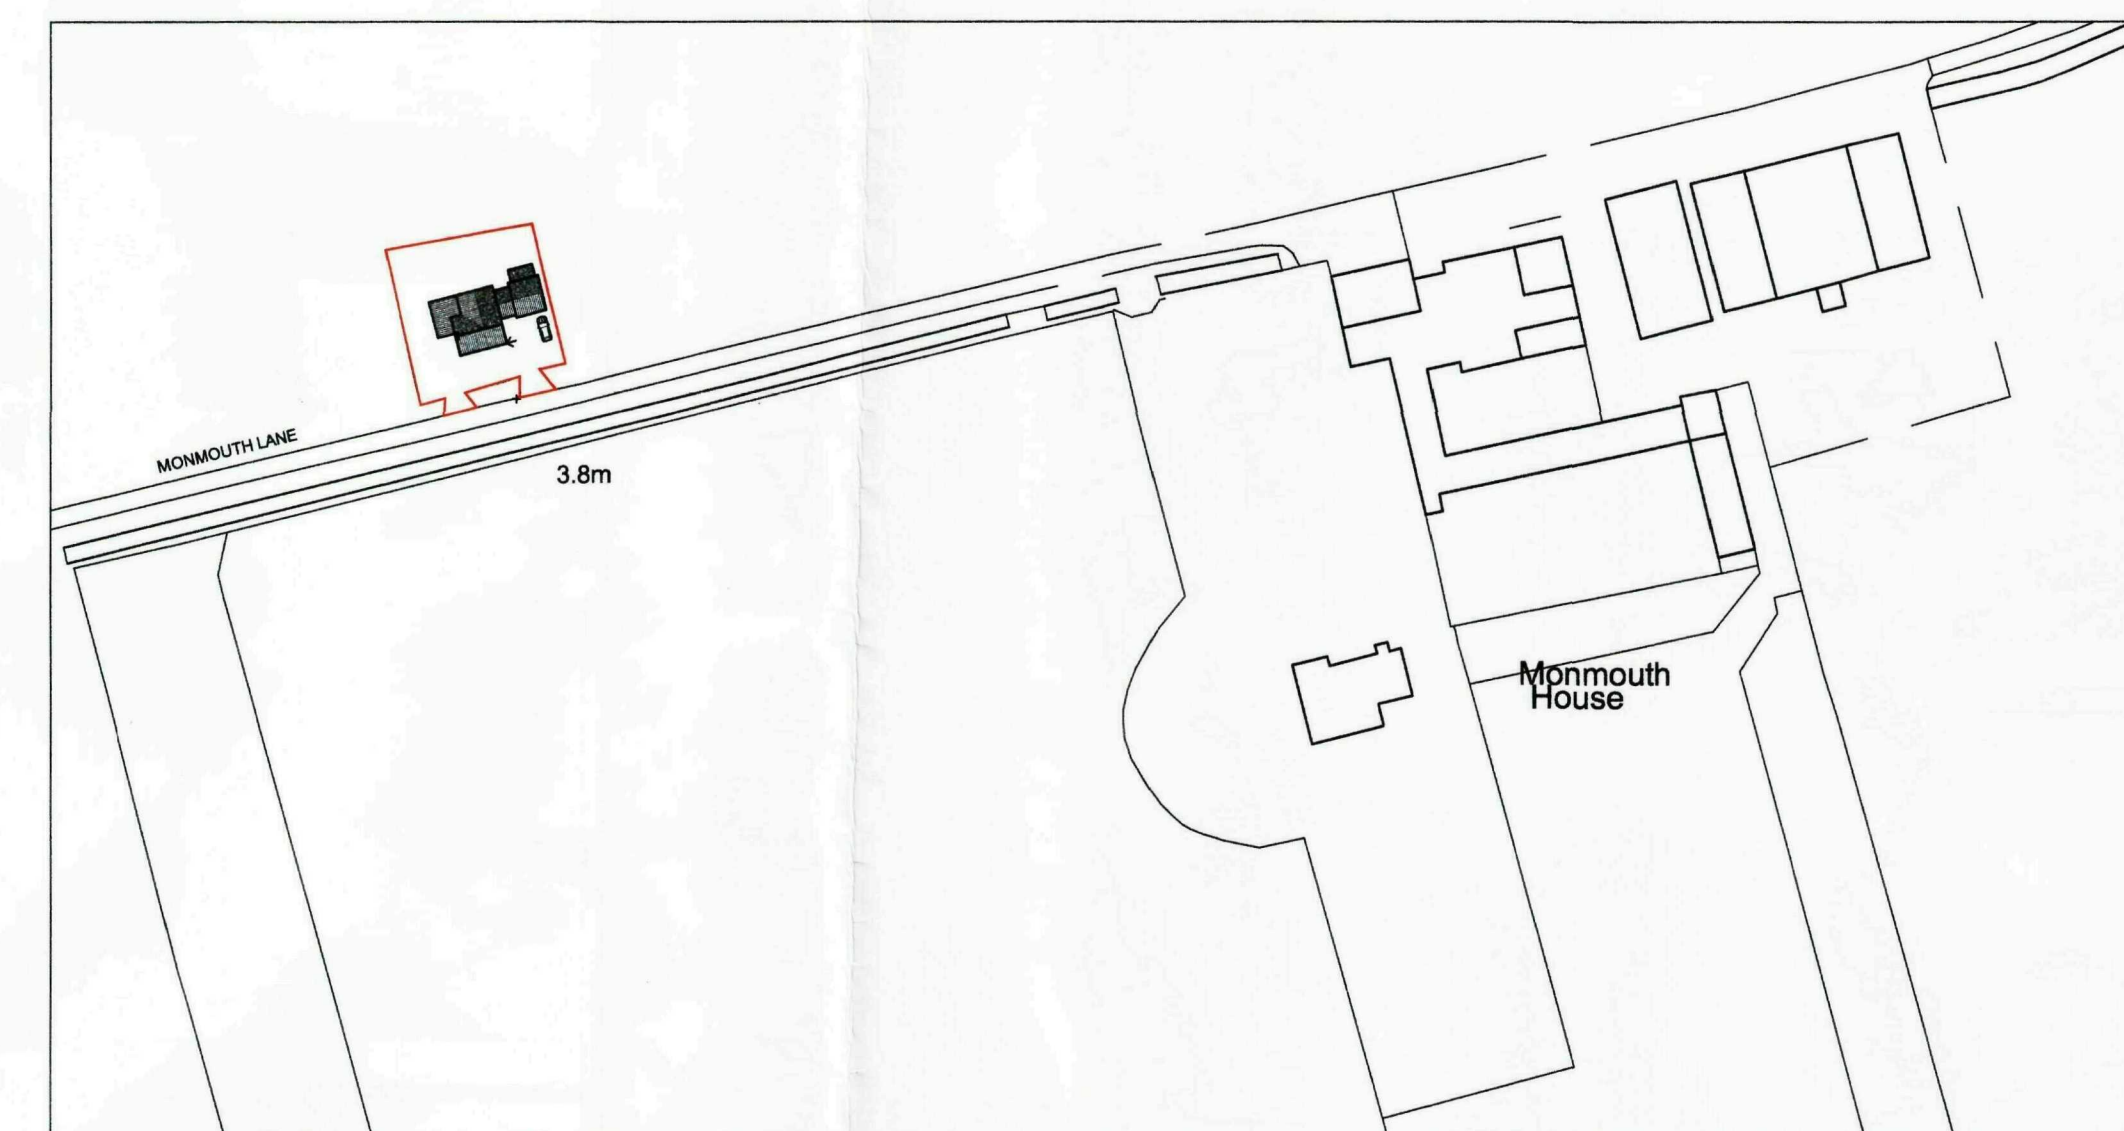

Proposed Location Plan 1:1250

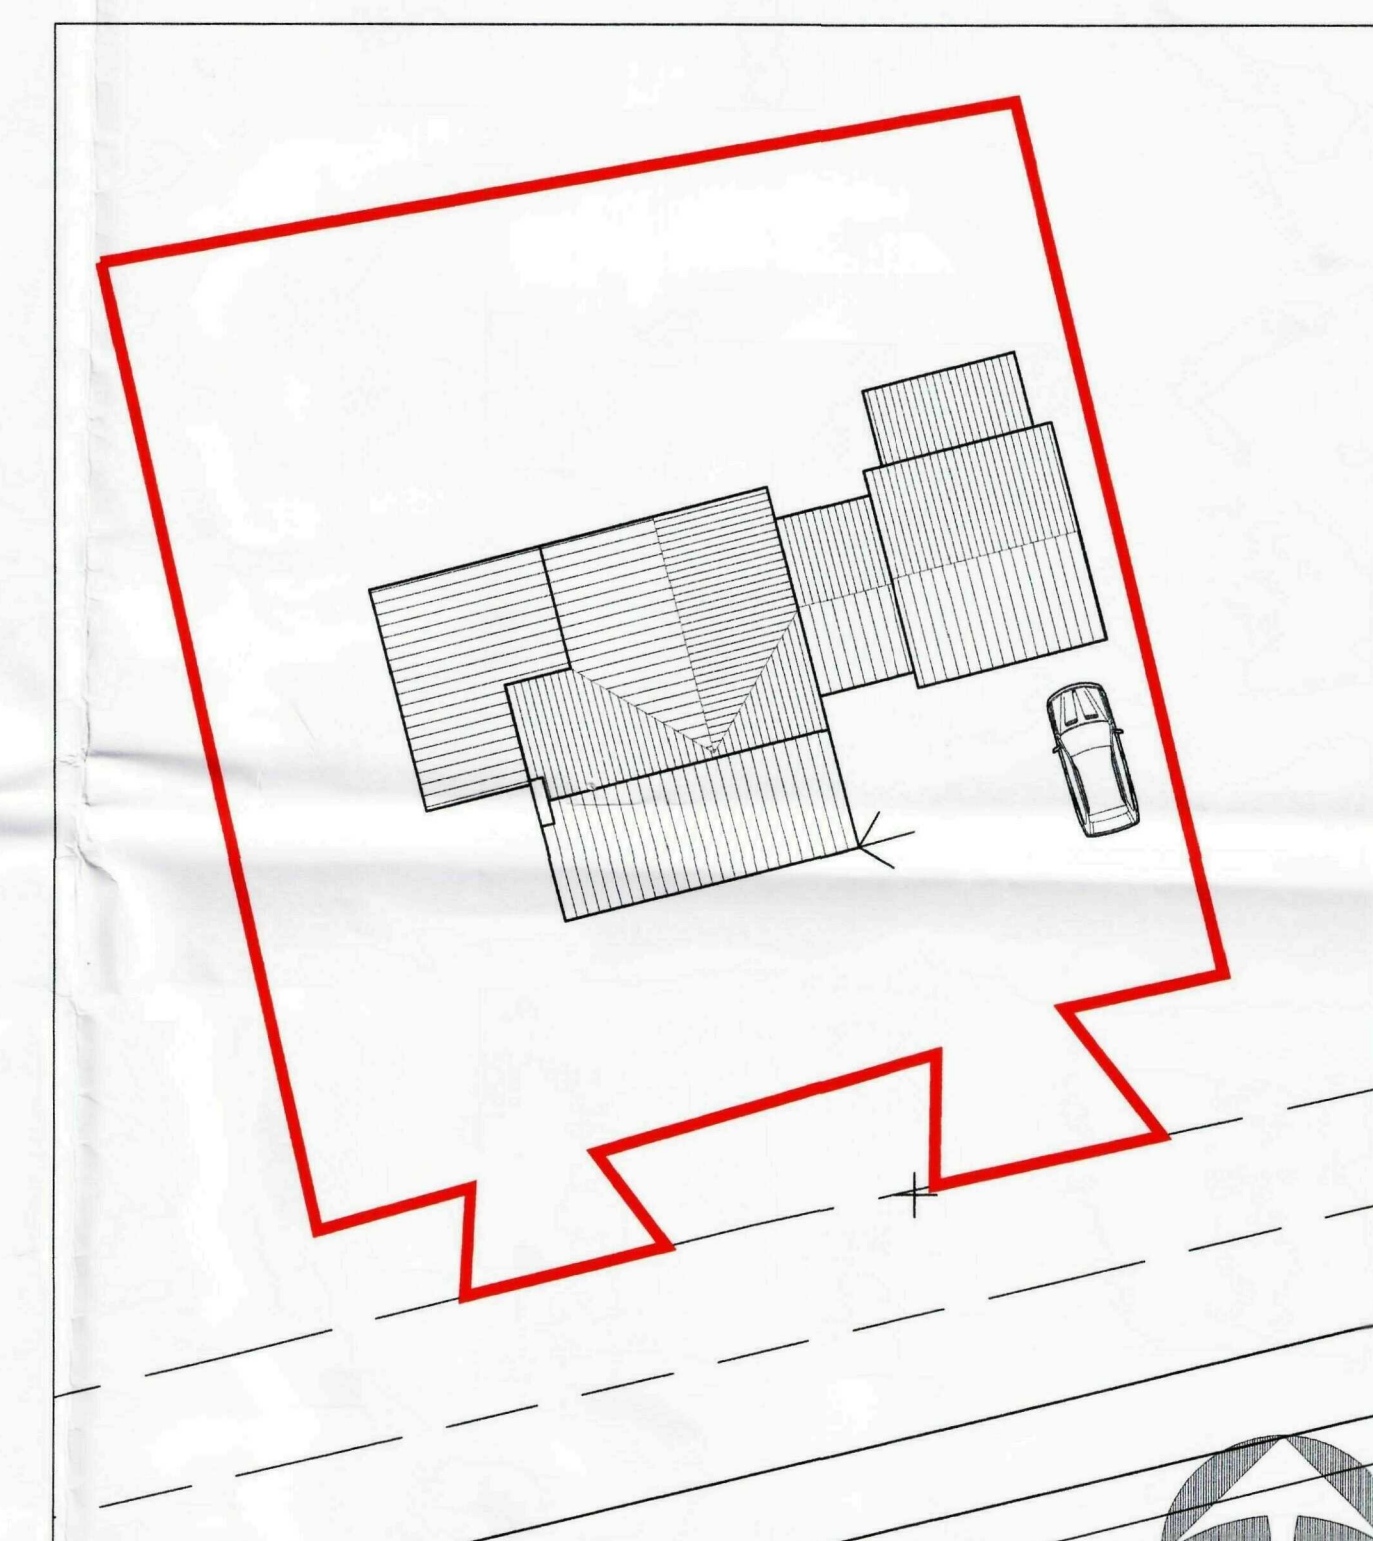

Proposed Site Plan 1:200



Peter Humphrey Associates Ltd.
ARCHITECTURAL DESIGN AND BUILDING

PROJECT
PROPOSED COTTAGE RENOVATION

THE COTTAGES
MONMOUTH LANE
LUTTON
LONG SUTTON

CLIENT
MR AND MRS HOYLES

DATE NOV 2009 SCALE As Shown JOB No. 4531/PR/01

DO NOT SCALE FROM THIS DRAWING
COPYRIGHT: THIS DRAWING MUST NOT BE ISSUED, LOANED OR COPIED
WITHOUT THE CONSENT OF PETER HUMPHREY ASSOCIATES

Peter Humphrey Associates
ARCHITECTURAL DESIGN AND BUILDING
TELEPHONE 01945 466 966
FAX 01945 466 433
E-MAIL: info@peterhumphrey.co.uk
30 OLD MARKET WISBECH CAMBS PE13 1NB
Building Design Council
Category Winner 08 & 09



Existing Front Elevation 1:100




Existing Side Elevation 1:100




Existing Rear Elevation 1:100




Existing Side Elevation 1:100

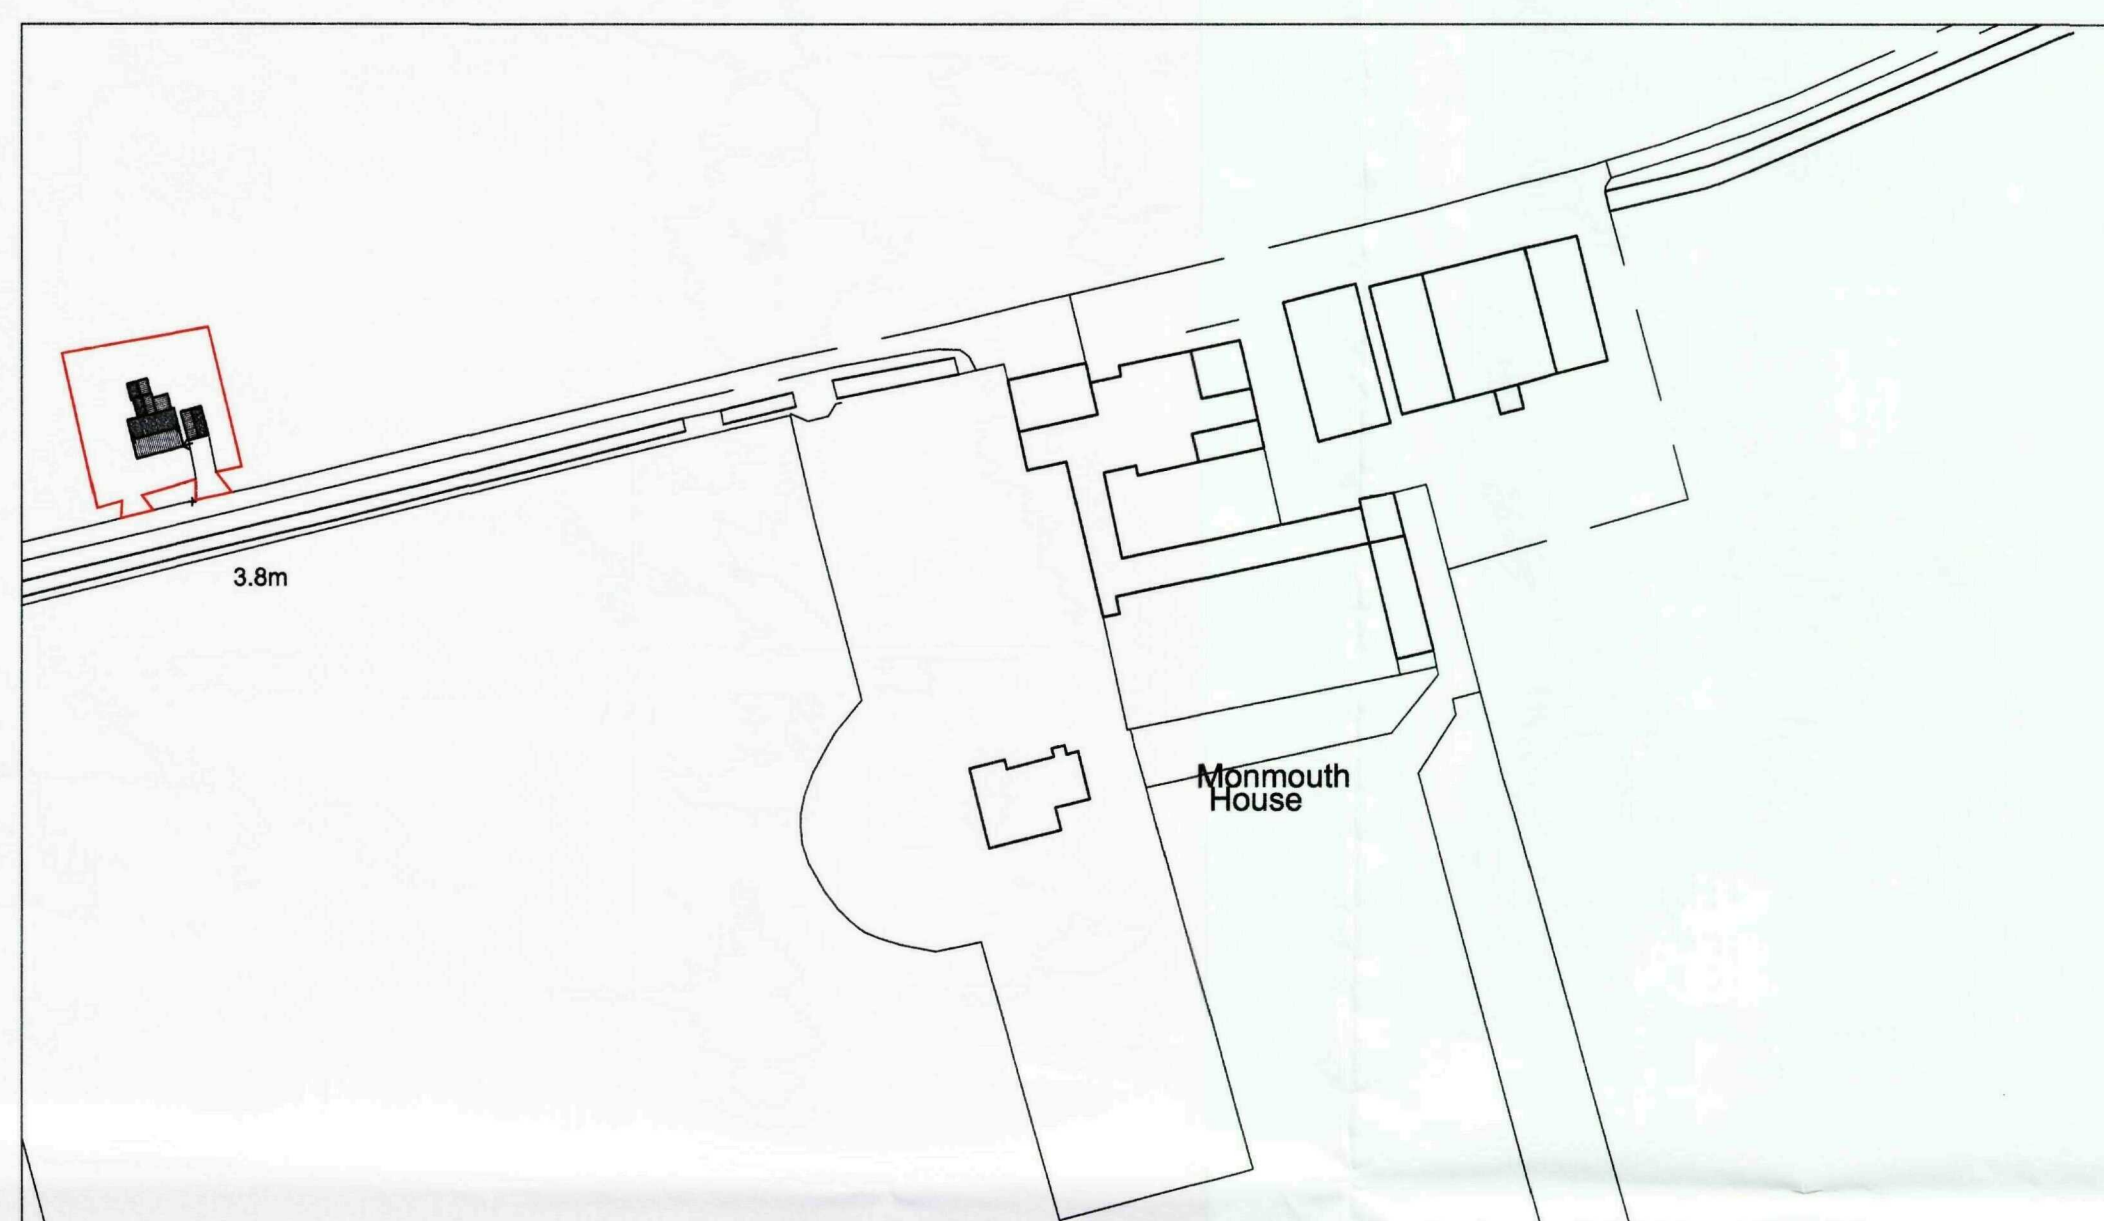

Existing Location Plan 1:1250

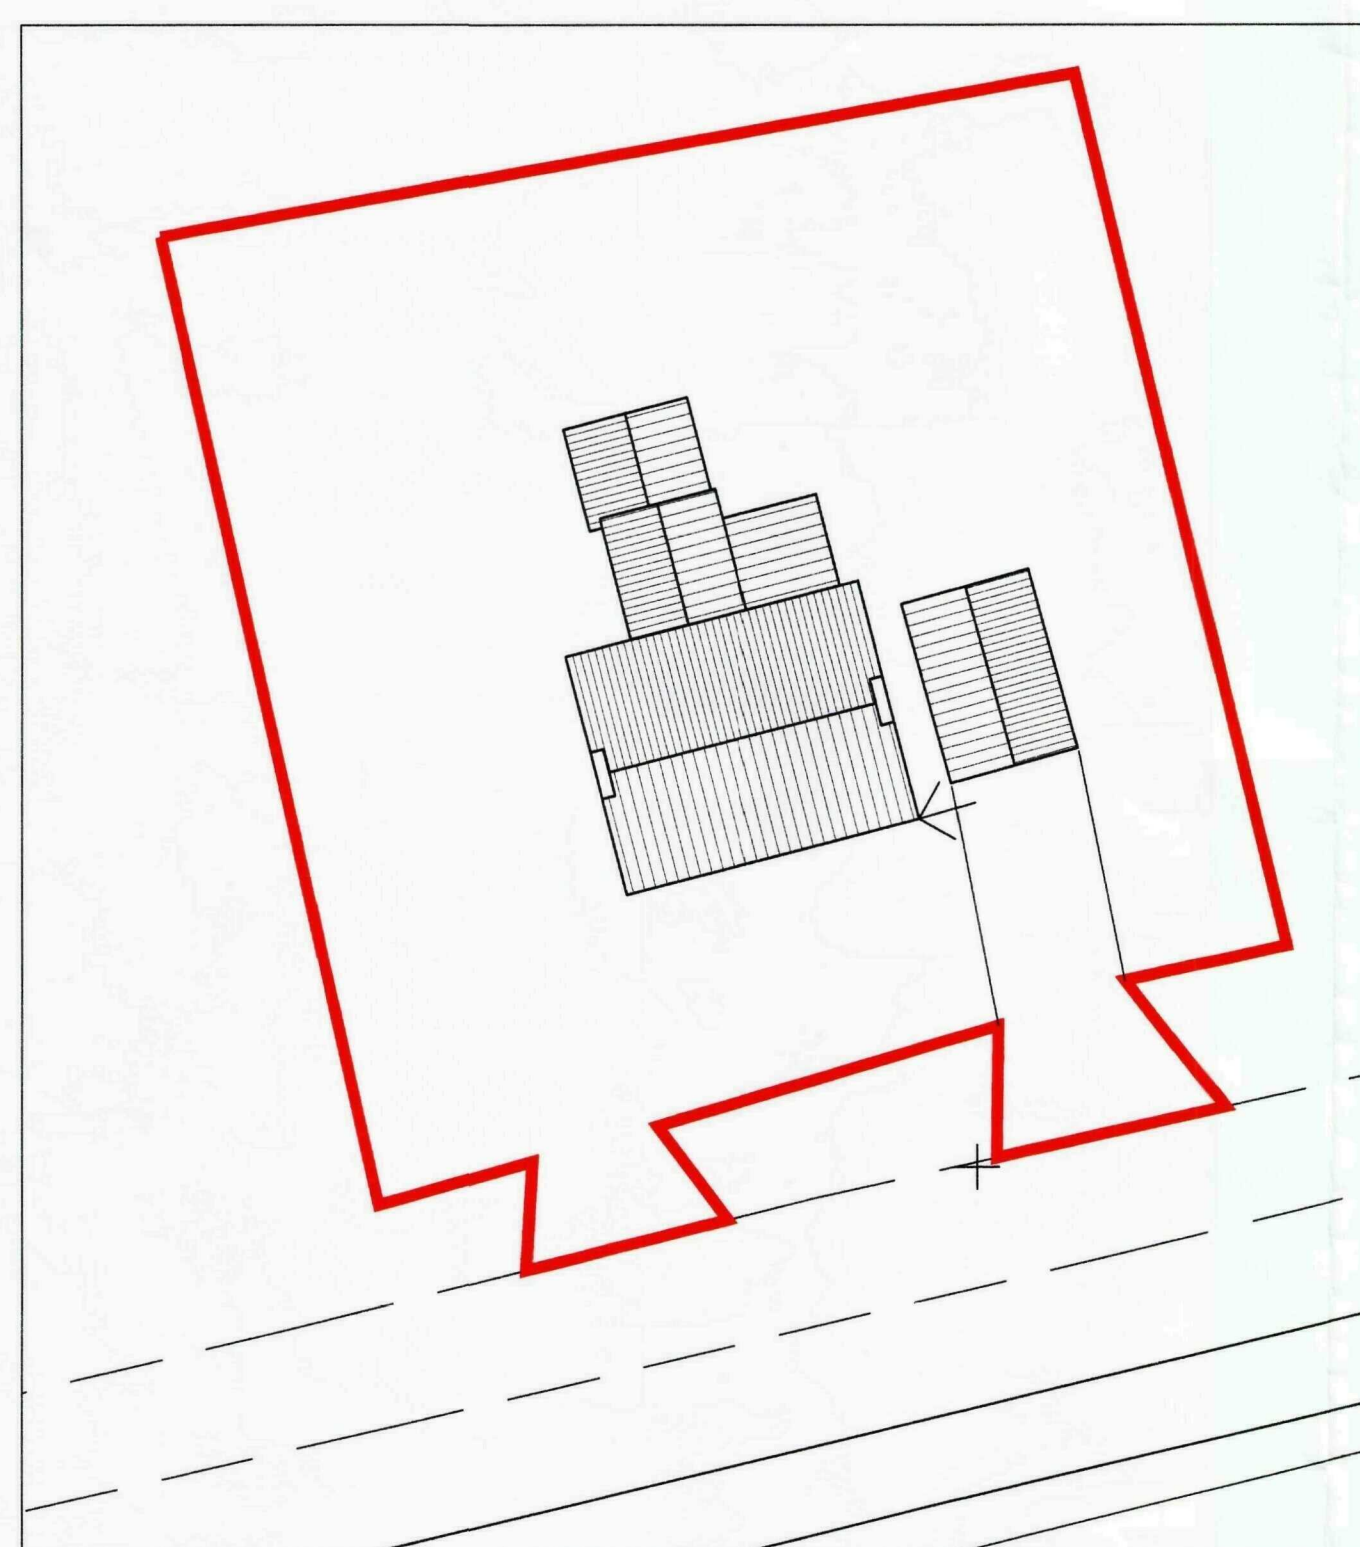

Existing Site Plan 1:200

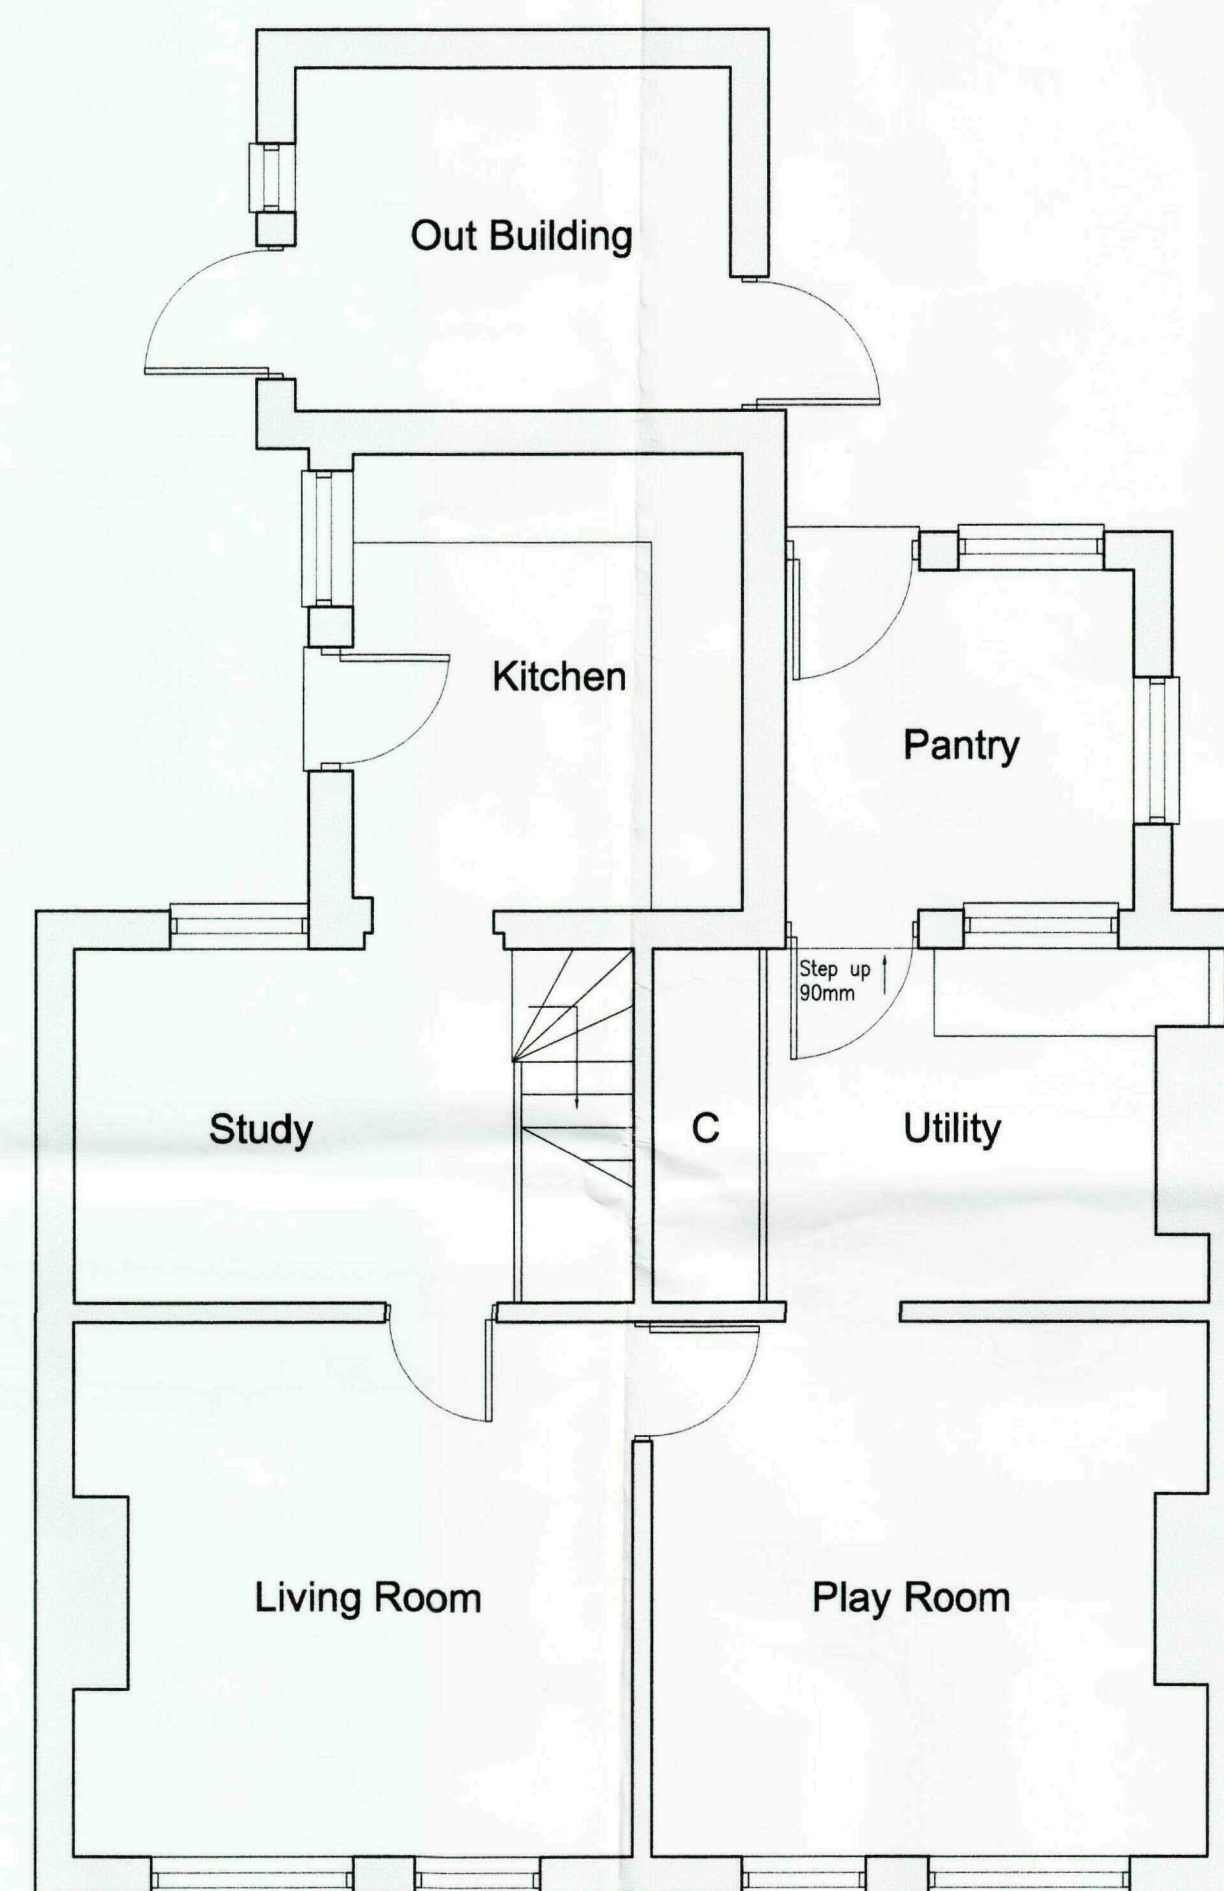

Existing Ground Floor Plan 1:50



Existing First Floor Plan 1:50



Peter Humphrey Associates Ltd.
ARCHITECTURAL DESIGN AND BUILDING


PROJECT
PROPOSED COTTAGE RENOVATION

THE COTTAGES
MONMOUTH LANE
LUTTON
LONG SUTTON

CLIENT
MR AND MRS HOYLES

DATE NOV 2009 SCALE As Shown JOB No. 4531/EX/01

DO NOT SCALE FROM THIS DRAWING
COPYRIGHT: THIS DRAWING MUST NOT BE ISSUED, LOANED OR COPIED
WITHOUT THE CONSENT OF PETER HUMPHREY ASSOCIATES

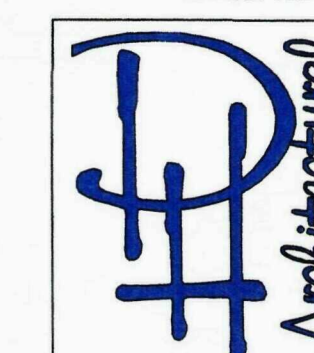

Peter Humphrey Associates
ARCHITECTURAL DESIGN AND BUILDING

TELEPHONE 01945 466 966
FAX 01945 466 433
E-MAIL: info@peterhumphrey.co.uk

30 OLD MARKET WISBECH CAMBS PE13 1NB



Category Winner 08 & 09