




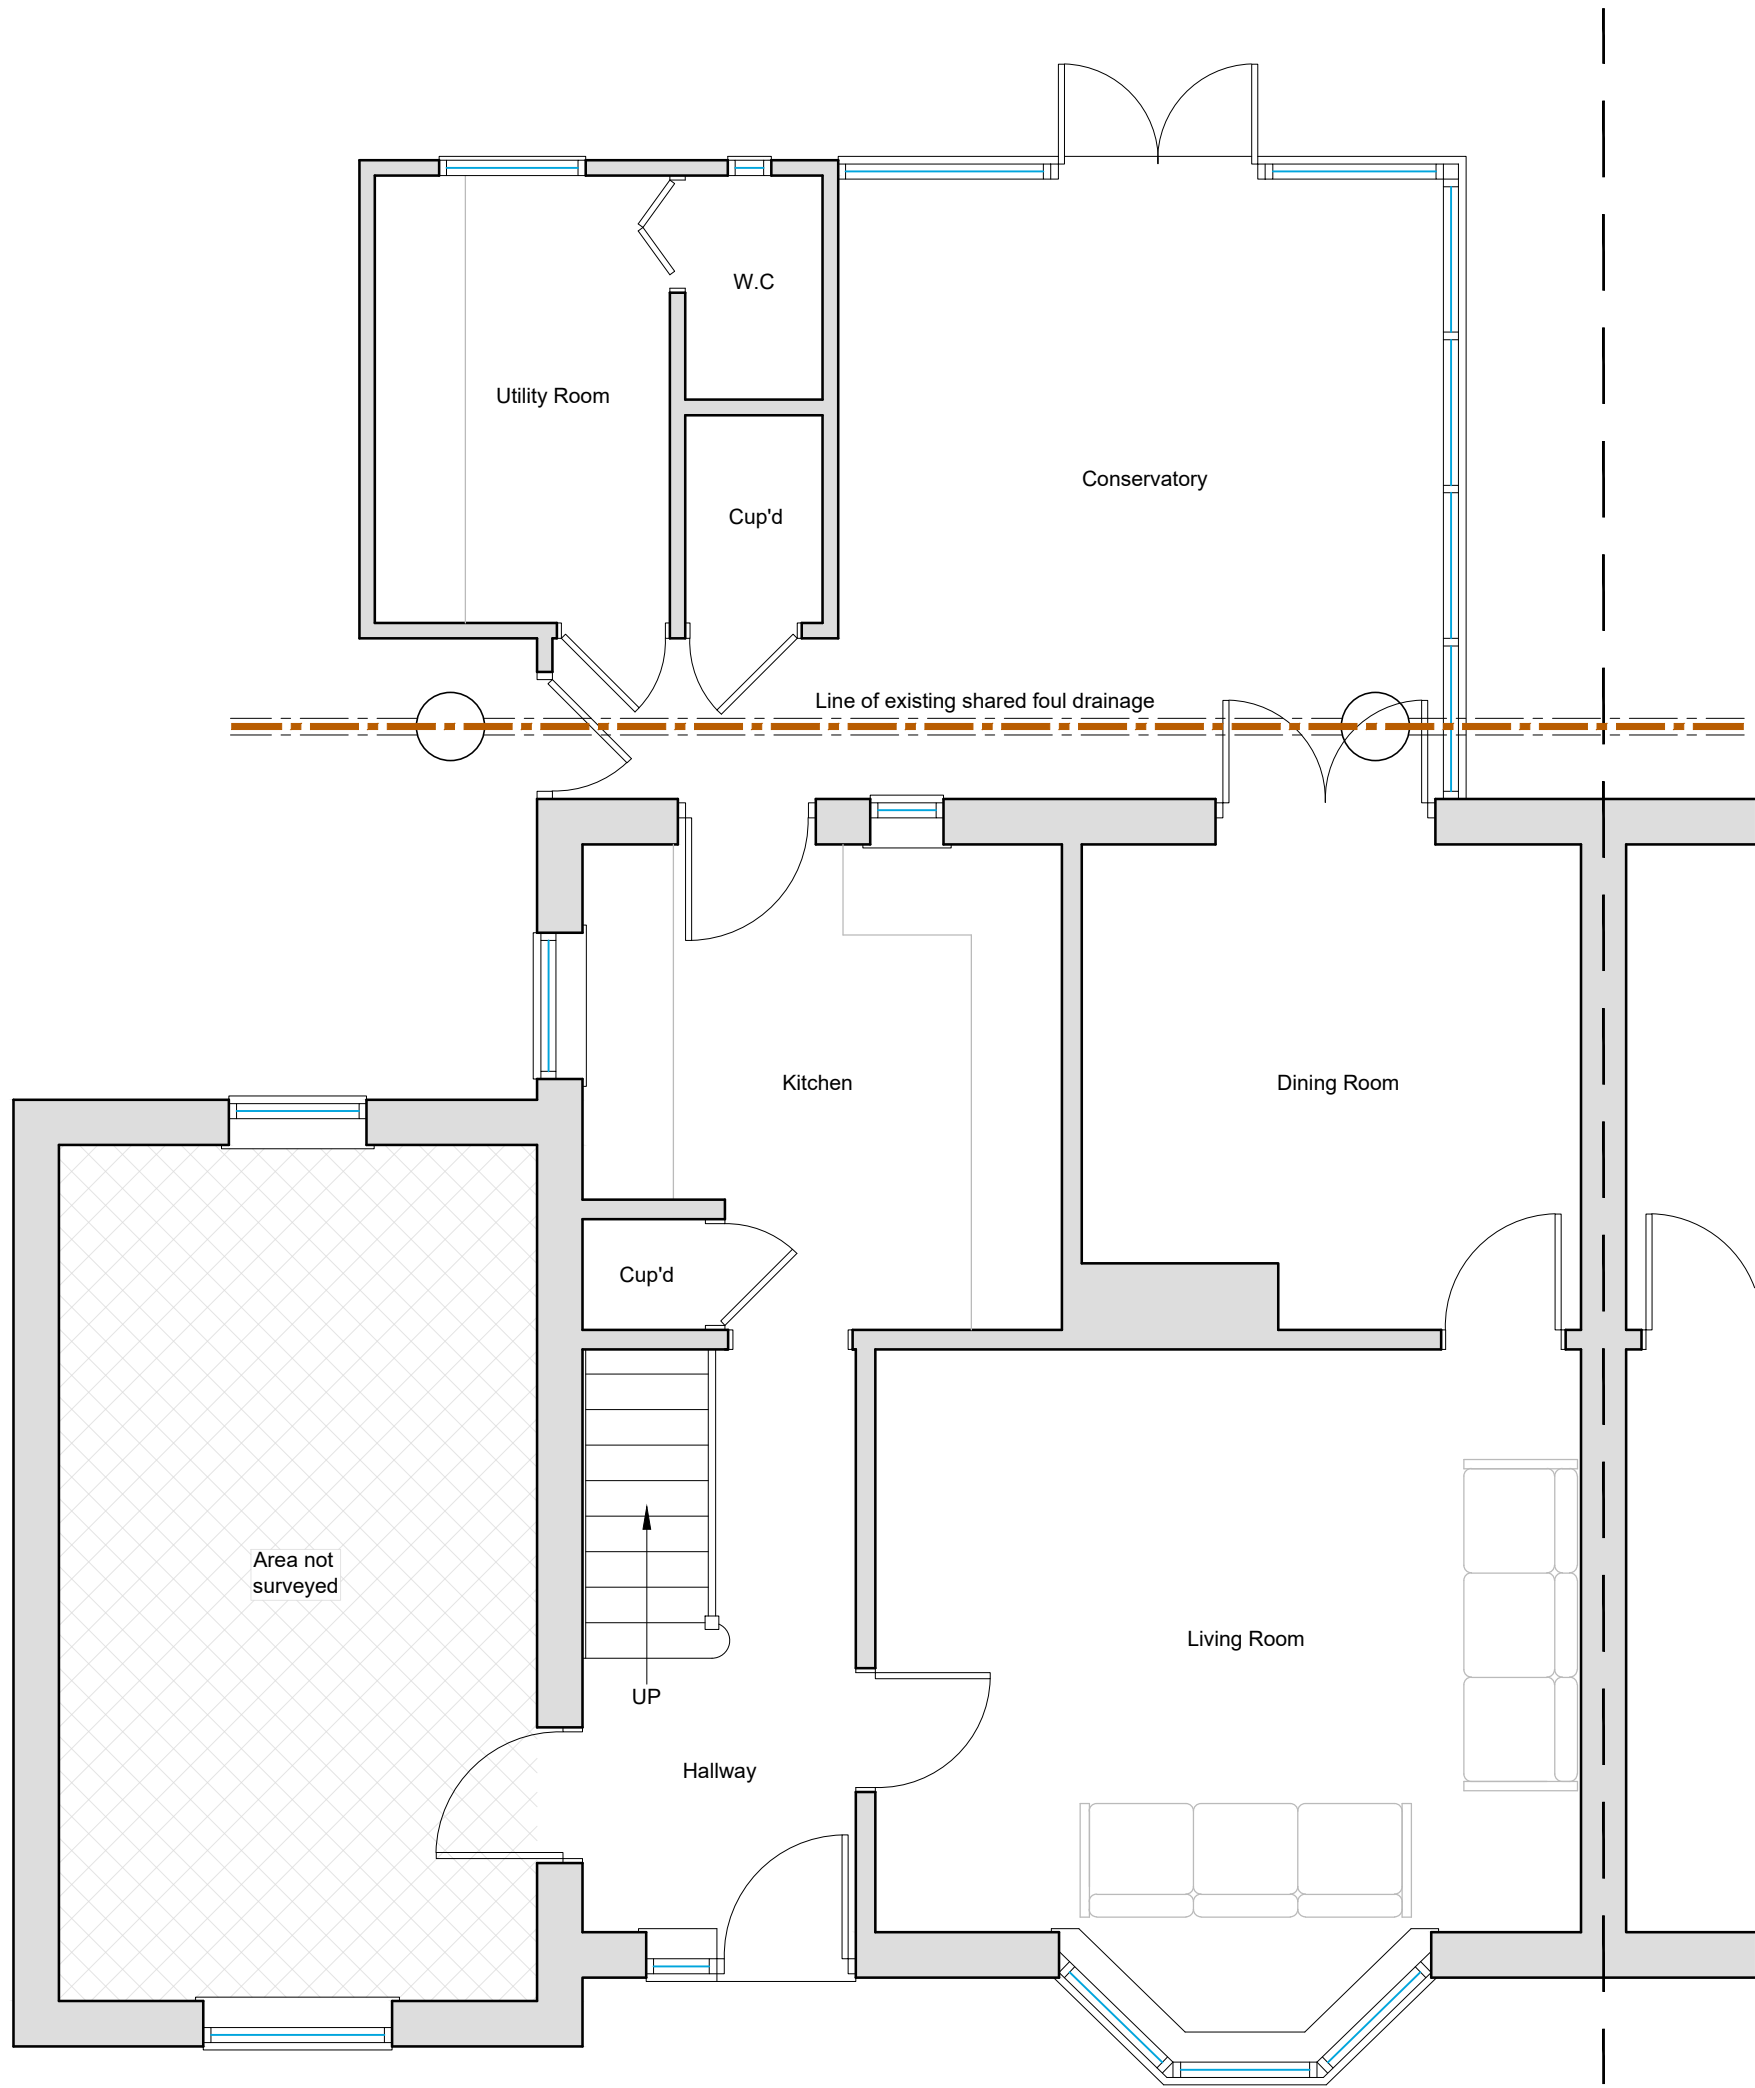


Existing Ground Floor Plan
Scale 1:50

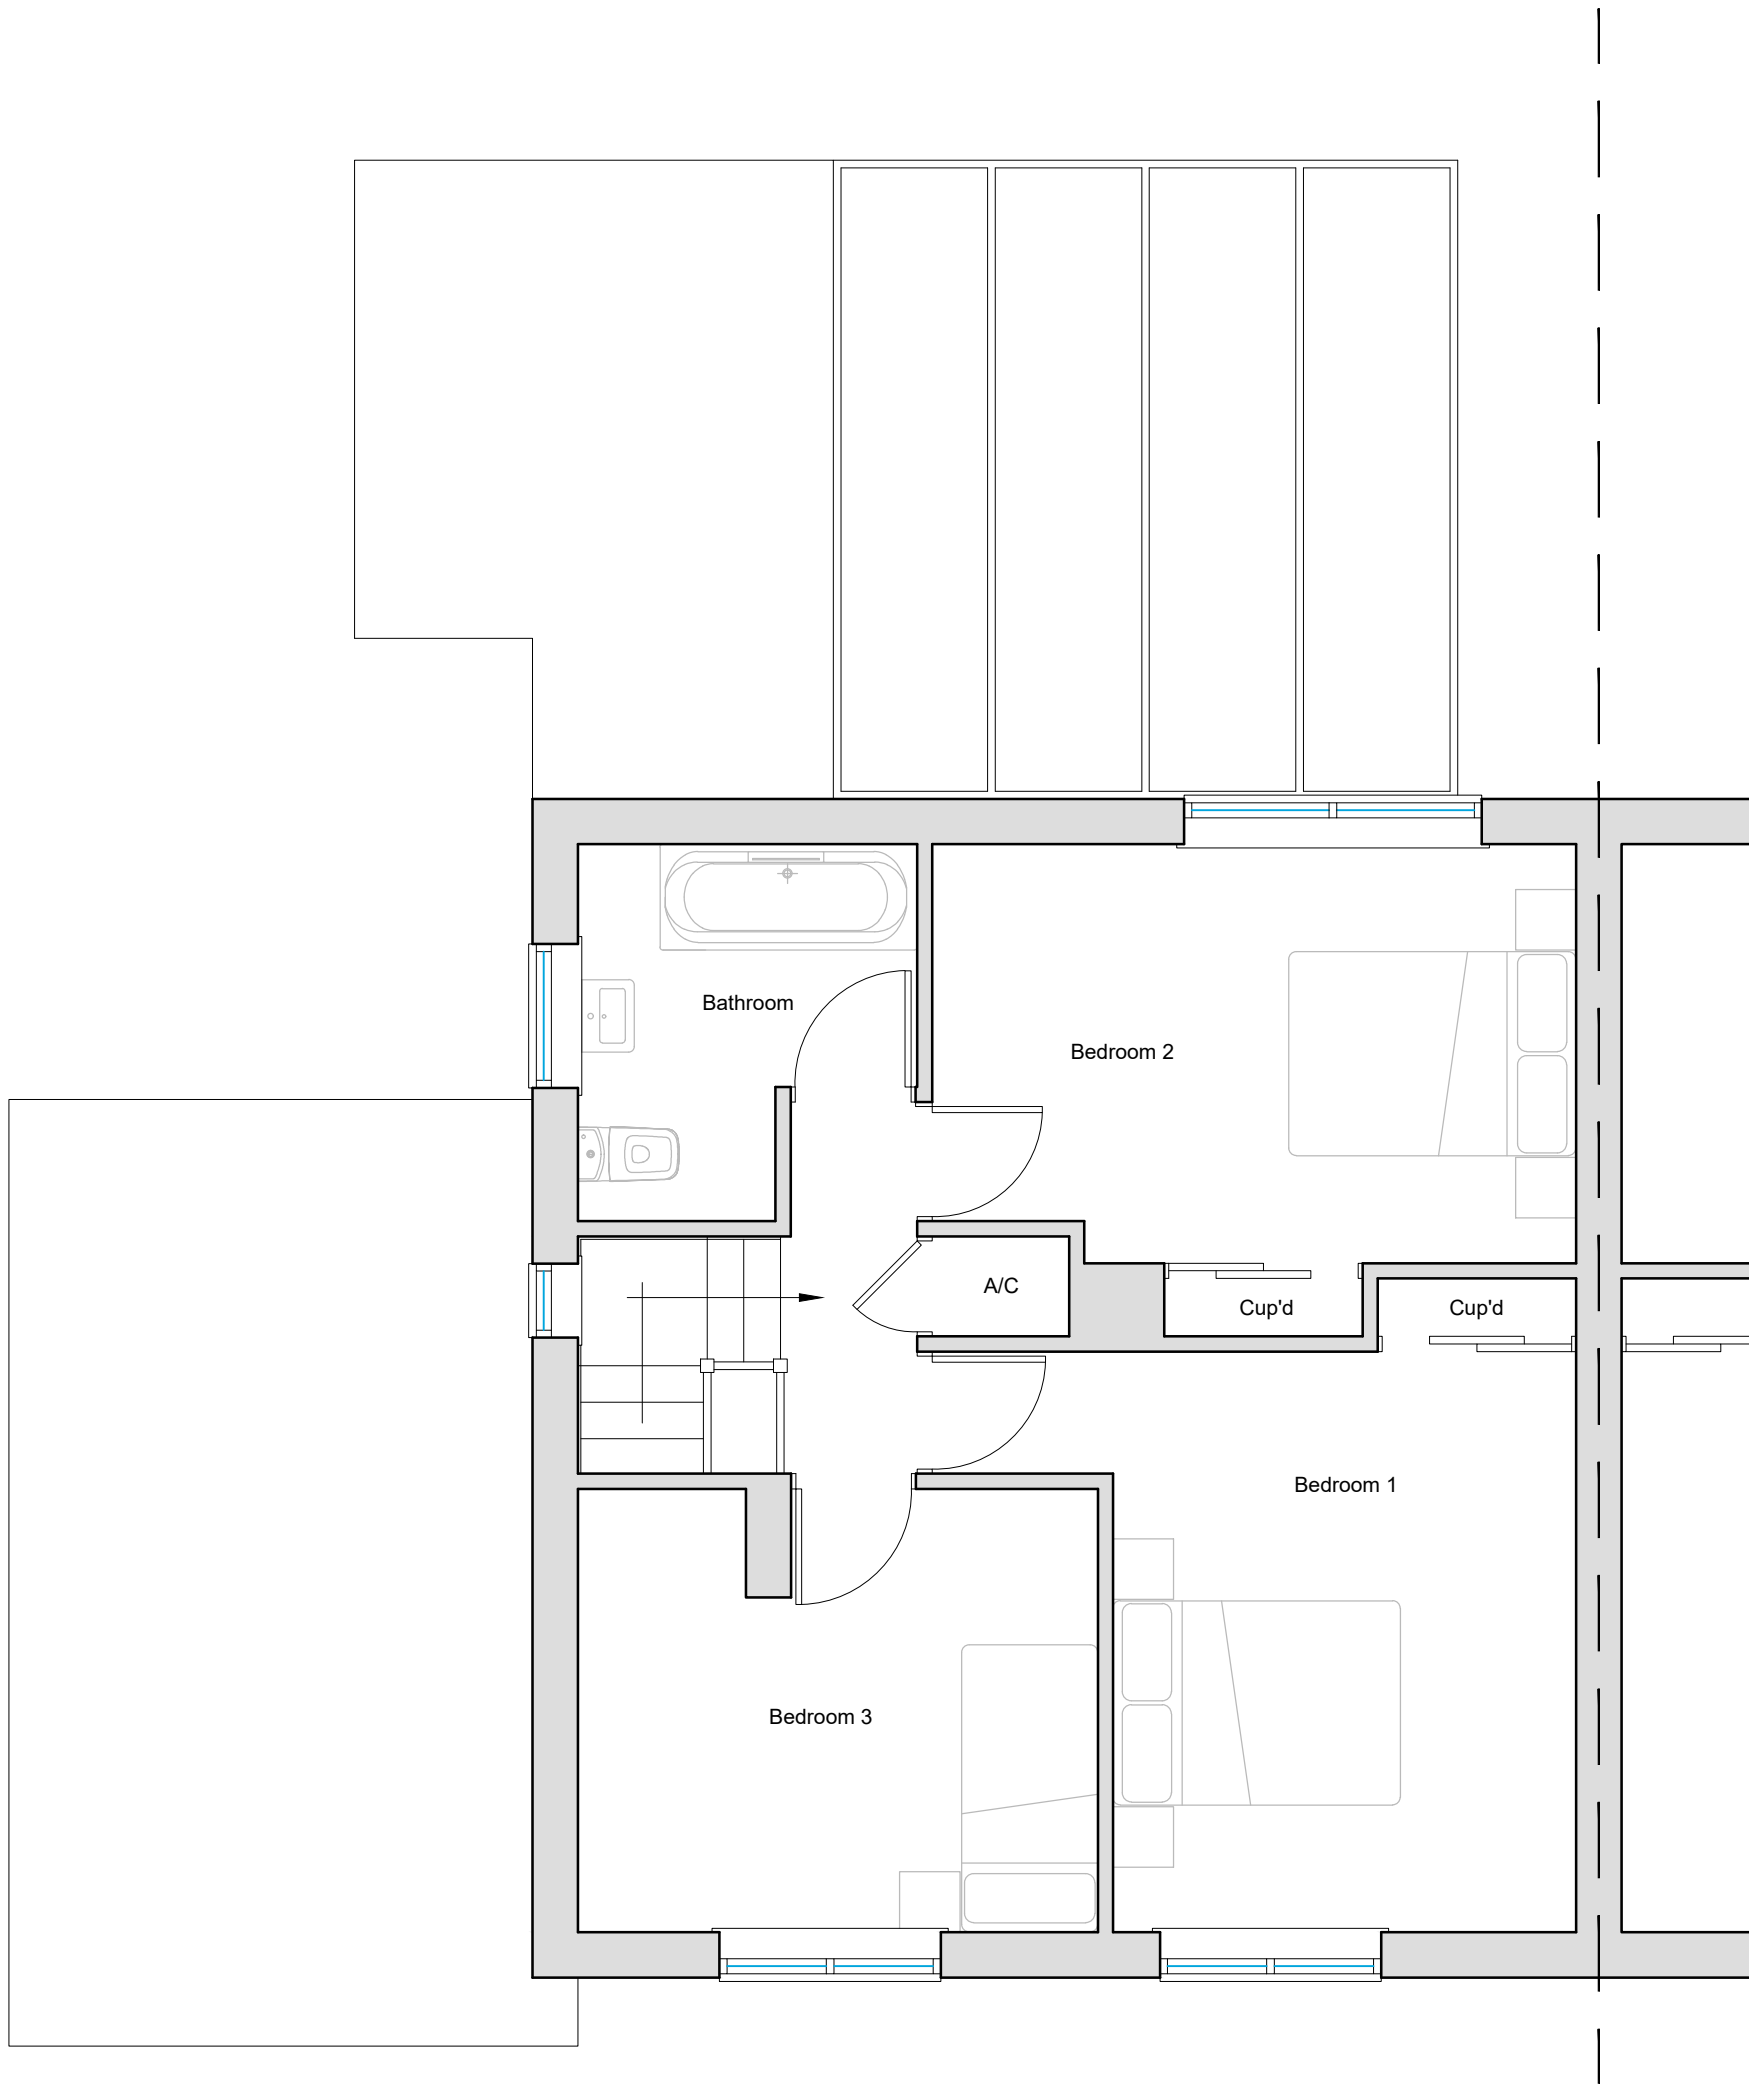

Existing First Floor Plan
Scale 1:50

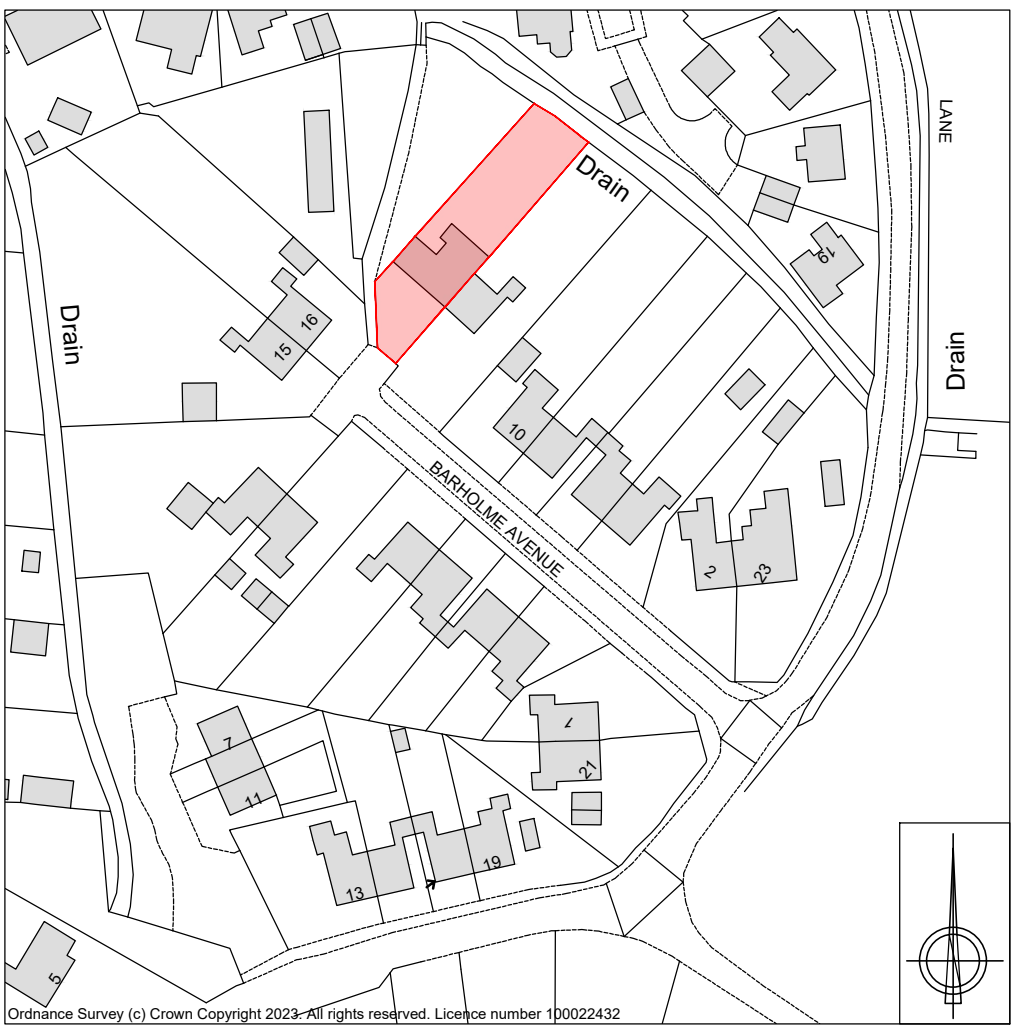


Site Location Plan
Scale 1:1250

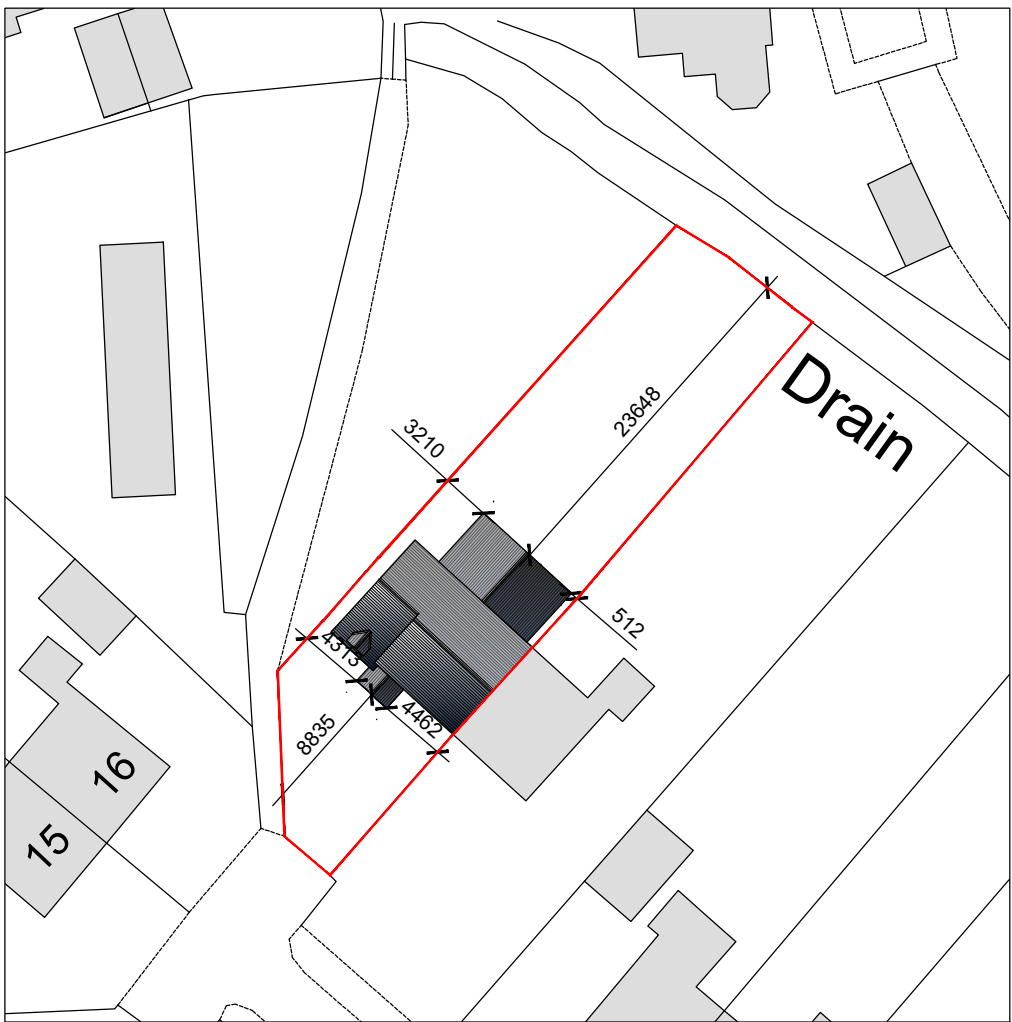

Proposed Block Plan
Scale 1:500




Existing Front (SW) Elevation
Scale 1:100

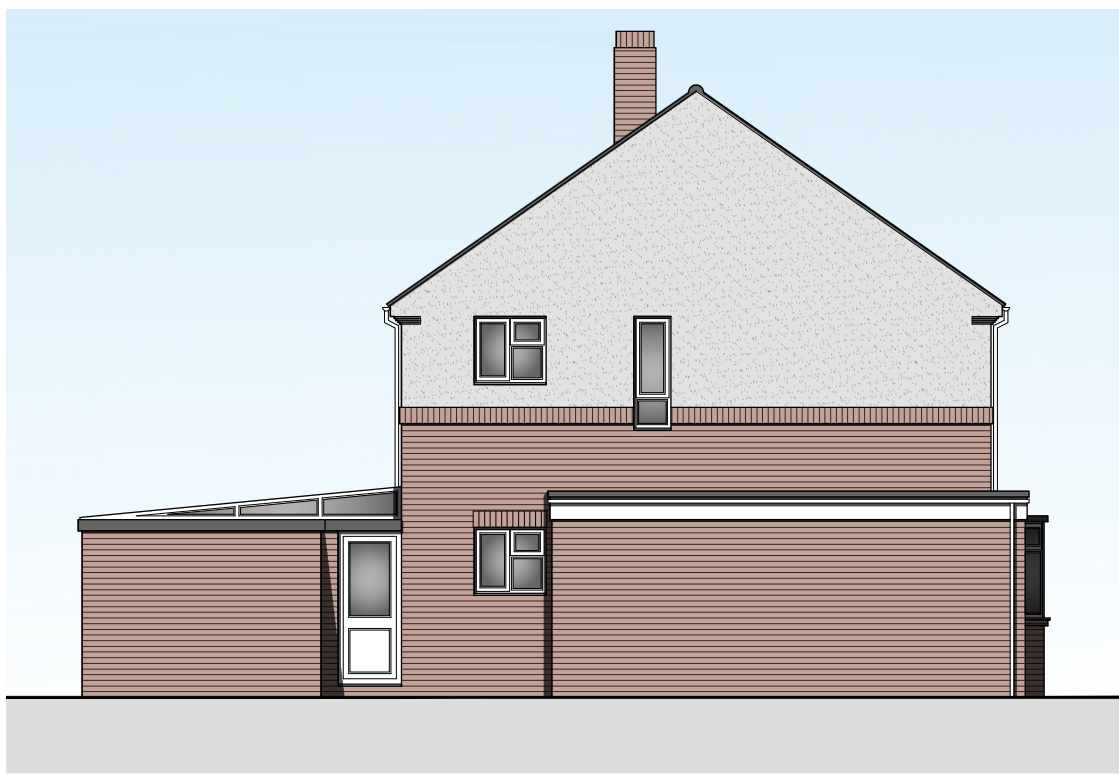

Existing Side (NW) Elevation
Scale 1:100



Existing Rear (NE) Elevation
Scale 1:100

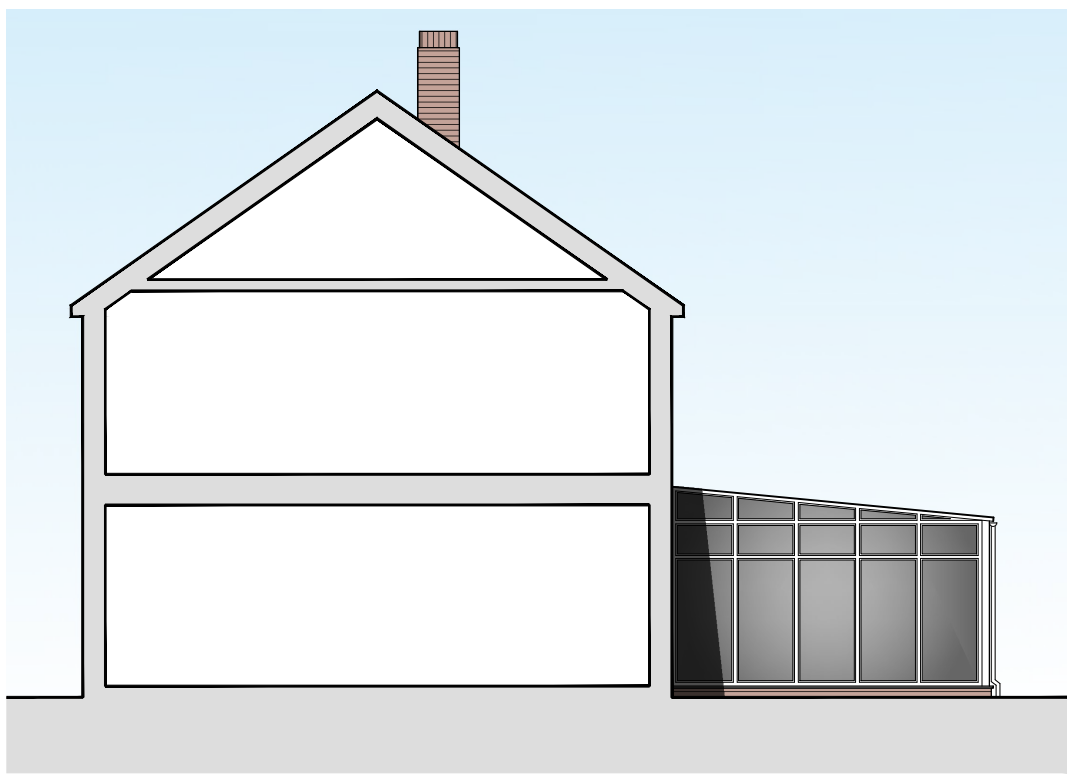

Existing Side (SE) Elevation
Scale 1:100

REV	DESCRIPTION	DATE
B	Amendments to scheme following planning refusal	06.11.2023
A	Client amendments to scheme	28.06.2023

PROJECT: TWO STOREY REAR EXTENSION	
DRAWING: EXISTING FLOOR PLANS EXISTING ELEVATIONS	
SIZE: A1	CLIENT: Mr & Mrs R. Robinson
SCALE: as labelled	DRAWN BY: JC
DATE: 21/06/2023	SHEET: 0408/23/01B



DESCRIPTION:
TWO STOREY REAR EXTENSION &
INTERNAL ALTERATIONS AT 14 BARKHOLME
AVENUE, LUTON, SPALDING,
LINCOLNSHIRE, PE12 9HS

Do Not Scale From This Drawing

NOTES: THIS DRAWING IS THE PROPERTY OF JC ARCHITECTURAL CONSULTANT. NO UNAUTHORIZED COPYING OR REPRODUCTION IN ANY FORM IS PERMITTED WITHOUT OBTAINING PRIOR WRITTEN PERMISSION FROM JC ARCHITECTURAL CONSULTANT. JC ARCHITECTURAL CONSULTANT RESERVES THE RIGHT TO WITHDRAW THIS INFORMATION AT ANY TIME. ALL DIMENSIONS ARE TO BE CONFIRMED ON SITE BY CONTRACTOR. ANY DISCREPANCIES ARE TO BE REPORTED TO JC ARCHITECTURAL CONSULTANT IMMEDIATELY. THE DESIGN HAS BEEN UNDERTAKEN AS FAR AS POSSIBLE TO AVOID RISKS TO HEALTH AND SAFETY OR TO REDUCE AND CONTROL THE EFFECTS OF ANY UNAVOIDABLE RISKS. ANY RELEVANT INFORMATION REGARDING RISKS WHICH ARE NOT ABLE TO BE ELIMINATED WILL BE INCLUDED WITHIN THE PROJECT HEALTH AND SAFETY FILE.