




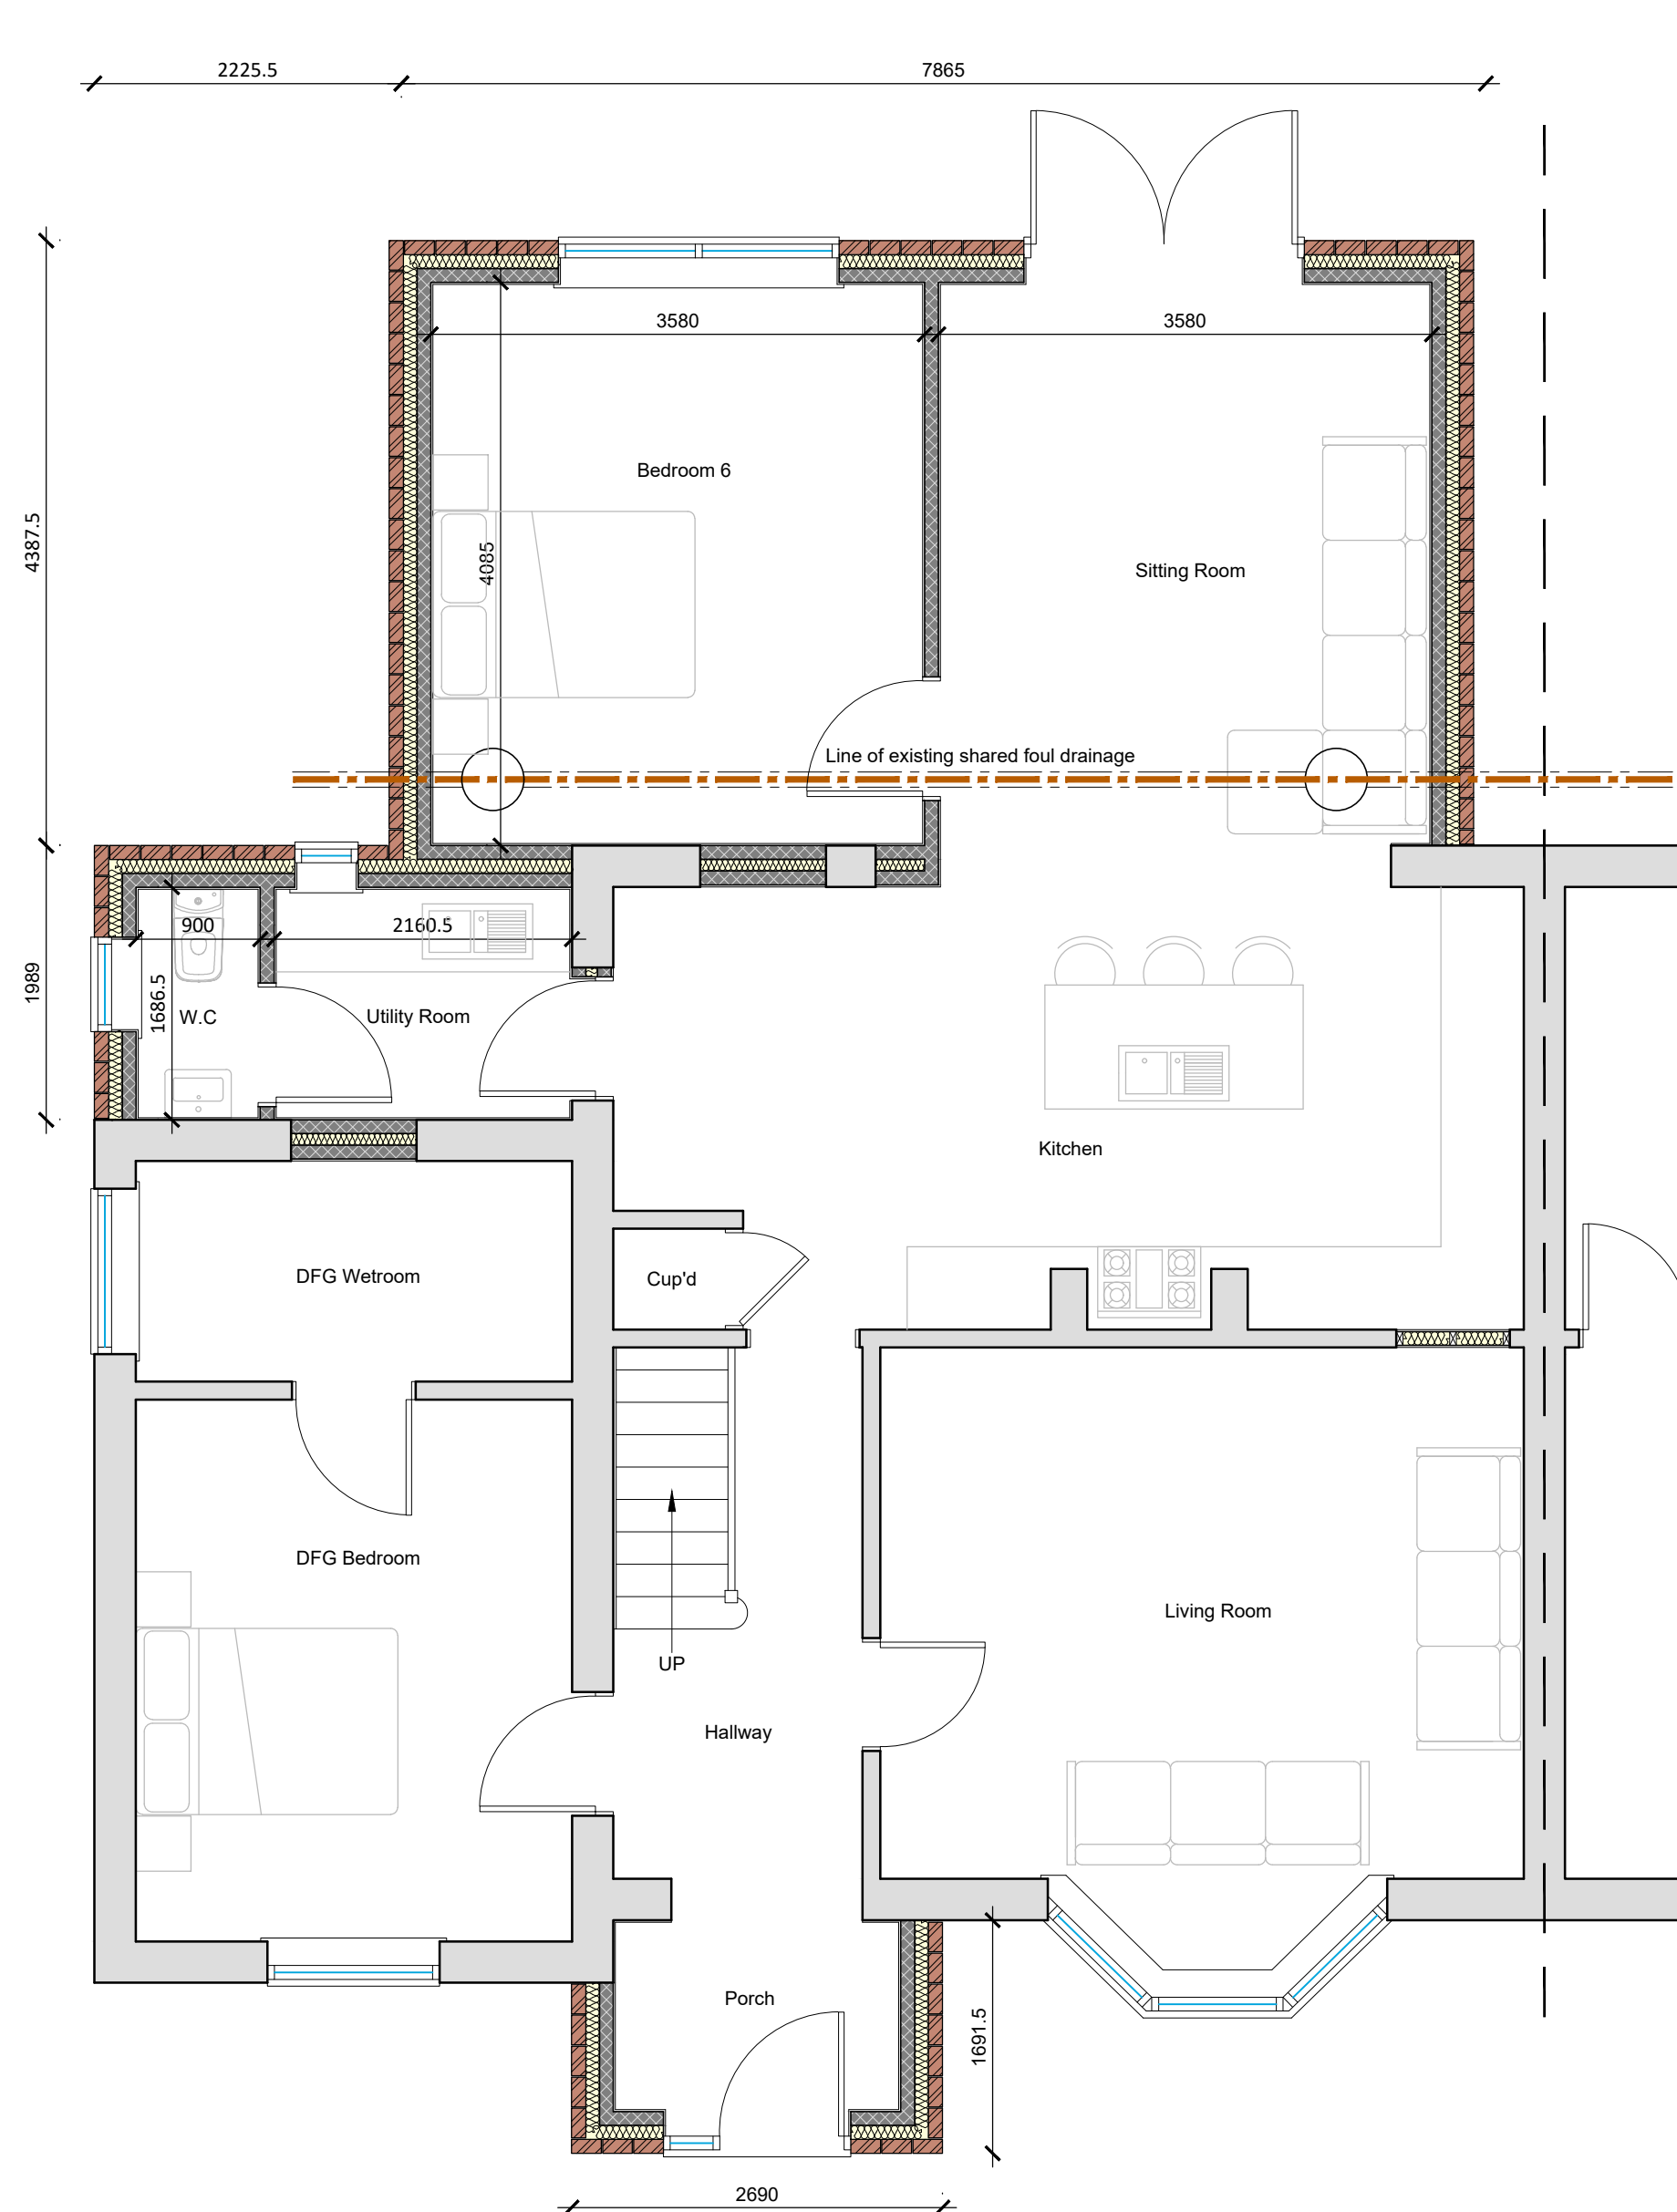

Proposed Ground Floor Plan  
Scale 1:50

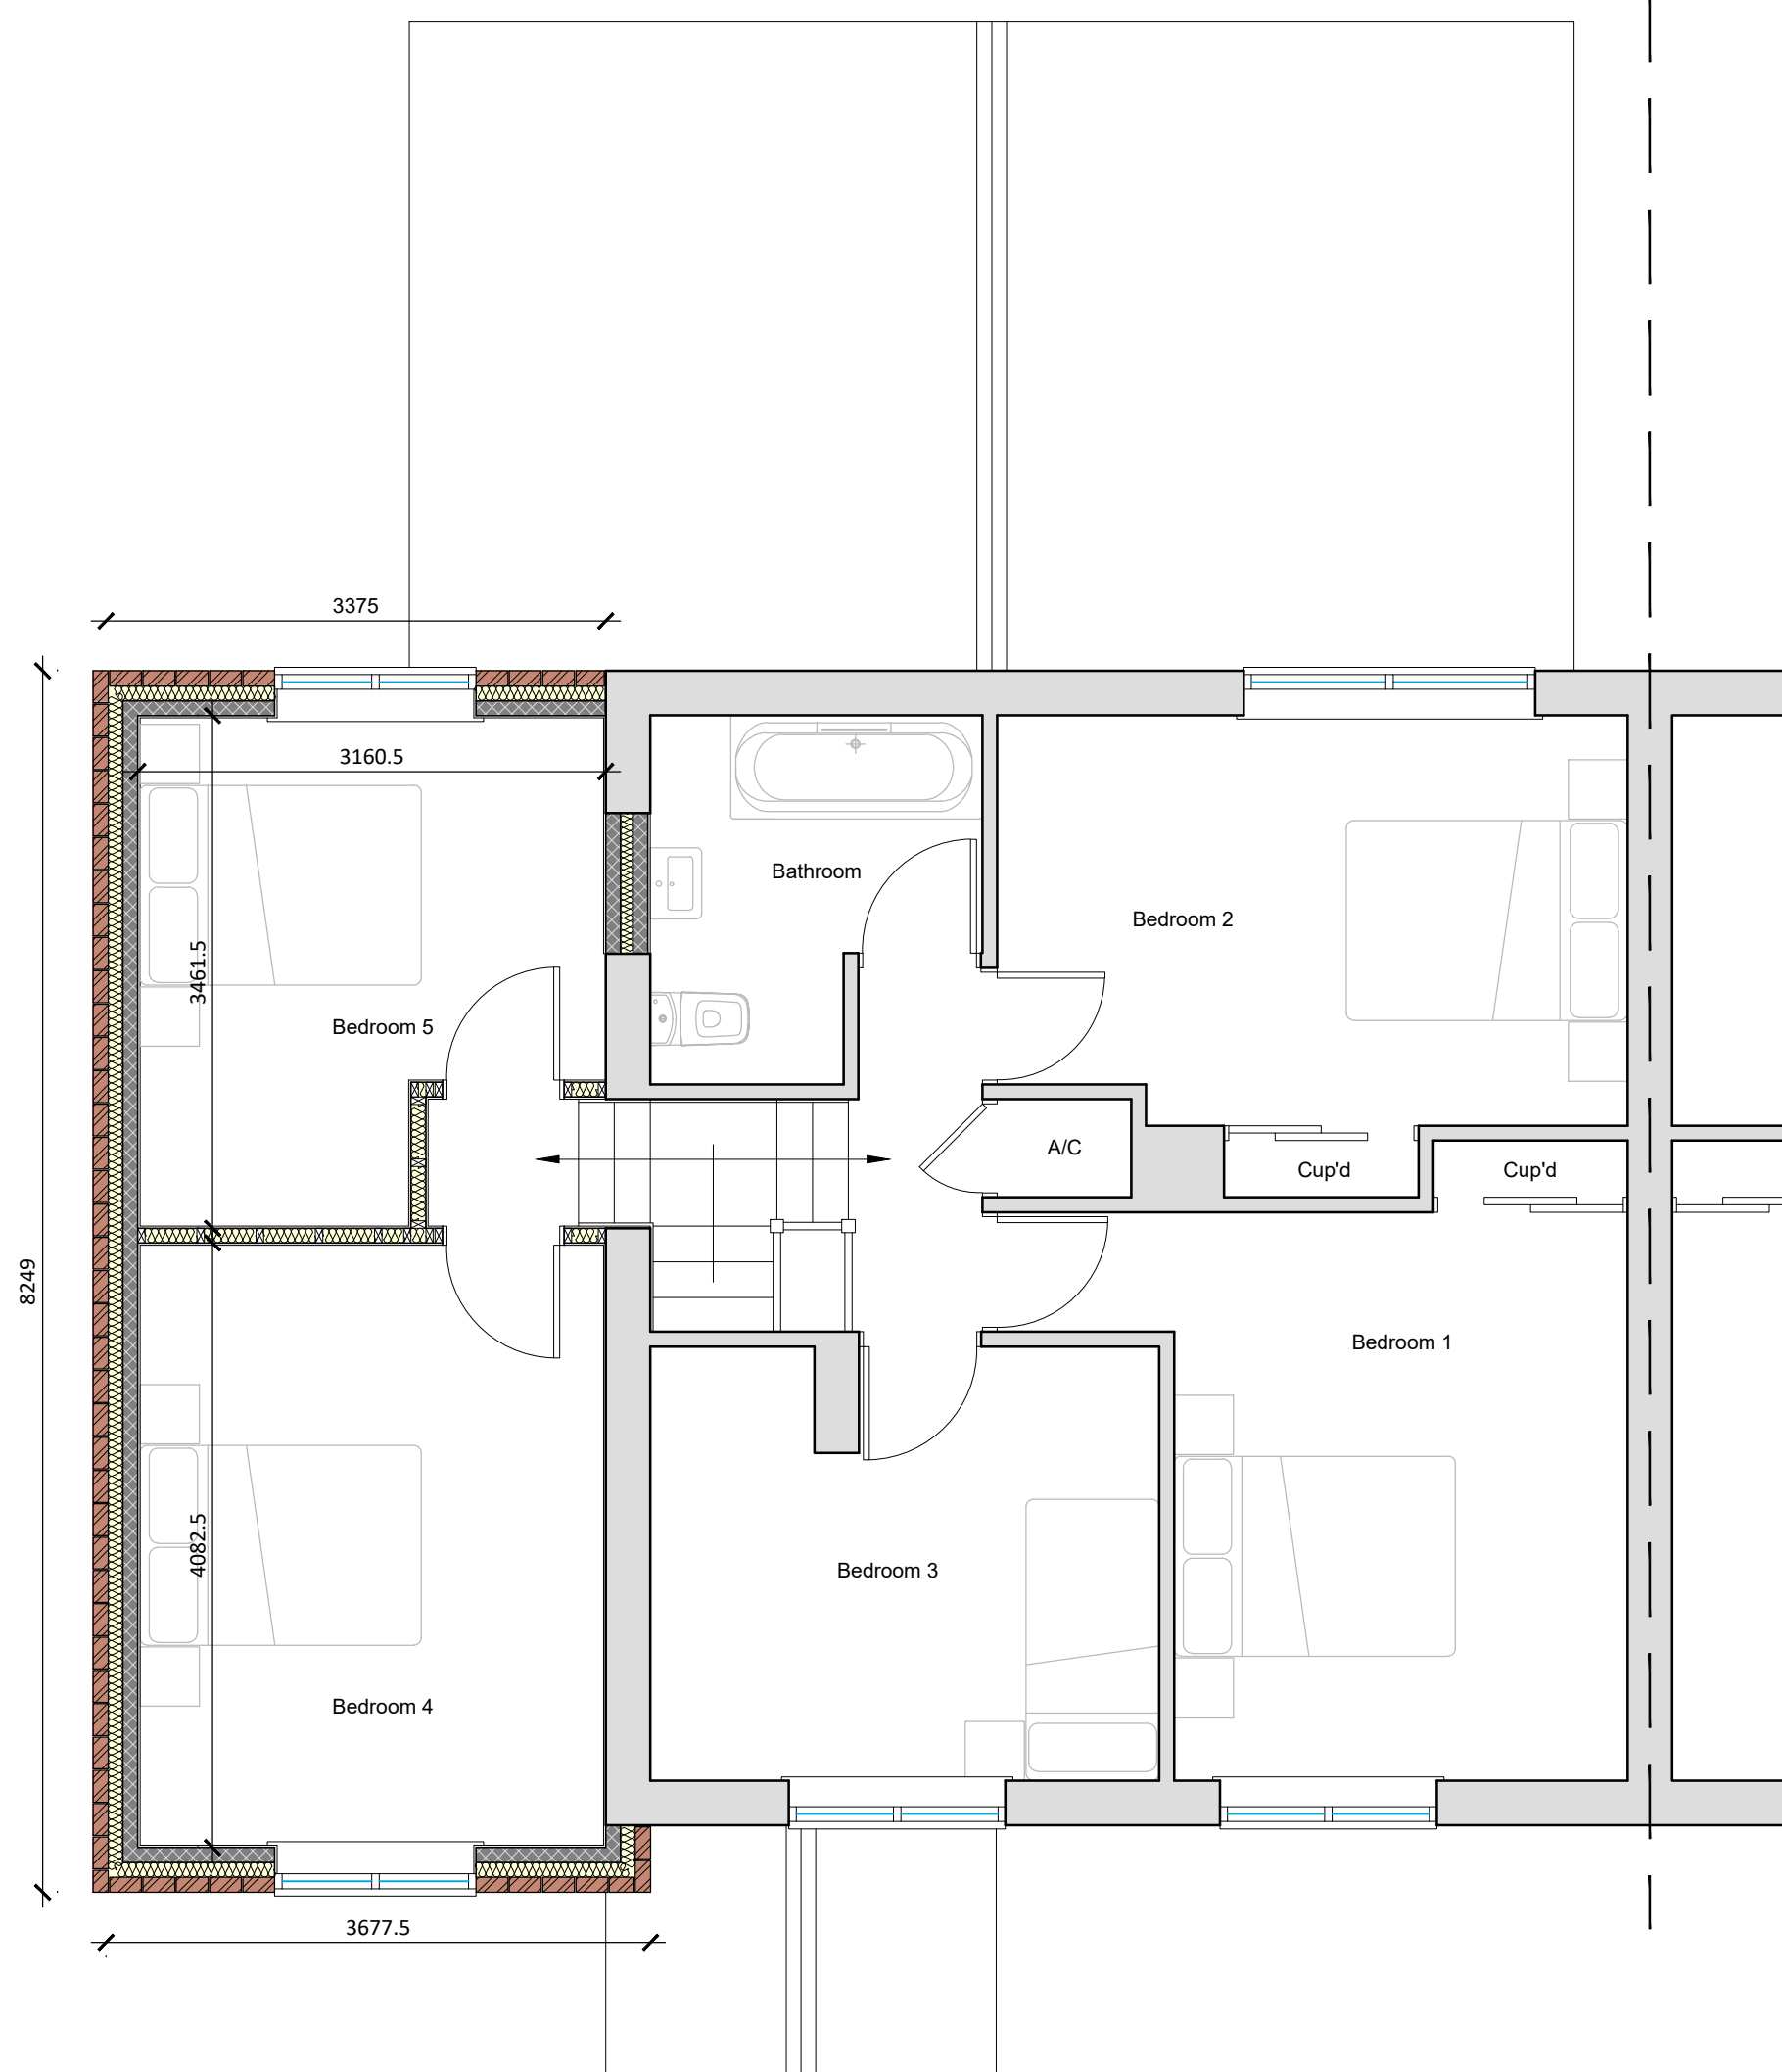

Proposed First Floor Plan  
Scale 1:50

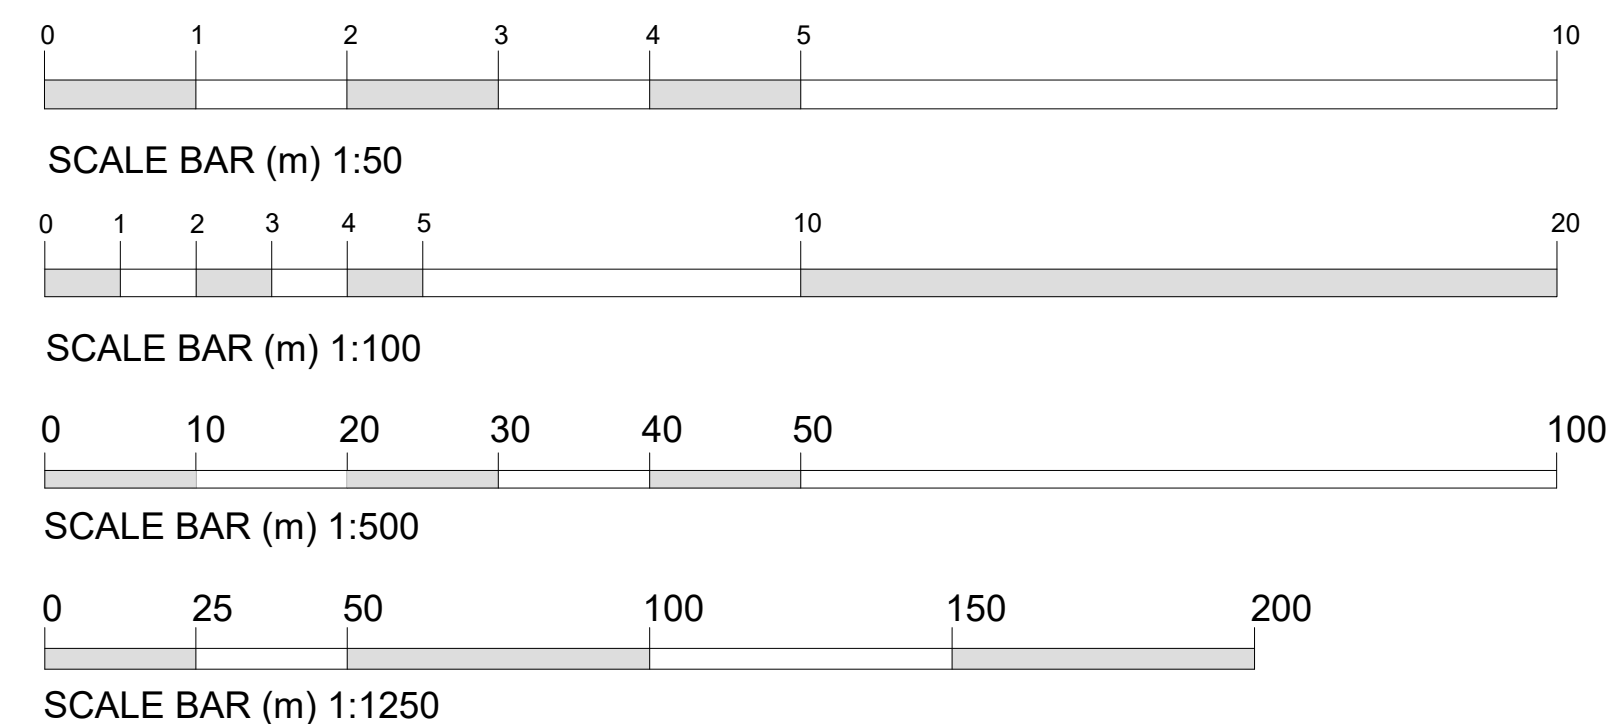


Proposed Front (SW) Elevation  
Scale 1:100



Proposed Side (NW) Elevation  
Scale 1:100



Proposed Rear (NE) Elevation  
Scale 1:100

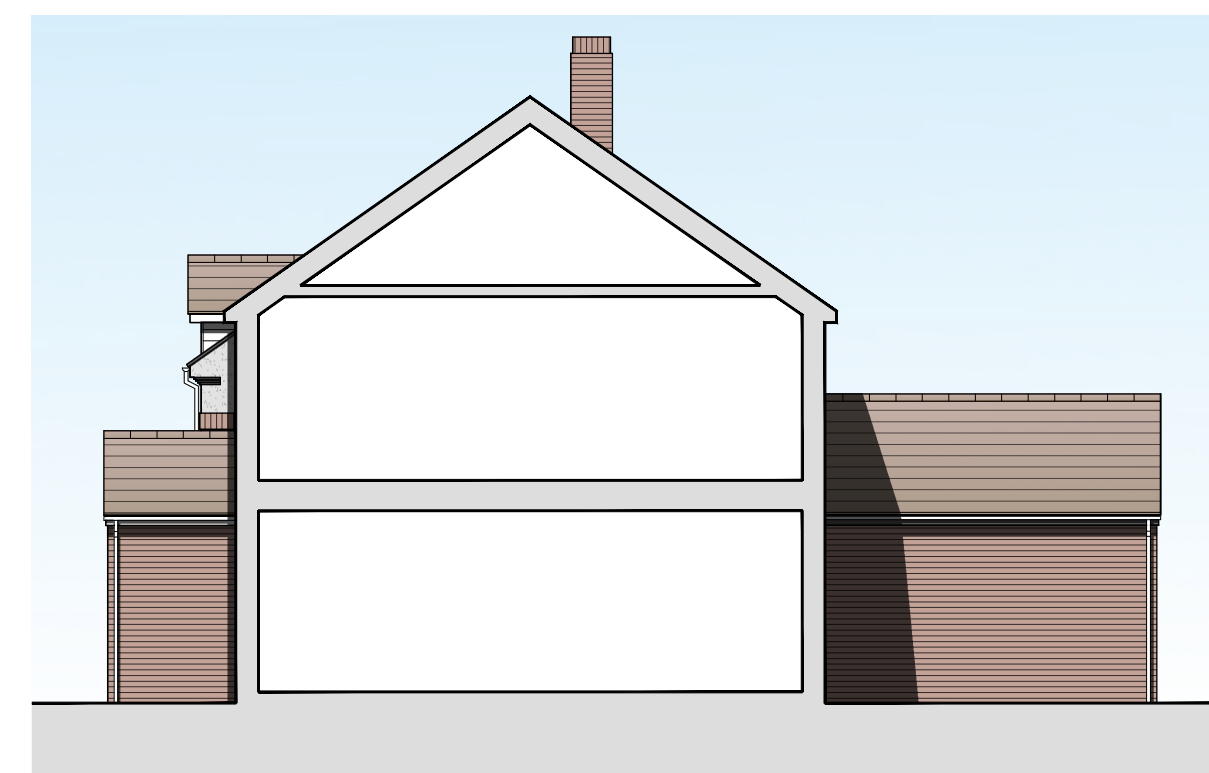

Proposed Side (SE) Elevation  
Scale 1:100

|              |   |                              |
|--------------|---|------------------------------|
| DESCRIPTION: | TWO STOREY REAR EXTENSION & INTERNAL ALTERATIONS AT 14 BARKHOLME AVENUE, LUTON, SPALDING, LINCOLNSHIRE, PE12 9HS |                              |
| DATE:        | 21/06/2023   | APPROVED: SN                 |
| PROJECT:     | TWO STOREY REAR EXTENSION                                                                                        |                              |
| DRAWING:     | PROPOSED FLOOR PLANS<br>PROPOSED ELEVATIONS                                                                      |                              |
| SIZE:        | A1   | CLIENT: Mr & Mrs R. Robinson |
| SCALE:       | as labelled   | DRAWN BY: JC                 |
|              |   | SHEET: 0408/23/02B           |

NOTES: THIS DRAWING IS THE PROPERTY OF JC ARCHITECTURAL CONSULTANT. NO UNAUTHORIZED COPYING OR REPRODUCTION IN ANY FORM IS PERMITTED WITHOUT OBTAINING PRIOR WRITTEN PERMISSION FROM JC ARCHITECTURAL CONSULTANT. JC ARCHITECTURAL CONSULTANT RESERVES THE RIGHT TO WITHDRAW THIS INFORMATION AT ANY TIME. ALL DIMENSIONS ARE TO BE CONFIRMED ON SITE BY CONTRACTOR. ANY DISCREPANCIES ARE TO BE REPORTED TO JC ARCHITECTURAL CONSULTANT IMMEDIATELY. THE DESIGN HAS BEEN UNDERTAKEN AS FAR AS POSSIBLE TO AVOID RISKS TO HEALTH AND SAFETY OR TO REDUCE AND CONTROL THE EFFECTS OF ANY UNAVOIDABLE RISK. ANY RELEVANT INFORMATION REGARDING RISKS WHICH ARE NOT ABLE TO BE ELIMINATED WILL BE INCLUDED WITHIN THE PROJECT HEALTH AND SAFETY FILE.