
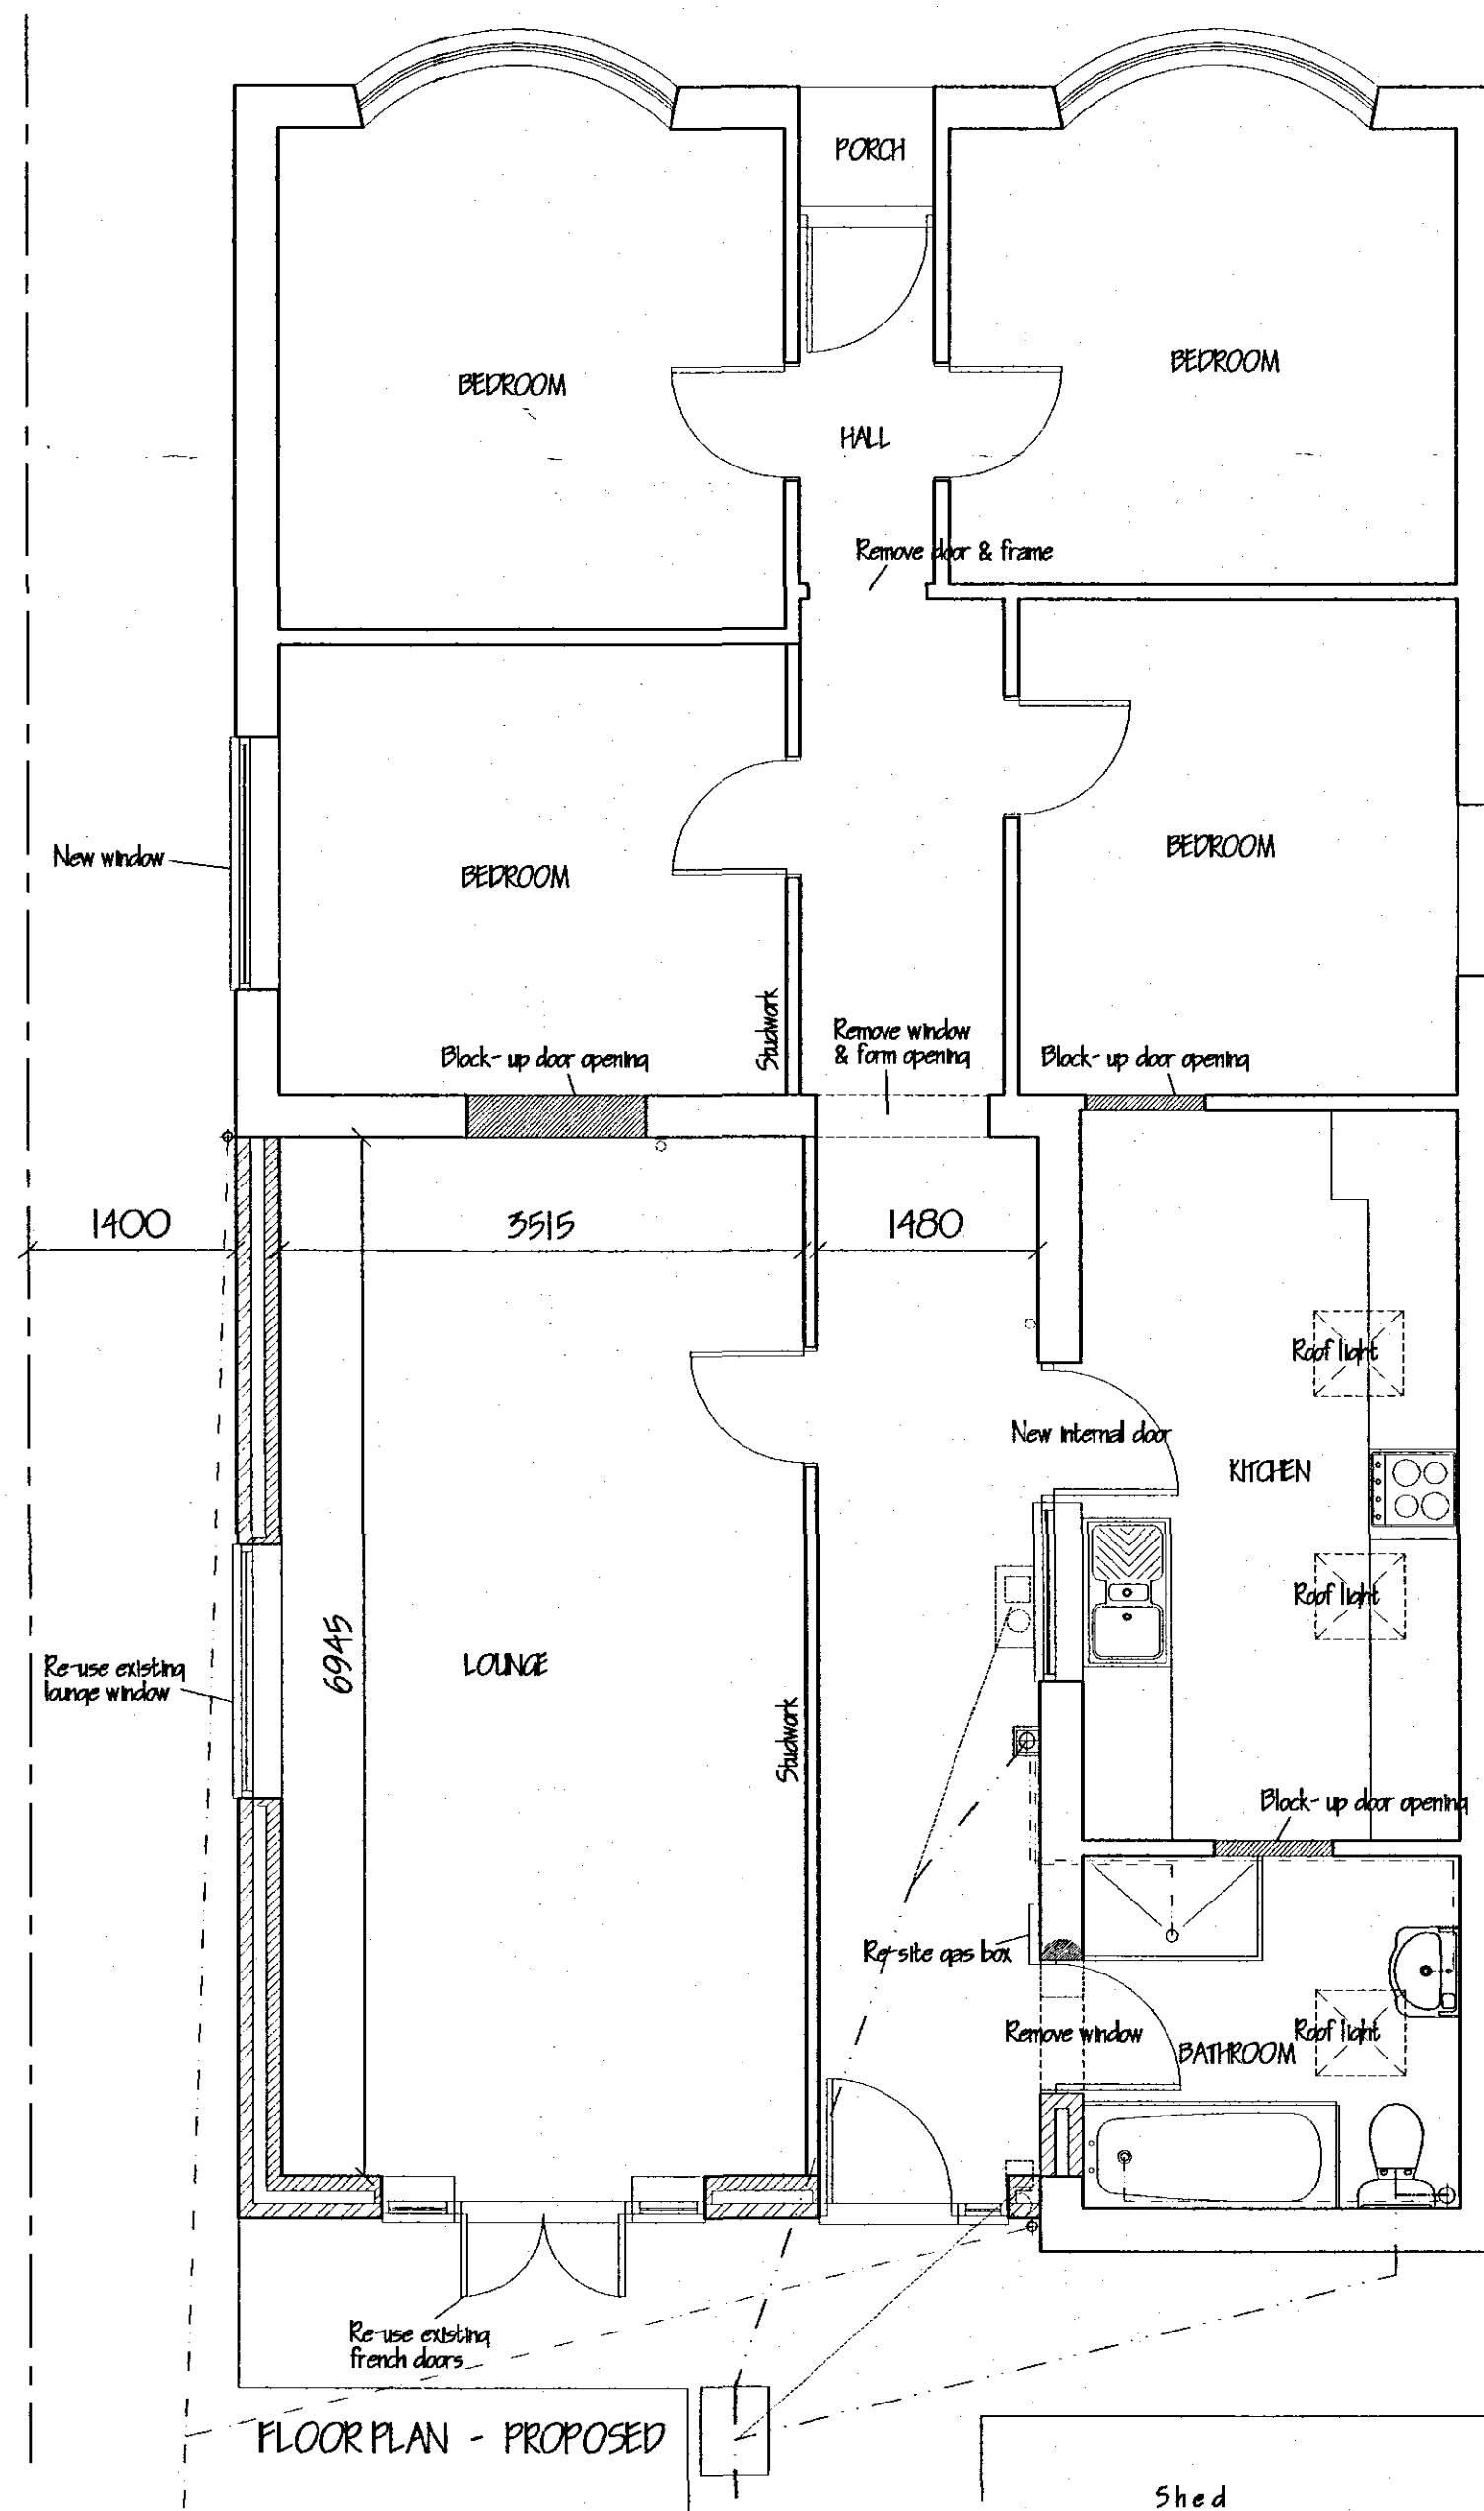
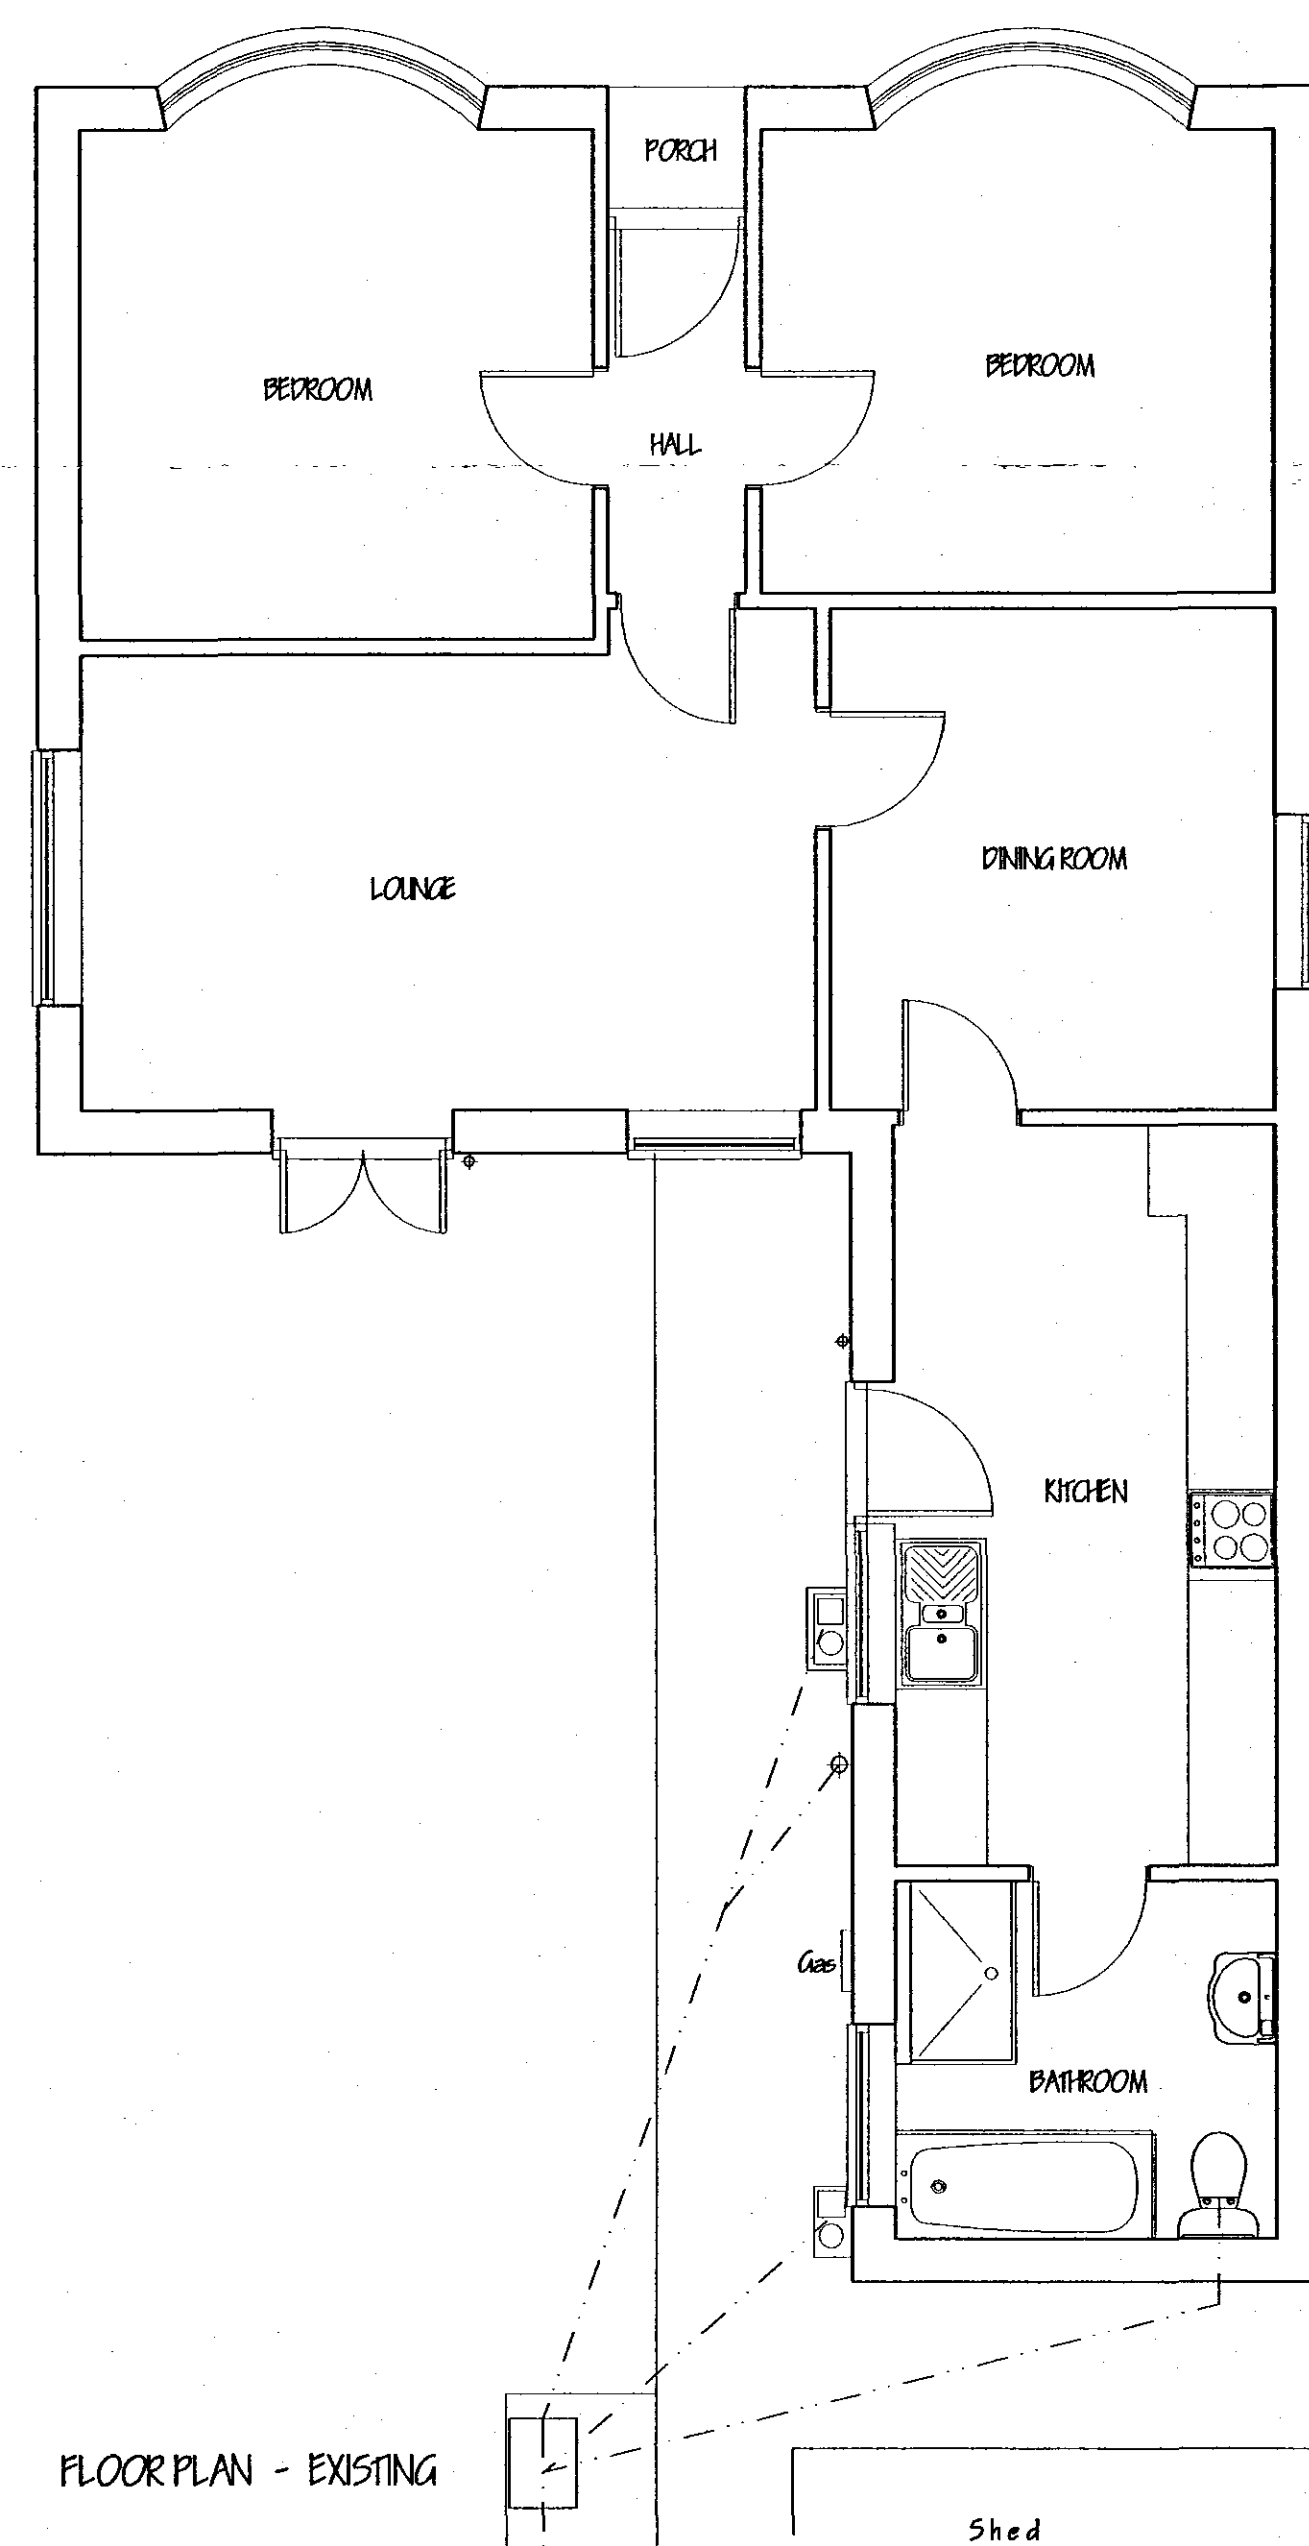
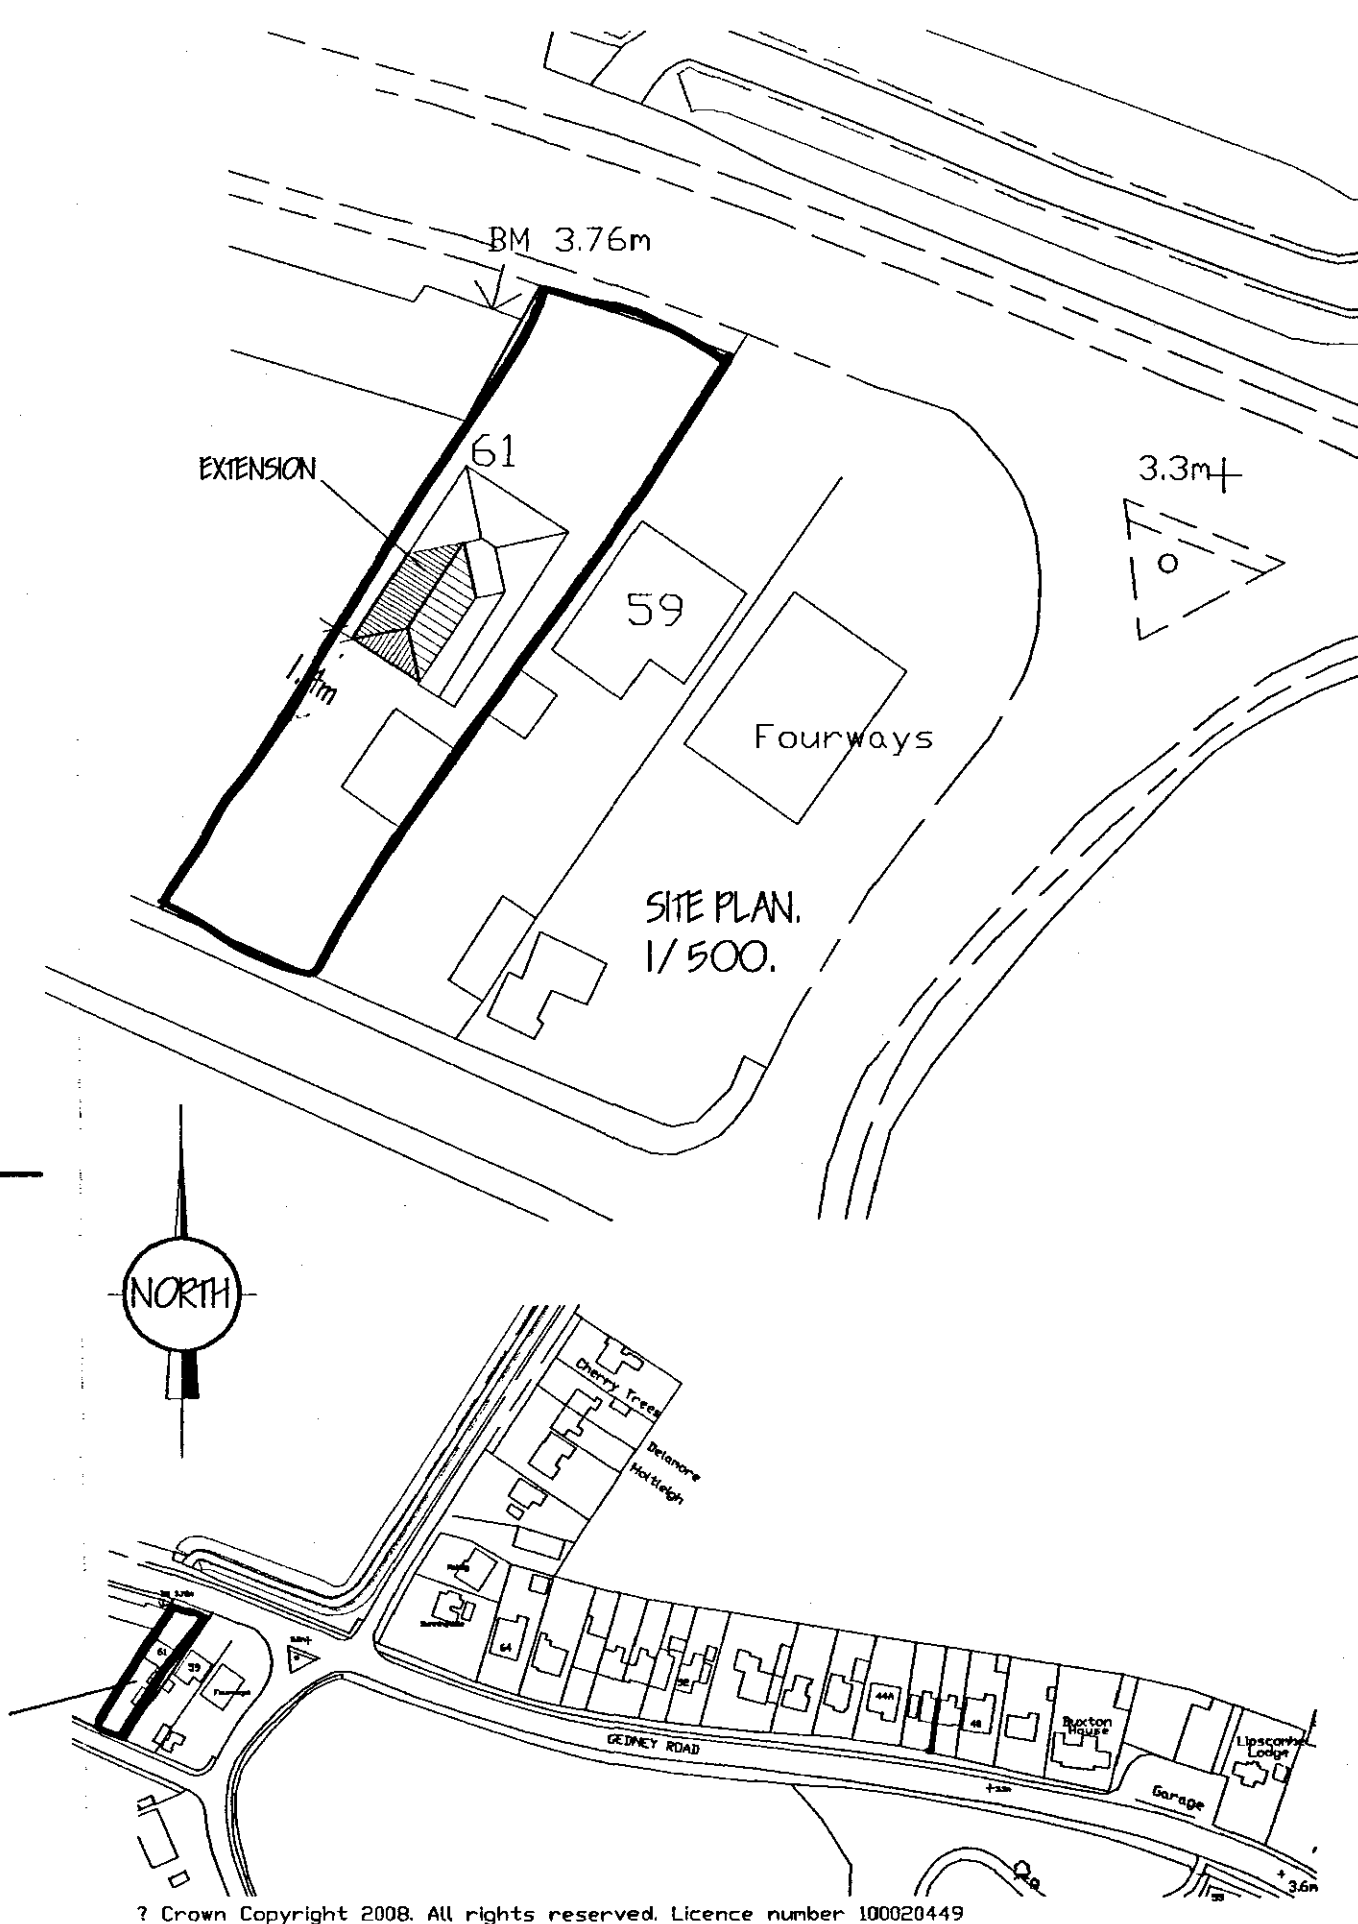
 


 

ref	revision	date

G. R. MERCHANT LTD.
I.ENG AMICE FTWO

**ARCHITECTURAL, STRUCTURAL
AND LAND DRAINAGE
CONSULTANTS**

**4 Wrights Mews
12A Park Road, Holbrook,
Spalding, Lincs. PE11 7XK
Tel: 01406 459000
Fax: 01406 428744
E-Mail: gr.merchant@btopennet.com**

Project
EXTENSION & ALTERATIONS.
'MARIAD'
61 CEDNEY ROAD.
LONG SUTTON, LINC.

Client
MR. & MRS. D. TURNER.

Drawing

FLOOR PLANS & ELEVATIONS,
SITE & LOCATION PLANS.

Job Ref.	Drawing No.
1883-08.	01.
Date	Drawn

Date	SEPT '08.	Drawn	CRM.
Scales			

1/50, 1/100, (unless otherwise stated)

DO NOT SCALE FROM THIS DRAWING

This drawing is copyright and may not be altered, loaned, photographed or used for any other purpose other than that for which it is issued. The General Contractor is to check all dimensions on site.

[illegible]