




PROPOSED FRONT ELEVATION




PROPOSED SIDE ELEVATION





PROPOSED REAR ELEVATION

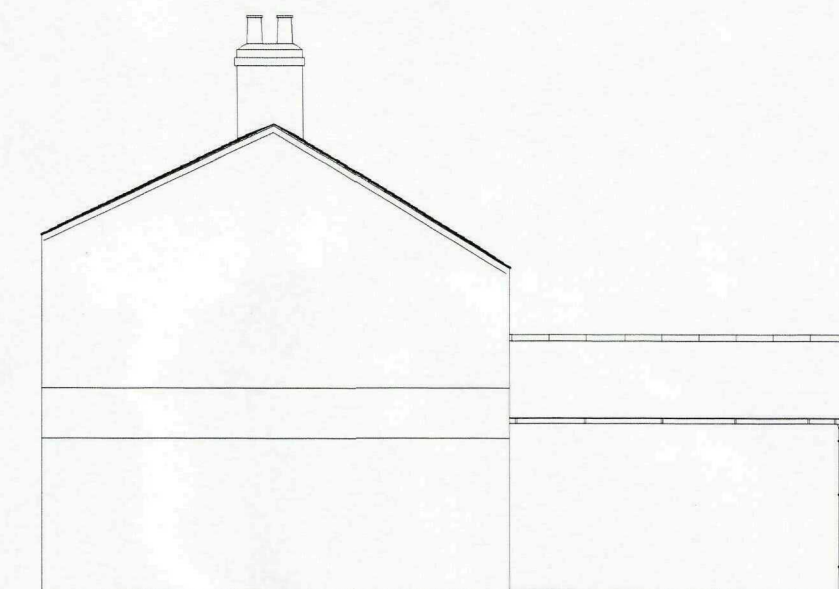

PROPOSED SIDE ELEVATION

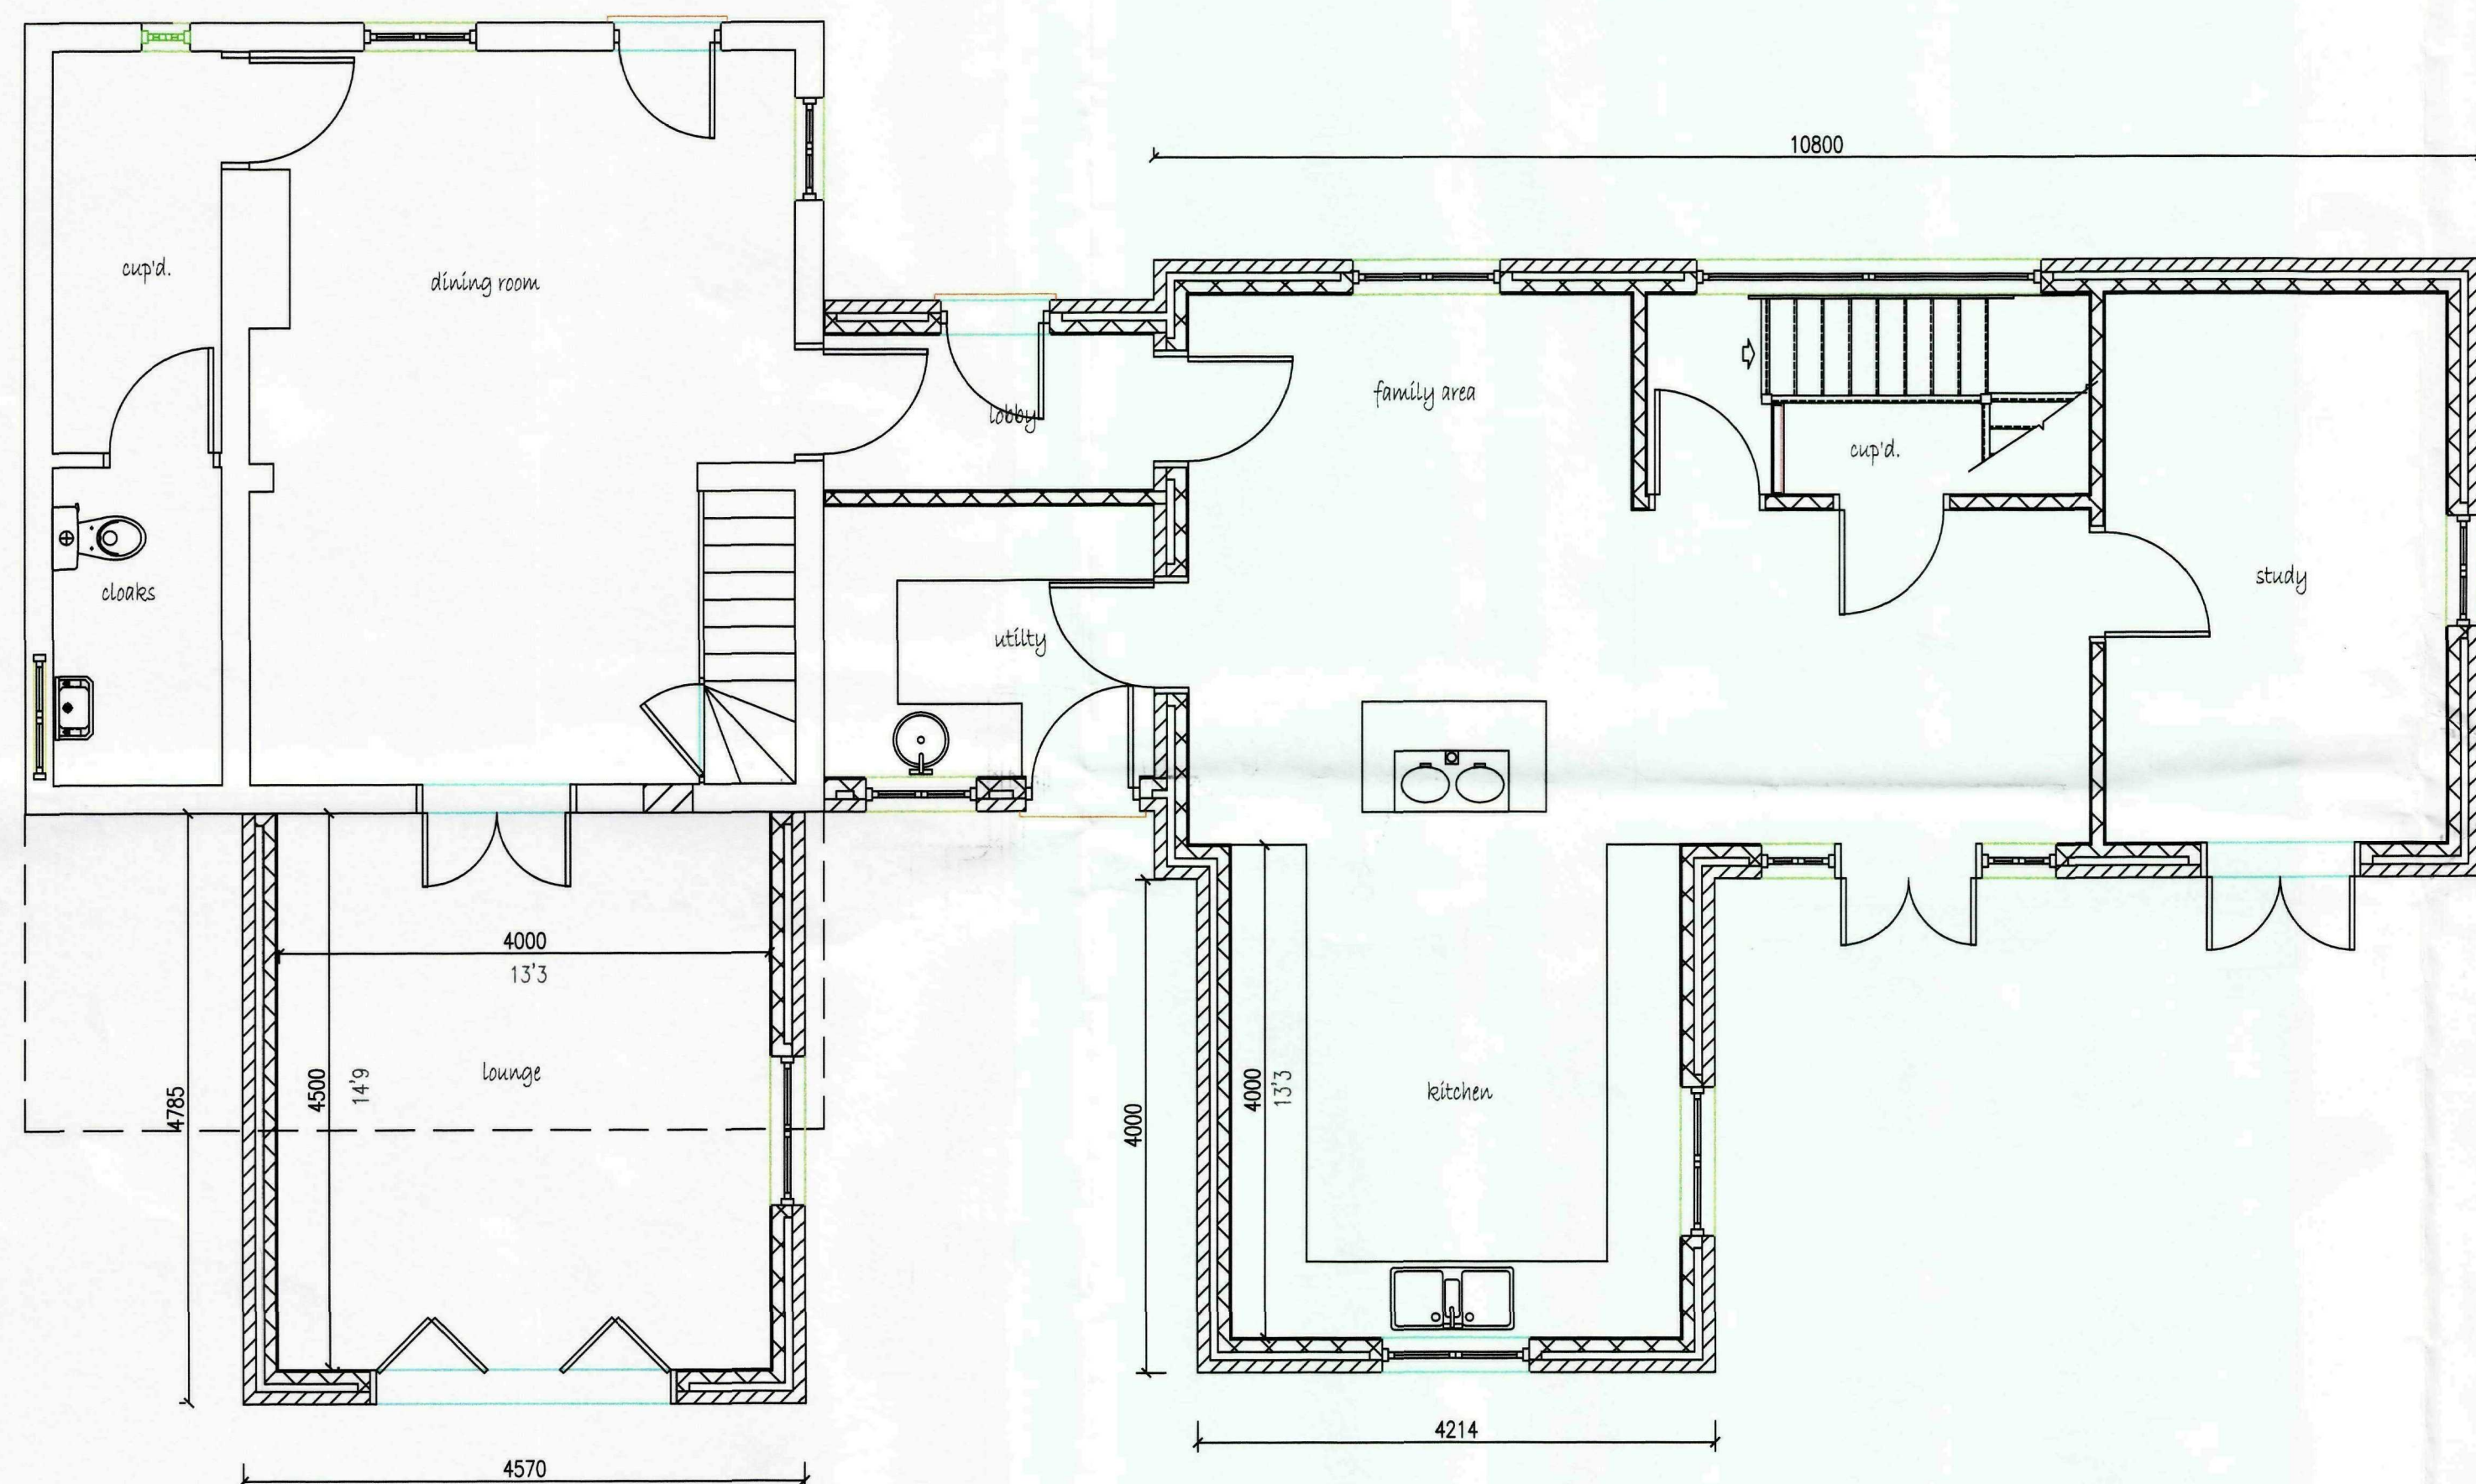

PROPOSED GROUND FLOOR PLAN

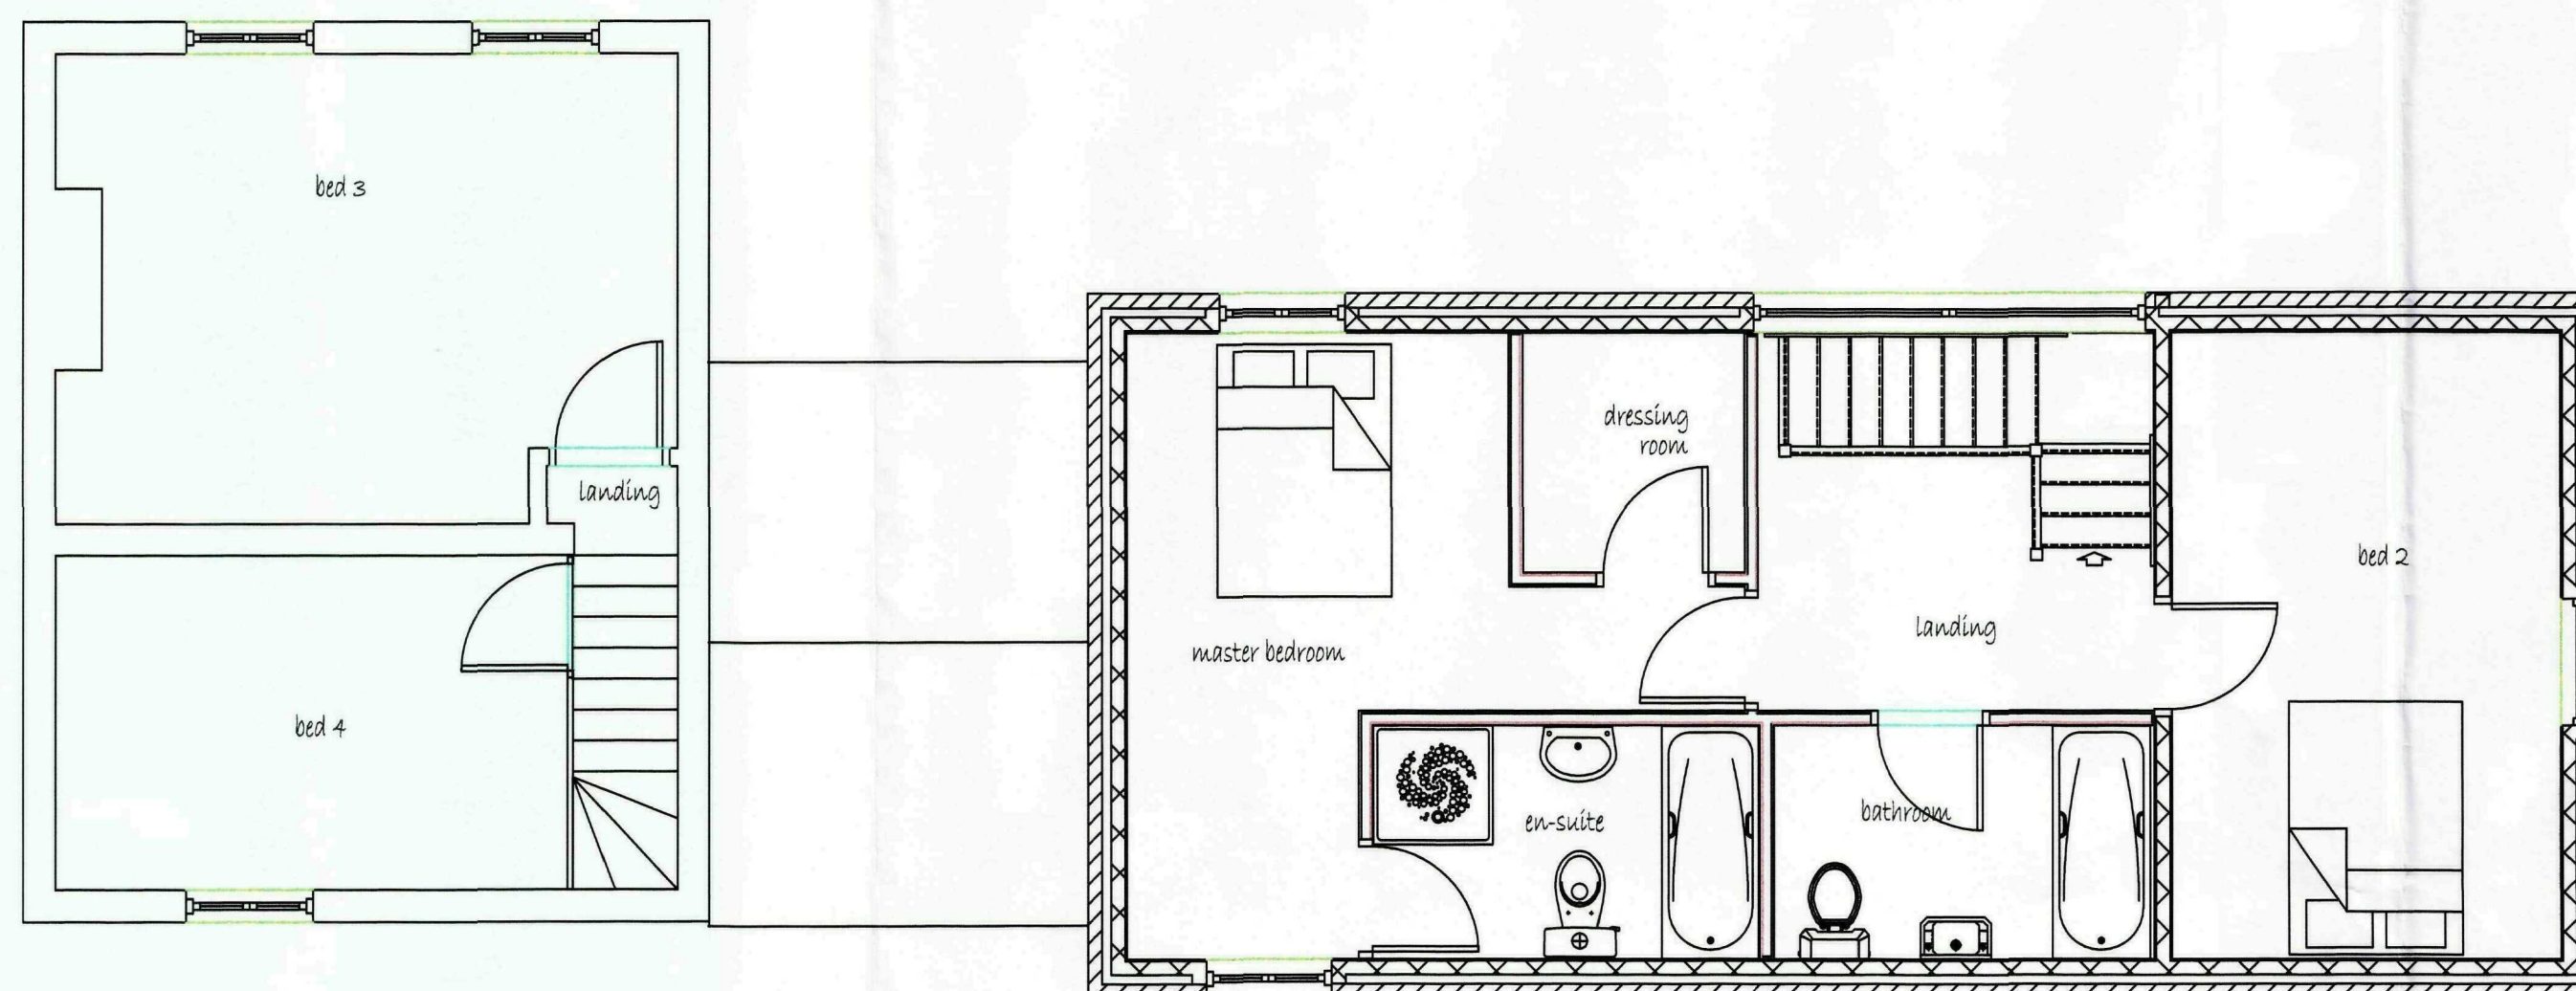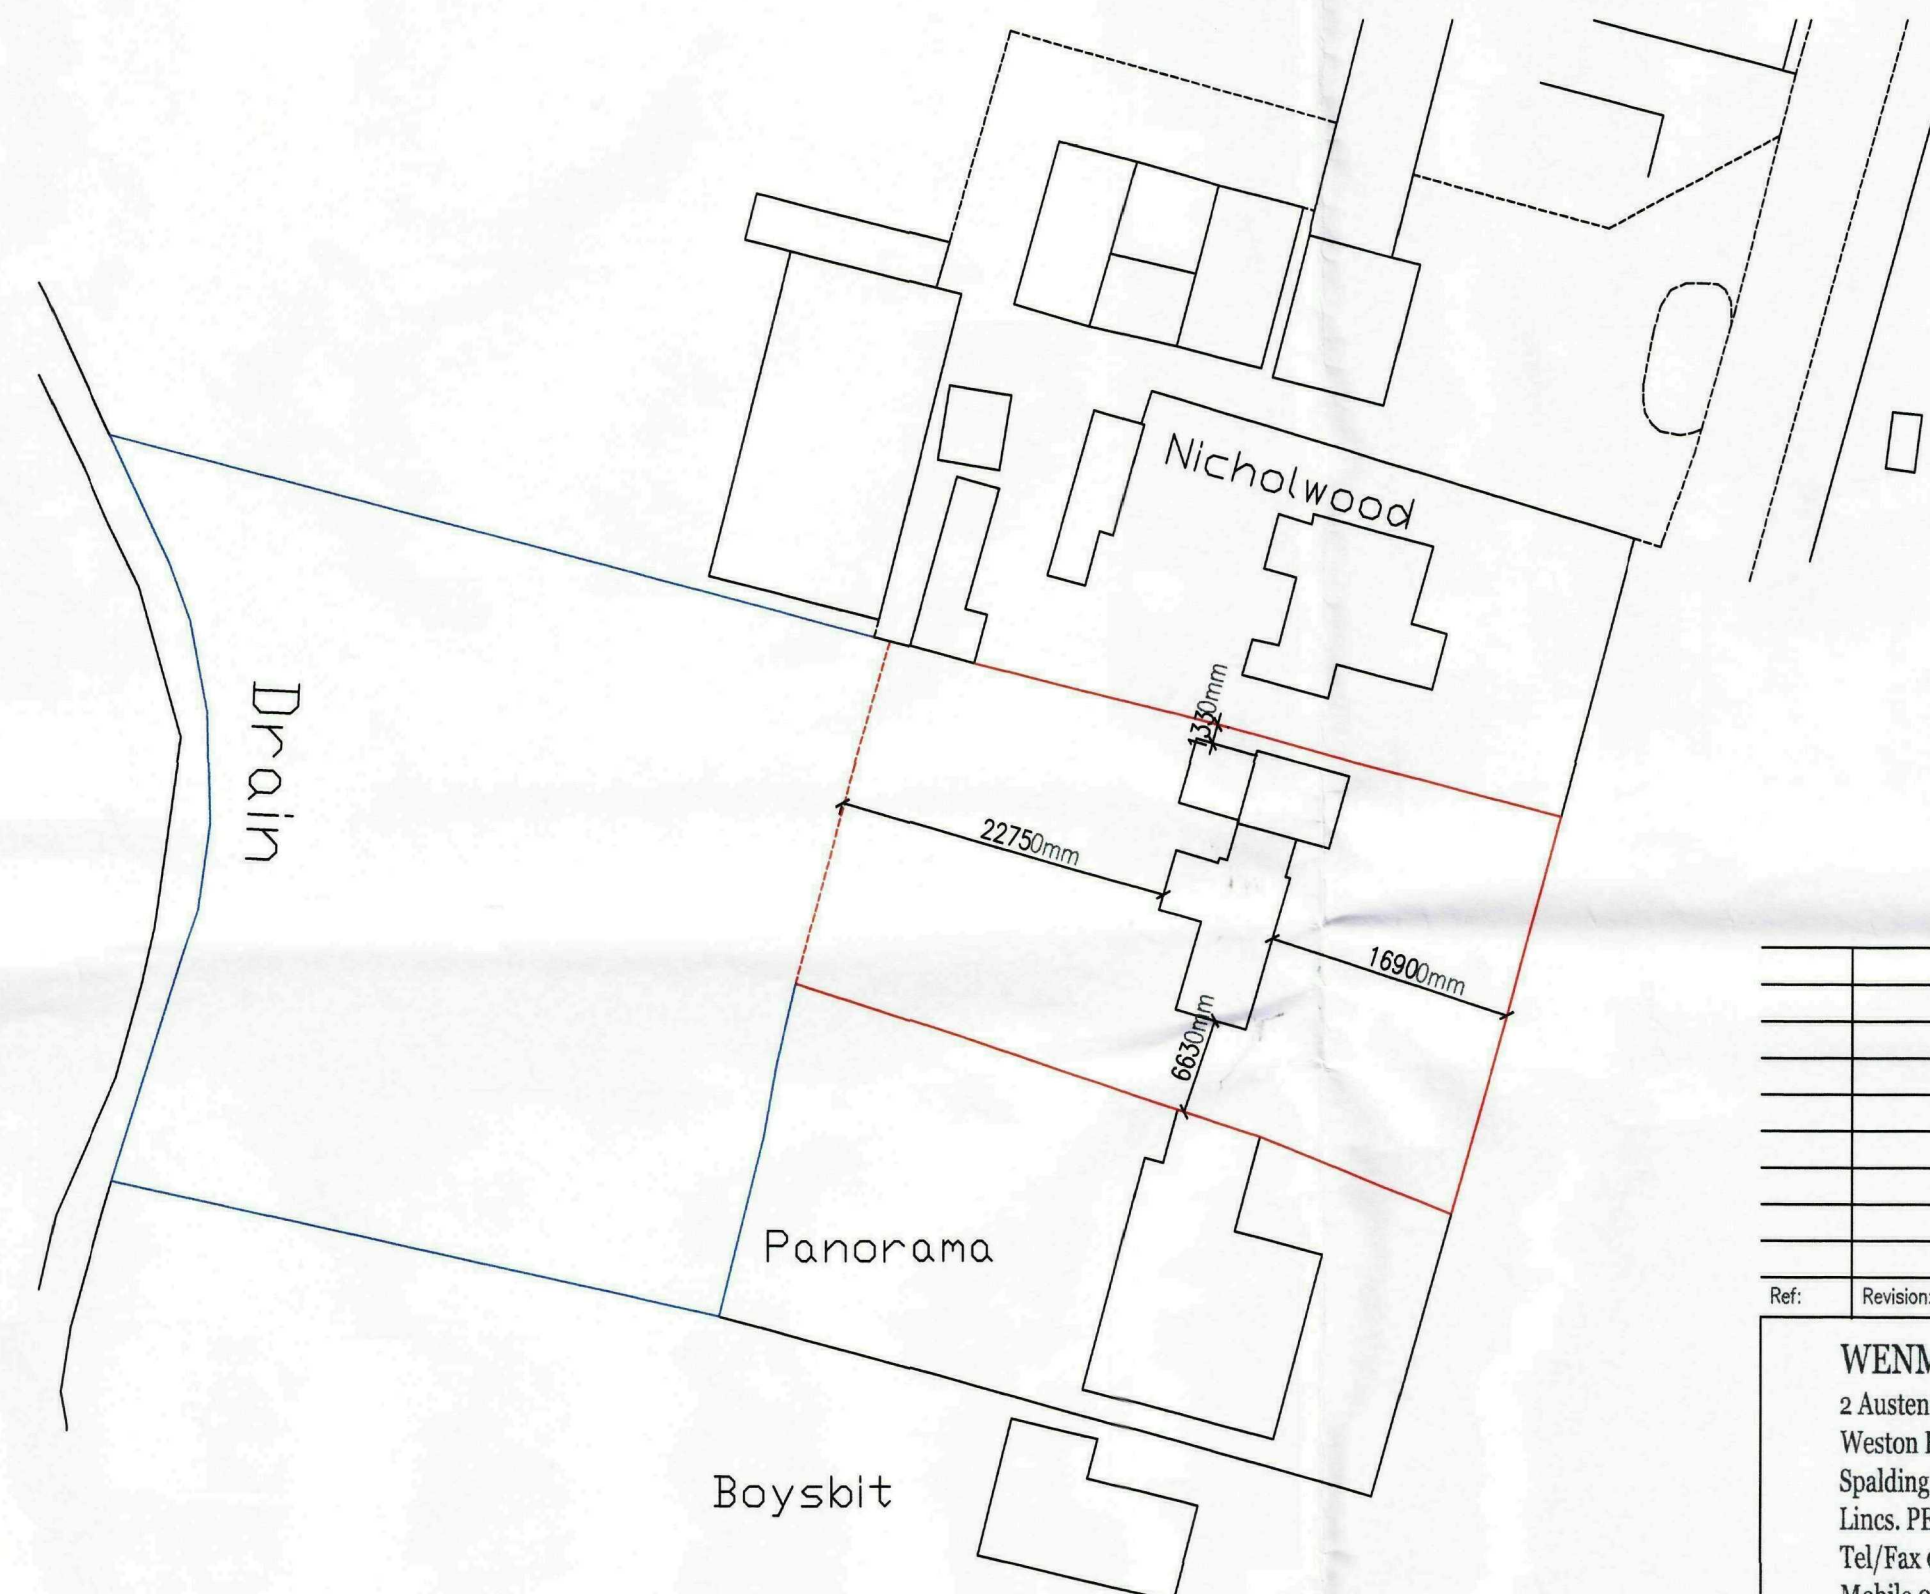

PROPOSED FIRST FLOOR PLAN

Ref: Revision: Date:

WENMAN DESIGN SOLUTIONS Ltd.
2 Austendyke Road
Weston Hills
Spalding
Lincs. PE12 6BX
Tel/Fax 01775 724171
Mobile 0784 1718457
enquiries@wenmanbuildingdesign.co.uk

Project:
PROPOSED EXTENSIONS TO COTTAGE

Client: Ms. N. WELLS
HARECROFT
LUTTON BANK
Lincs

DRAWING:
PROPOSED FLOOR PLANS
PROPOSED ELEVATIONS
PROPOSED SITE PLAN
PROPOSED BLOCK PLAN




DRAWING NO: WEN/1372/10/00 DATE: DECEMBER 2010

DRAWN BY: RW SCALES: 1:50 1:100 1:500 1:2500

COPIES OF THESE DRAWINGS MUST NOT BE TAKEN, TRACED OR ALTERED FOR ANY PURPOSE OTHER THAN THAT FOR WHICH THEY ARE ISSUED WITHOUT THE WRITTEN PERMISSION OF WENMAN BUILDING DESIGN. THESE SERVICES ARE PROVIDED ONLY FOR THE PURPOSES OF ASSISTING IN THE PREPARATION OF BUILDING REGULATIONS APPLICATIONS AND DO NOT CONSTITUTE A FULL SPECIFICATION FOR THE PROPOSED WORKS. THE PROPOSER MUST NOT BE UNDULGENTLY DEPENDENT ON WENMAN BUILDING DESIGN FOR ANY OTHER REASON. THEREFORE IT IS THE CLIENT'S RESPONSIBILITY TO CONTROL WORKSHOPS/ARTISANS IN THE PROPOSER'S OWN INTERESTS. IT IS THE CLIENT'S RESPONSIBILITY TO CHECK ALL RELEVANT MATTERS ON THE DRAWINGS. THE FACT THAT MATTERS ARE NOT MENTIONED DOES NOT ALLEVIATE THE BUILDING CONTRACTOR FROM RESPONSIBILITY OF NON-COMPLIANCE IN CARRYING OUT THE WORK. ALL WORKS ARE MENTIONED TO BE FITTED AND INSTALLED TO THE MANUFACTURER'S INSTRUCTIONS AND COMPLY WITH THE MANUFACTURER'S APPROVED DOCUMENTS OF THE BUILDING REGULATIONS AND CURRENT M.B.E. TECHNICAL REQUIREMENTS CODES OF PRACTICE, BUILDING STANDARDS OR CURRENT CODES AND ALL REQUIREMENTS ON THE DRAWINGS. NOT TO BE SCALED FOR CONSTRUCTION/WORKING PURPOSES. ALL DIMENSIONS FOR SETTING OUT OF THE WORKS AS SHOWN ON THE DRAWINGS TO BE CHECKED BY THE BUILDING CONTRACTOR PRIOR TO THE COMMENCEMENT OF WORK AND ANY DISCREPANCIES REPORTED IMMEDIATELY. WHERE POSSIBLE, DIMENSIONS SHOWN ARE GIVEN TO THE CENTRELINE OF WALLS OR SPACINGS AND NOT FINISHED FINISHES. IT IS RECOMMENDED THAT A SITE SURVEY IS UNDERTAKEN PRIOR TO COMMENCEMENT OF WORKS. THE ACTUAL POSITIONING OF EXISTING SERVICES (ELECTRICITY, GAS, WATER, ETC.) ARE NOT SHOWN. SHOWN THE ACTUAL POSITIONING OF EXISTING SERVICES MUST BE ESTABLISHED BY THE BUILDING CONTRACTOR PRIOR TO COMMENCEMENT OF WORK AND REPORTED TO SUIT THE MANUFACTURER'S SERVICE SUPPLIER'S RECOMMENDATIONS.

DESIGN & SHEET:
The client is to ensure that the approved contractor is familiar with and complies with Health & Safety for Building Sites and First Aid.

SHDC
Planning & Development
20 DEC 2010
Ref: 1047-10

   [illegible]