



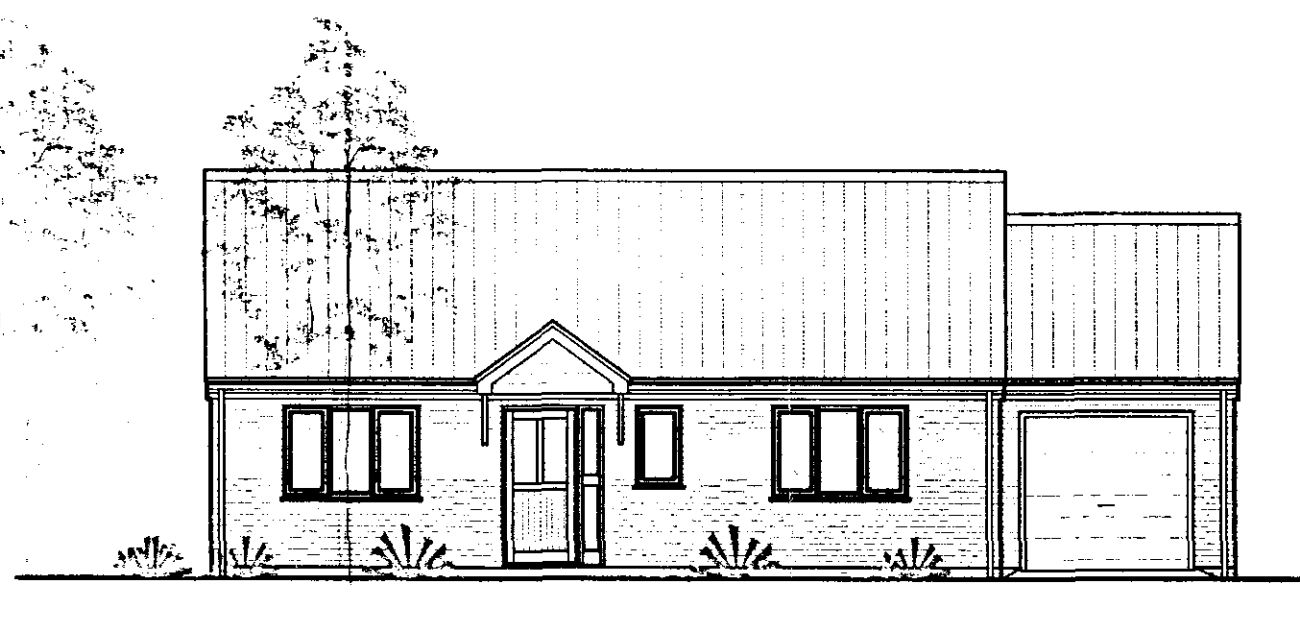


FRONT (EAST)  
PROPOSED BUNGALOW ELEVATIONS  
scale: 1:100

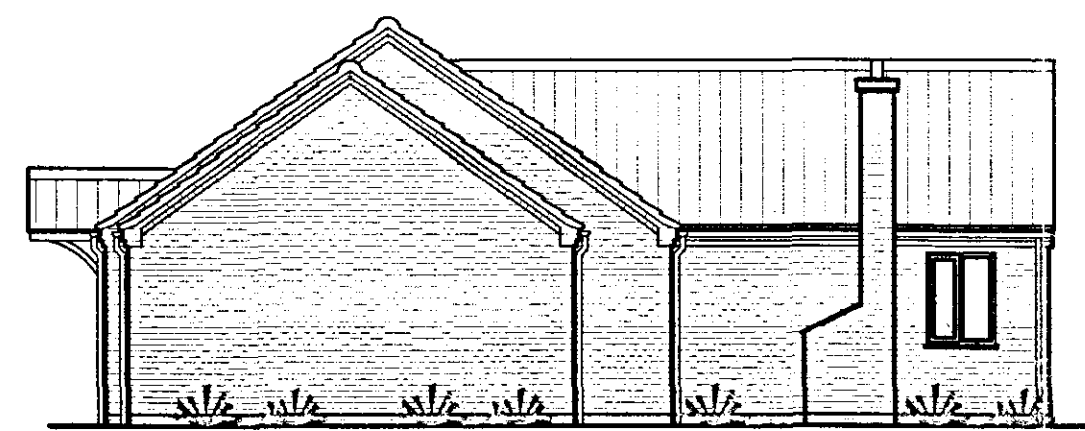

SIDE (NORTH)




REAR (WEST)

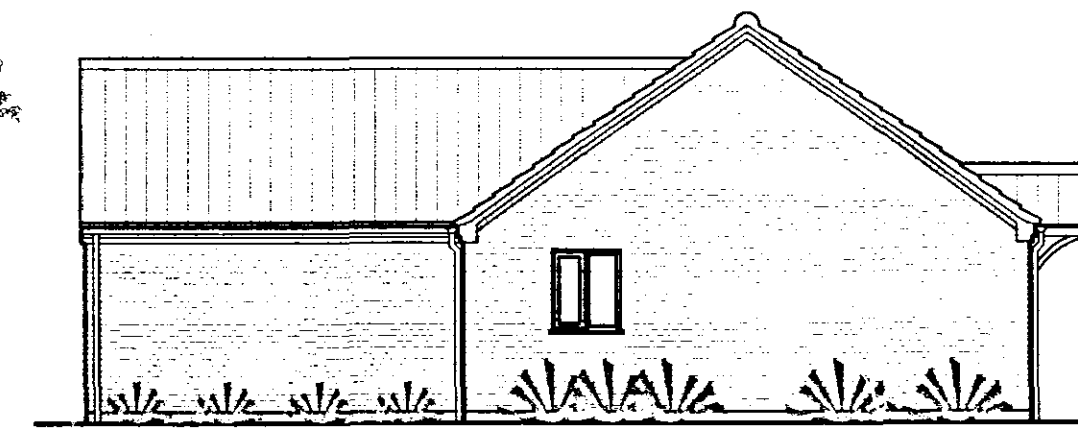


SIDE (SOUTH)


EXTERNAL FINISHES  
FACING BRICKS: IBSTOCK BRADGATE RED FACING  
ROOF TILES: MARLEY MENDIP SMOOTH RED TILES

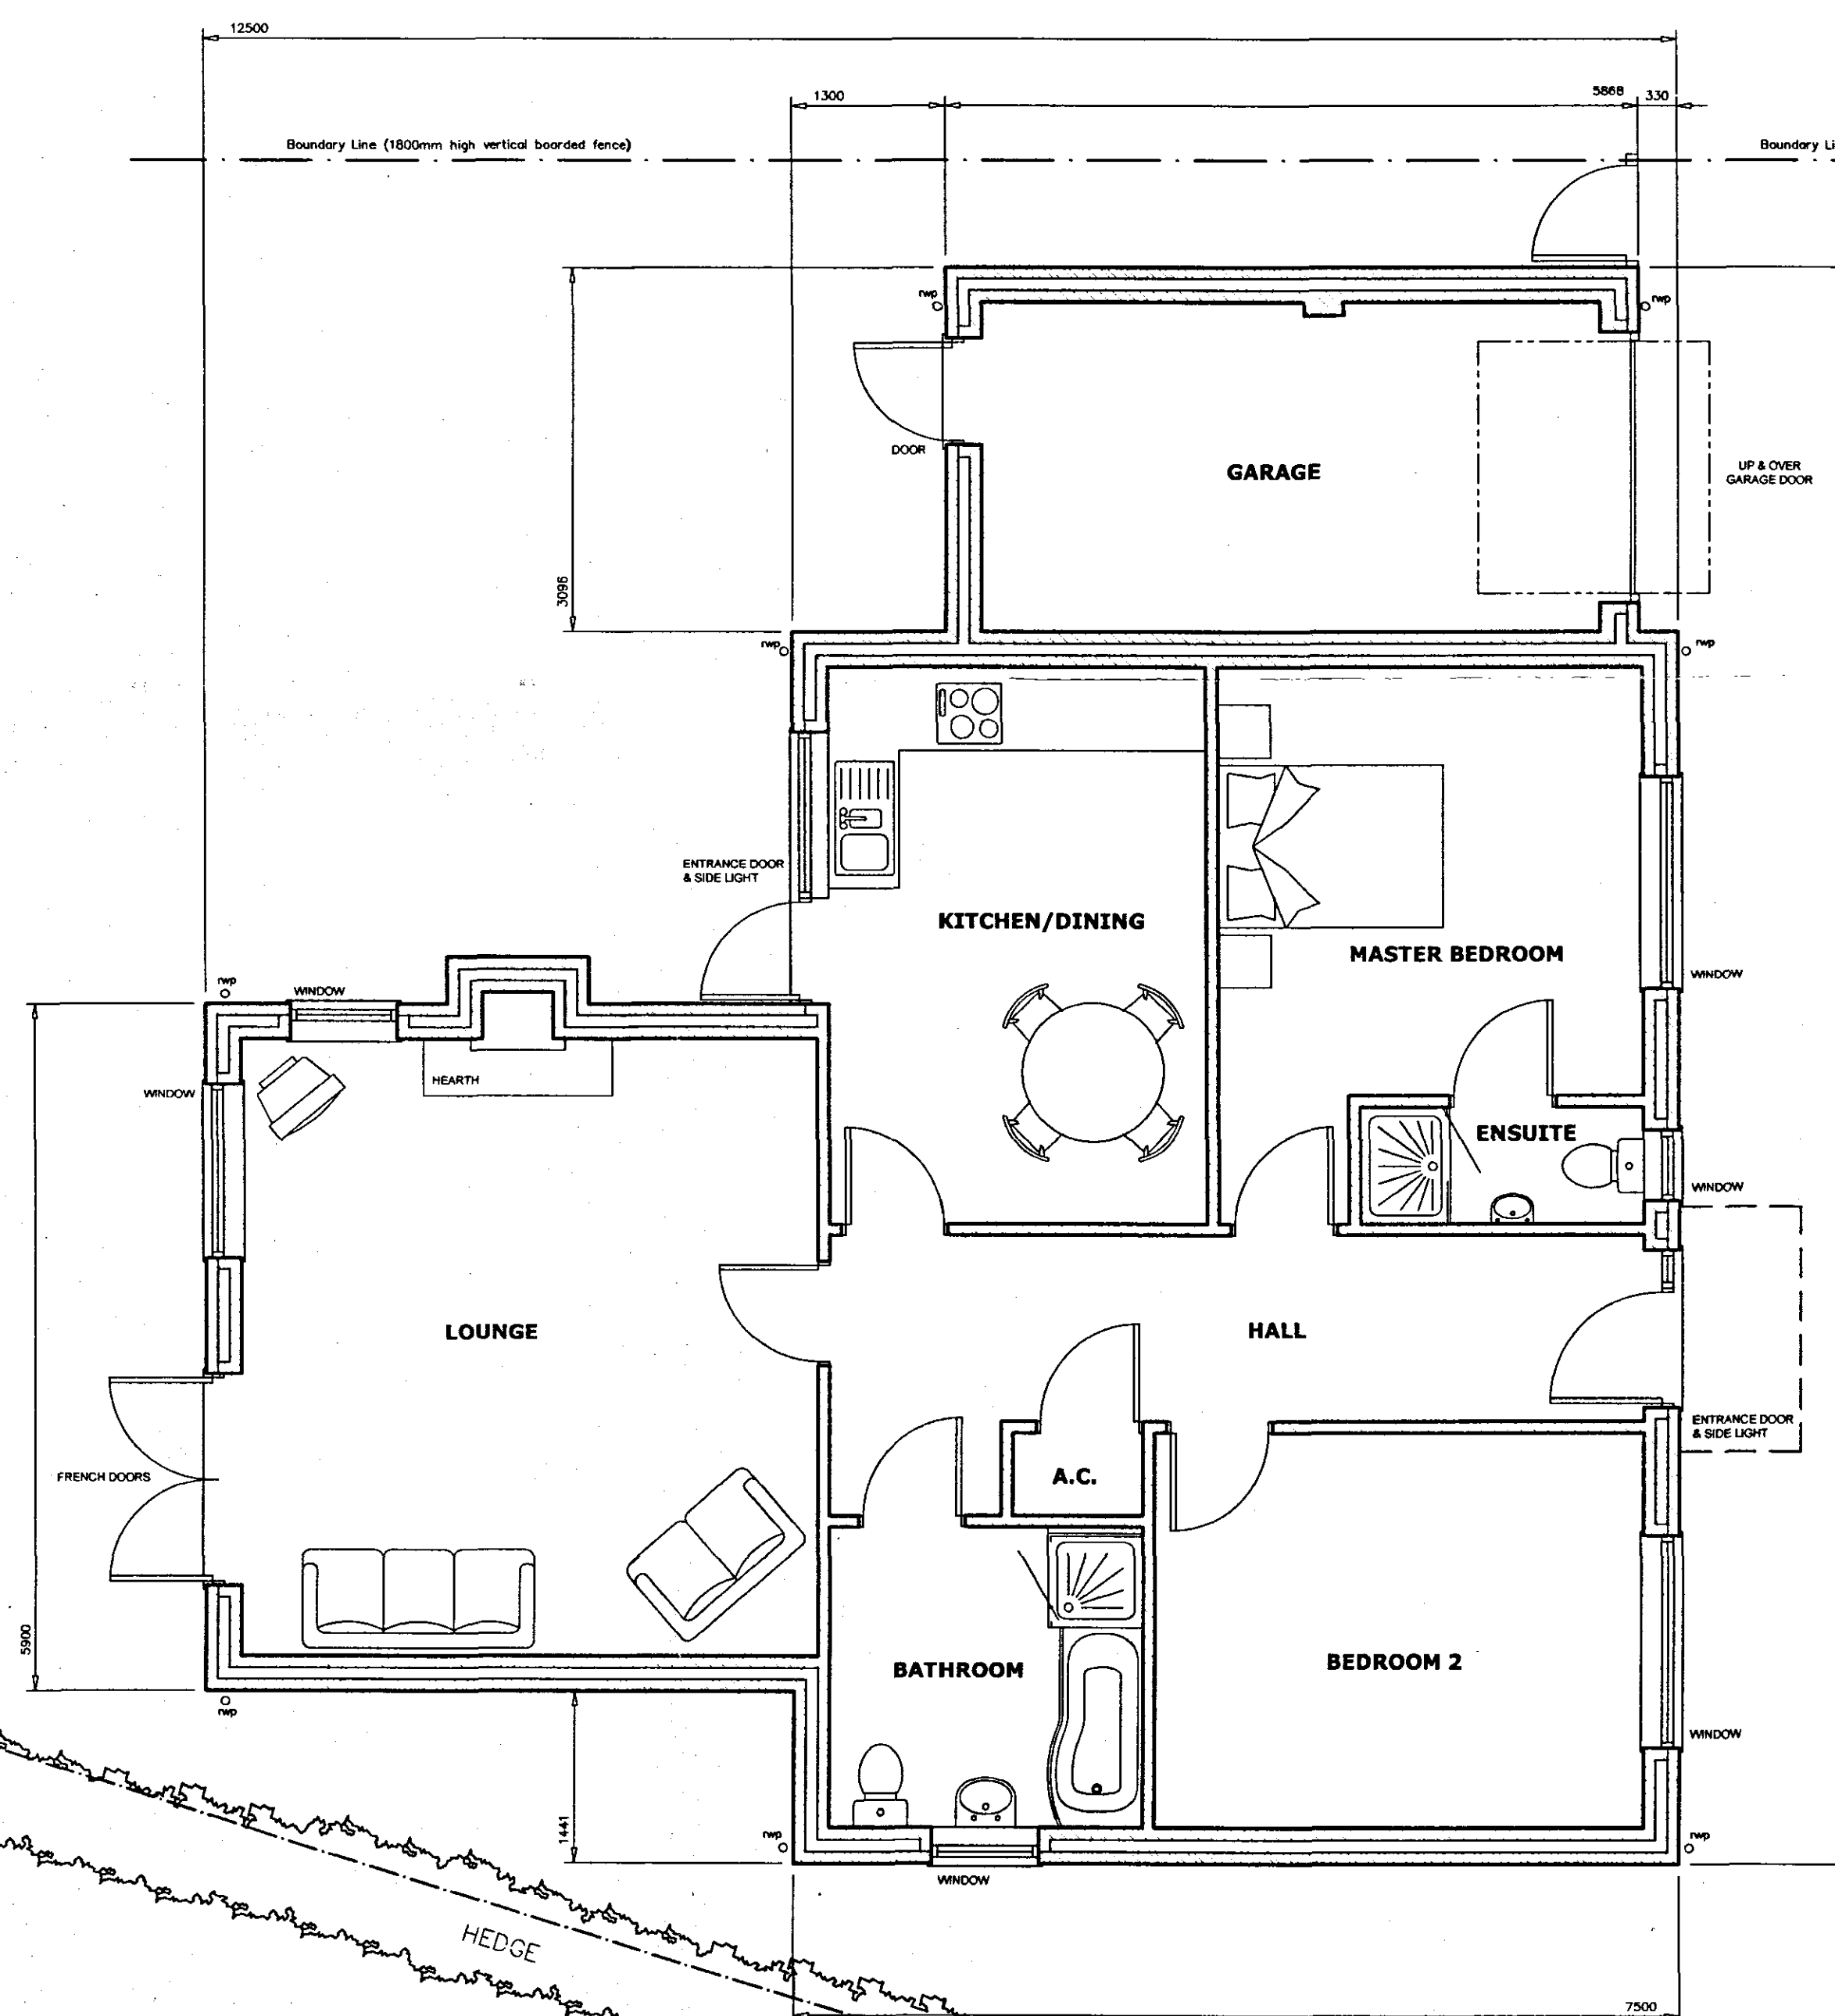

PROPOSED FLOOR LAYOUT  
scale: 1:50

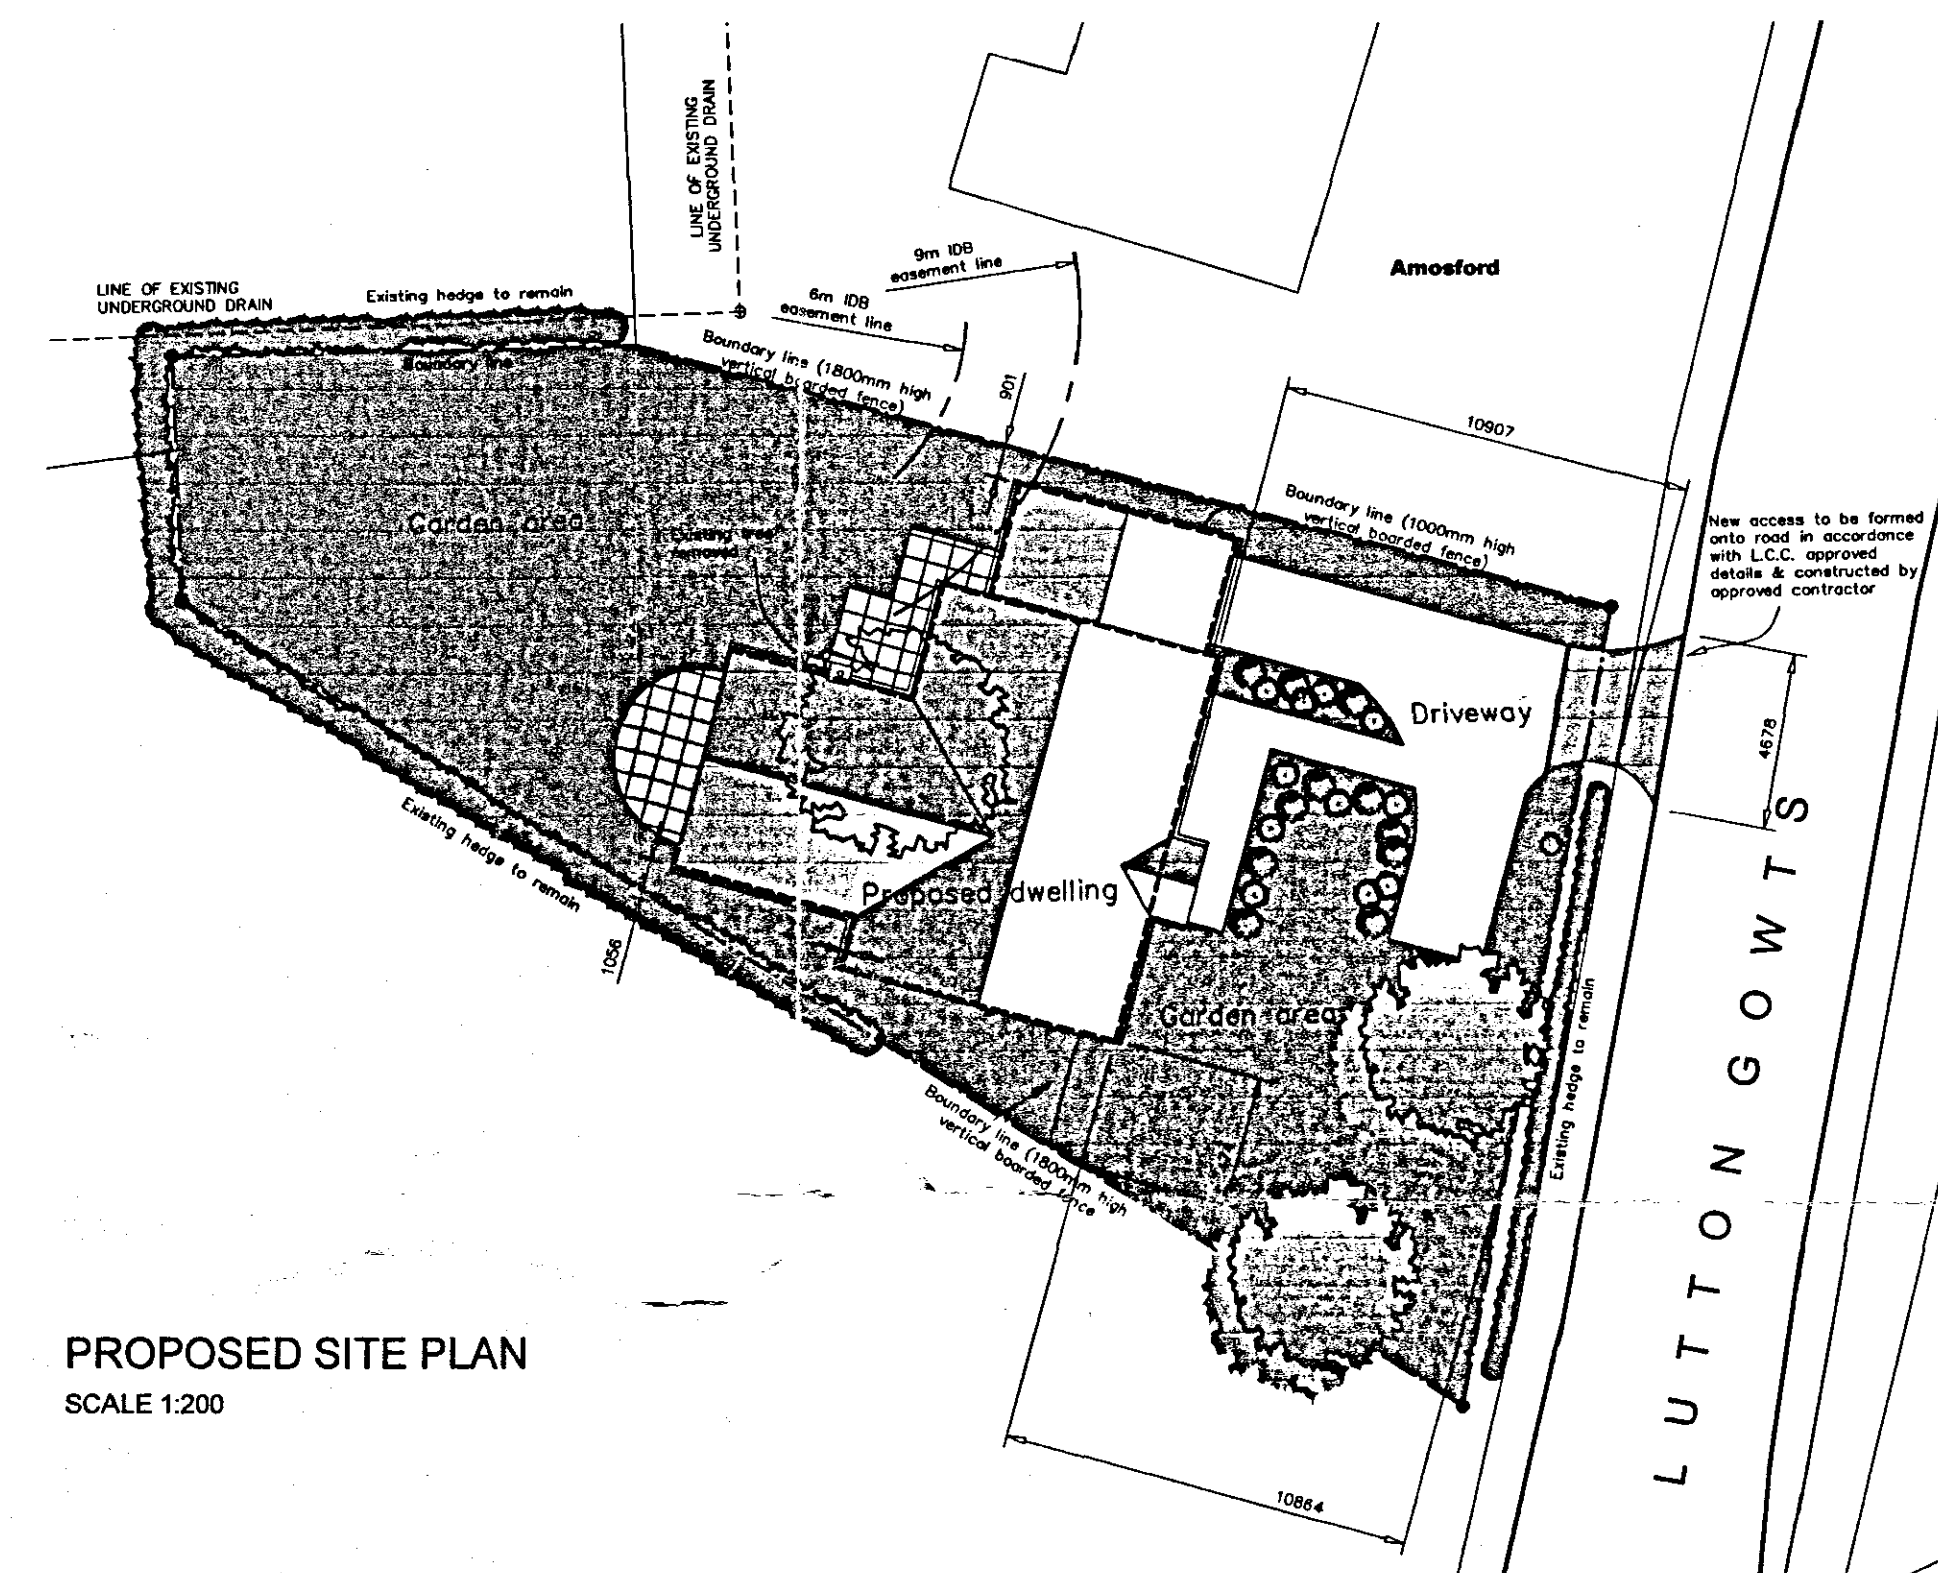

PROPOSED SITE PLAN  
SCALE 1:200

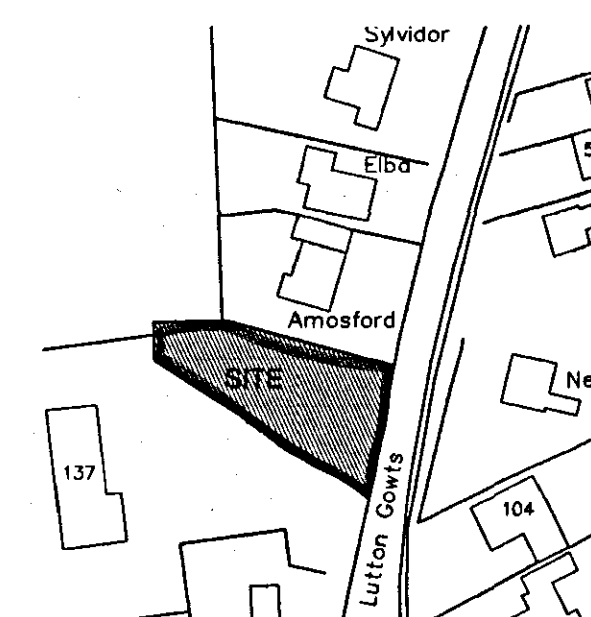

LOCATION PLAN  
SCALE 1:1250

|   |          |   |
|---|----------|---|
| E | 13.08.07 | DRAWING UPDATED WITH CLIENTS COMMENTS                                                                  |
| D | 28.07.07 | LAYOUT REVISED TO SUIT PLANNING COMMENTS                                                               |
| C | 23.03.07 | DRAWING UPDATED WITH CLIENTS COMMENTS                                                                  |
| B | 30.01.07 | CAVITY WALL CONSTRUCTION ADDED TO GARAGE WITH A REAR ACCESS DOOR & ADDITIONAL NOTES ADDED FOR PLANNING |
| A | 23.01.07 | DRAWING UPDATED WITH CLIENTS COMMENTS                                                                  |

|             |  |                  |
|-------------|--|------------------|
| Revisions   |  |                  |
| Preliminary |  | For Construction |

David Trundle Design  
Services Limited



Salgate Barn, Islington Road, Tilney All Saints, King's Lynn, Norfolk, PE34 4RY  
Tel: 01553 617700 Fax: 01553 617874 Email: enquiries@trundleddesign.co.uk

Project Title:  
**DAY & HAMMOND  
BUILDINGS LTD**

PROPOSED NEW DWELLING  
PLOT ADJACENT TO AMOSFORD  
LUTTON GOWTS

Drawing Title:  
**PROPOSED SITE PLAN  
FLOOR PLAN AND ELEVATIONS  
LOCATION PLAN**

Scale:  
1:50, 1:100, 1:200 & 1:1250 Date: JULY 07 Drawn: TN

Drawing Number:

**06-260-01 E**

Copyright:  
This drawing must not be re-issued, loaned or copied without the consent of David Trundle Design Services Limited. Do not scale this drawing, use only figured or grid dimensions. All dimensions to be checked by contractor on site prior to start of works. Any discrepancies are to be notified.