
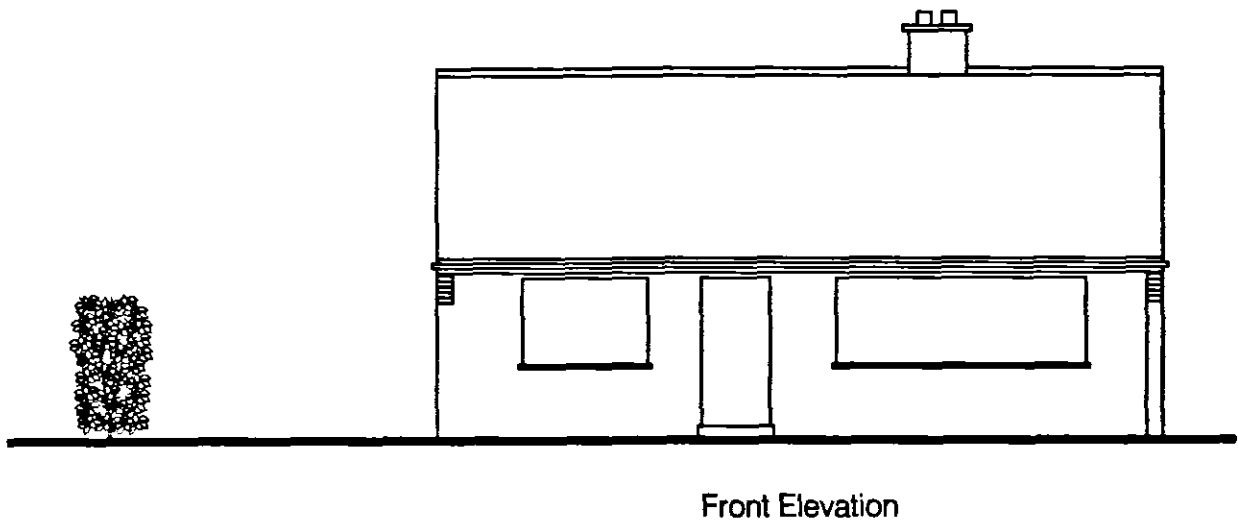
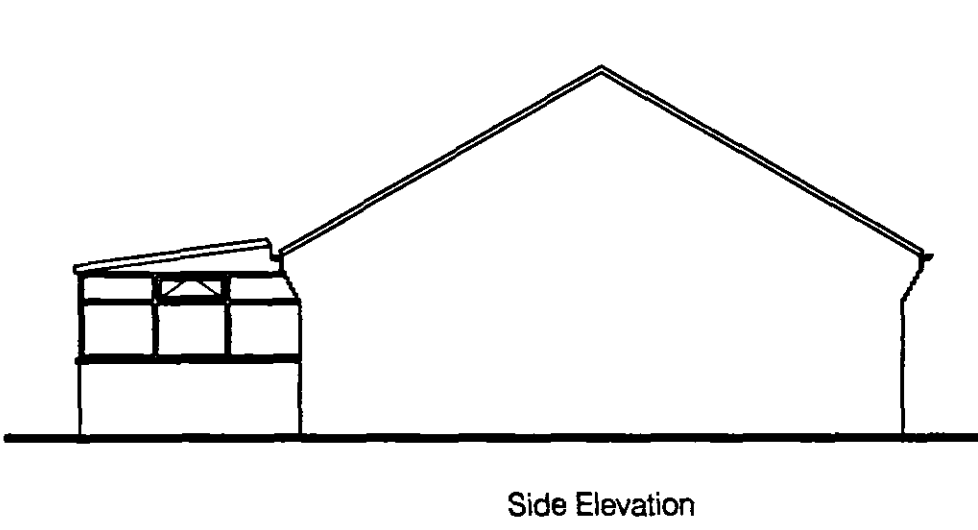
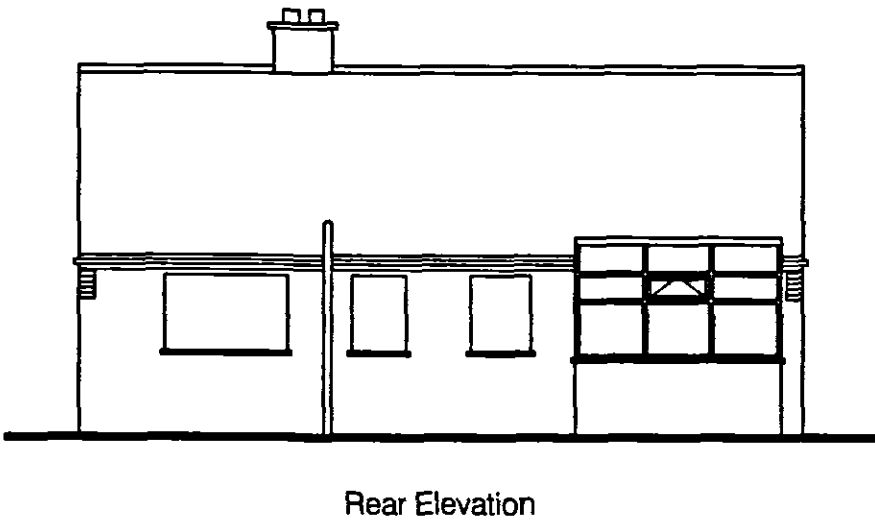


Date	For	Details


Existing Elevations

Scale 1:100

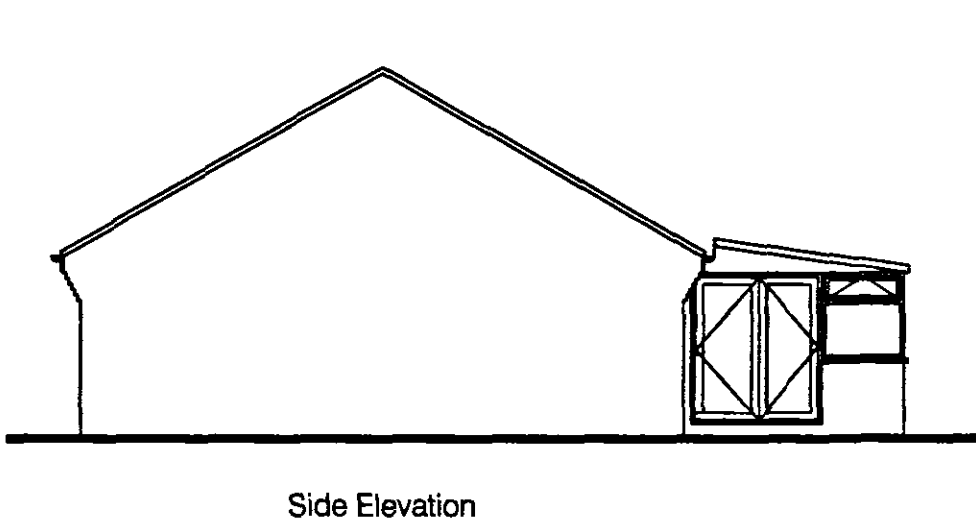





Site Plan

Scale 1:200

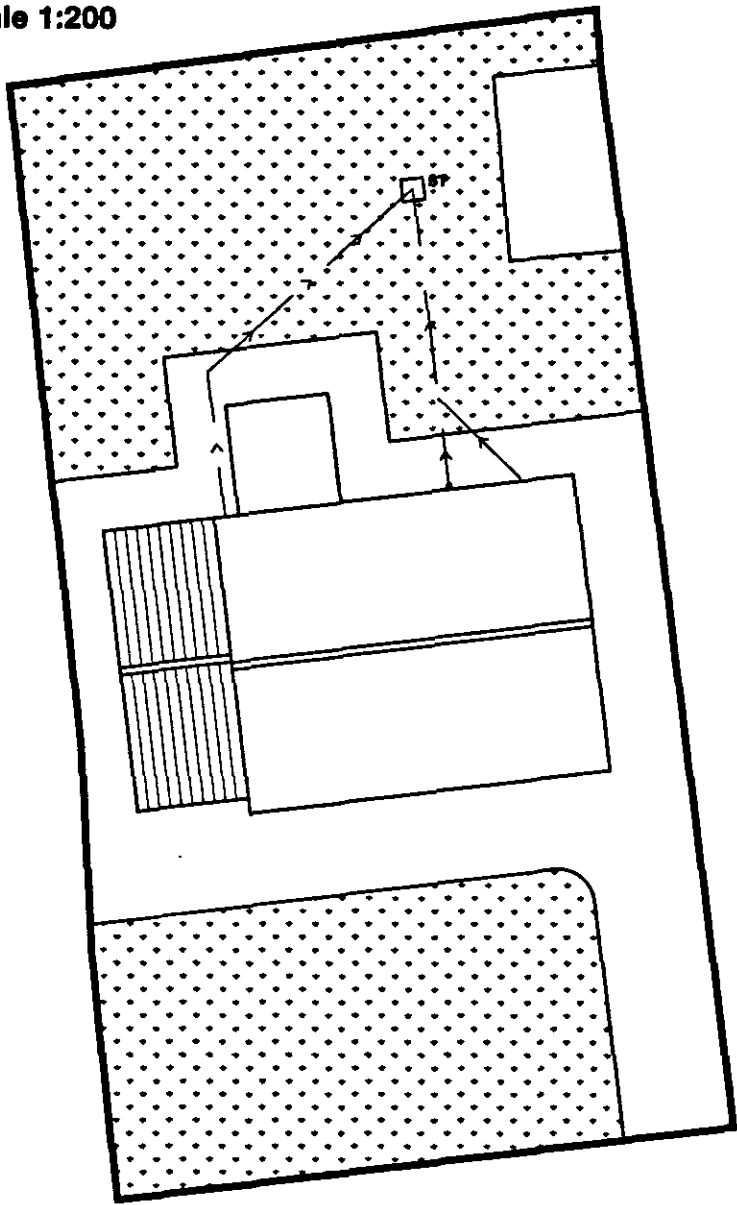


Proposed Elevations

Scale 1:100

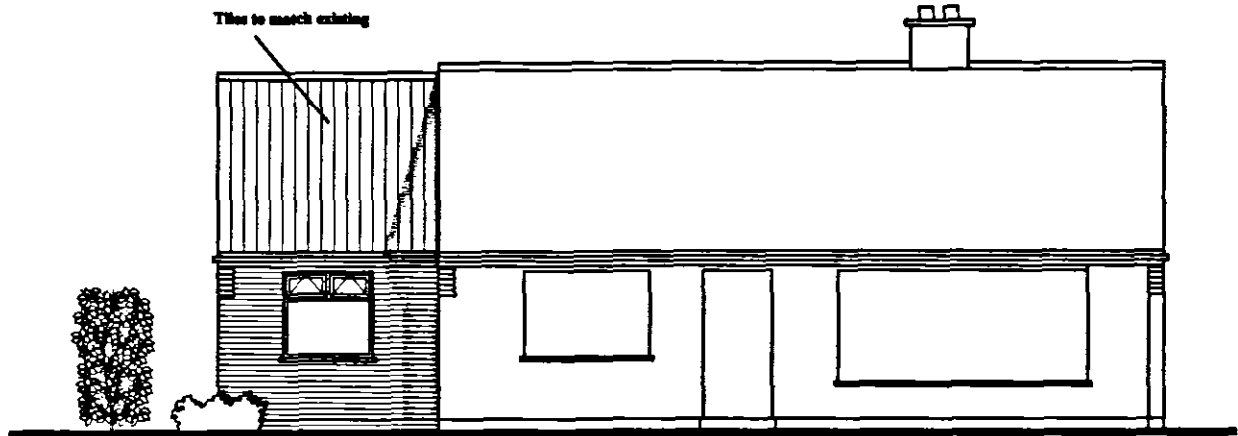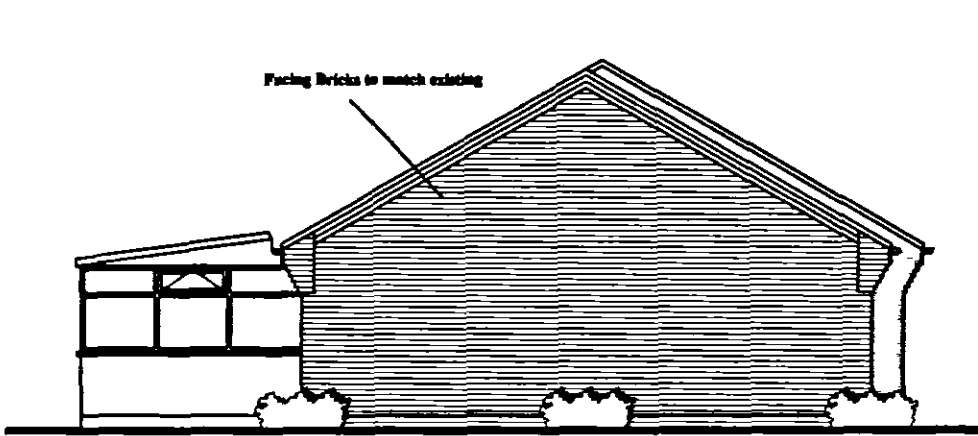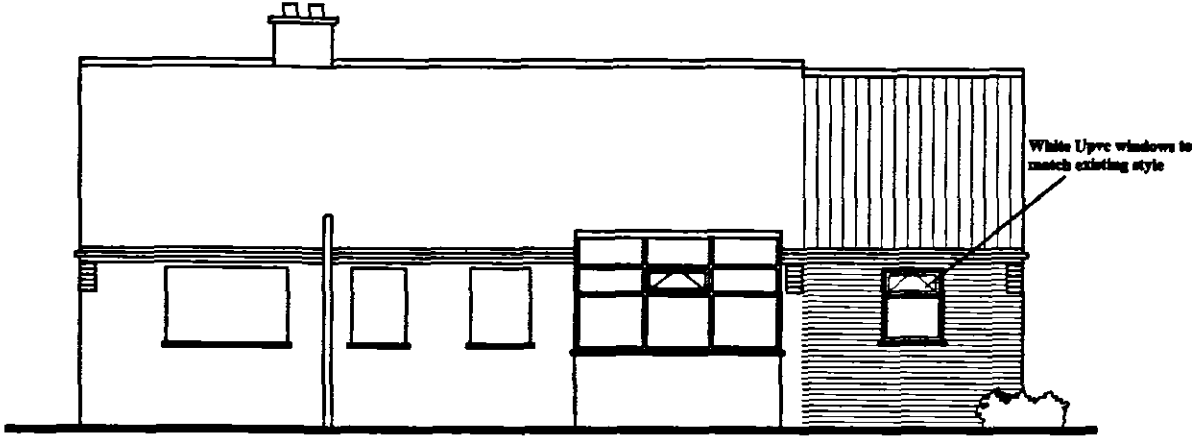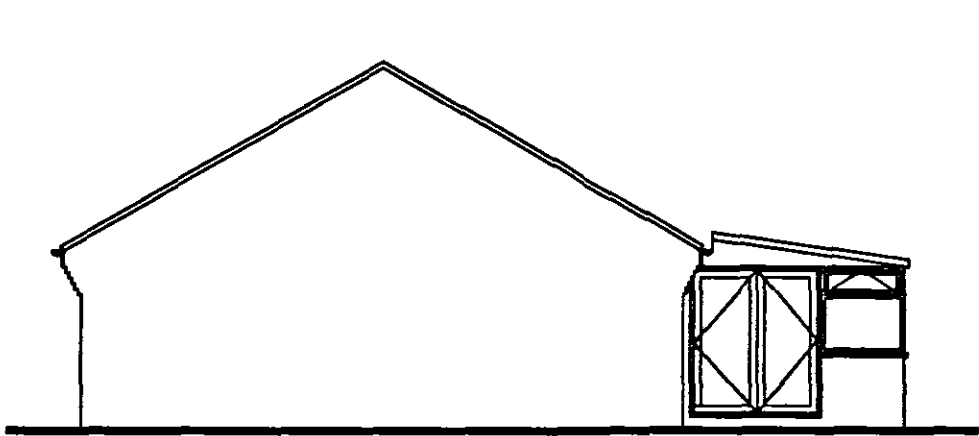

Section Through

Scale 1:100

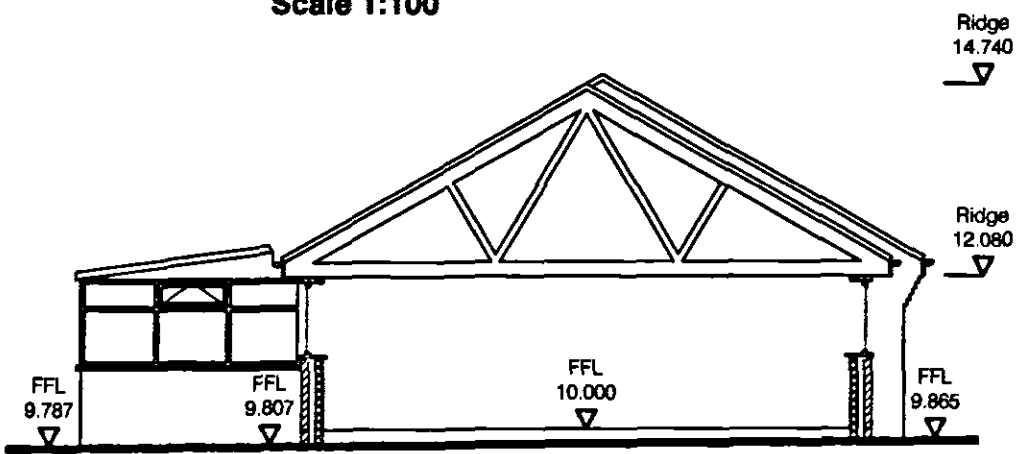

SHDC


Planning & Development

- 5 DEC 2008

Ref: 1248/08


Location Plan

Scale 1:1250

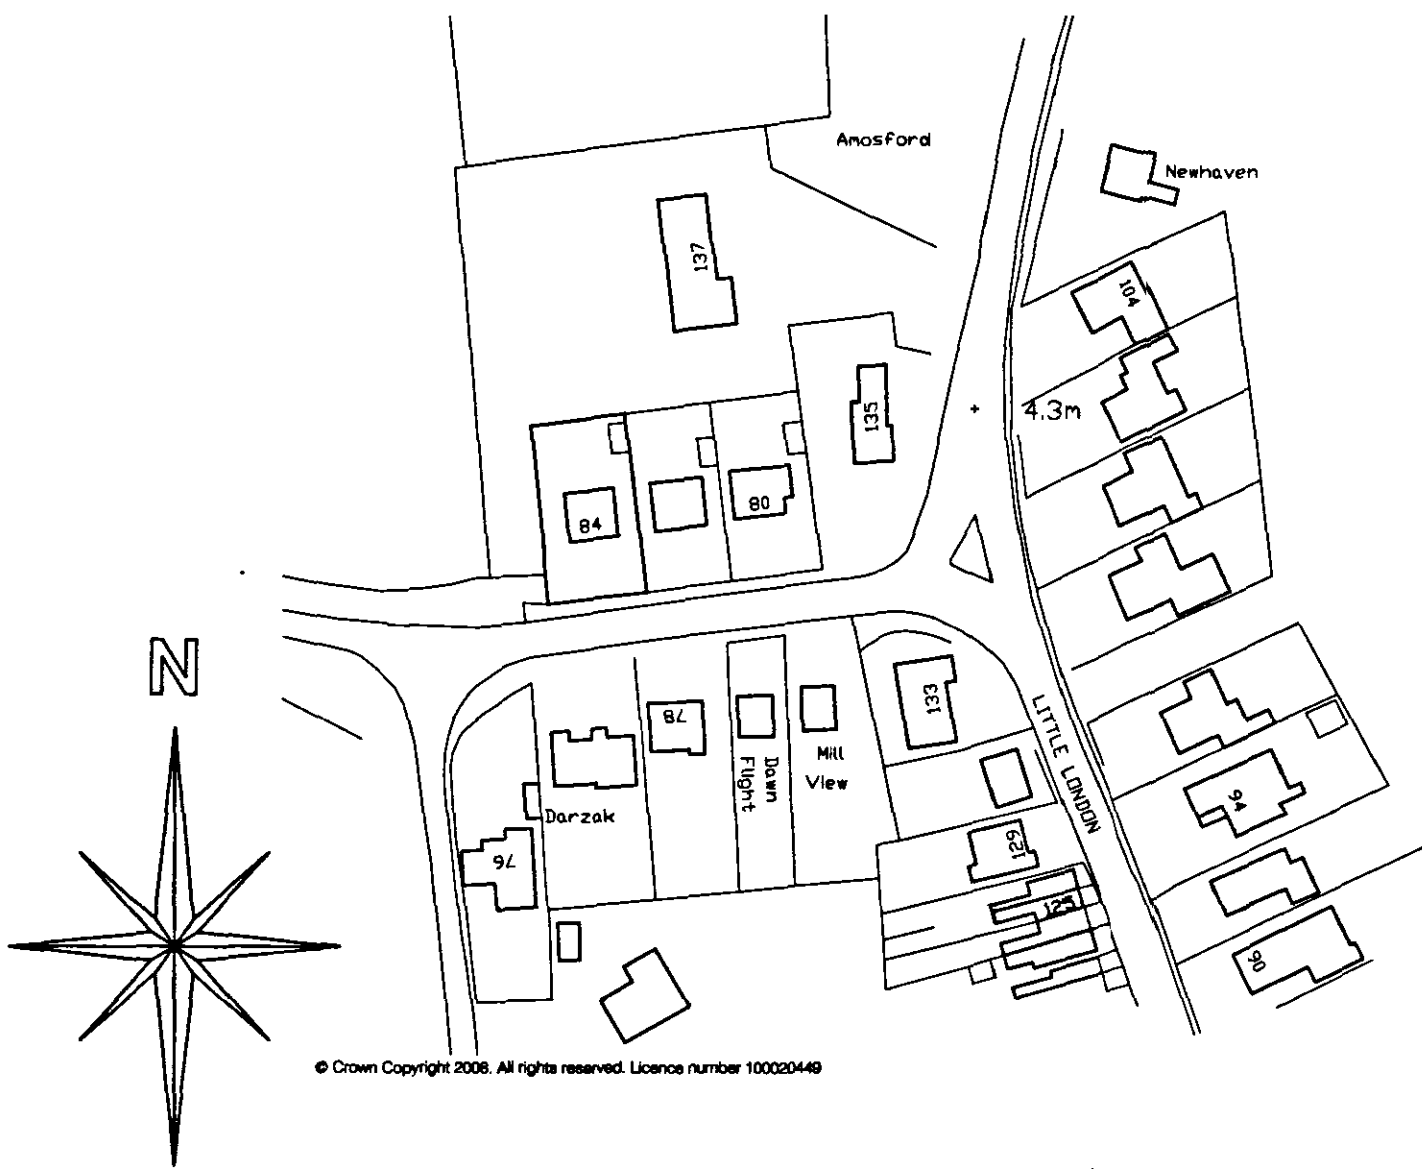


EXISTING FLOOR PLANS

Scale 1:100

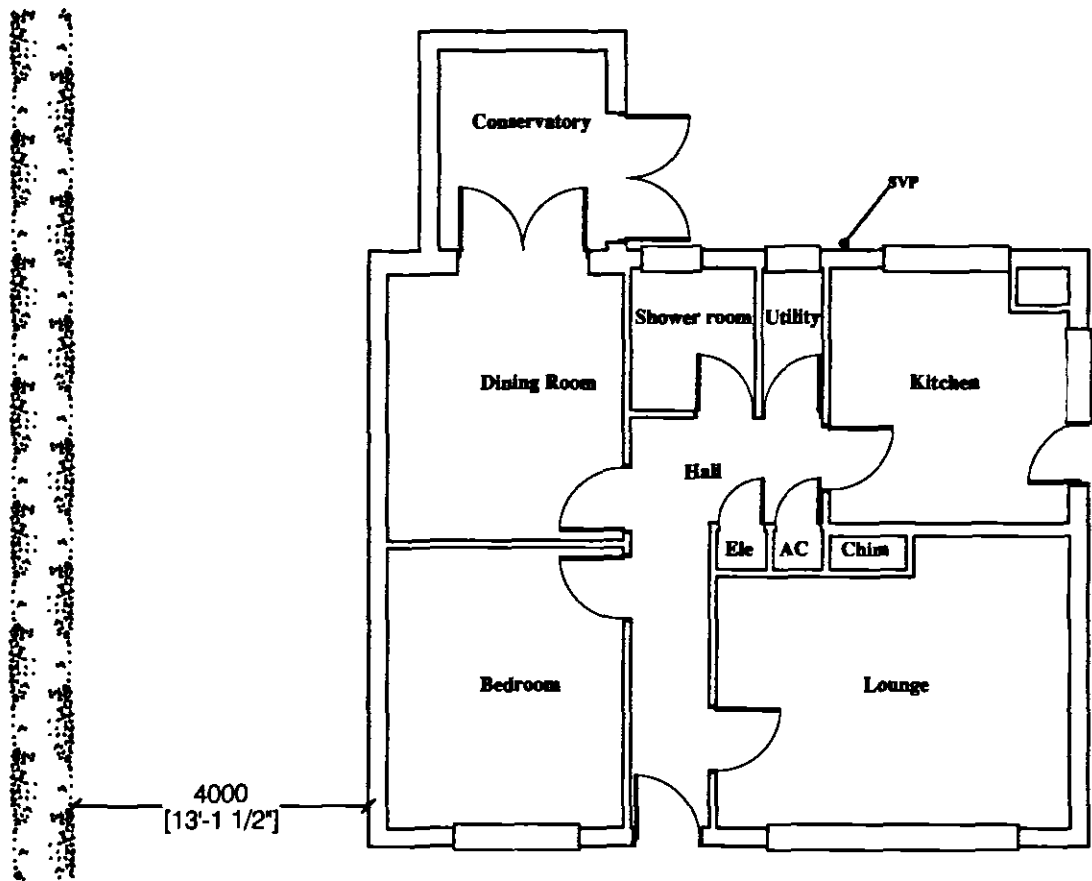

PROPOSED FLOOR PLANS

Scale 1:100

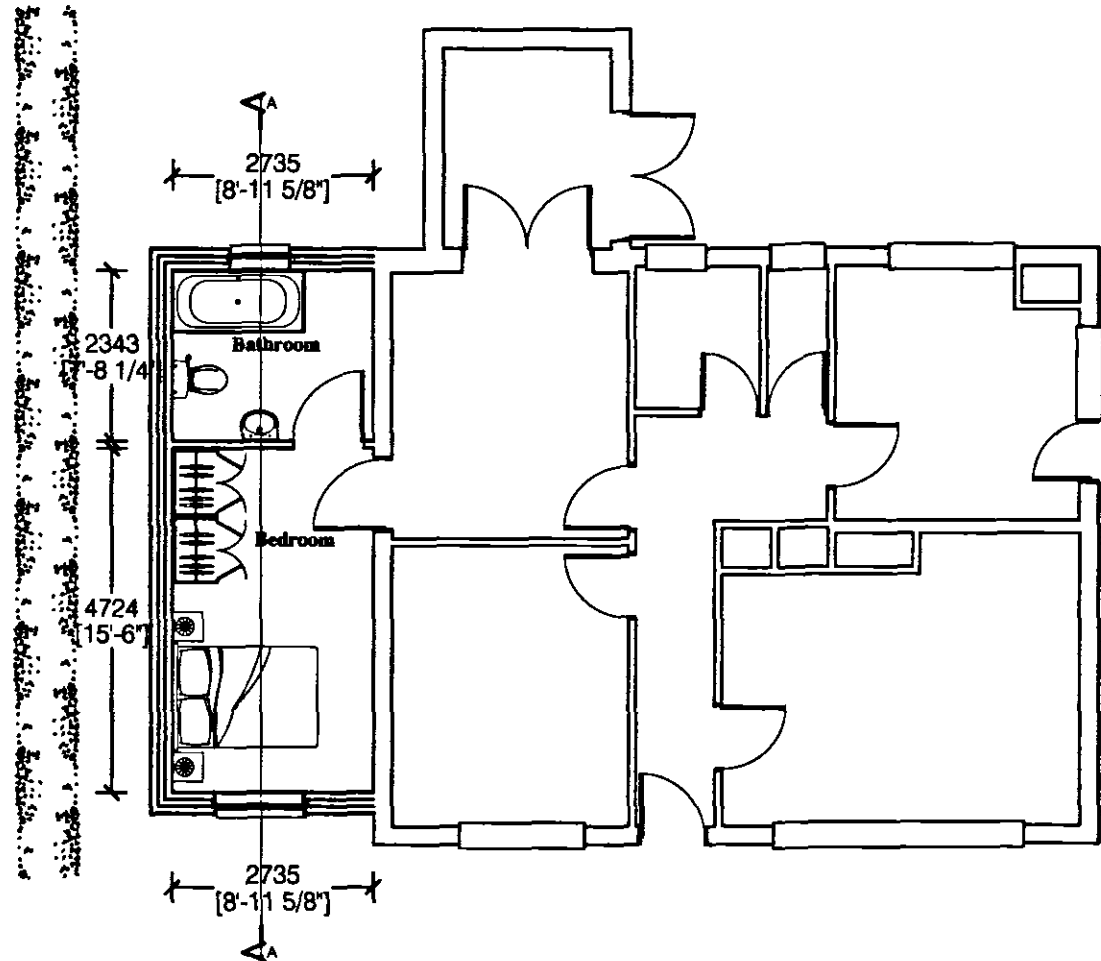

David Taylor Associates (UK) Ltd

CHARTERED PLANNING & BUILDING DESIGN CONSULTANTS

ACCREDITED PARTY WALL SURVEYORS

DISABILITY ACCESS AUDITS & DESIGN INTERPRETATIONS

Unit 20, Enterprise Way, Hardwick Narrows, Kings Lynn, Norfolk, PE30 4LJ

Tel: 01553 764160 Fax: 01553 765300 Mob: 07761 122238

Email: info@dtak.co.uk Web: www.dtak.co.uk

Project:

84 Daniels Gate

Long Sutton

Spalding

PE12 9LG

Client:

Tina Karimi

Title:

Extension To Dwelling

Dwg No.

0771-08

Rev:

Scale:

1:100 1:1250 1:500

Date:

Nov 2008

Drawn:

VH

Checked:

DT

Drawing Issued For:

The details depicted on this drawing are the copyright of David Taylor Associates (UK) Ltd (the originator) and may not be reproduced without permission. This drawing must not be re-issued, loaned or copied without the consent of David Taylor Associates (UK) Ltd. Errors omissions and discrepancies should be reported to the originator immediately. All dimensions to be checked before site or off-site fabrication by the Contractor, his Sub-contractor or Supplier. Do not scale plans - use figure or grid dimensions where given. Any deviation from the drawing is to be reported to the originator immediately. Structure, structural members are to be calculated and approved by consulting structural engineer.

