
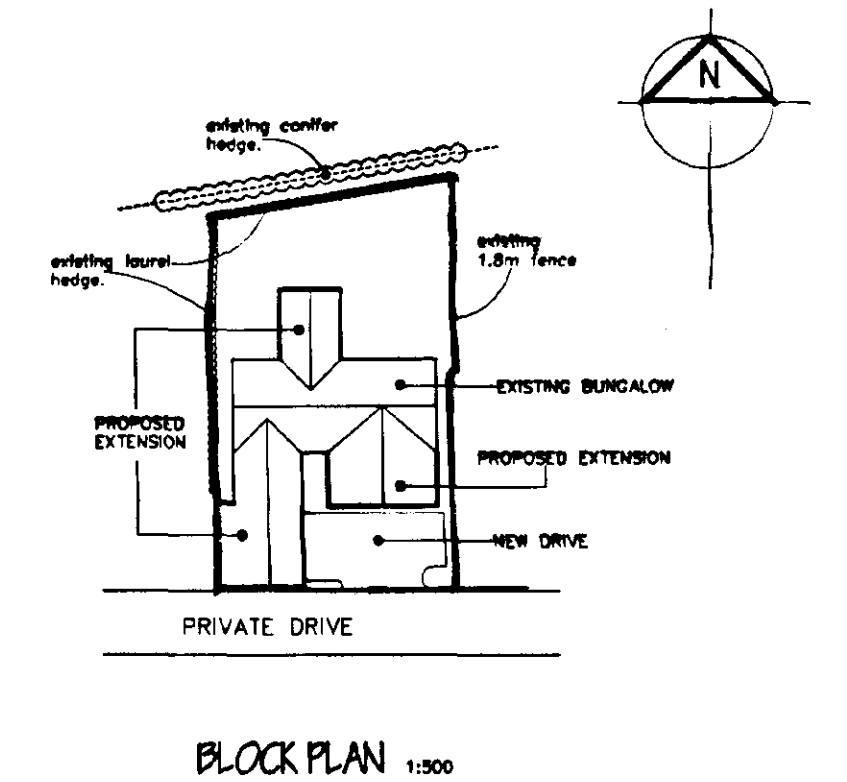
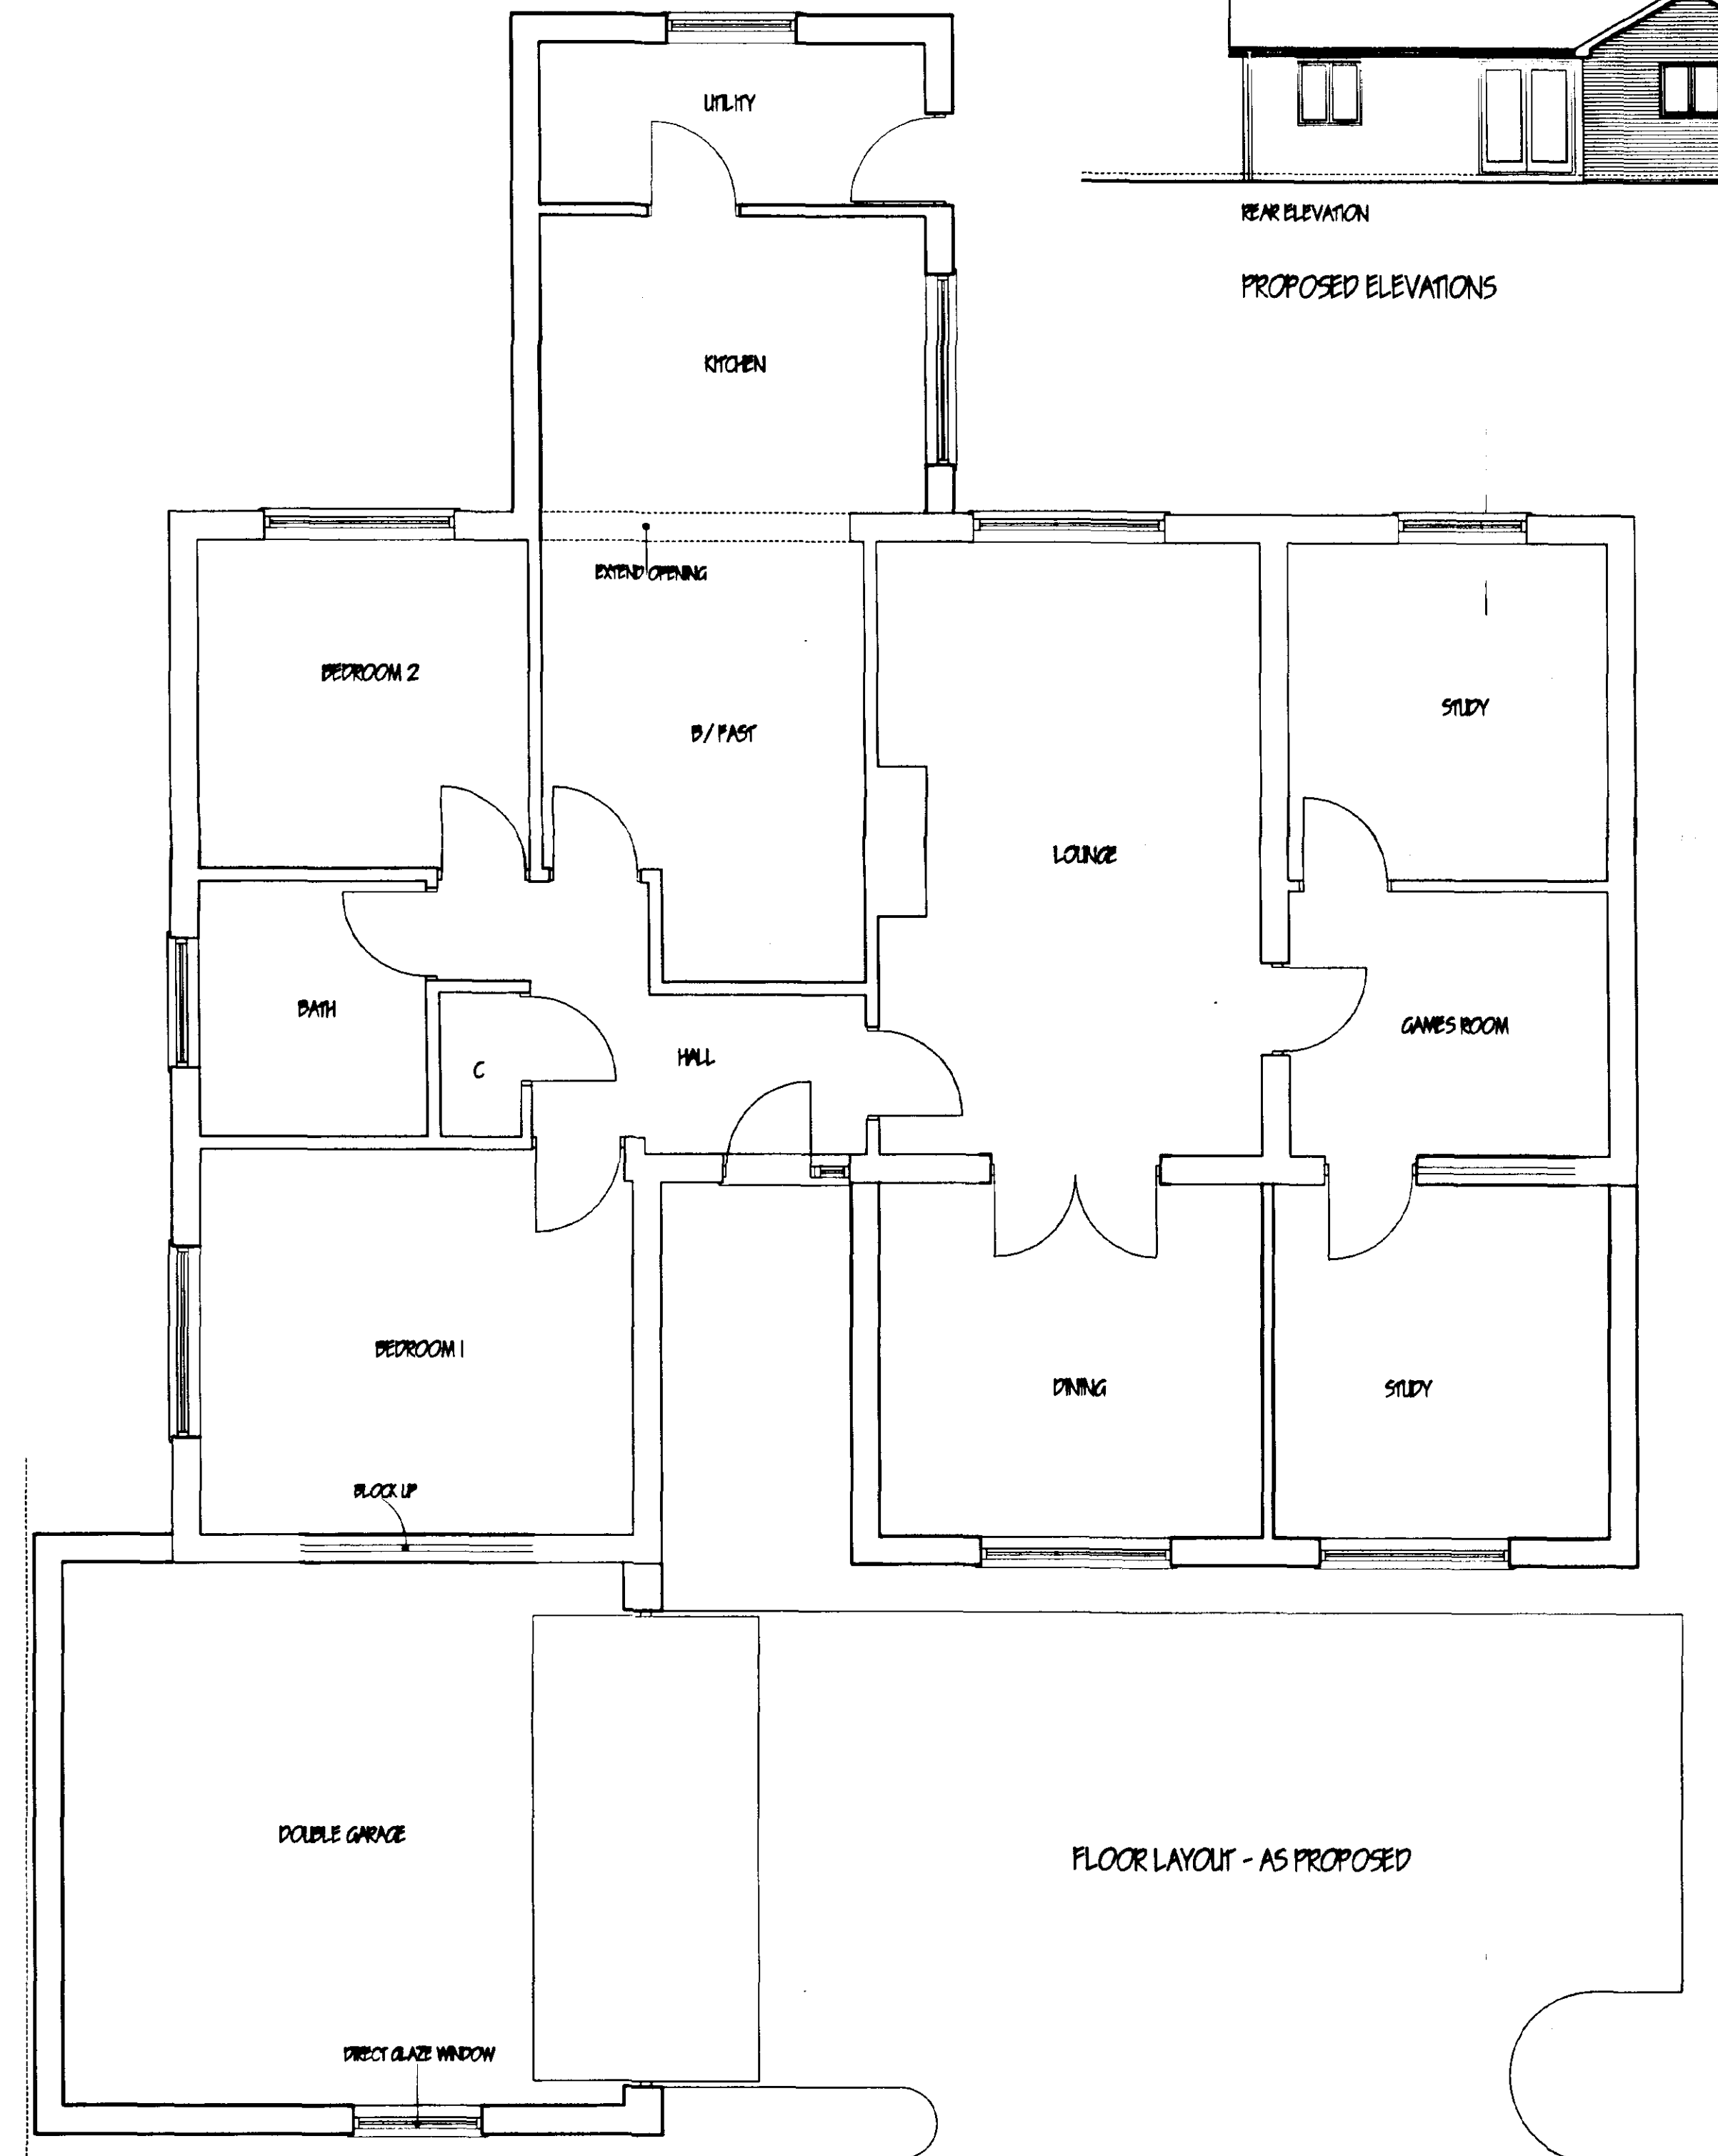


DO NOT SCALE FROM THIS DRAWING

This drawing is copyright and may not be altered, traced, copied, photographed or used for any other purpose other than that for which it is issued without consent of Mark Dennis - Architectural Services. The General Contractor is to check all dimensions on site and report any discrepancies to the Architect.

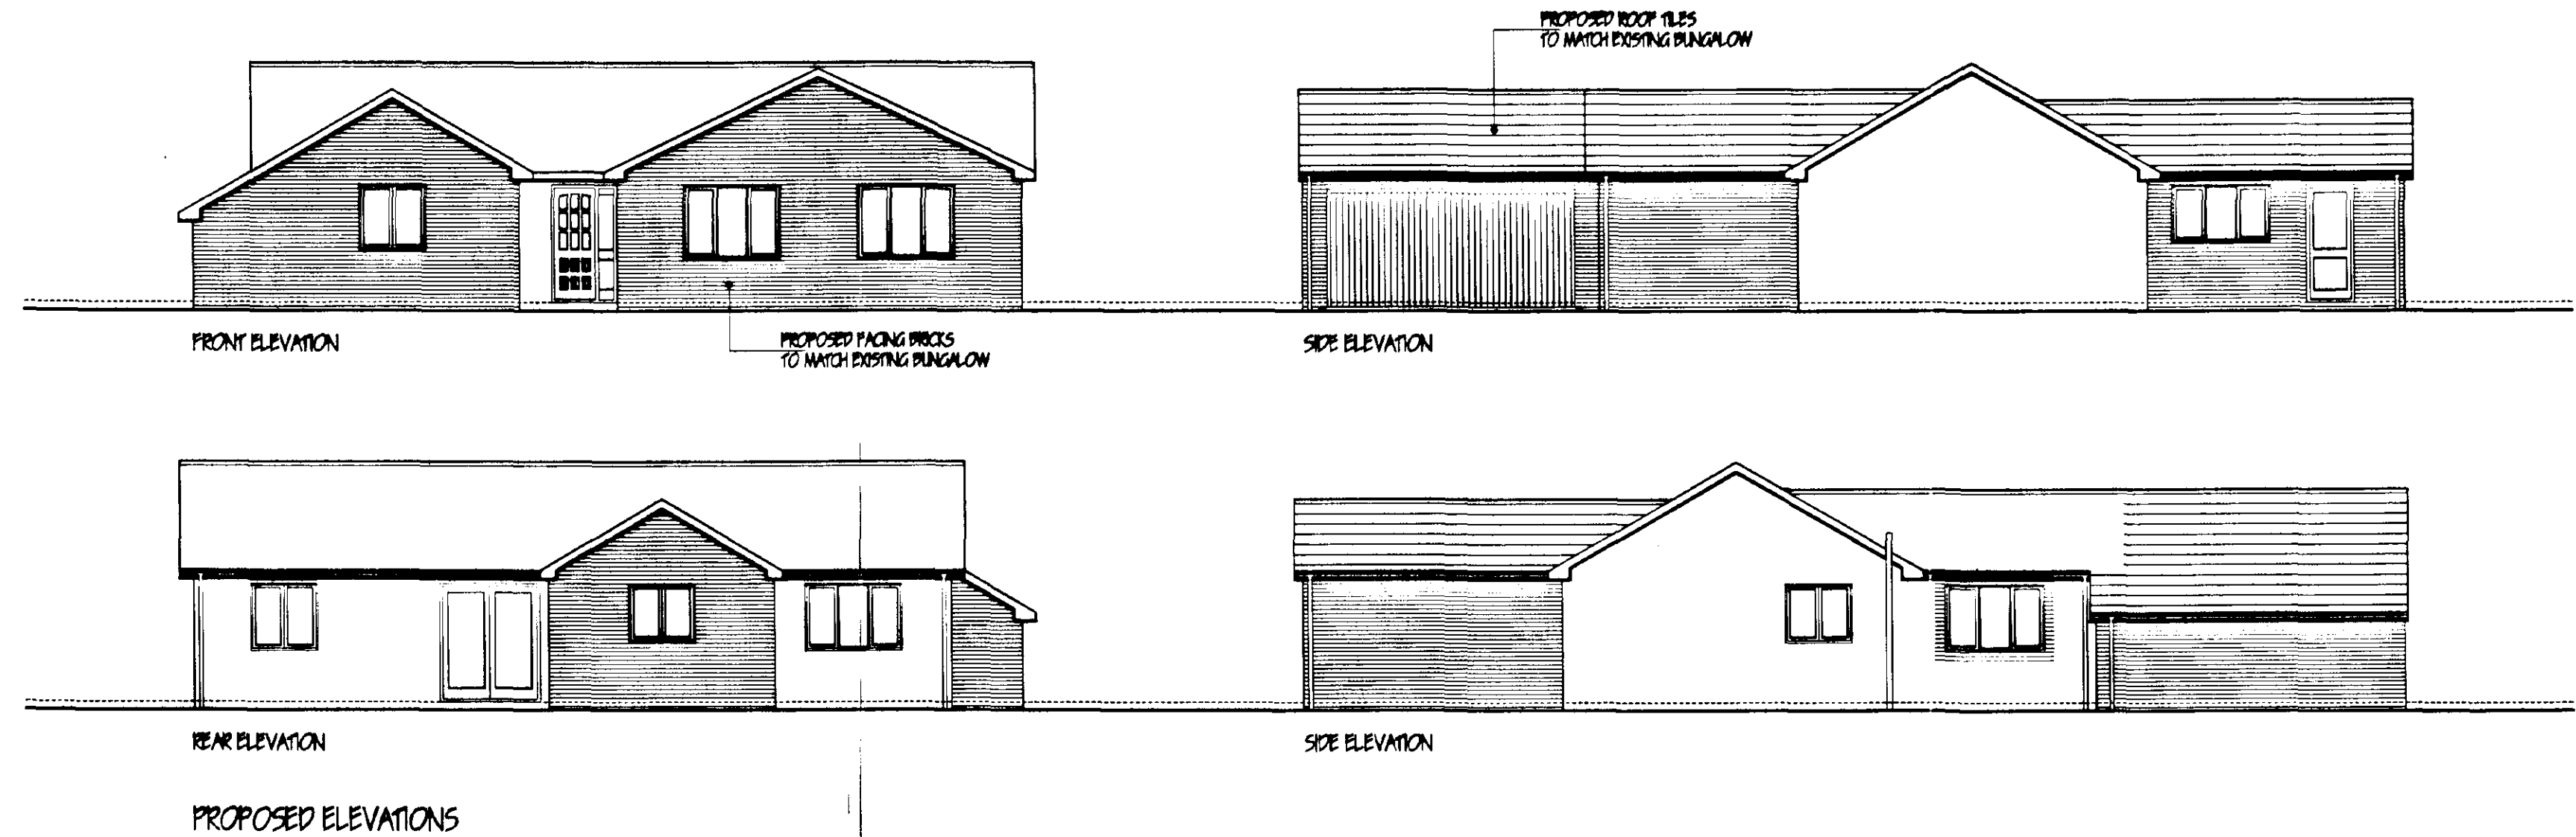

MARK DENNIS
architectural services
90 STATION ROAD - SURFLEET - SPALDING
LINCOLNSHIRE - PE11 4DB
TEL: 01775 680183 FAX: 01775 680183

PROJECT TITLE

PROPOSED EXTENSIONS AT
"SHAMU", LUTON GOWT,
SPALDING, LINCOLNSHIRE.

FOR: MR D SIMPSON

FLOOR PLAN, ELEVATIONS & BLOCK PLAN.

SOUTH LINCOLNSHIRE
HOUSING PLANNING
23 NOV 2001
Ref: 134310

DETERMINED
PLAN

REV	DESCRIPTION	DATE	BY

SCALE 1:100, 1:150 DRAWN MD

DATE NOV 01 DRAWING No. 01040/01

This drawing is copyright and may not be altered, traced, copied, photographed or used for any other purpose other than that for which it is issued without consent of Mark Dennis - Architectural Services. The General Contractor is to check all dimensions on site and report any discrepancies to the Architect.



EXISTING ELEVATIONS

SIDE ELEVATION


REAR ELEVATION

SIDE ELEVATION



**SOUTH HOLLAND DC
HOUSING & PLANNING
-3 DEC 2001**

Ref:

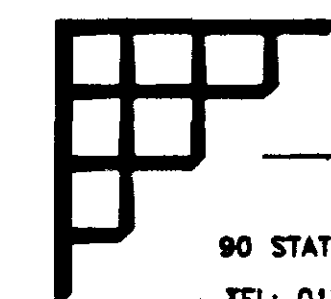

MARK DENNIS
architectural services

90 STATION ROAD - SURFLEET - SPALDING
LINCOLNSHIRE - PE11 4DB
TEL: 01775 680183 FAX: 01775 680183

PROJECT TITLE

EXISTING SURVEY OF BUNGALOW AT
'SHAMLI', LUTTON GOWT,
SPALDING, LINCOLNSHIRE.

FOR: MR D SIMPSON

FLOOR PLAN & ELEVATIONS AS EXISTING

[illegible]

DETERMINED
PLAN

SCALE
1:100, 1:50

DRAWN MD	DATE 10/1/78
-------------	-----------------

DATE NOV 01

DRAWING No. 01.040/02