



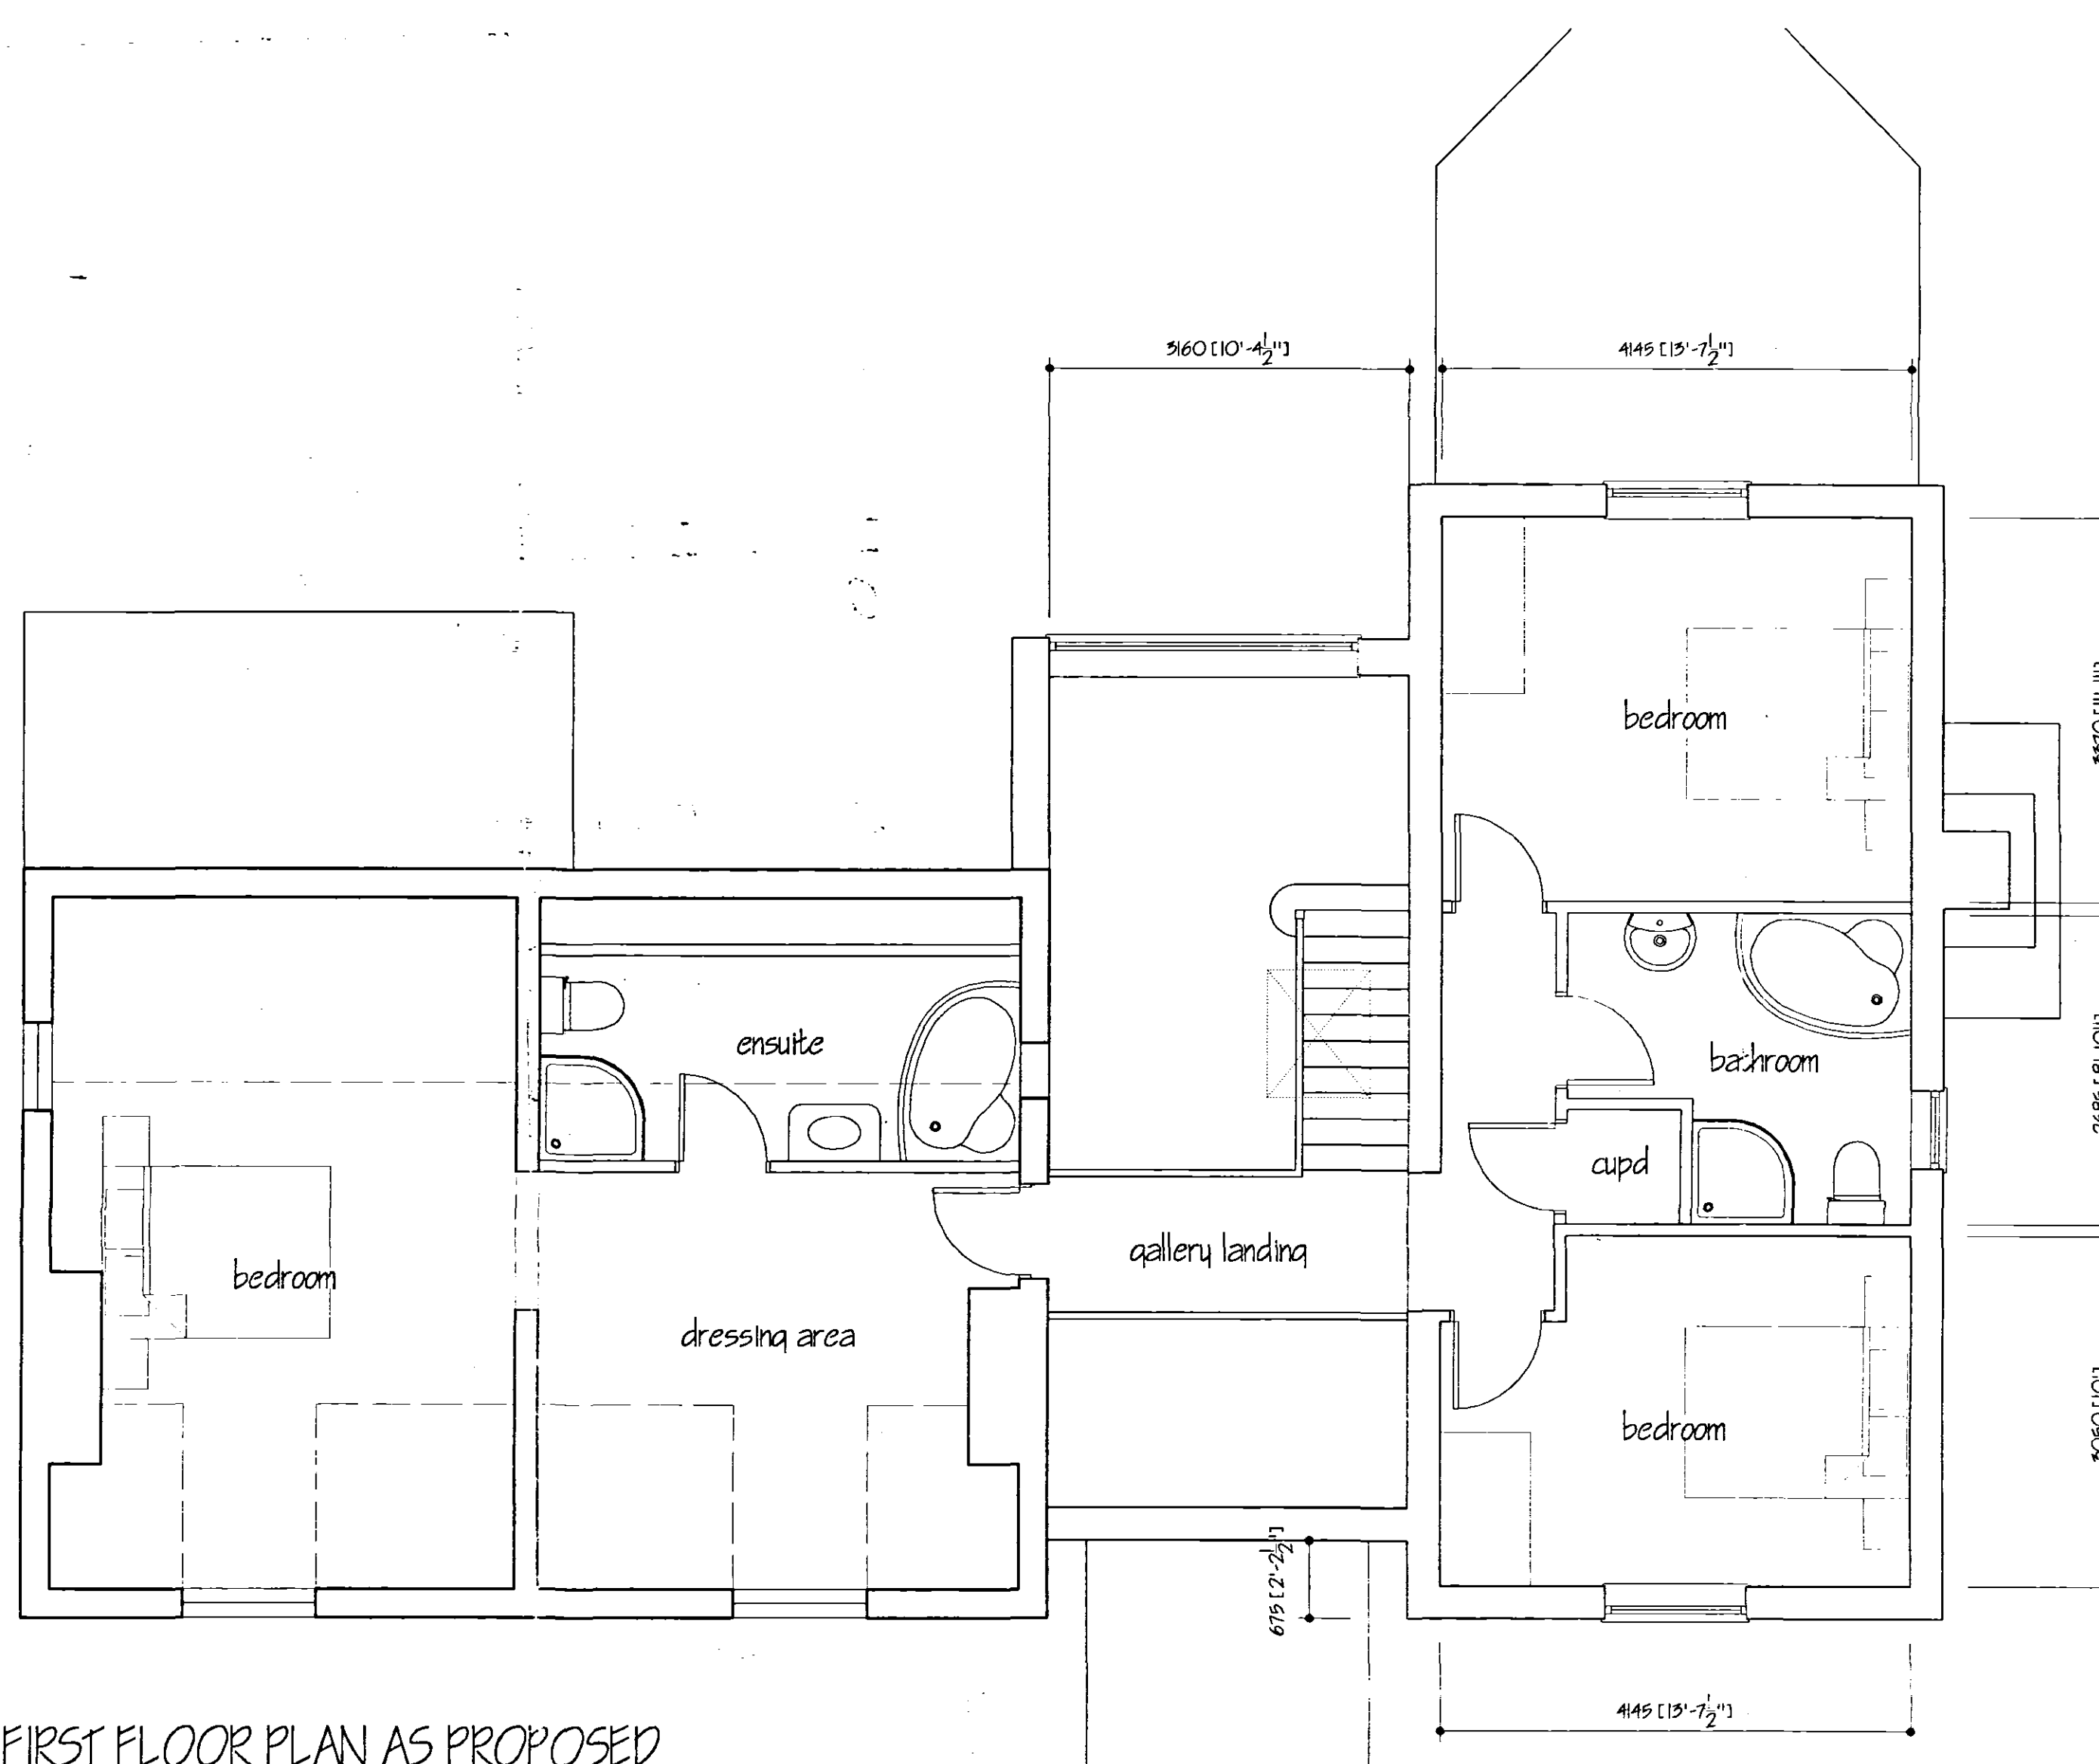


FIRST FLOOR PLAN AS PROPOSED

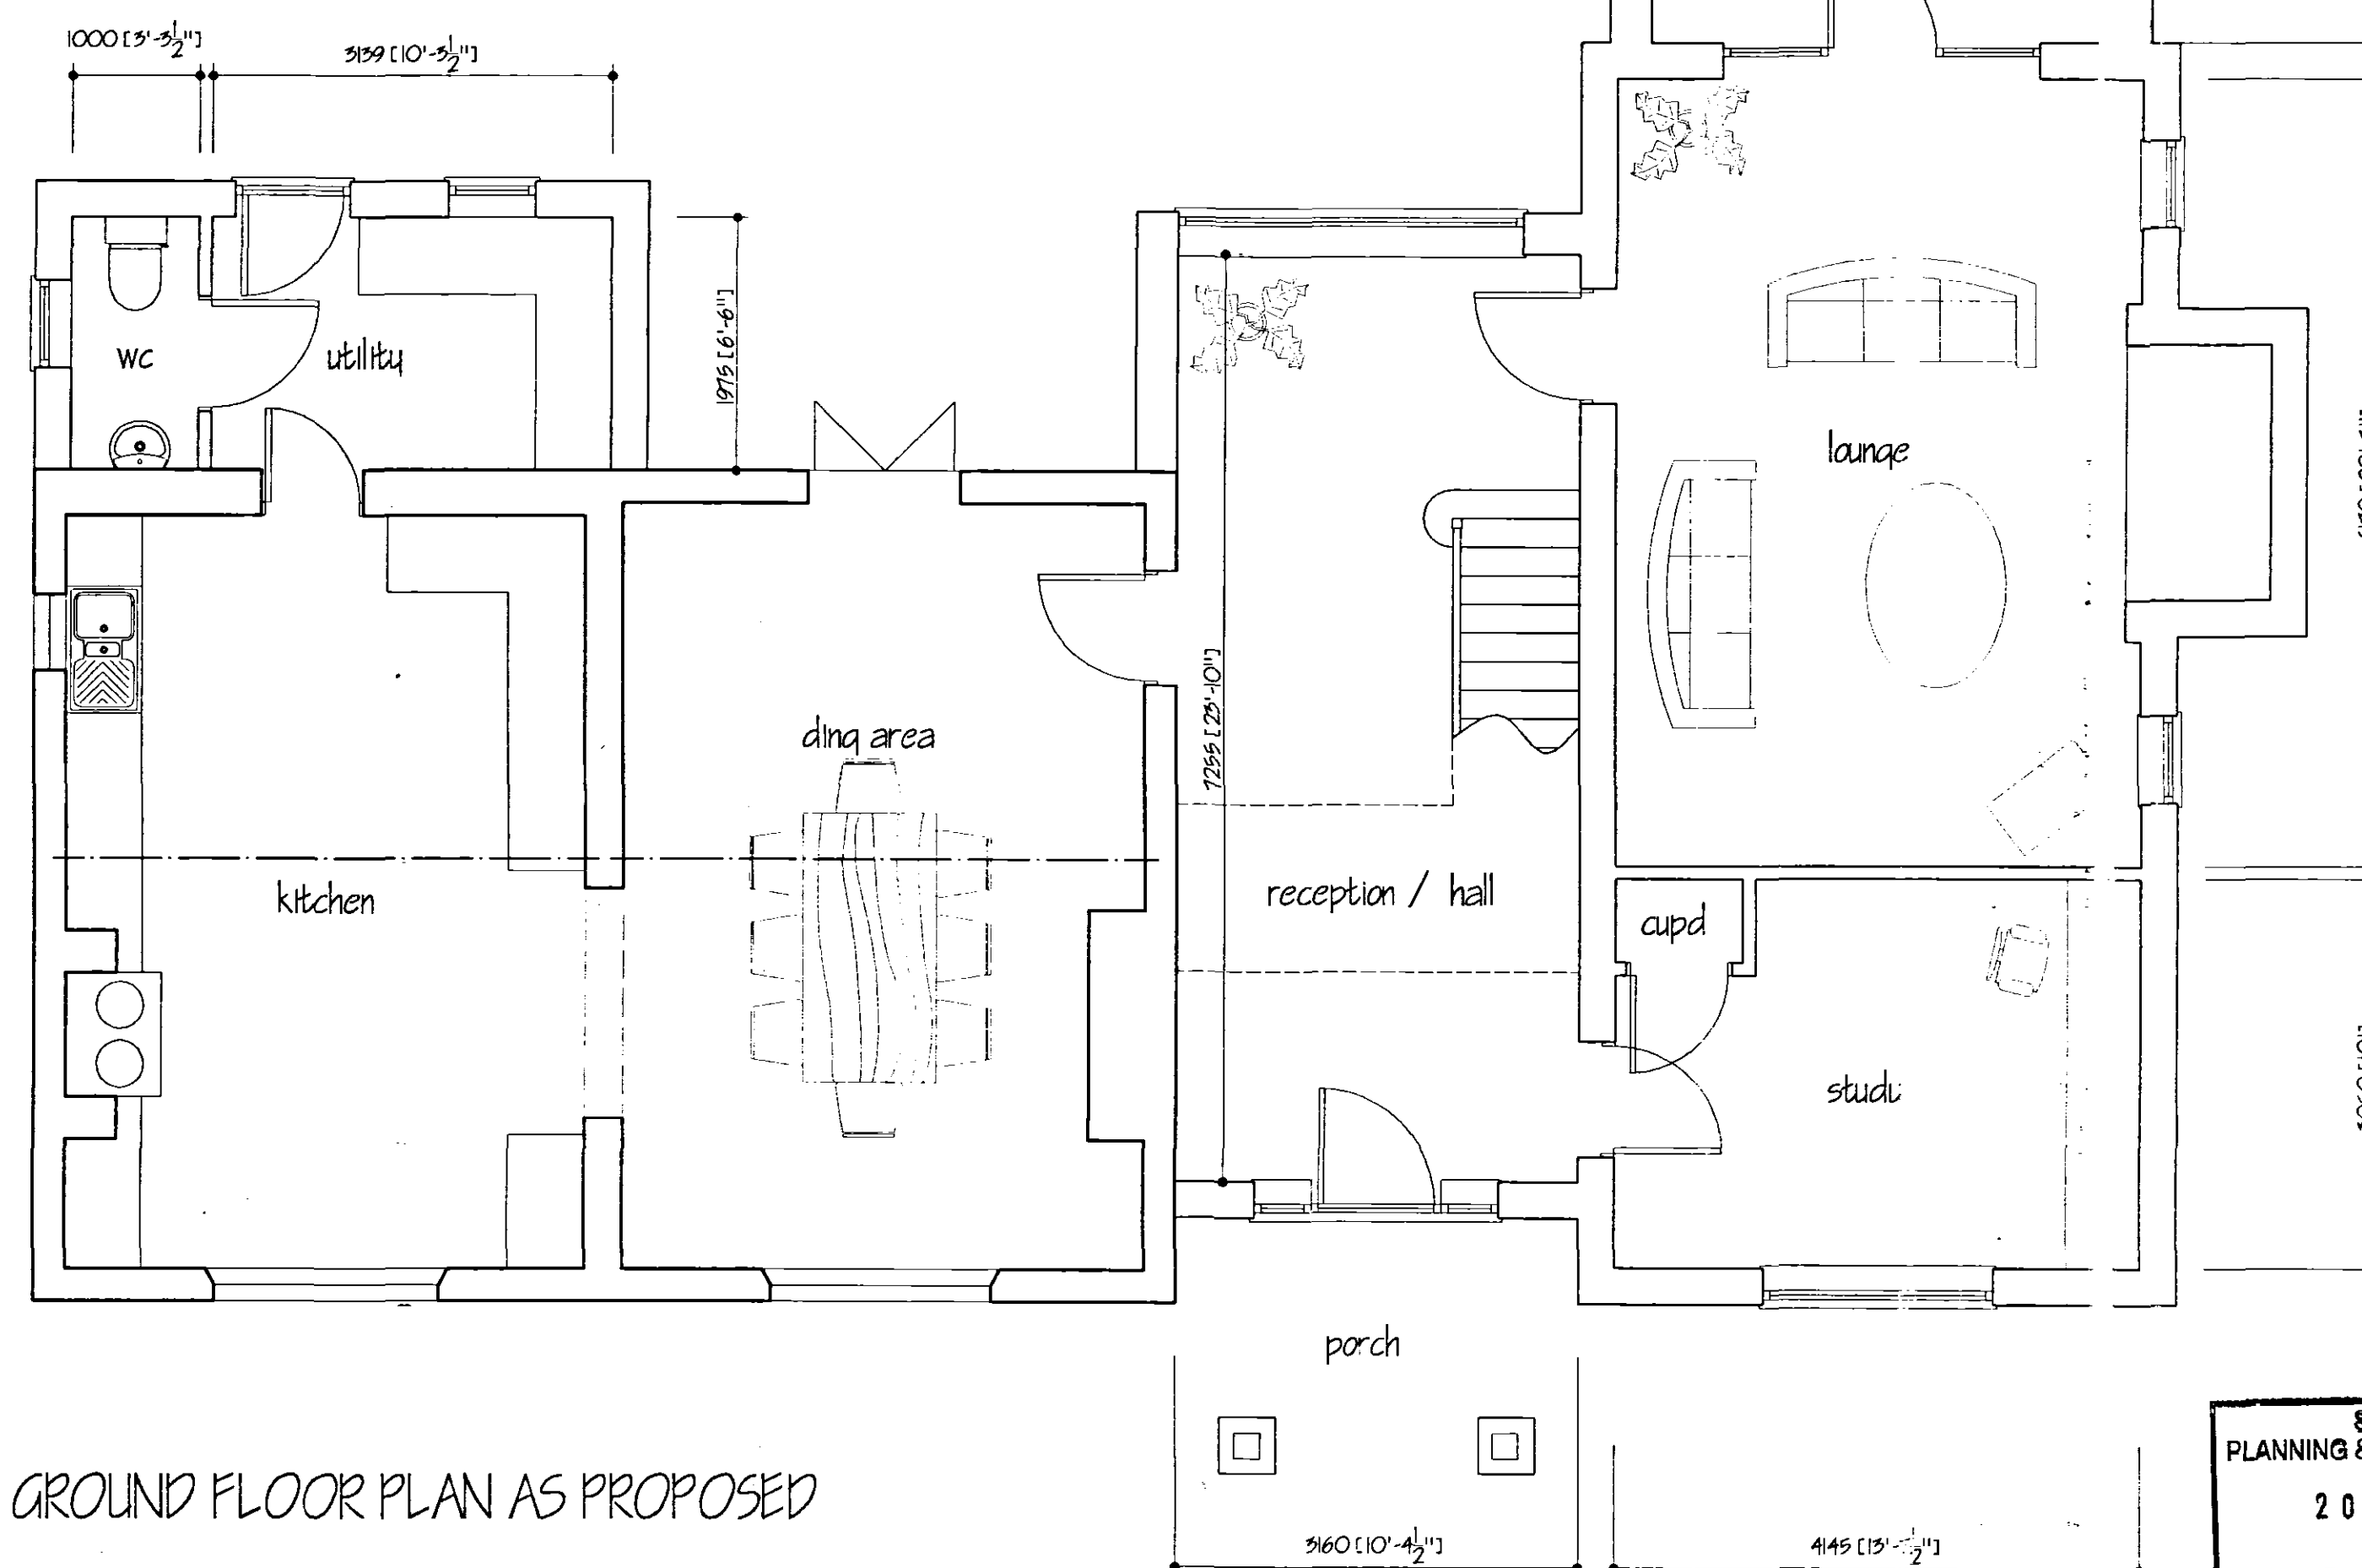



GROUND FLOOR PLAN AS PROPOSED



FRONT

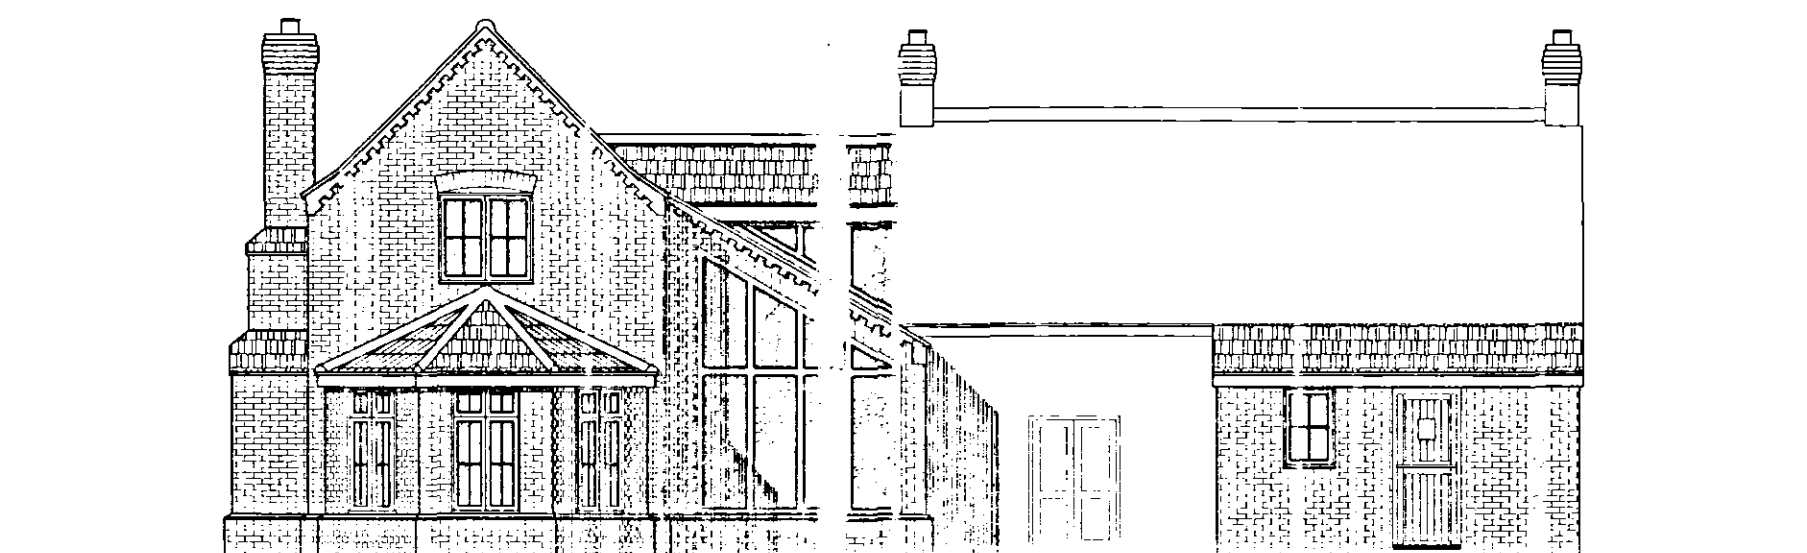

REAR

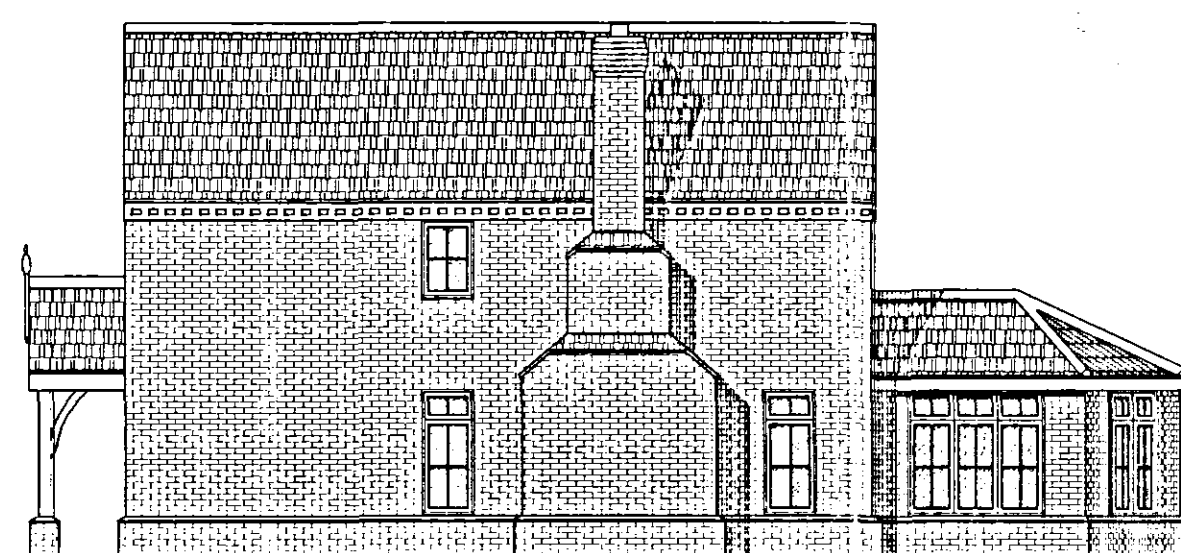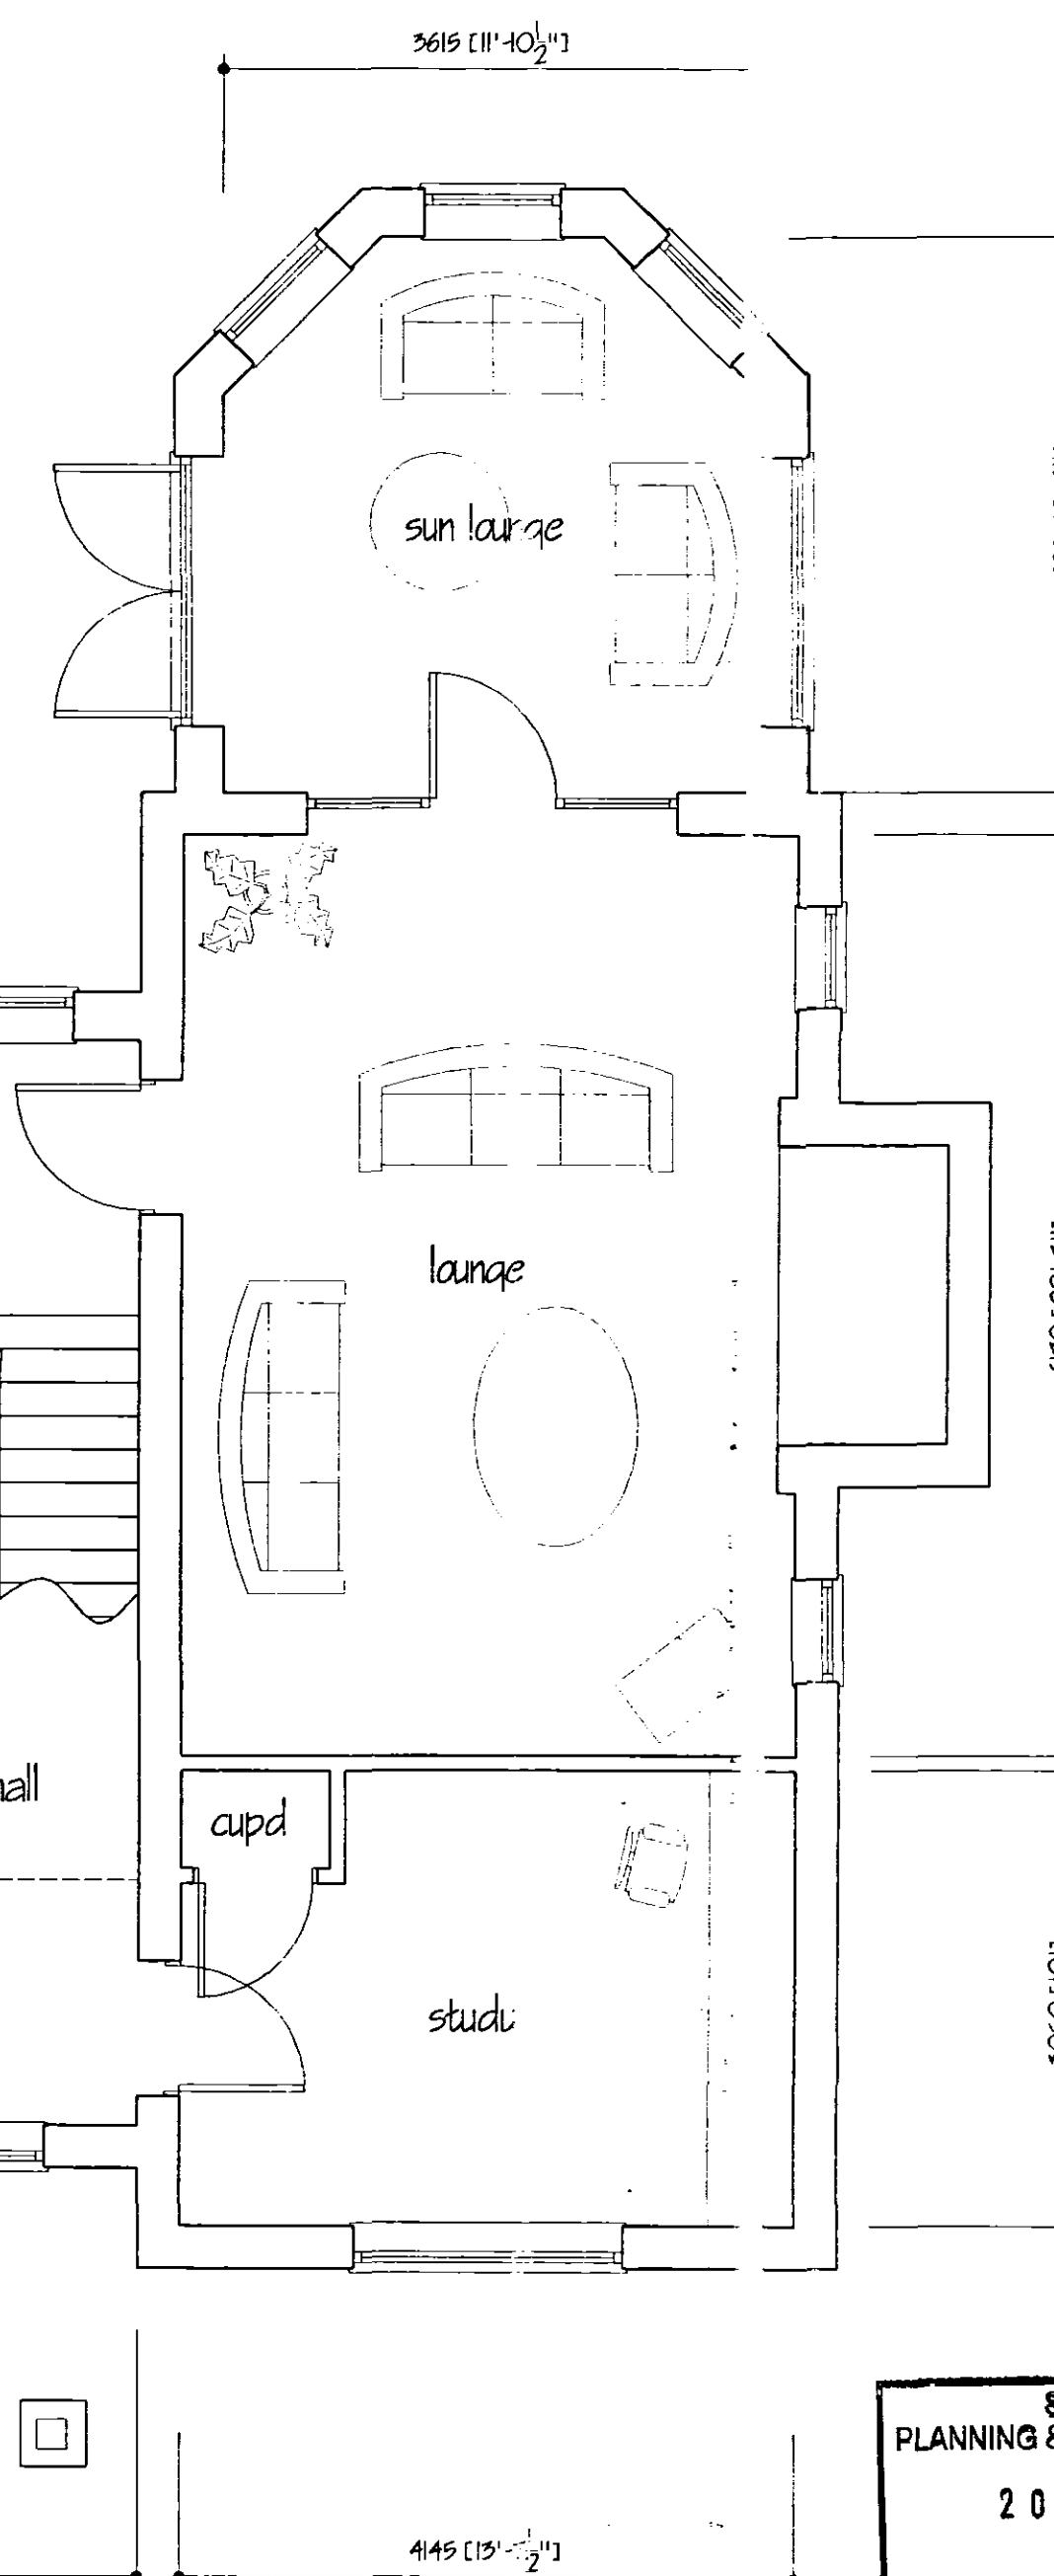

SIDE



SIDE

G. R. MERCHANT ARCHITECTURAL, STRUCTURAL AND LAND DRAINAGE CONSULTANTS Unit 4, Wrights Mews 12A Park Road, Holbeach, Spalding, Lincs. PE12 7EE Tel: 01406 480800 Fax: 01406 425744 E-Mail: G. R. Merchant @ Merchant. FS. Co. UK	
Project PROPOSED EXTENSION & ALTERATIONS AT DORNER COTTAGE MARROTT'S GATE LUTON	
Client MR S KING & MRS C BURTON	
Drawing PLANS & ELEVATIONS	
Job Ref. 652/03	Drawing No. 08
Date NCV 2003	Drawn JPW
Scales 1/30 1/100	
DO NOT SCALE FROM THIS DRAWING This drawing is copyright and may not be altered, traced, photographed or used for any other purpose other than that for which it is issued. The General Contractor is to check all dimensions on site and report any discrepancies to the Architect. All details shown on the drawing including foundations are to be checked on site. The Architect is not responsible for any errors or omissions in the drawing. It is the responsibility of the General Contractor to ensure that the work is carried out in accordance with the drawing. The Architect is not responsible for any errors or omissions in the drawing. It is the responsibility of the General Contractor to ensure that the work is carried out in accordance with the drawing.	
SHDC PLANNING & DEVELOPMENT 20 NOV 2003 Ref. 1395/03	