



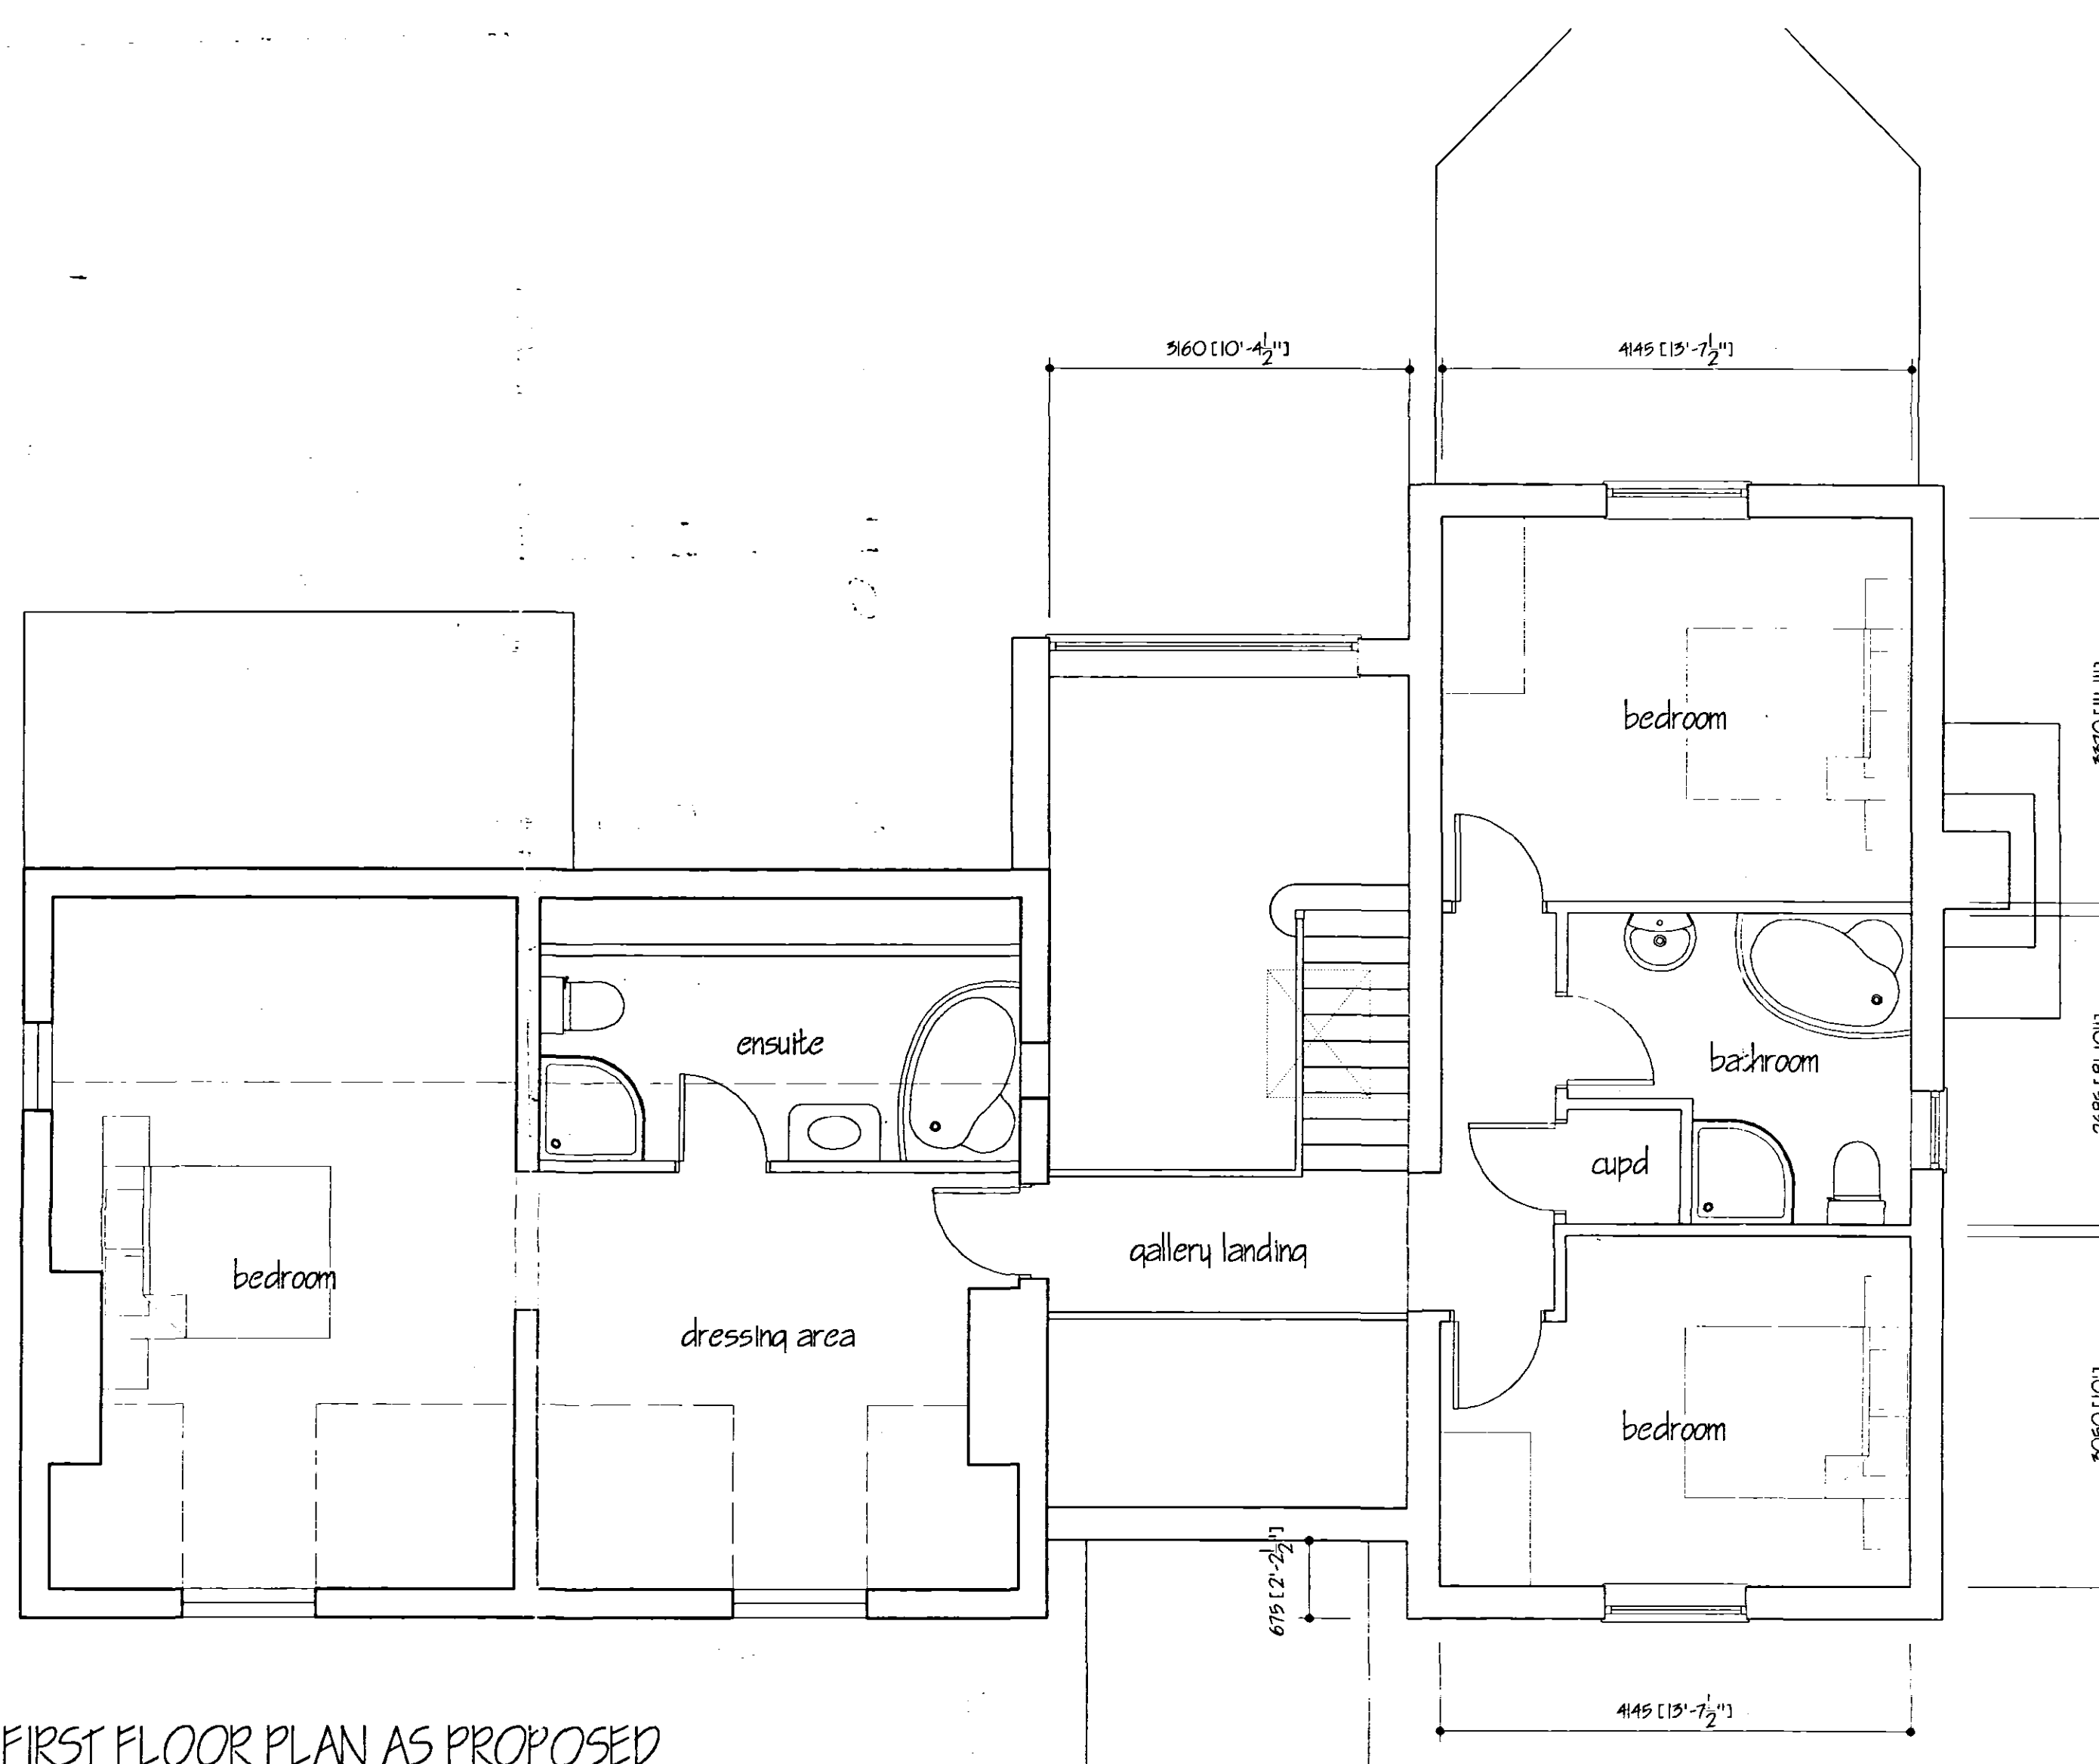


FIRST FLOOR PLAN AS PROPOSED

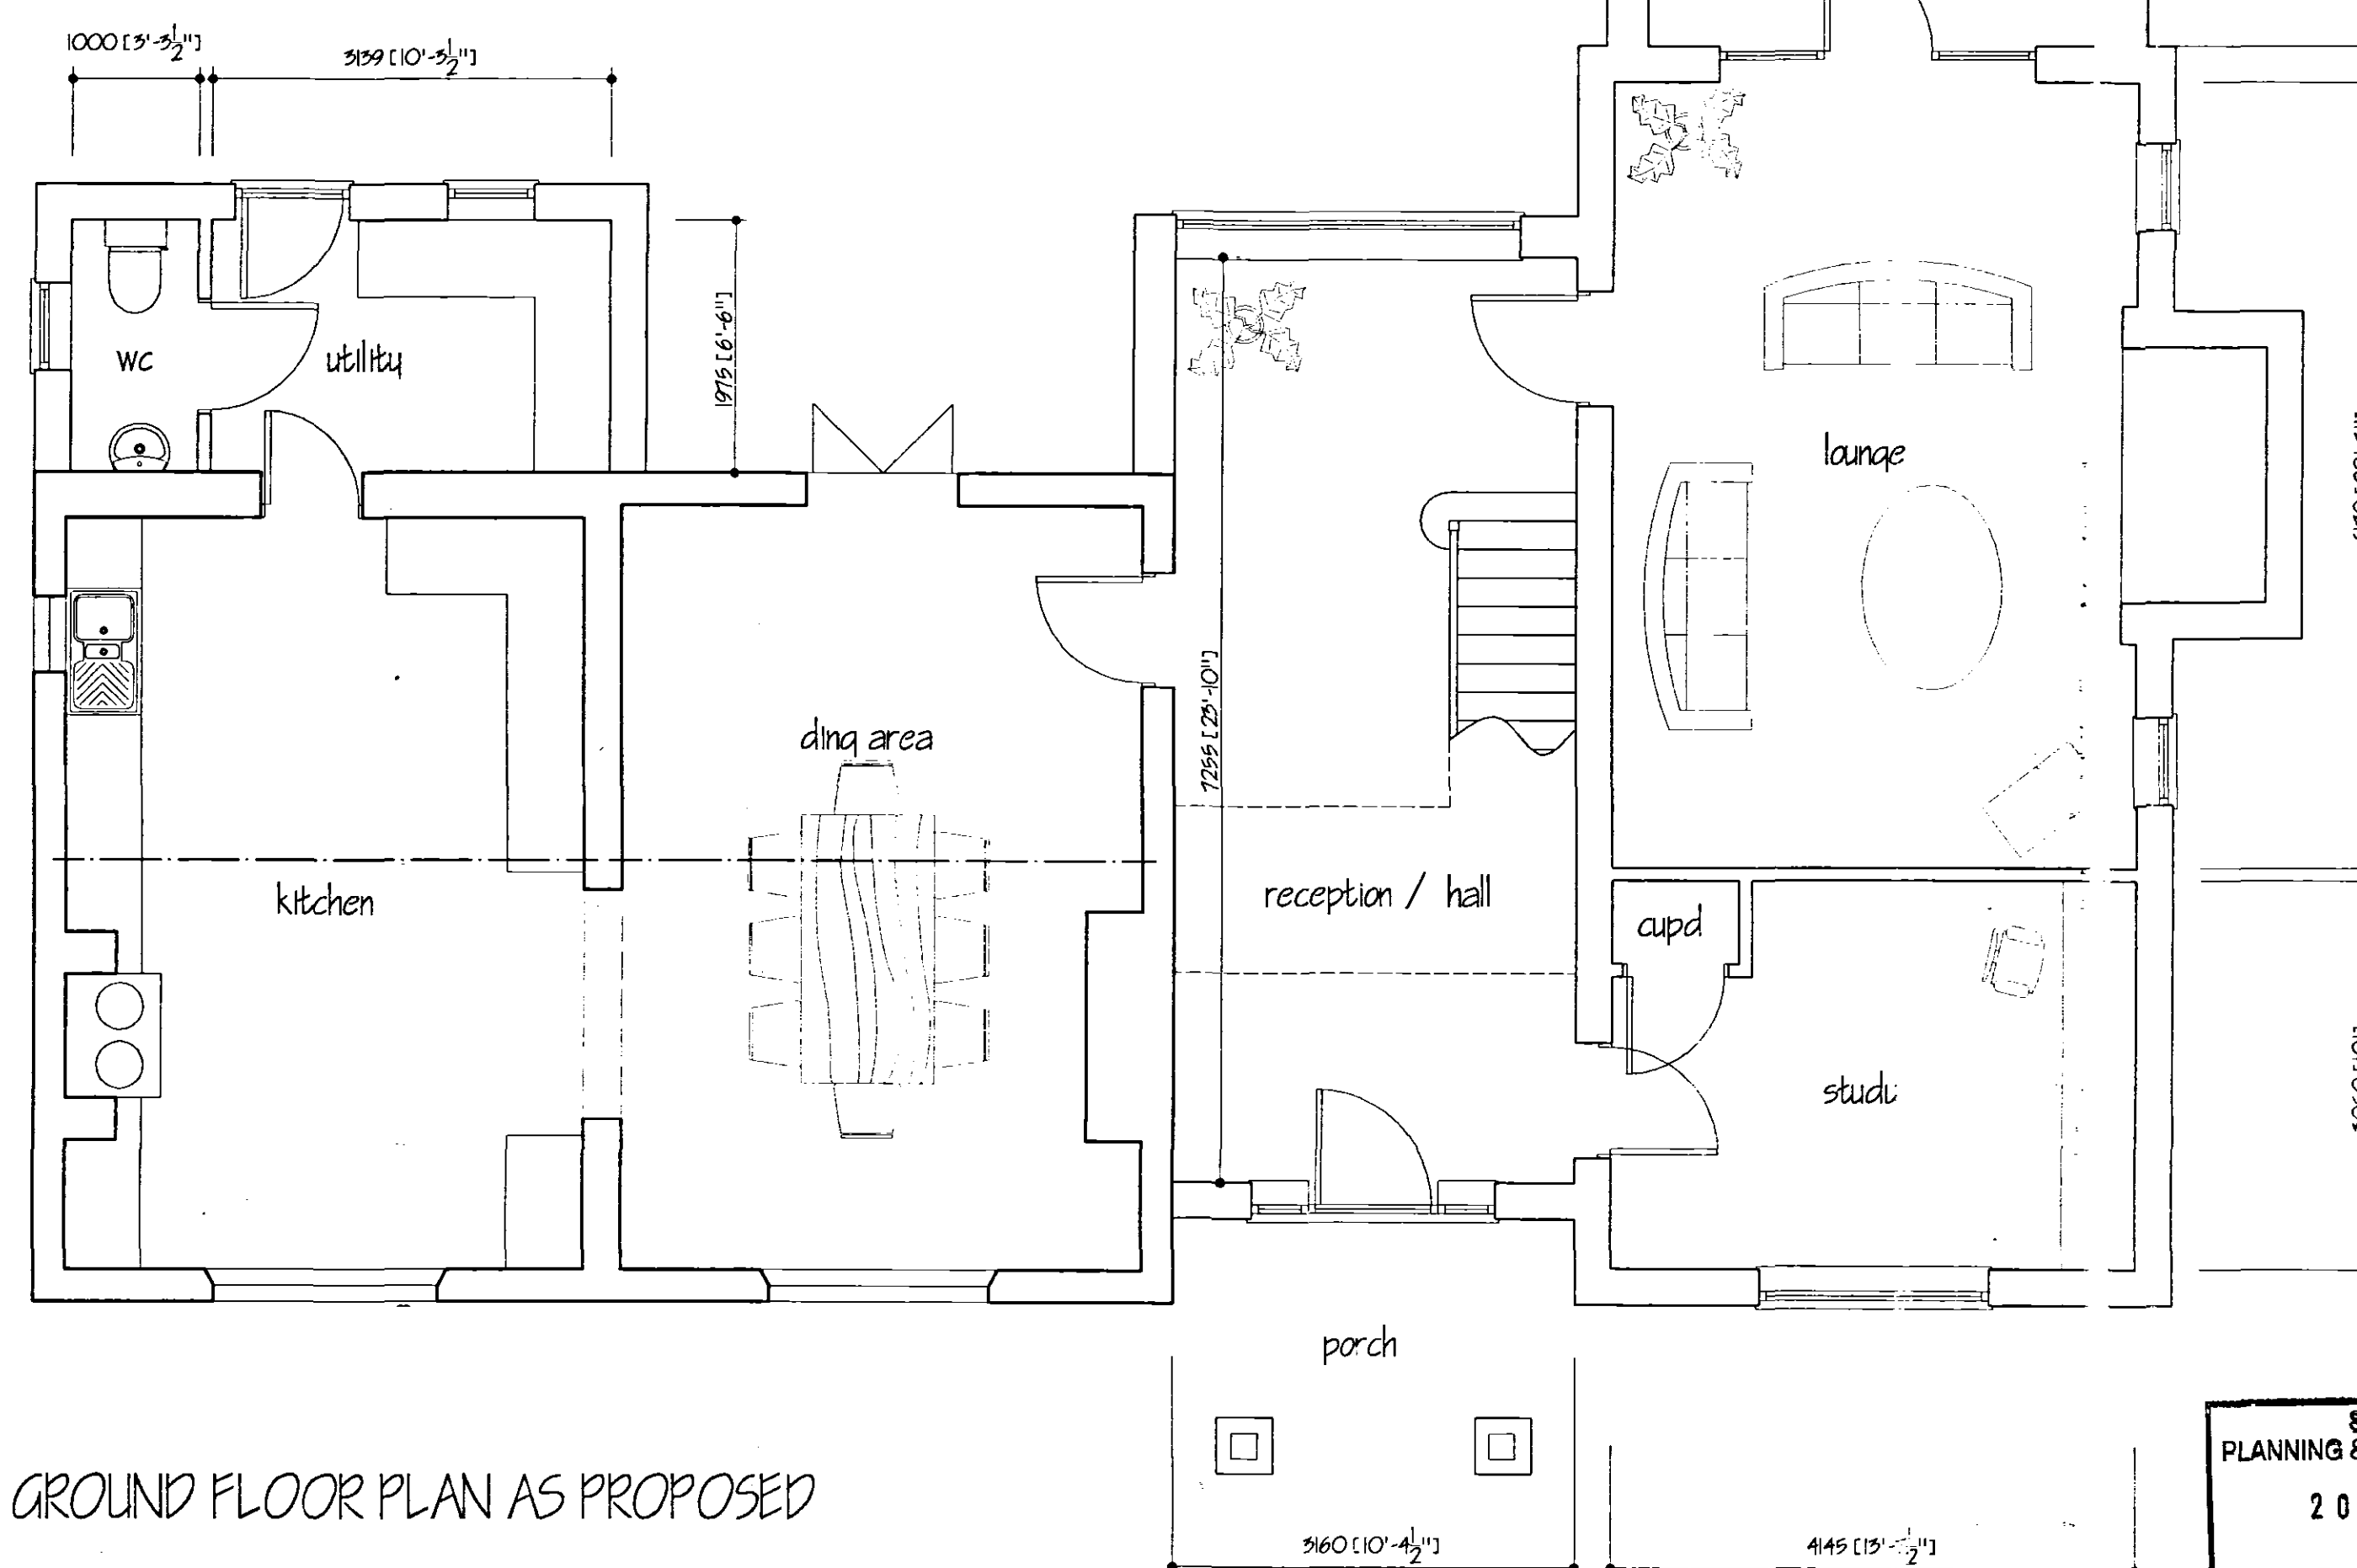



GROUND FLOOR PLAN AS PROPOSED



FRONT

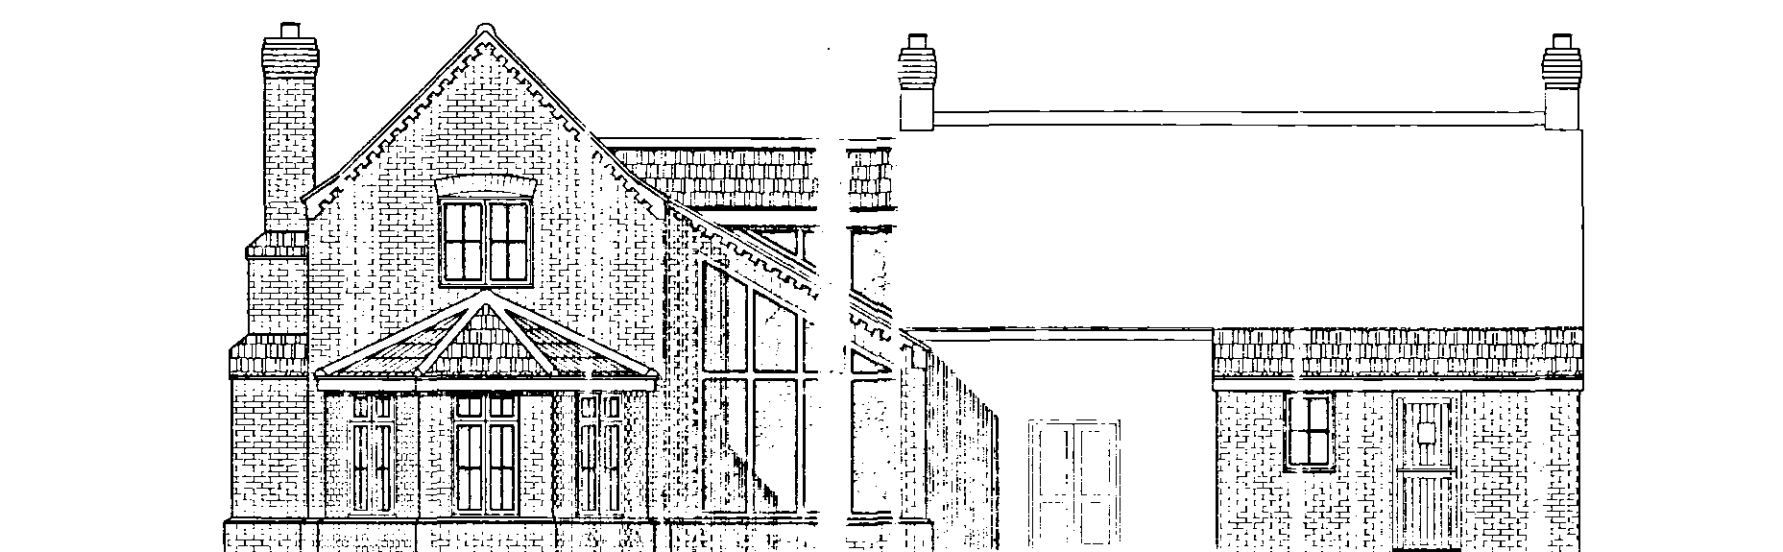

REAR

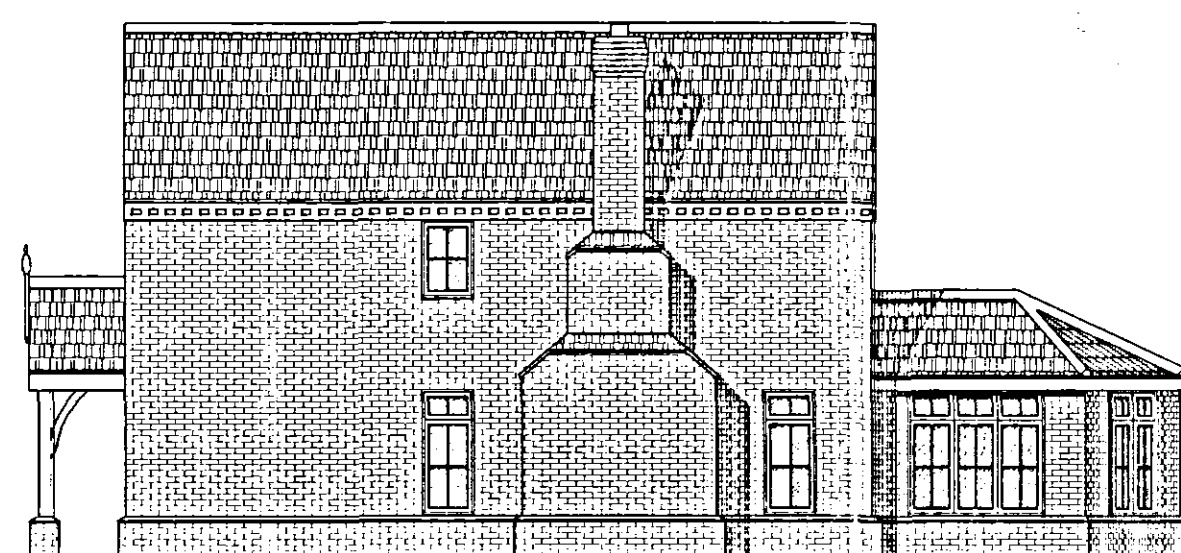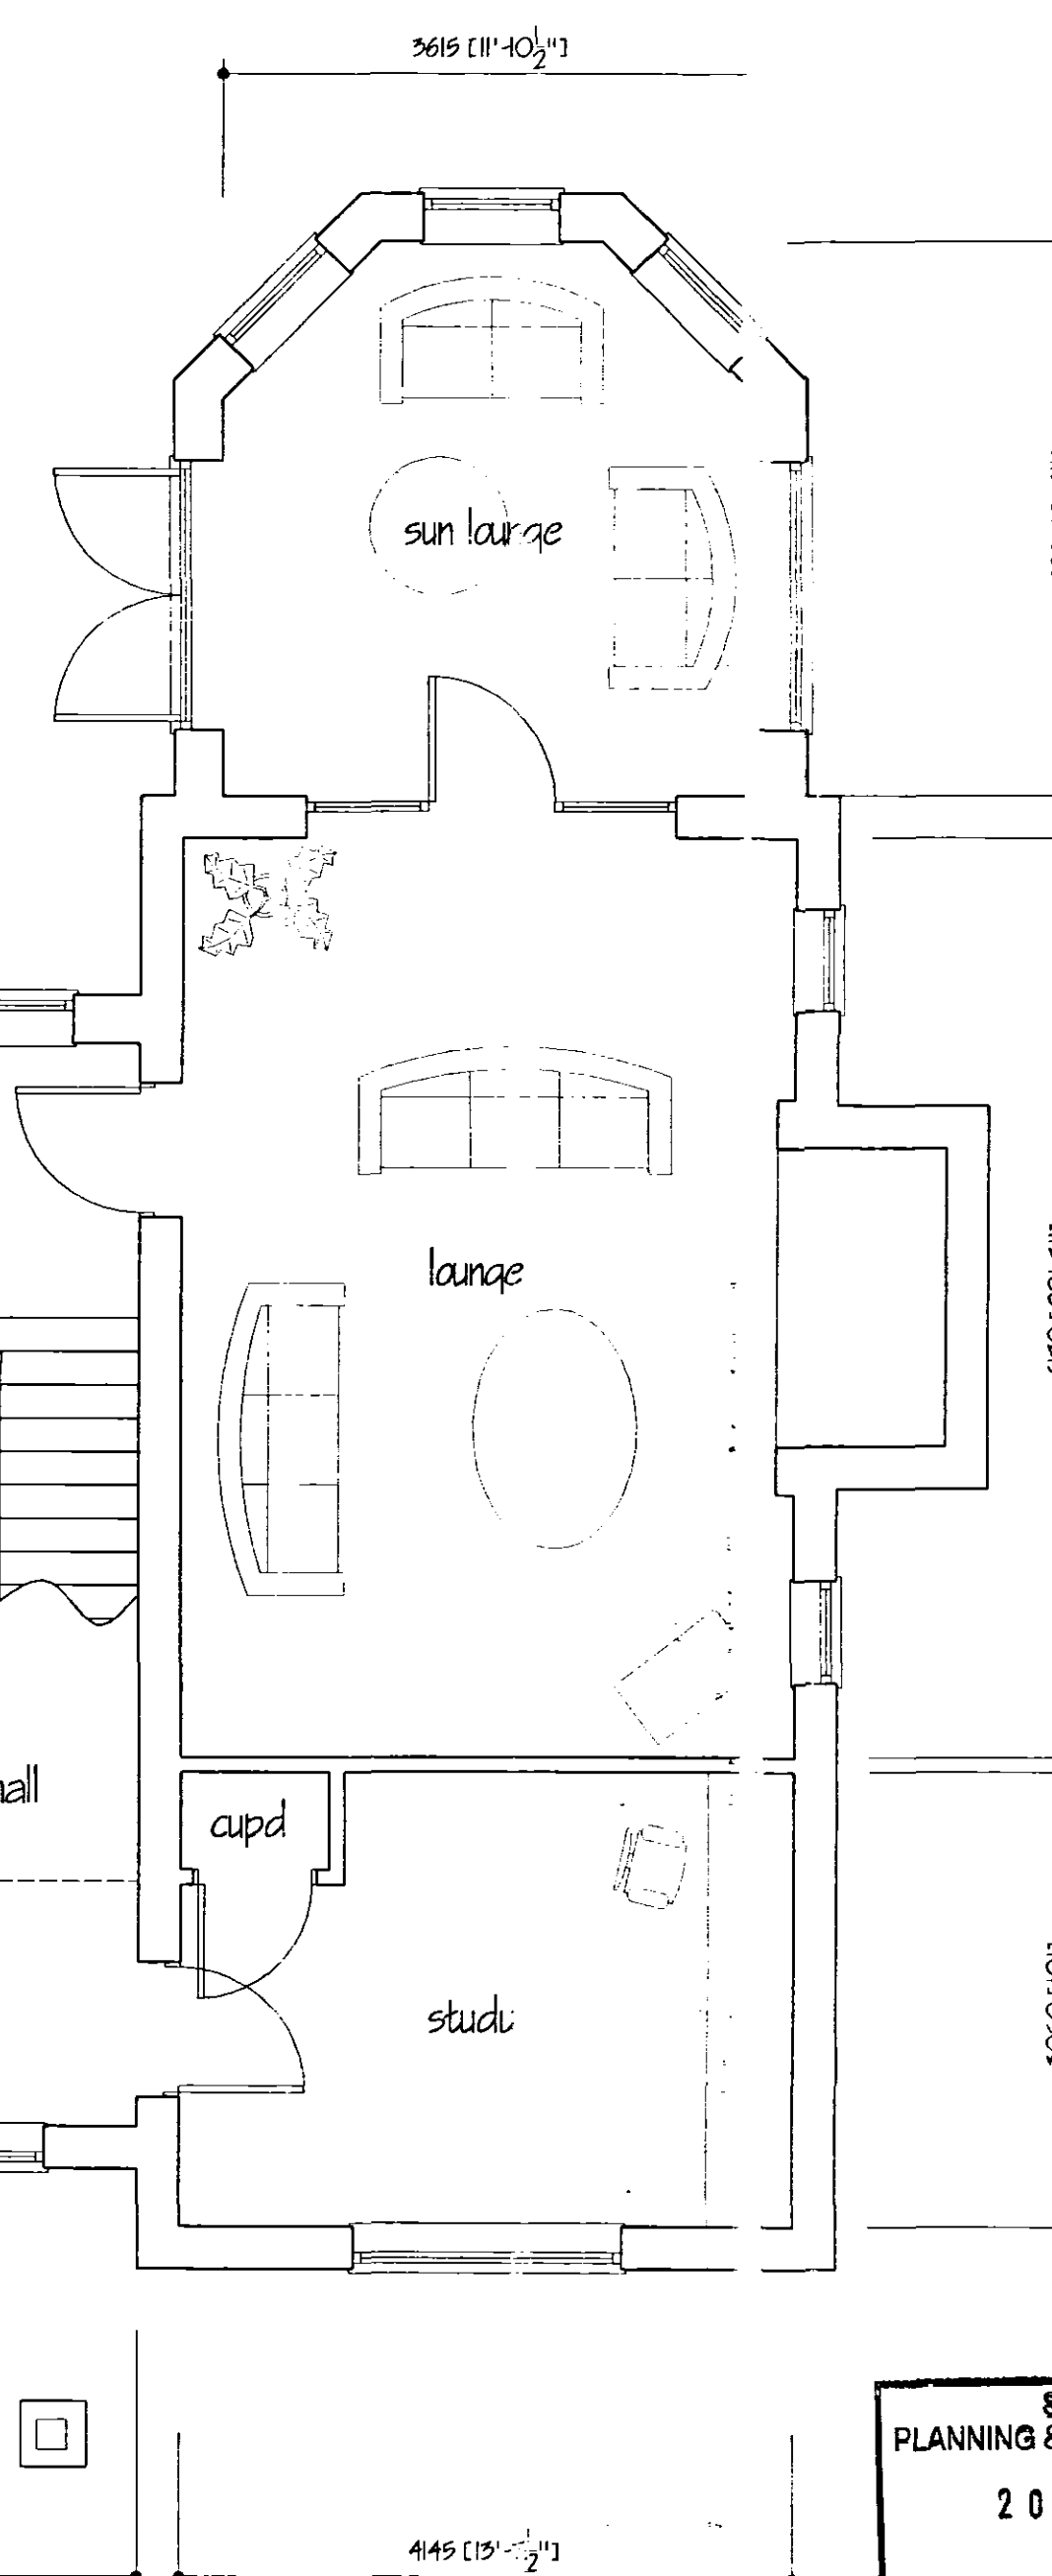

SIDE



SIDE

ref. no. 101	
date 10/11/03	
G. R. MERCHANT	
I. ENG. ARCHT. FIWO	
ARCHITECTURAL, STRUCTURAL AND LAND DRAINAGE CONSULTANTS	
Unit 4, Wrights Mews, 12A Park Road, Holbeach, Spalding, Lincs. PE12 7EE	
Tel: 01406 480800	
Fax: 01406 425744	
E-Mail: G. R. Merchant @ Merchant. F9. Co. UK	
Project	
PROPOSED EXTENSION & ALTERATIONS AT DORNER COTTAGE MARROTT'S GATE LUTON	
Client	
MR S KING & MRS C BURTON	
Drawing	
PLANS & ELEVATIONS	
Job Ref.	Drawing No.
652/03	08
Date	Drawn
NCV 2003	JPW
Scales	
1/30 1/100	
DO NOT SCALE FROM THIS DRAWING	
This drawing is copyright and may not be altered, traced, photographed or used for any other purpose other than that for which it is issued. The General Contractor is to check all dimensions on site and report any discrepancies to the Architect. All details shown on the drawing including foundations are to be checked on site. The Architect is not responsible for any errors or omissions in the drawing. It is the responsibility of the General Contractor to ensure that the work is carried out in accordance with the drawing. 
SHDC PLANNING & DEVELOPMENT	
20 NOV 2003	
Ref. 1395/03	