






FRONT ELEVATION

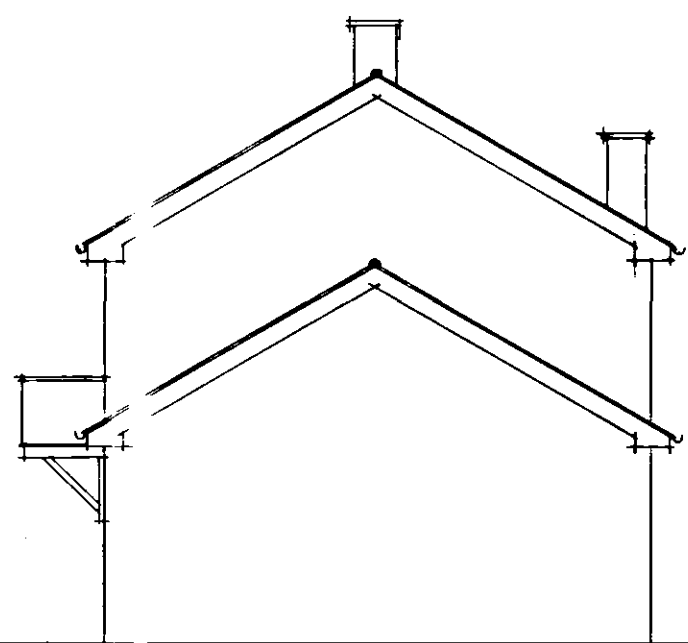


SIDE ELEVATION

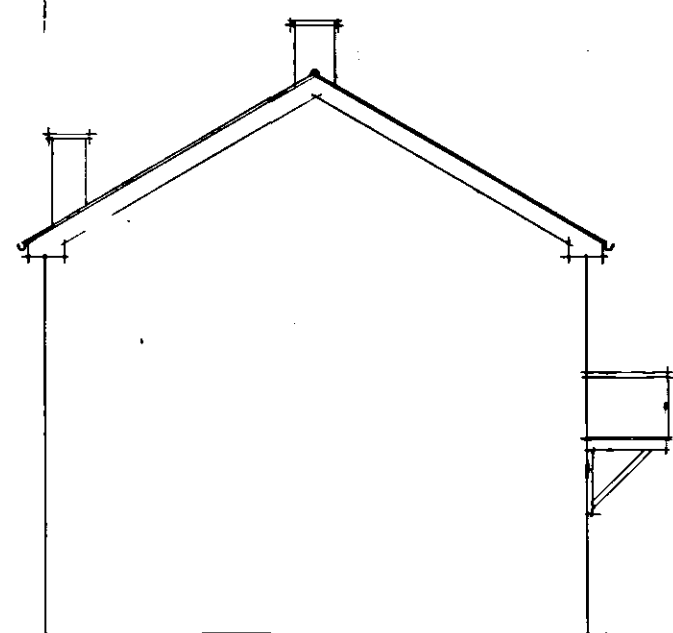


SIDE ELEVATION

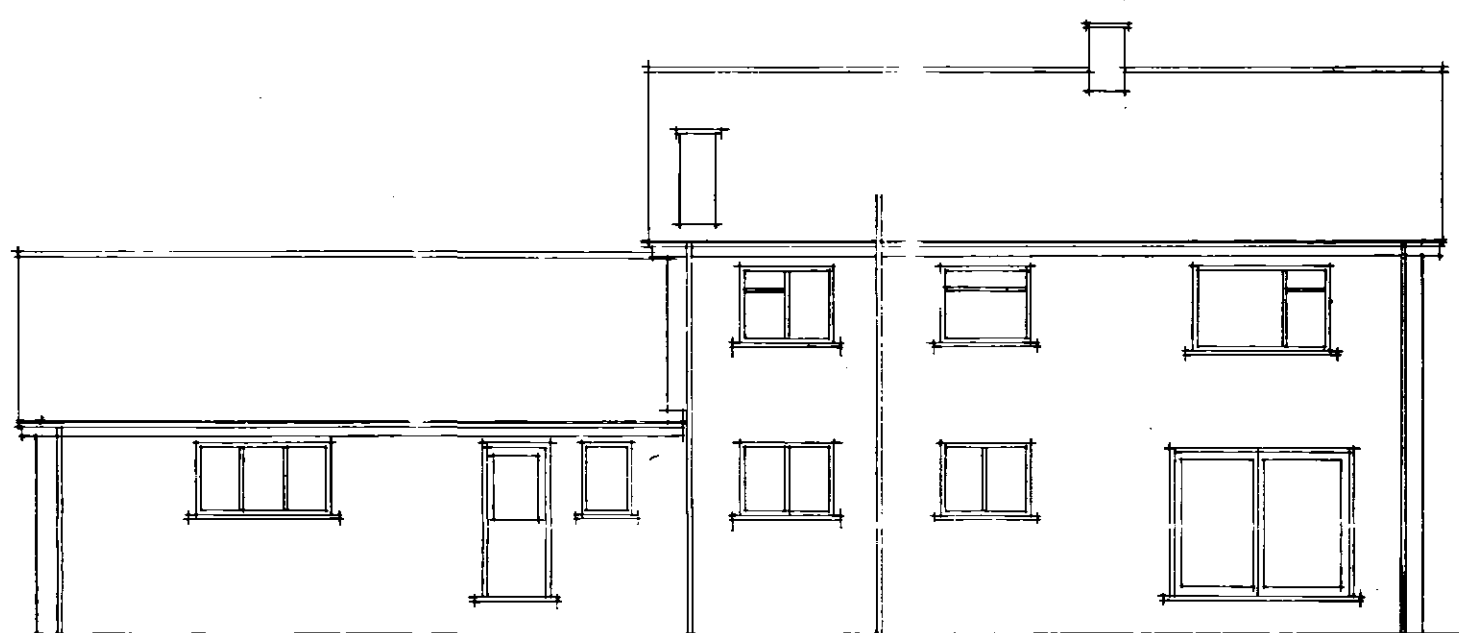


REAR ELEVATION

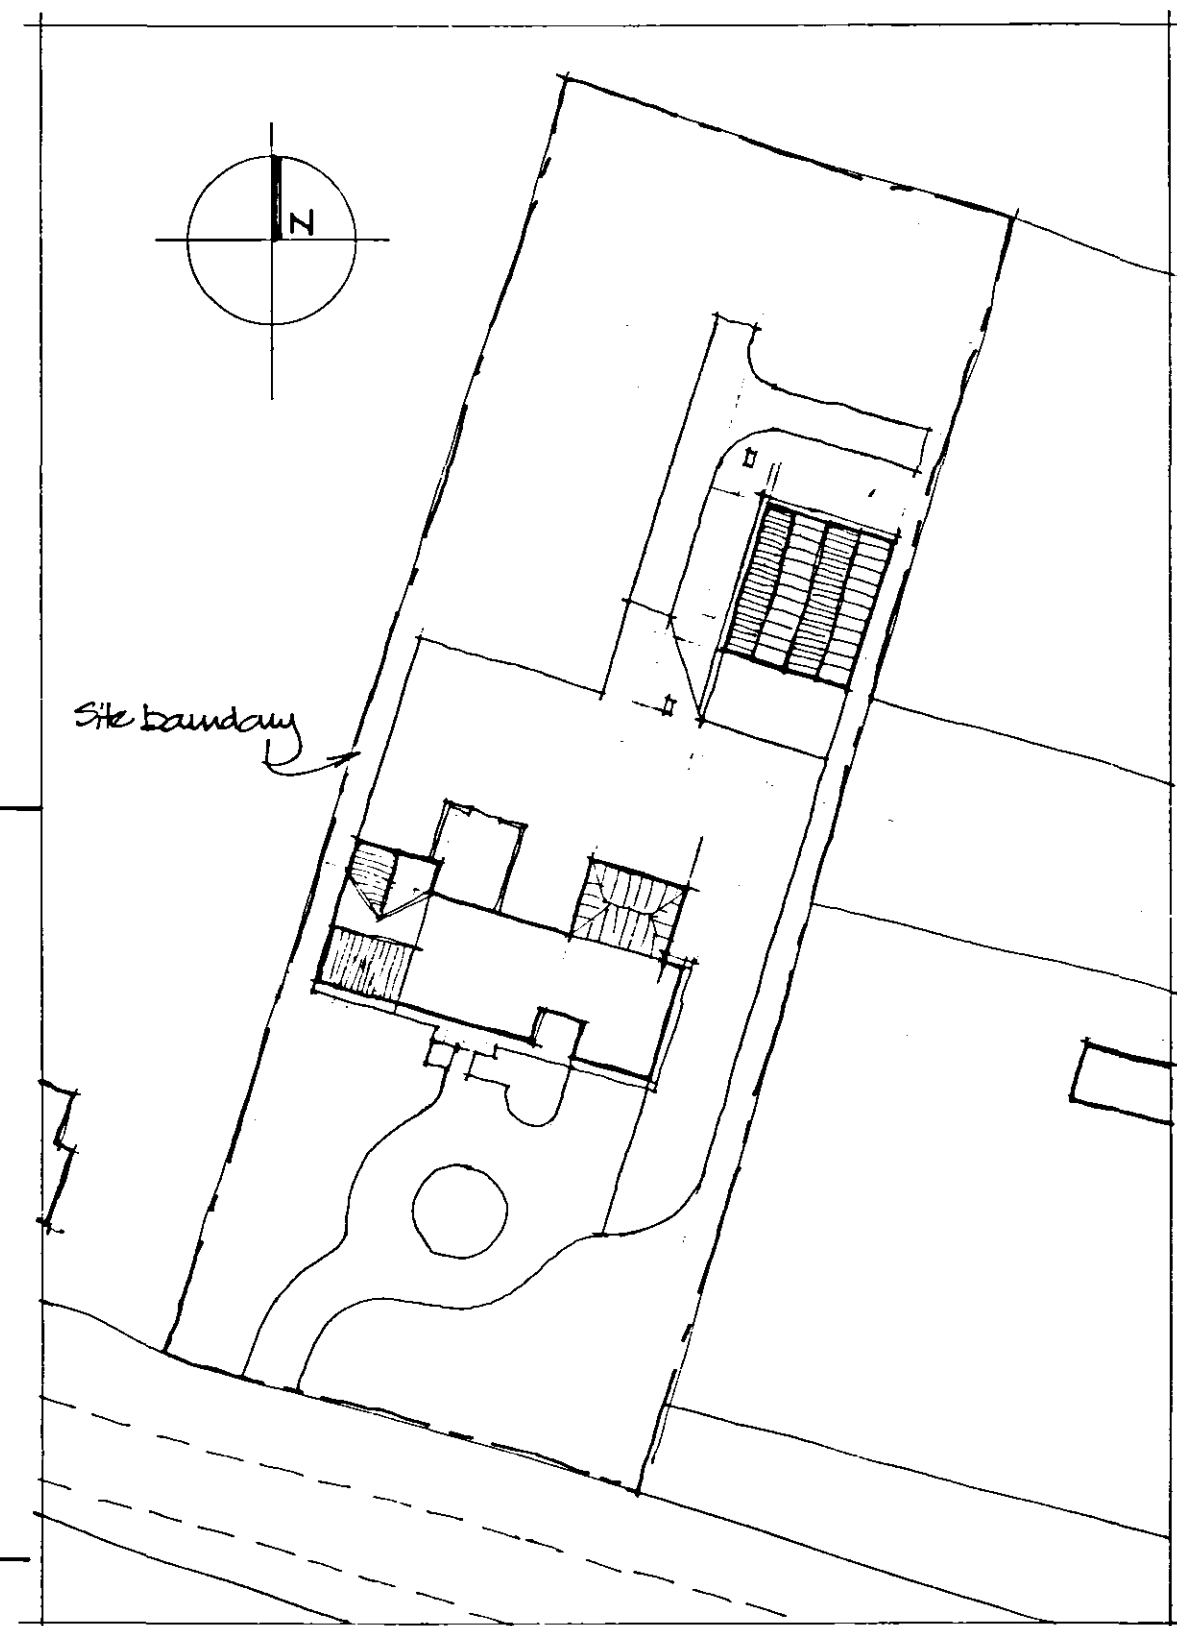

BLOCK PLAN 1:500.

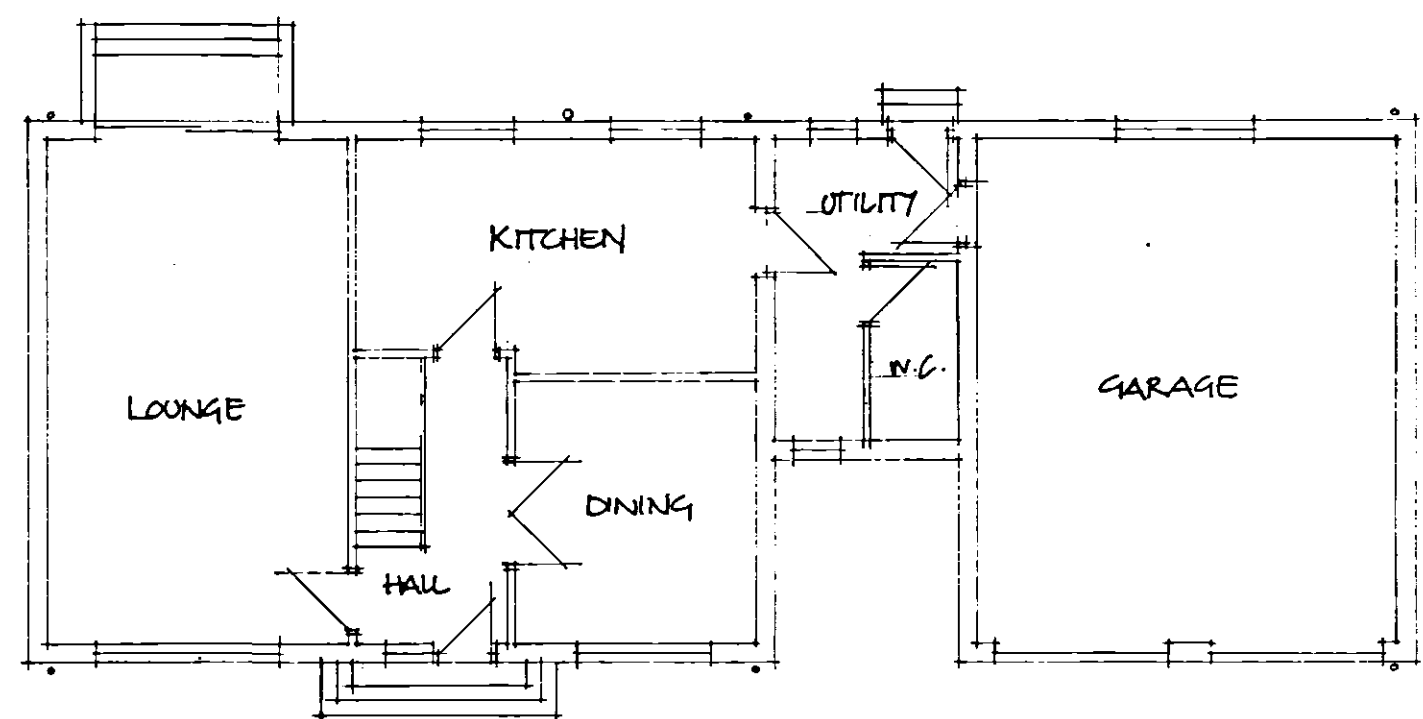

GROUND FLOOR LAYOUT

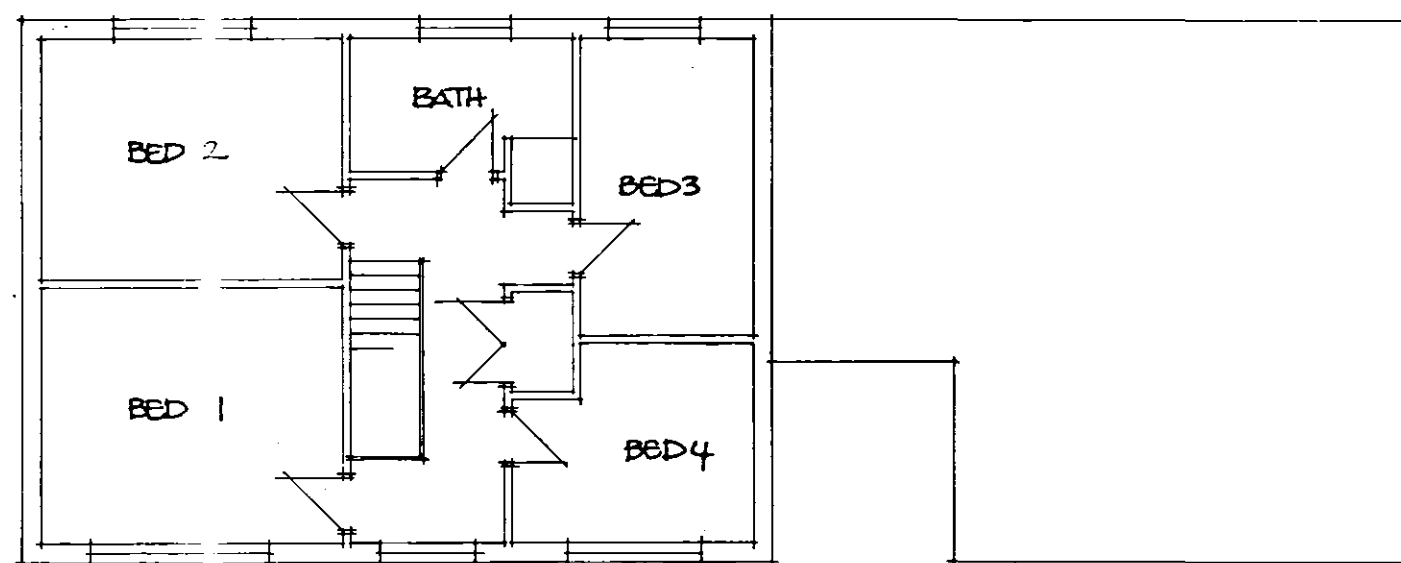

FIRST FLOOR LAYOUT

**DETERMINED
PLAN**

ISSUE	DESCRIPTION	APPR'd	DATE
PODDINGTONS Architectural Design Consultants Est. 1969 Unit 7, The Flaxmill, Flaxmill Lane, Pinchbeck, Spalding, Lincs. PE11 3XQ Tel. (01775) 720866 Fax (01775) 720877			
Client.	Mr. M. D. Mountain		
Project.	proposed extension to dwelling Silver hill, Roman bank, Lutton, Gowt		
Drawing.	plans and elevation as existing		
Drawn. R.M.	Scale. 1:100	Date. May 2005	Checked. Approved.
DWG. No. 3229-001	ISSUE.		

Planning & Developments
- 9 OCT 2003
Ref: 1410/06