




Contractor To Check All Dimensions On Site Before Work Commences.			
Rev.	Date	Init.	Revision Details.
A			Justified cable added to front elevation
PODDINGTONS Architectural Design Consultants Unit 7, The Flaxmill, Flaxmill Lane, Pinchbeck, Spalding, Lincs. PE11 3XQ. Tel: 01775 720866 Fax: 01775 720877			
Project: PROPOSED TWO STOREY EXTENSION SILVER HILL, ROMAN BANK,			
Drawing: REVISED ELEVATIONS		Drawing No. 3229-004	
Scale: 1:100		Drawn: VDM A	
Date: MARCH 06		Rev.	

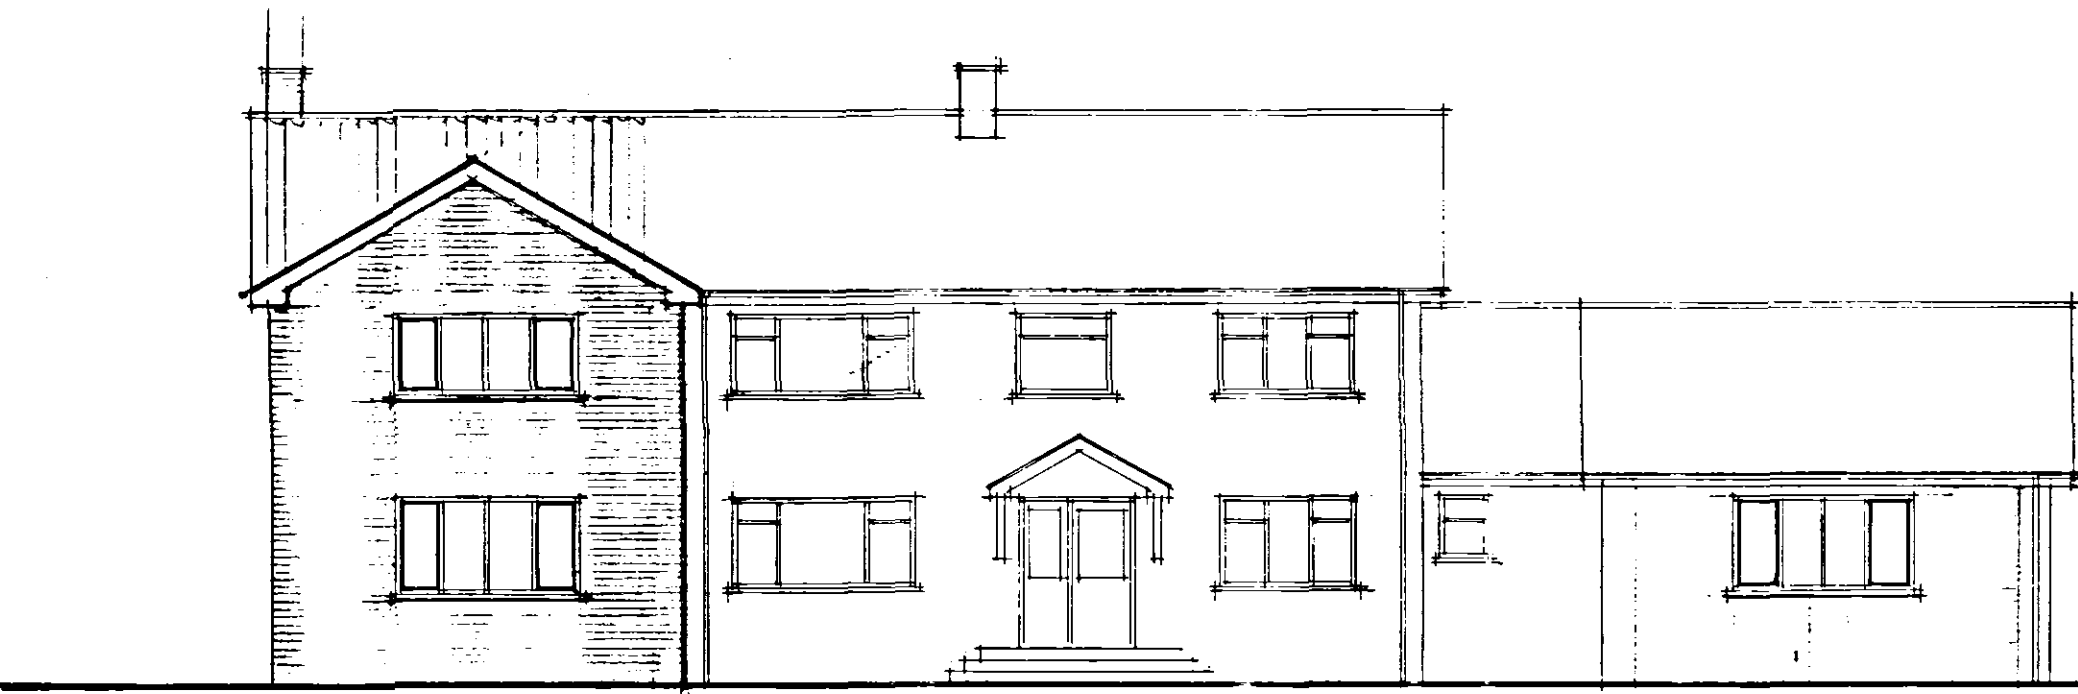

FRONT ELEVATION

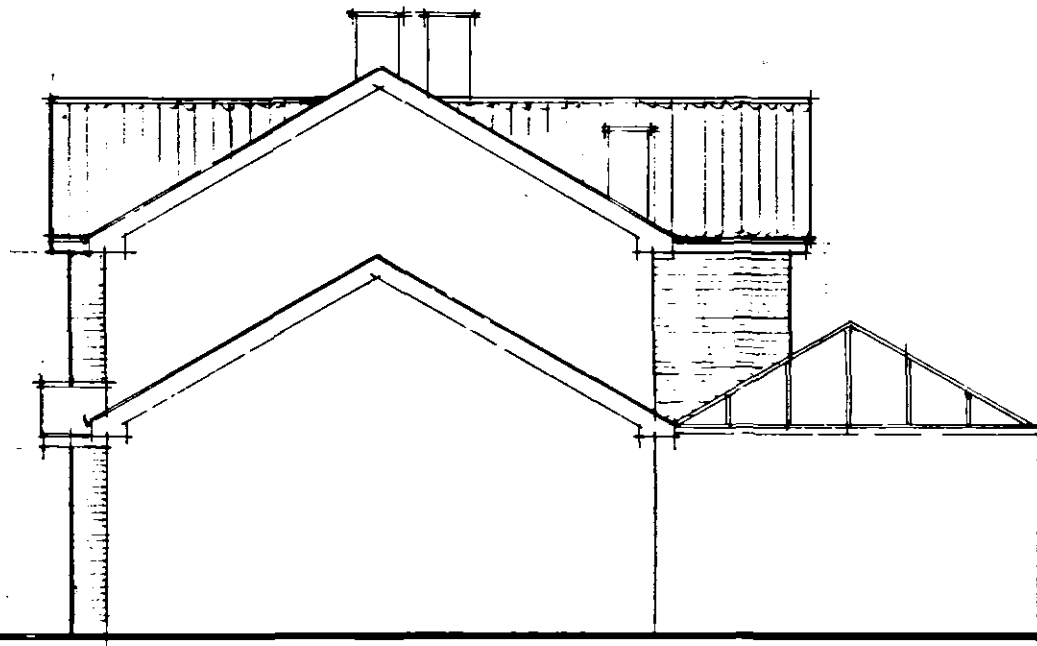

SIDE ELEVATION

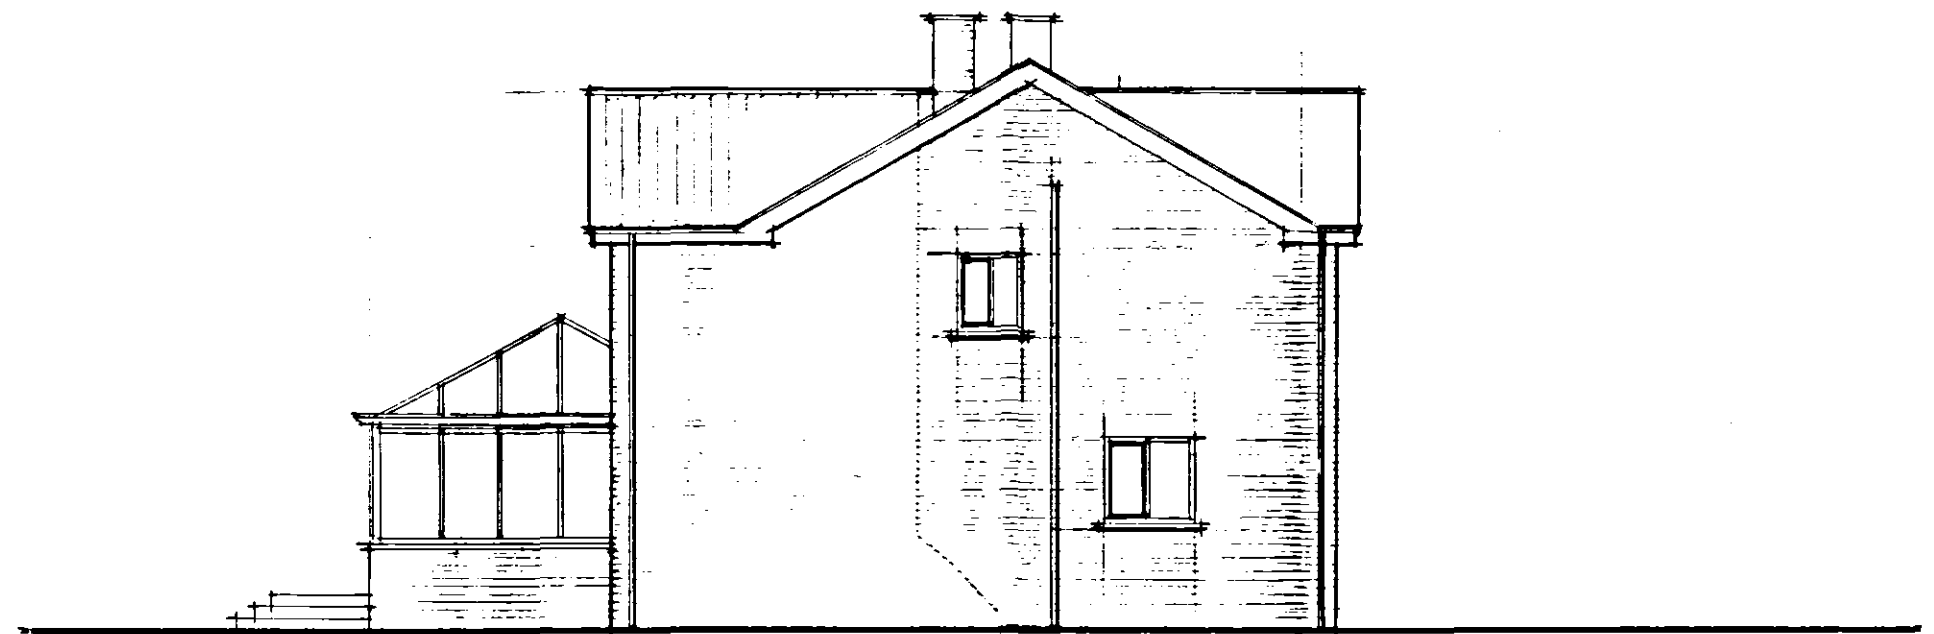

SIDE ELEVATION.

**DETERMINED
PLAN**

- 9 OCT 2005
 1410106