
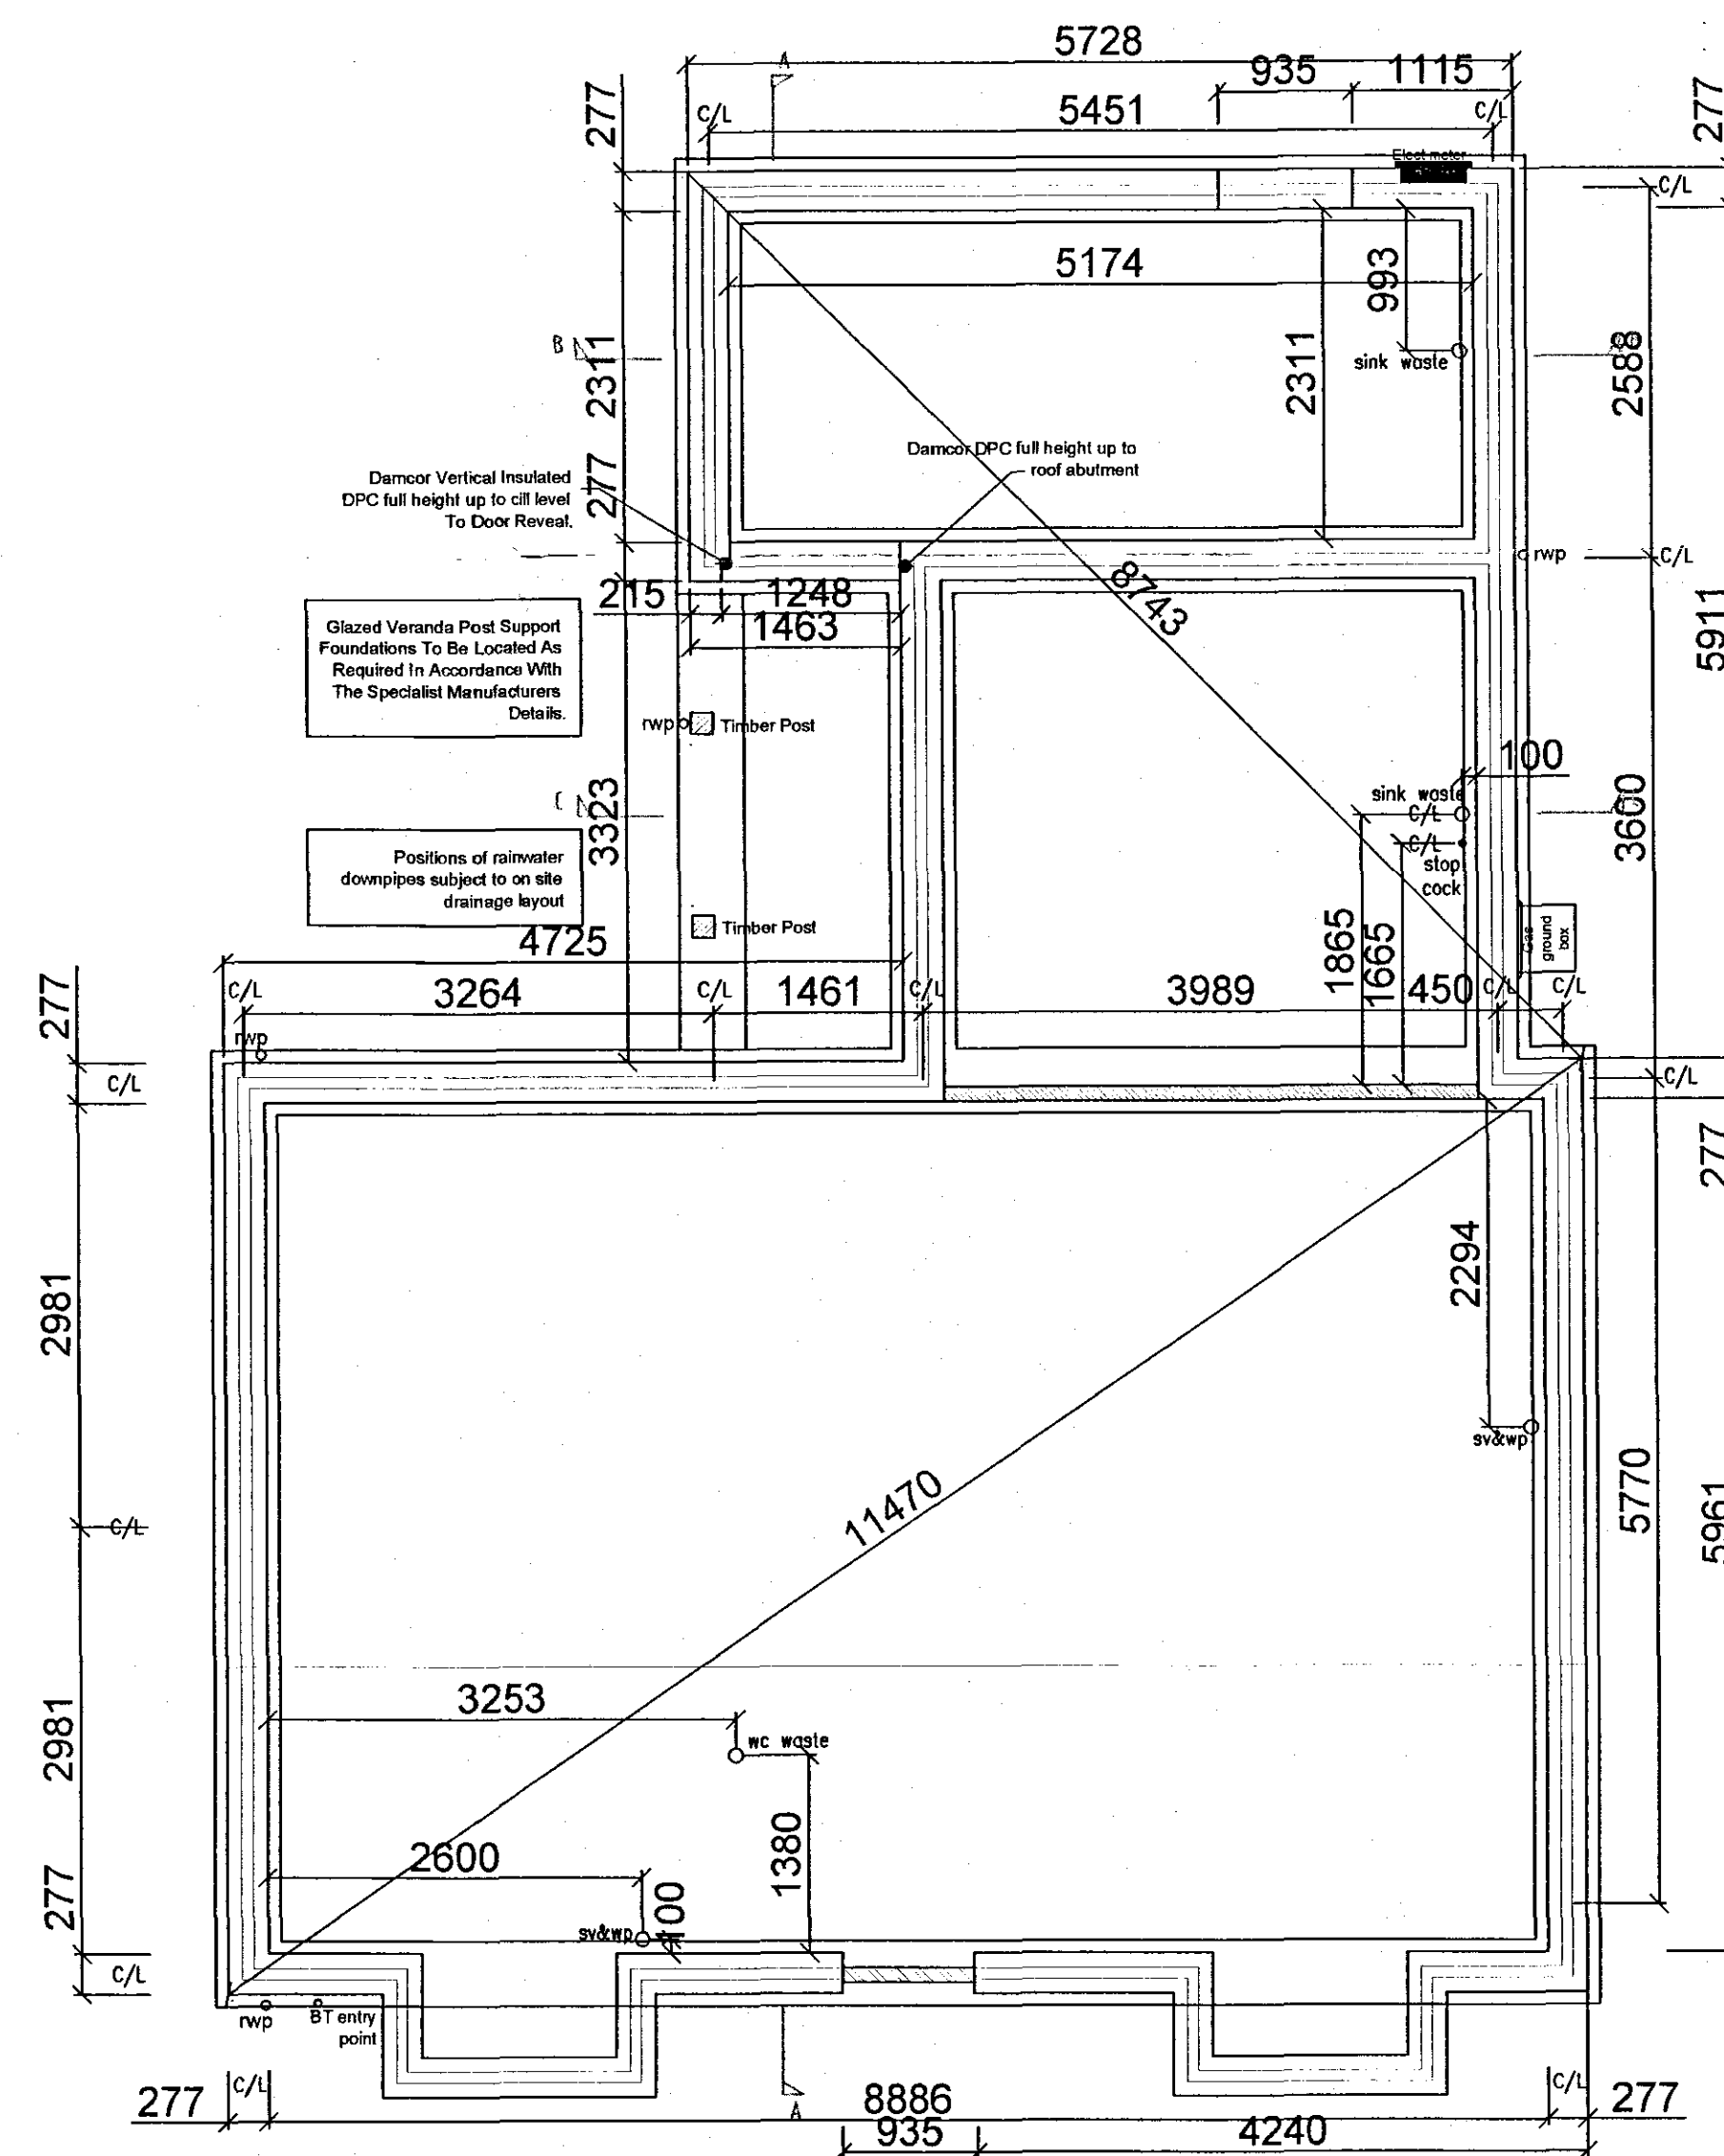


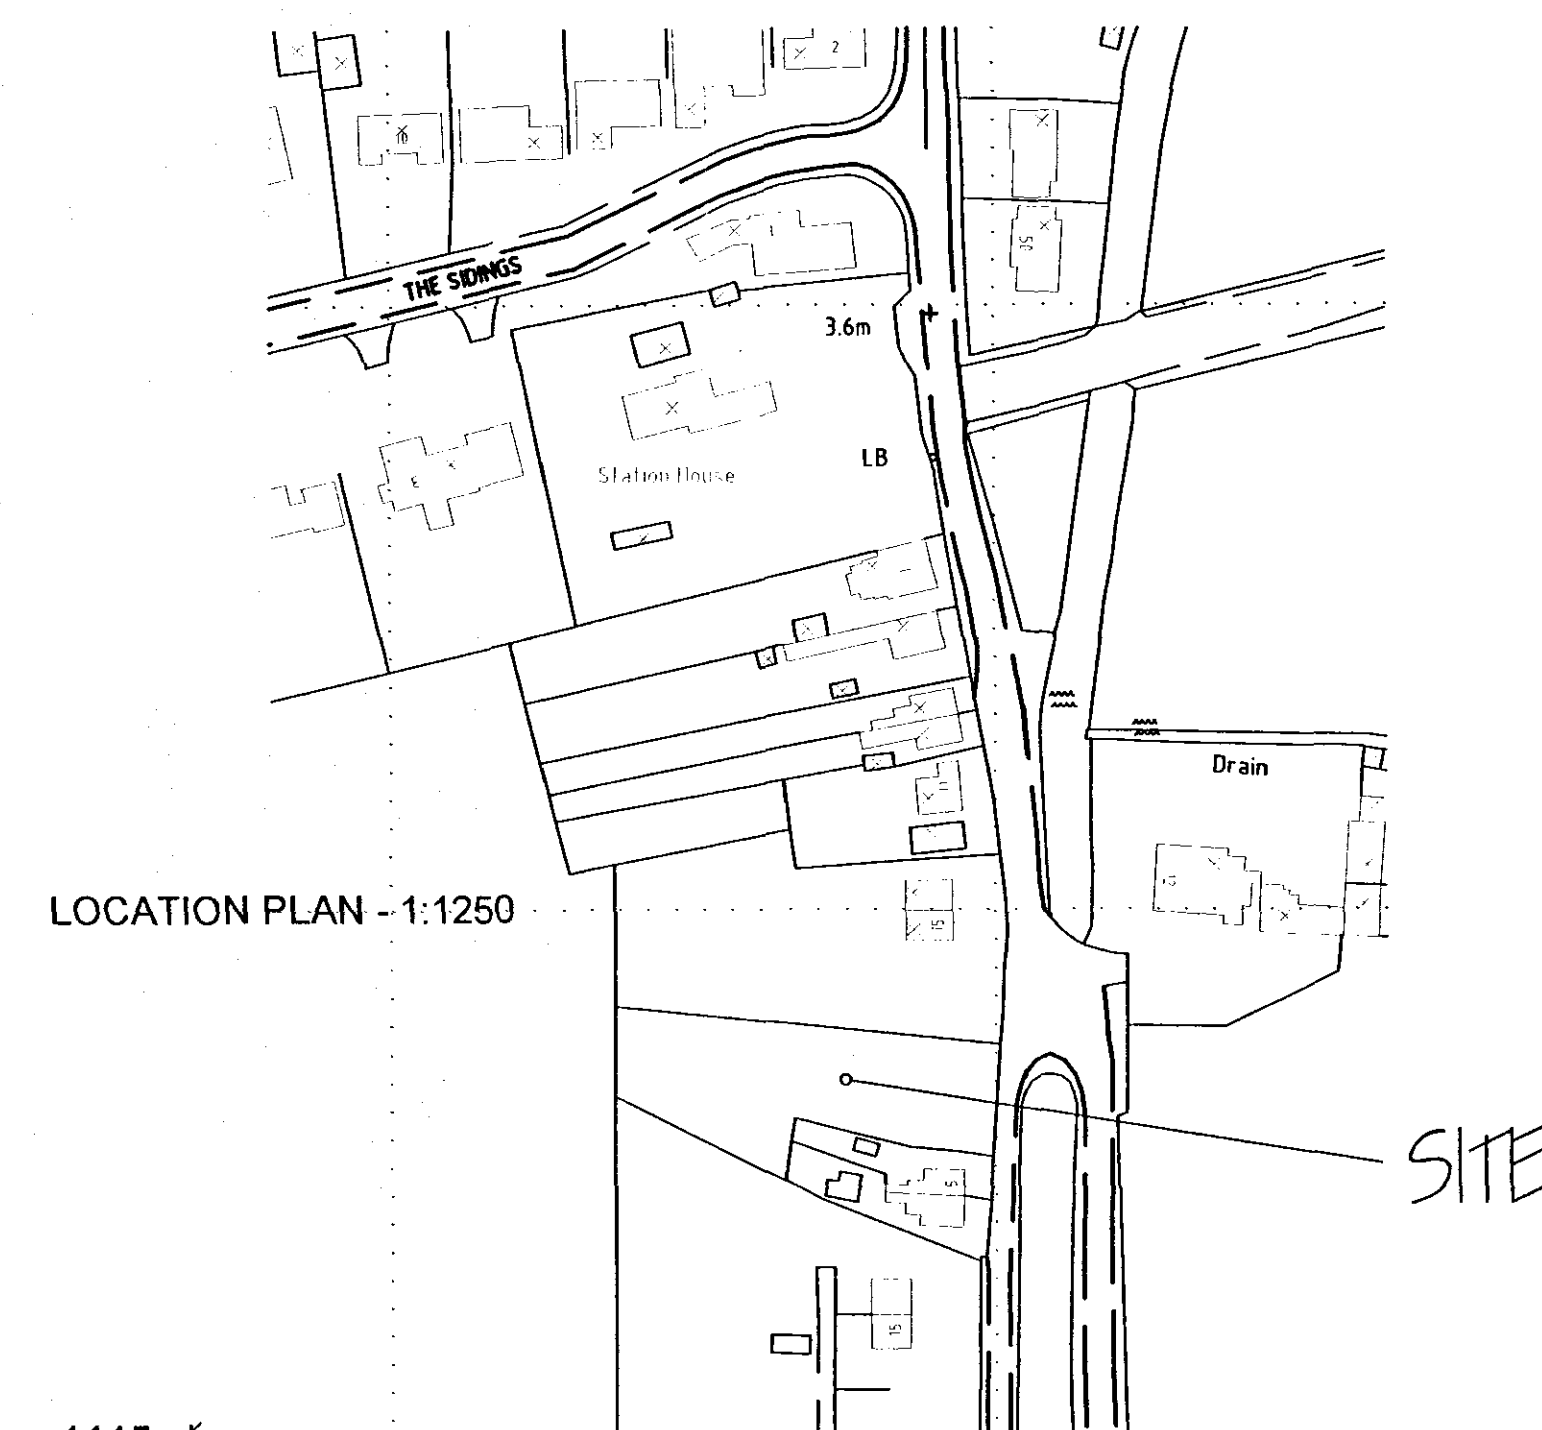

FOUNDATION PLAN

E	LANDSCAPING CONDITION 7	JAN - 08
D	ADDITIONAL SOAKAWAY ADDED	DEC '07
C	SOAKAWAYS ADDED	6-12-07
B	DRAINING SCALES AMENDED	6-12-07
A	DISABLED ACCESS FROM GRACE	4-12-07
ref:	revision	date

G. R. MERCHANT LTD.

I.ENG AMICE FIWO

**ARCHITECTURAL, STRUCTURAL
AND LAND DRAINAGE
CONSULTANTS**

**4 Wrights Mews
12A Park Road, Holbeach,
Spalding, Lincs. PE12 7EE**

**Tel: 01406 490800
Fax: 01406 425744**

E-Mail: gr.merchant@btconnect.com

Project
PROPOSED ELEVATIONS
ADJ 15 HALLGATE
MOULTON
SPALDING, Lincs

Client
BELMONT CARPENTERS

Drawing

PROPOSED DRAINAGE PLANS
PROPOSED FOUNDATION PLAN

Job Ref.	Drawing No.
1683-07	02E

Date	Drawn
NOV 2007	S.B.

Scales
1:50 1:200 1:250

DO NOT SCALE FOR THIS DRAWING