




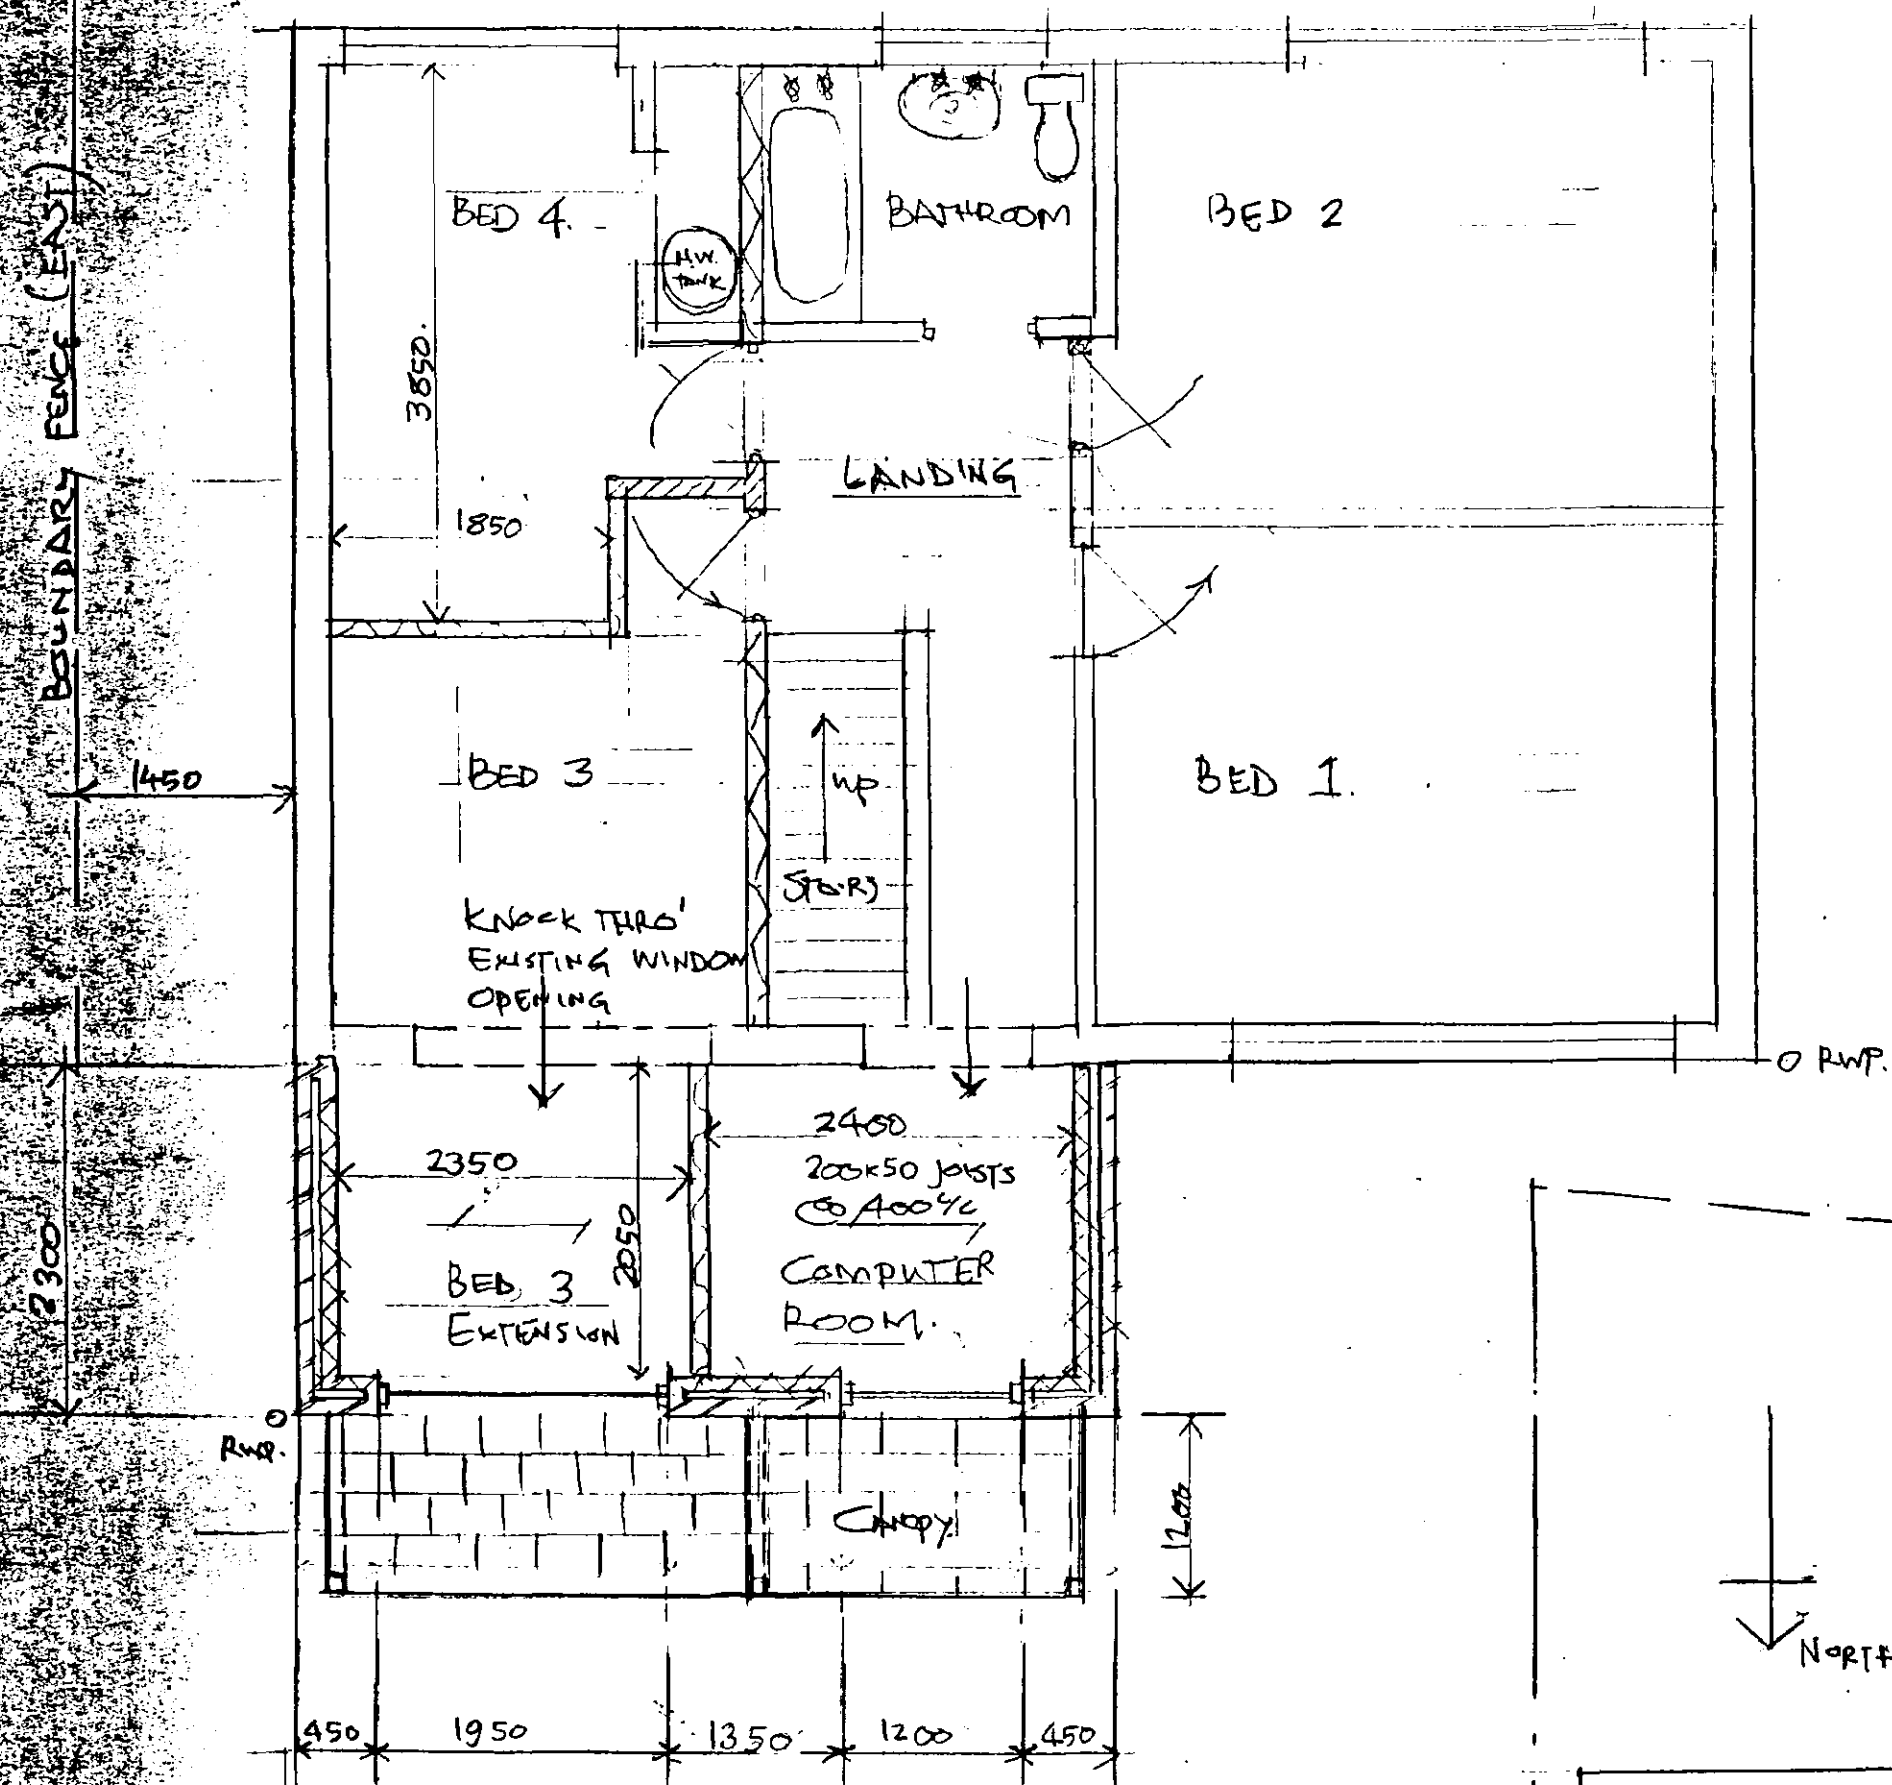

FIRST-FLOOR SCALE 1:50

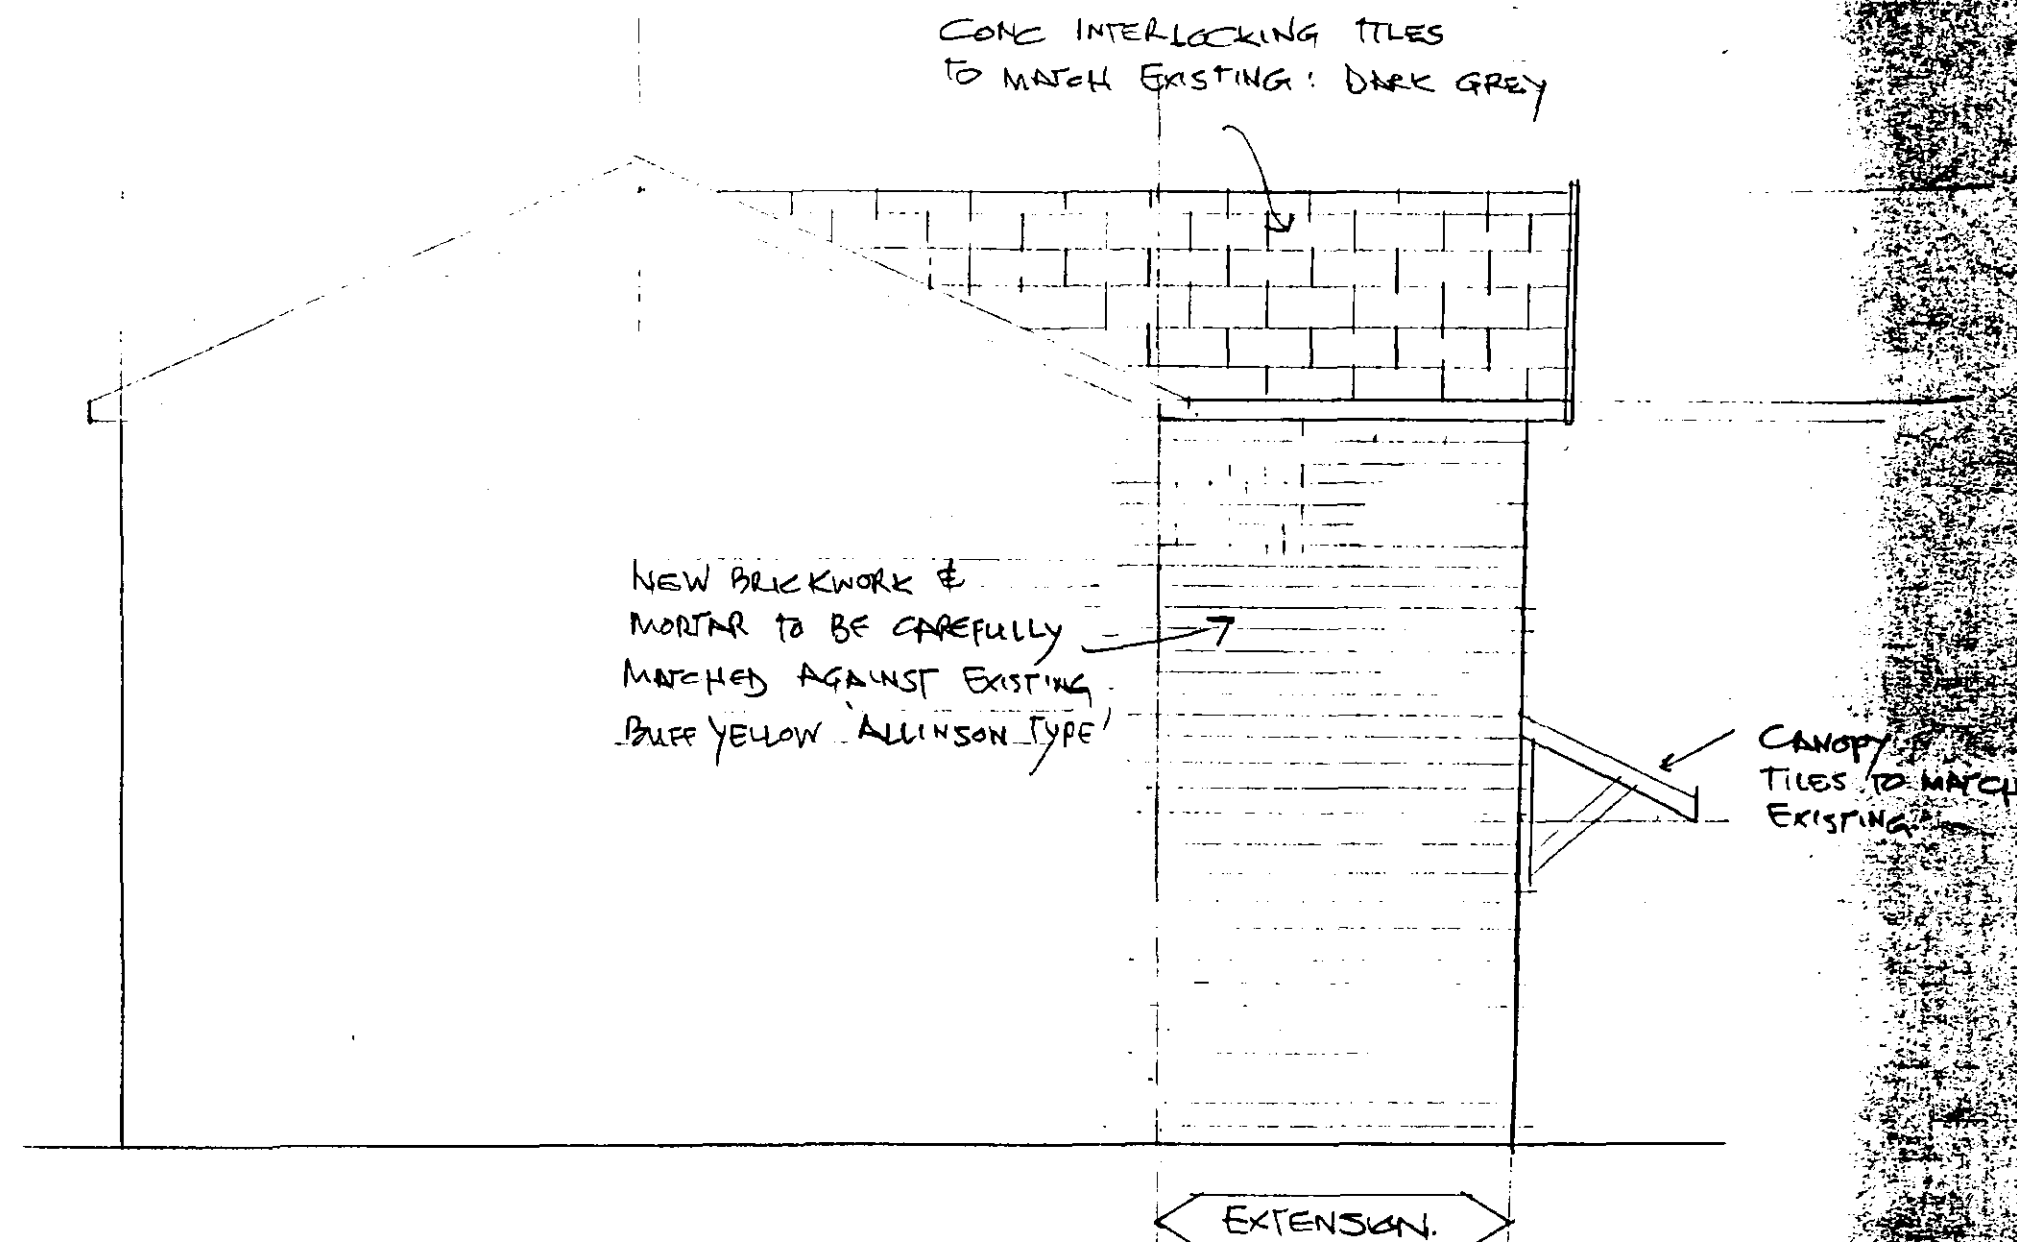

PROPOSED EAST ELEVATION. (WEST ELEV SIMILAR)

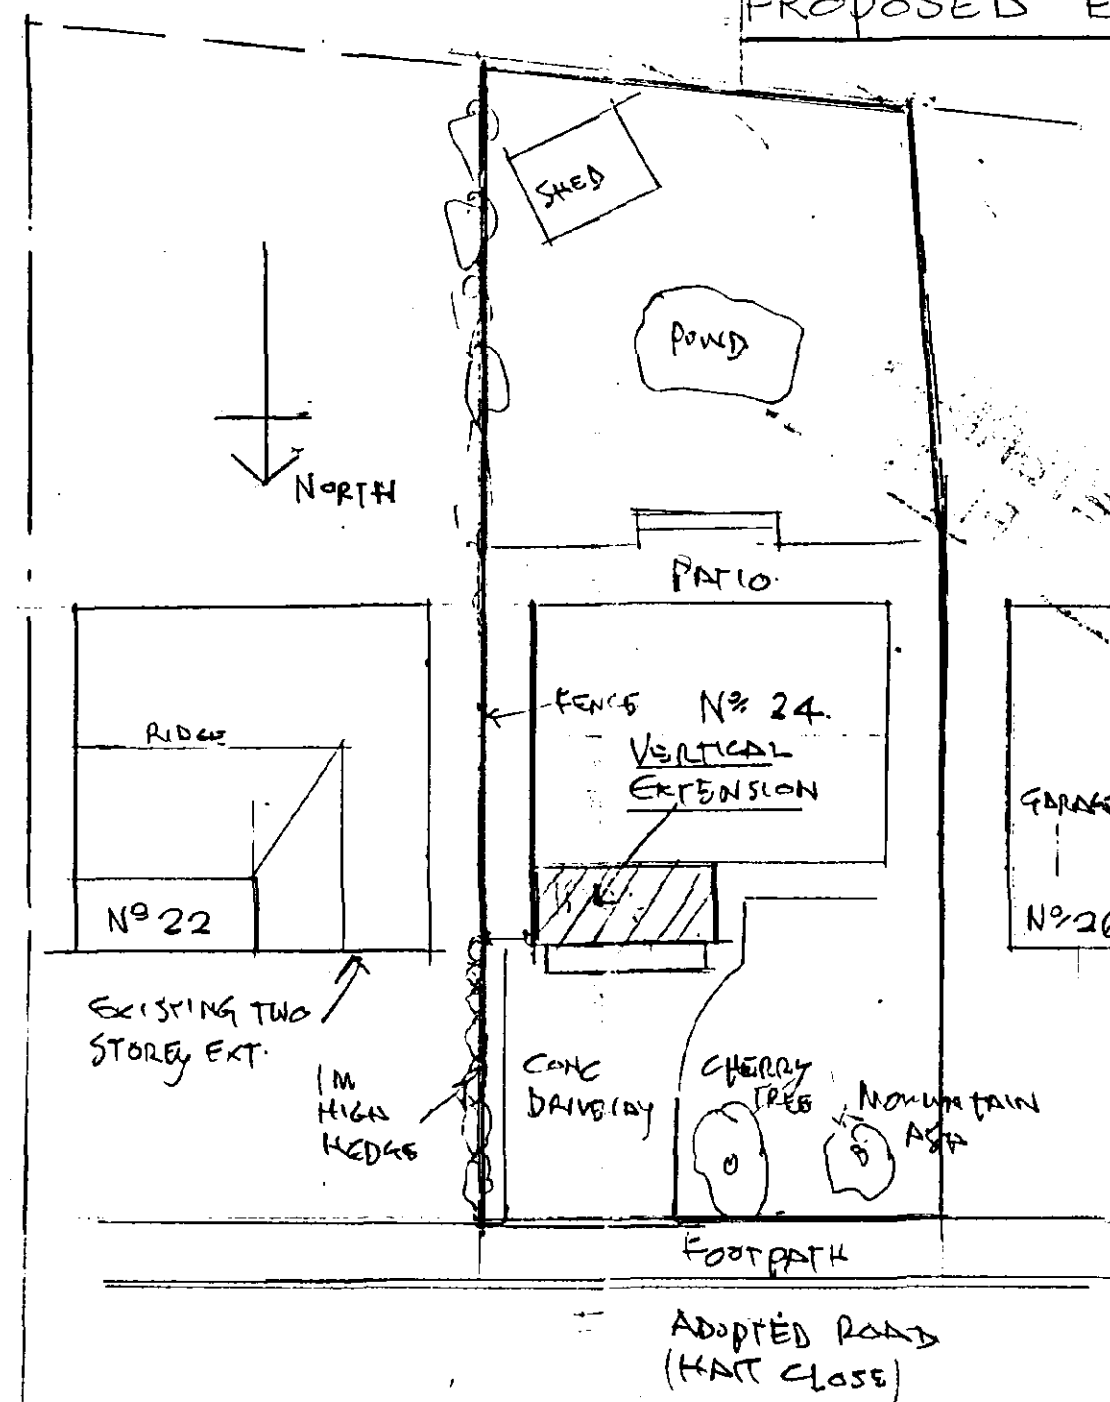

BLOCK PLAN 1:250 SCALE

DETERMINED PLAN

SOUTH HOLLAND CO
HOUSING & PLANNING
- 7 JAN 1998
Ref: 0008/98

PROPOSED EXTENSION
OVER GARAGE
24 HAT CLOSE
MOWLTON
SPOLDING PE 12 GPY.


S. KIDD. BSC CIVIL ENGINEER
CHARTERED ENGINEER
TEL 01406 370080
FAX 373057
DRAWG NO: SK1/SHEET 2
SCALE: AS SHOWN DATE 23/12/97



EXISTING FOUNDATIONS
HAVE BEEN CONSTRUCTED TO
ACCOMMODATE VERTICAL EXTENSION


EXISTING NORTH ELEVATION

SCALE 1:50

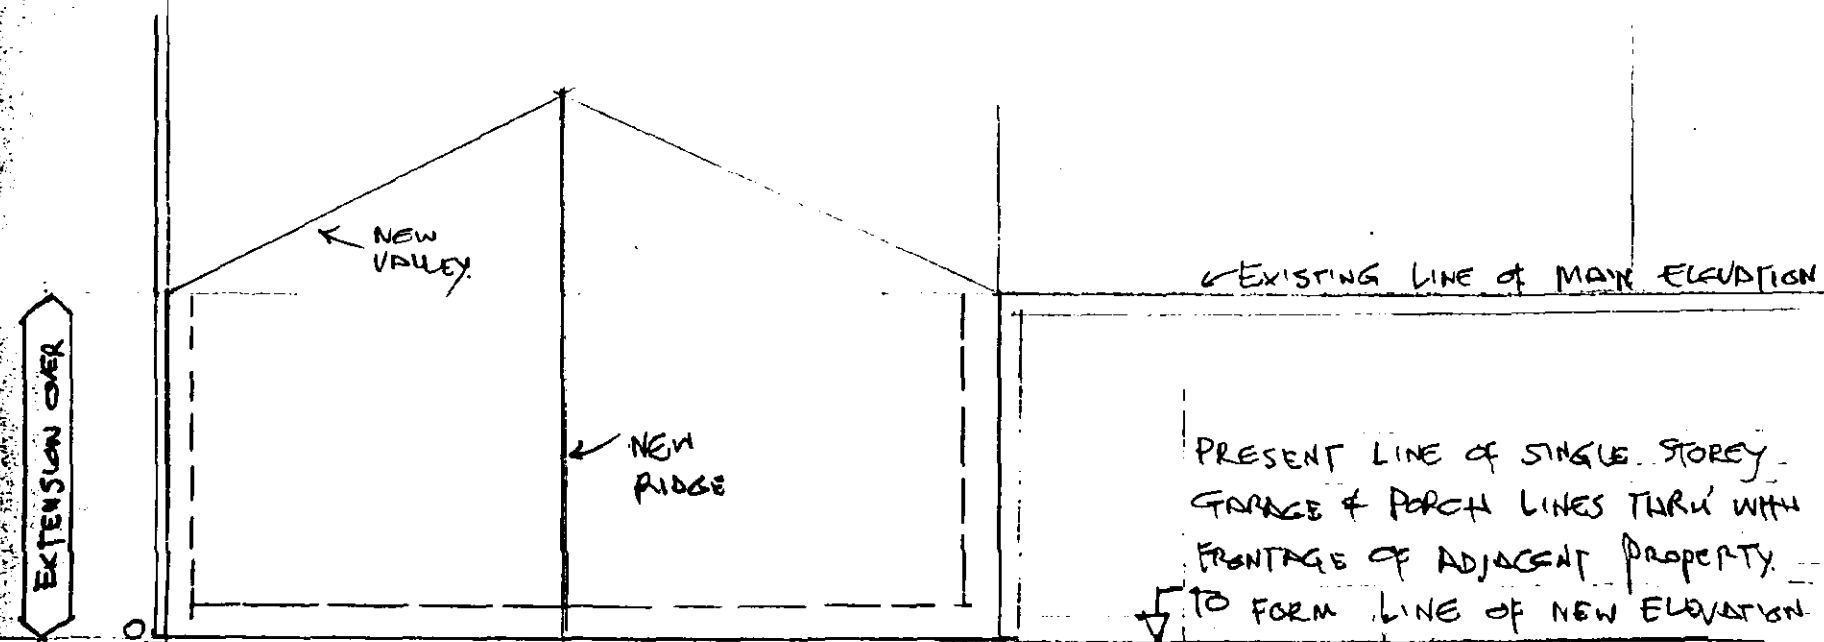

PART-PLAN SHOWING EXTENT OF EXTENSION

SCALE 1:50

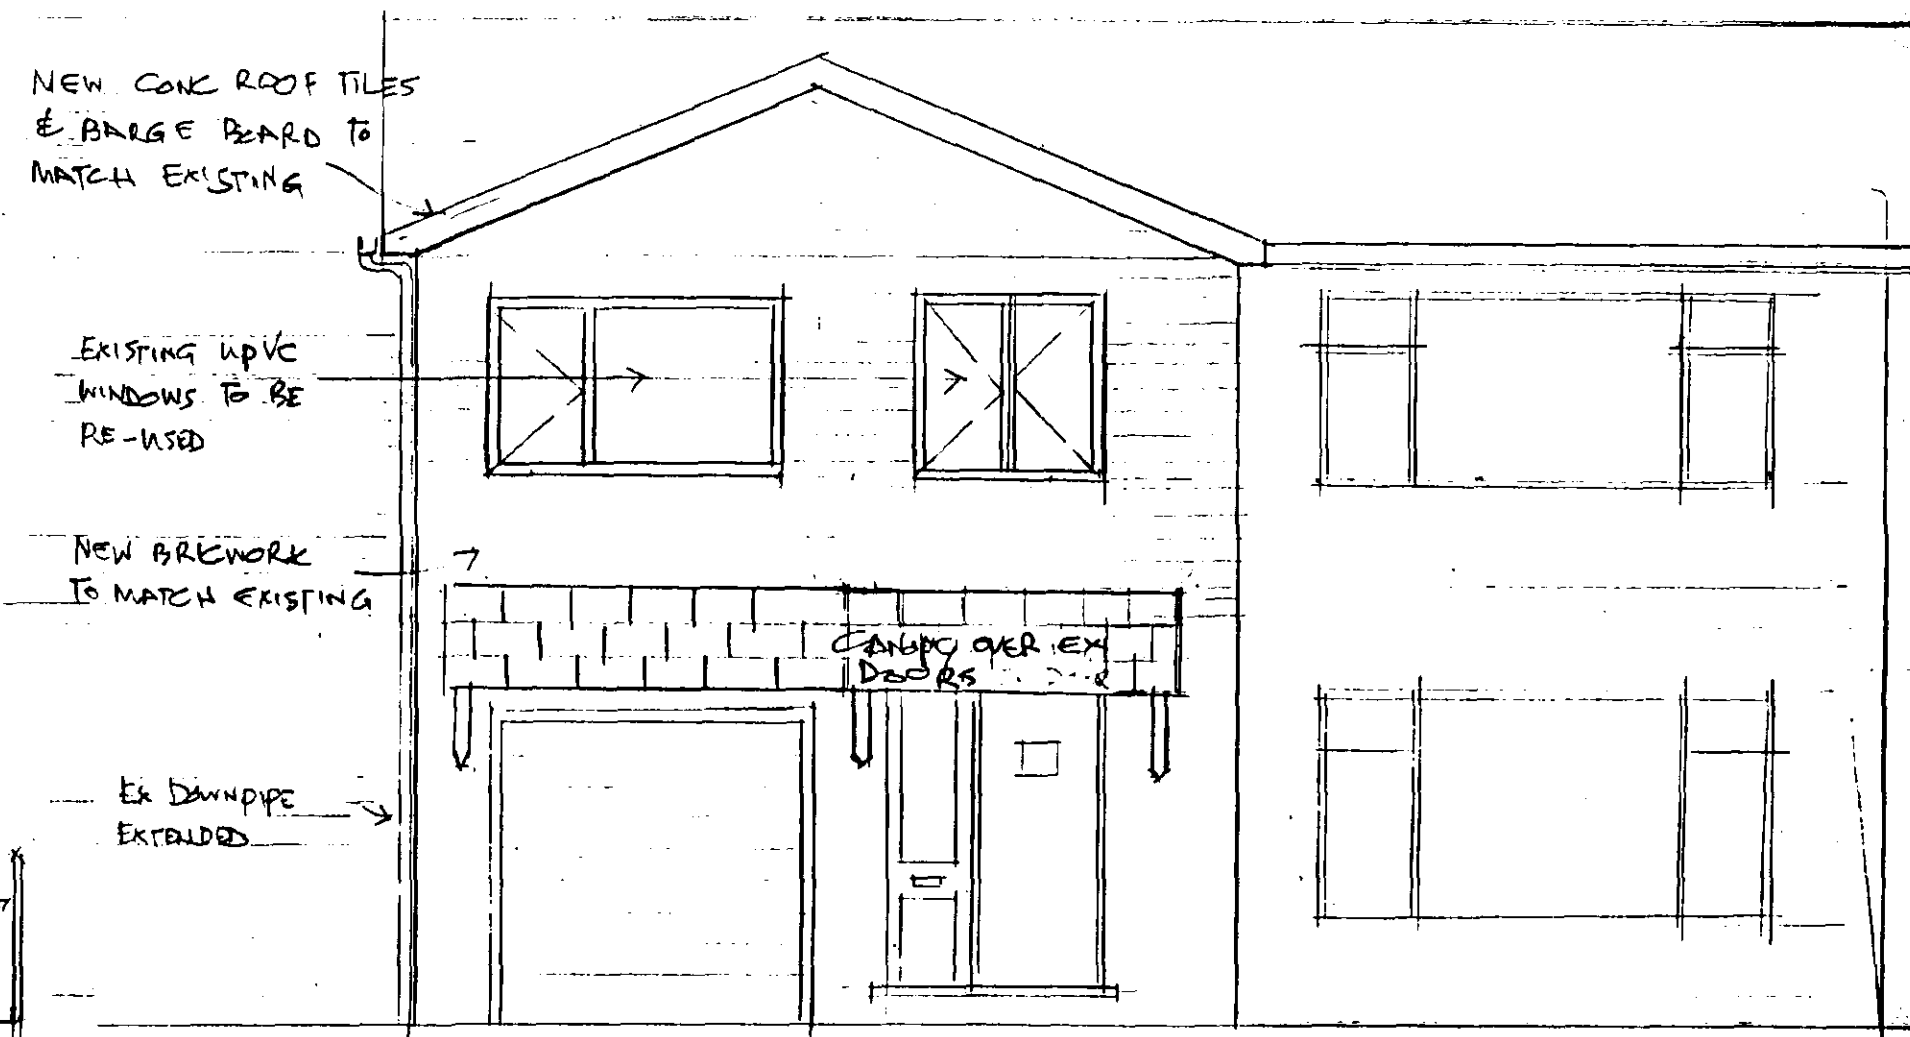

PROPOSED NORTH ELEVATION

SCALE 1:50

DETERMINED
PLAN

SOUTH HOLLAND DC
HOUSING & PLANNING
- 7 JAN 1998
0008/98

PROPOSED EXTENSION
OVER GARAGE

24 HART CLOSE

MOULTON

SPALDING PE12GPY

S. KIDD ~~BEING MISSED~~
CHARTERED ENGINEER

TEL 01406 310 000
FAX 313 057

DRAWN N° 1 SK/11

DATE 23/12/97

SCALE AS SHOWN