



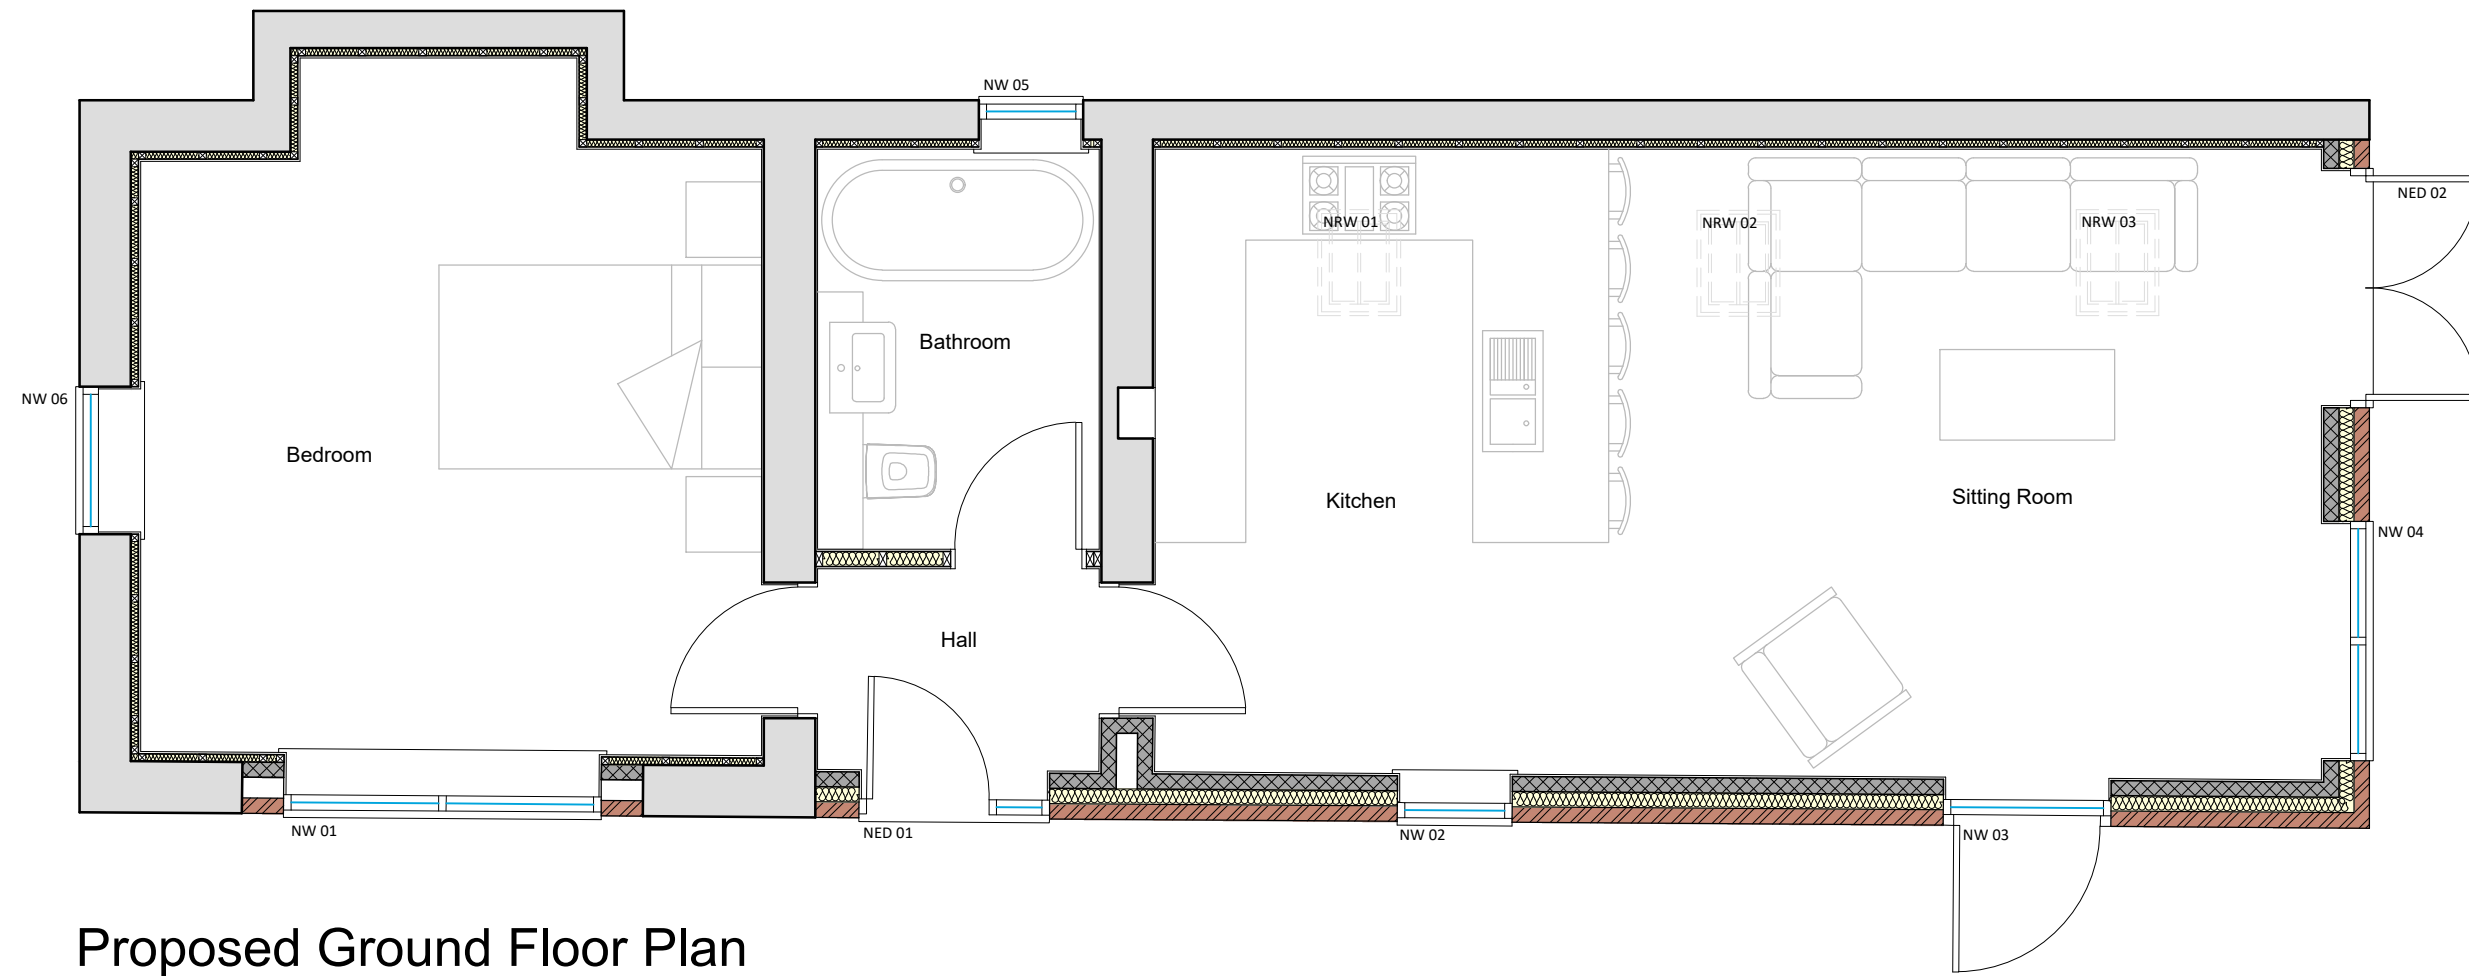


Proposed Ground Floor Plan
Scale 1:50




ROOF WINDOWS - ROOF WINDOWS (NRW01, NRW02 & NRW03) TO BE 'VELUX CONSERVATION STYLE' FITTED FLUSH WITH ROOF FINISH AND FLASHING TO BE UNDER ROOF FINISH AS SHOWN. TO BE CENTRE PIVOT, SIZE TO BE 550x980mm.

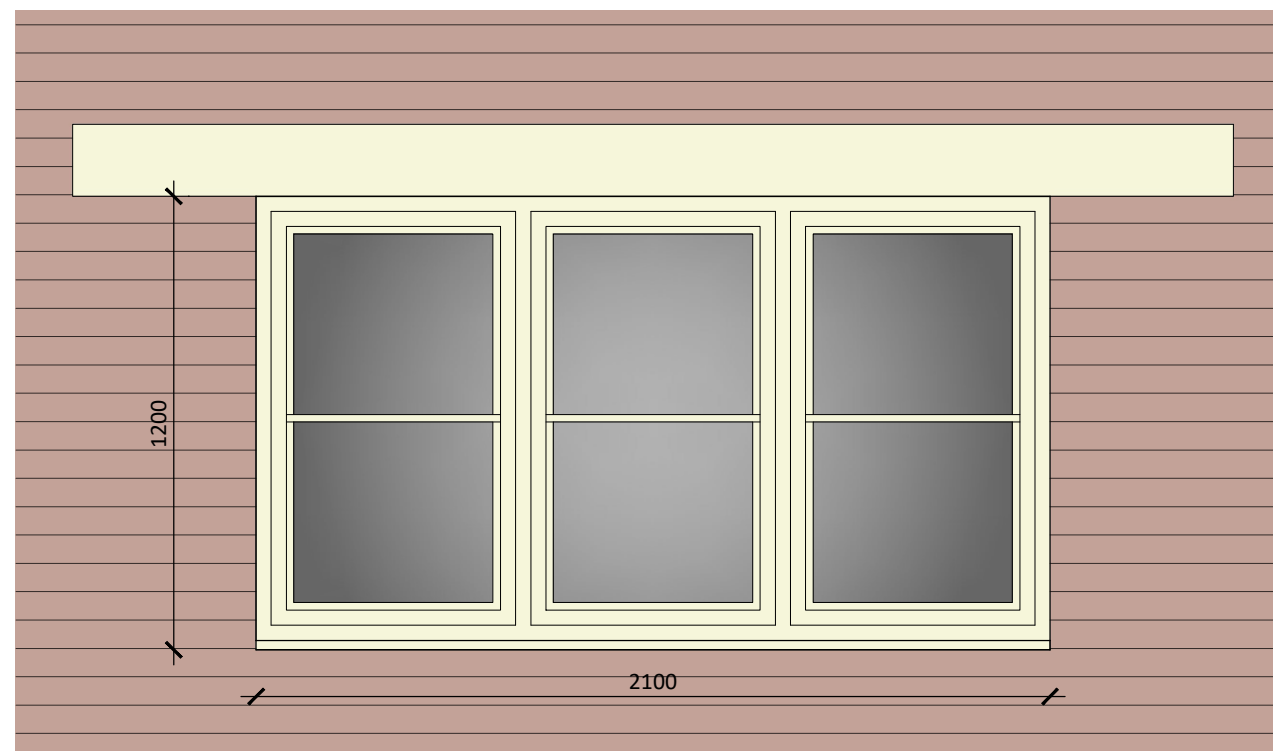


Window 'NW01' Elevation
Scale 1:20

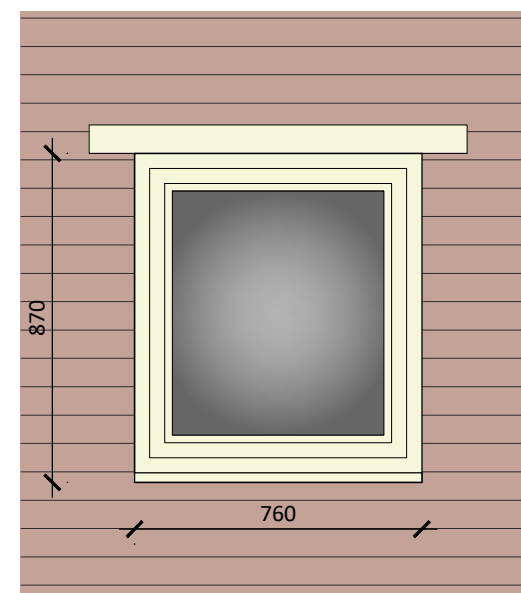


Window 'NW02' Elevation
Scale 1:20

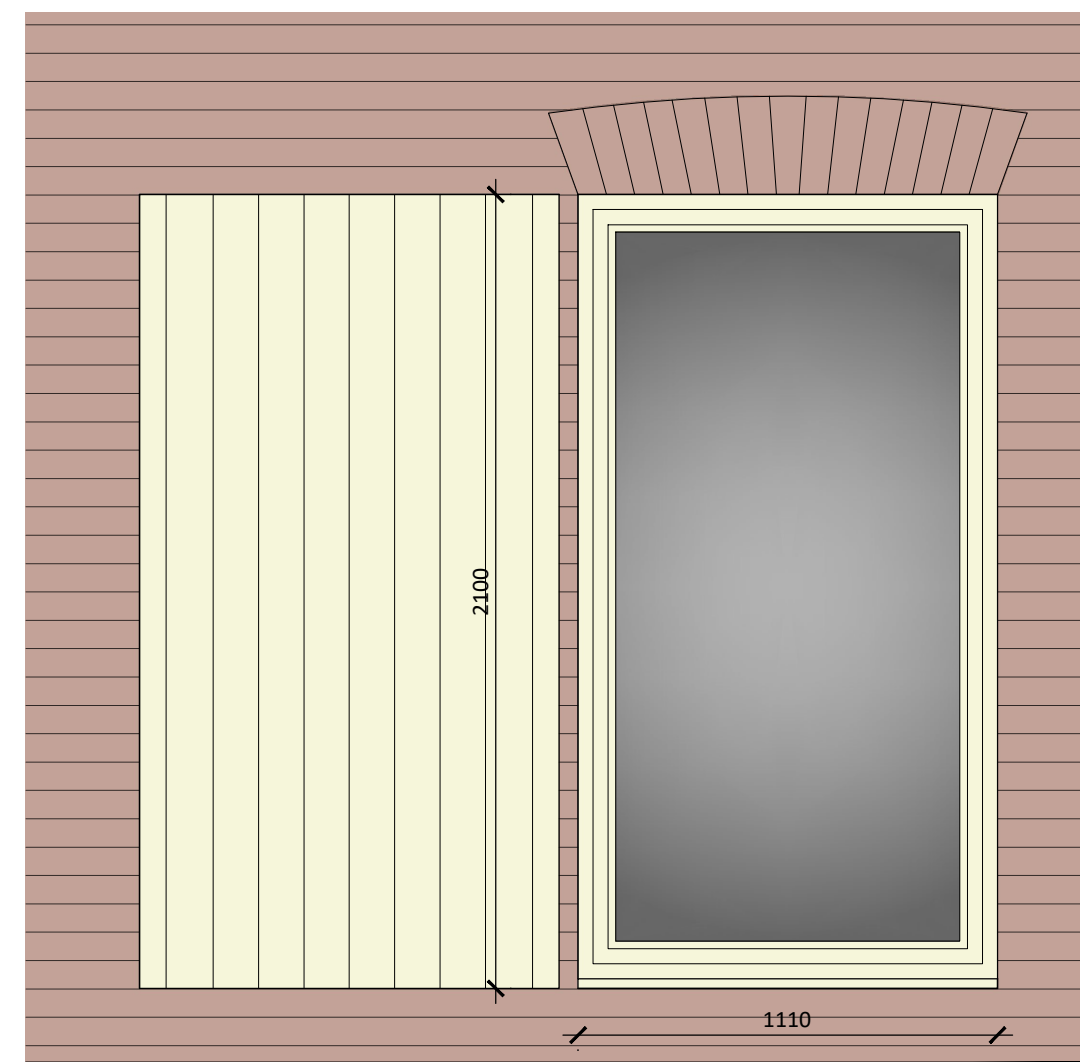


Window 'NW03' Elevation (false door to be hung open)
Scale 1:20

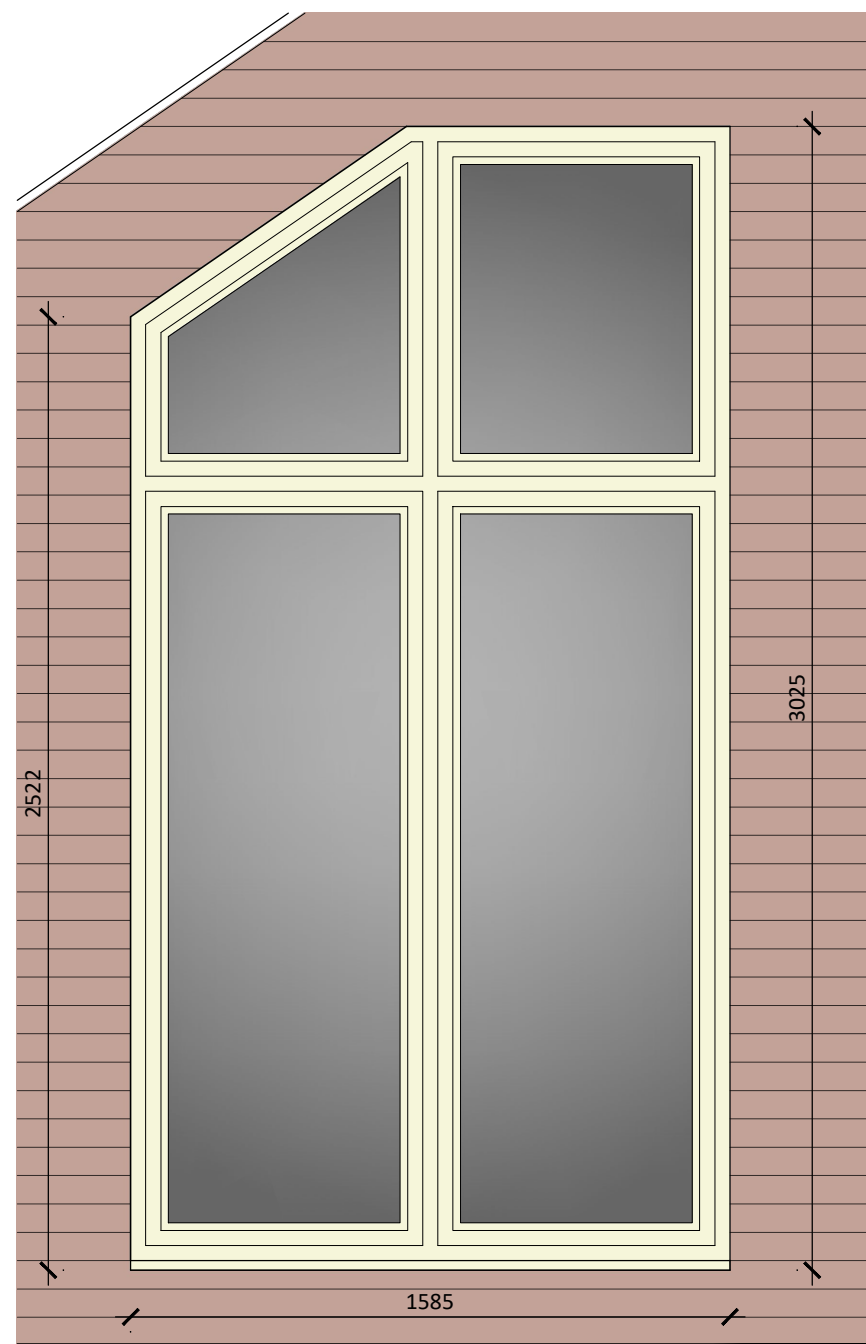


Window 'NW04' Elevation
Scale 1:20

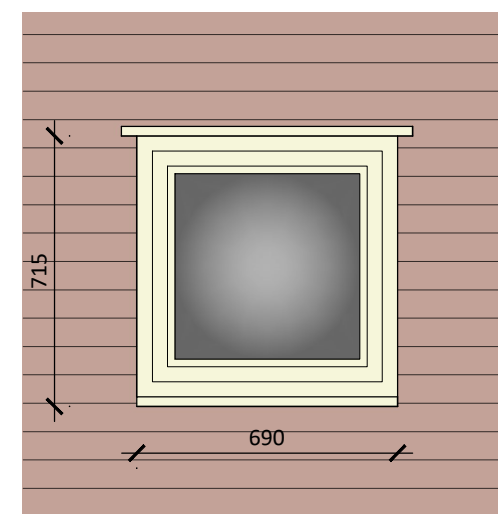


Window 'NW05' Elevation
Scale 1:20

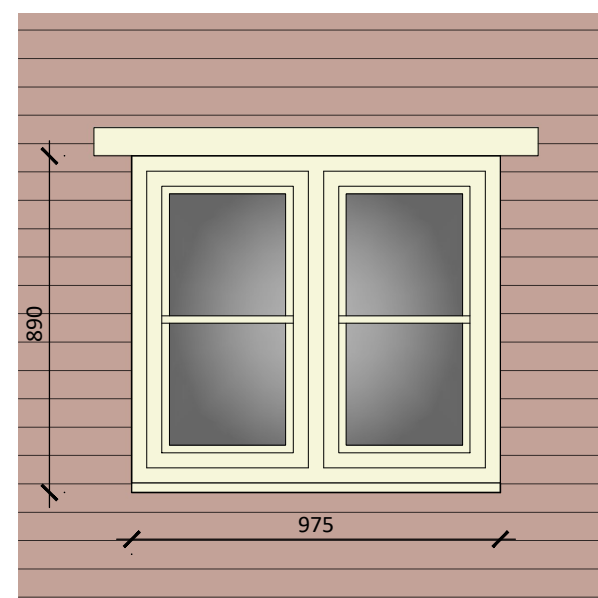


Window 'NW06' Elevation
Scale 1:20

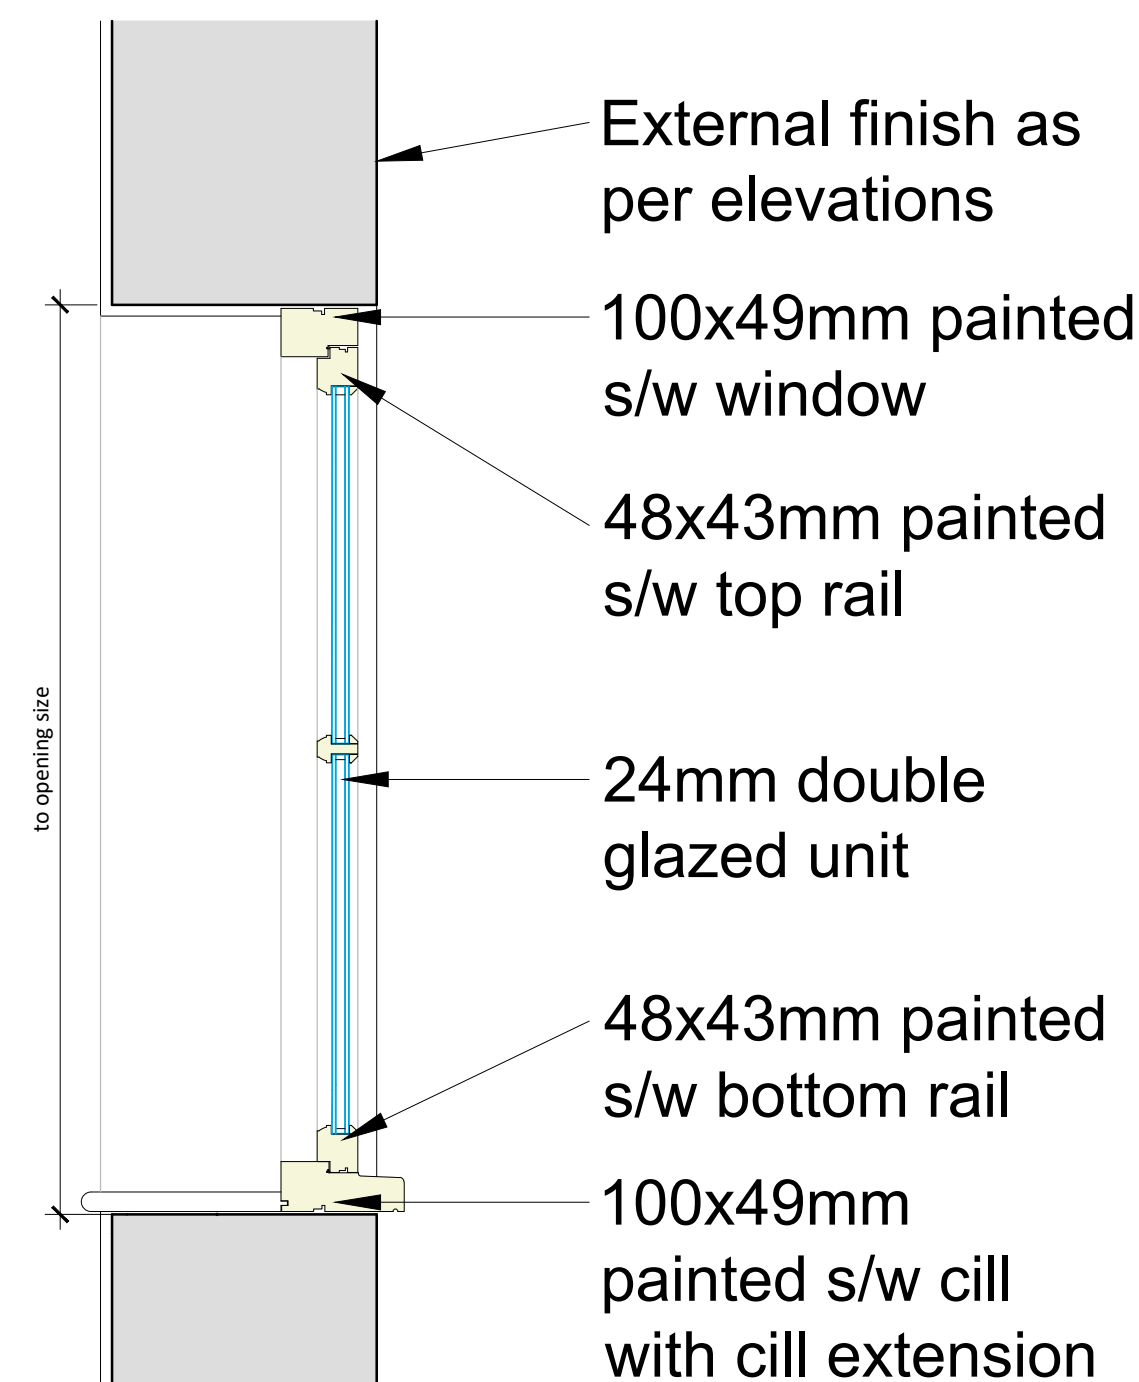


Flush Casement Window, Typical Vertical Section
Scale 1:10

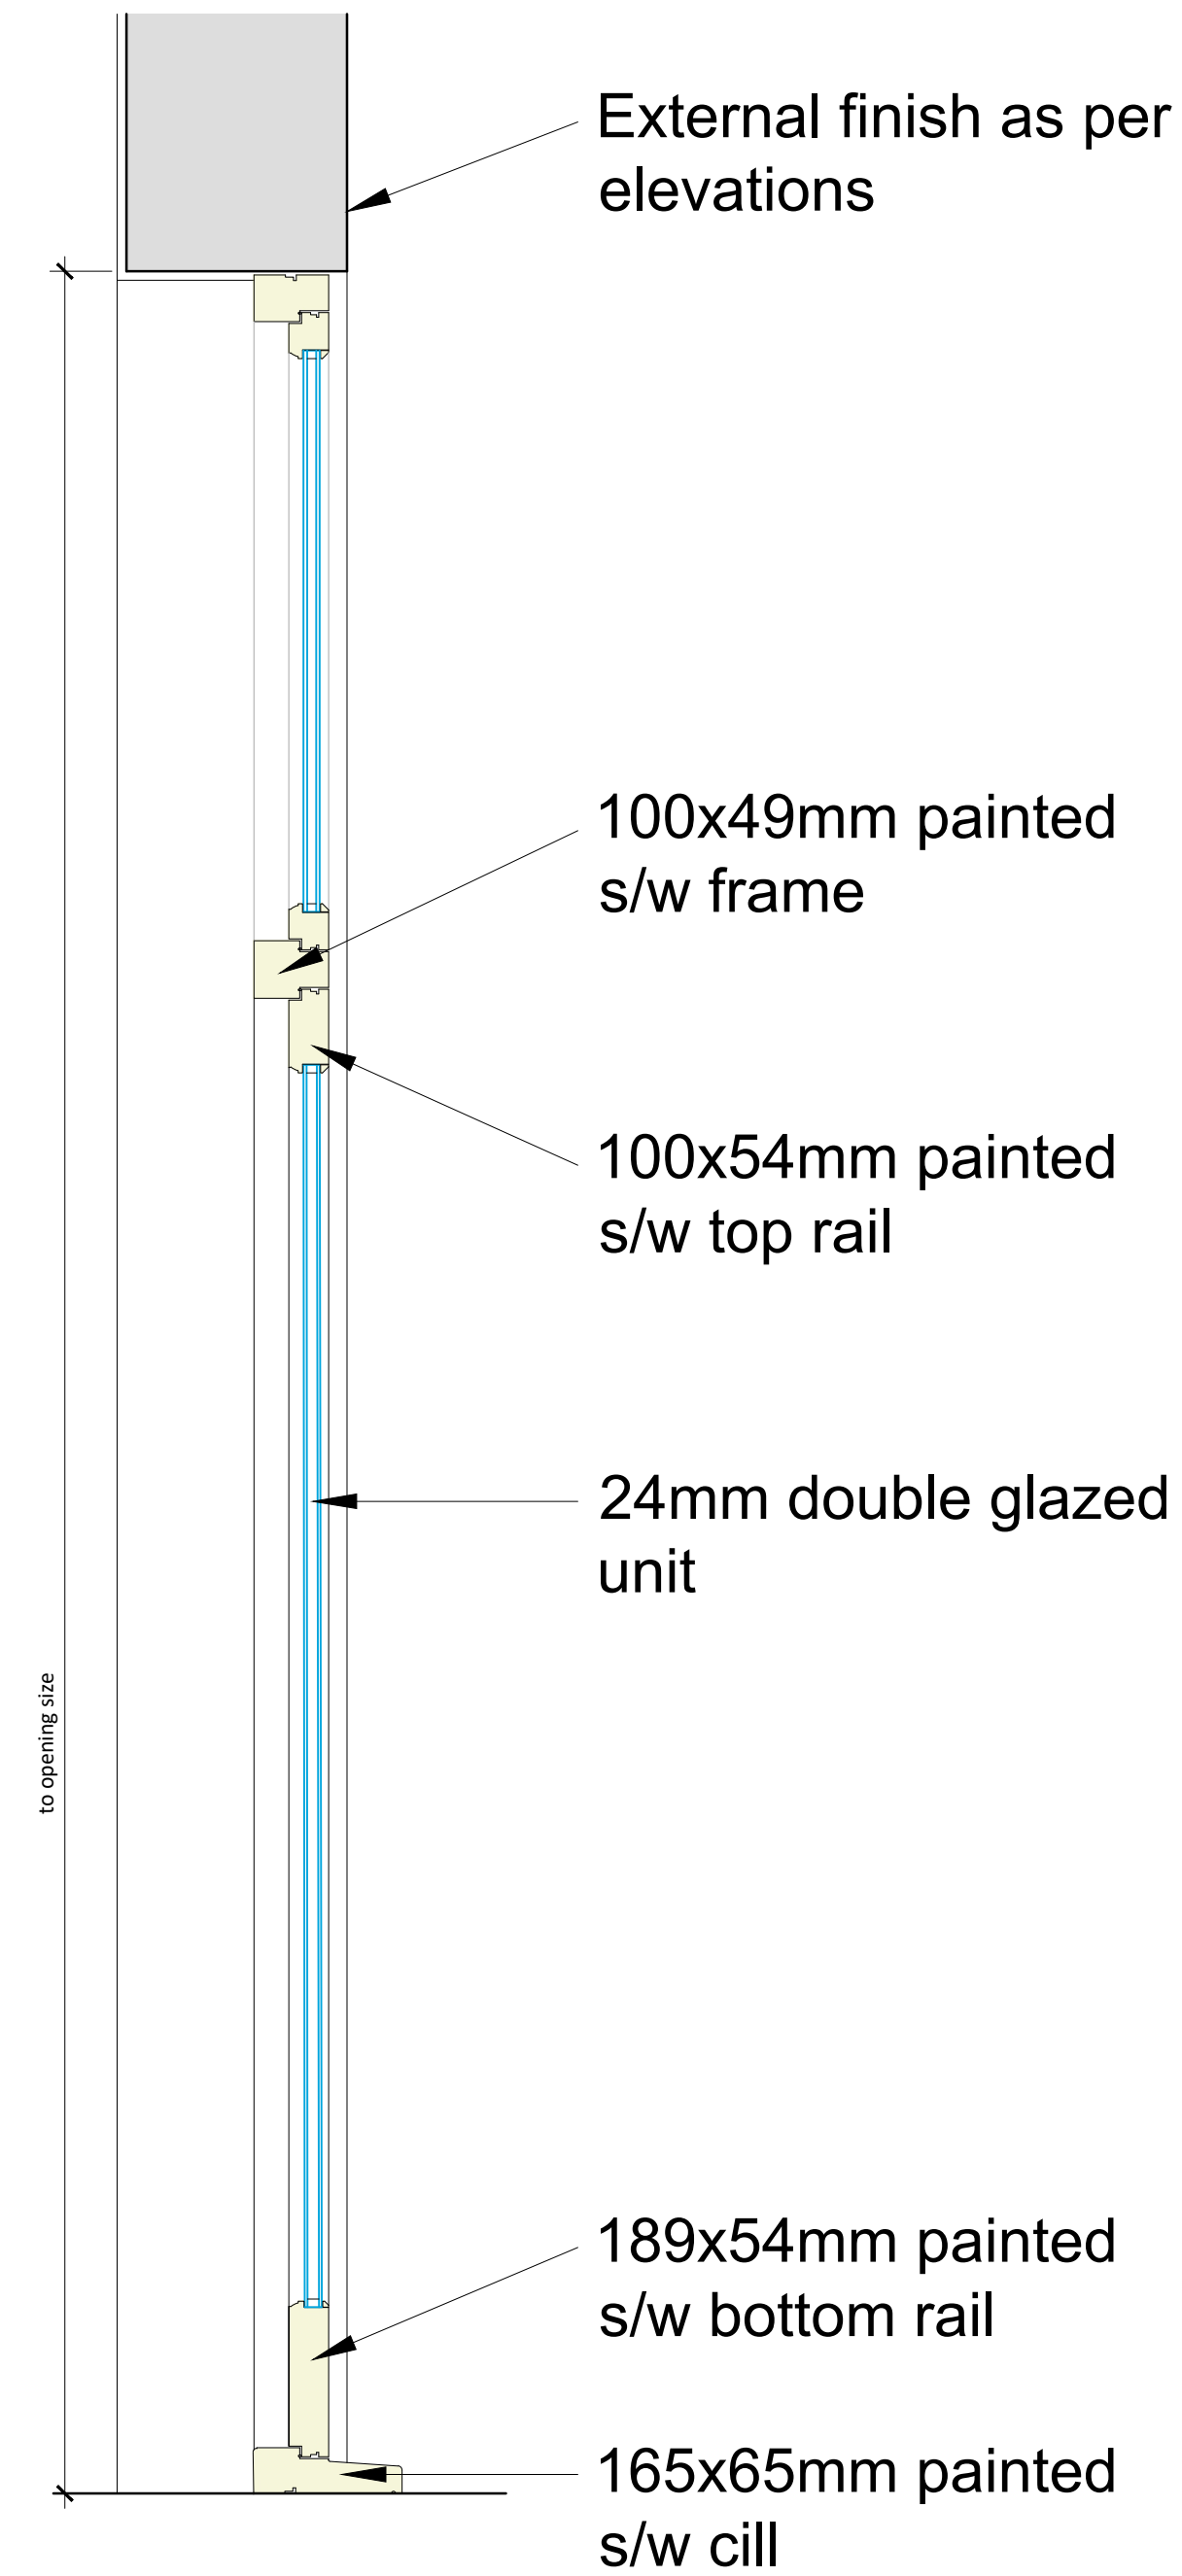


External Door, Typical Vertical Section
Scale 1:10

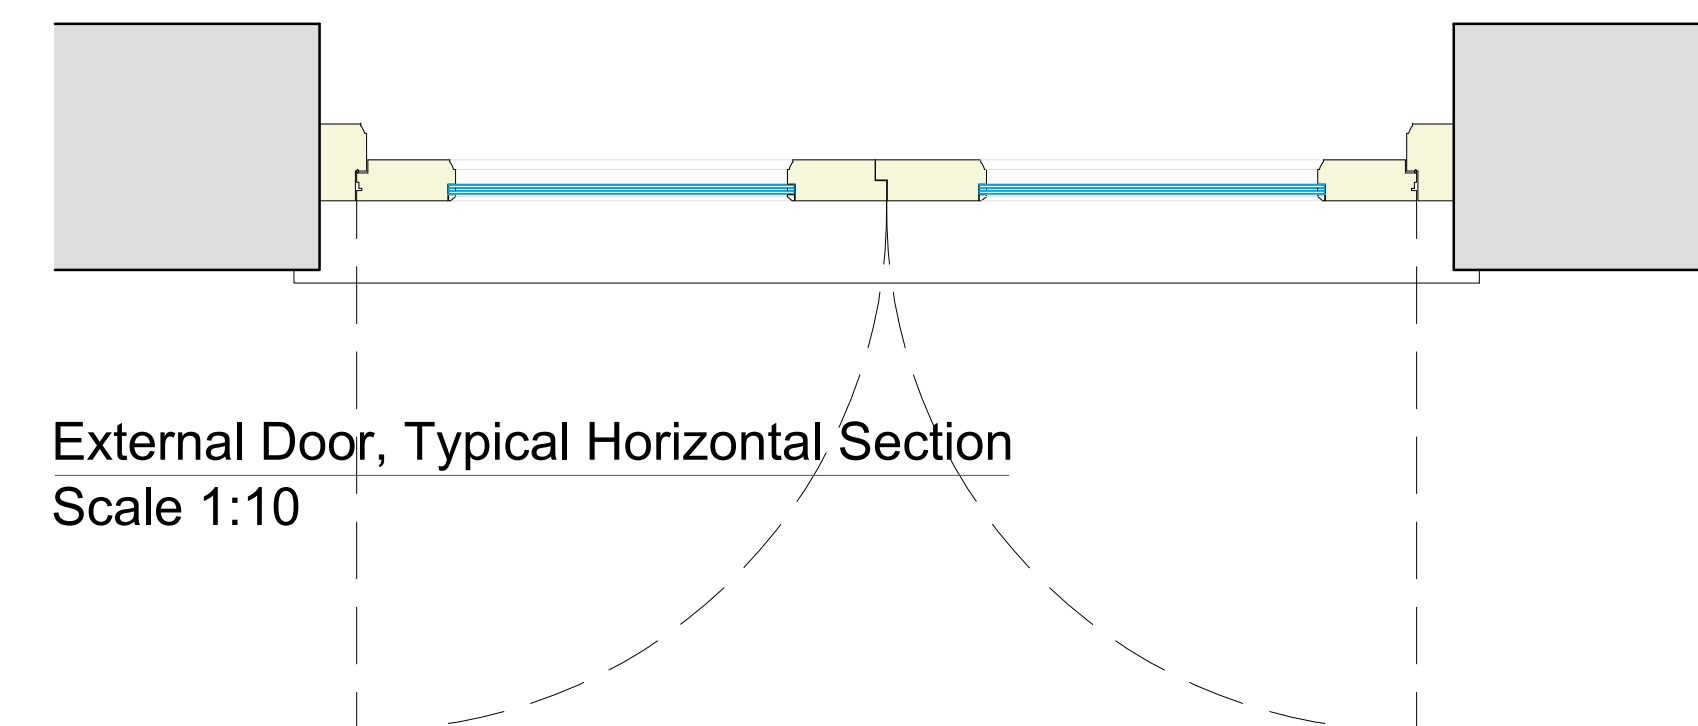


External Door, Typical Horizontal Section
Scale 1:10

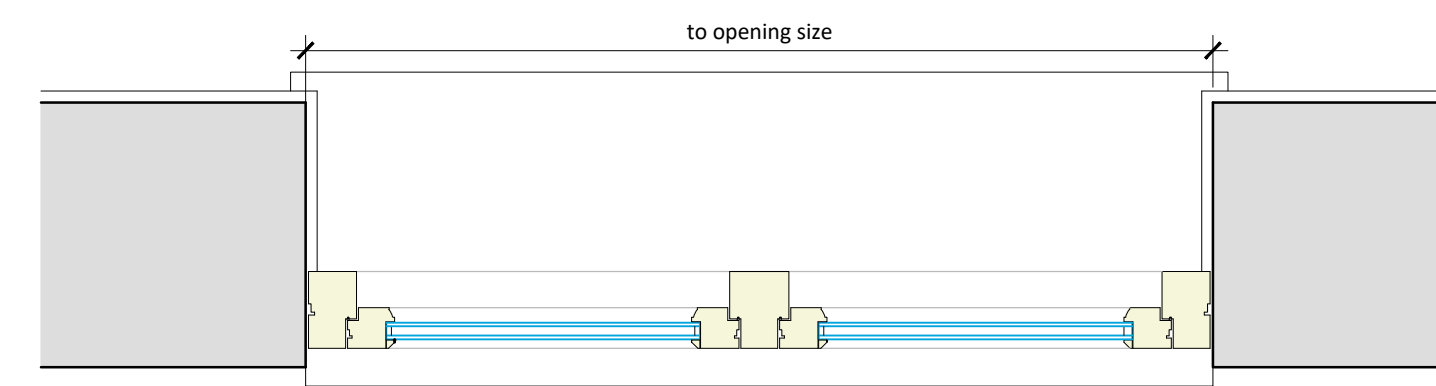

Flush Casement Window, Typical Vertical Section
Scale 1:10

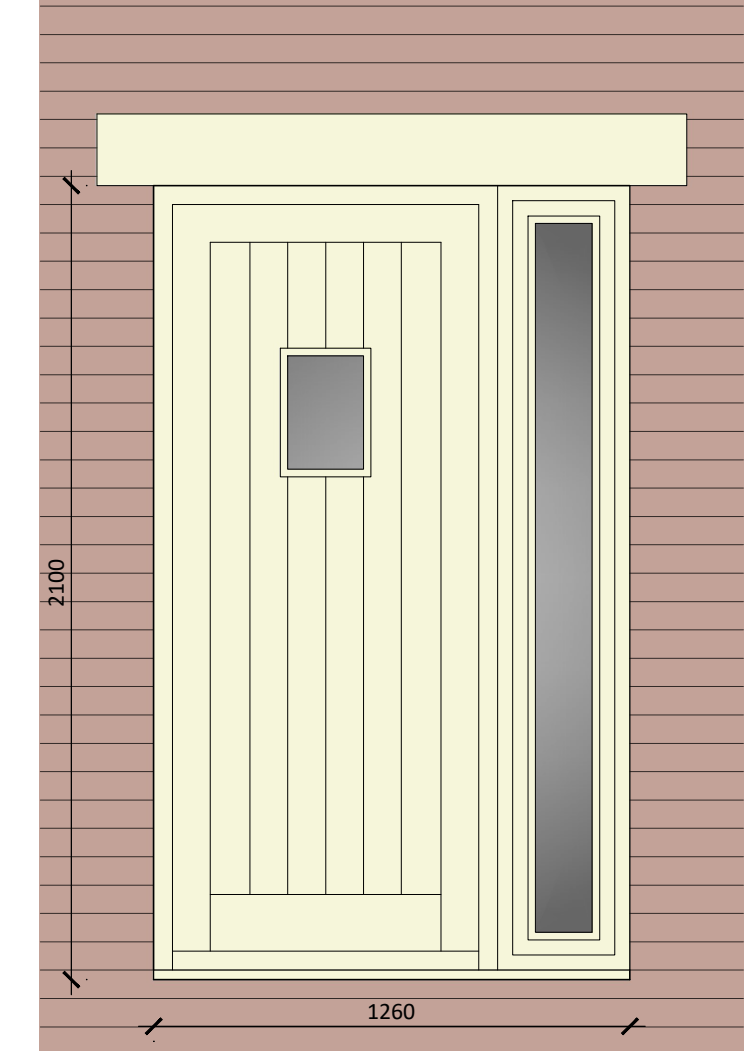

External Door 'NED01' Elevation
Scale 1:20

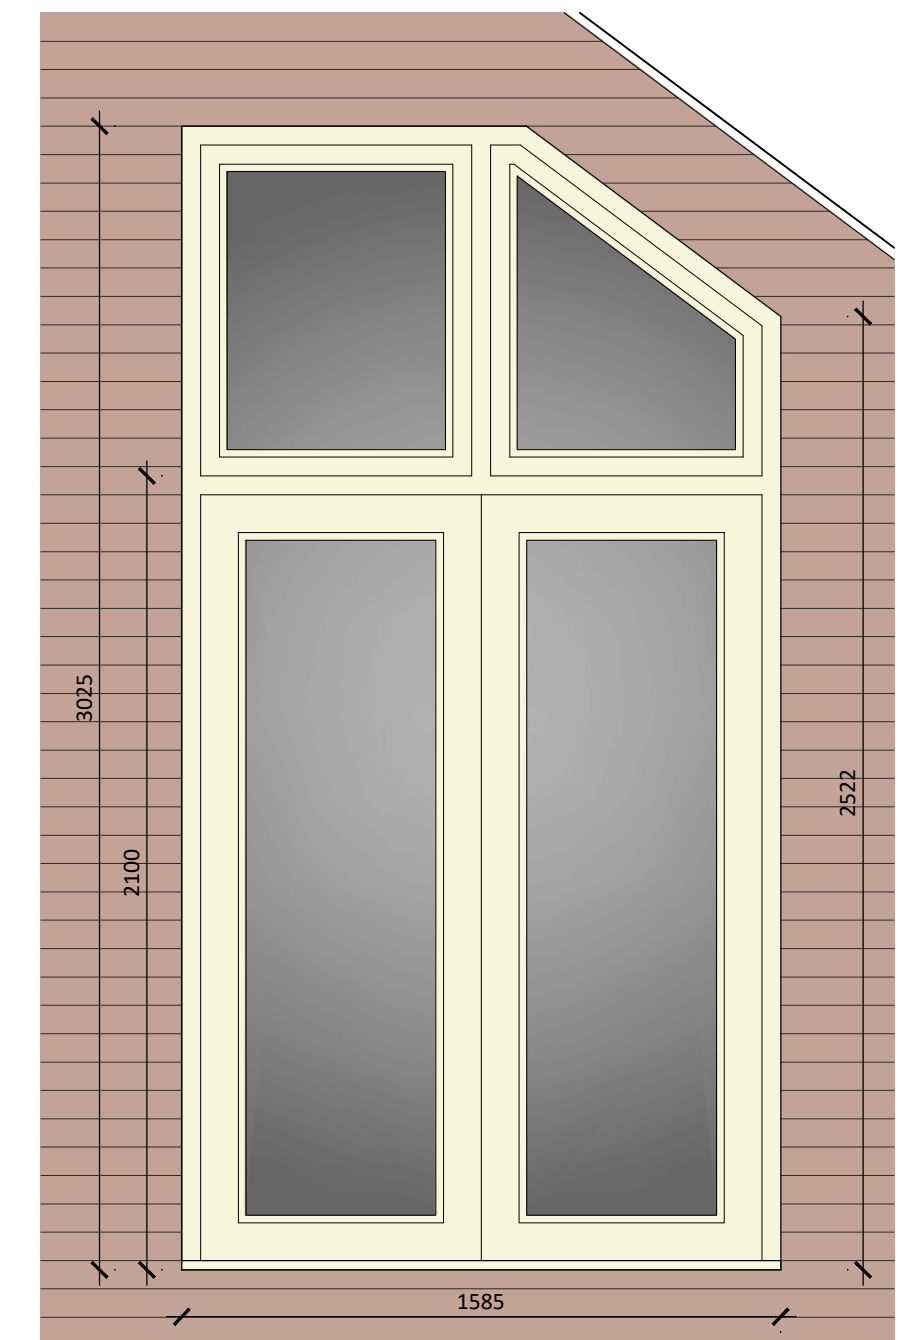

External Door 'NED02' Elevation
Scale 1:20

DESCRIPTION		PROJECT:	
CONVERSION OF CURTAGE LISTED OUTBUILDING TO ANNEX AT 7 BROAD LANE, MOUTON, SPALDING, LINCOLNSHIRE, PE12 8PN		CONVERSION OF OUTBUILDING IN TO ANNEX	
DATE: 07/01/2021		DRAWING: PROPOSED FLOOR PLAN - ROOF WINDOW DETAILS	
APPROVED: CT		CLIENT: Mrs K. Ford	
Do Not Scale From This Drawing		SHEET: 0208/21/CC01	

NOTES: THIS DRAWING/IMAGE INCLUDING ALL ITS CONTENT REMAINS THE PROPERTY OF JC ARCHITECTURAL CONSULTANT. NO UNAUTHORIZED COPYING OR REPRODUCTION IN ANY FORM IS PERMITTED WITHOUT OBTAINING PRIOR WRITTEN PERMISSION FROM JC ARCHITECTURAL CONSULTANT. JC ARCHITECTURAL CONSULTANT RESERVES THE RIGHT TO WITHDRAW THIS INFORMATION AT ANY TIME. ALL DIMENSIONS ARE TO BE CONFIRMED ON SITE BY CONTRACTOR. ANY DISCREPANCIES ARE TO BE REPORTED TO JC ARCHITECTURAL CONSULTANT IMMEDIATELY. THIS DESIGN HAS BEEN UNDERPANNED AS FAR AS POSSIBLE TO AVOID RISKS TO HEALTH AND SAFETY OR TO REDUCE AND CONTROL THE EFFECTS OF ANY UNPREDICTABLE RISKS. ANY RELEVANT INFORMATION REGARDING RISKS WHICH ARE NOT ABLE TO BE ELIMINATED WILL BE INCLUDED WITHIN THE PROJECT HEALTH AND SAFETY FILE.