




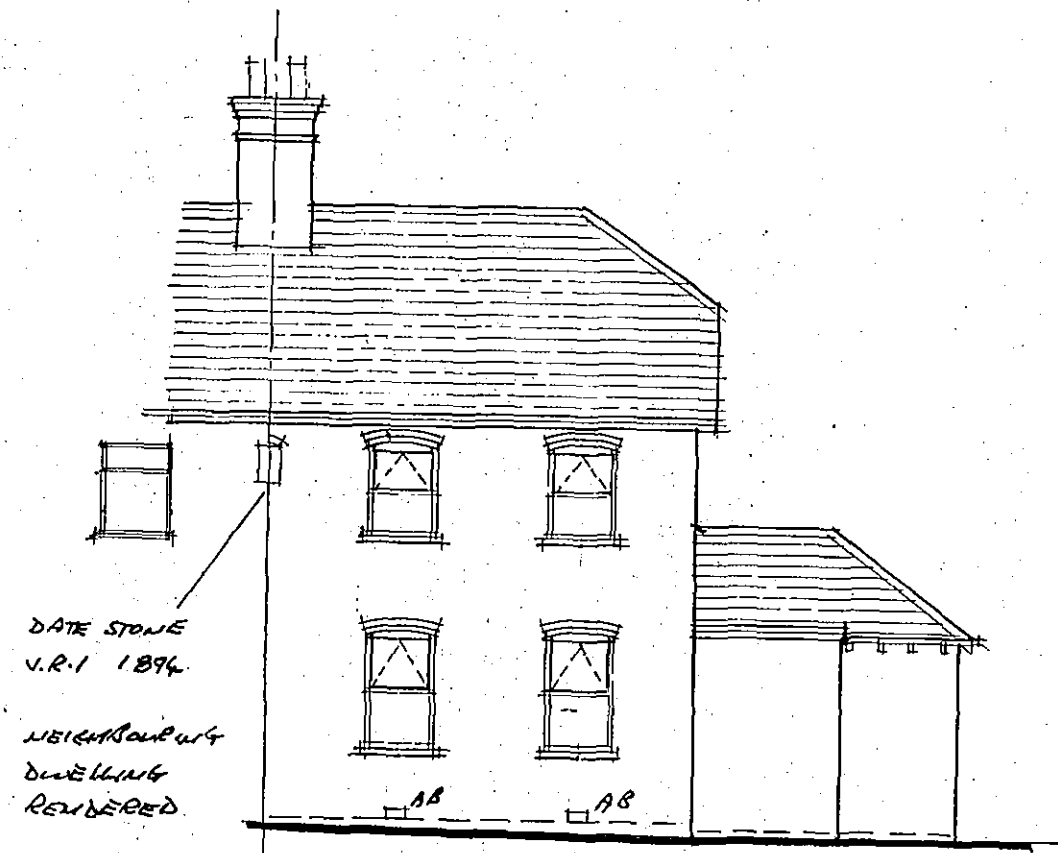

WEST 1-100

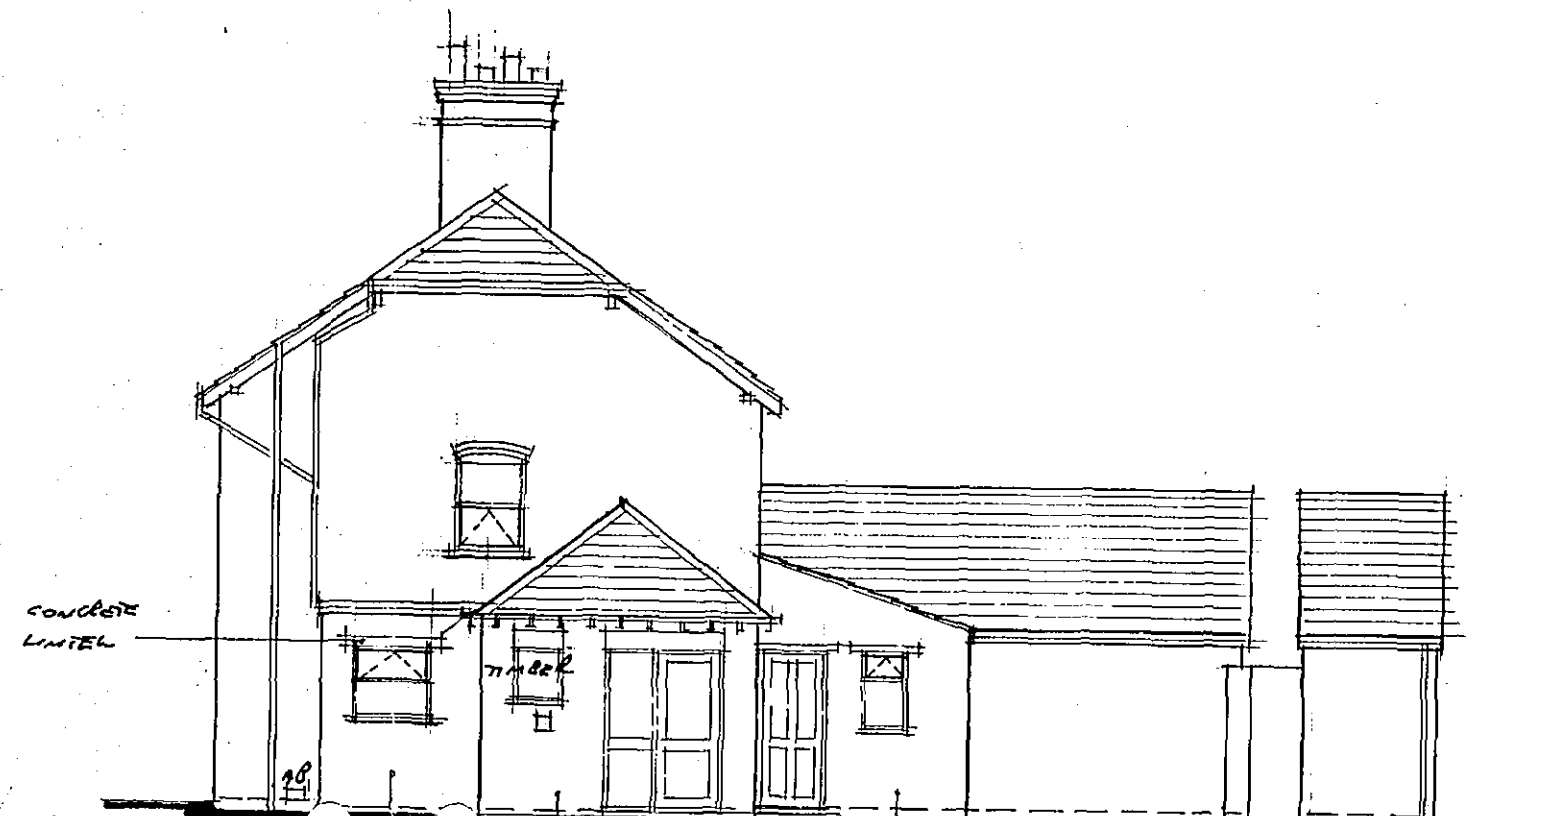


SOUTH 1-100

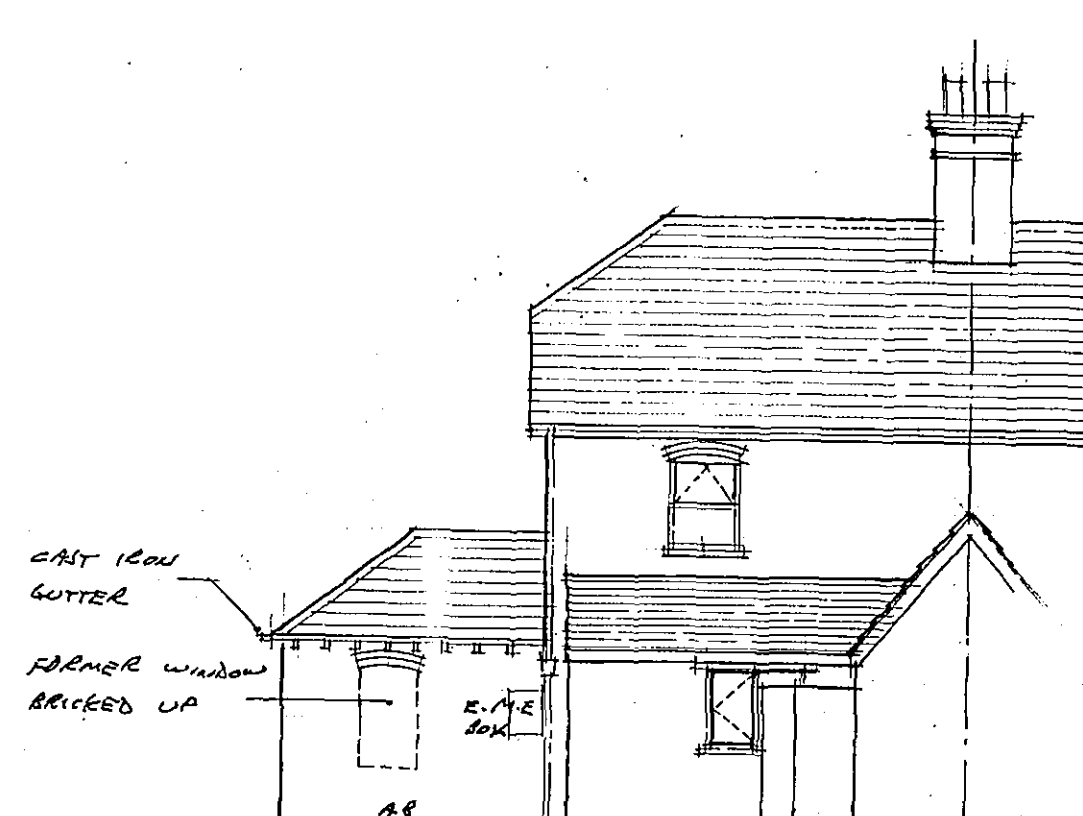


EAST 1-100


MARLEY HOUSE STYLE COULD
NOT TILES STRAWTH RED
GRAY A/C R/W GOODS ON
TIMBER FRAMES
A/C JOURNEY (STONE CILLS
TO ORIGINAL DWELLING)
NO LEAD FLASHING TO KITCHEN
ROOF
& NO GUTTER

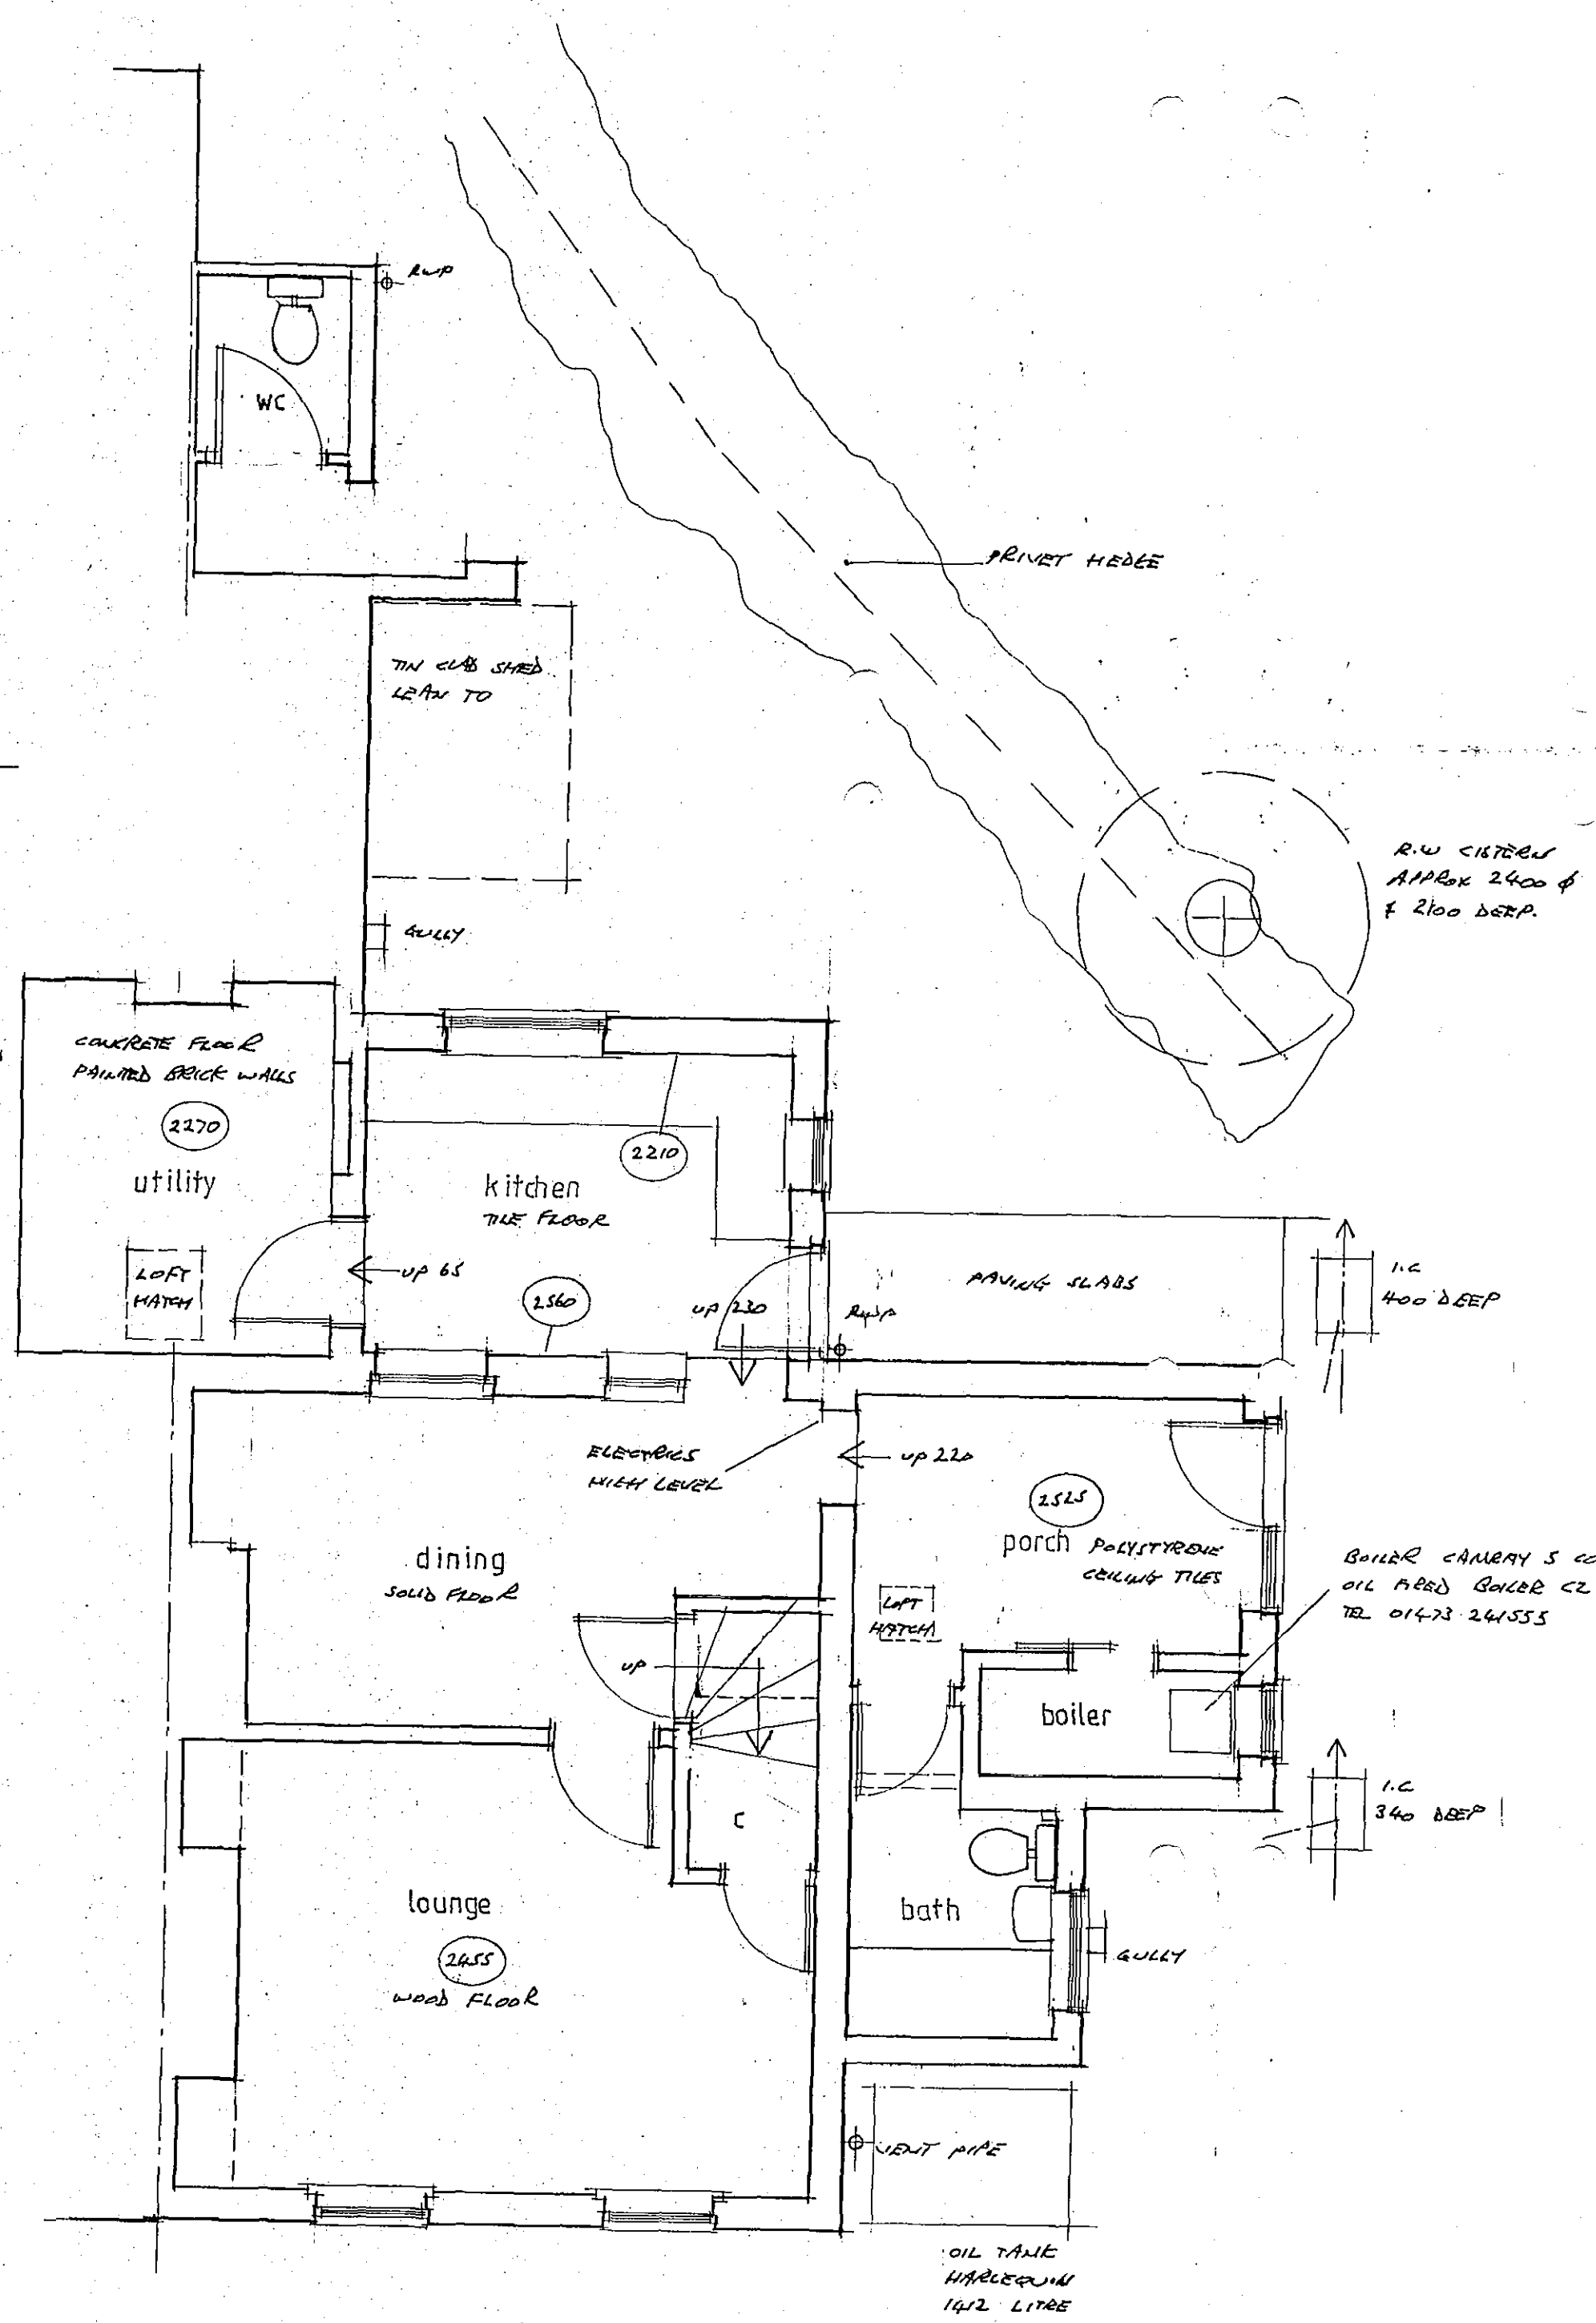


GROUND FLOOR PLAN 1-50

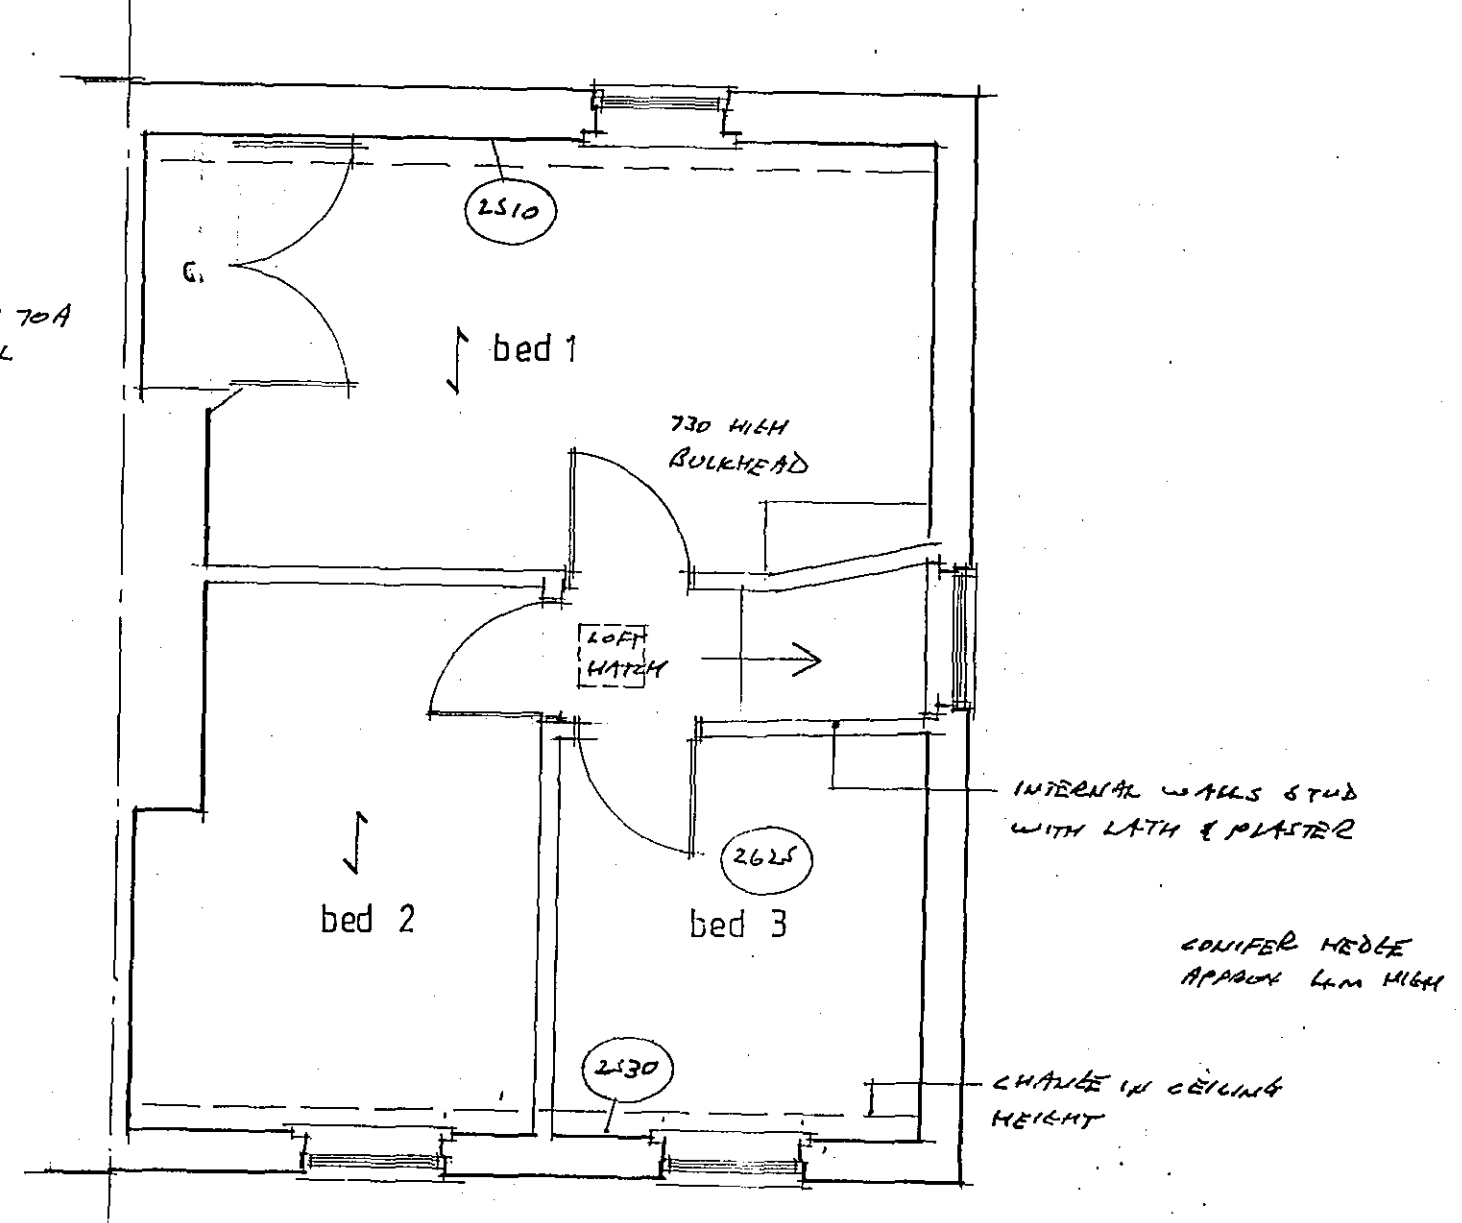

FIRST FLOOR PLAN 1-50

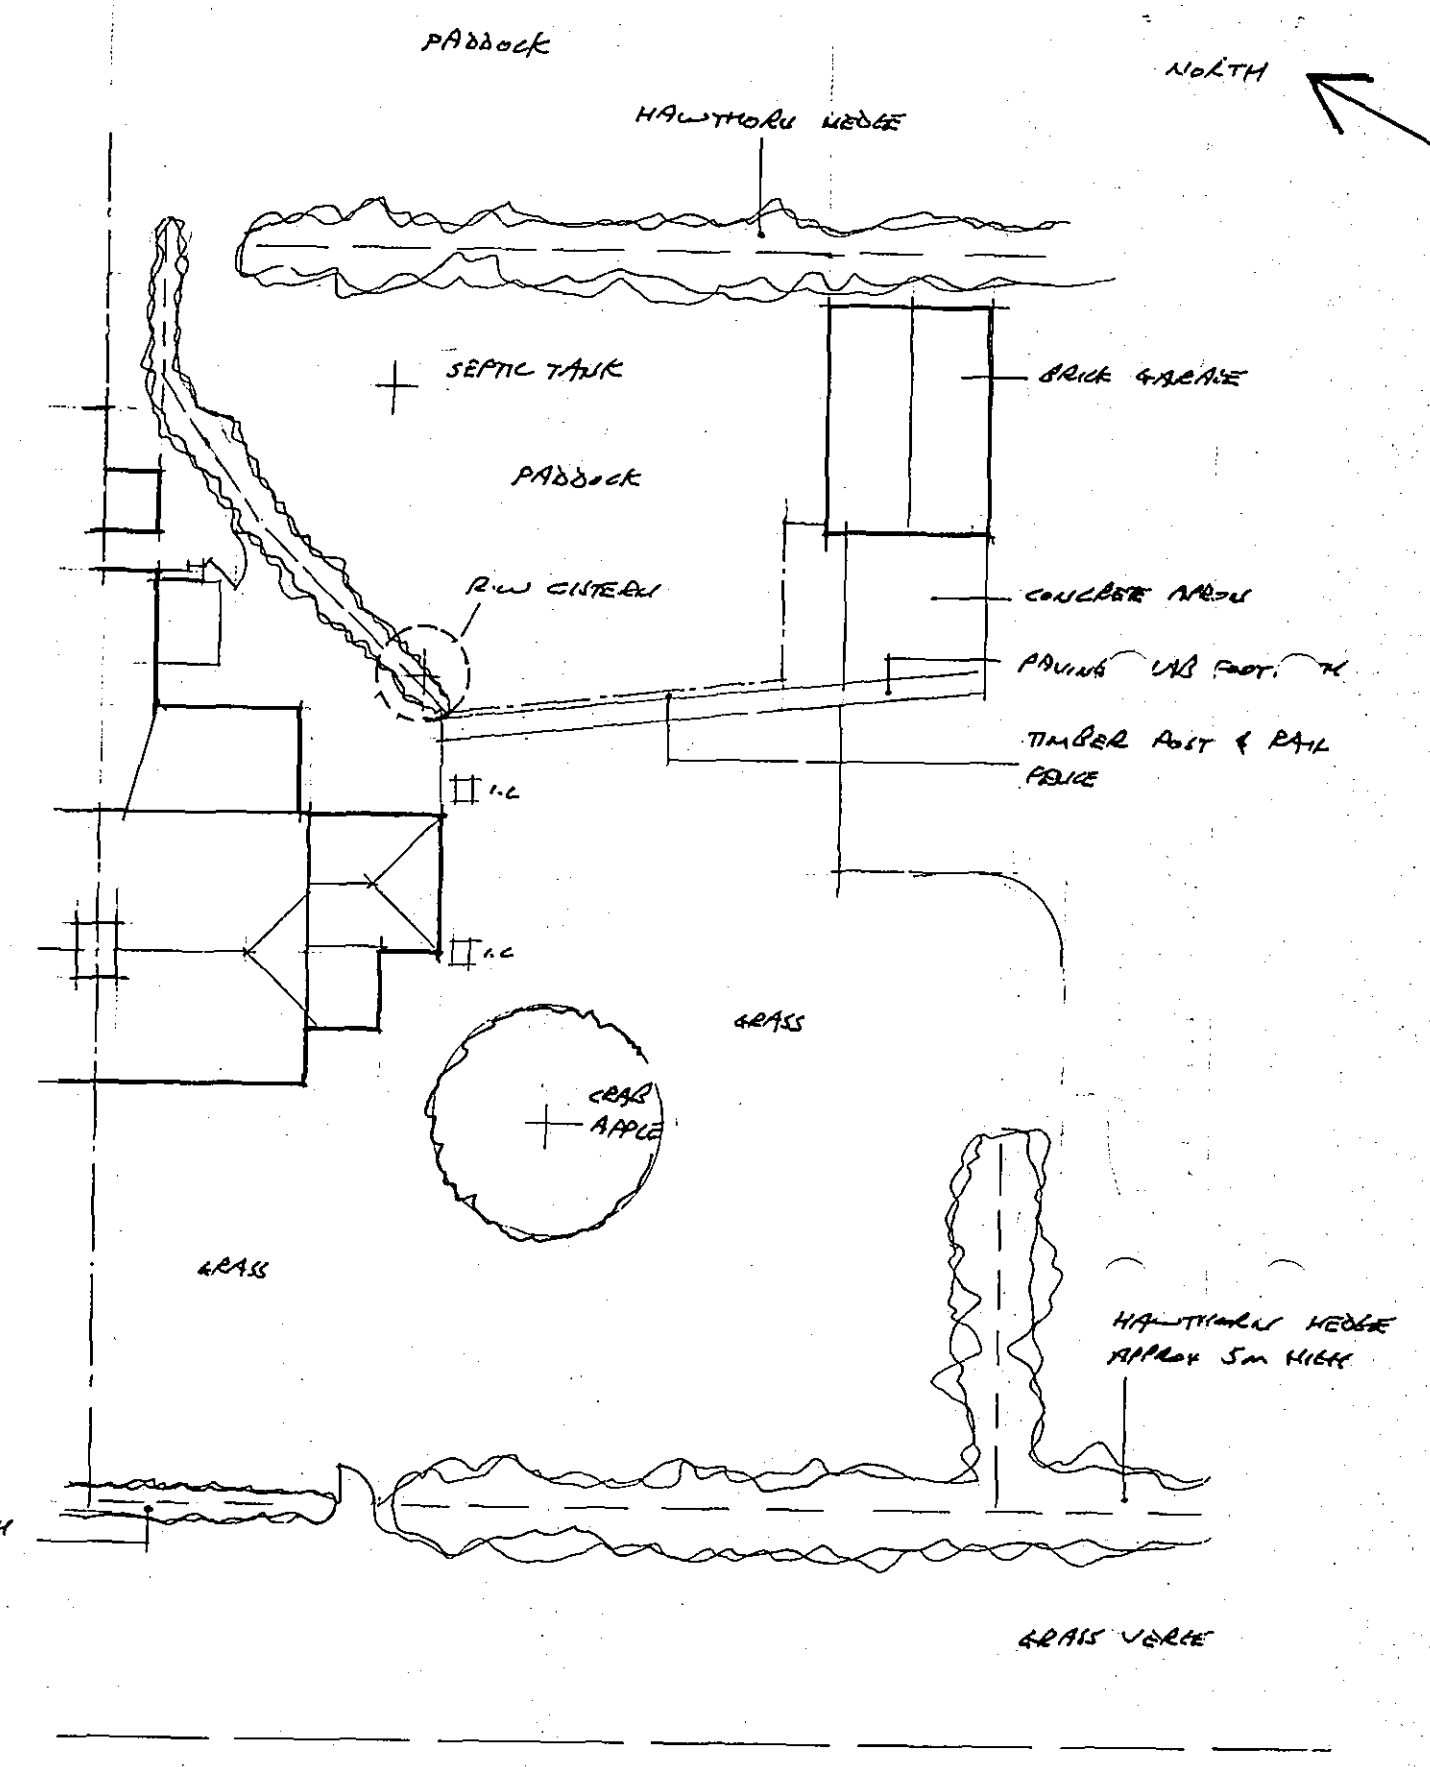

PART SITE PLAN 1-200

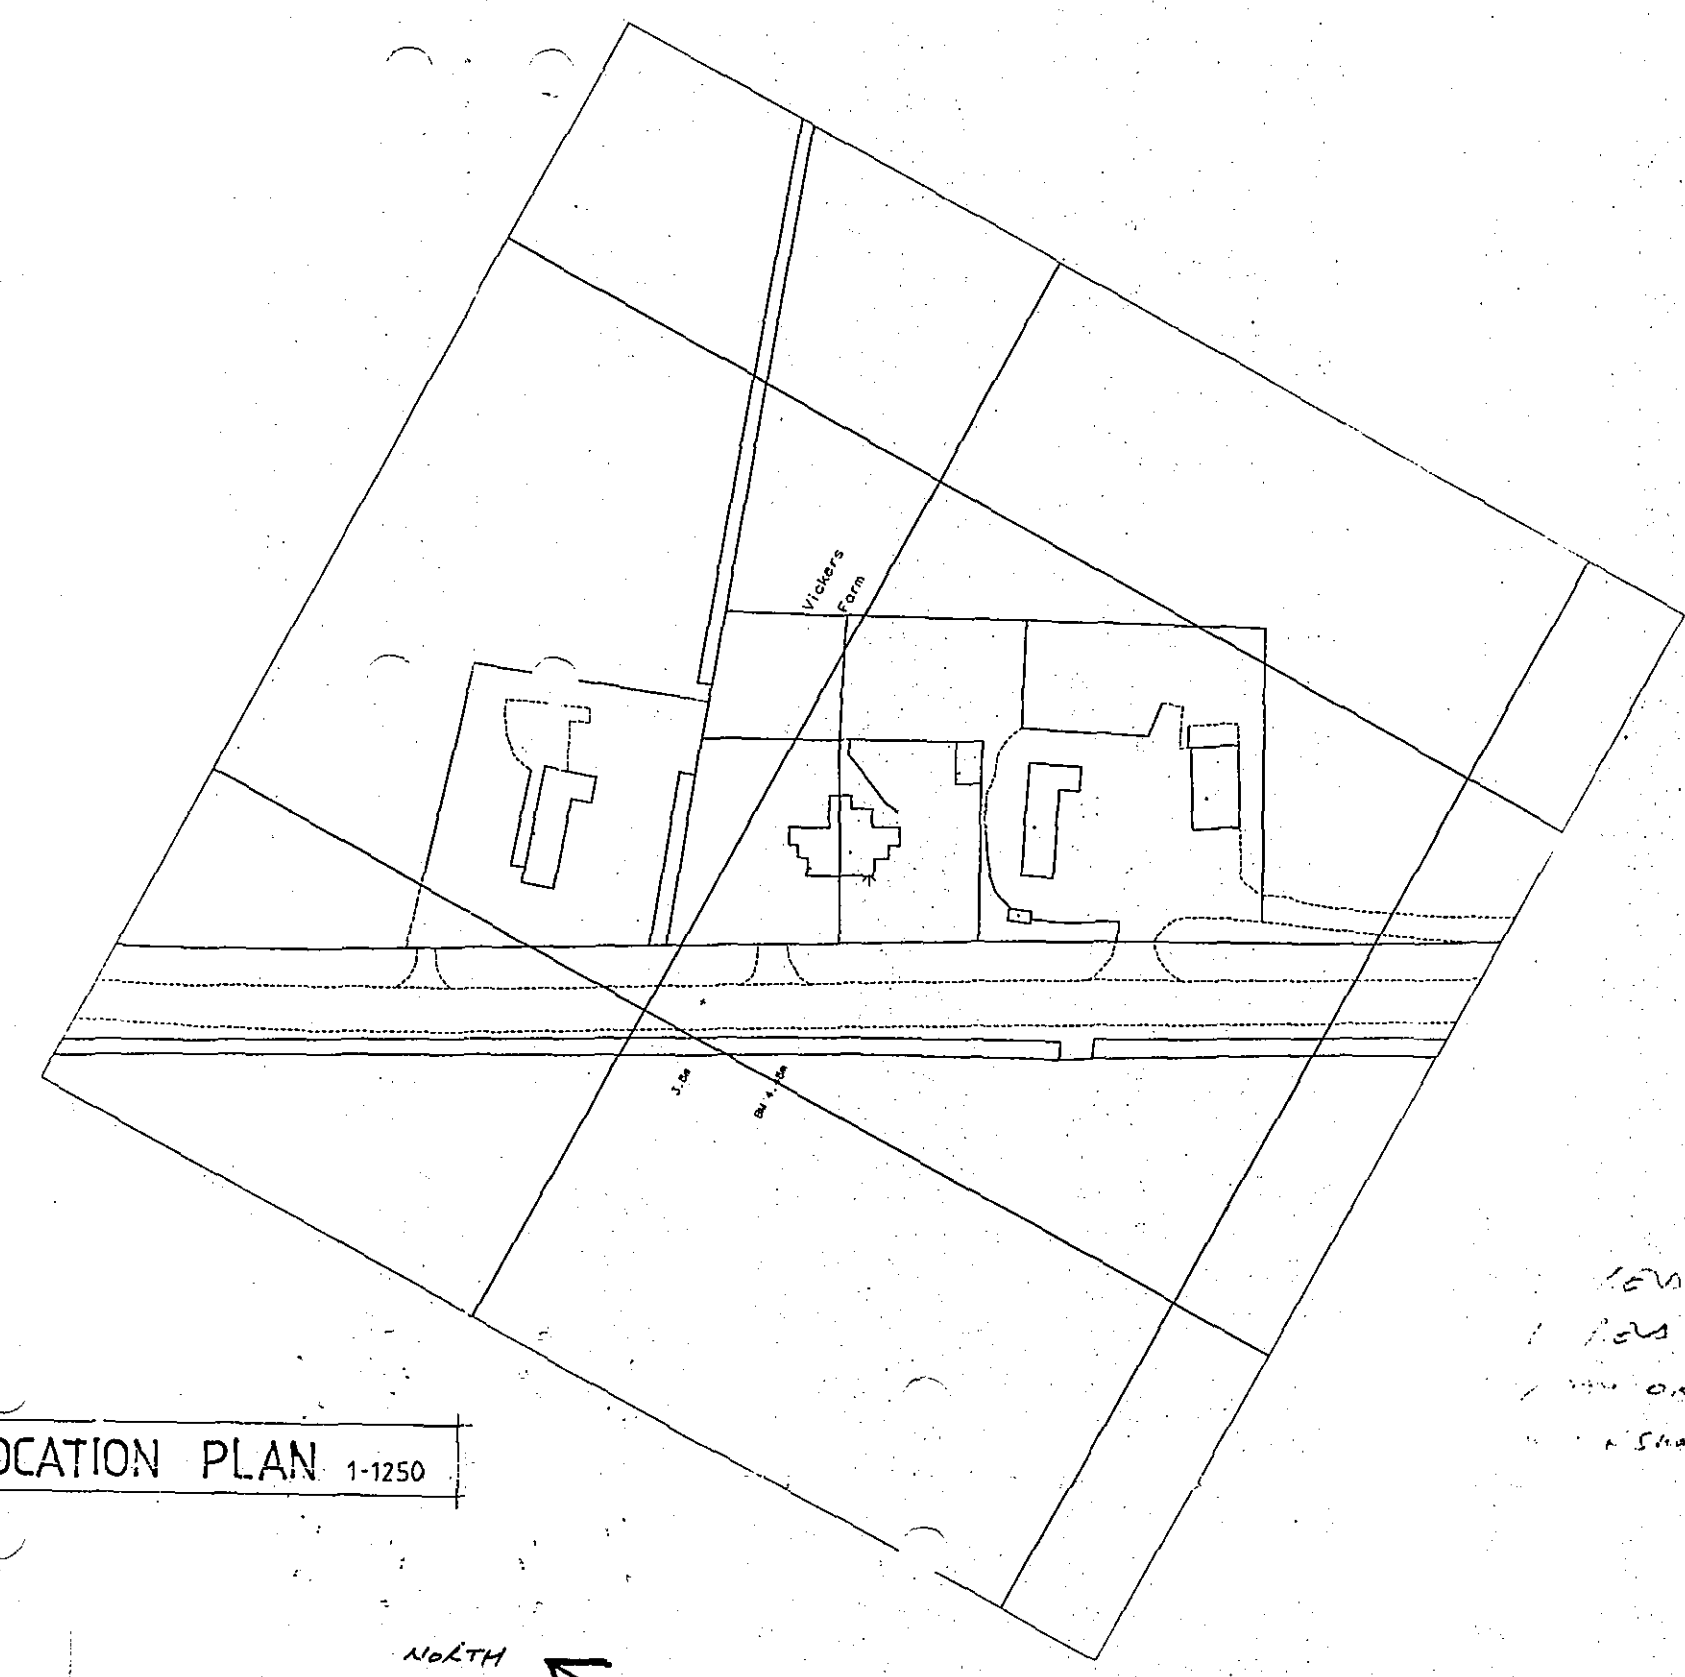

LOCATION PLAN 1-1250

Contractor To Check All Dimensions On Site Before Work Commences.			
Rev.	Date.	Init.	Revision Details.
R. BOOR DRAUGHTSMAN 26 Fengate Moulton Chapel Spalding Lincolnshire PE12 0XL Phone & Fax: 01406 380279			
Project. MR & MRS C. GOODACRE. 4 VICKERS FARM, WASHWAY ROAD, HOLBEACH. PROPOSED ALTERATIONS & EXTENSION.			
Drawing. PLAN AS EXISTING			
Scale. AS SHOWN		Drawing No. 3277-1	
Drawn.			
Date. OCT 2006		Rev.	