

PLOT 58

Revision	Date	Comments
Revisions		
CLIENT : CASTLE BUILDING LTD		
ADDRESS : PROPOSED REPLACEMENT DWELLINGS		
ADDRESS : PLOTS 58 & 60 ROMAN ROAD		
ADDRESS : MOULTON CHAPEL		
CB DESIGN GROUP ARCHITECTURAL & PLANNING SERVICES 24 Commercial Road Scolding Lincolnshire PE12 2BA Tel: 01775 722241 Fax: 01775 769886		
SCALE : 1/50	Date : 02/12/04	Drawn By : N.F.
Drawing No : 1016.03.08	Revision No :	

ROOF COVERING : INTERLOCKING PANTILES - COLOUR - FARMHOUSE RED
 FACING BRICK : HANSON SWINDEBY BRINDLE
 EXTERNAL DOORS AND WINDOWS : OAK EFFECT UPVC
 DORMER WINDOWS :
 GABLE FACINGS - MANY EDGE BOARDS - OAK STAIN FINISH
 DORMER CHEEKS - NO S LEADWORK

DETERMINED
PLAN


SHDC
 Planning & Development
 13 JAN 2005
 Ref: 0034/05



SOUTH ELEVATION 1:50



NORTH ELEVATION 1:50

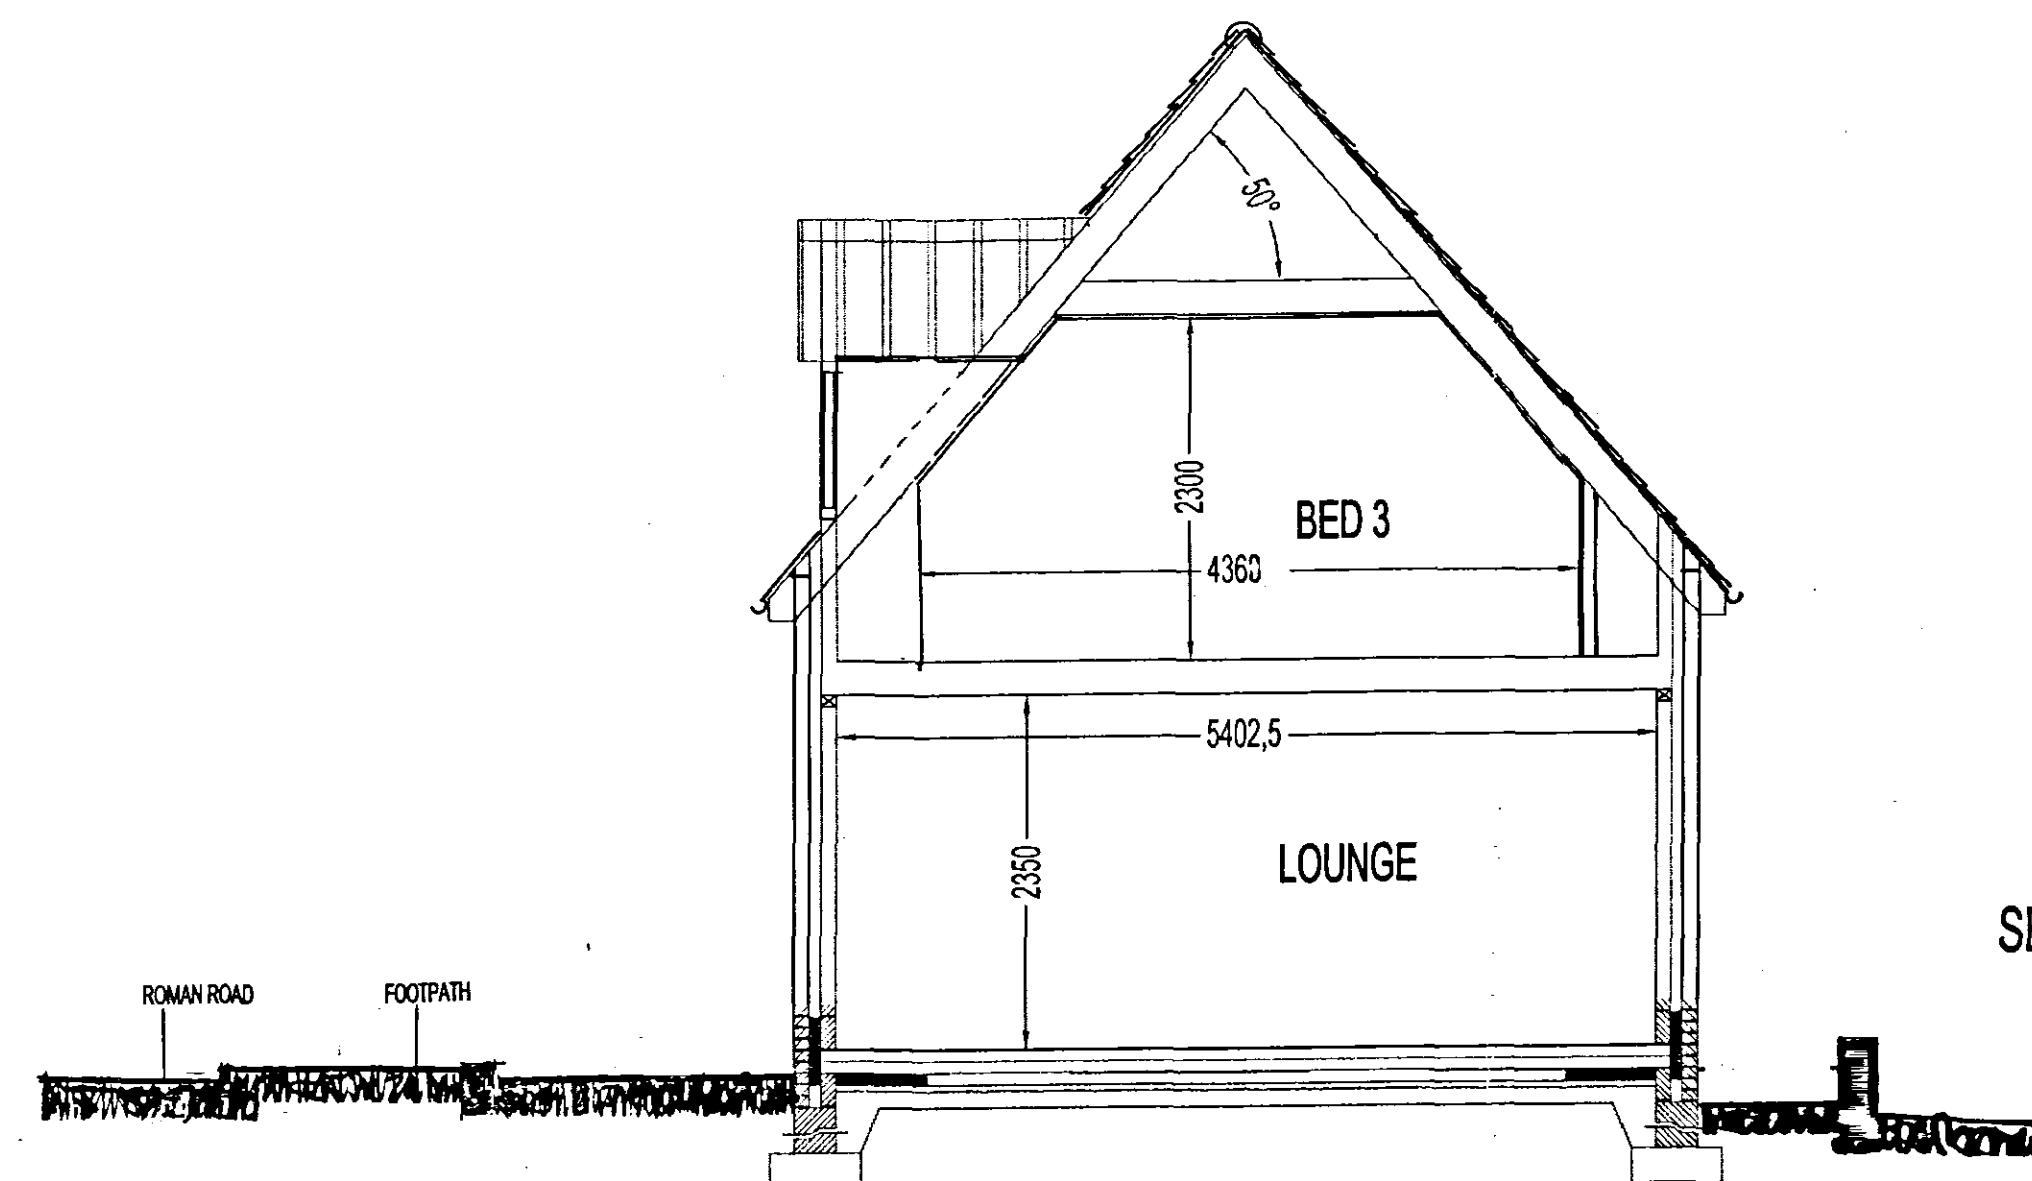

SECTION A-A 1:50



WEST ELEVATION 1:50



EAST ELEVATION 1:50