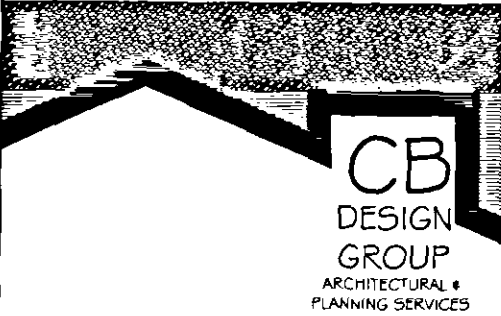


Revision	Date	Comments
Revisions		
CLIENT:	CASTLE BUILDING LTD	
ADDRESS:	PROPOSED REPLACEMENT DWELLINGS	
ADDRESS:	PLOTS 58 & 60 ROMAN ROAD	
ADDRESS:	MOULTON CHAPEL	
 <p>CB DESIGN GROUP ARCHITECTURAL & PLANNING SERVICES 24 Commercial Road Spalding Lincolnshire PE12 2HA Tel: 01775 722241 Fax: 01775 769966</p>		
SCALE:	Date:	Drawn By:
1/50	02/12/04	N.F.
Drawing No:	Revision No:	
1016.03.09		

PLOT 60


ROOF COVERING: INTERLOCKING PANTILES - COLOUR - FARMHOUSE RED

FACING BRICK: HANSON SWINDBY BRINDLE

EXTERNAL DOORS AND WINDOWS: OAK EFFECT UPVC

DORMER WINDOWS:
GABLE FACINGS - WANY EDGE BOARDS - OAK STAIN FINISH
DORMER CHEEKS - NO S LEADWORK

SHDC
Planning & Development
13 JAN 2005
Ref: 0034105

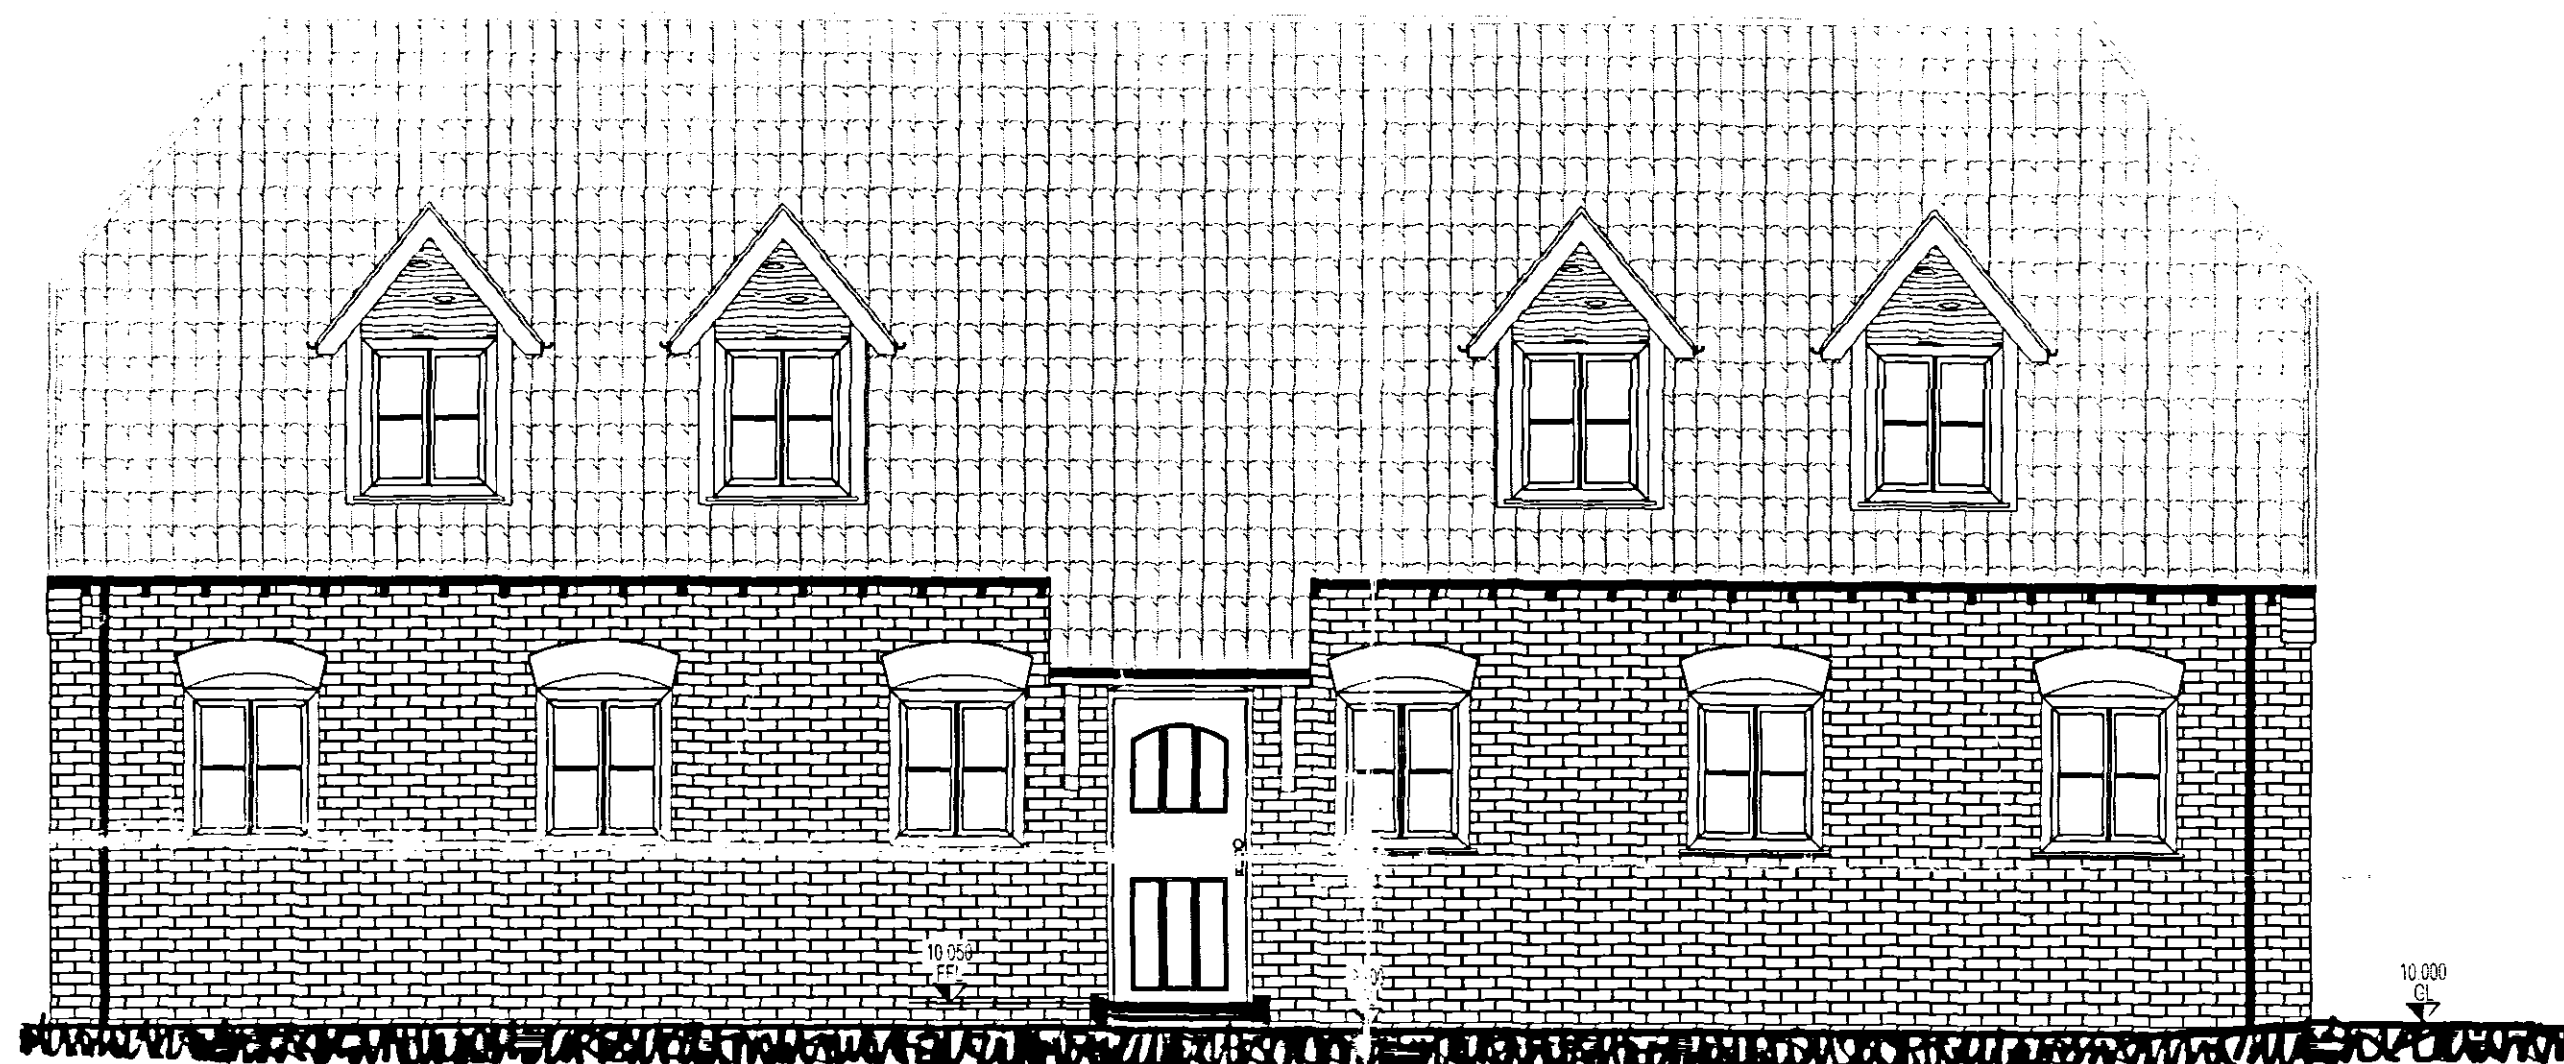


SOUTH ELEVATION 1:50




EAST ELEVATION 1:50



WEST ELEVATION 1:50

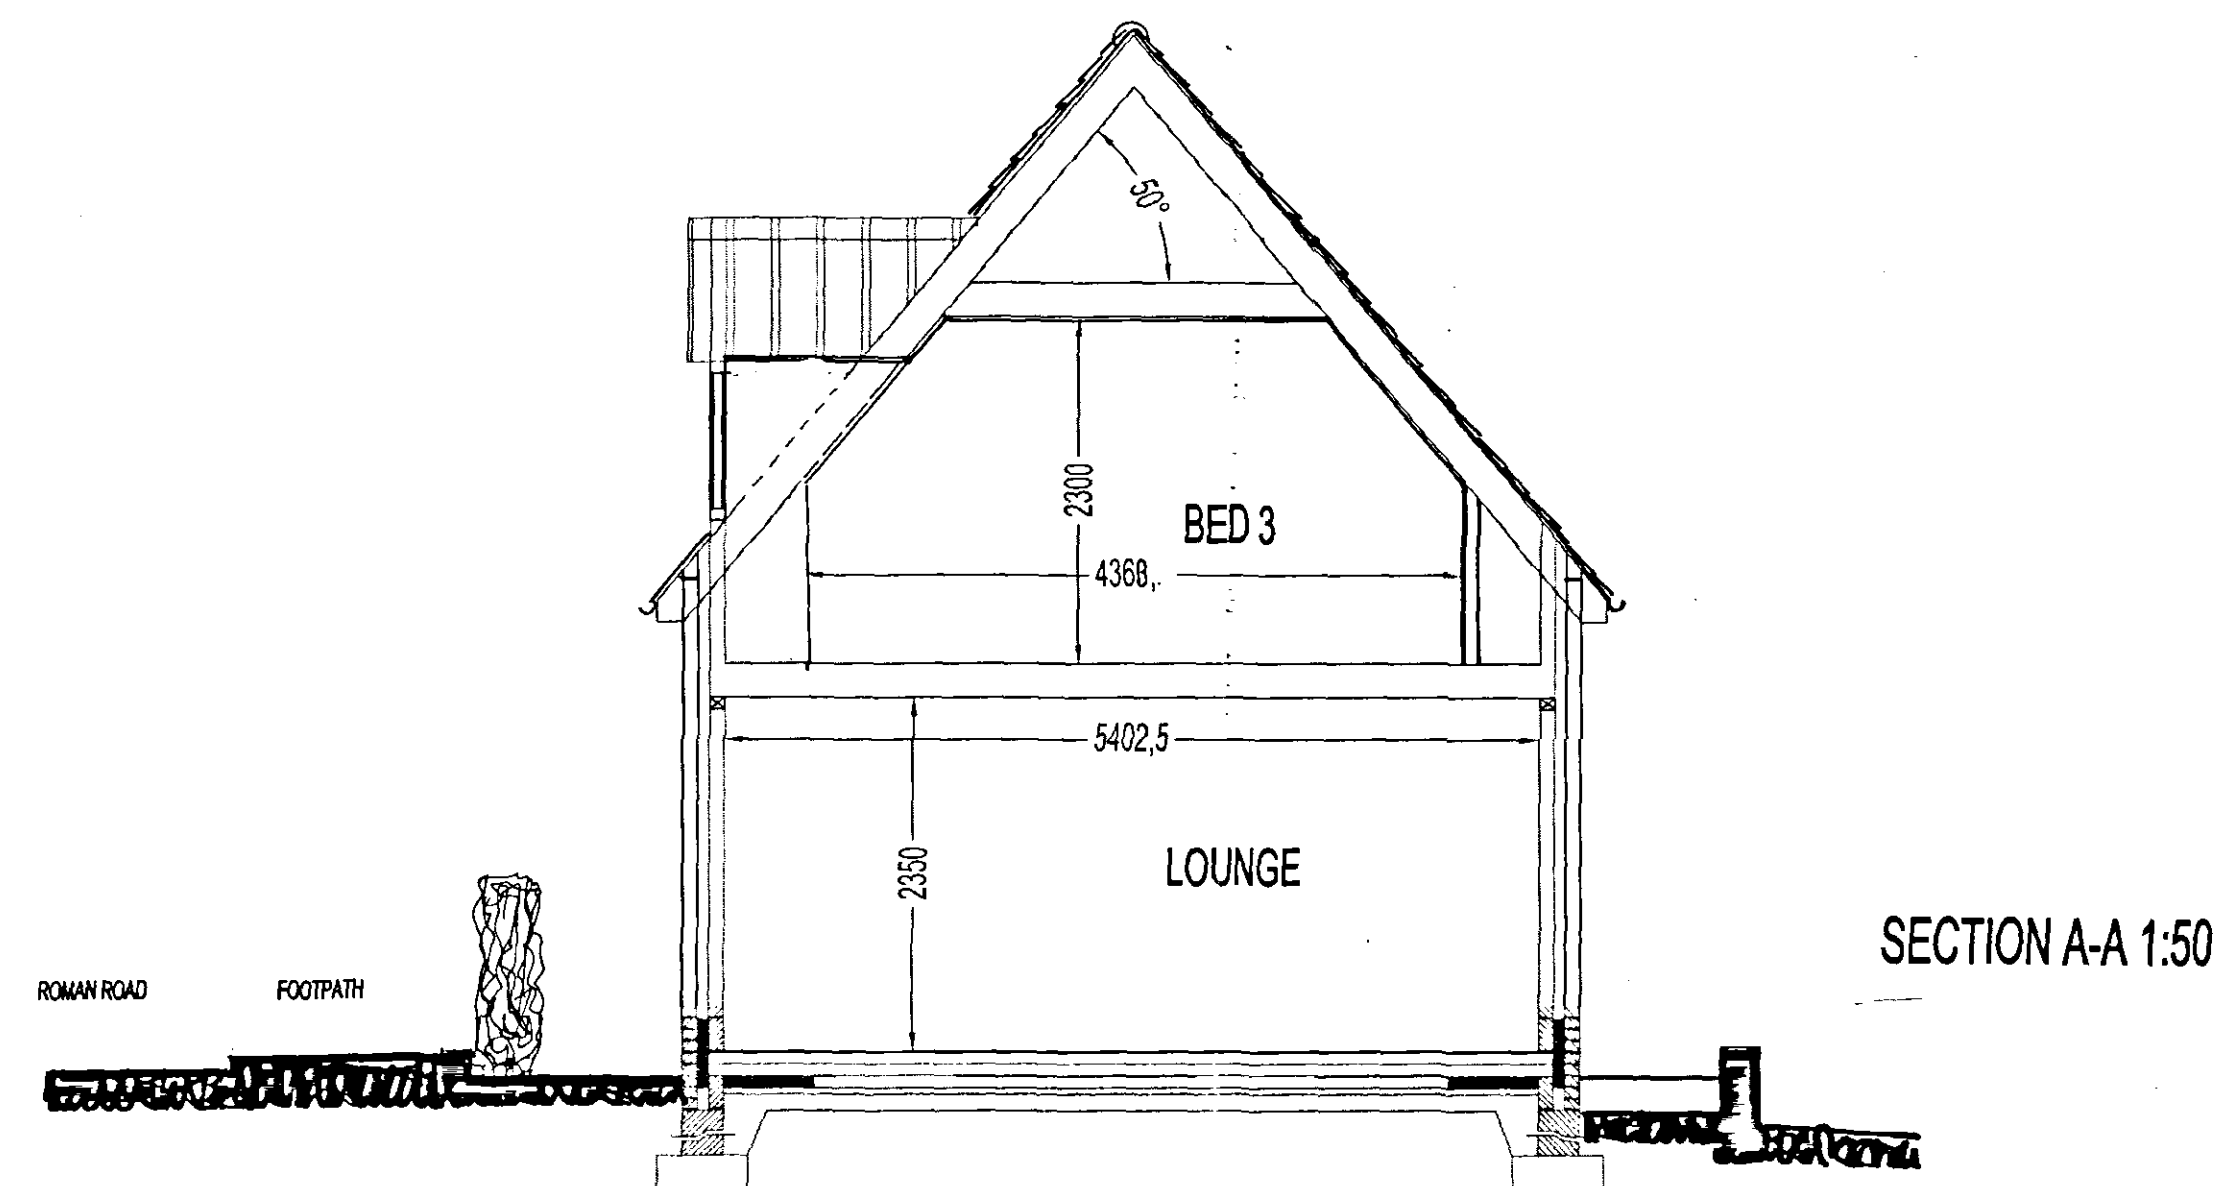

SECTION A-A 1:50

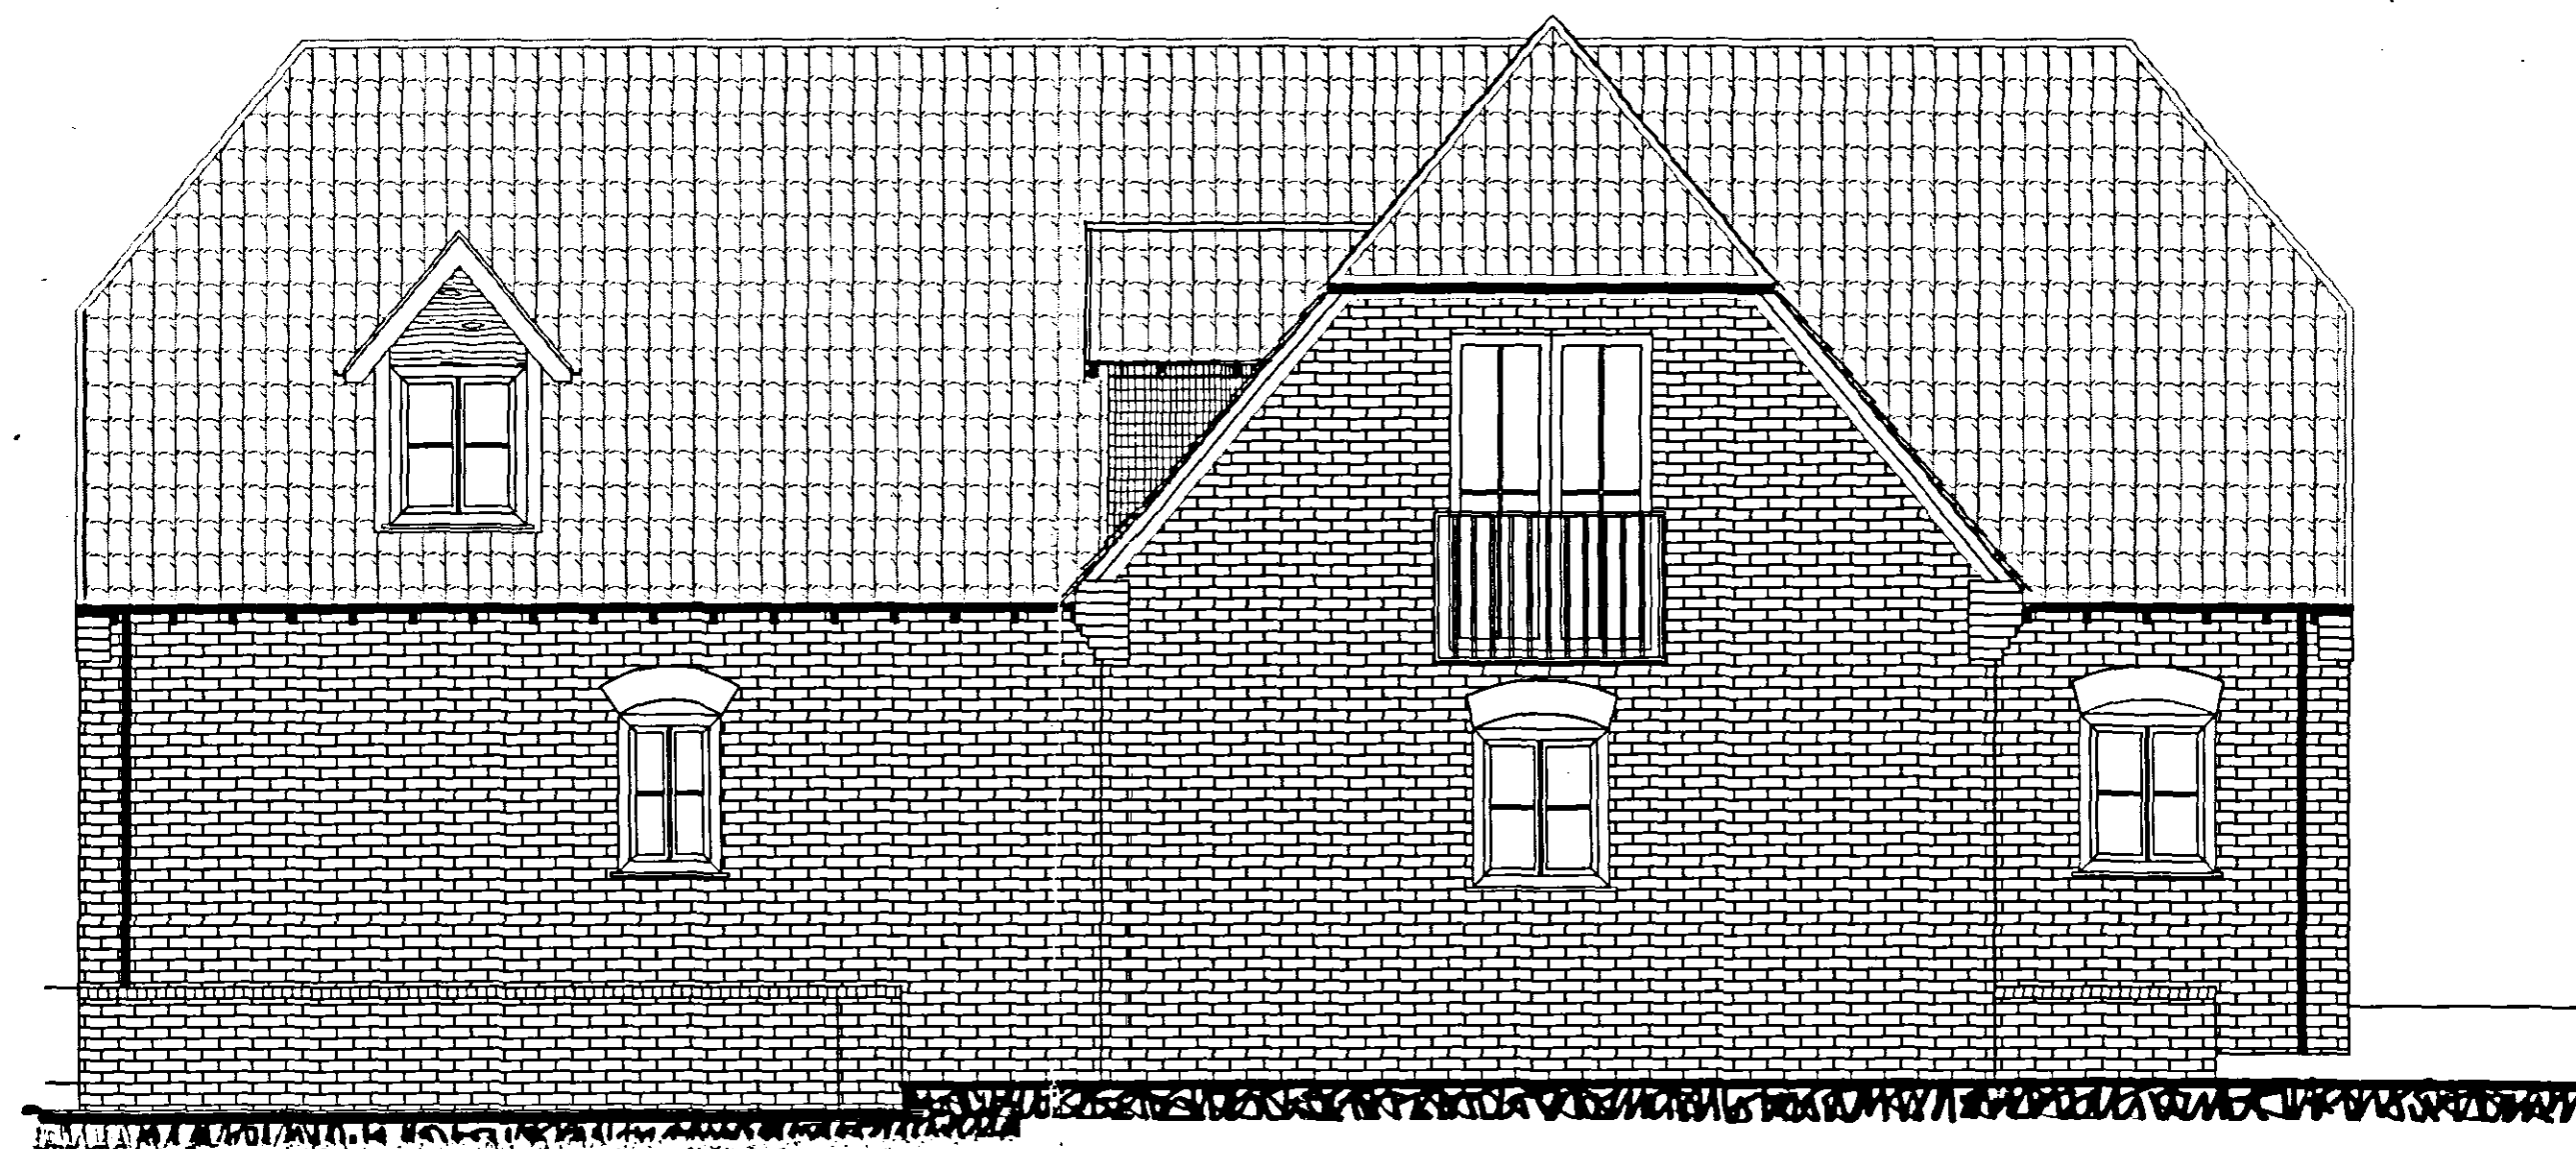

NORTH ELEVATION 1:50