
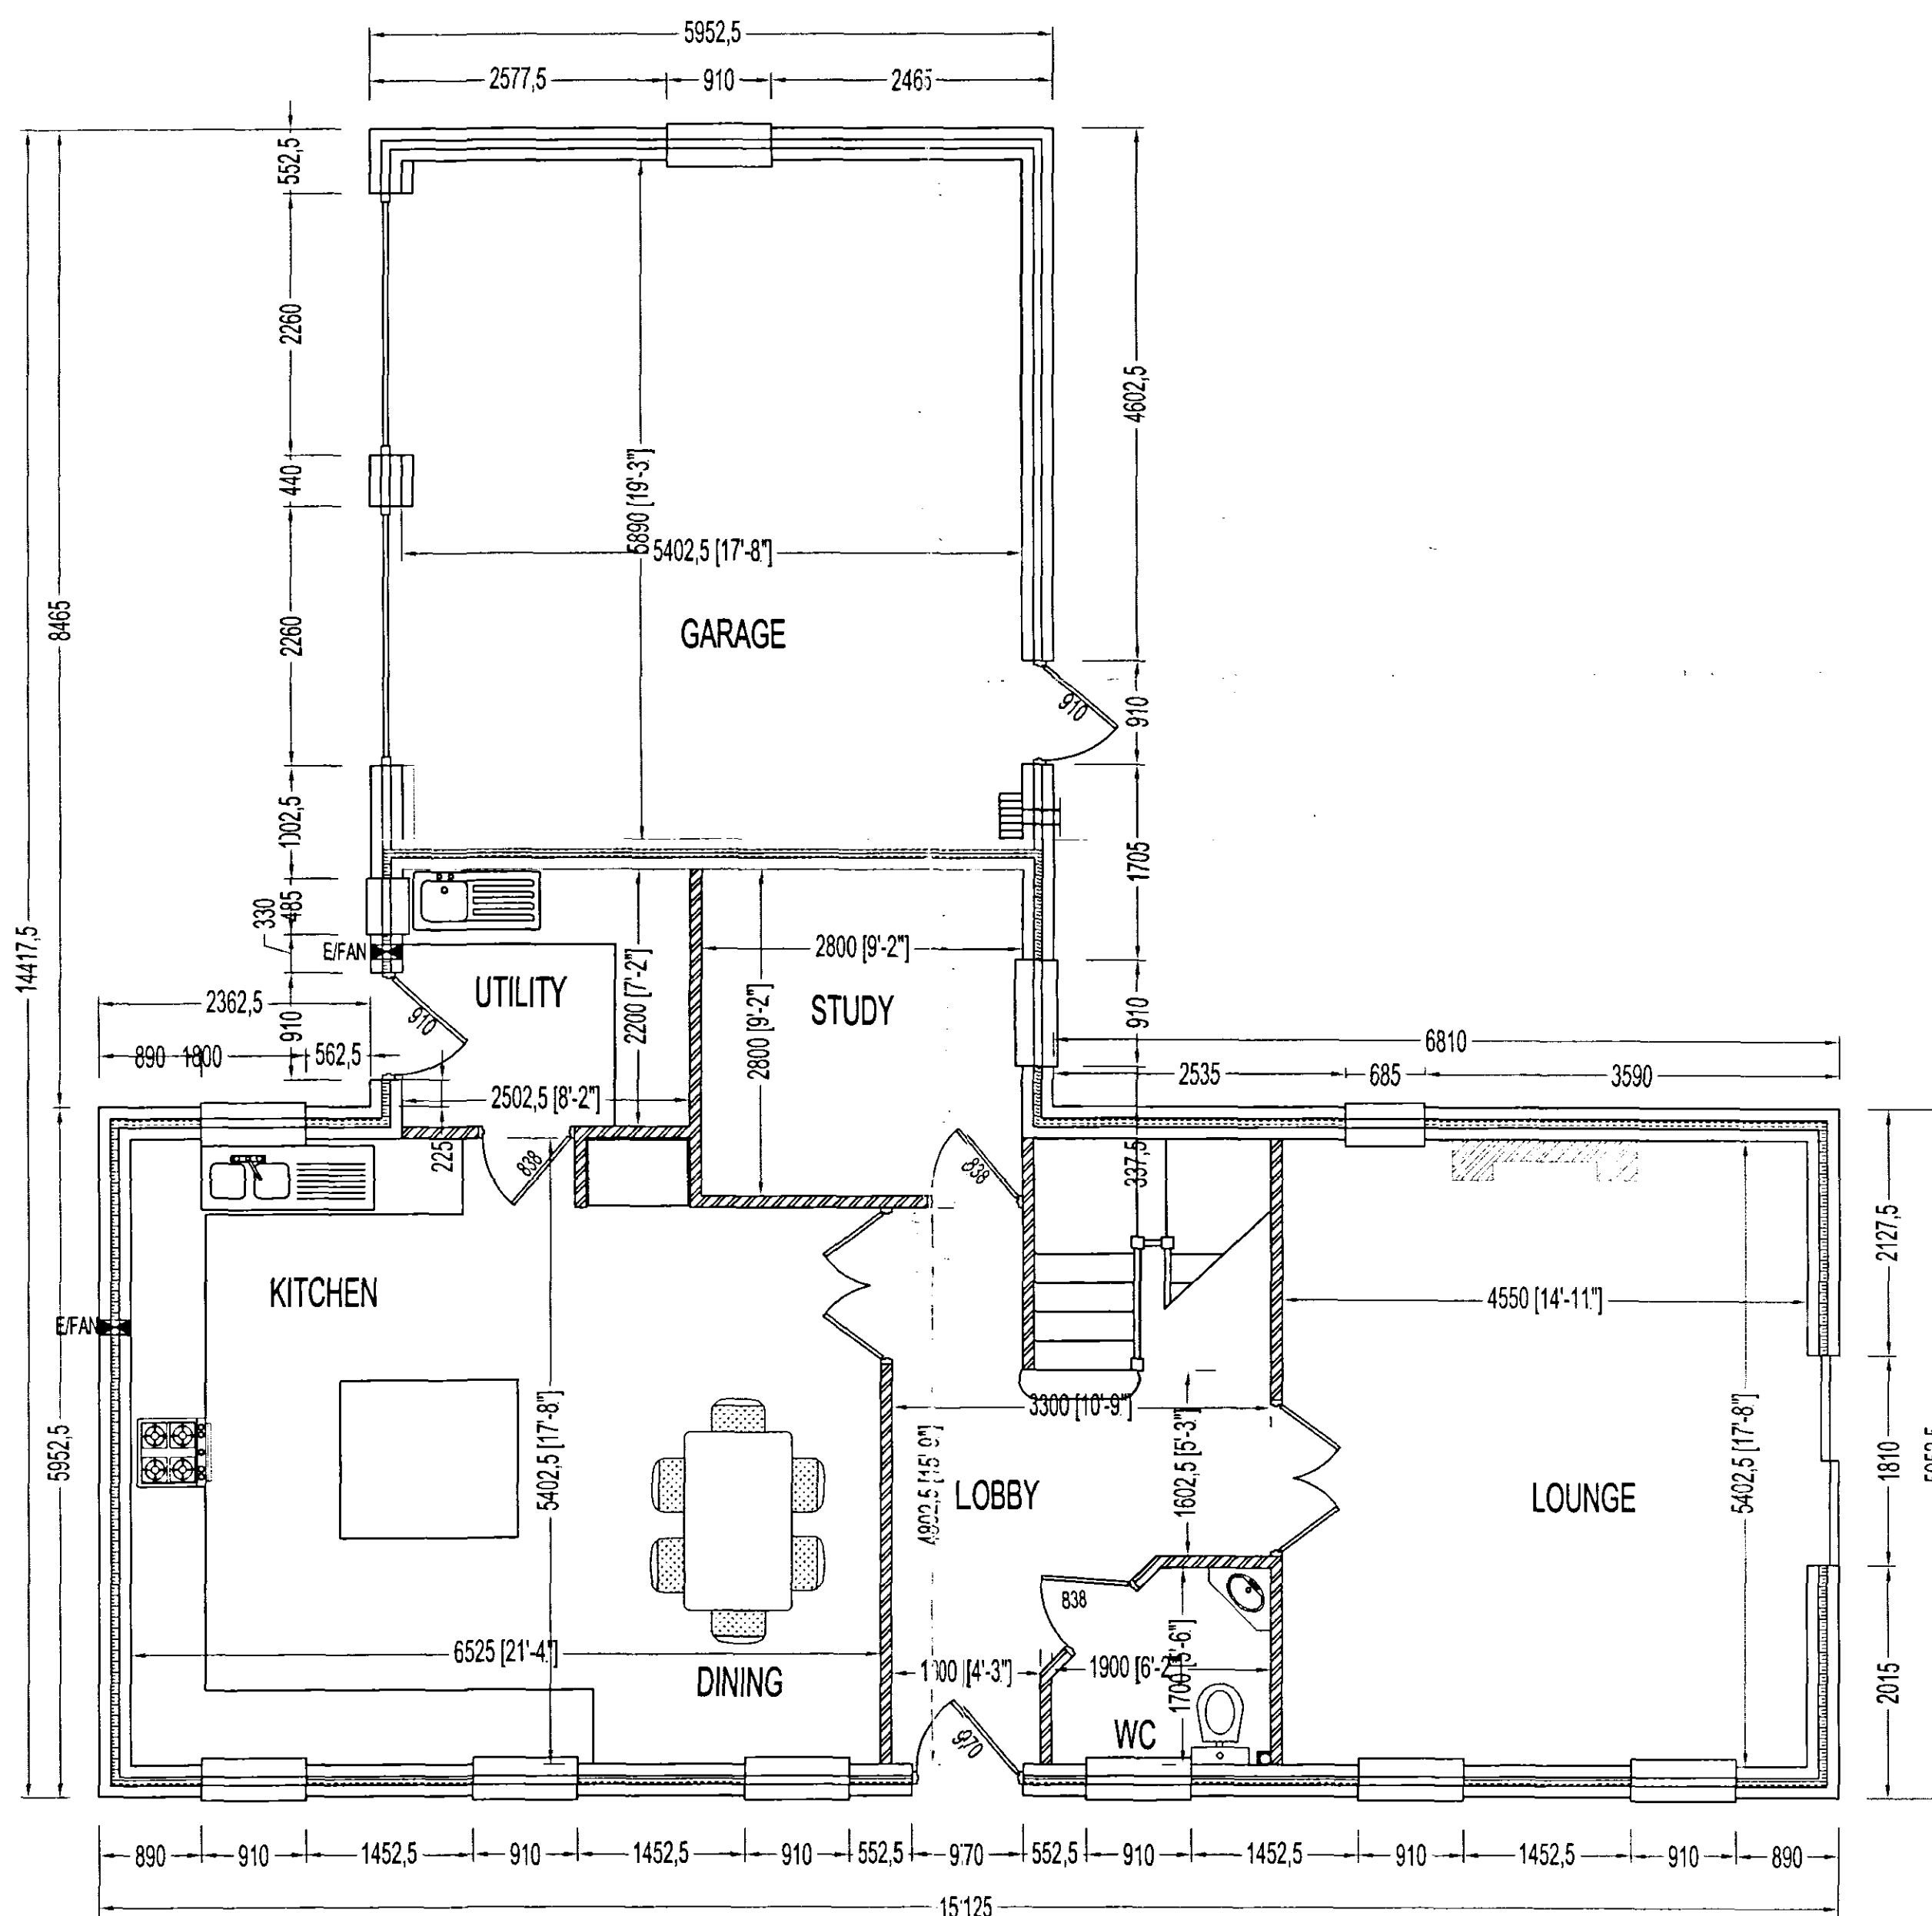
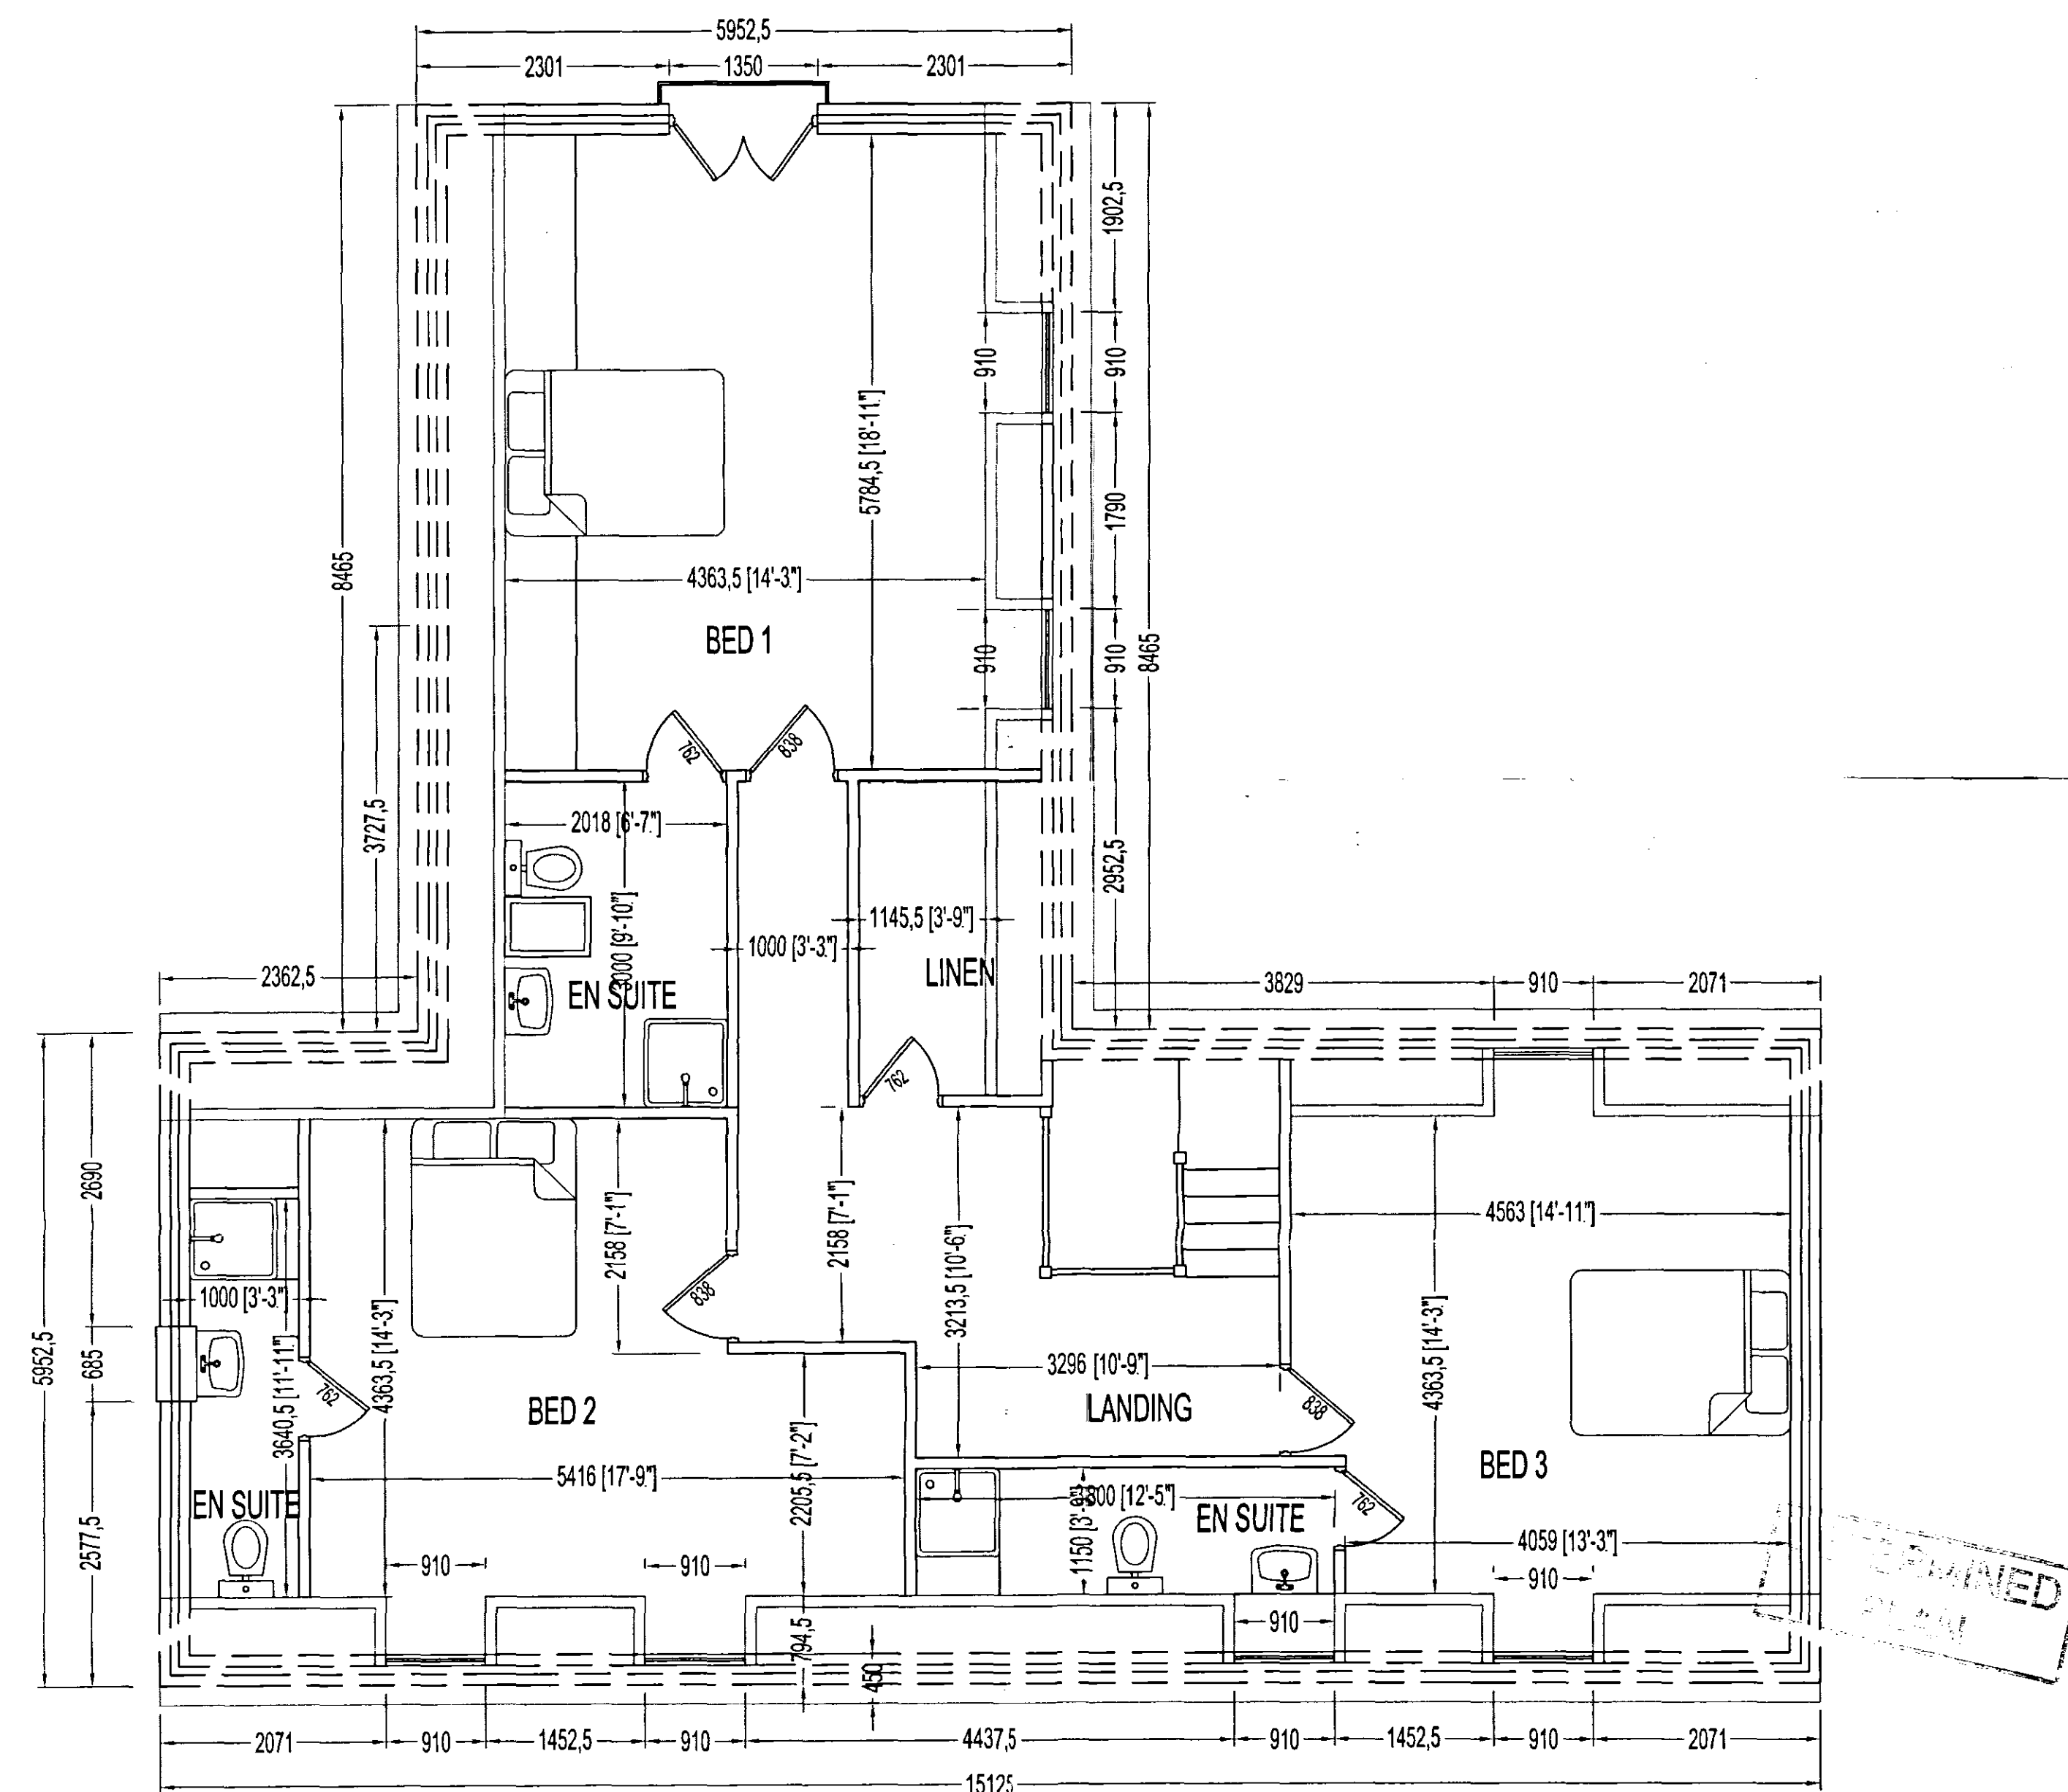


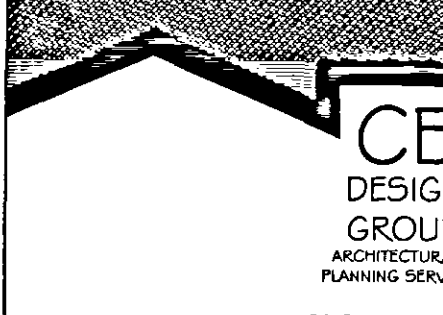

FIRST FLOOR PLAN 1:50

Planning & Development
13 JAN 2005
Ref: 0034105

PLOT 60

Revision	Date	Comments
Client: CASTLE BUILDING LTD		
Address: PROPOSED REPLACEMENT DWELLINGS		
Address: PLOTS 58 & 60 ROMAN ROAD		
Address: MOULTON CHAPEL		
 CB DESIGN GROUP ARCHITECTURAL & PLANNING SERVICES 24 Commercial Road Spalding Lincolnshire PE12 2HA Tel: 01775 722241 Fax: 01775 769586		
Scale: 1/50	Date: 02/12/04	Sheet: N.F.
Drawn by: 1016.03.07	Checked by:	