
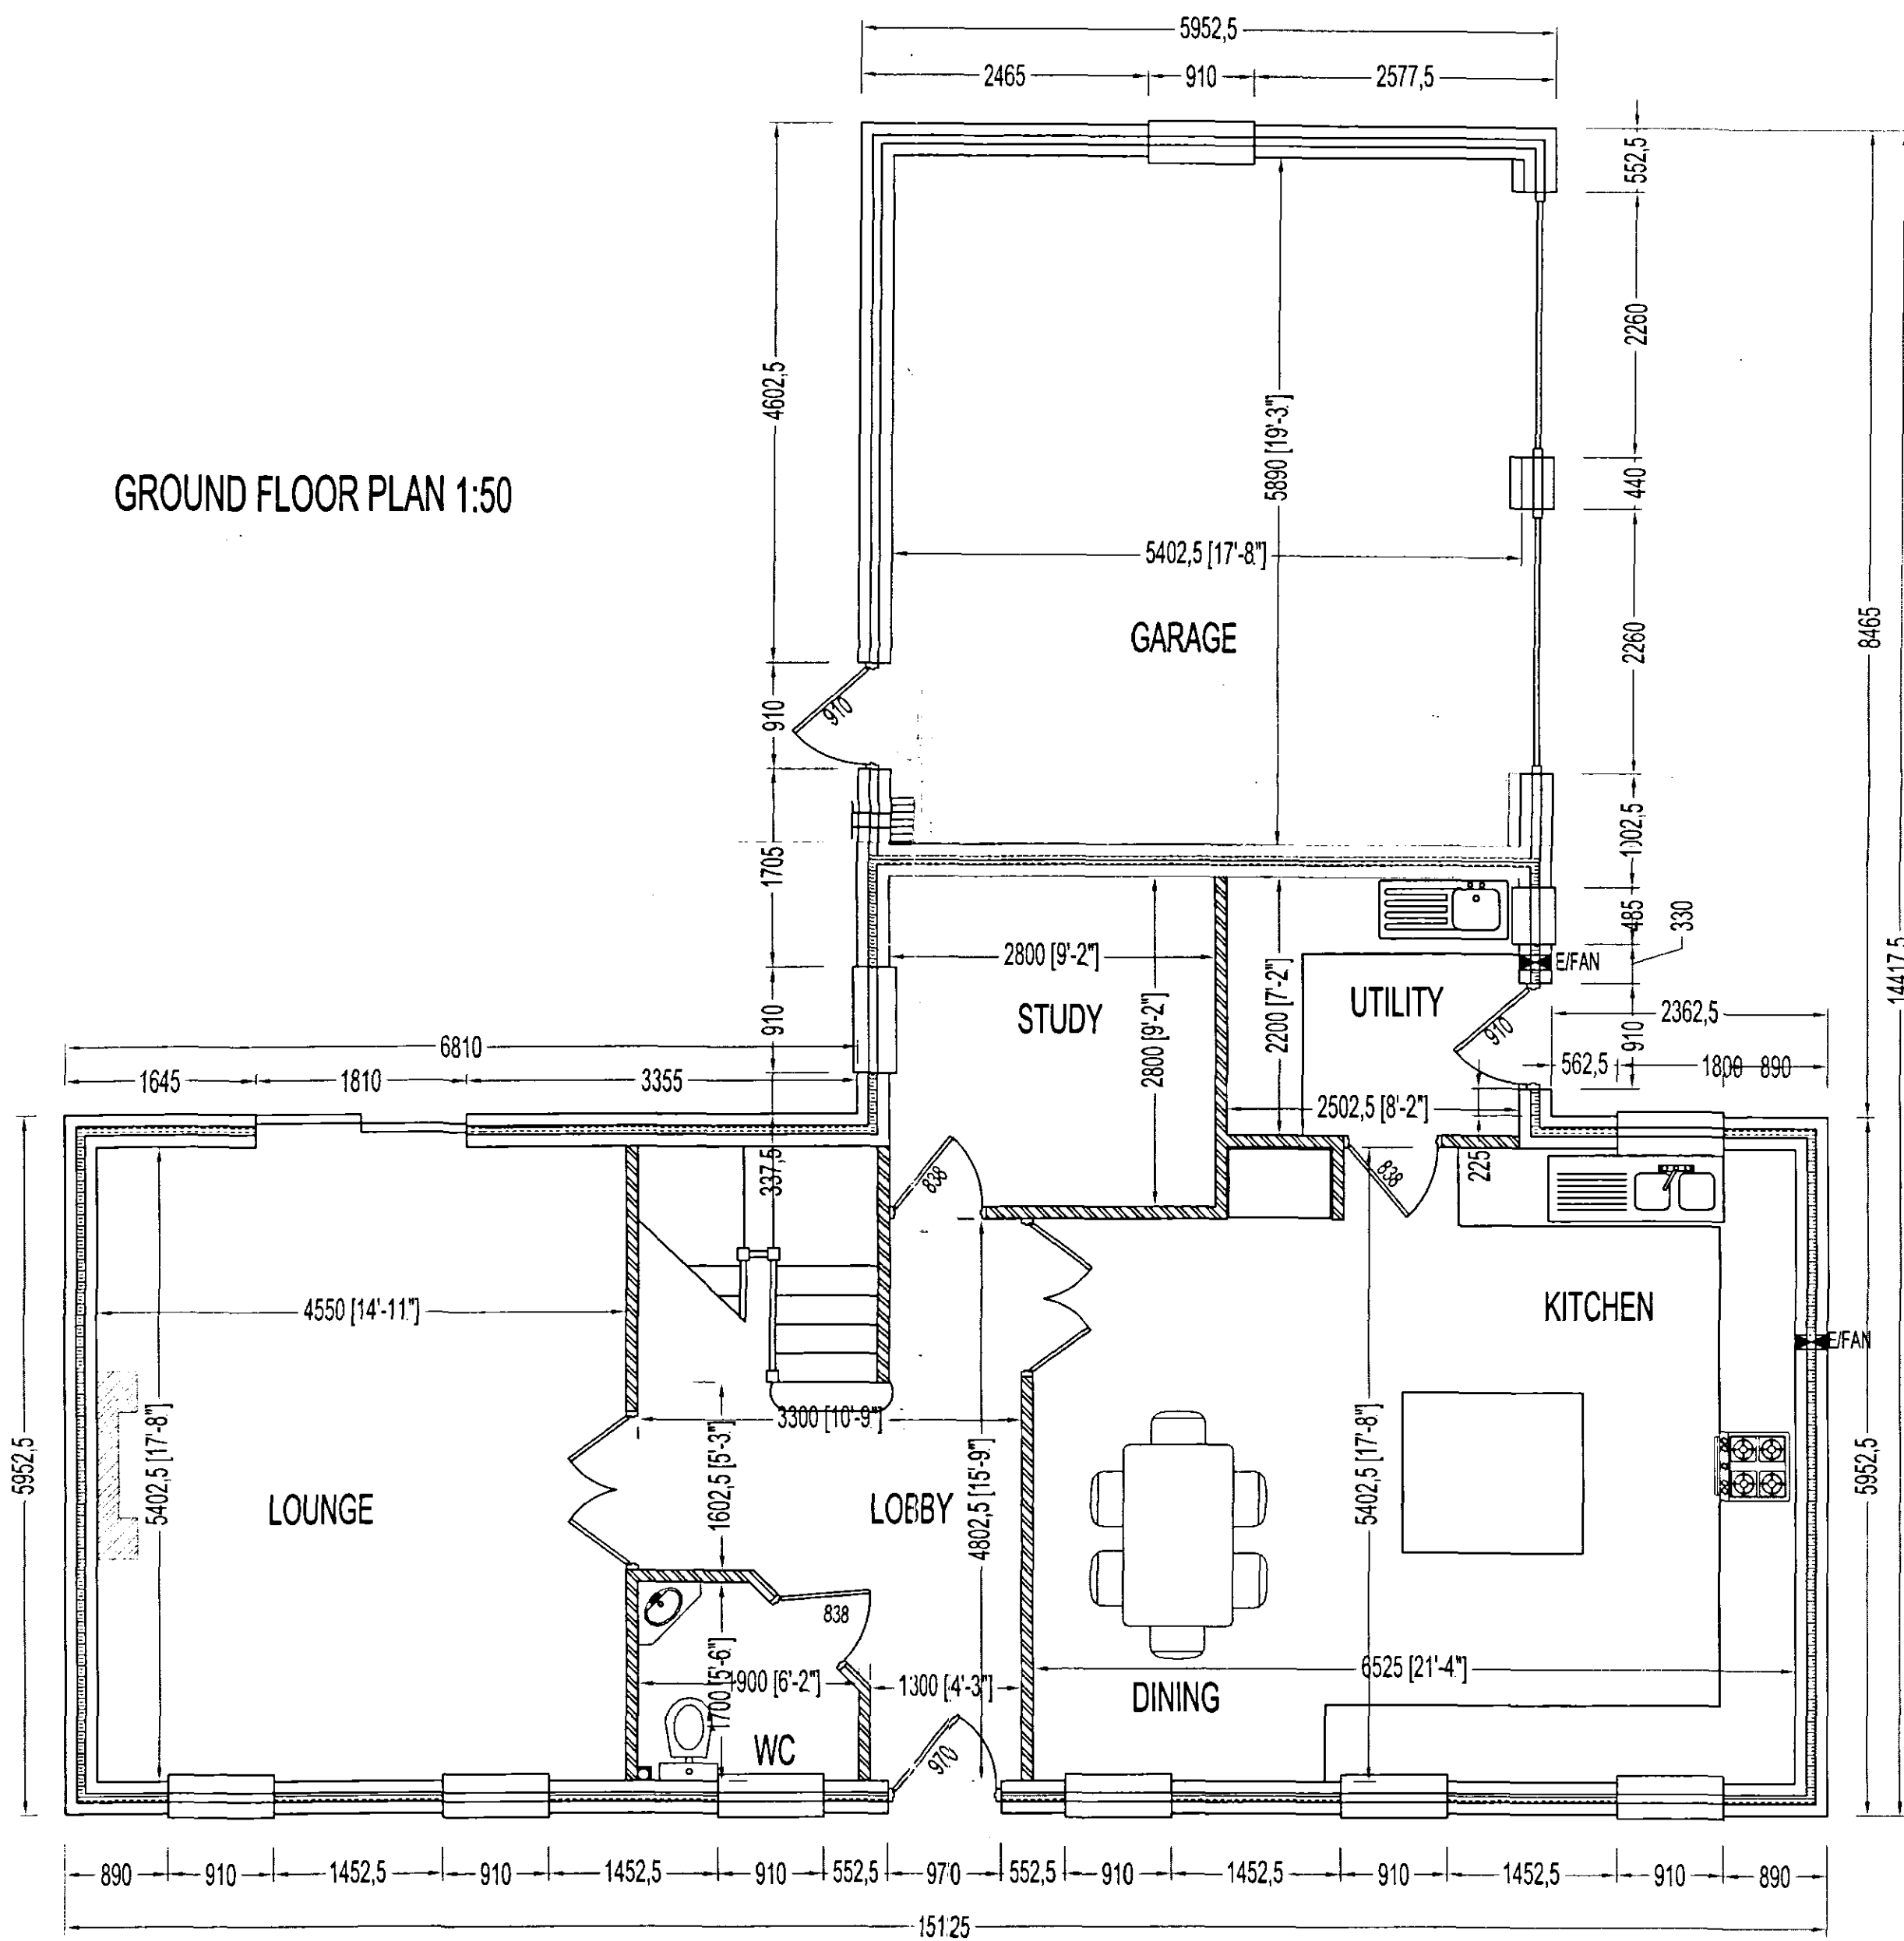


FIRST FLOOR PLAN 1:50

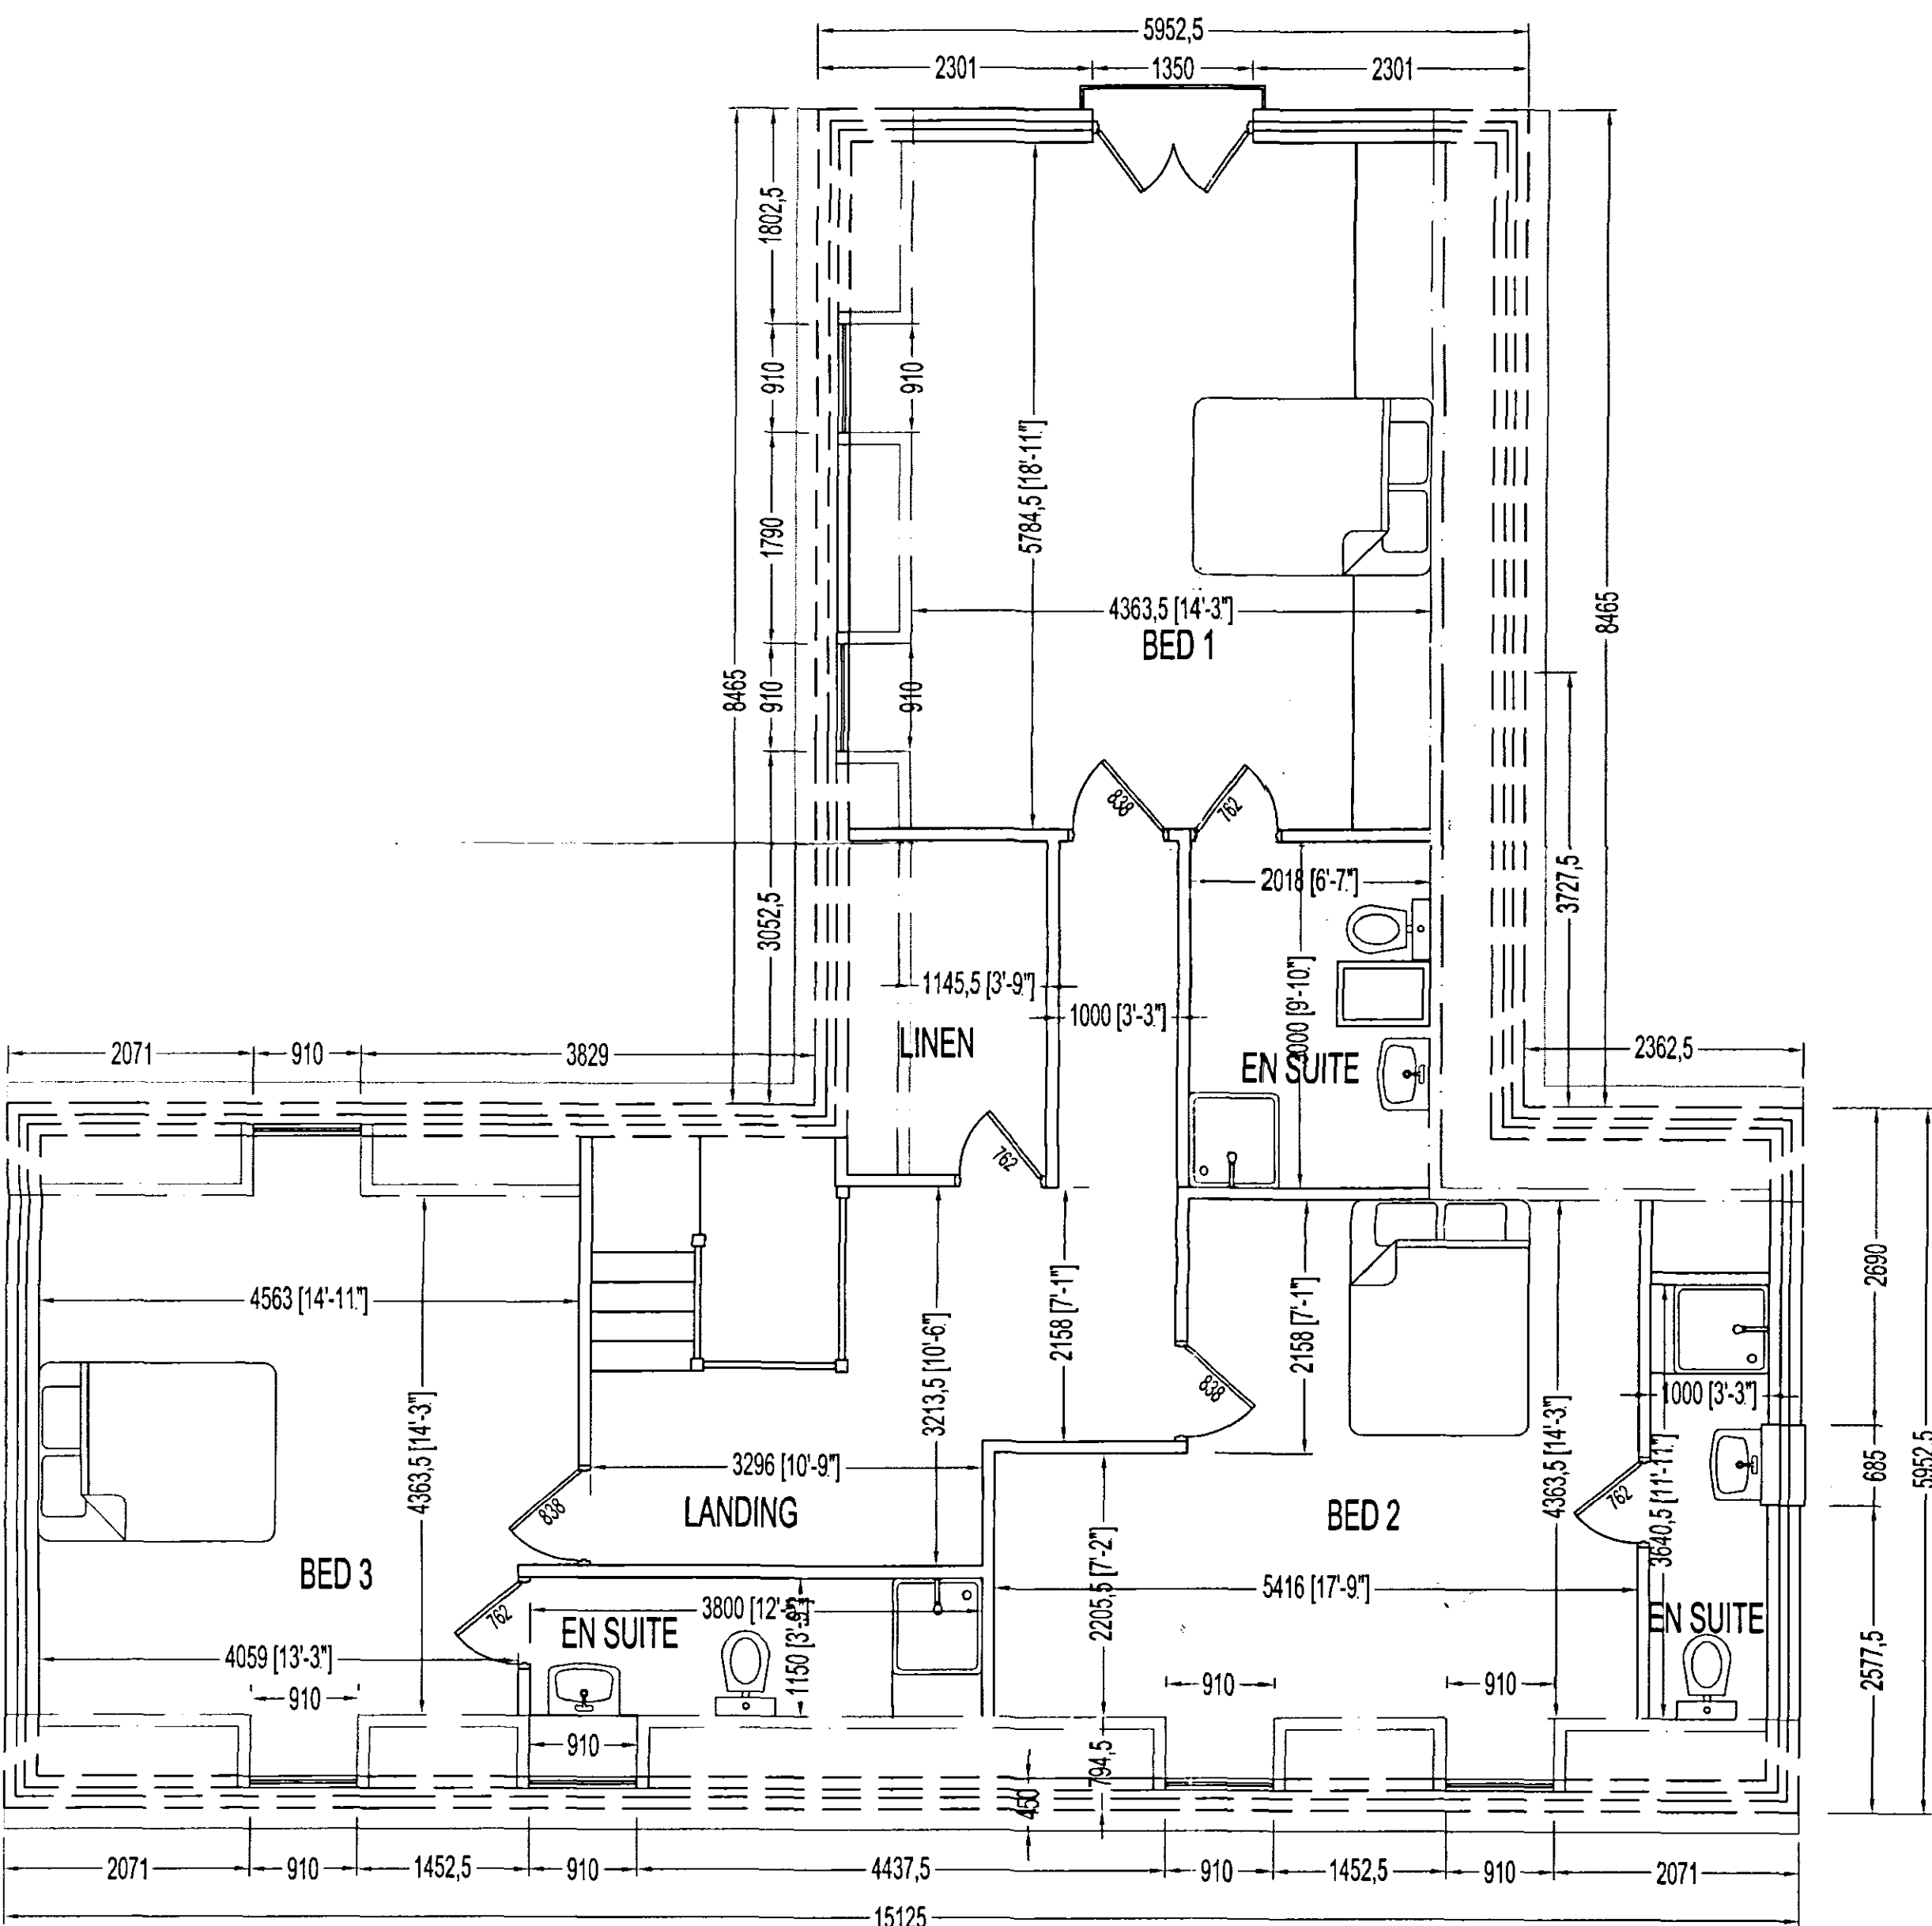

GROUND FLOOR PLAN 1:50

FIRST FLOOR PLAN 1:50

PLOT 58

5402
Planning & Development
13 JAN 2005
Ref: 0034/05

APPROVED
PLAN

Revision	Date	Comments
Revisions		
CLIENT: CASTLE BUILDING LTD		
ADDRESS: PROPOSED REPLACEMENT DWELLING		
ADDRESS: PLOTS 58 & 60 ROMAN ROAD		
ADDRESS: MOULTON CHAPEL		

CB DESIGN GROUP
ARCHITECTURAL & PLANNING SERVICES
24 Commercial Road
Spalding
Lincolnshire
PE12 2HA
Tel: 01775 722241
Fax: 01775 769886

SCALE: 1/50	Date: 13/12/04	Drawn By: N.F.
Drawing No: 1016.03.06	Revision No:	