




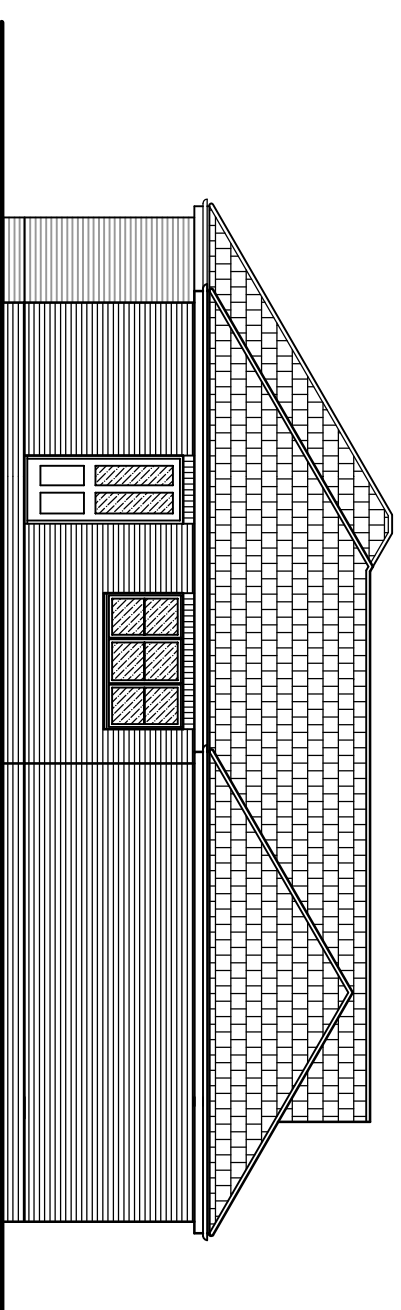


SIDE ELEVATION

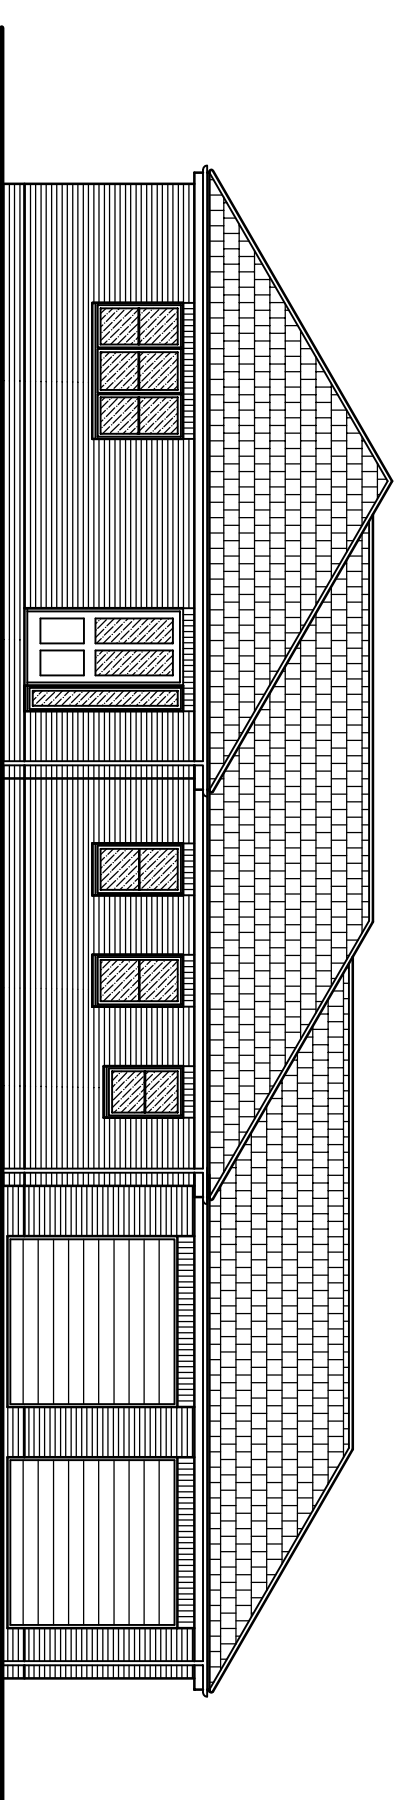


FRONT ELEVATION

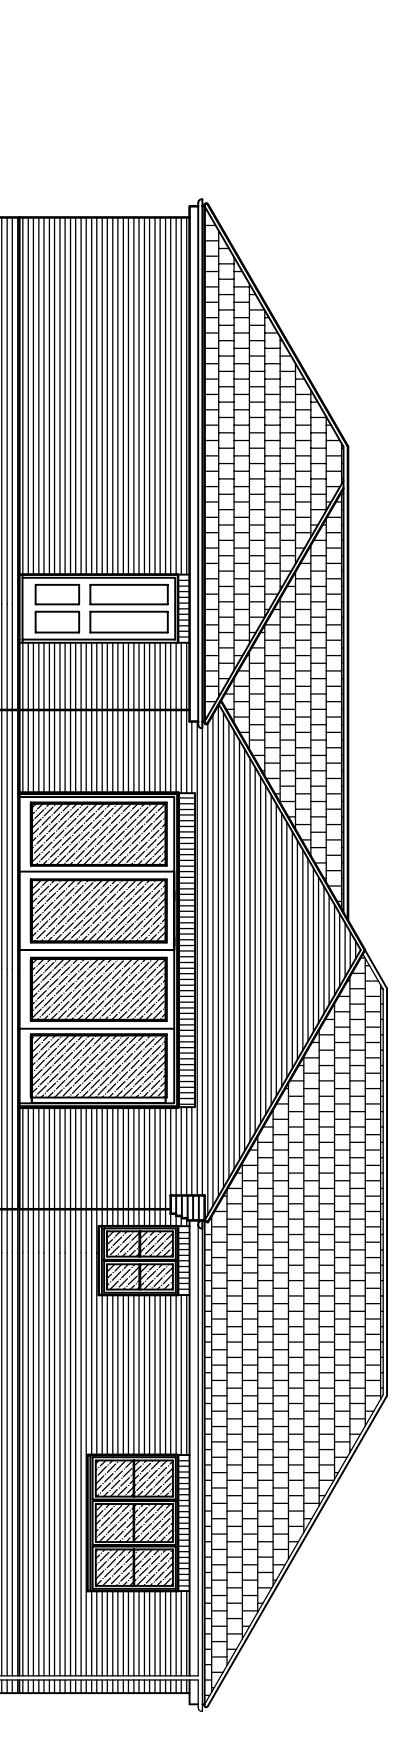

REAR ELEVATION

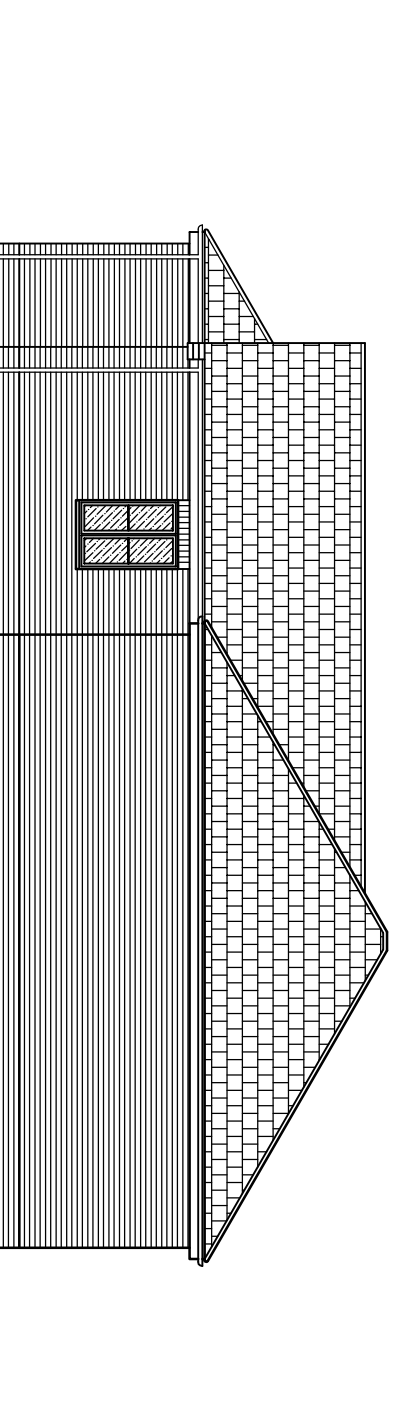

SIDE ELEVATION

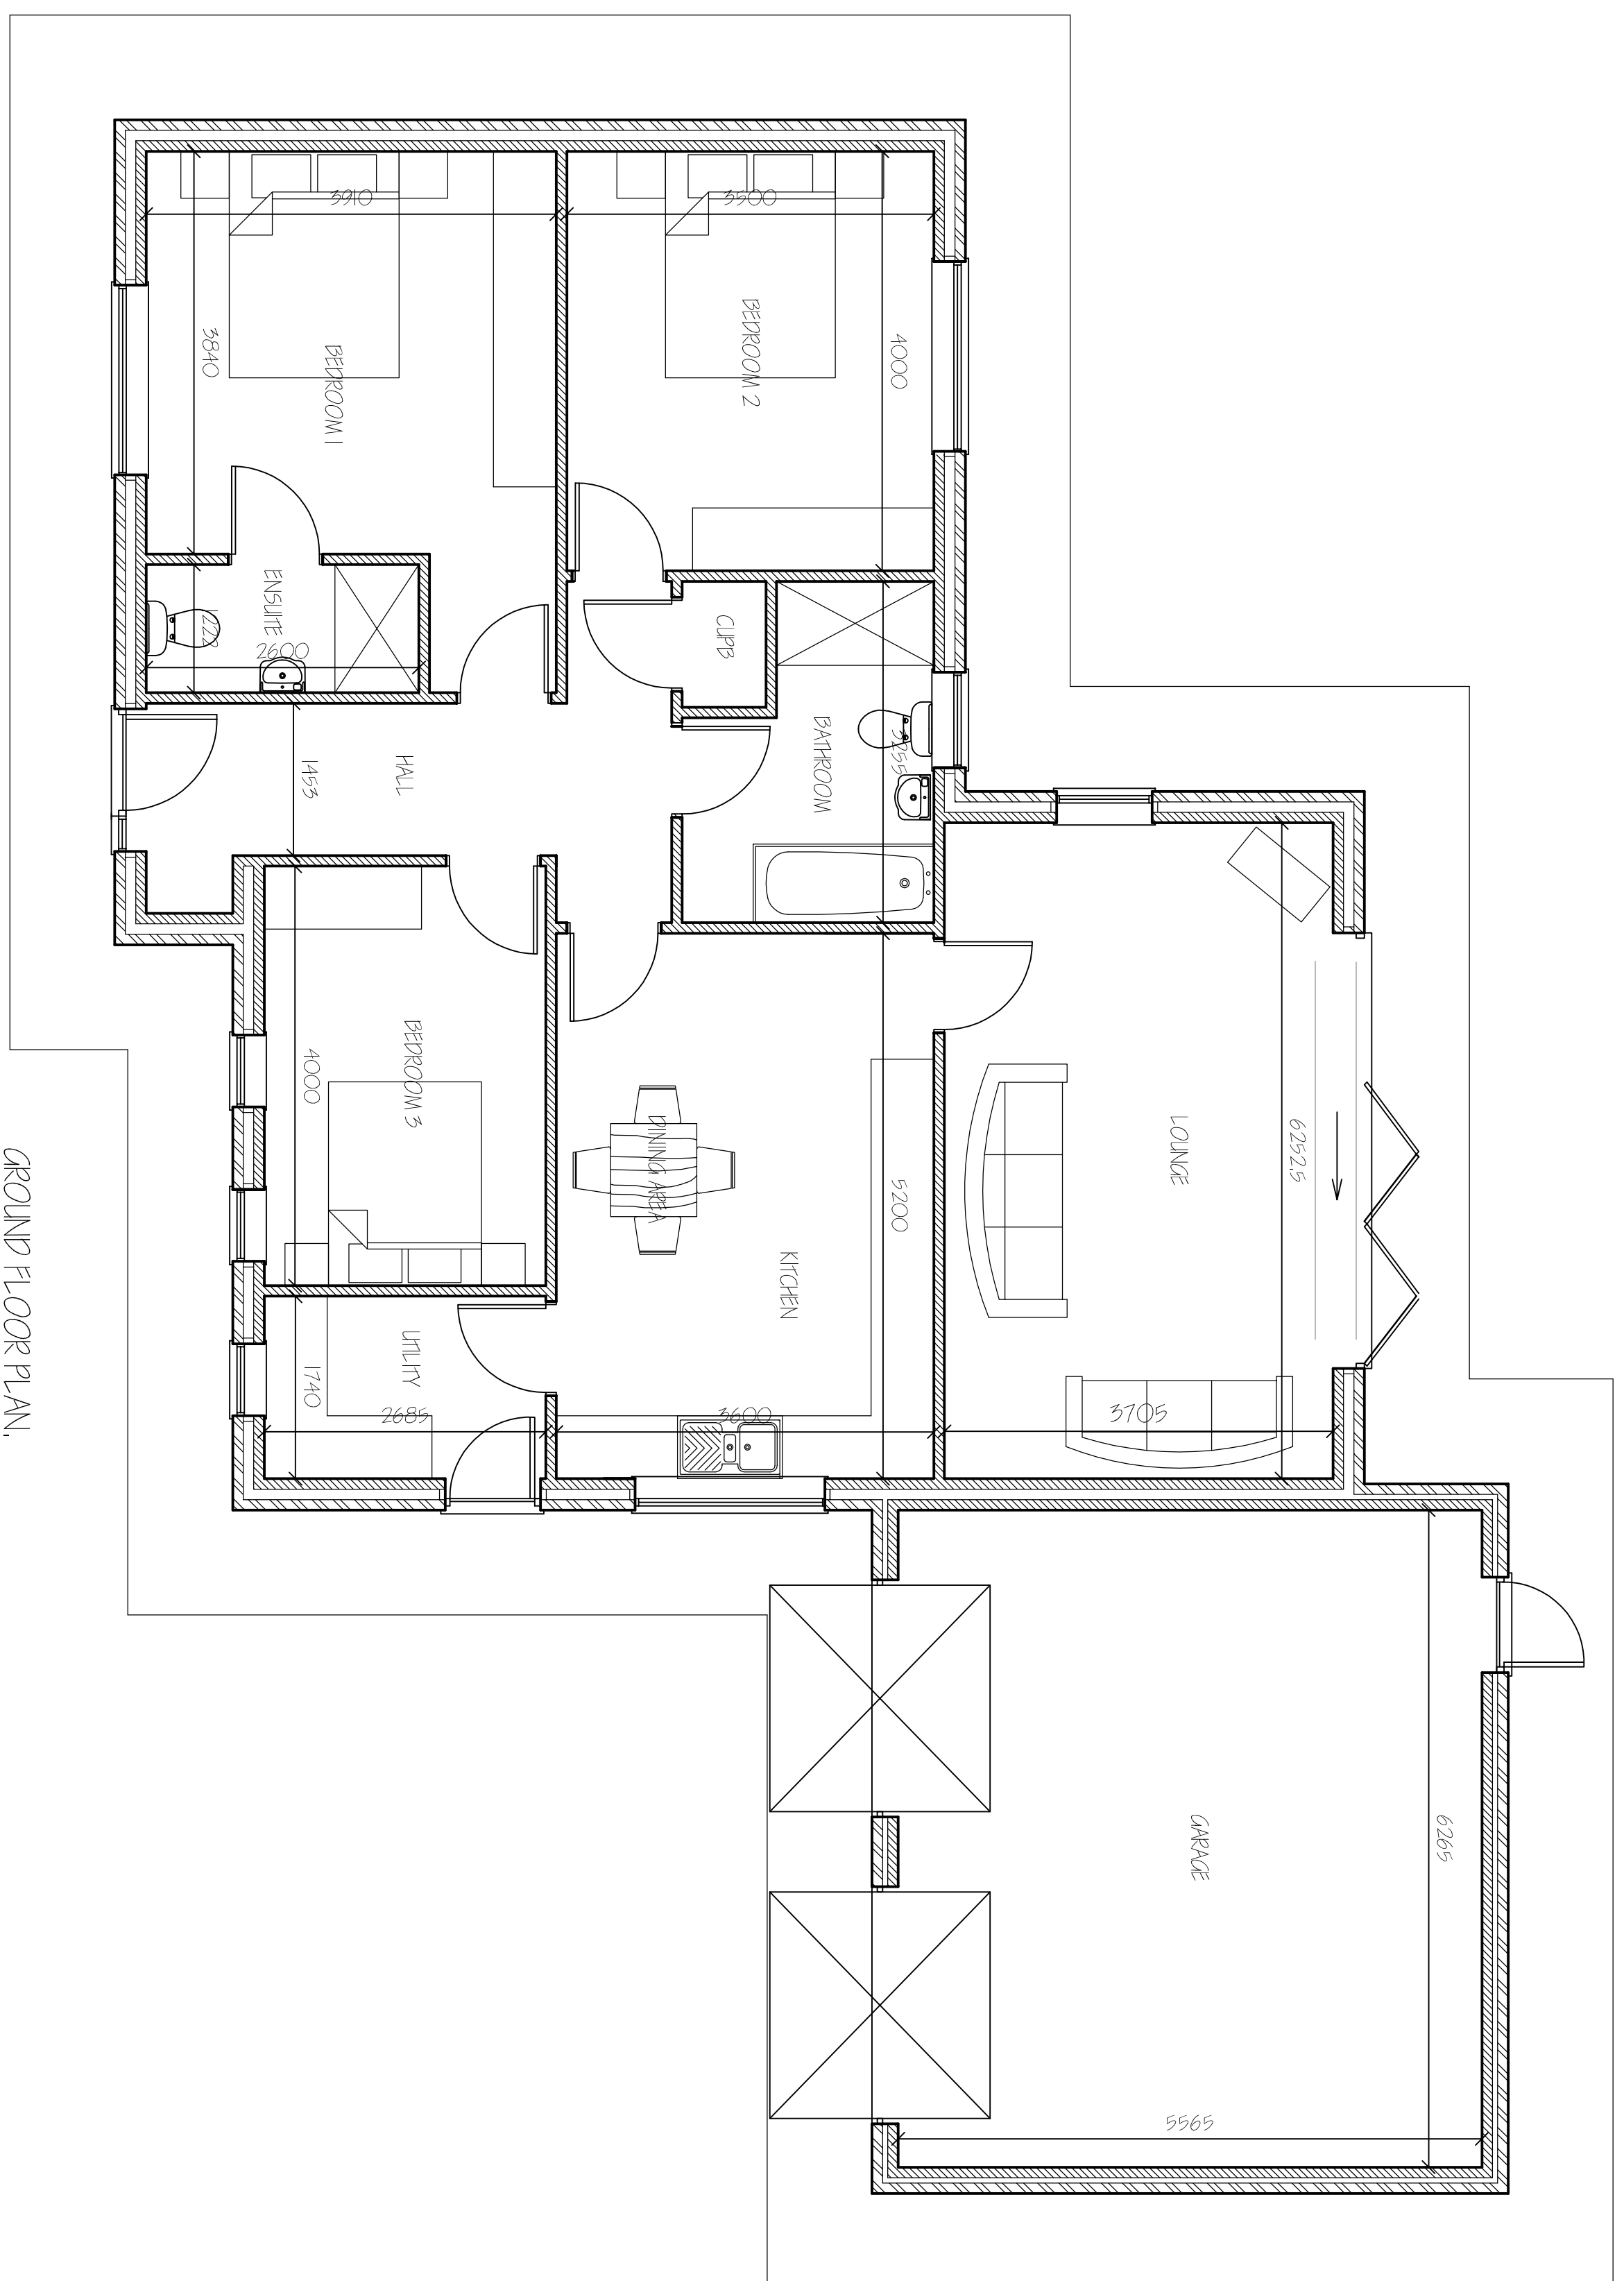

GROUND FLOOR PLAN.

A	CLIENT AGREEMENTS	JAN 2021
ref	revision	date

G. R. MERCHANT LTD.
I.ENG AMICE FWO
ARCHITECTURAL, STRUCTURAL
AND LAND DRAINAGE
CONSULTANTS
4 W/Right Mews
12A Park Road, Holbeach,
Spalding, Lincs. PE12 7EE
Tel: 01406 490800
Tel: 01 406 425774
Fax: 01 406 425774
E-Mail: gr.merchant@ttonnect.com

Project
RESIDENTIAL DEVELOPMENT,
LAND REAR OF 29 RIVER LANE
MOULTON,
SPALDING Lincs, PE12 6NX.

Client
R K WILSON BUILDERS LTD.

Plot 1.
Floor Plans & Elevations

Job Ref.	Drawing No.
3405-18,	03

OCTOBER 2018, SLR

Scales

DO NOT SCALE FROM THIS DRAWING

[illegible]