

All drawings to be worked on site by Nils Contract before the start of any other drawings or work is undertaken either on their own behalf or that of sub-contractors.

Report any discrepancies to the Contract Administrator at once.

This drawing is to be used with all relevant Architects and Engineers drawings and shall be subject to the relevant contract conditions.

Andrew M Wright Ltd Registered in England & Wales No. 5292924

Registered Office: 22 Church Street, Wokingham, Speltham, PE12 7TL

LEGEND: DO NOT SCALE

Legend to materials:-

1 = Facing brickwork (red)

2 = Roof tiles (grey) *

3 = Upvc windows (white)

4 = Upvc doors (white / coloured)

5 = Fascia (painted)

6 = Plastic rainwater goods (black)

7 = Render (grey)



8 = Fibre cement (timber effect) shiplap boarding (grey)

9 = Rooflight (grey)


10 = Upvc fascia (grey)

11 = felt roofing

* New roof tiles to match existing as closely as practically possible in style & colour.

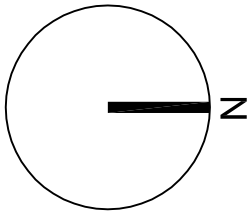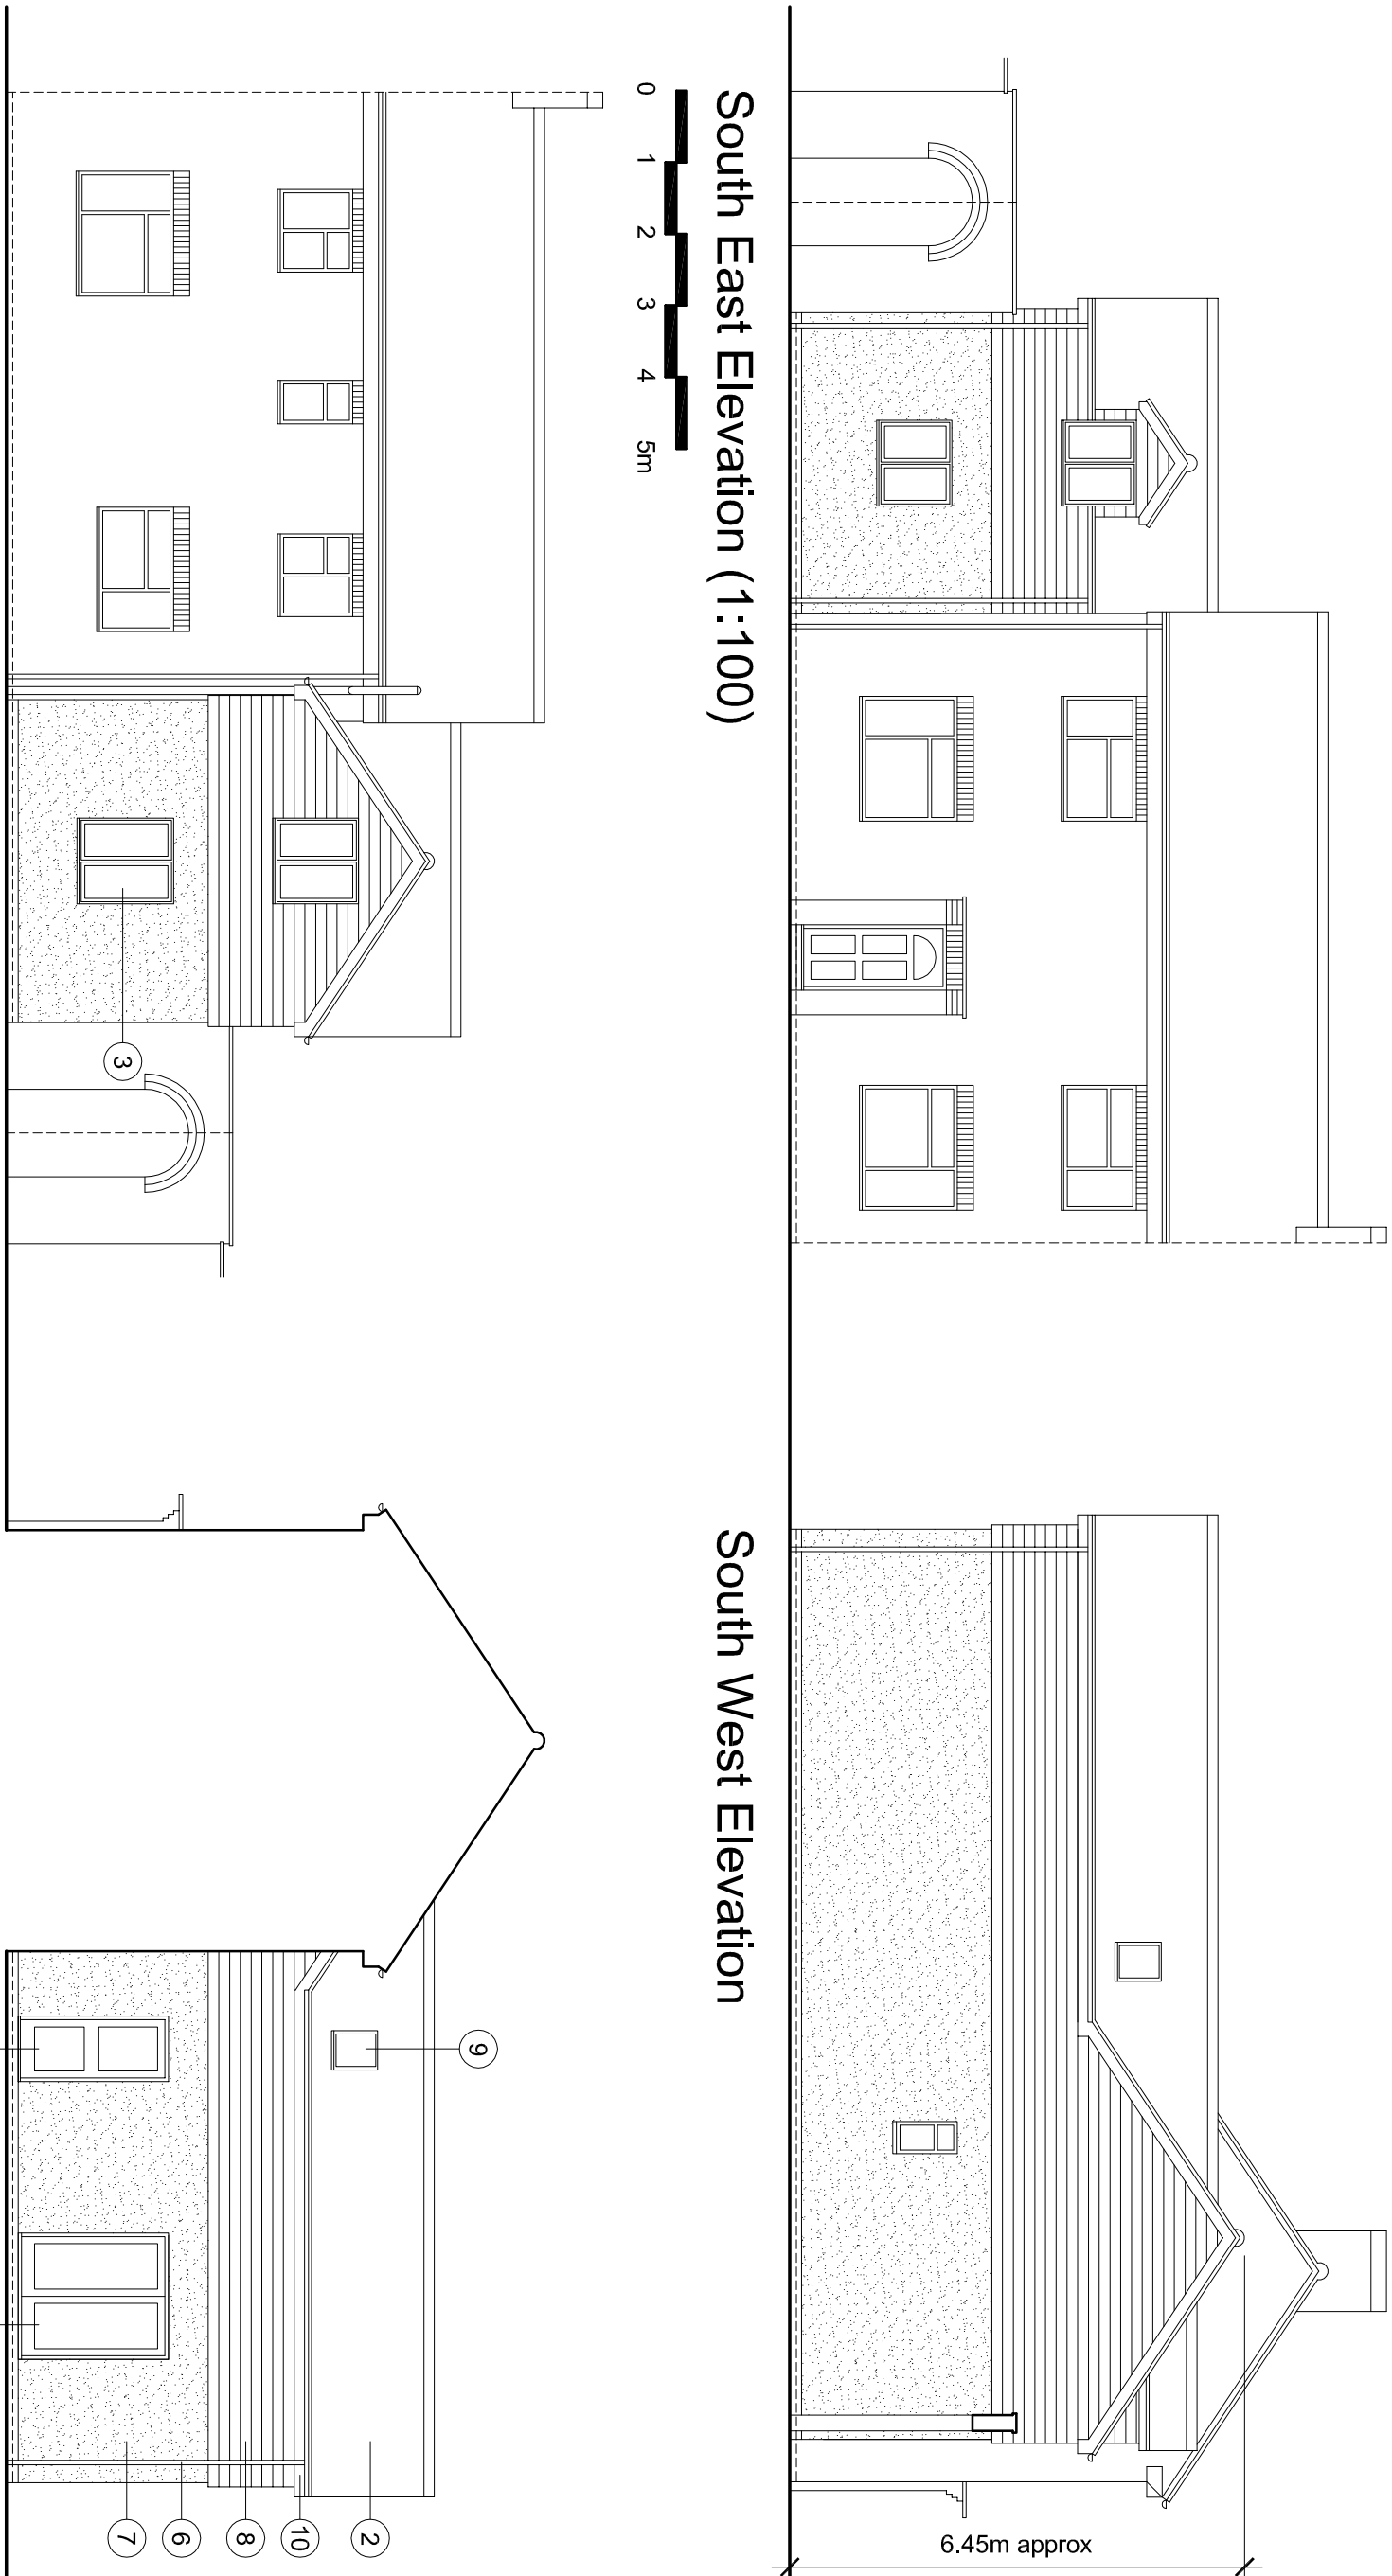


Refer to 1:200 site plans

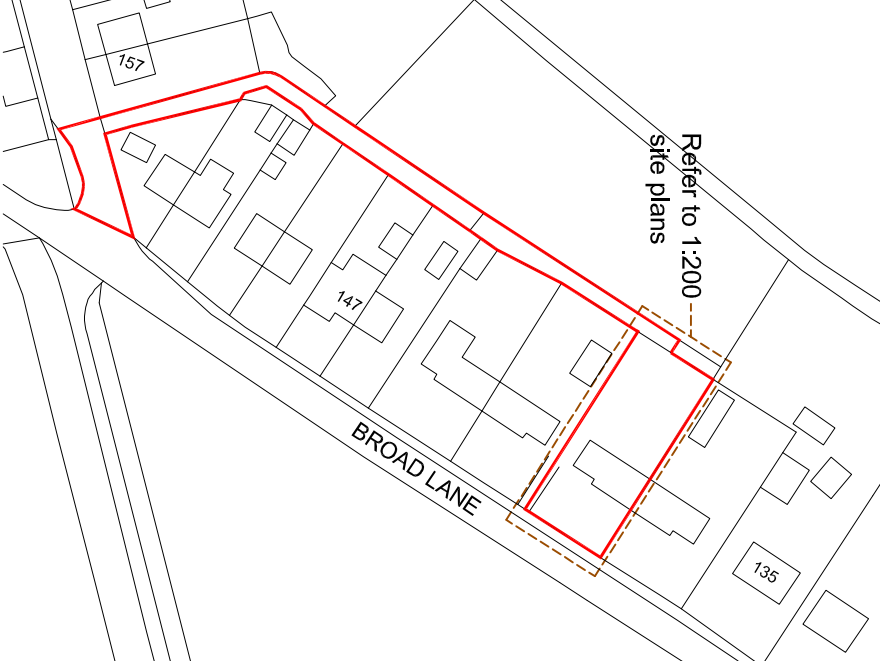

Location Plan (1:1250)

P1	16.01.23	Planning Issue	AMW / AMW
T8	06.01.23	Draw Issue	AMW / AMW
T9	18.03.22	Draw Issue	AMW / AMW
T1	13.05.22	Draw Issue	AMW / AMW
Revision:	Date:	Description:	Dwr: CJK

ANDREW M WRIGHT LTD
CHARTERED ARCHITECT

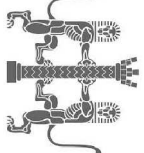

26 Jays Bank, Hobbear, St Johns, Spalding, Lincs, PE12 8SD
Telephone: 01406 540573 Mobile: 07940 914778

Project:
139 Broad Lane







Moulton
Spalding
Lincs

Drawing Title:
Plans & Elevations

Client:
S Smith



Drawn:	Checked:	Date:	Scale:	Paper Size:
AMW	AMW	13.04.22	As shown	A1

Job No.:	Draw No.:	Stage:	Revision:
032201	PD01	Planning	P1

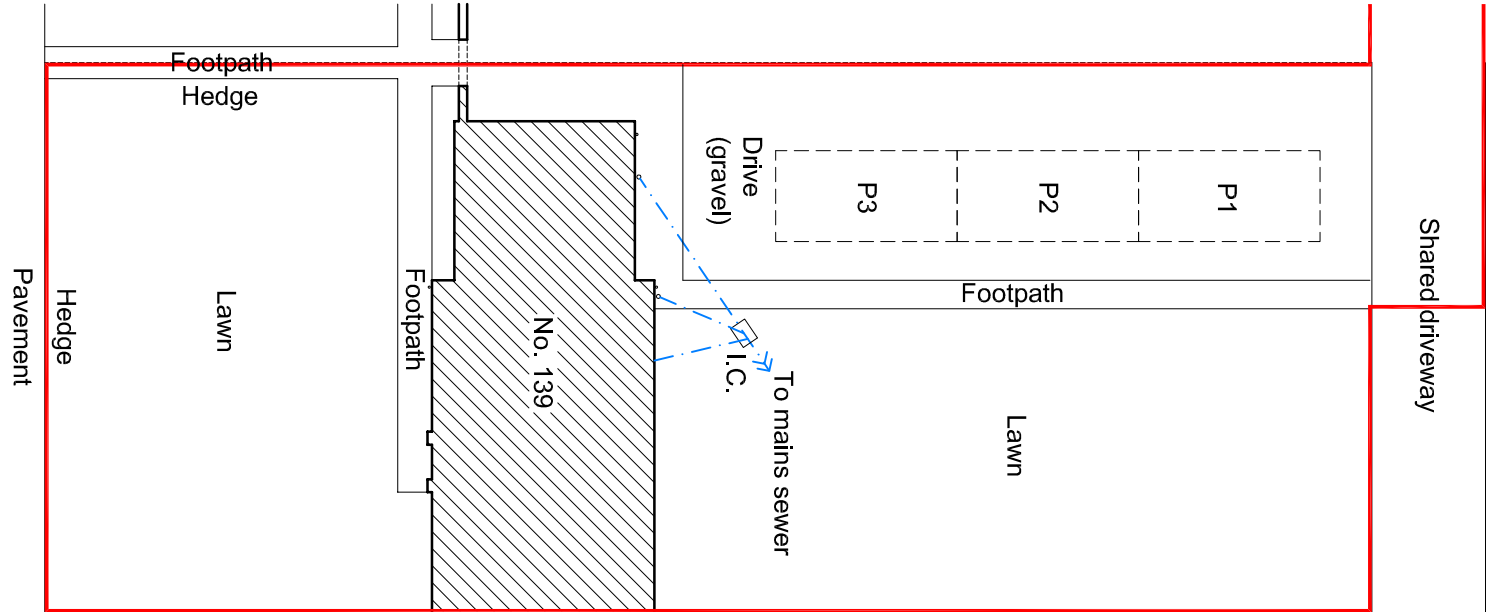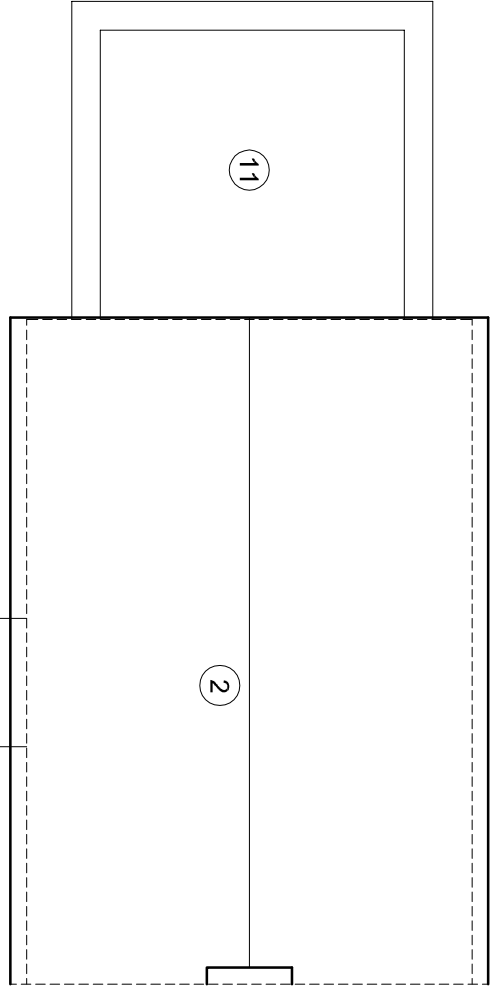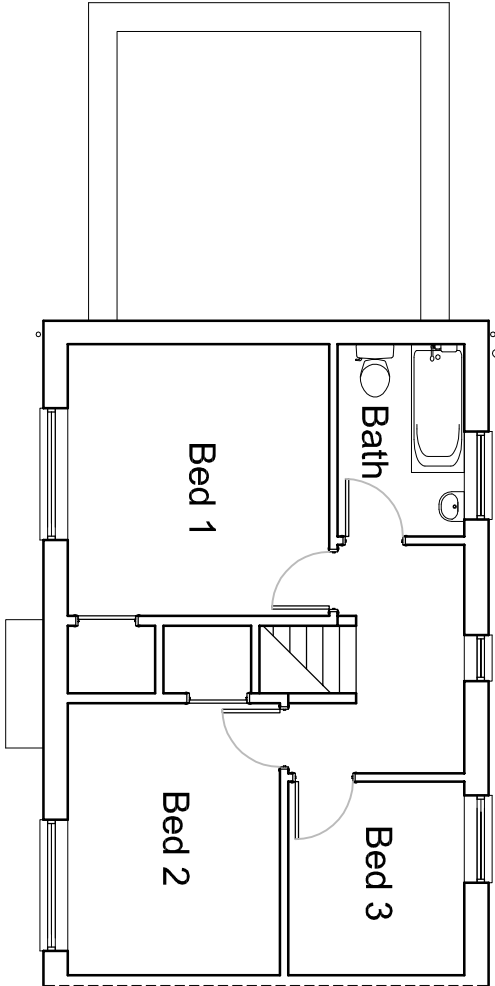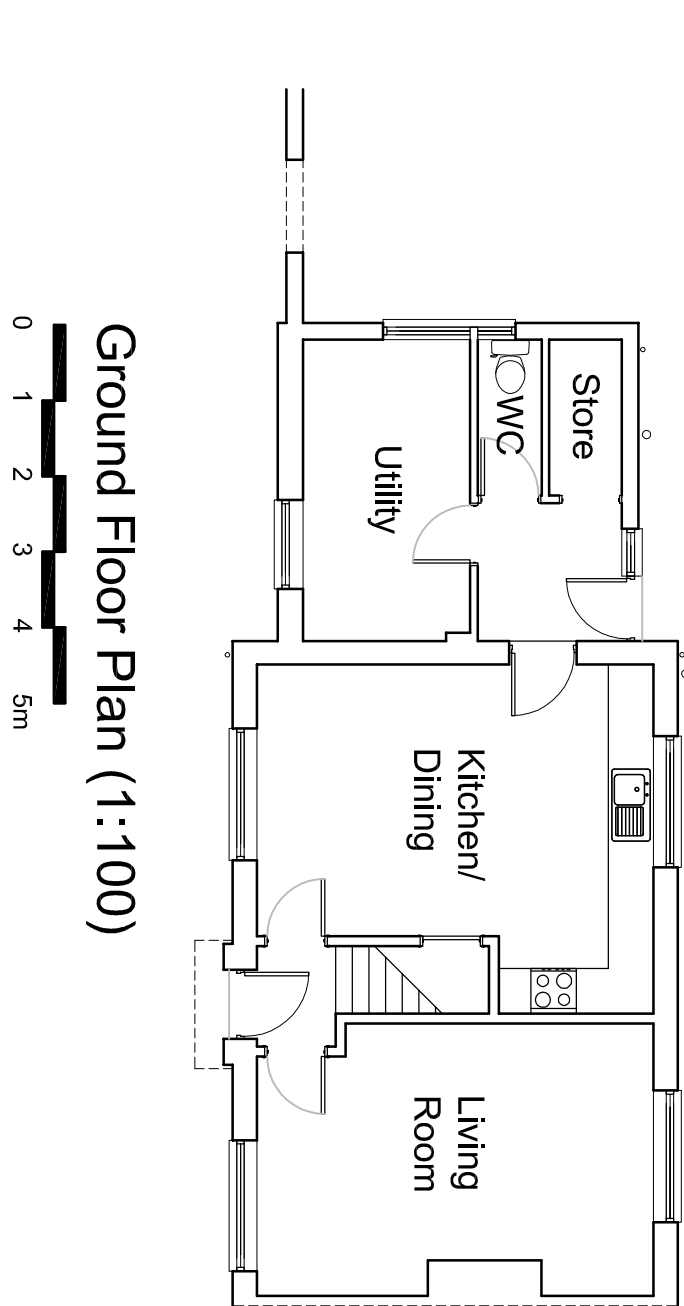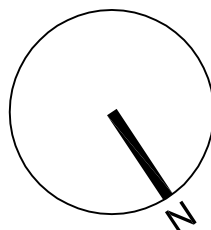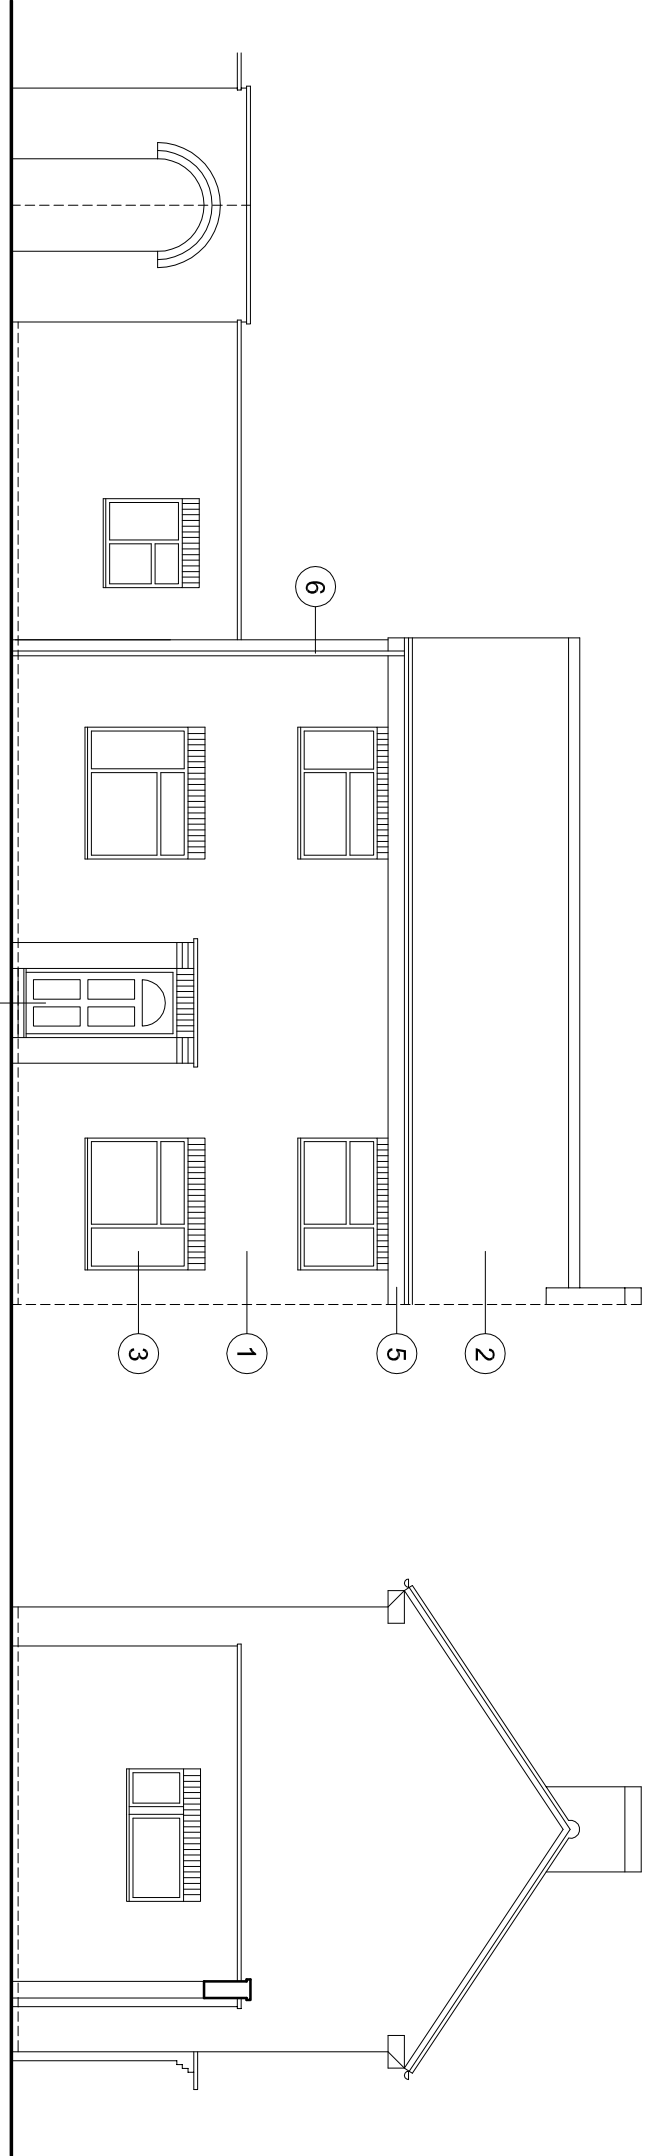

Site Plan (1:200)

EXISTING

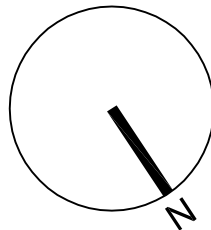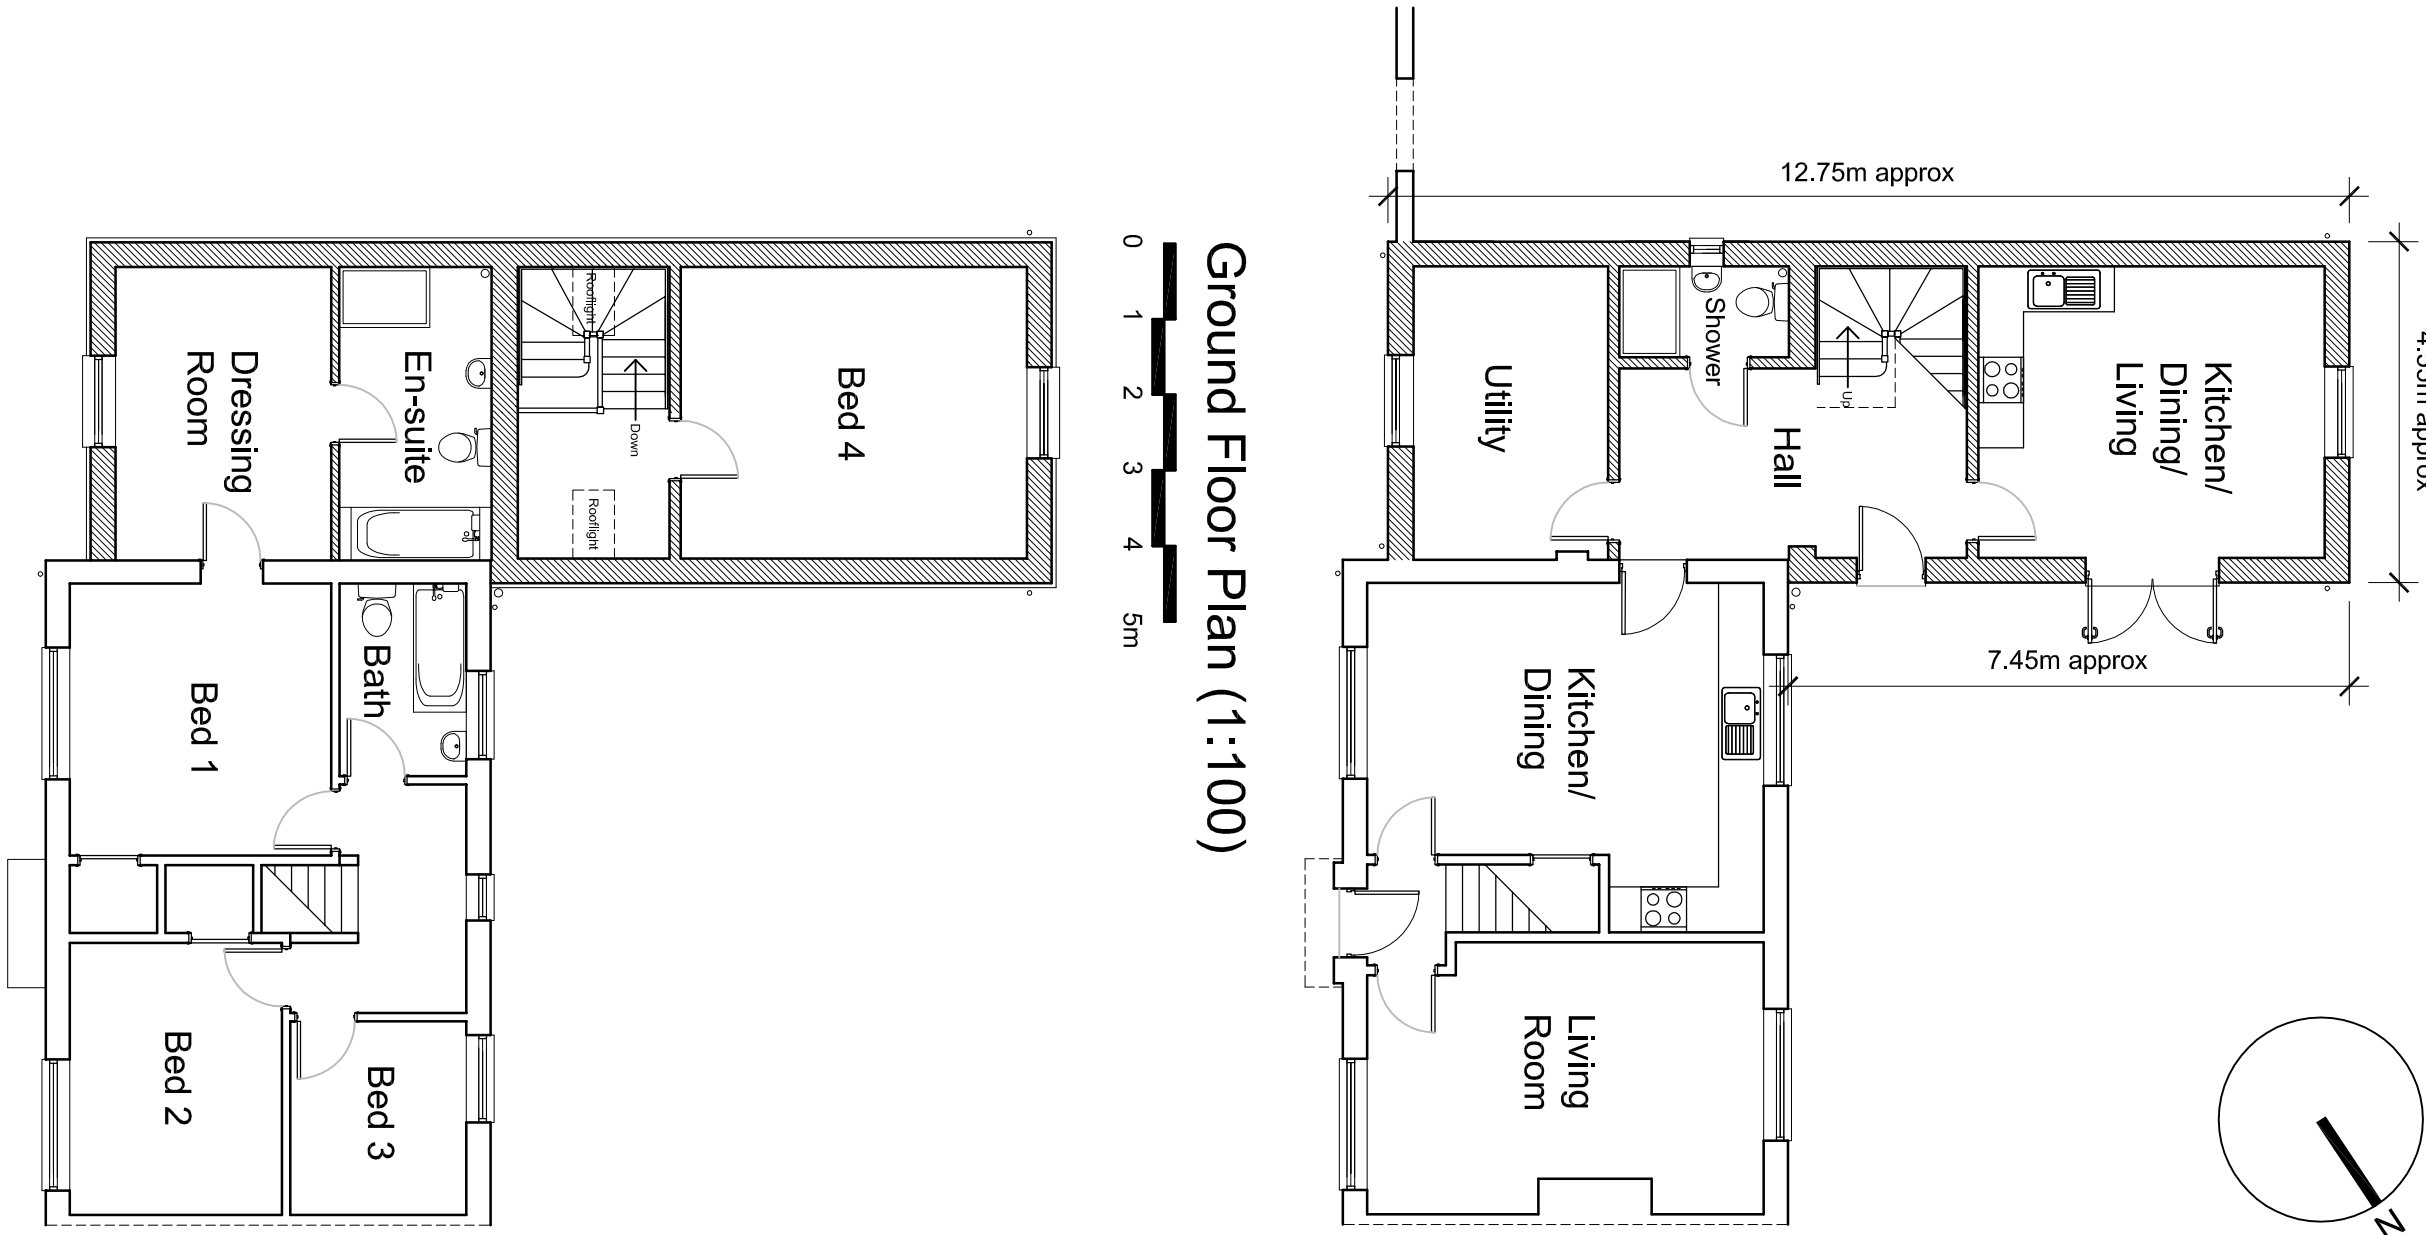

North East Elevation

North West Elevation

First Floor Plan (1:100)

Roof Plan (1:100)

PROPOSED