


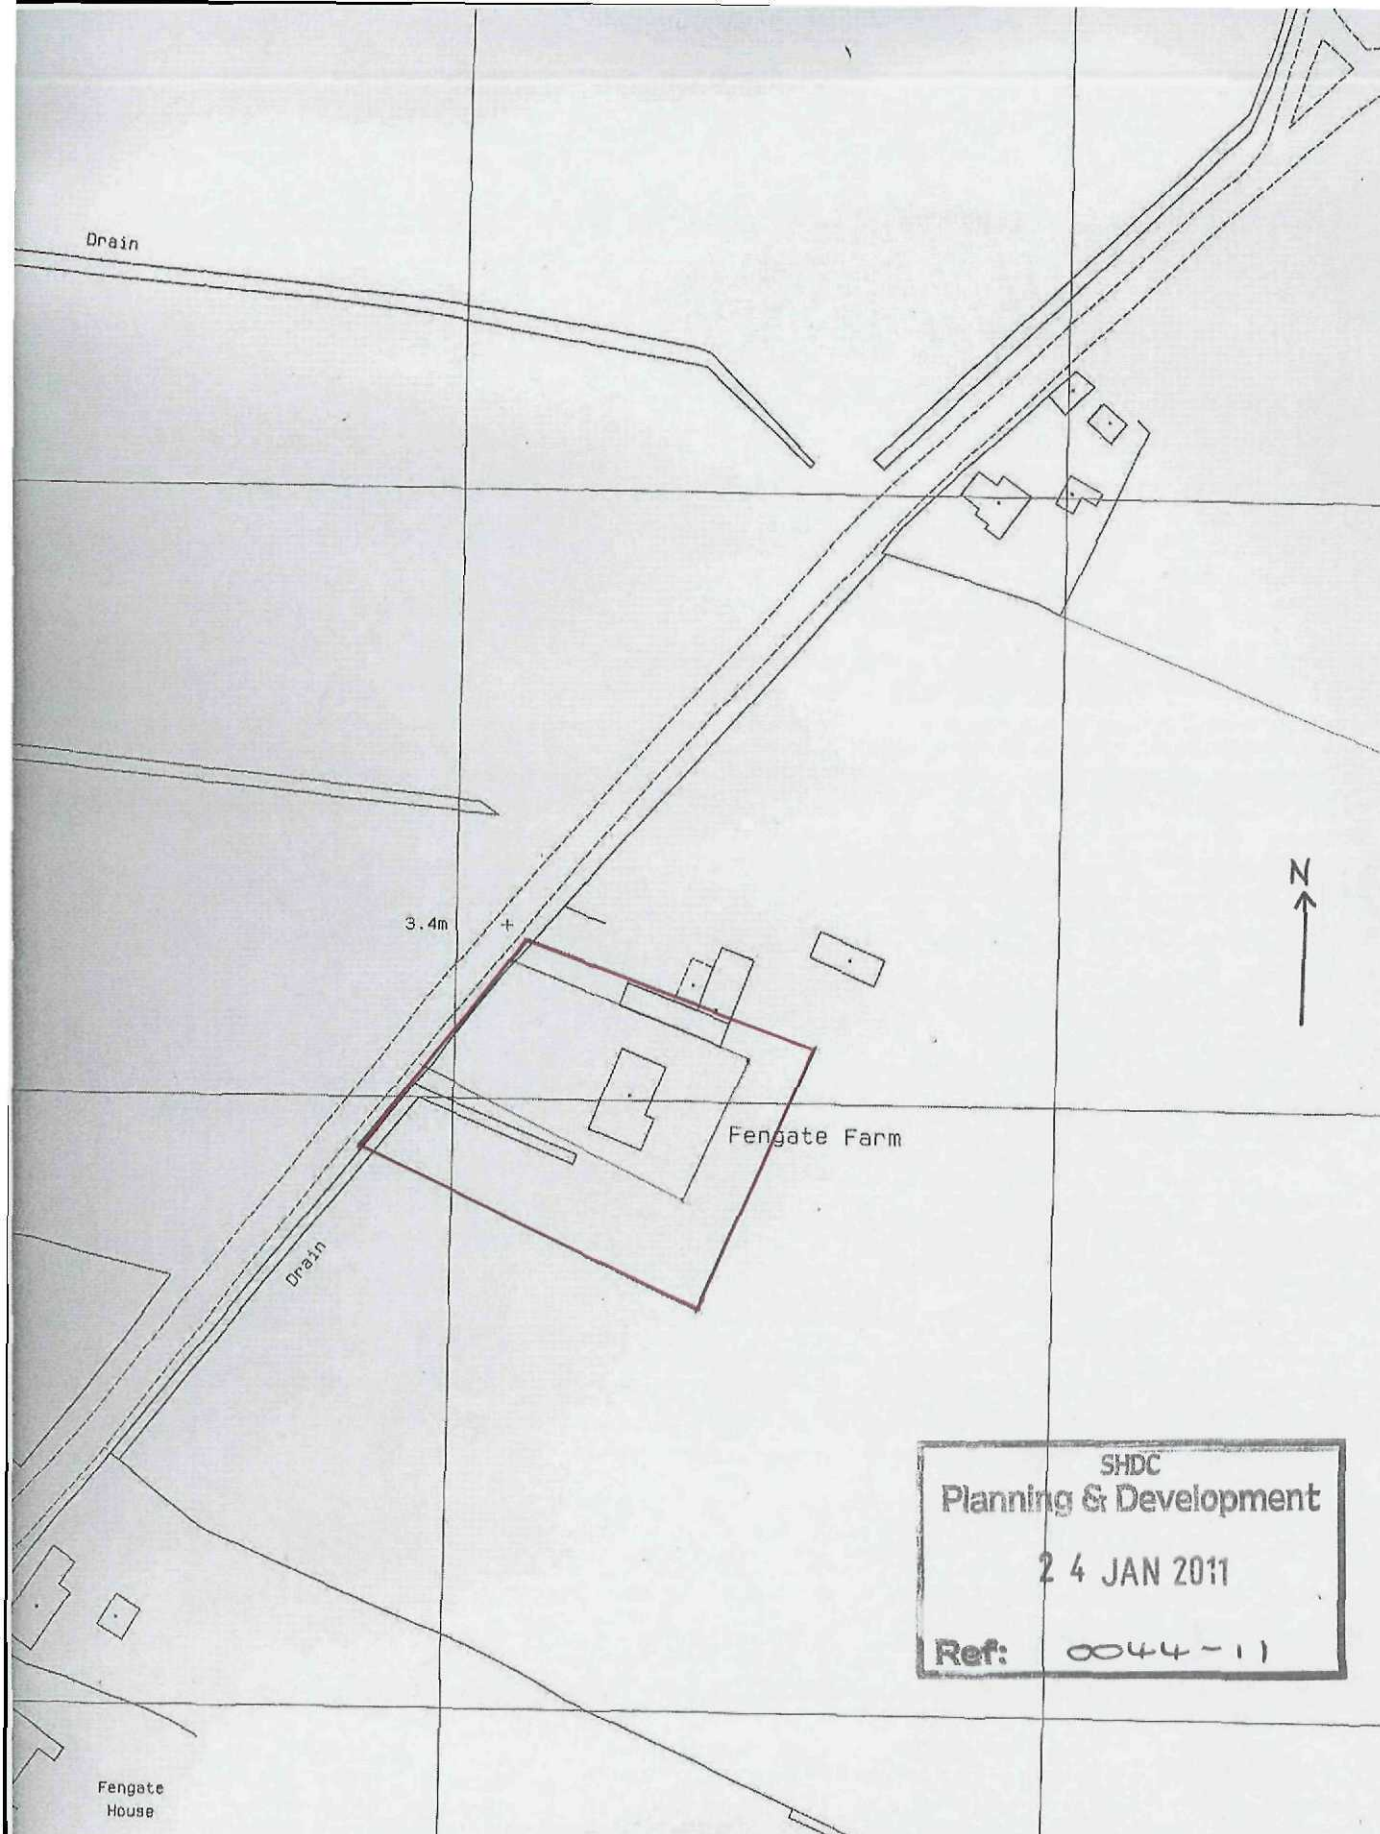

Fengate Farm, Fengate, Moulton Chapel, Spalding, Lincolnshire, PE12 0XL

Site Plan Scale 1:1250

Adapted from the Ordnance Survey
Crown Copyright Reserved.