




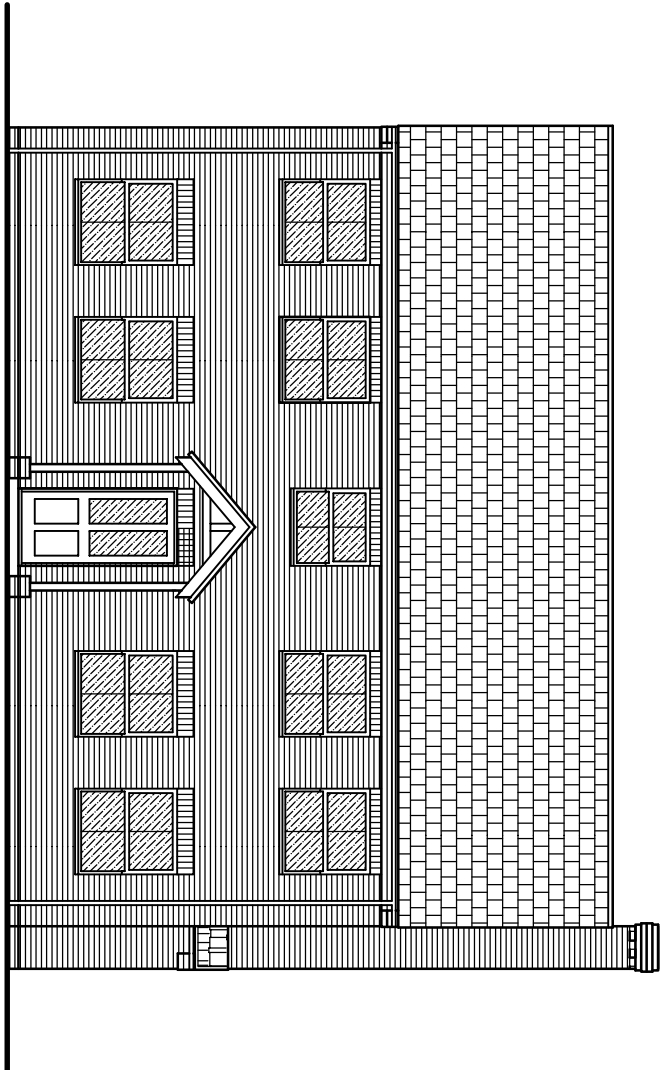


FRONT ELEVATION

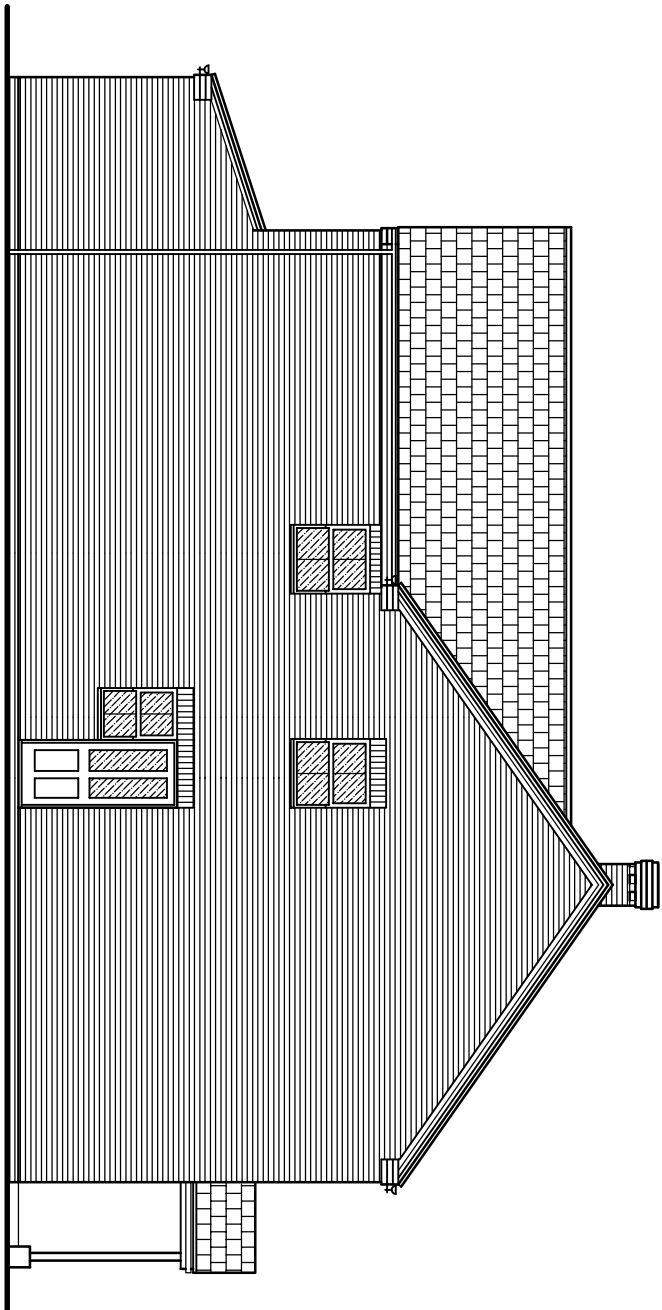


SIDE ELEVATION

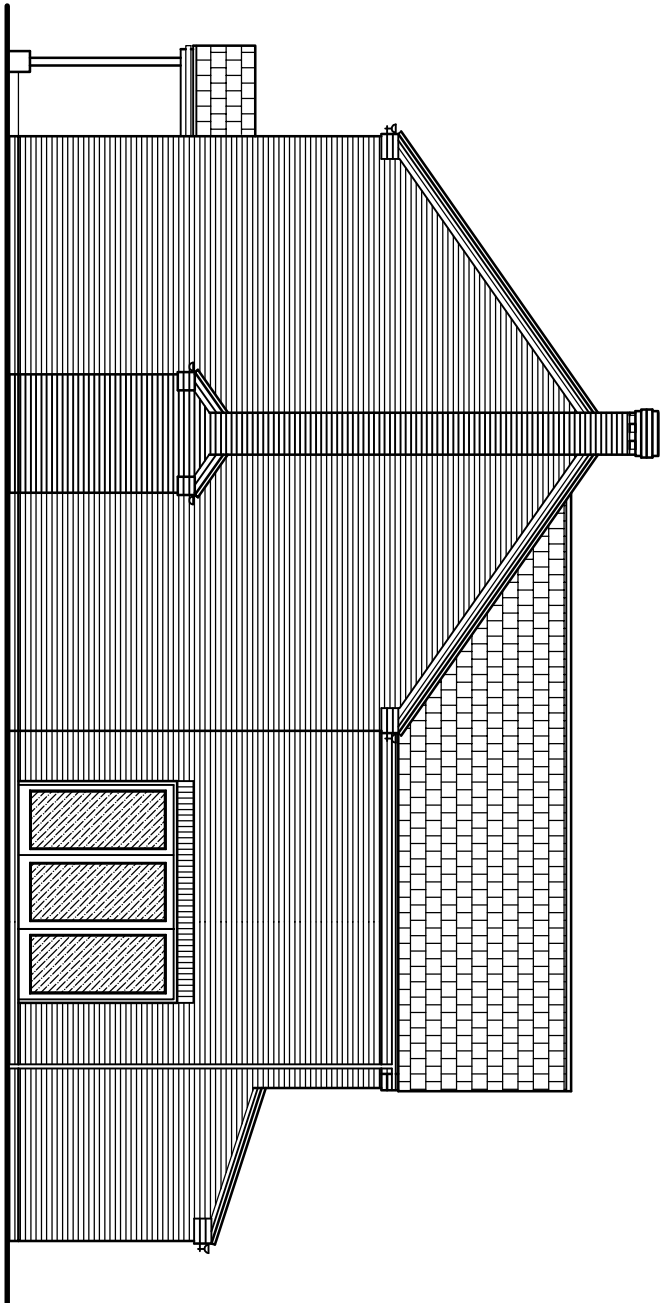


SIDE ELEVATION

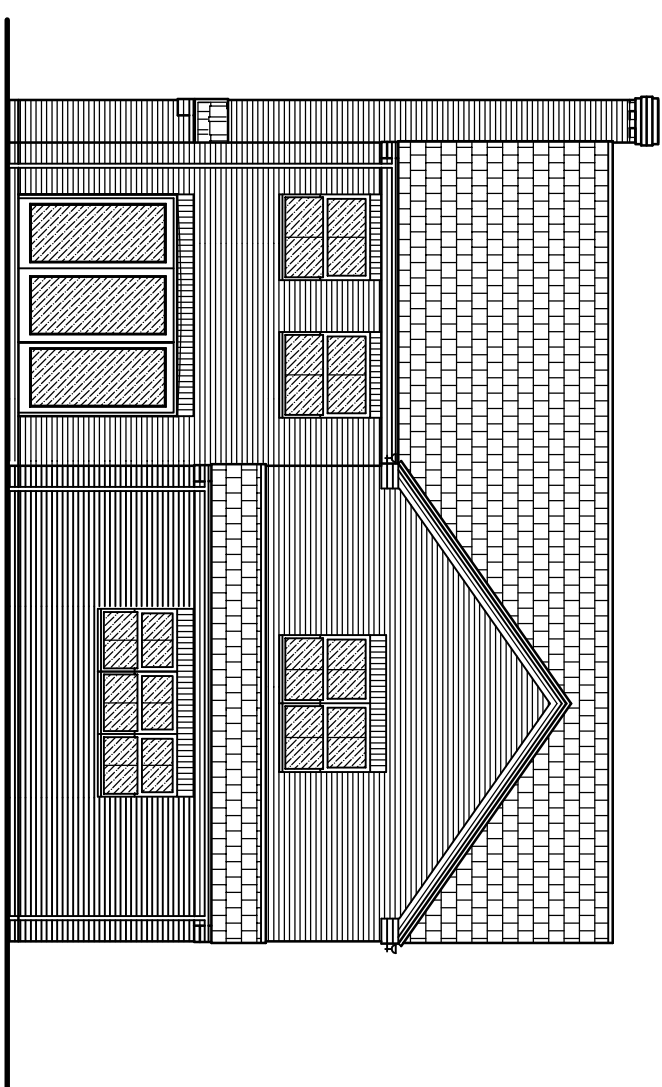

REAR ELEVATION

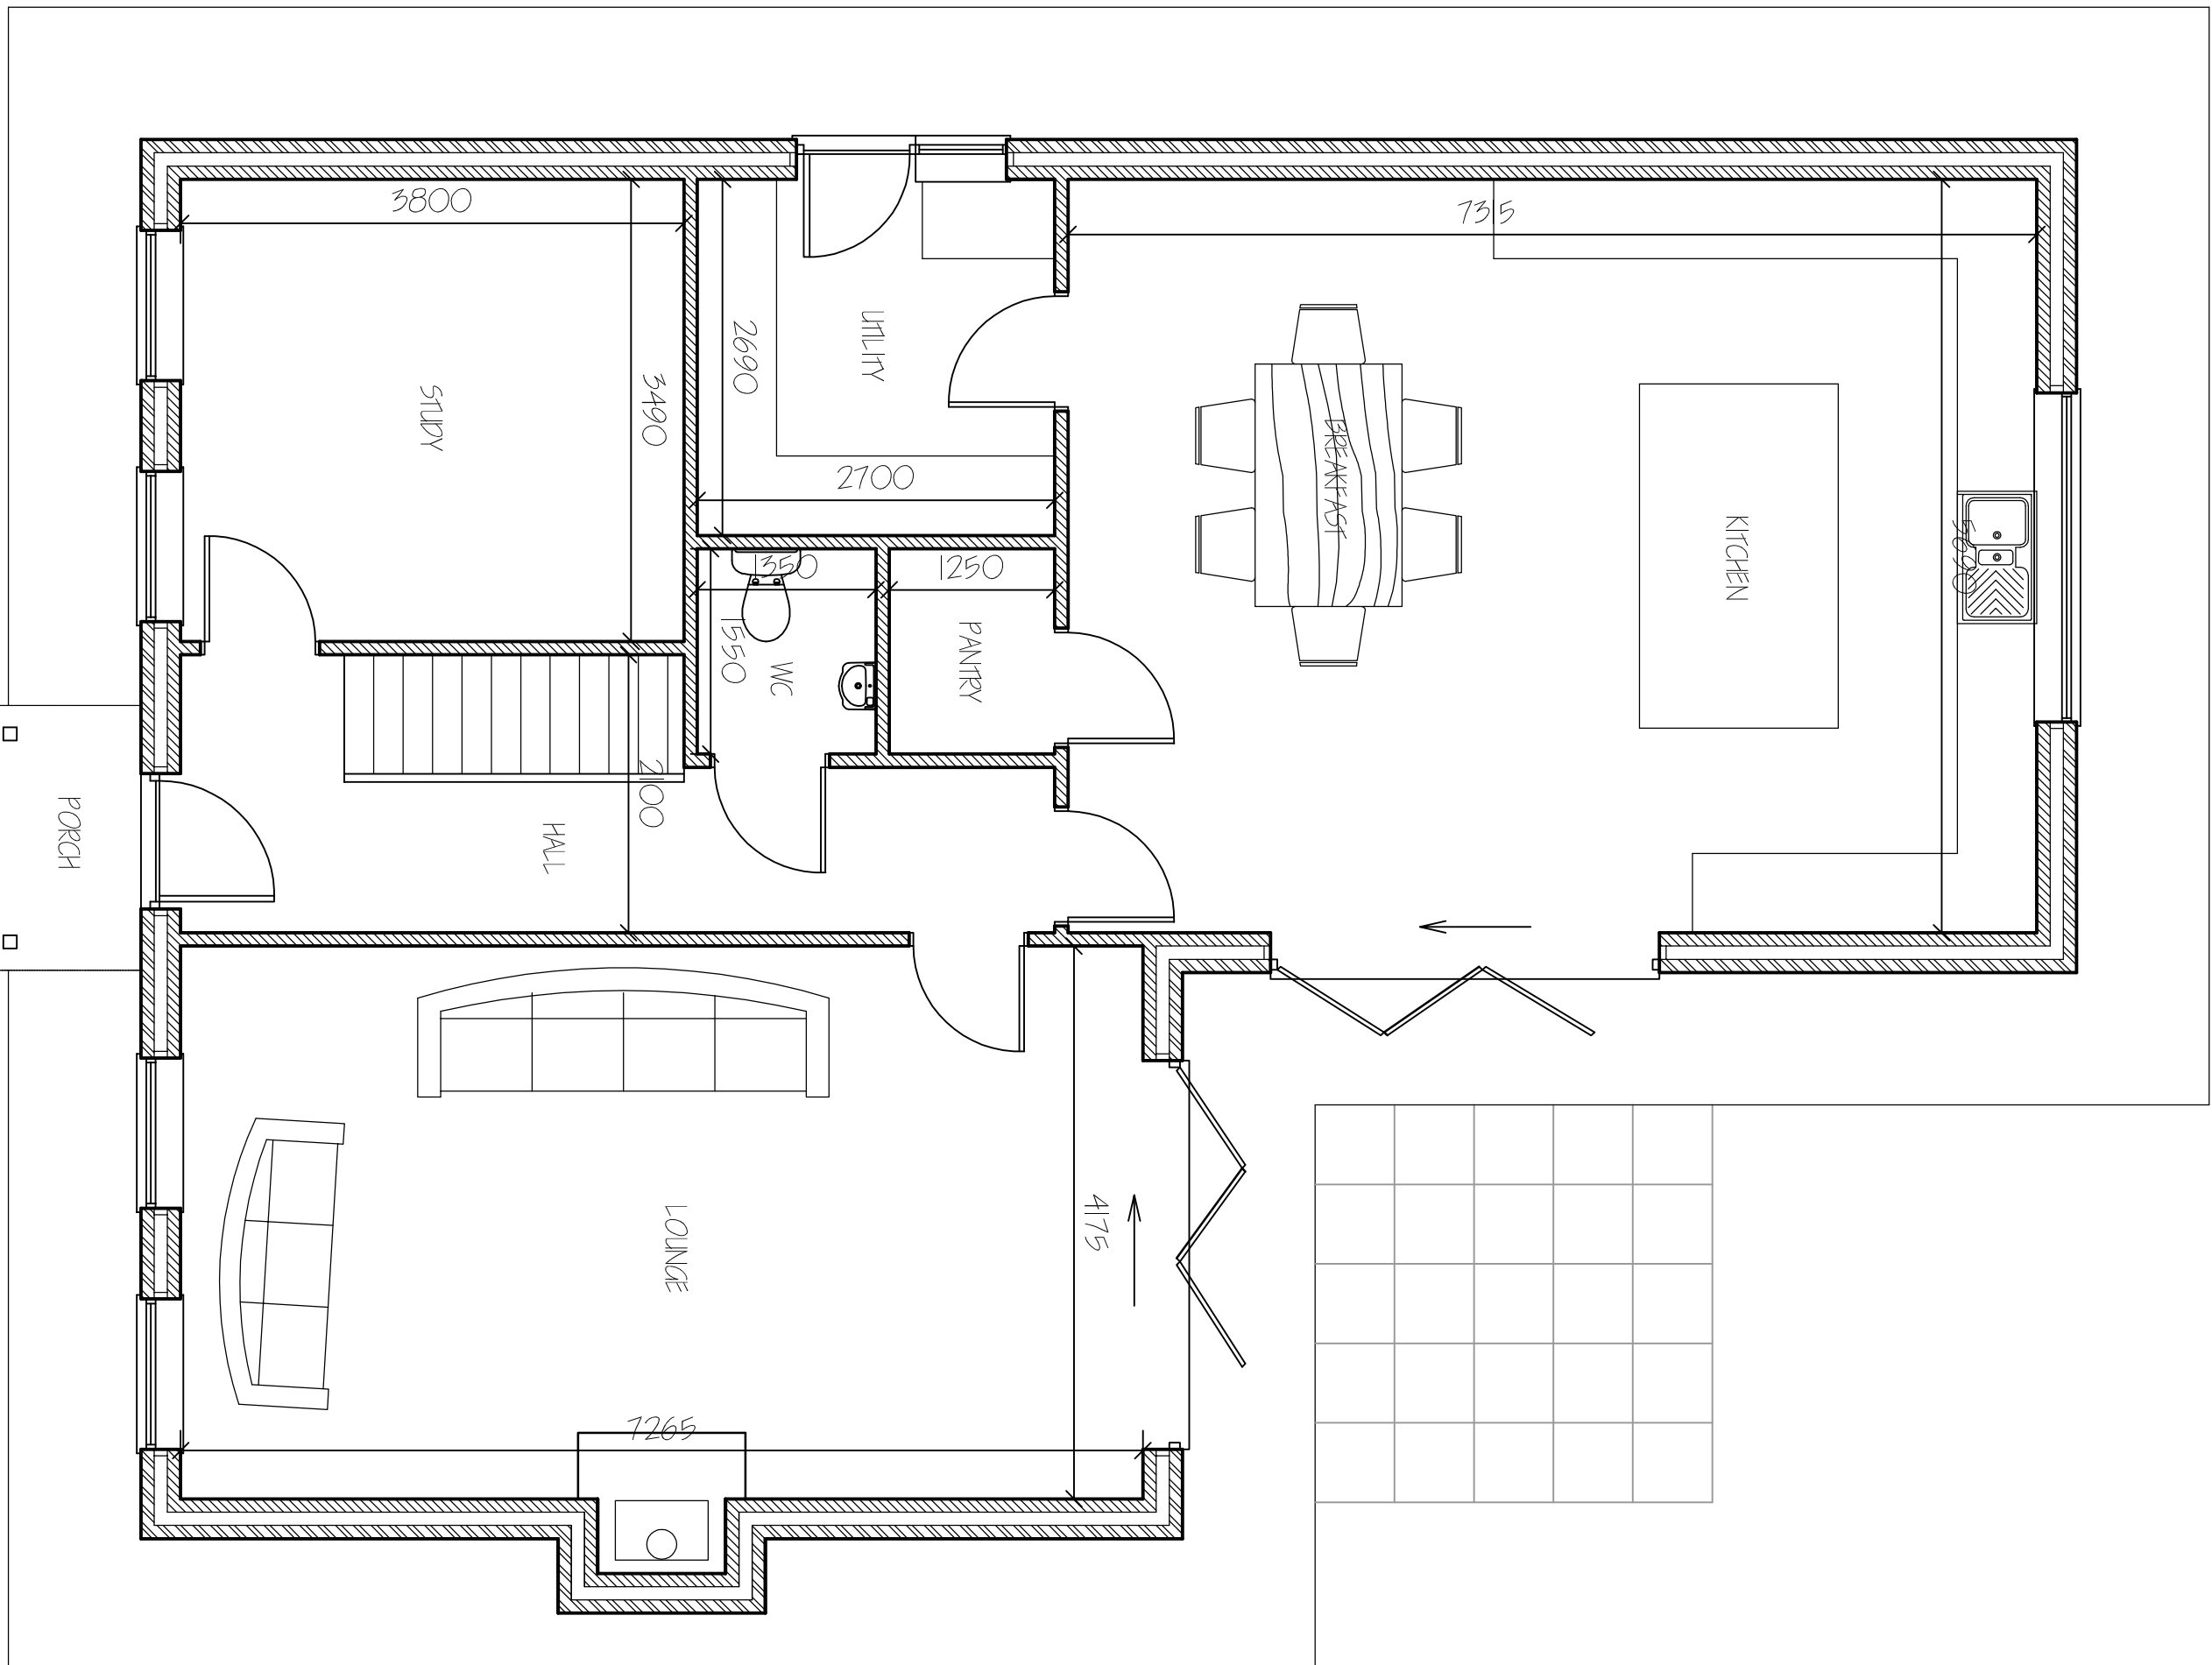

GROUND FLOOR PLAN.

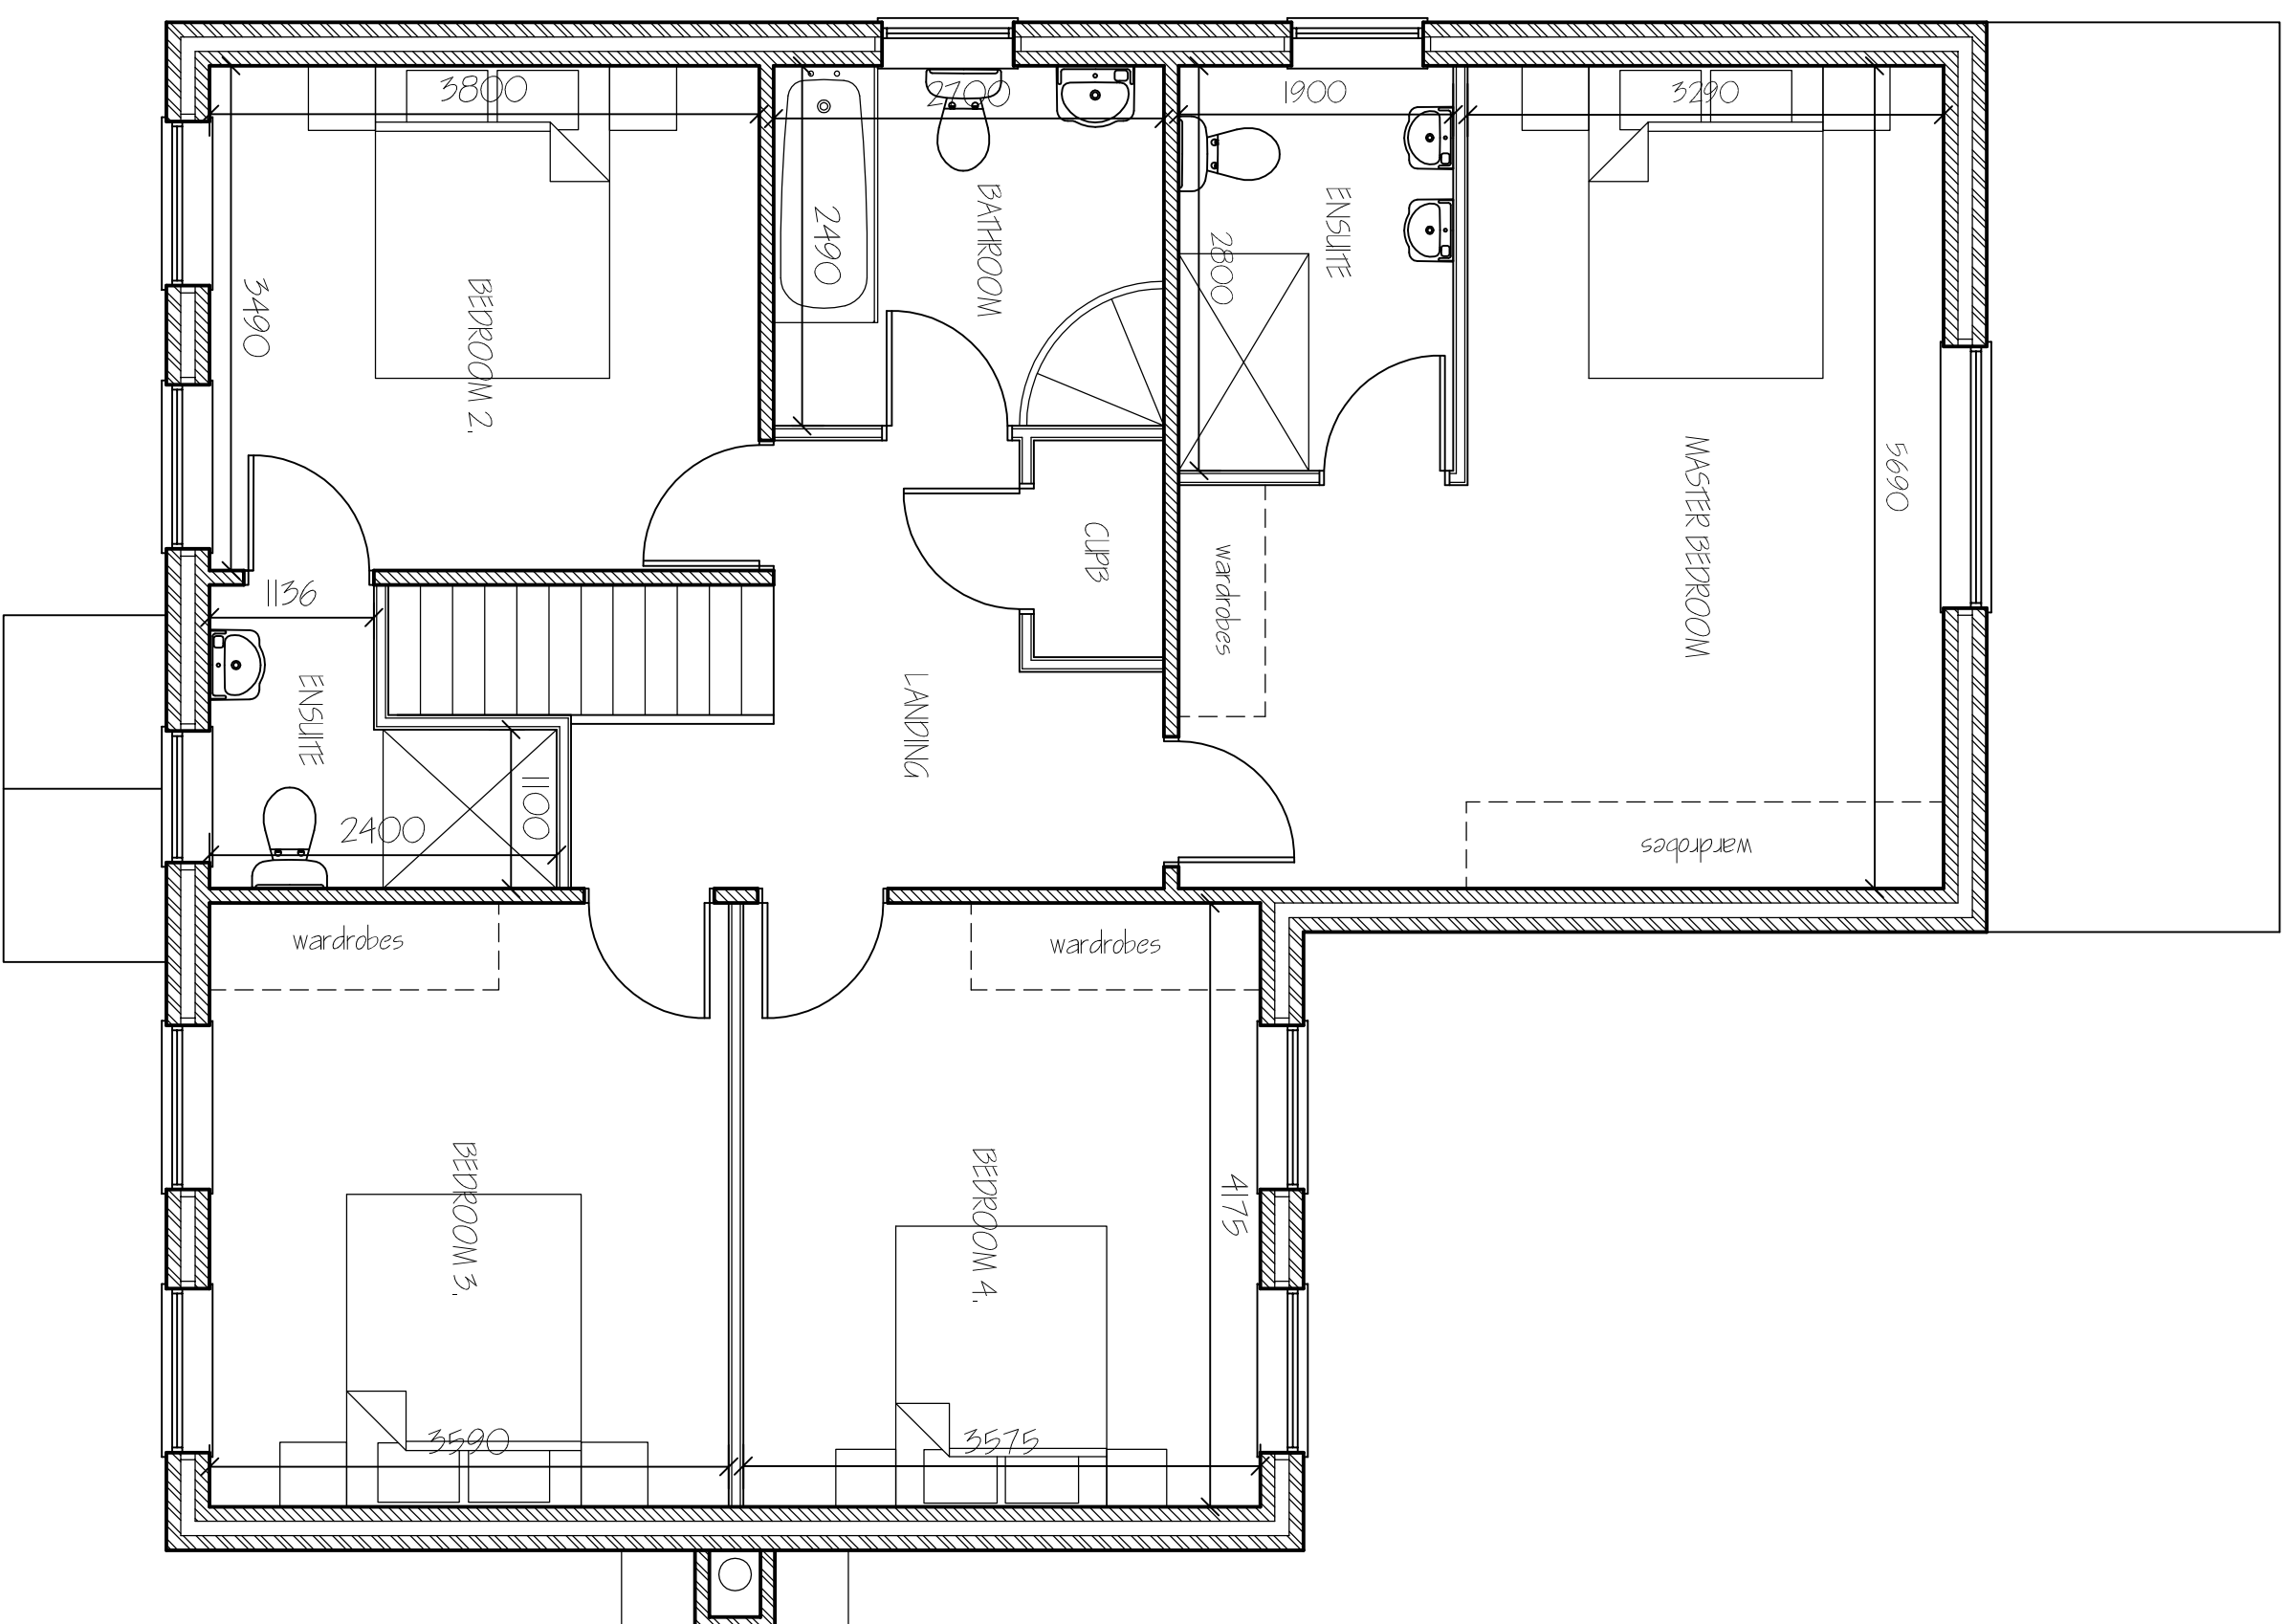

GROUND FLOOR PLAN.

ref	revision	date
3	CLIENTS ARE OWING	JAN 2020.
A	CLIENTS ARE OWING	JAN 2020.

G. R. MERCHANT LTD.
I.ENG AMICE FIMO
ARCHITECTURAL, STRUCTURAL
AND LAND DRAINAGE
CONSULTANTS

4 World's News
12A Park Road, Hobe Beach,
Spalding, Lincs. PE12 7EE
Tel: 01406 490800
Fax: 01406 425744
E-Mail: gr.merchant@btconnect.com



Project
RESIDENTIAL DEVELOPMENT,
29 RIVER LAKE,
MOLTON,
SPALDING, Lincs, PE12 6NX.

MR R. SPENCELEY,

PLOT 1 & 2 (harded)
 FLOOR PLANS & ELEVATIONS

Job Ref.	Drawing No.
3472-19,	02B,

NOVEMBER 2019.	S.L.D.
----------------	--------

1/50, 1/100 (unless otherwise stated)

DO NOT SCALE FROM THIS DRAWING

There has been a lot of talk about the "Global Compact" in the last 12 months or so. It is a voluntary initiative that has been developed by the International Labour Organization (ILO), the United Nations Development Programme (UNDP), and the United Nations Environment Programme (UNEP). The Compact is a set of principles and guidelines that companies are encouraged to follow in order to promote sustainable development. It is a voluntary initiative, meaning that companies are not required to follow it, but they are encouraged to do so. The Compact is a set of principles and guidelines that companies are encouraged to follow in order to promote sustainable development. It is a voluntary initiative, meaning that companies are not required to follow it, but they are encouraged to do so.