
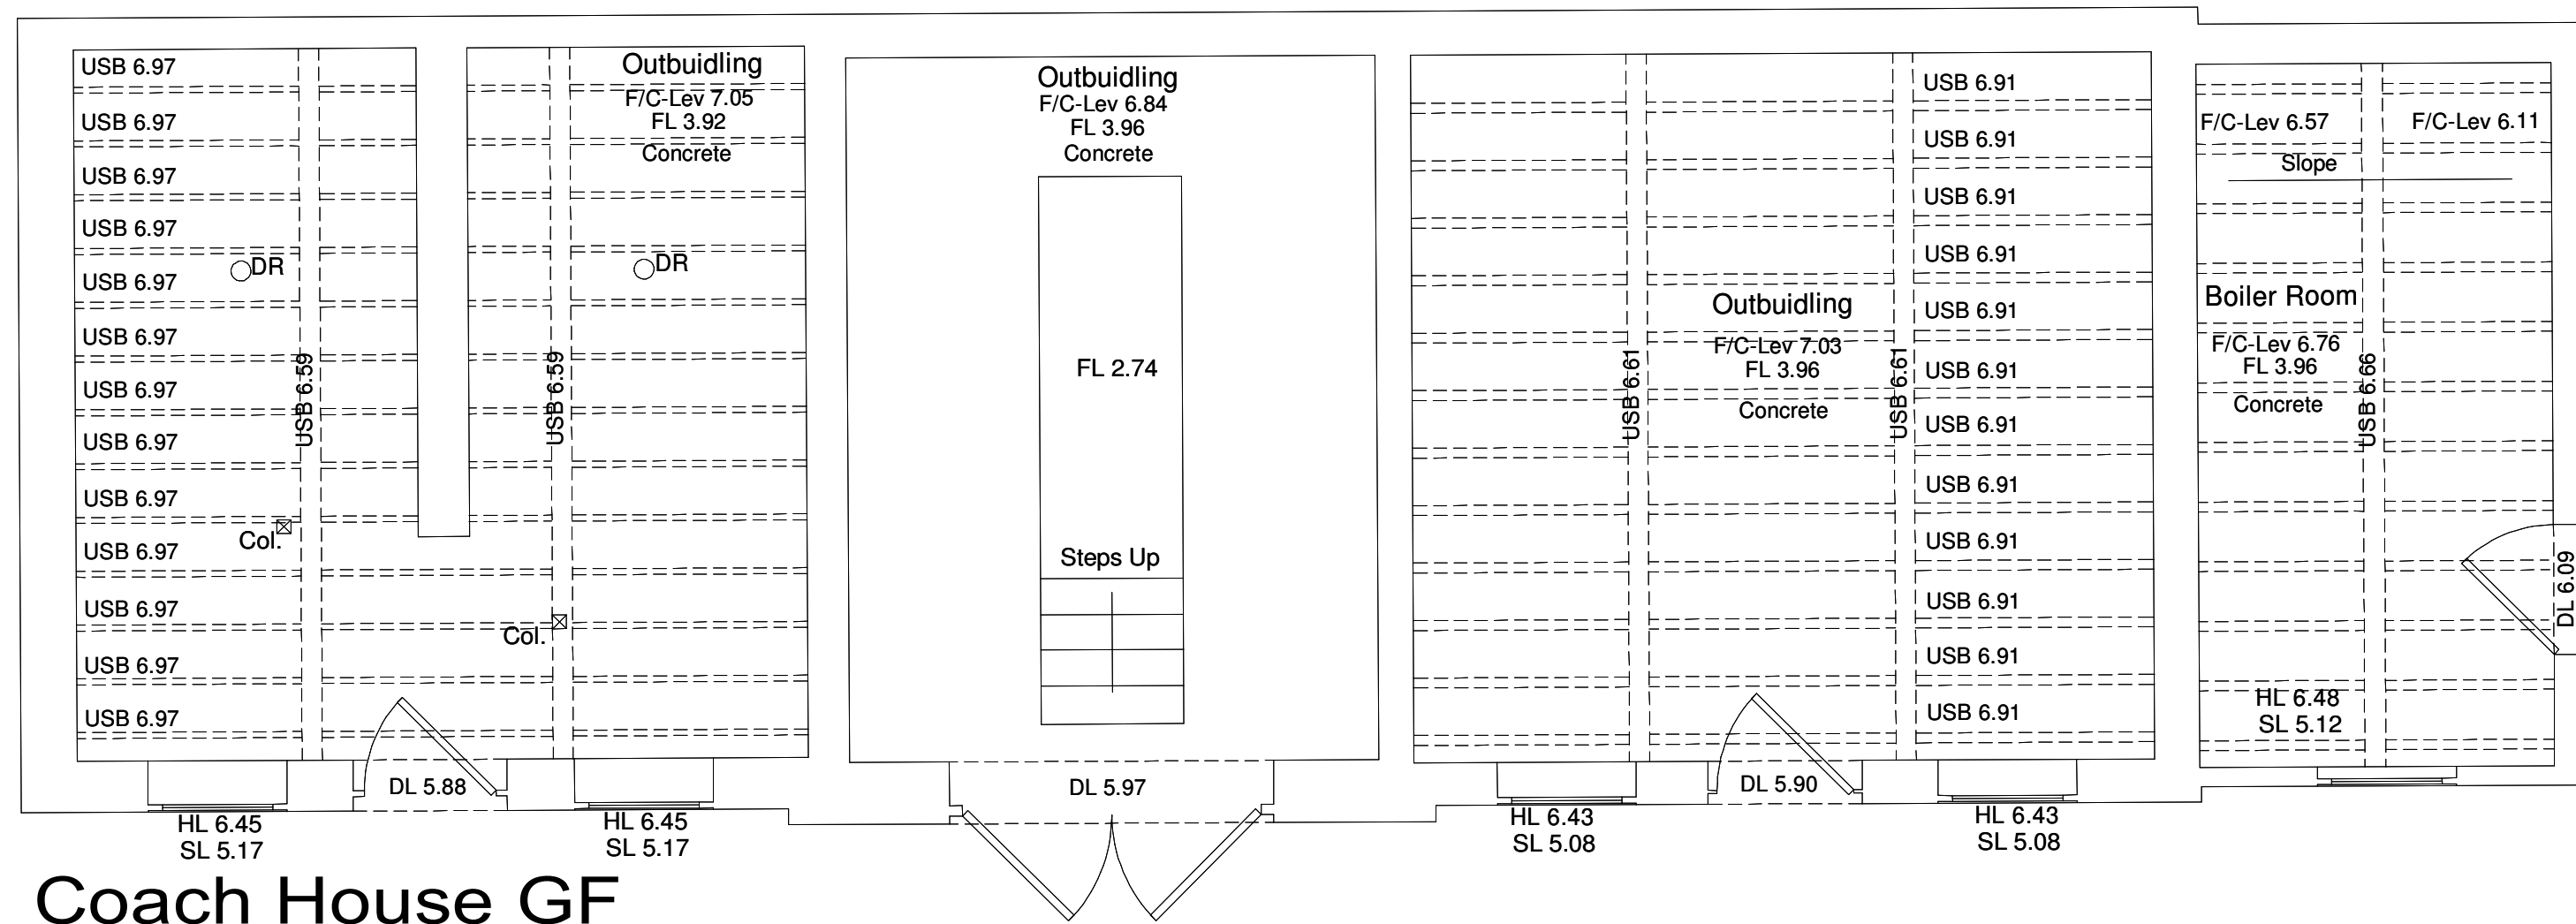
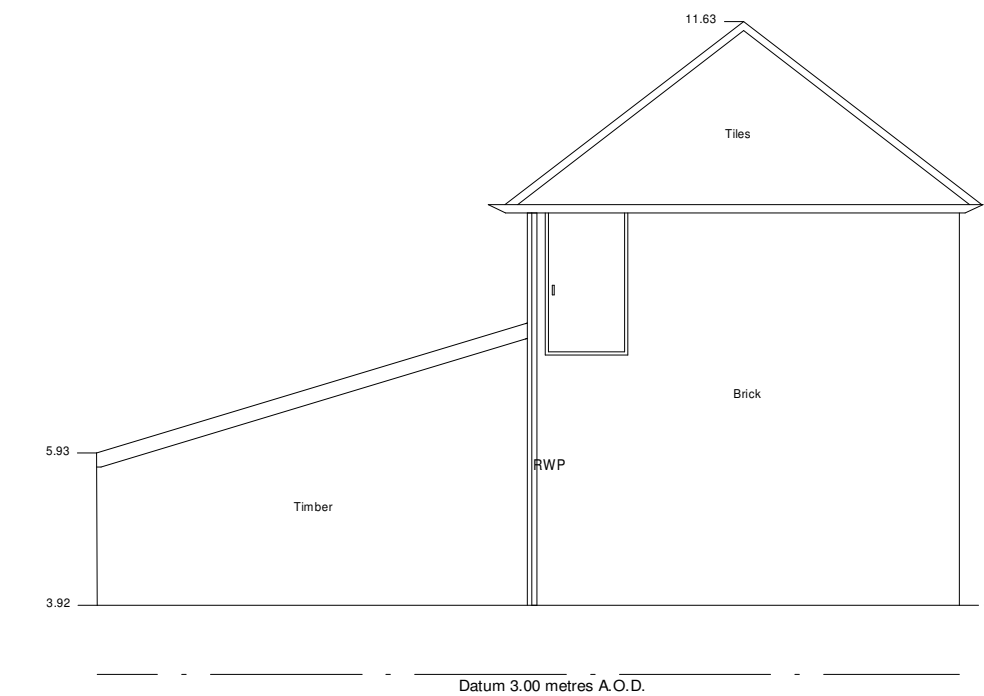
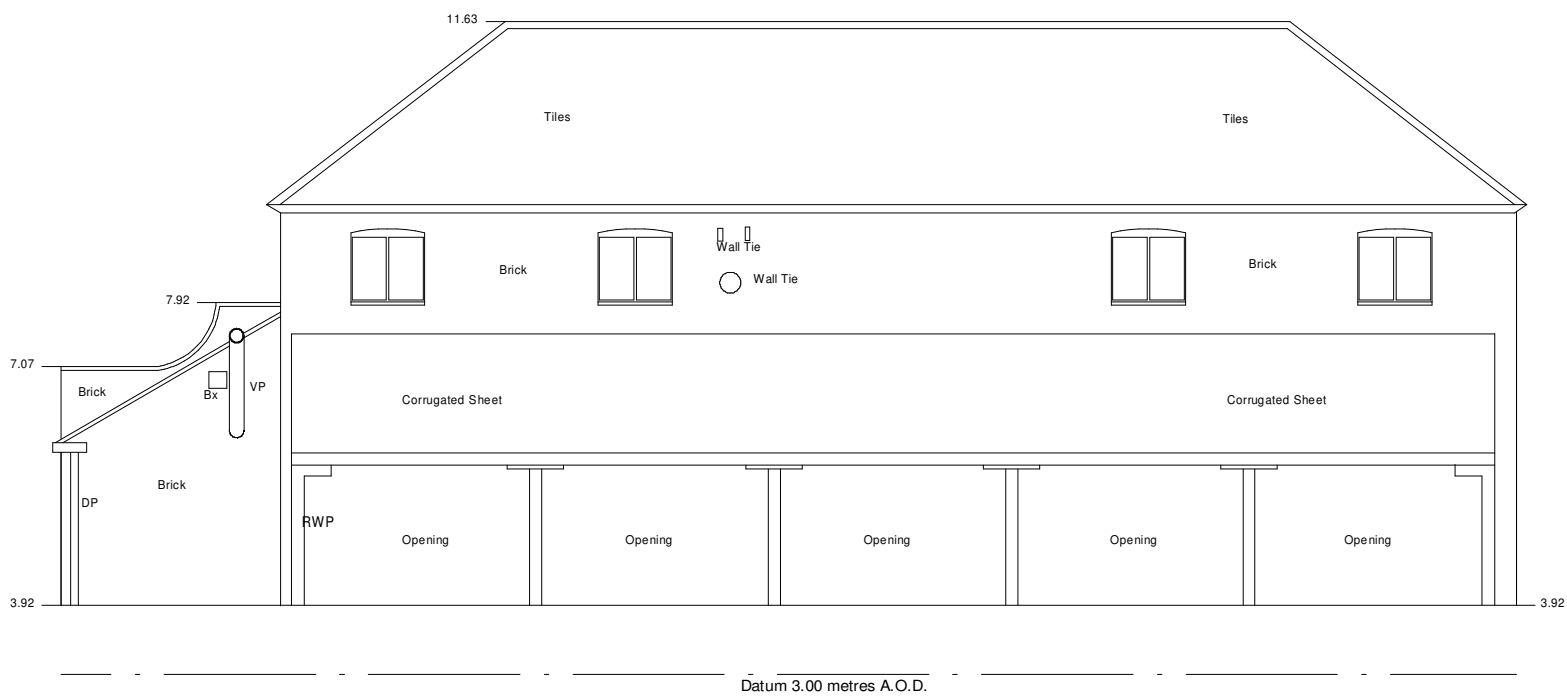
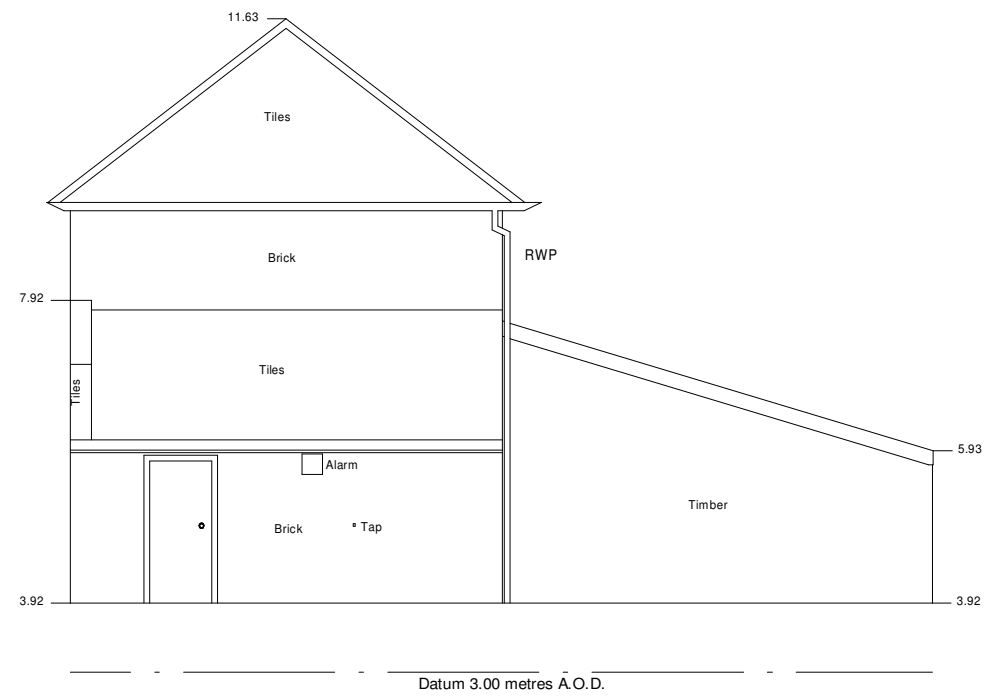


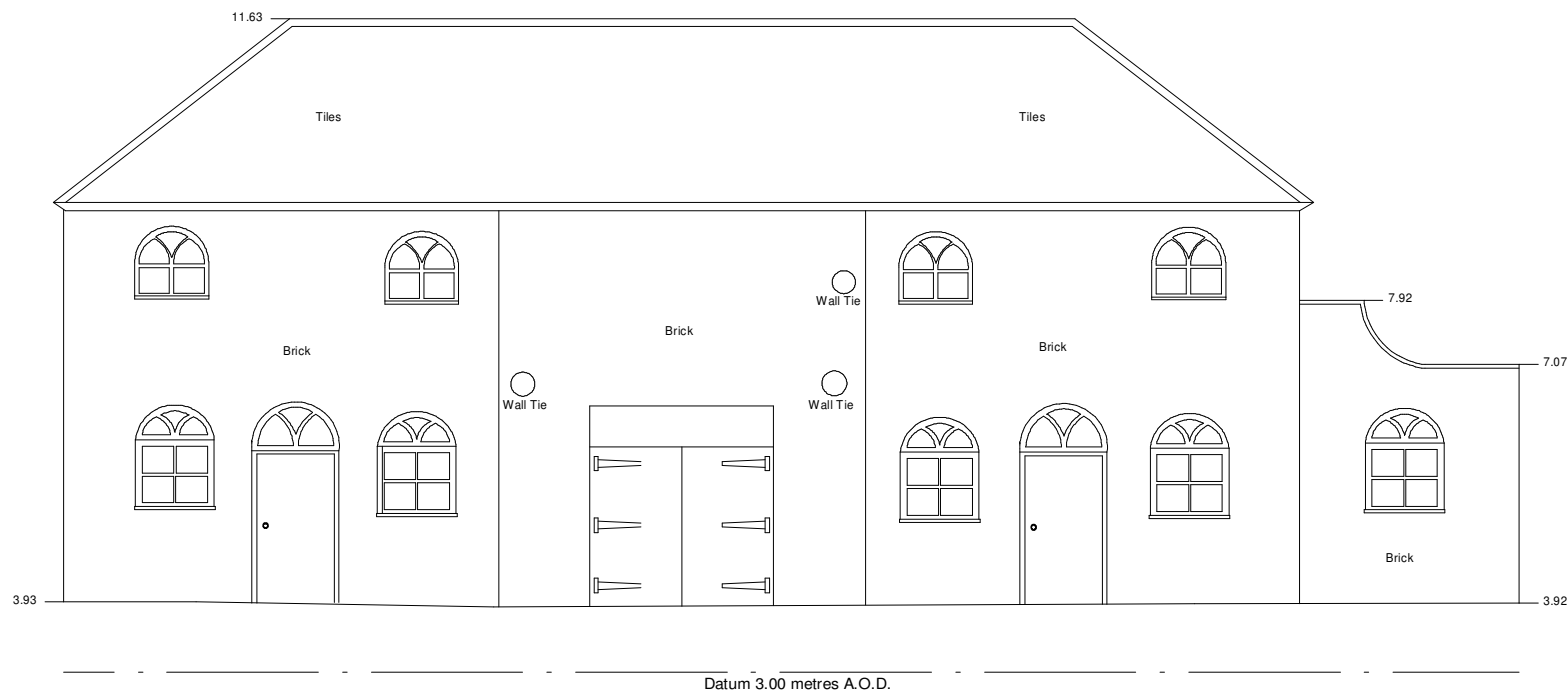

CONTRACT DETAILS			
Proposed Refurbishment Of Seas End Hall			
Moulton Seas End Spalding PE12 6LB			
For Mr M. Jammett			
DRAWING TITLE			
Existing Floor Plan And Elevations Coach House			
SCALE 1:100			
DATE	JAN 2025	DRAWN BY	S.Andrews
JOB NO.	PLOT NO.	SHEET NO.	REV
		PP/CH001	
0 4 1:100			
Tele No. 0779003441			
E-mail: shayne@designandarchitectureltd.co.uk			
ShayneAndrews@DesignAndArchitectureLtd.co.uk			
Registered Architects The High Street, Market Drayton, Shropshire, TF9 2BU			