



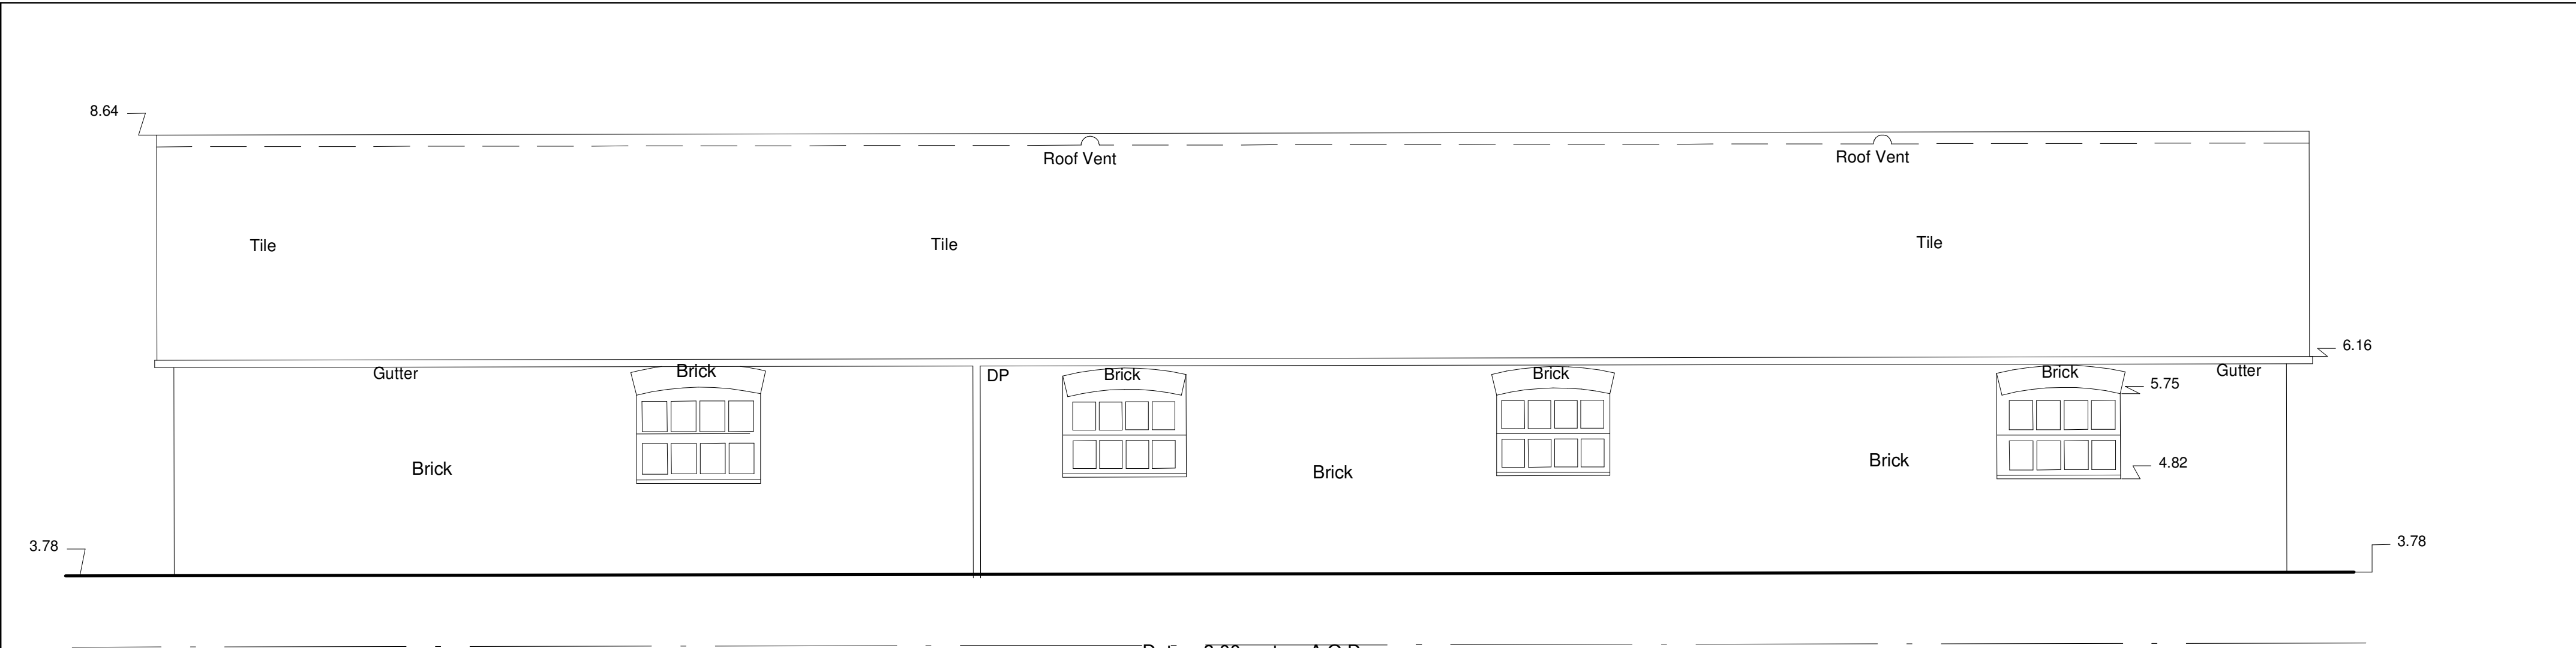

Datum 3.00 metres A.O.D.
Stable Block - North Elevation

STABLE BLOCK REAR ELEVATION

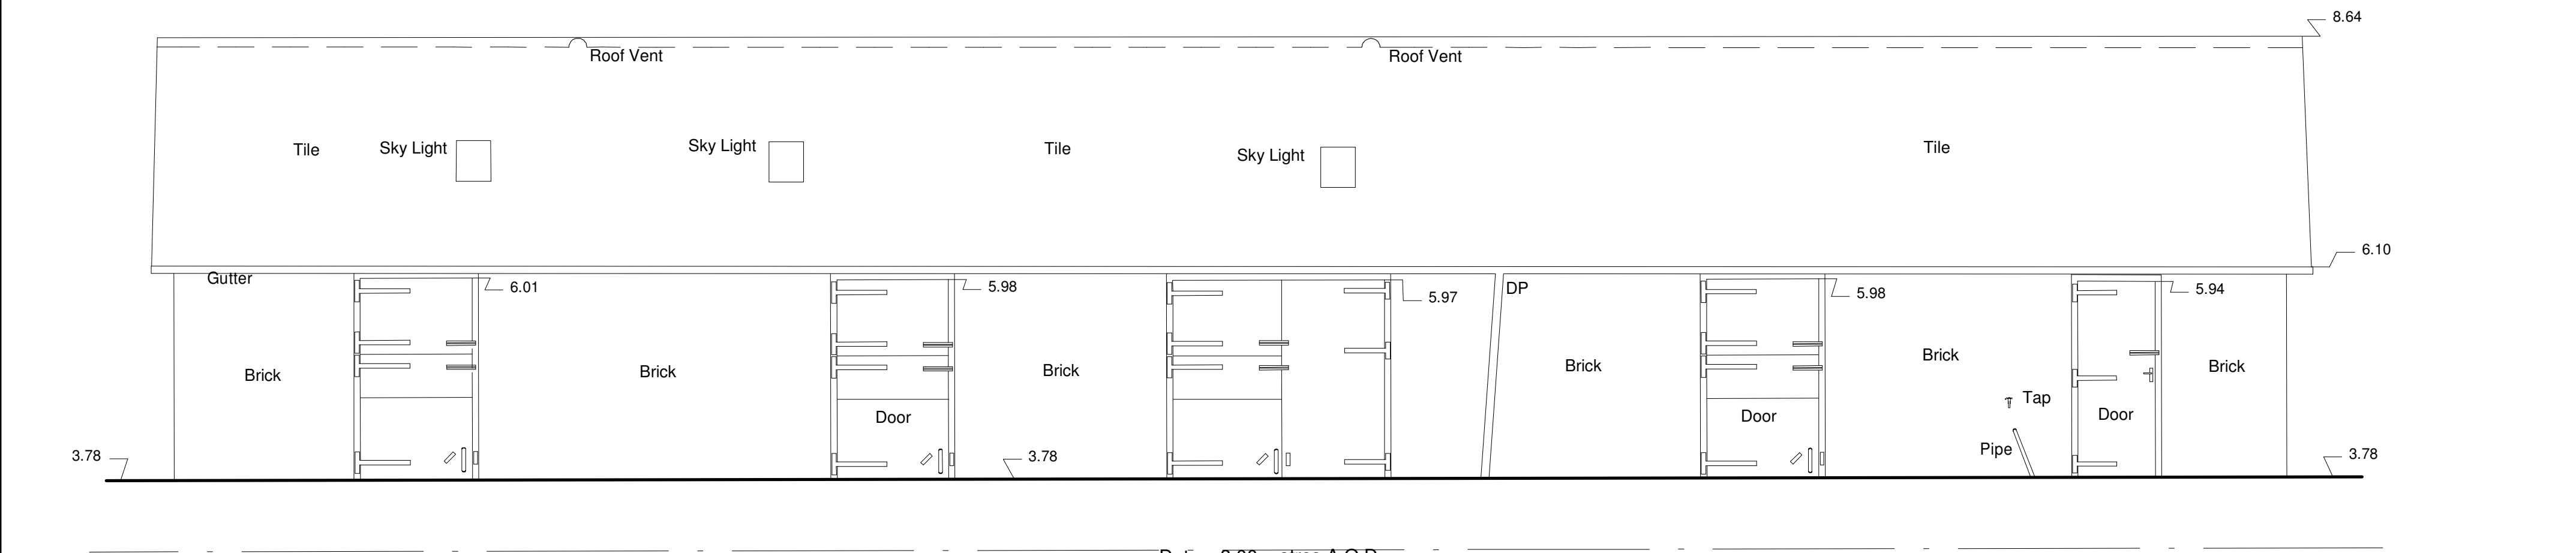

Datum 3.00 metres A.O.D.
Stable Block - South Elevation

STABLE BLOCK FRONT ELEVATION

DO NOT SCALE

CONTRACT DETAILS

Proposed Refurbishment Of Seas End Hall.
Moulton Seas End. Spalding. PE12 6LB

For Hardy And Hughs Ltd

DRAWING TITLE

Existing Floor and Roof
Details Stable Block

SCALE 1:50			
DATE JAN 2025		DRAWN BY S.Andrews	
JOB NO.	PLOT NO.	SHEET NO.	REV
		EX/SB/002	

1:50

0 2

Tele No. 07713003441
E-mail:-shayne@designandarchitectureltd.co.uk

ShayneAndrews@DesignAndArchitectureLtd.co.uk
Registered address:10a High Street, Market Deeping, PE6 8EB