


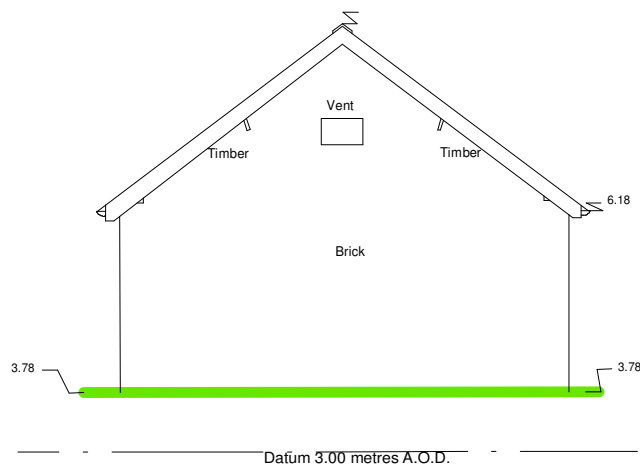


Stable Block - South Elevation



Stable Block - North Elevation



Stable Block - West Elevation

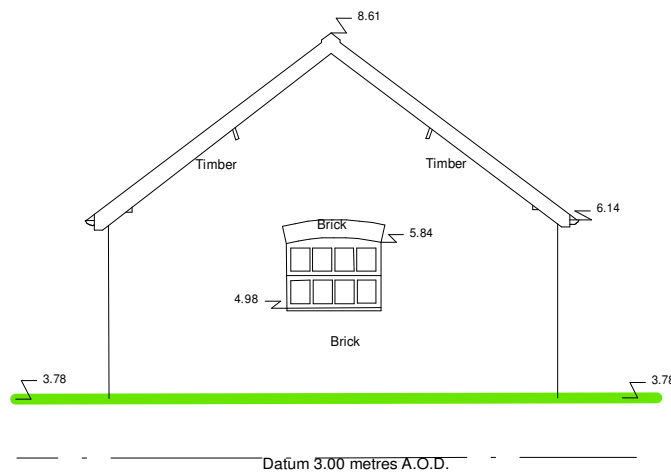

Stable Block - East Elevation

CONTRACT DETAILS			
Proposed Refurbishment Of Seas End Hall, Moulton Seas End, Spalding, PE12 6LB			
For Mr M Jarrett			
DRAWING TITLE			
Proposed Stable Elevations SKI			
SCALE 1:100			
DATE JAN 2025		DRAWN BY S.Andrews	
JOB NO.	PLOT NO.	SHEET NO.	REV
		PP/SB/003	
1:100 0 4			
Tele No. 07713003441 E-mail: shayne@designandarchitectureltd.co.uk			
Shayne Andrews@DesignAndArchitectureLtd.co.uk Registered address: 116 High Street, Market Deeping, PE9 6BB			