


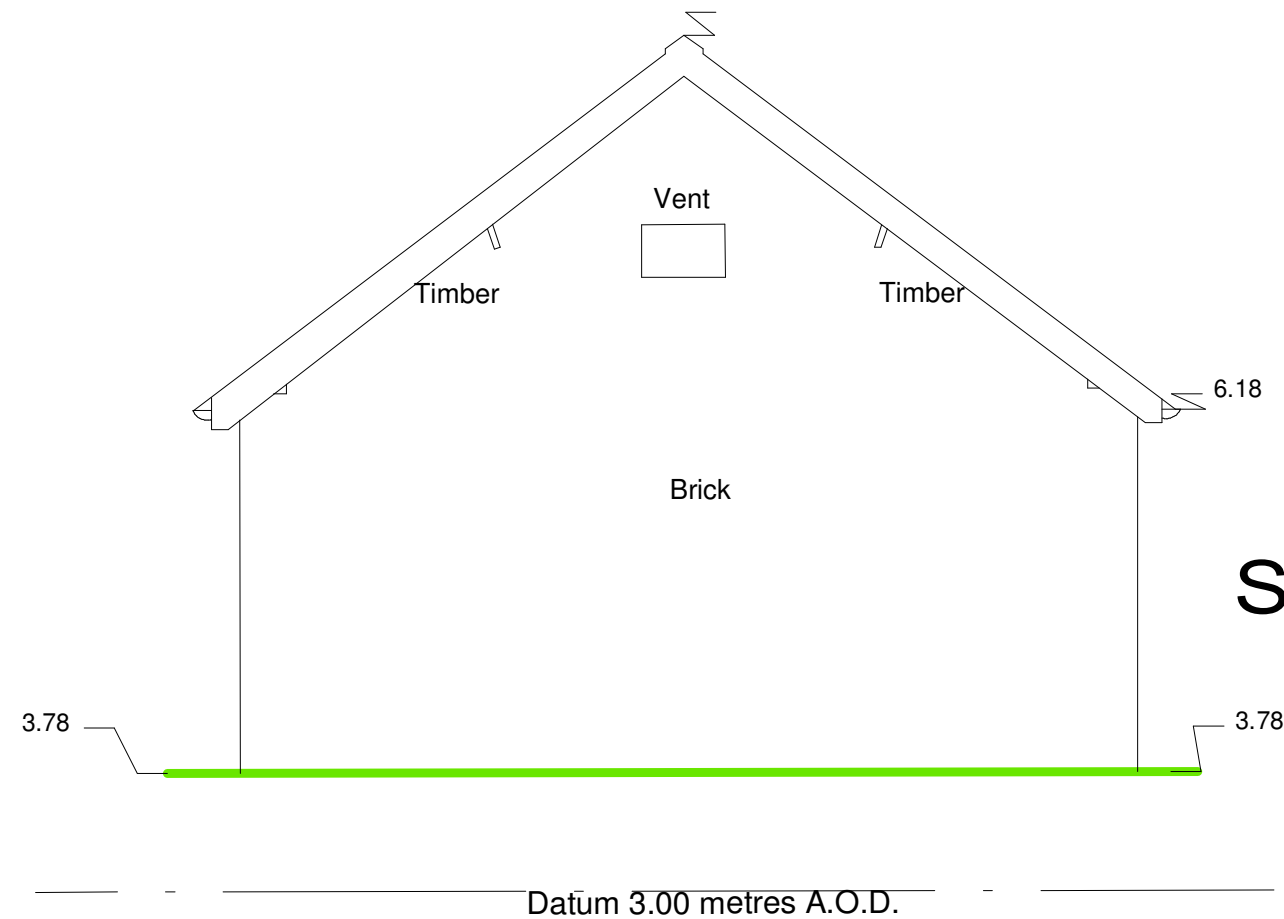

Stable Block - West Elevation

CONTRACT DETAILS

Proposed Refurbishment Of Seas End Hall.
Moulton Seas End. Spalding PE12 6LB

For Hardy And Hughs Ltd

DRAWING TITLE

Existing Side Elevations

SCALE 1:100

DATE JAN 2025

DRAWN BY S.Andrews

JOB NO.

PLOT NO.

SHEET NO.

REV


EX/SB/003



Tele No. 07713003441
E-mail:-shayne@designandarchitectureltd.co.uk

ShayneAndrews@DesignAndArchitectureLtd.co.uk

Registered address: 10a High Street, Market Deeping, PE6 8EB

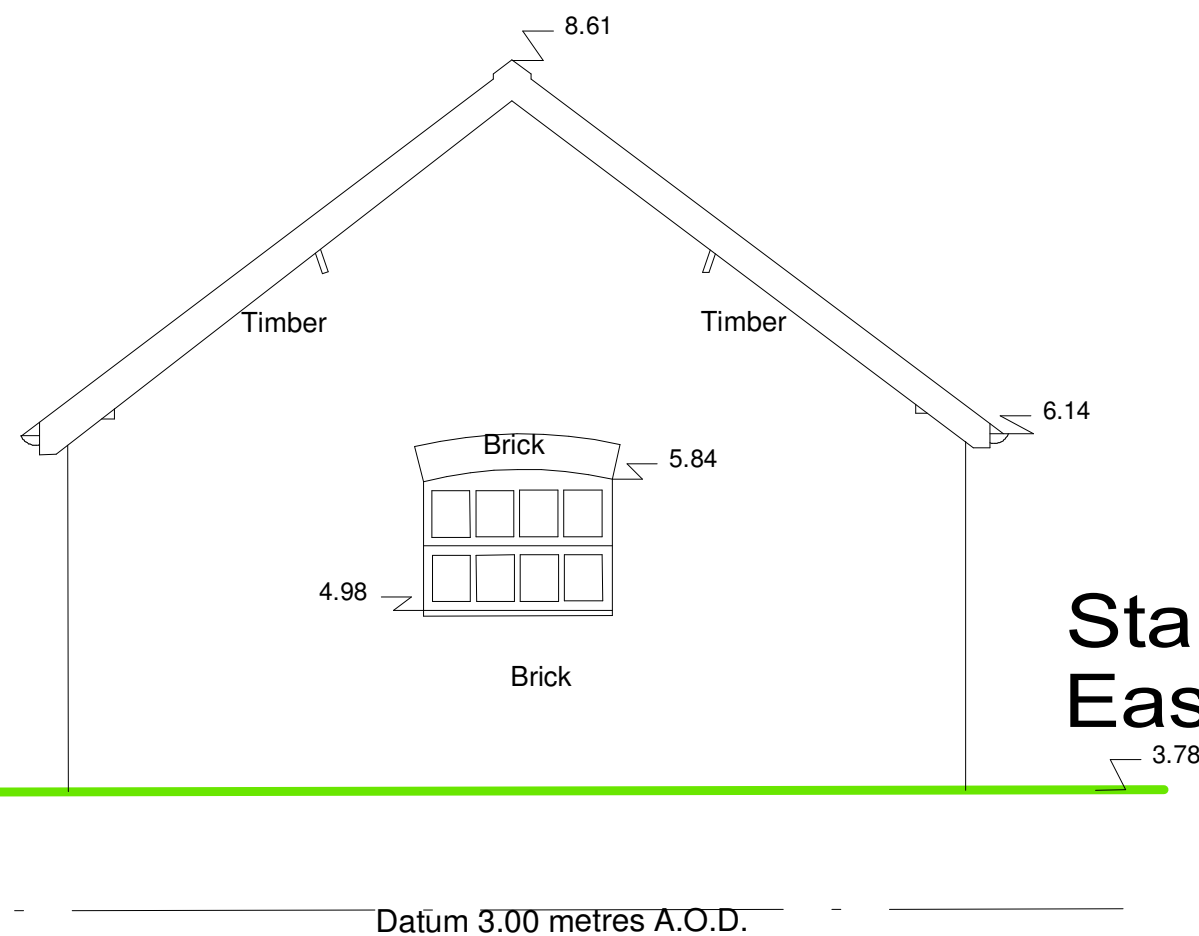

Stable Block - East Elevation