


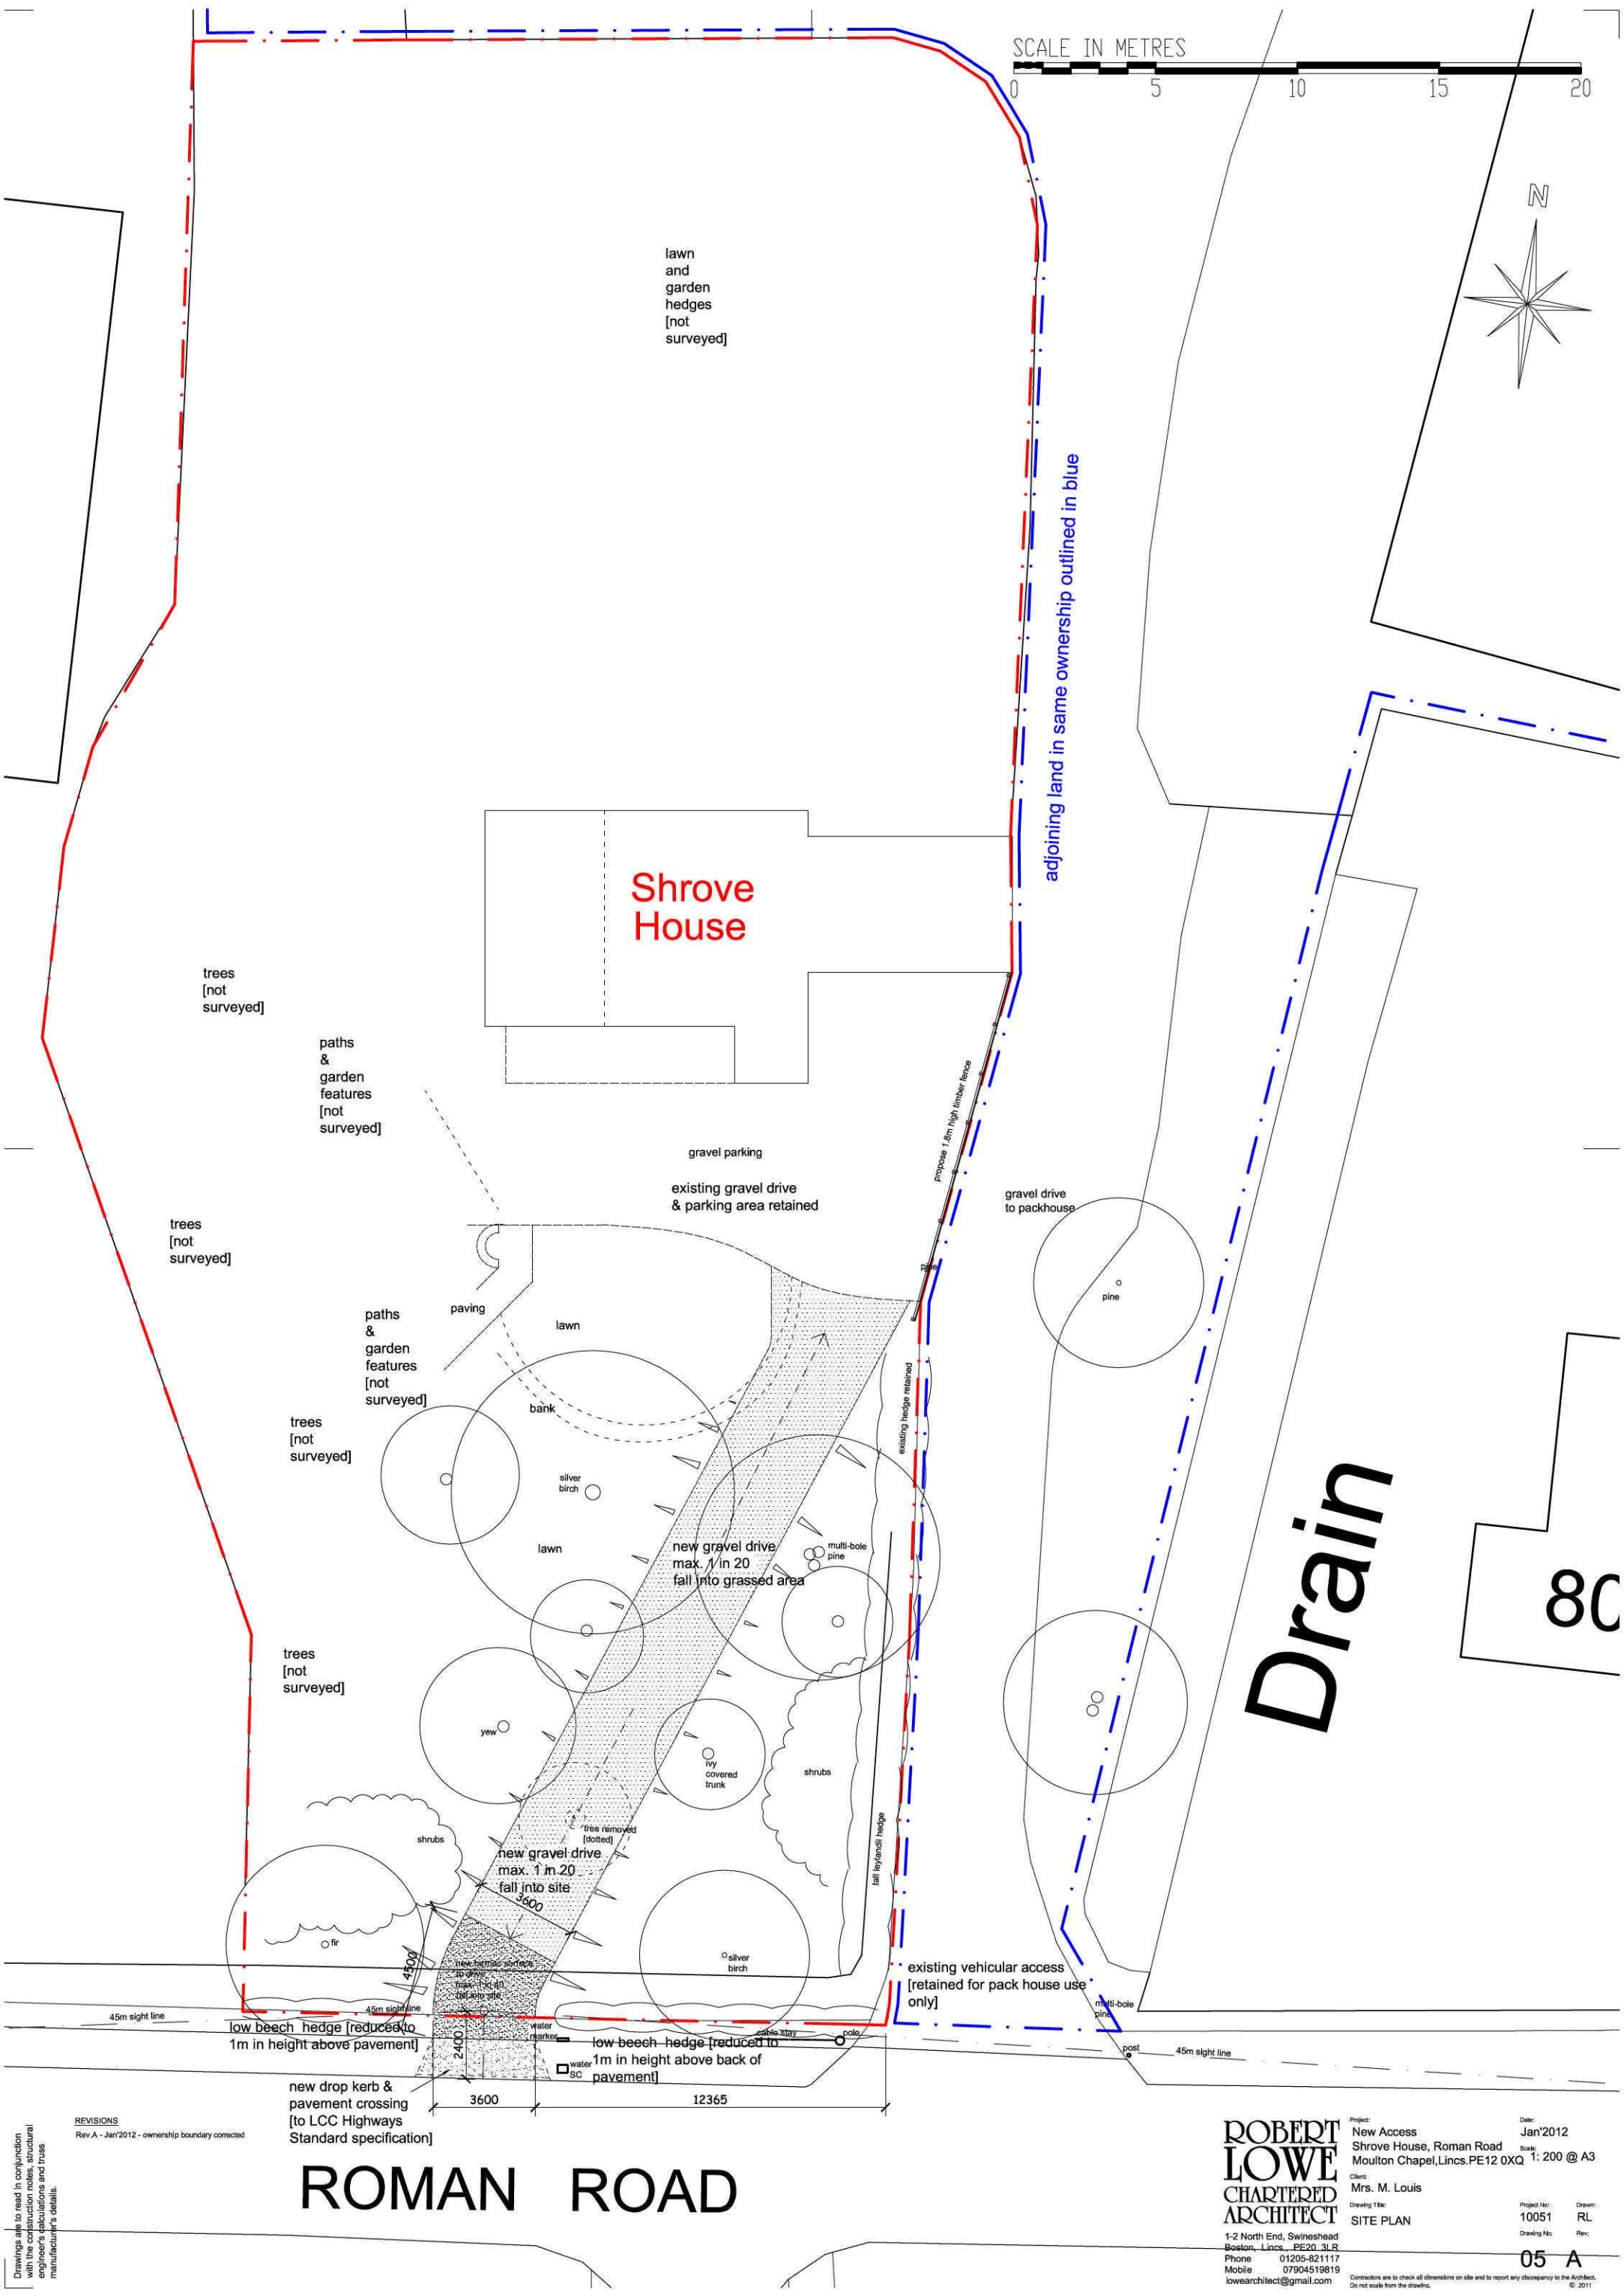

Drawings are to read in conjunction with the construction notes, structural engineer's calculations and truss manufacturer's details.

REVISIONS
Rev A - Jan'2012 - ownership boundary corrected

ROMAN ROAD

ROBERT LOWE
CHARTERED
ARCHITECT

1-2 North End, Swineshead
Boston, Lincs. PE20 3LR
Phone 01205-821117
Mobile 07904519819
lowearchitect@gmail.com

Project: New Access
Shrove House, Roman Road
Moulton Chapel, Lincs. PE12 0XQ

Client: Mrs. M. Louis

Drawing Title: SITE PLAN

Date: Jan'2012

Scale: 1: 200 @ A3

Project No: 10051

Drawing No: RL

Rev: 05 A

Contractors are to check all dimensions on site and to report any discrepancy to the Architect. Do not scale from the drawings. © 2011