




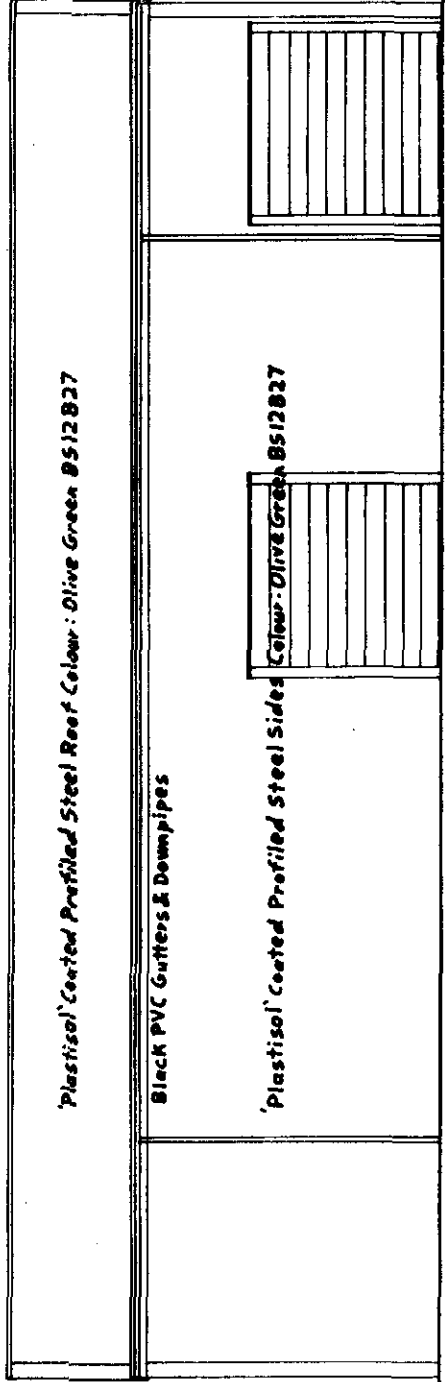

SIDE ELEVATION (SOUTH)

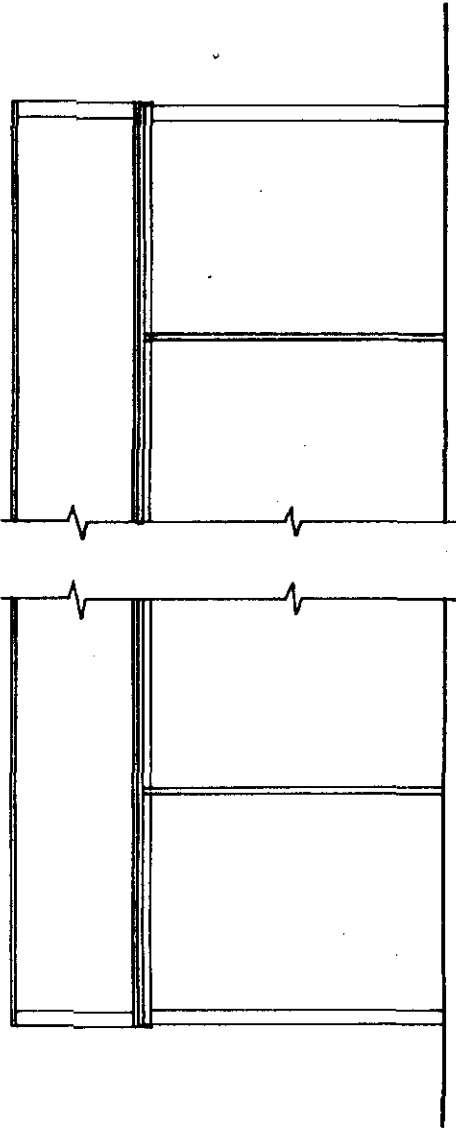


SIDE ELEVATION (NORTH)

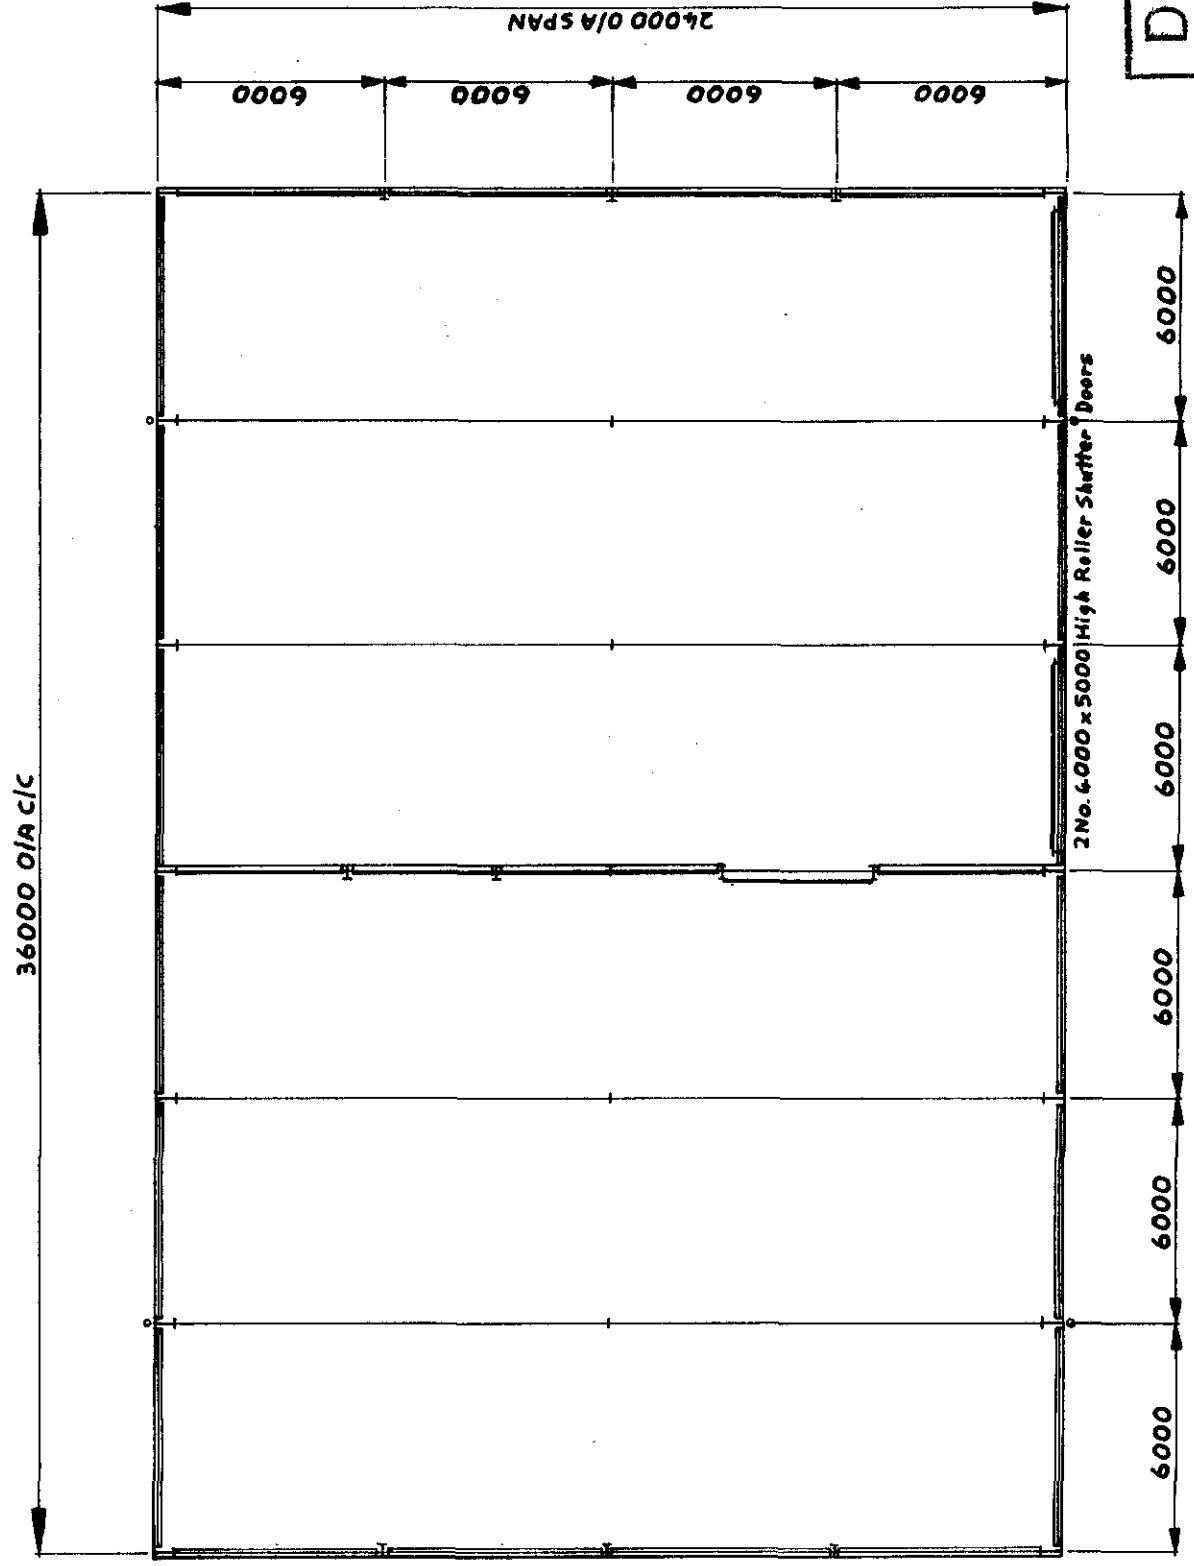


PLAN

SCALE 1:200

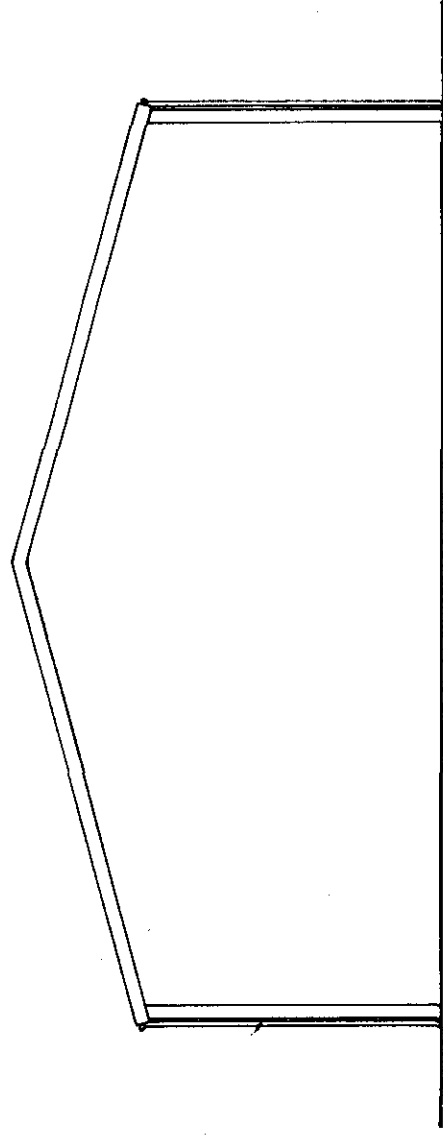

FRONT ELEVATION (EAST)

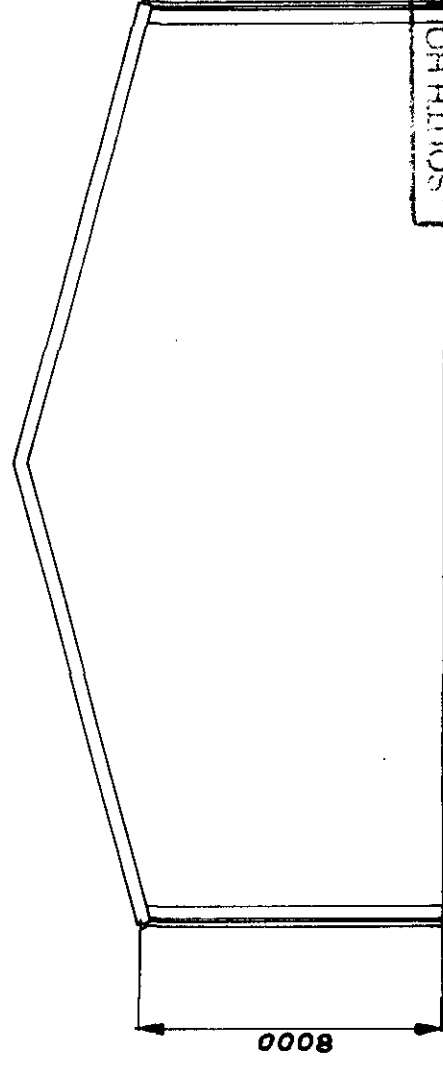

REAR ELEVATION (WEST)

DETERMINED

PLAN

SOUTH HOLLAND DC
HOUSING & PLANNING

02 FEB 1999

0090/99

PROPOSED BOXED POTATO STORE FOR J.W. STANBERRY LTD. AT FEN GRAB

MOULTON CHAPEL, SPALDING, Lincs.

AMENDED PLAN

Ref.

PLANNING
12/01/1999
12/01/1999

22 APR 1999

Ref: 0090199

DAWSGATE

DRAIN

BUNGALOW

PORTAK-BIN

Weigh-Bridge

vehicular access

WAREHOUSE

OFFICE

LOADING &
UNLOADING
AREA

ENTRANCE

PROPOSED
SITE
OF
NEW STORE

DETERMINED
PLAN

DRAIN

SITE PLAN

SCALE 1:500

PROPOSED BOXED POTATO STORE FOR J.M. STANBERRY LTD. AT FENGATE,
MOULTEN CHAPEL, SPALDING, Lincs.