

All drawings to be verified for this by Mike Crutchley before the start of any other drawings or work whatever or either on their own behalf or that of sub-contractors.

Report any discrepancies to the Contract Administrator at once.

This drawing is to be used only as Andrew Architects and Engineer's drawings and other relevant information.

Andrew M Wright Ltd Registered Engineer's & Plans No. 5282924

Registered Office: 22 Church Street, Redland, Spalding, Lincs, PE12 7TL.

LEGEND:

DO NOT SCALE

Legend to materials:-

1 = Facing brickwork (reclaimed red bricks to match existing barn conversion)









2 = Natural reclaimed slate (to match existing barn conversion)

3 = Redland Old Hollow clay roof tiles in Vintage Red (to match existing barn conversion)


4 = Painted timber stable doors in Olive Green (to match existing barn conversion)

5 = Rooflights (Velux style or similar type)


6 = Black gutters and downpipes on rise and fall brackets (to match existing barn conversion)

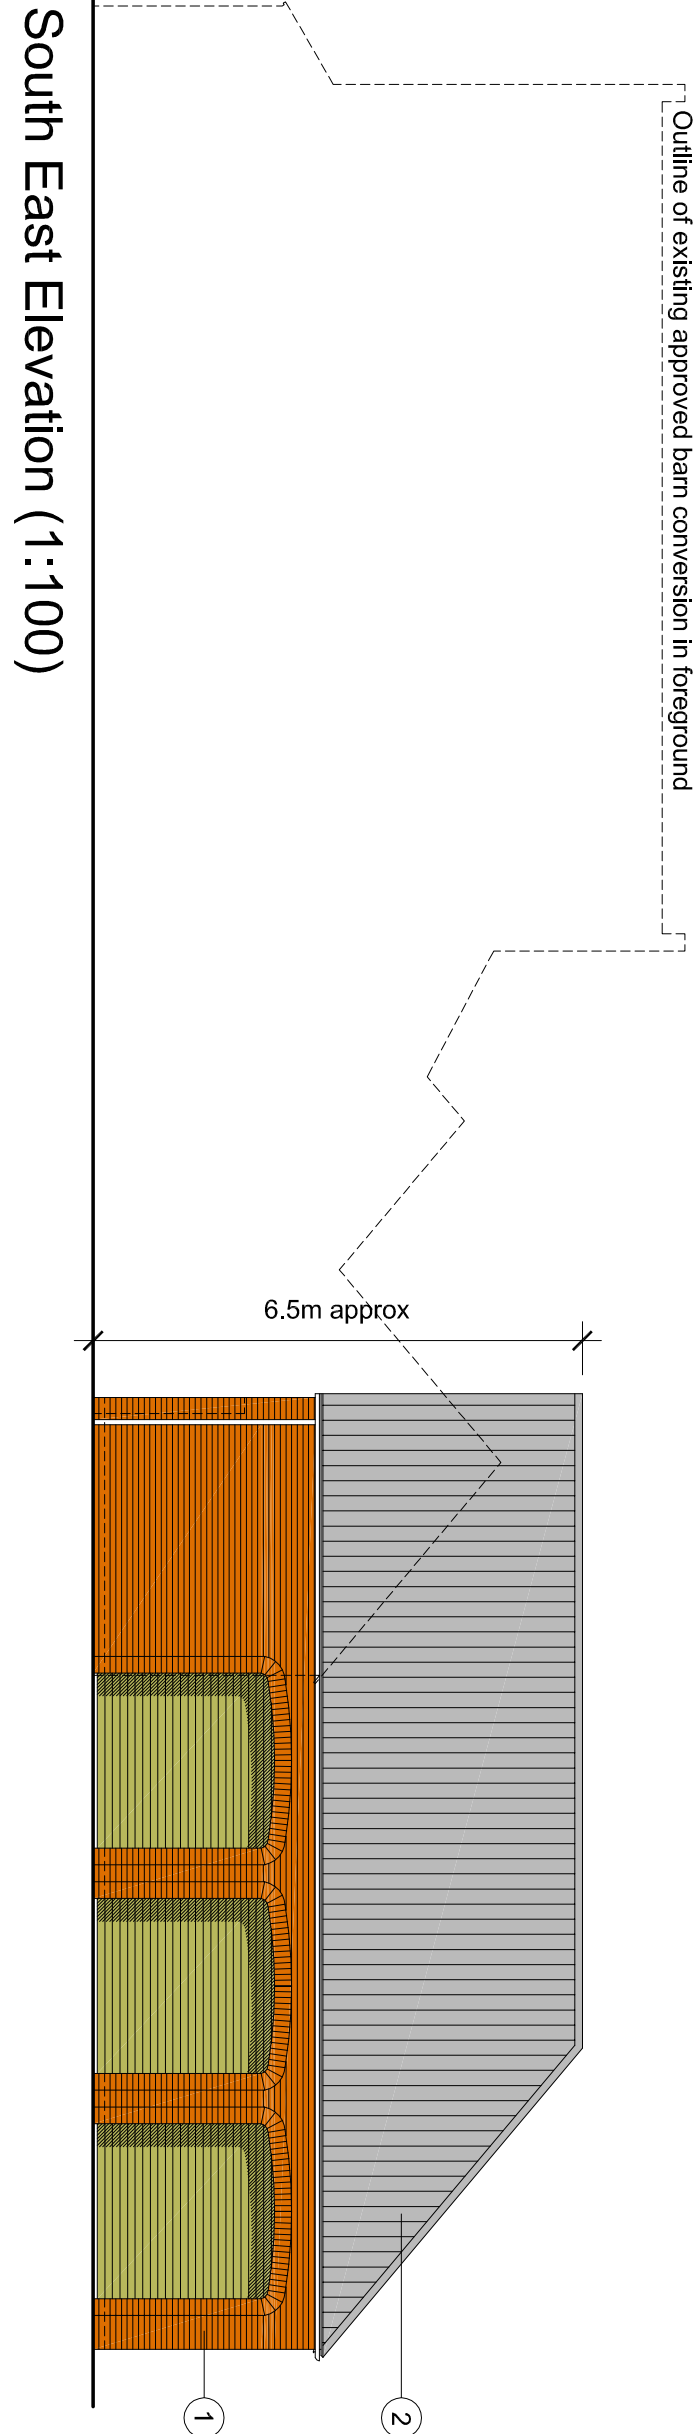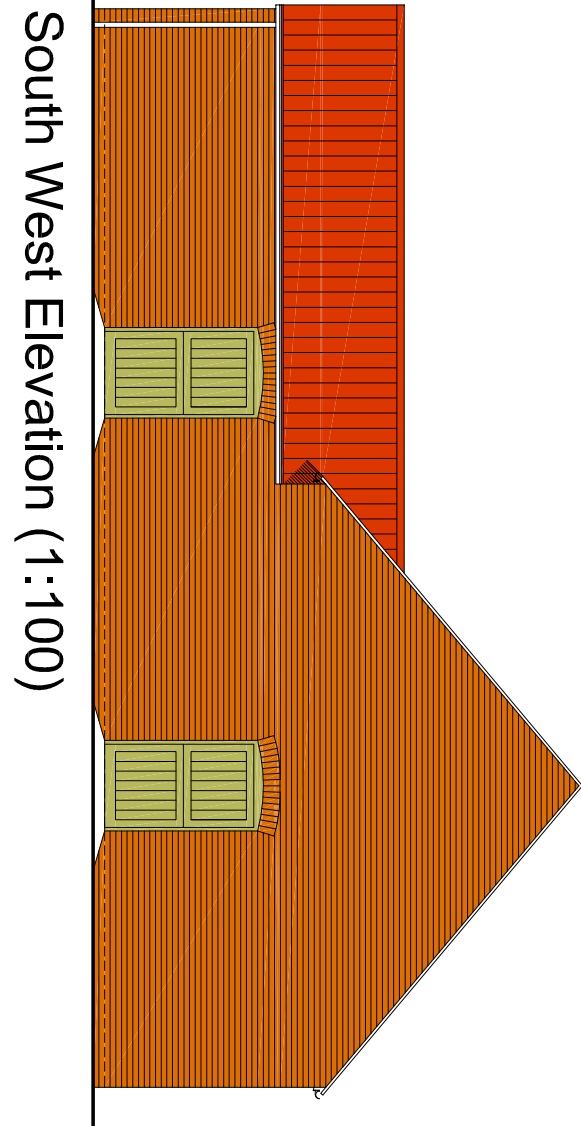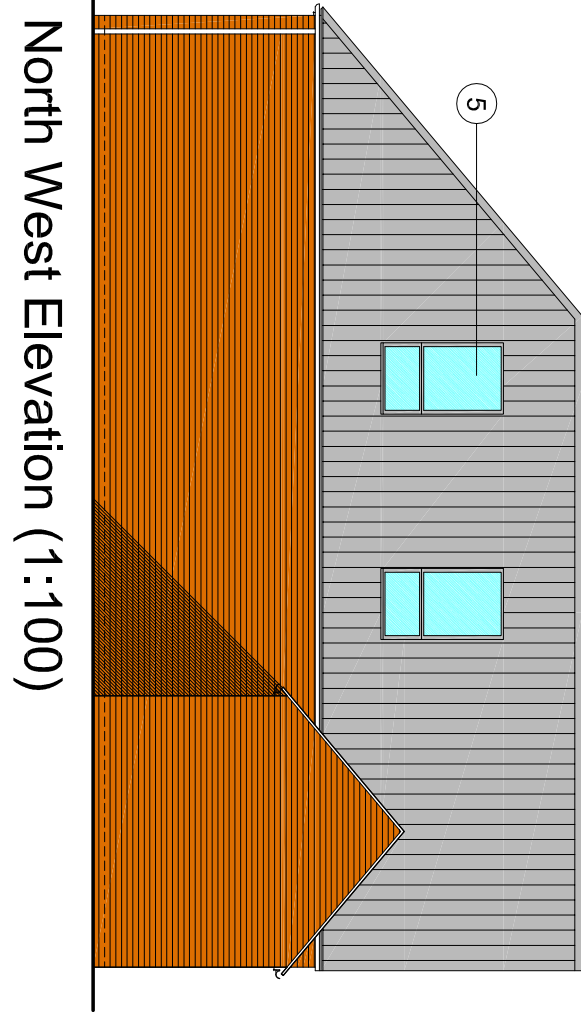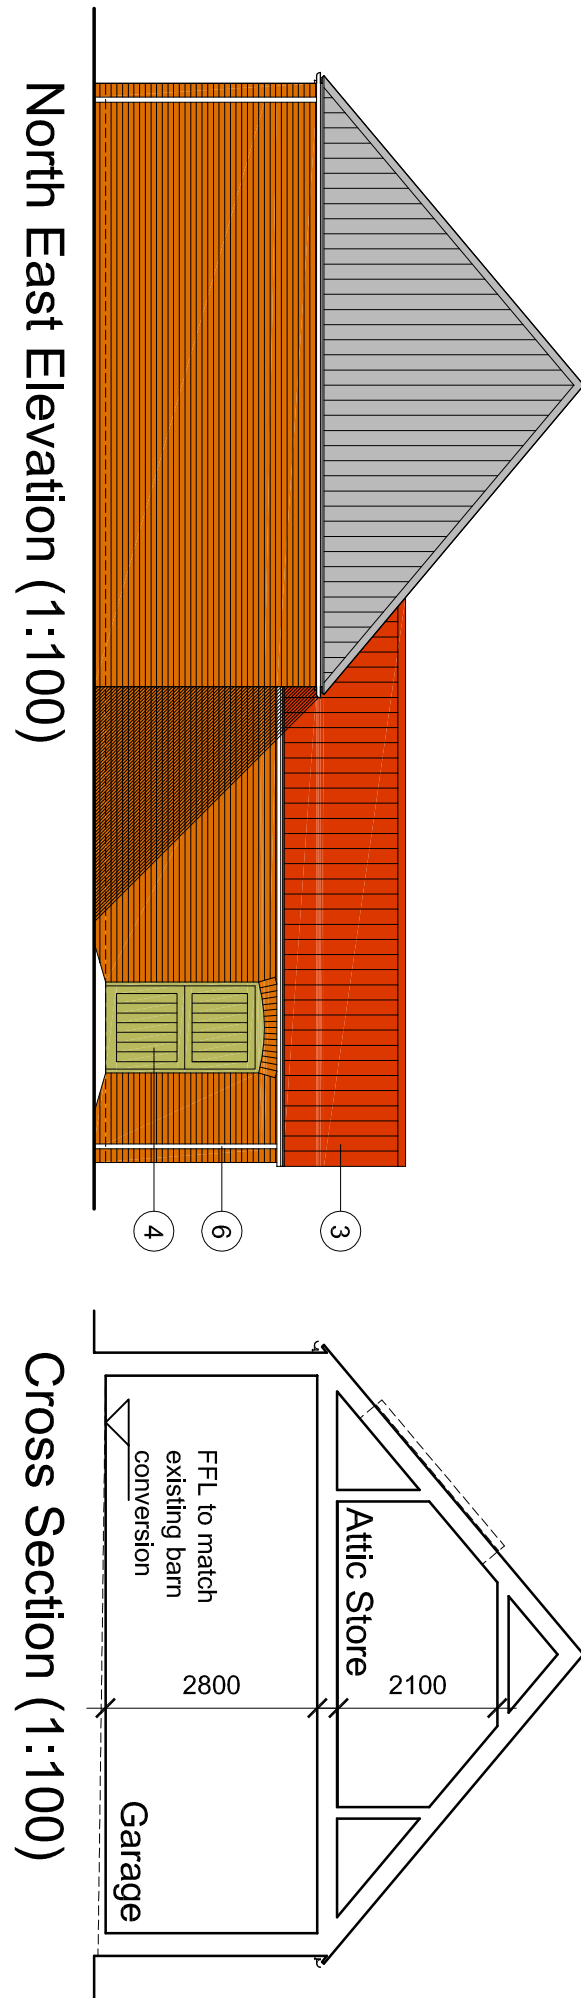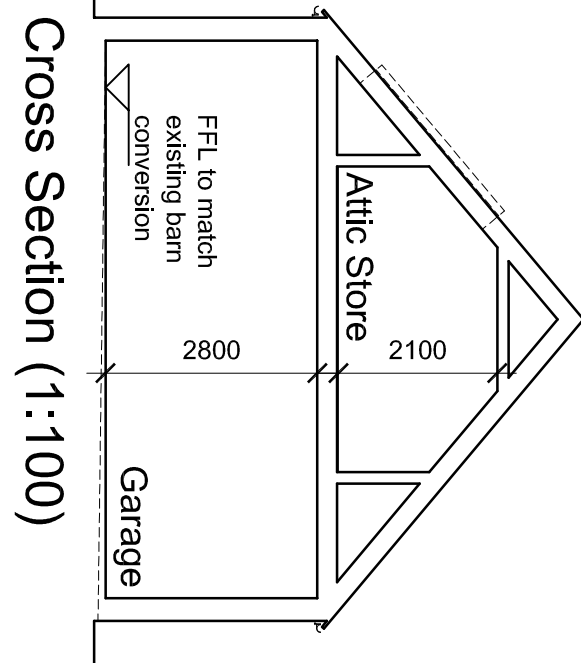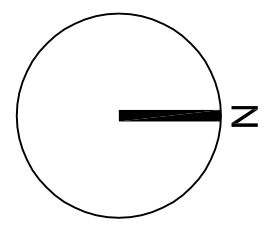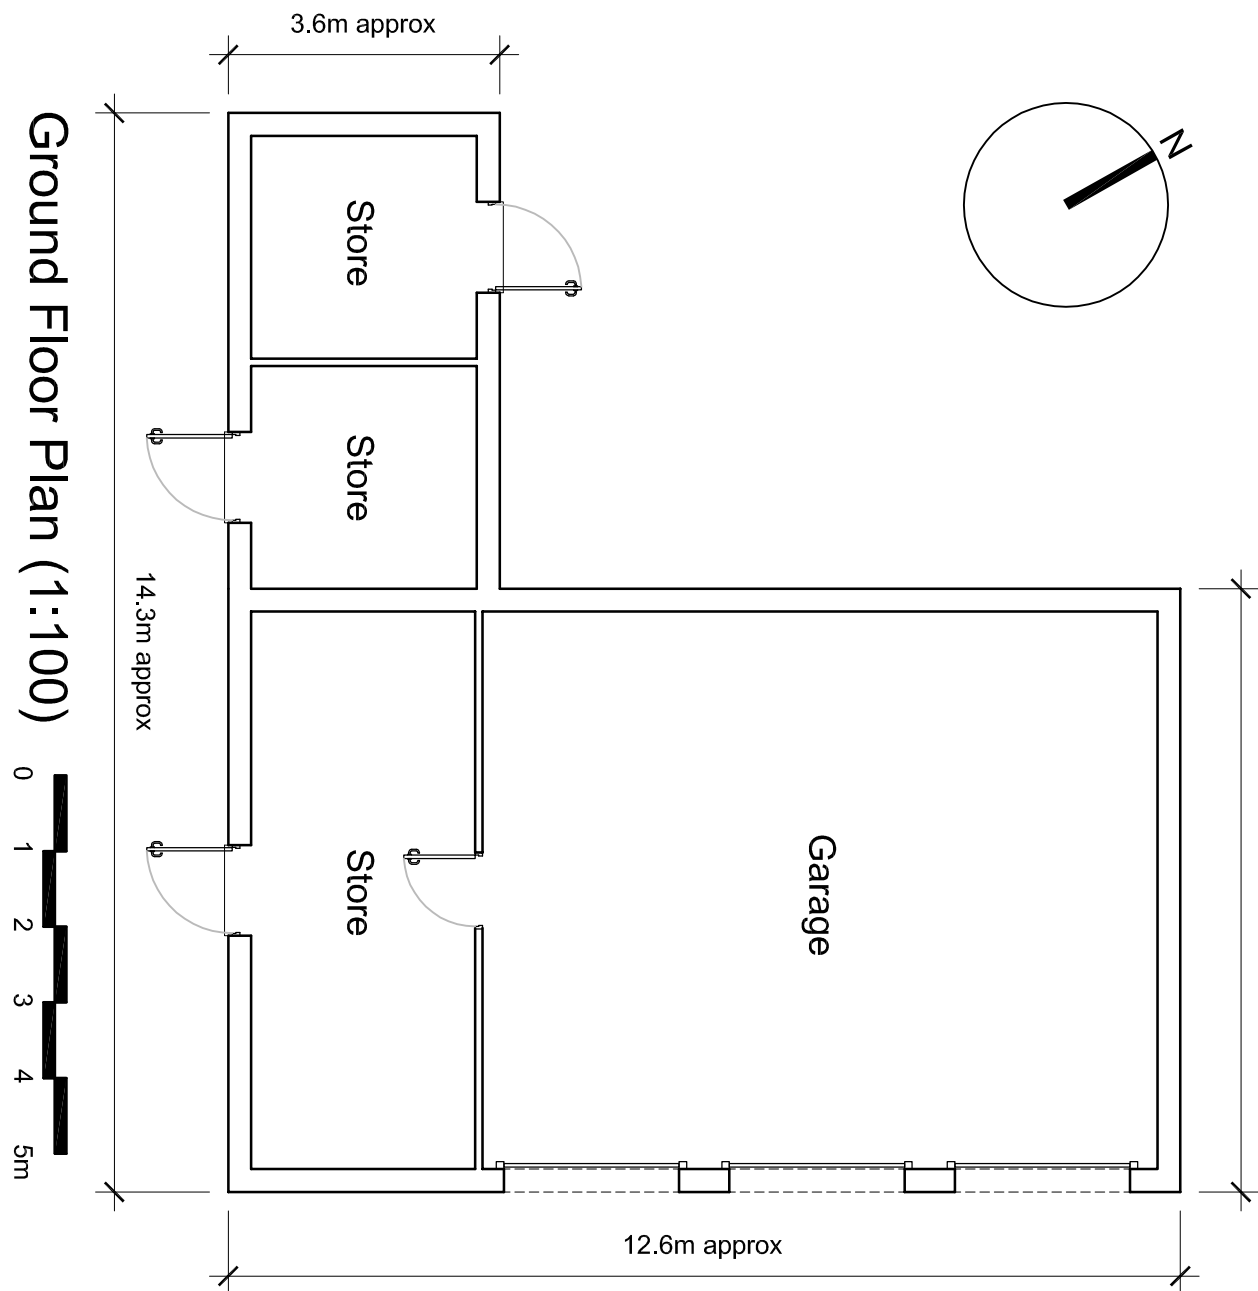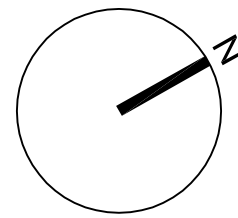



Ground Floor Plan (1:100)

 



Existing Block Plan (1:500)

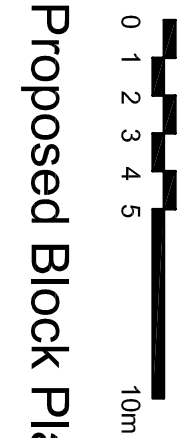


Proposed Block Plan (1:200)

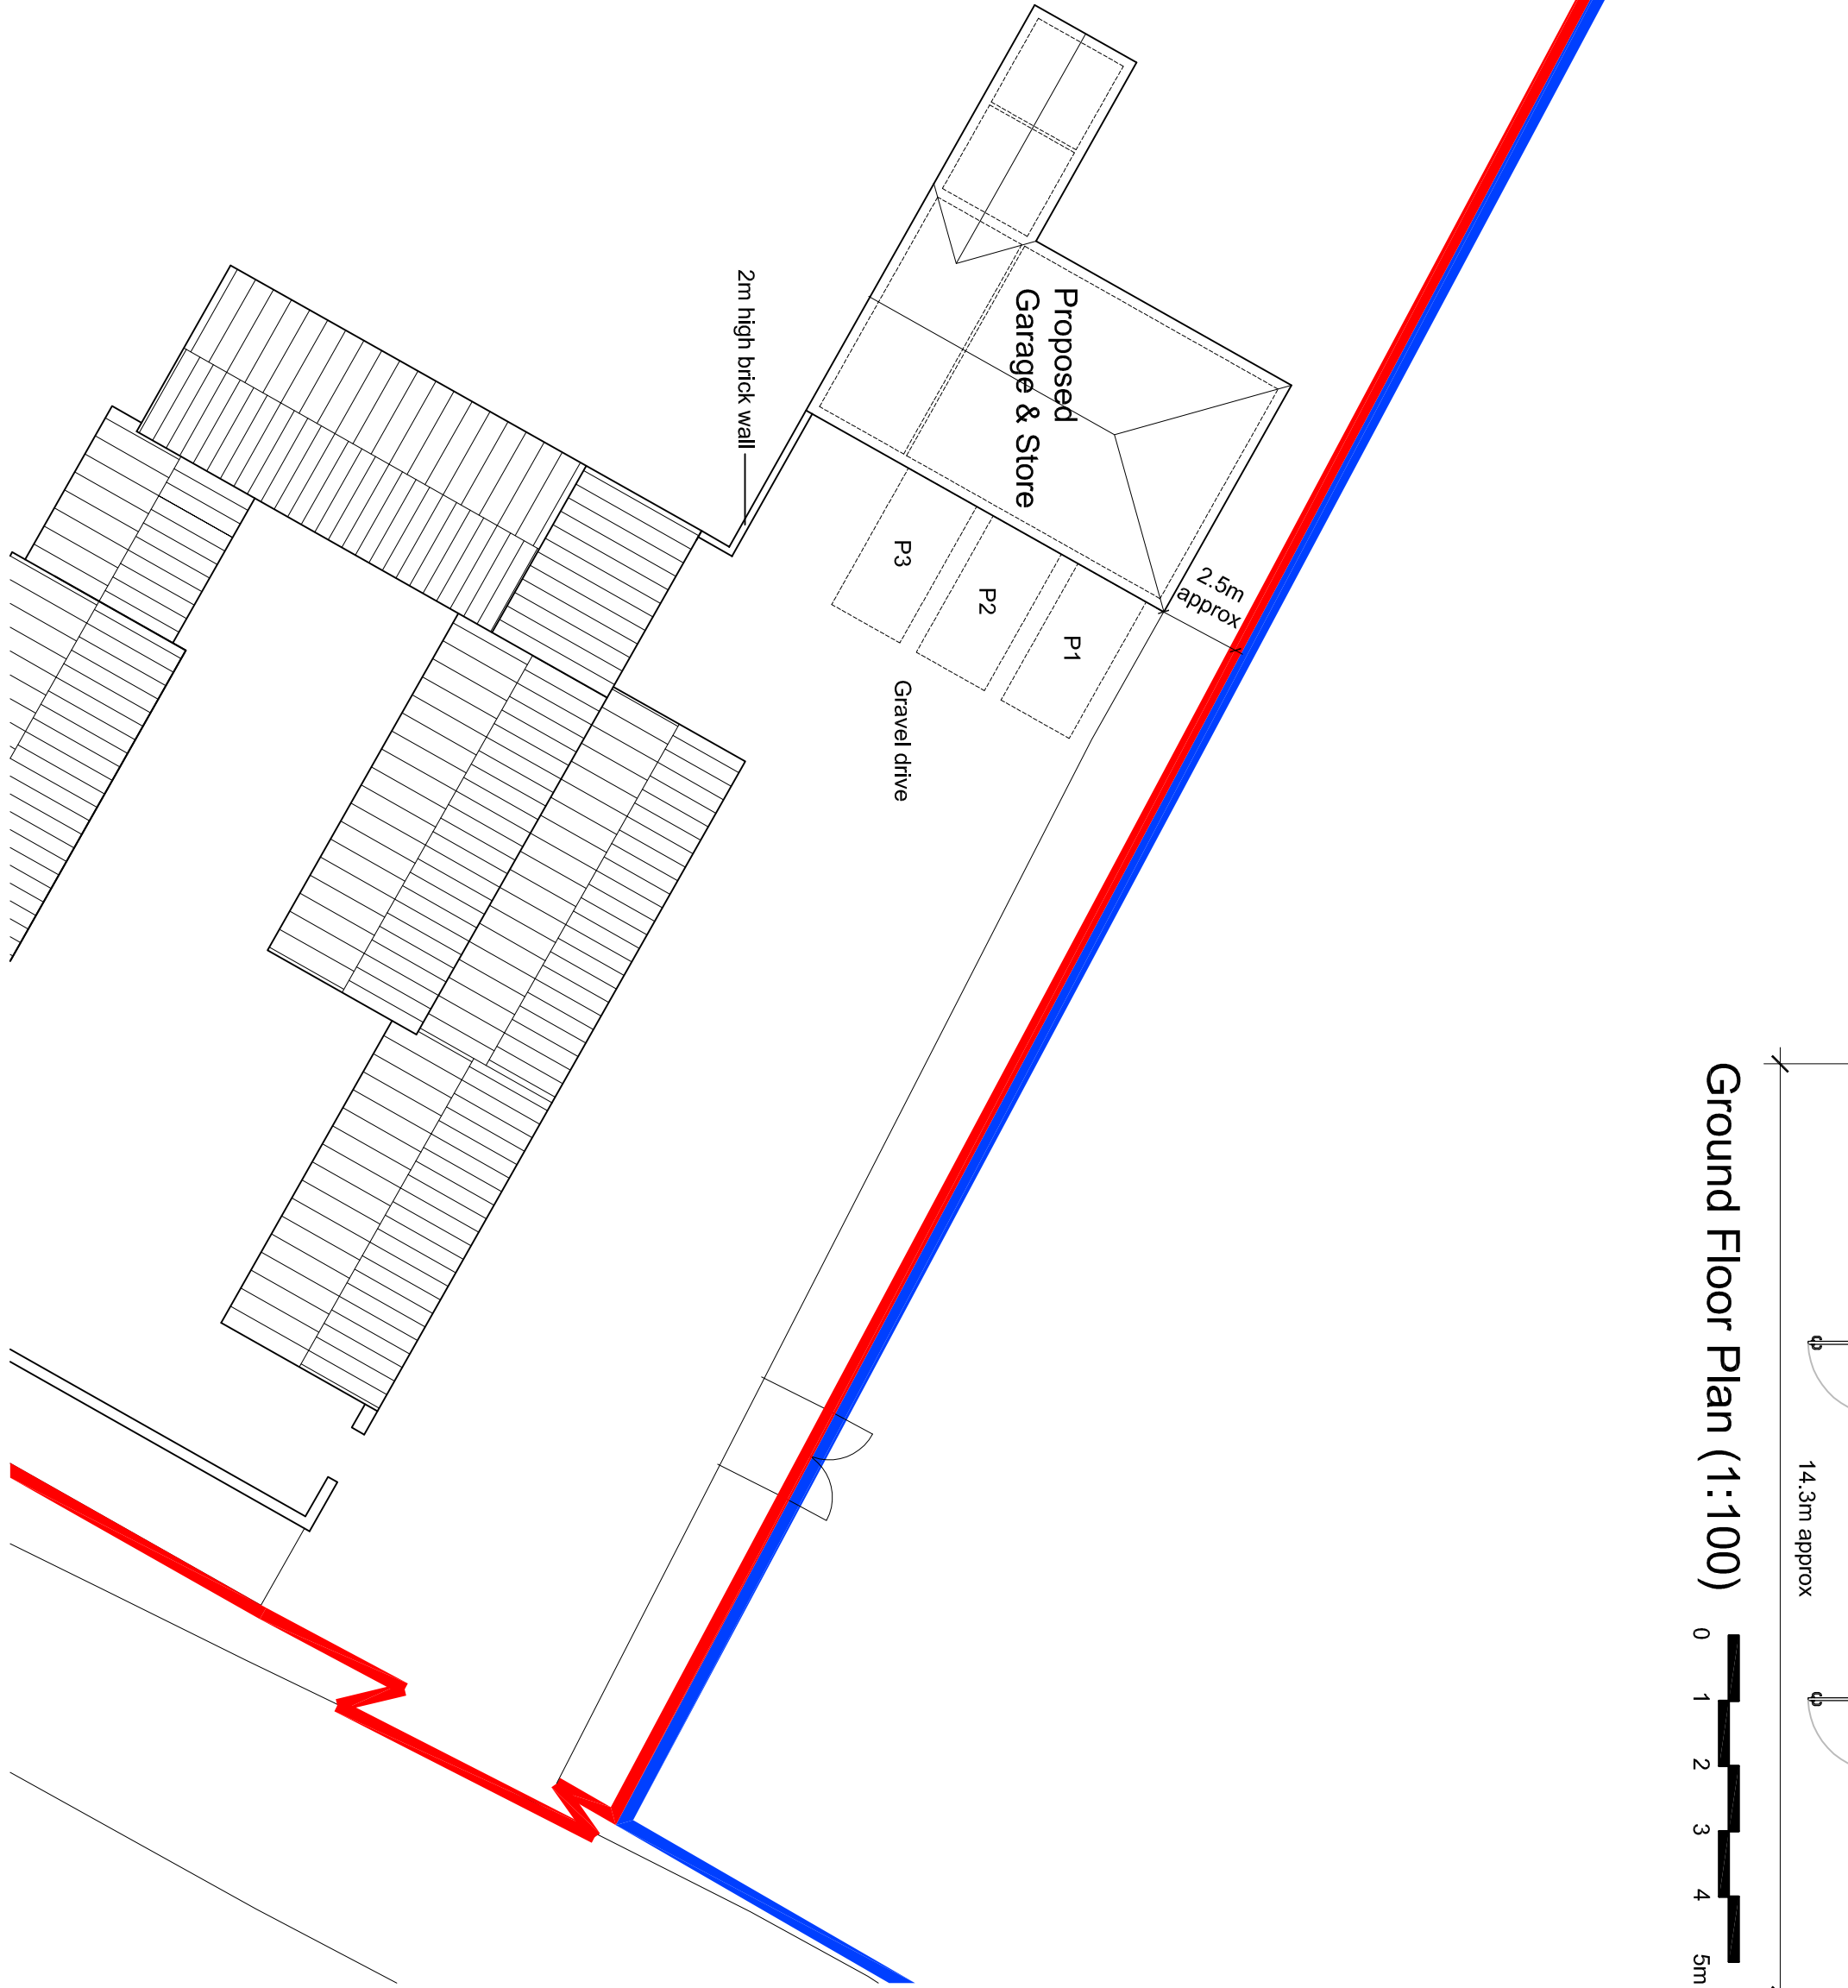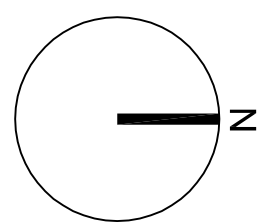

Refer to 1:200 scale Site Plan

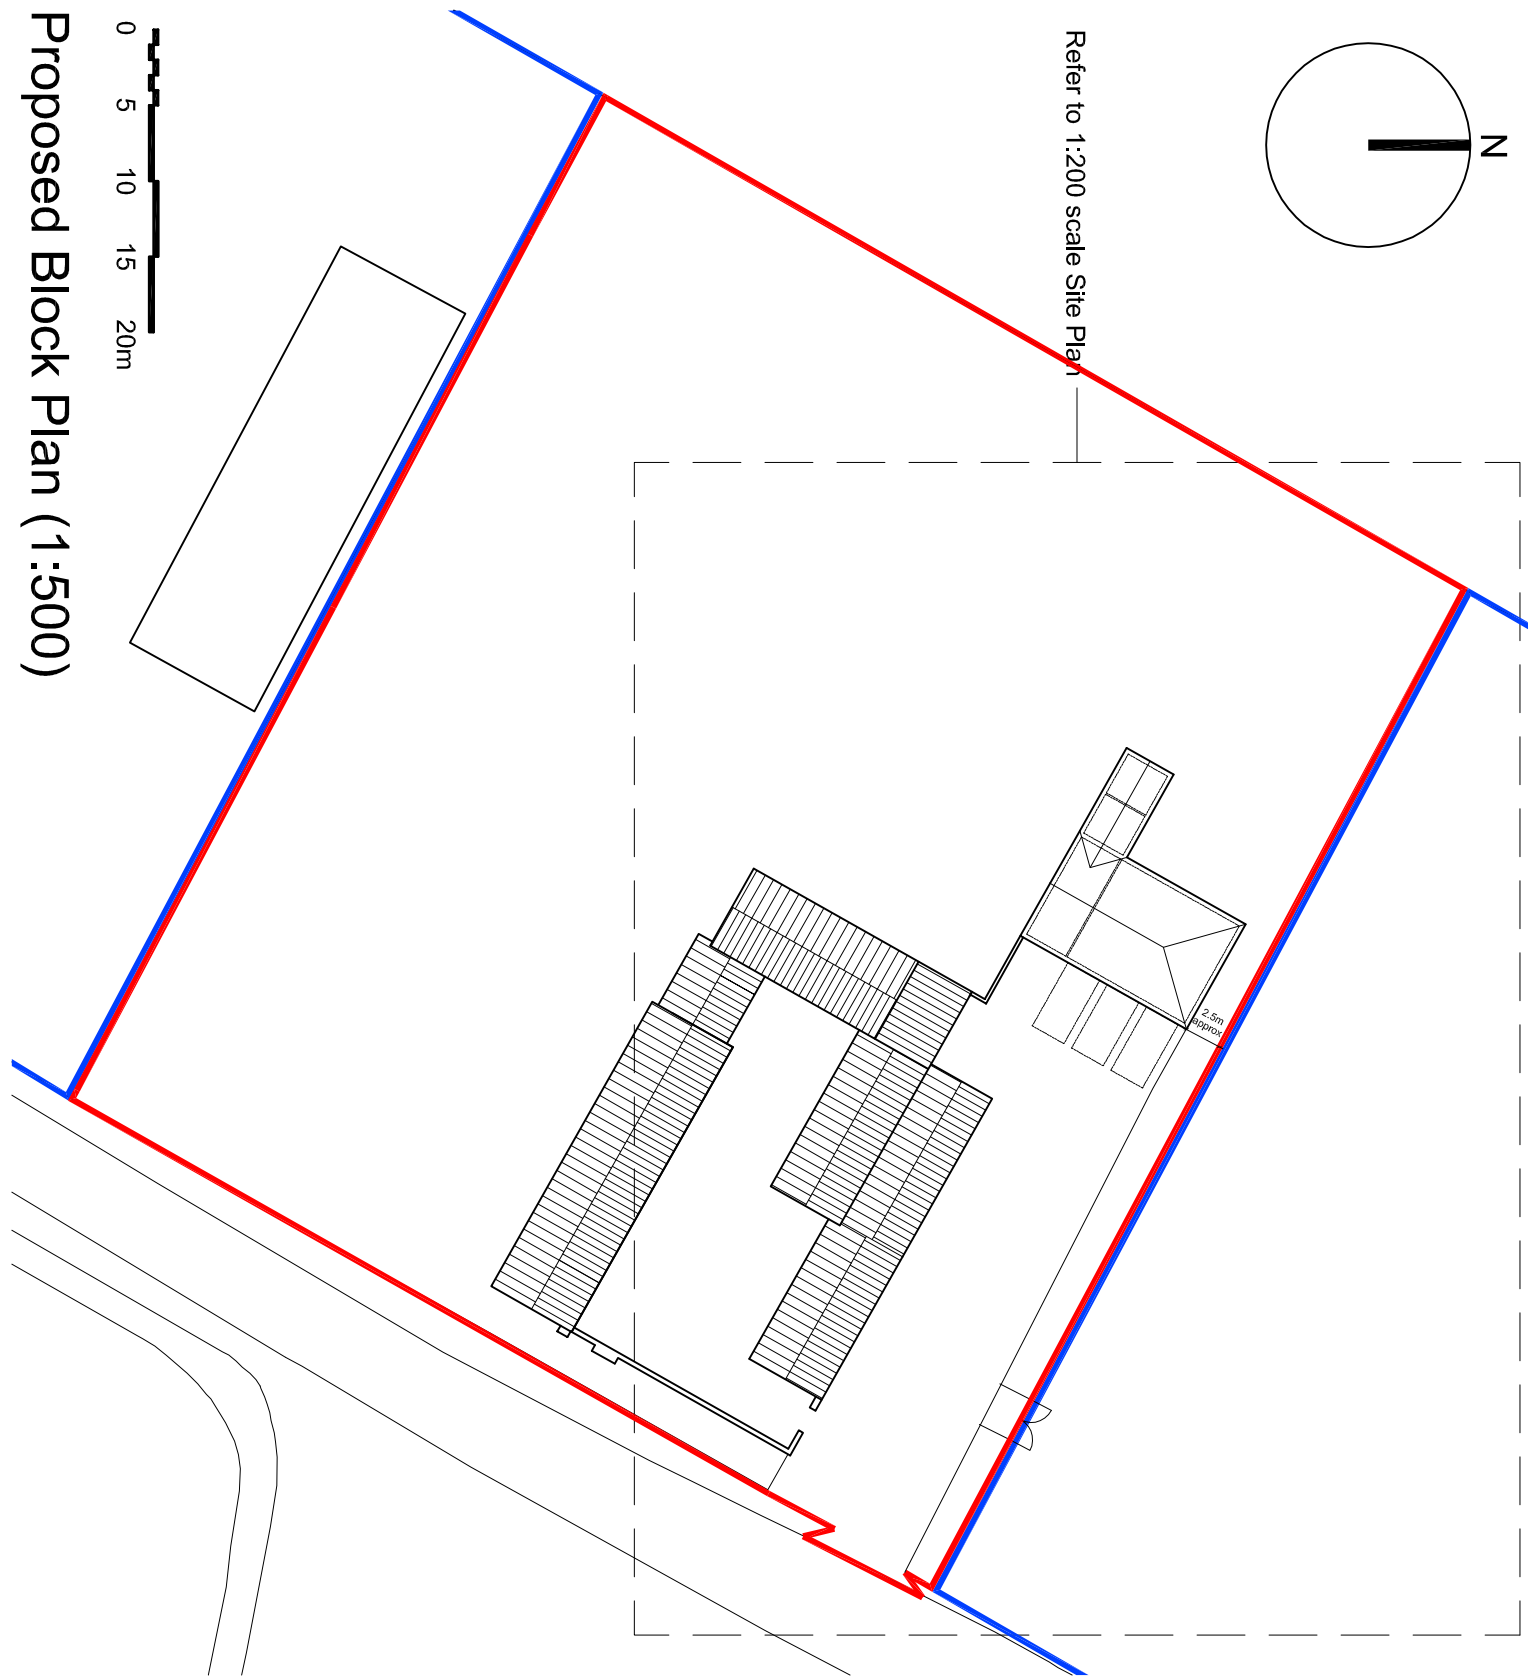 


Proposed Block Plan (1:500)

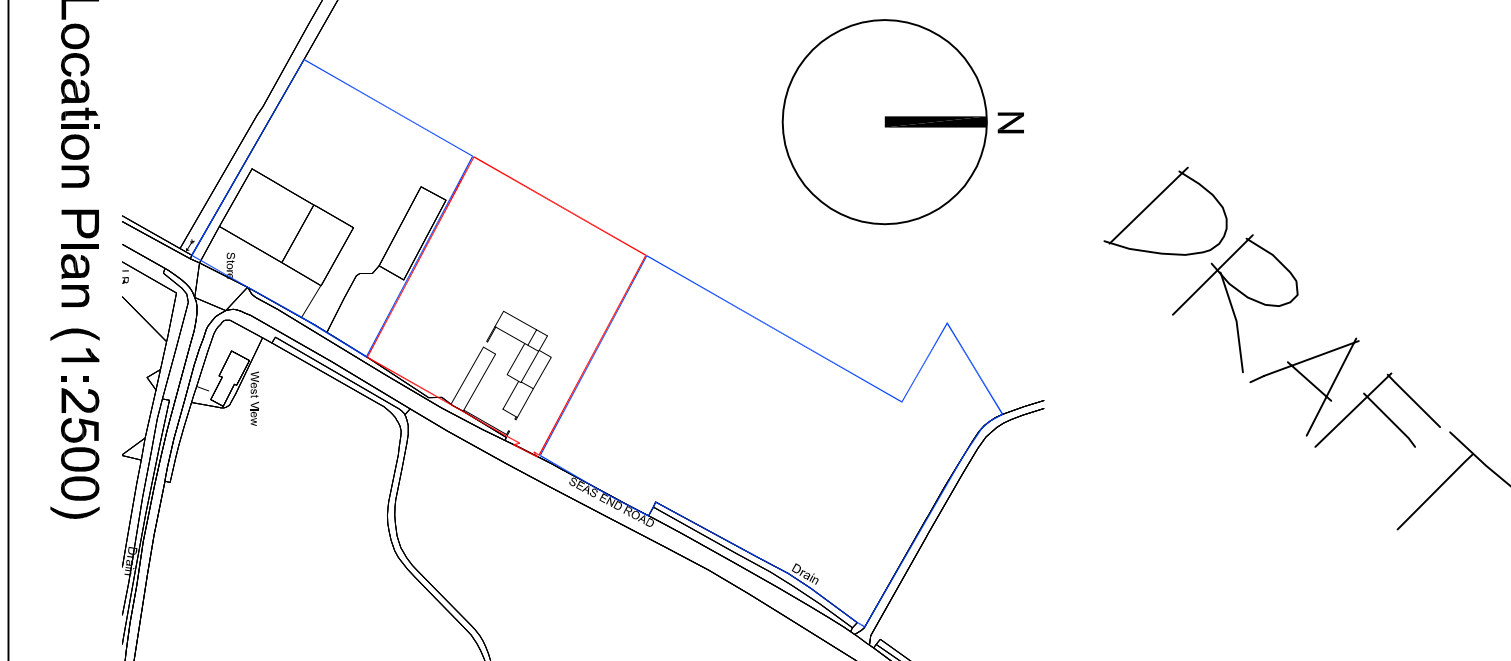

Location Plan (1:2500)

PI	01.02.16	Planning Issue	AMW / AMW
DI	26.03.16	Client Issue	AMW / AMW
Revision:	Date:	Description:	Dwn: CJK

ANDREW M WRIGHT LTD
CHARTERED ARCHITECT

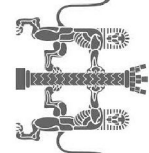

26 Jovs Bank, Holbeach St Johns, Spalding, Lincs. PE12 8SD
Telephone: 01406 540573 Mobile: 07940 914778

Project: Seas End Road
Moulton Seas End
Spalding
Lincs

Drawing Title: Plans & Elevations

Client: D Brown Building Contractors Ltd

Drawn:	Checked:	Date:	Scale:	Paper Size:
AMW	AMW	27.01.16	As shown	A1
Job No.:	Draw No.:	Stage:	Revision:	
121501	PD01	Planning	P1	