



GARAGE PROPOSALS

PLOT 1 DWELLING

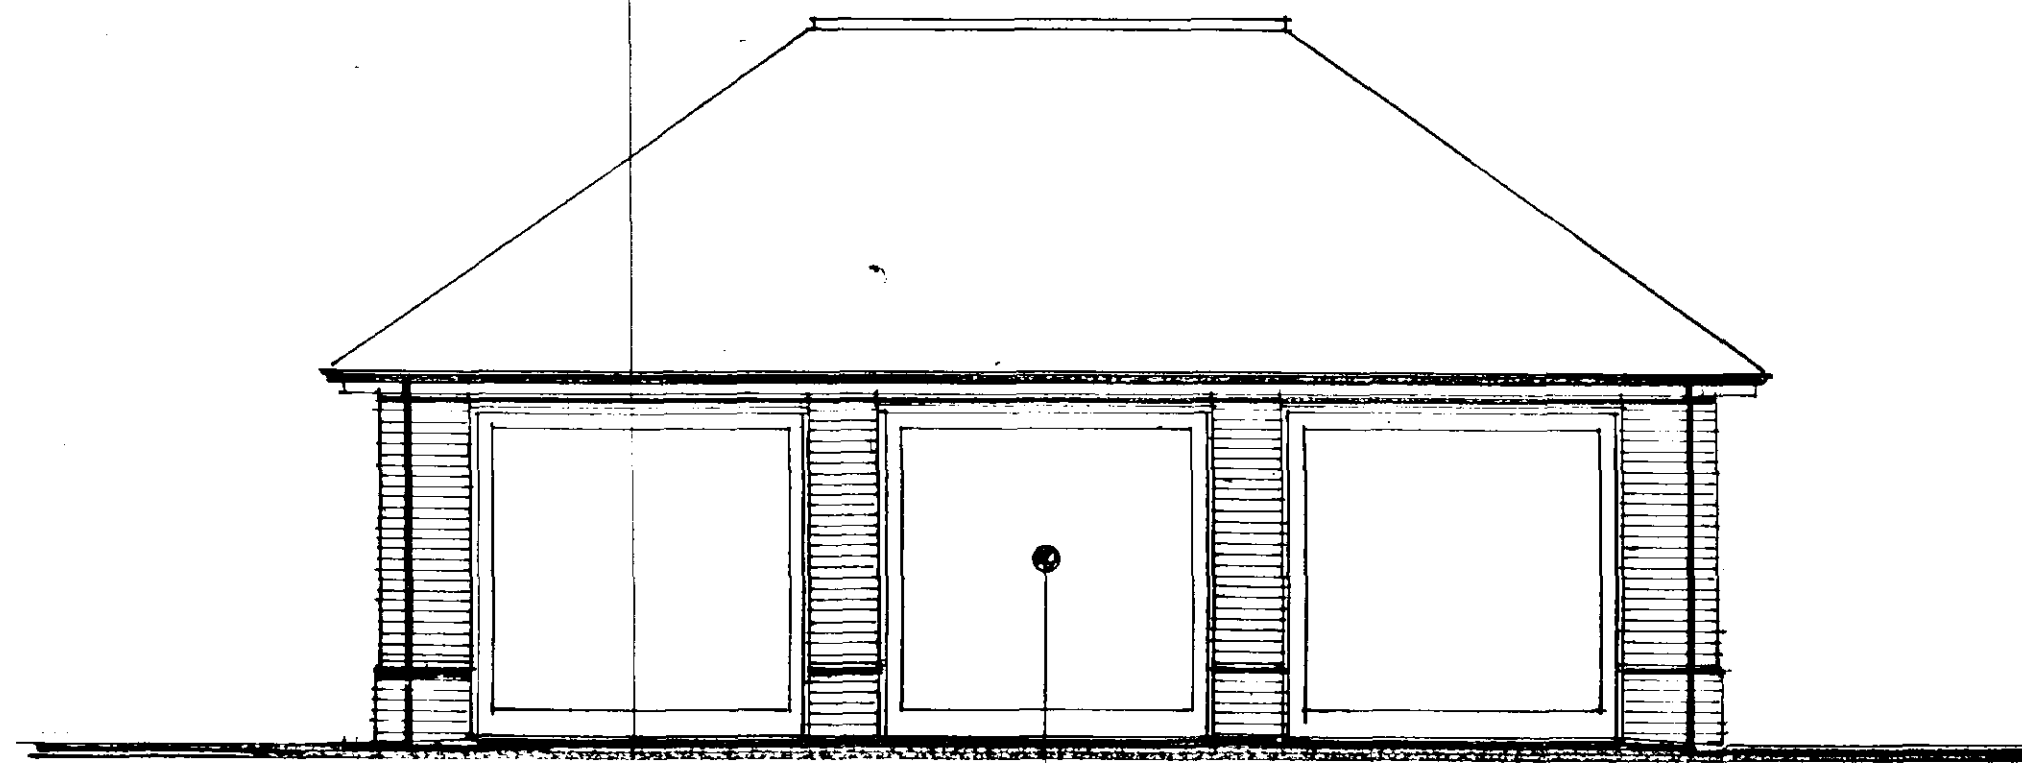


EAST ELEVATION


garage doors TIMBER UP AND OVER

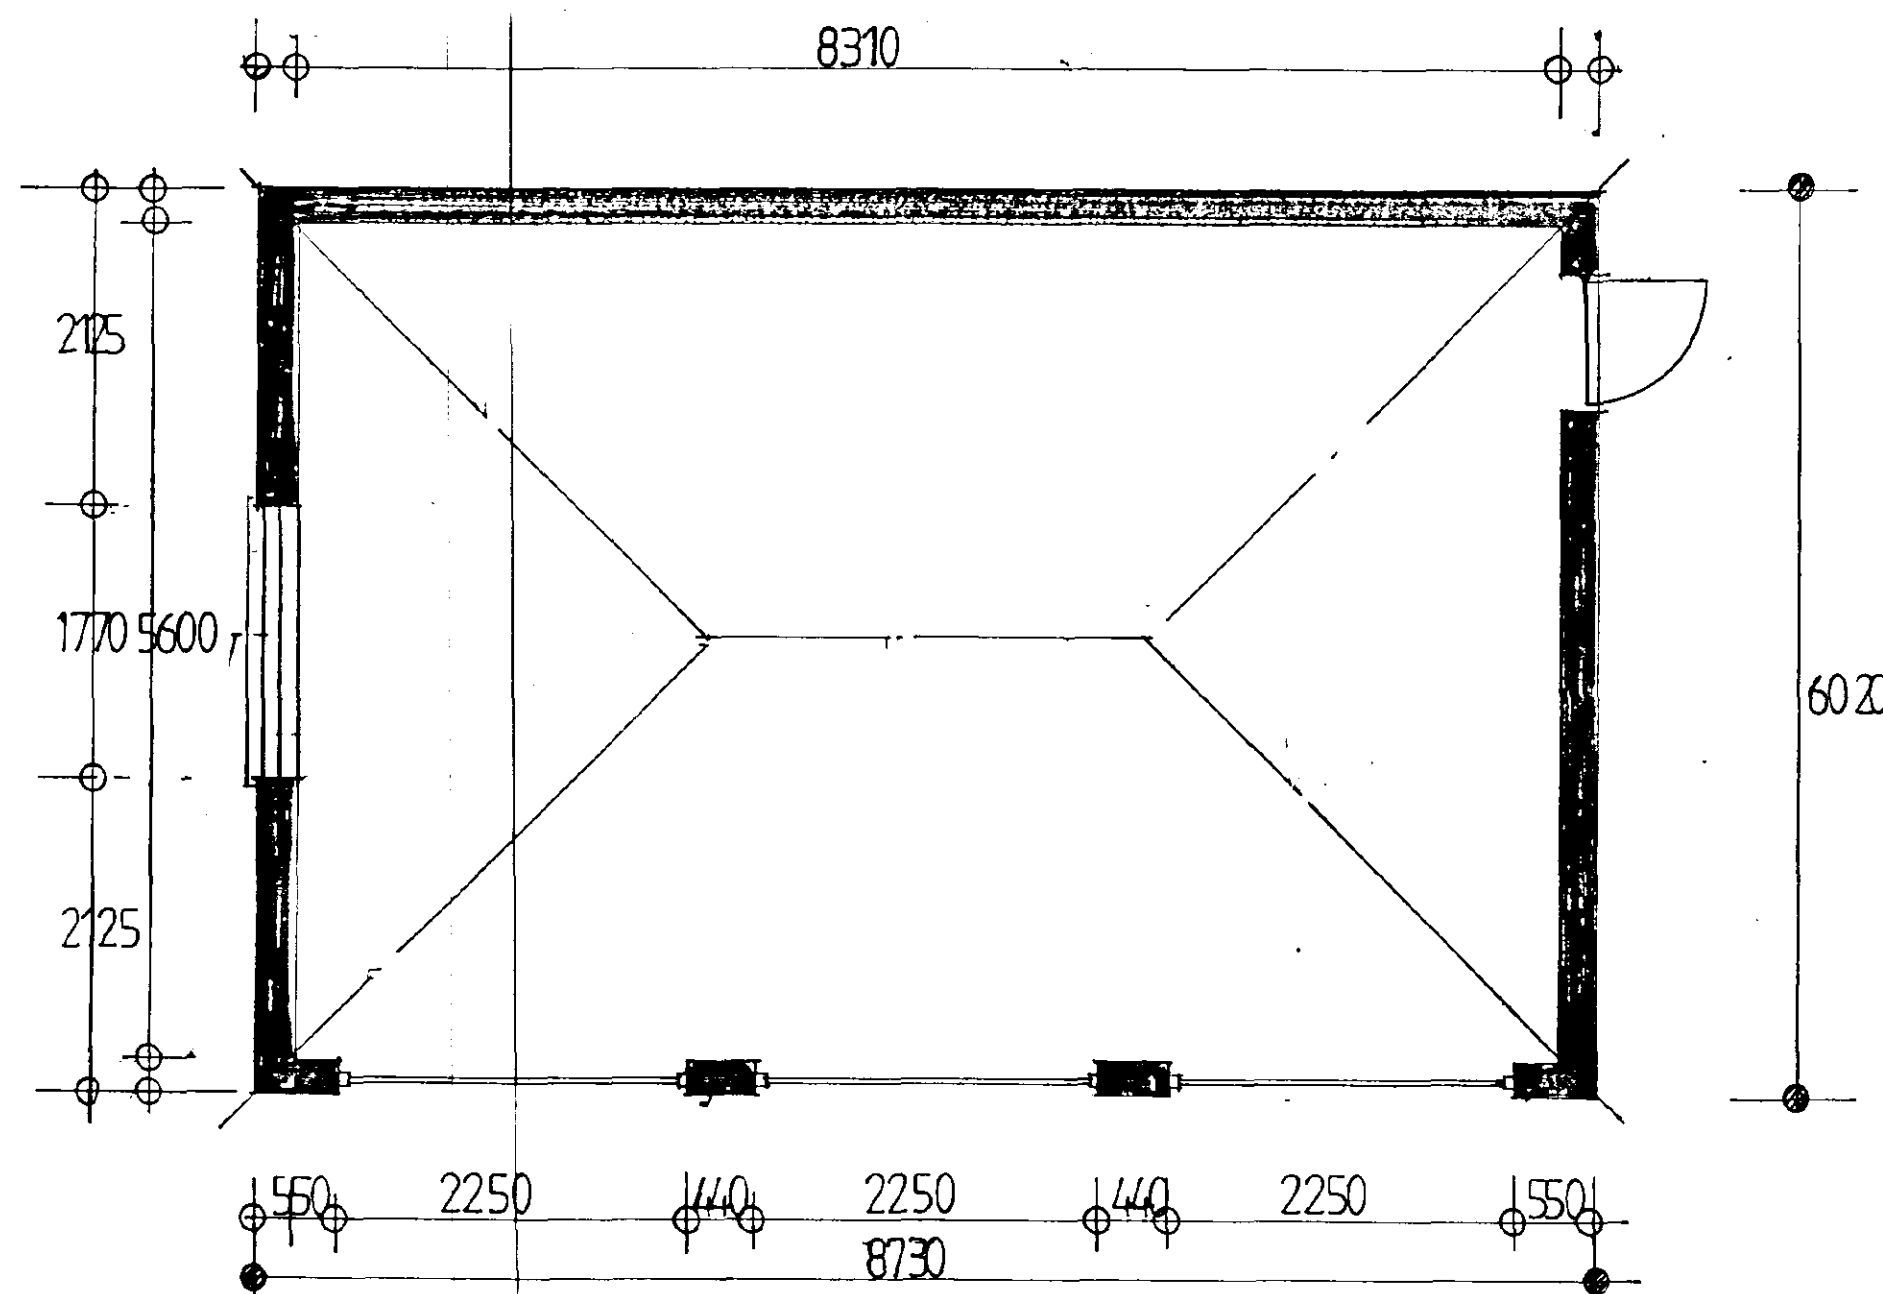

LAYOUT PLAN

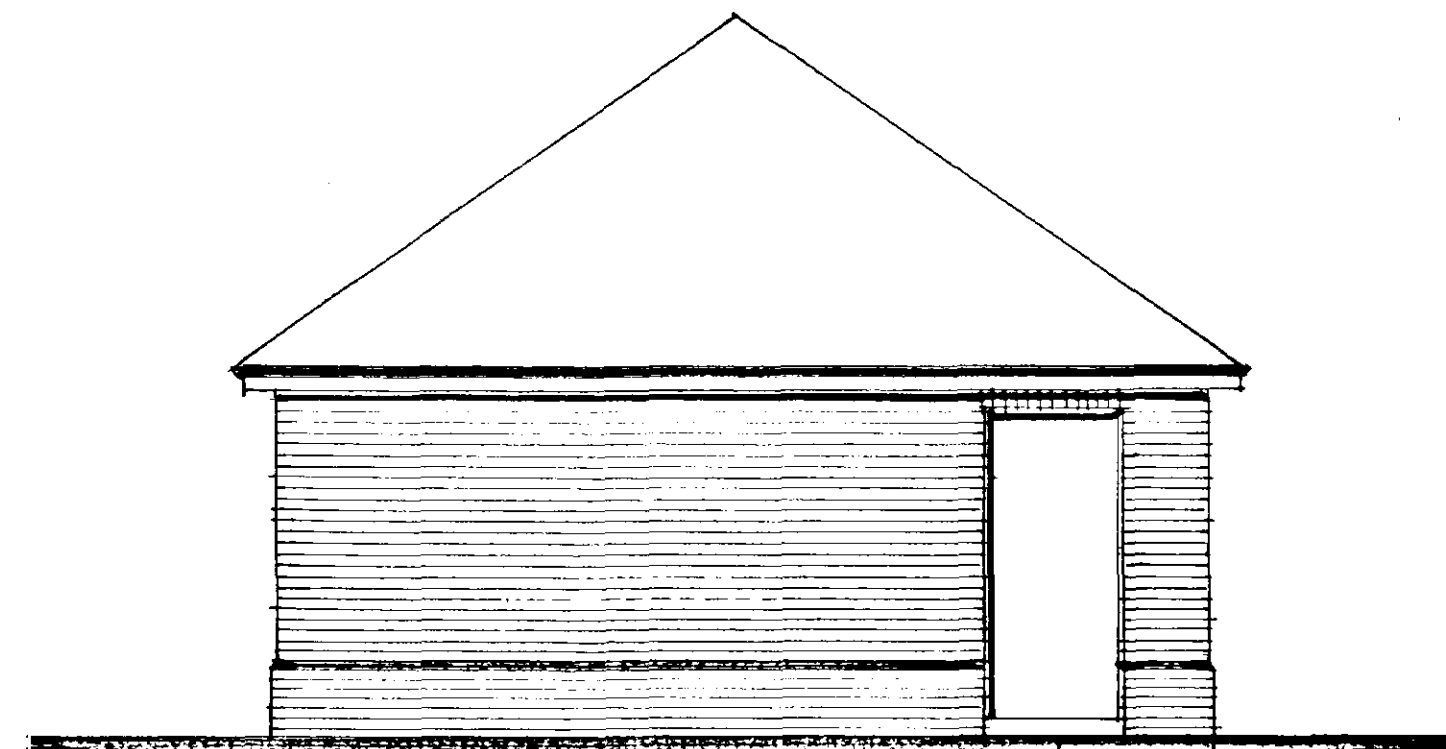

NORTH

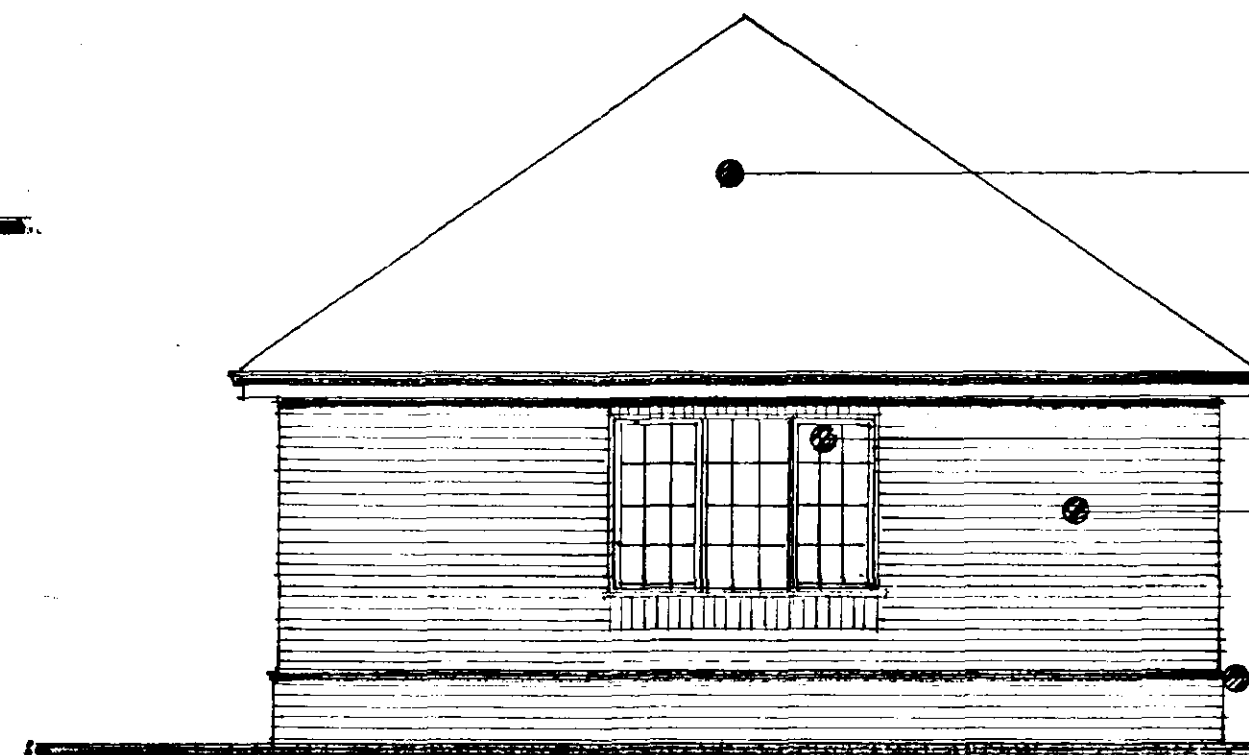


SOUTH

roof covering
INTERLOCKING TILES TYPE
AND COLOUR TO BE AGREED

window
UPVC LEADED LIGHT EFFECT GLAZING

facing brick
TYPE AND COLOUR TO BE AGREED

plinth capping
BLUE BRICK PLINTH STRETCHER

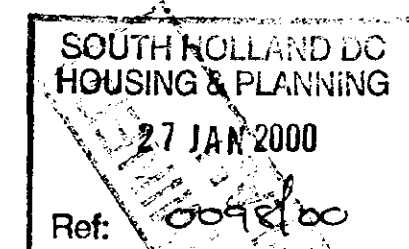


Client
CASTLE BUILDING LTD.

Job Title
PROPOSED DWELLINGS
ROMAN ROAD, MOULTON CHAPEL ;
SPALDING, LINCOLNSHIRE

Morley Newborn
architectural technicians

16a Portland Street Lincoln LN5 7JX Tel. Lincoln (0522) 542589
Fax. No. (0522) 530652

Date	DECEMBER 1999	Scale	1:50
Drawing No.	1566.99.6		

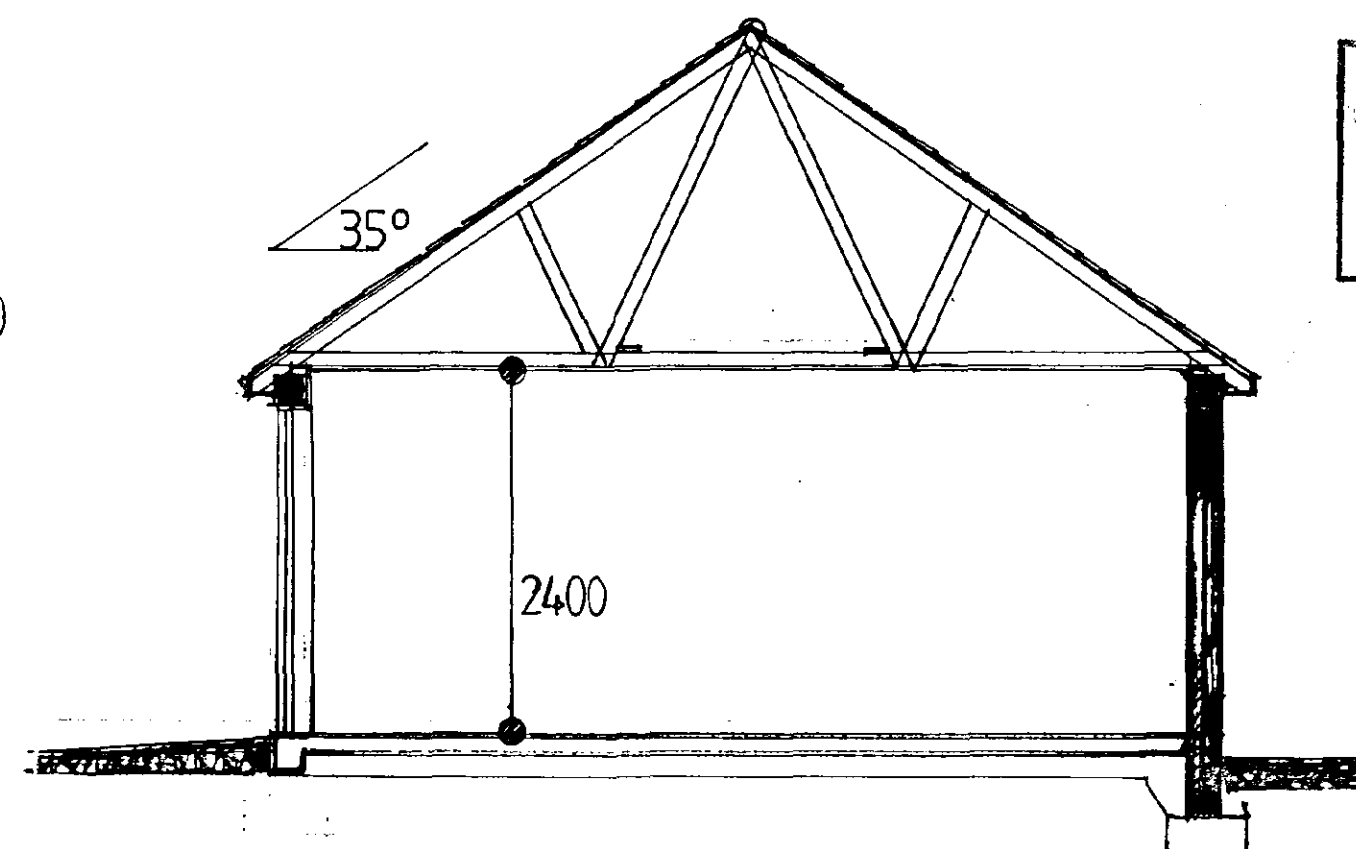

SECTION



roof covering
INTERLOCKING TILE TYPE AND
COLOUR TO BE AGREED

facing brick
RED FACINGS TYPE TO BE AGREED

soldier courses
CONTRAST FACINGS TYPE TO BE AGREED
windows
UPVC WITH LEADED LIGHT EFFECT GLAZING
plinth capping
BLUE BRICK PLINTH STRETCHERS

SOUTH ELEVATION

Client
CASTLE BUILDING LTD.


Job Title
PROPOSED DWELLINGS
ROMAN ROAD, MOULTON CHAPEL,
SPALDING, LINCOLNSHIRE

Morley Newborn
architectural technicians
16a Portland Street Lincoln LN5 7JX Tel. Lincoln (0522) 542589
Fax. No. (0522) 530652


Date **DECEMBER 1999** Scale **1:50**
Drawing No. **1566.99.5**

PLOT 1 DWELLING

SOUTH HOLLAND DC
HOUSING & PLANNING
27 JAN 2000
Ref: 009800

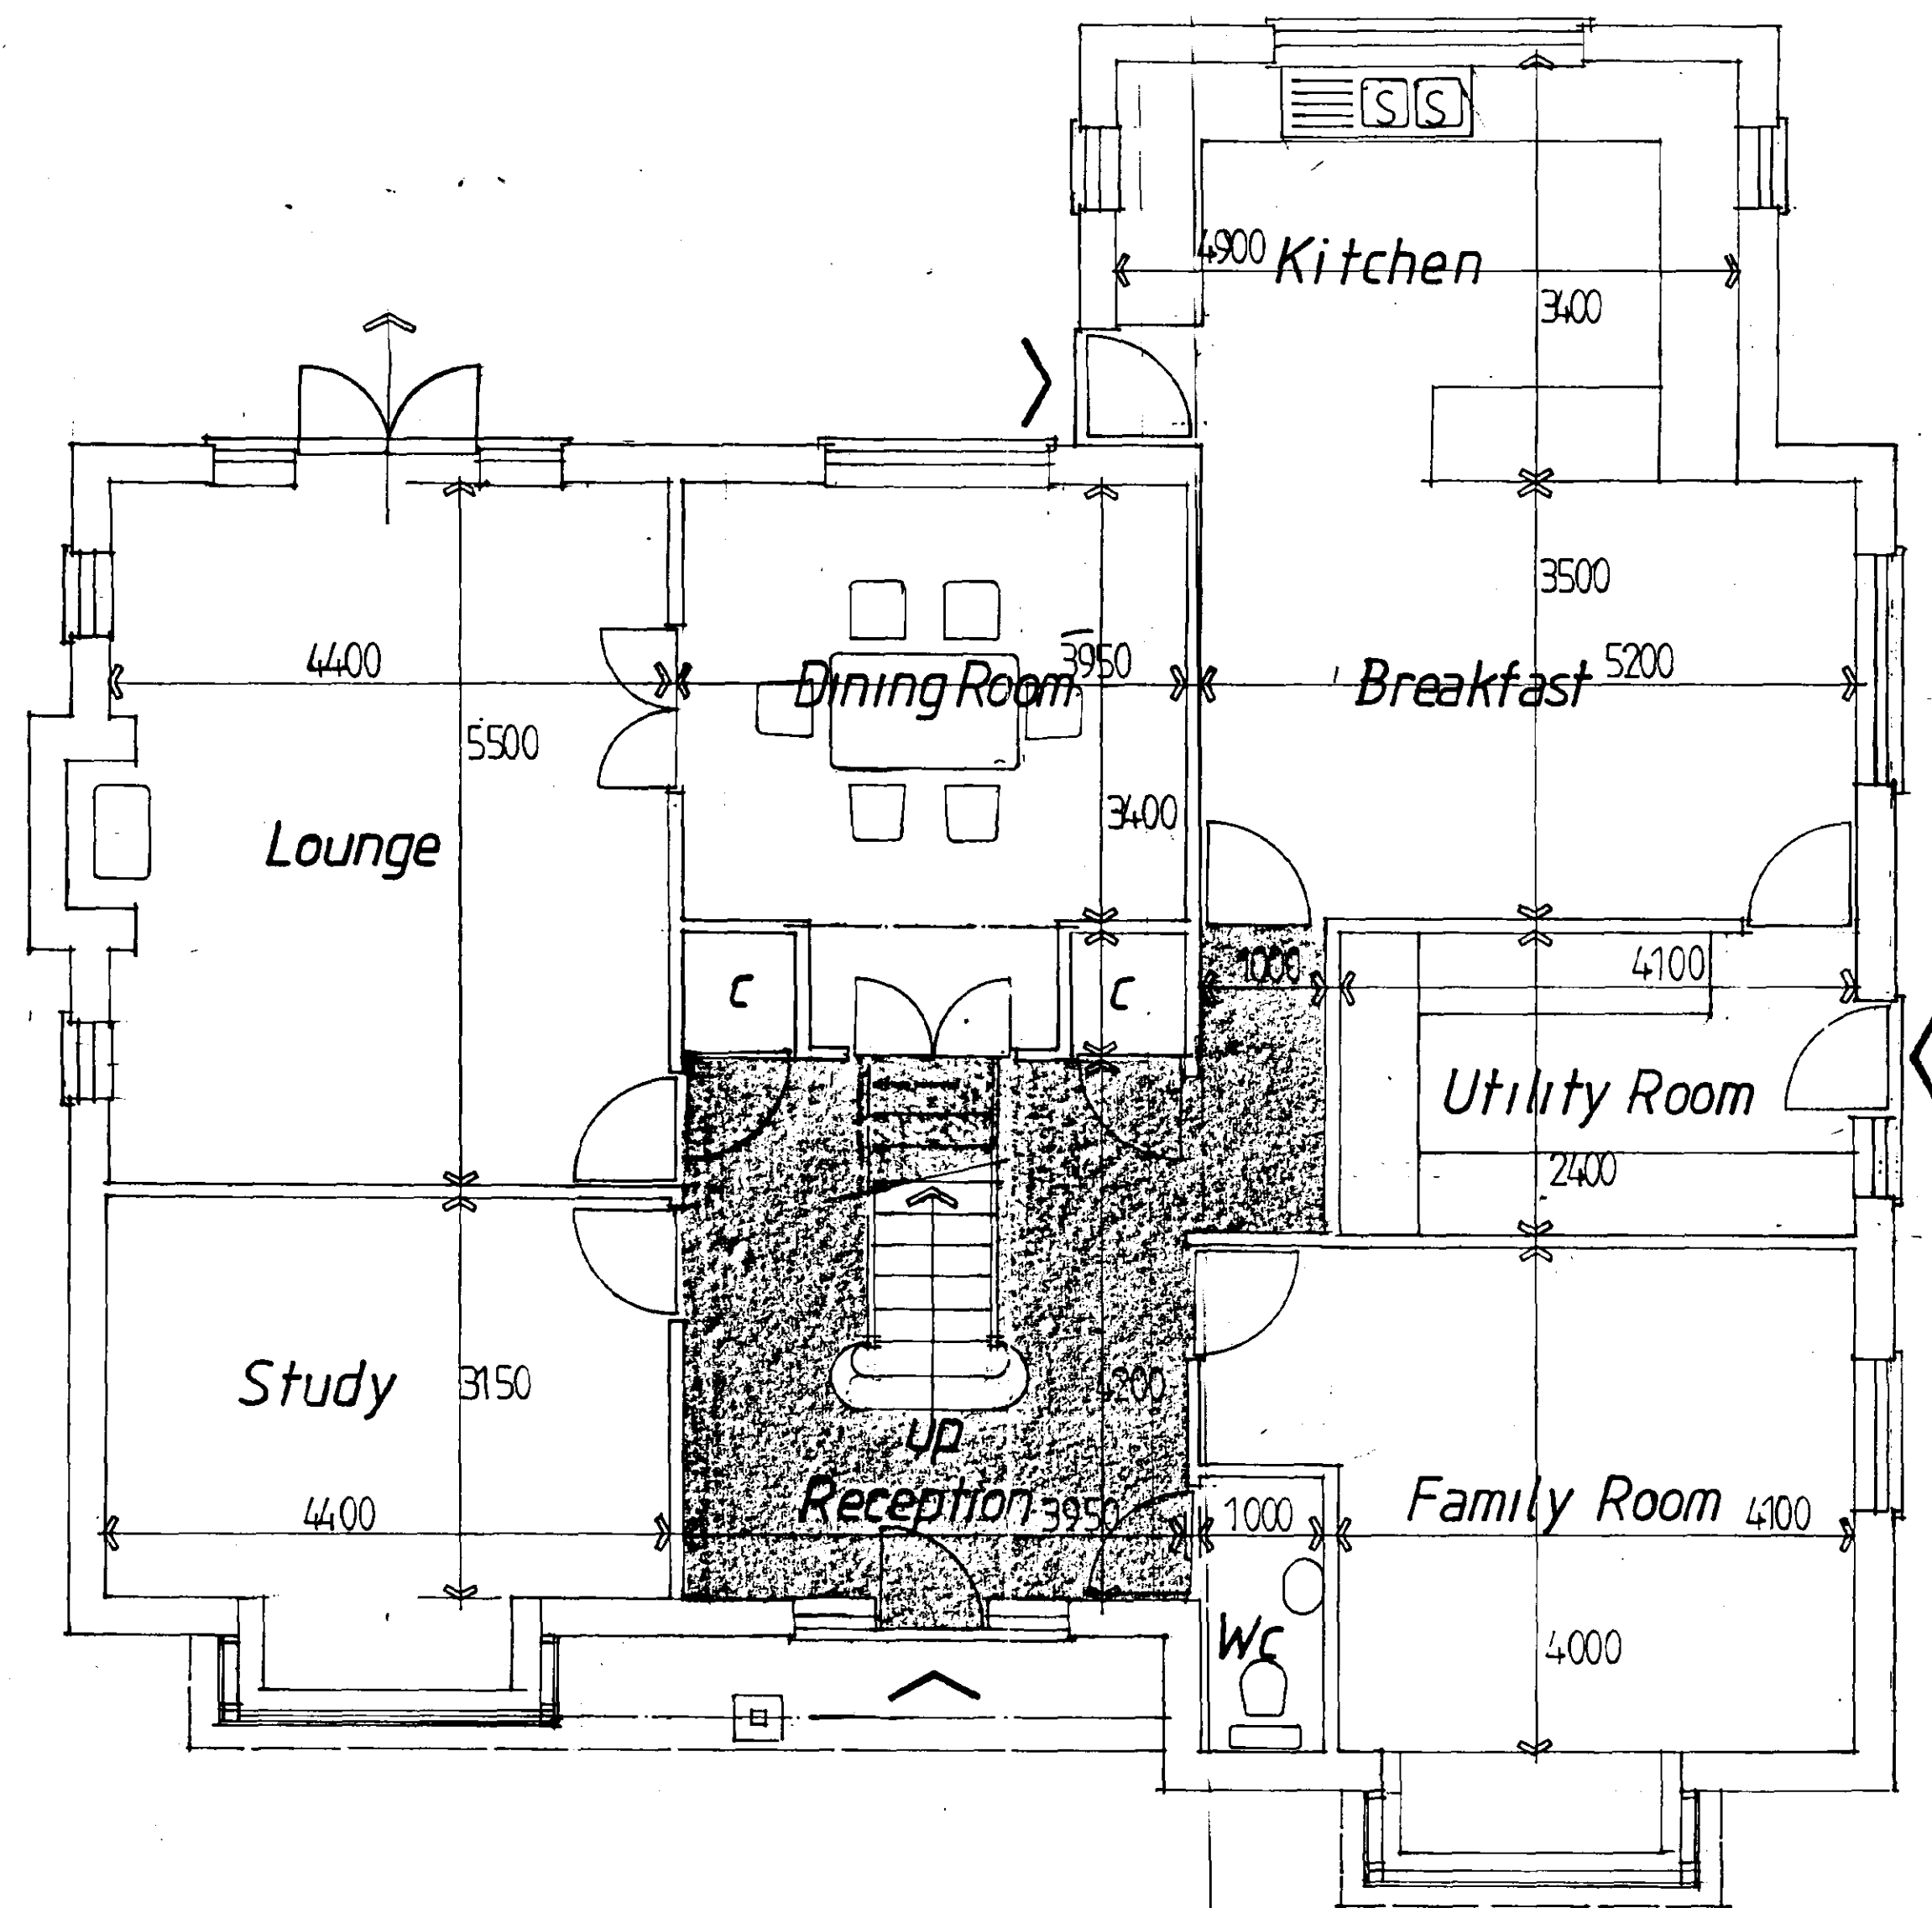

GROUND FLOOR PLAN

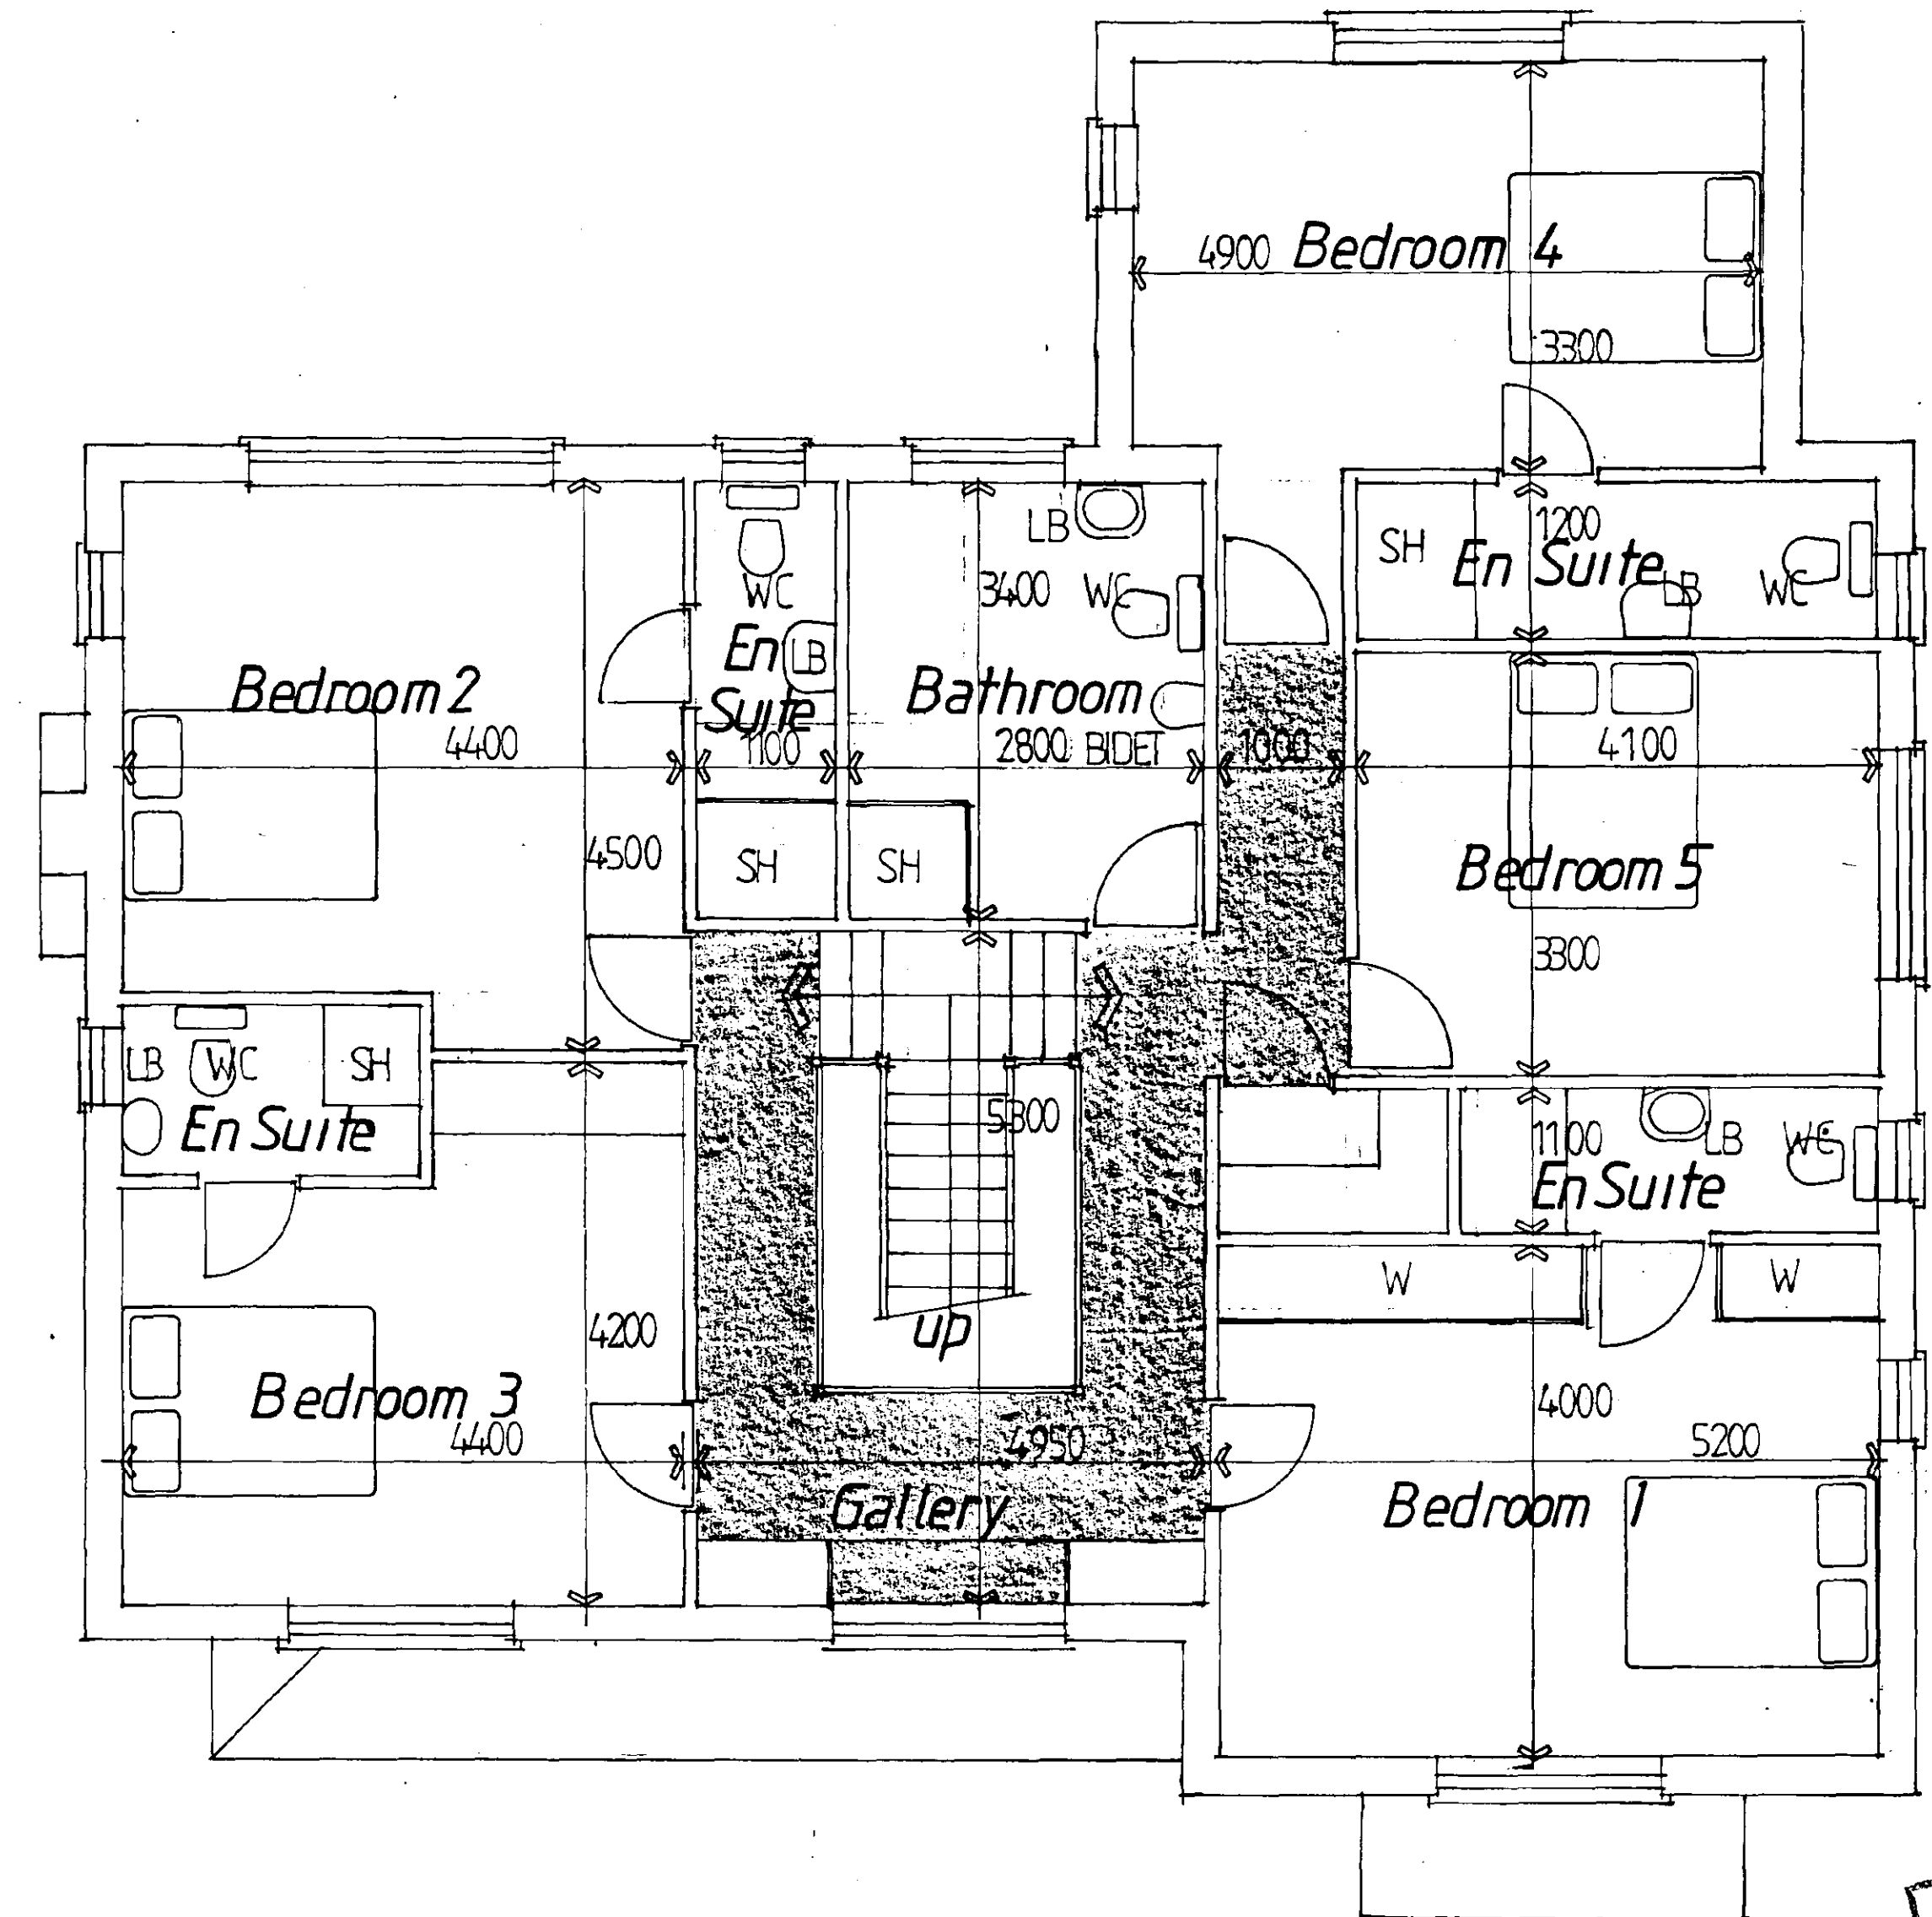

FIRST FLOOR PLAN

DETERMINED
PLAN

ELEVATIONS



EAST ELEVATION



NORTH ELEVATION



WEST ELEVATION

roof covering
INTERLOCKING TILES - TYPE AND
COLOUR TO BE AGREED

facing brick
RED BRICK - TYPE TO BE AGREED

soldier courses - window heads
CONTRAST BRICK - TYPE AND COLOUR
TO BE AGREED

windows
UPVC - LEADED LIGHT EFFECT GLAZING

plinth capping
BLUE BRICK STRETCHER PLINTHS

SOUTH HOLLAND DC
HOUSING & PLANNING
27 JAN 2000
Ref: 0098/00

PLOT 1 DWELLING


Client
CASTLE BUILDING LTD.

Job Title
PROPOSED DWELLINGS
ROMAN ROAD, MOULTON CHAPEL
SPALDING, LINCOLNSHIRE

Morley Newborn
architectural technicians
16a Portland Street Lincoln LN5 7JX Tel. Lincoln (0522) 542589
Fax. No. (0522) 530652

Date: DECEMBER 1999 Scale: 1:50
Drawing No. 1566.99.4

ELEVATIONS

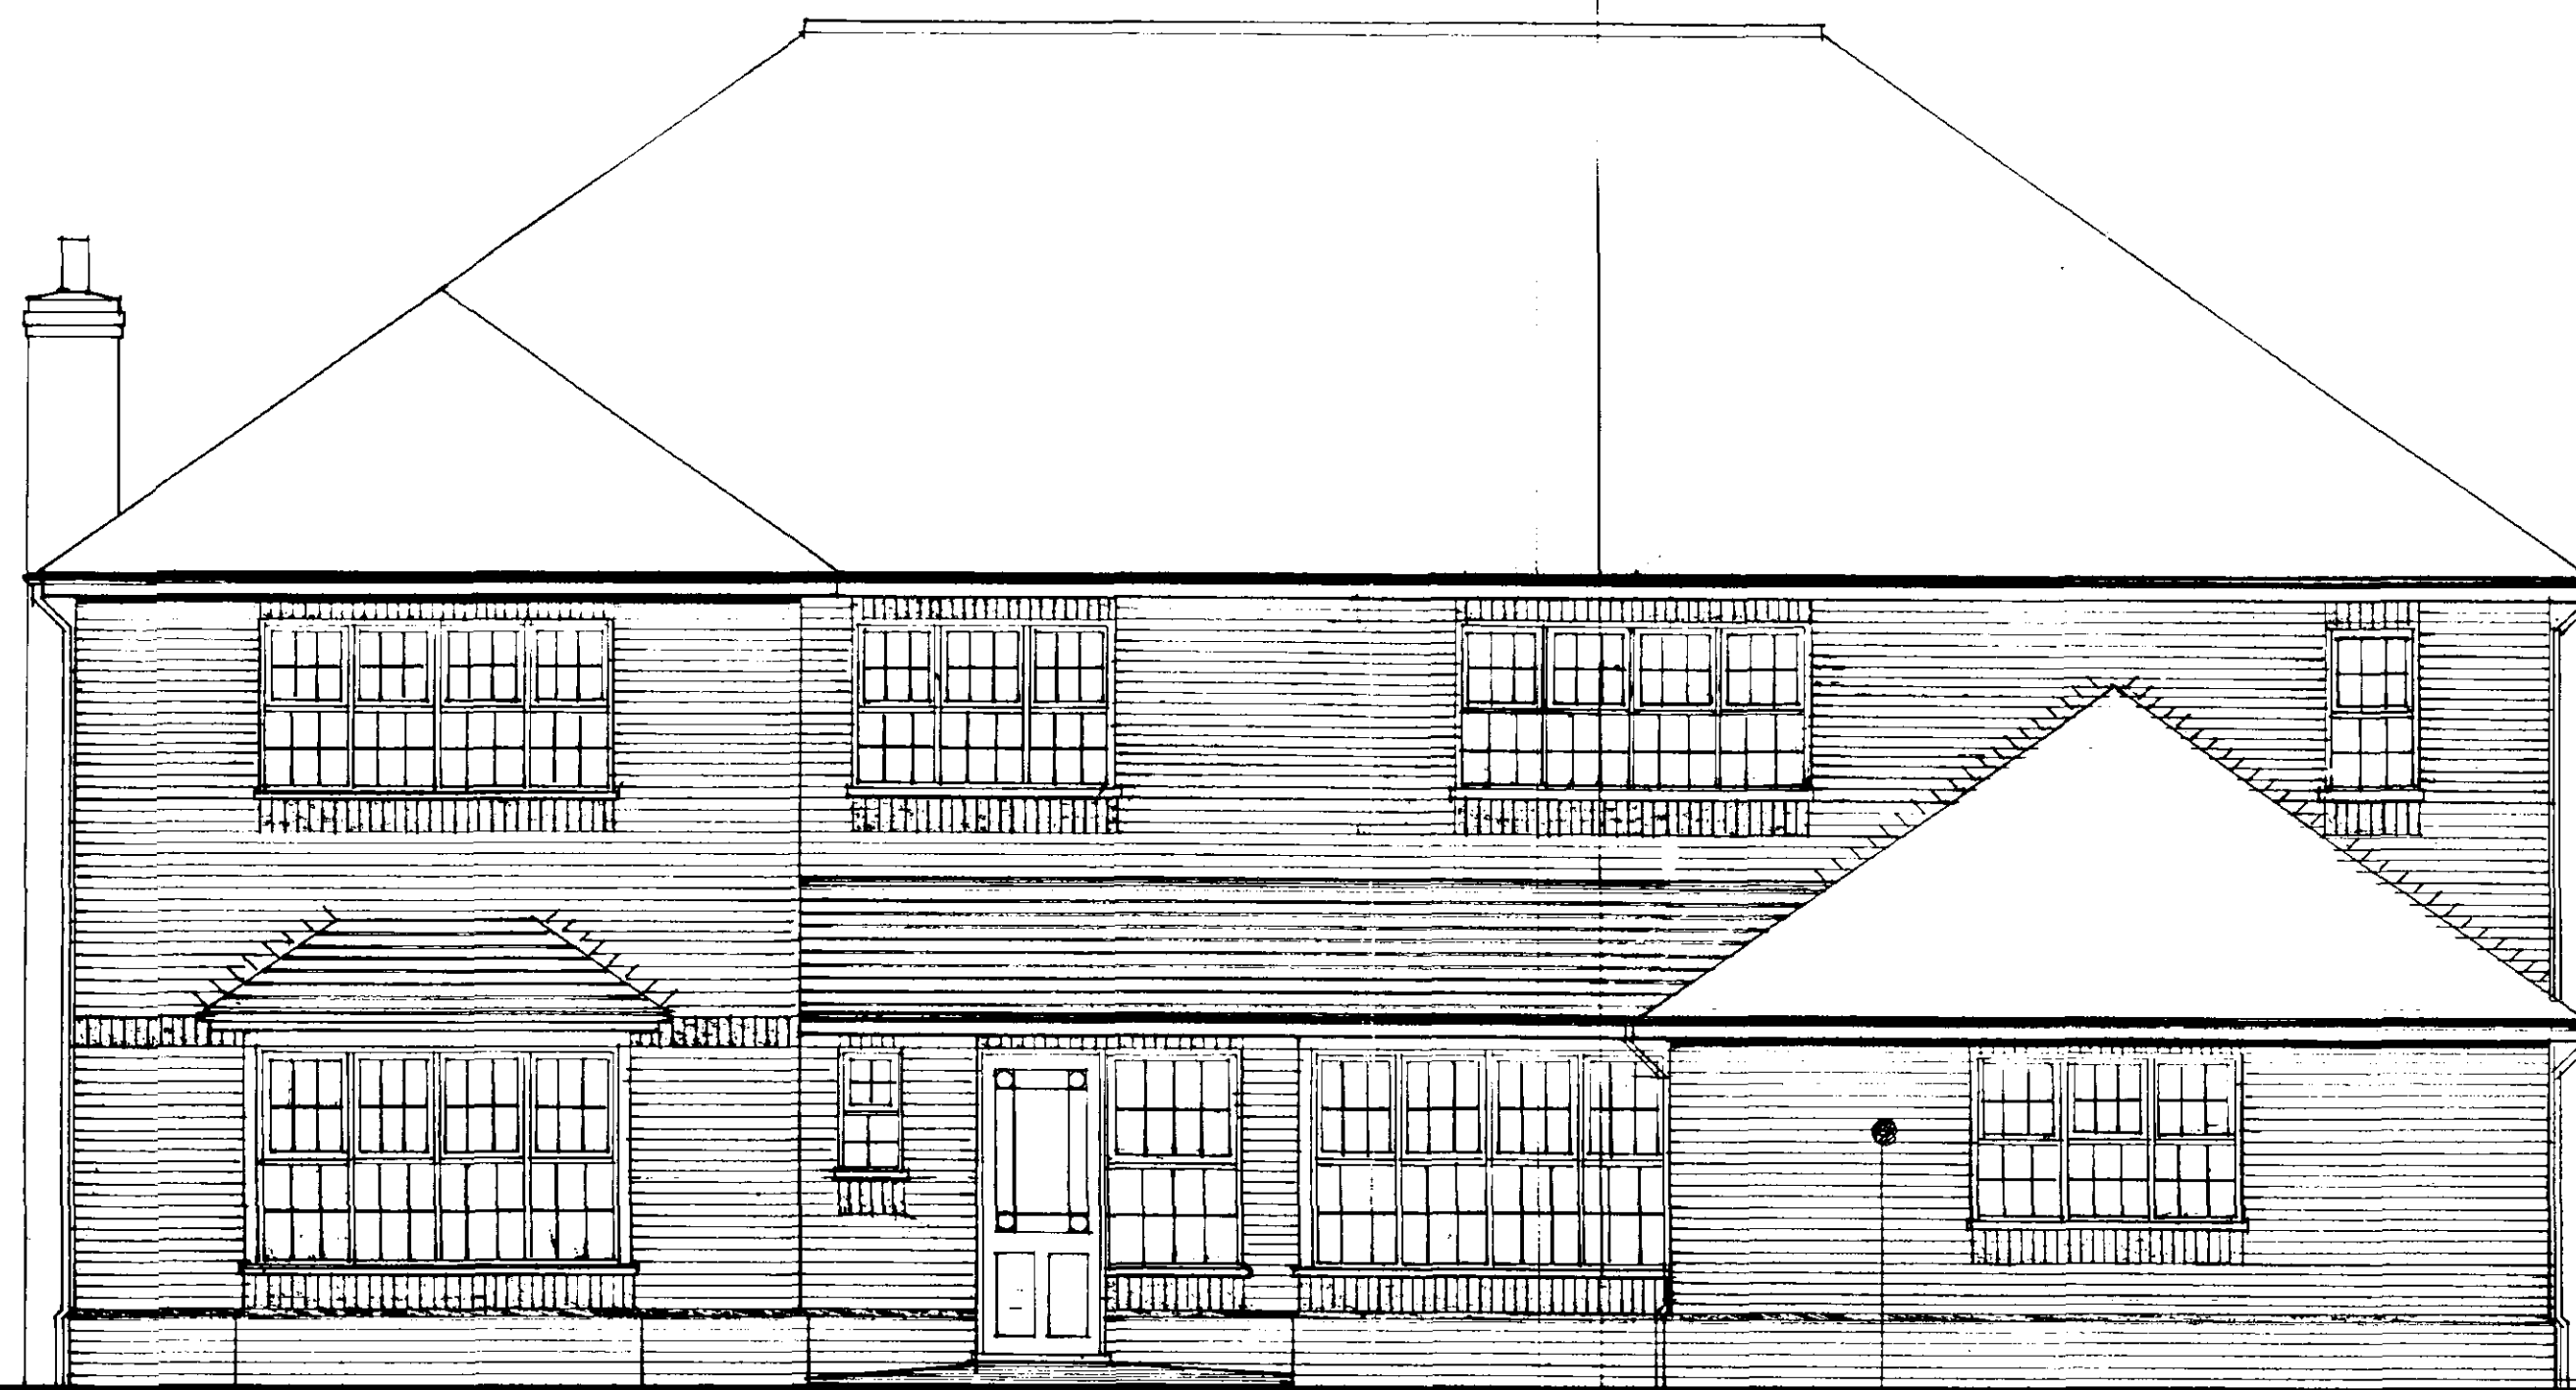

SOUTH

Facing brick
RED FACINGS _TYPE TO BE AGREED




WEST

garage doors
TIMBER _UP AND OVER


roof covering
INTERLOCKING TILES _TYPE AND COLOUR
TO BE AGREED

*soldier courses. head and
cill courses*
CONTRAST FACINGS _TYPE AND
COLOUR TO BE AGREED

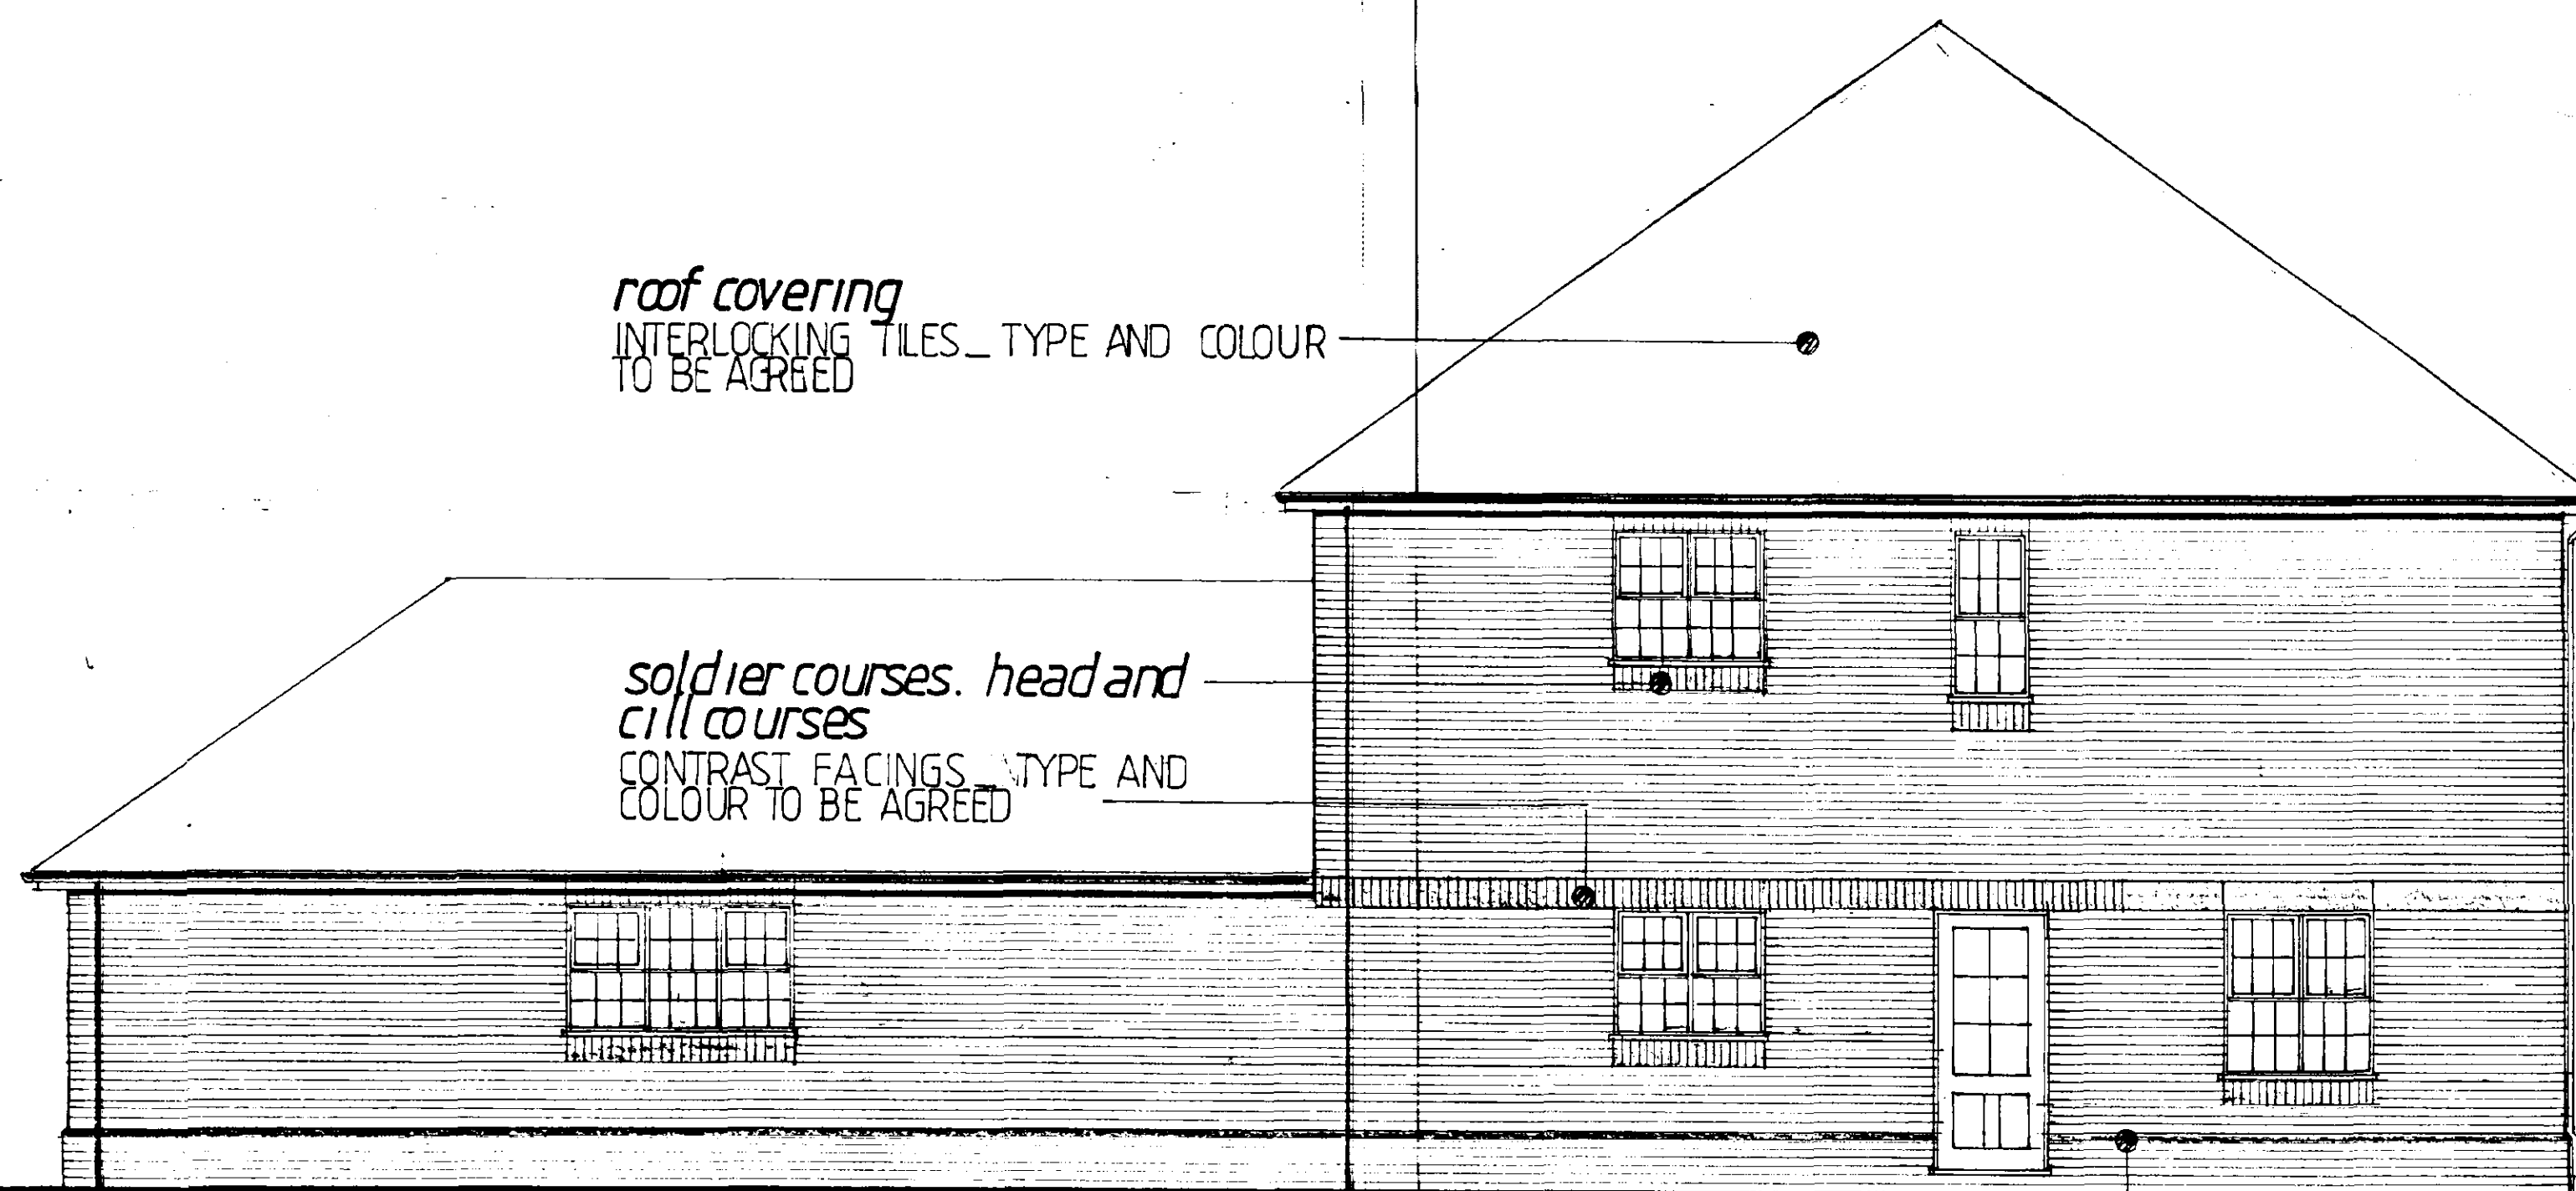

EAST

plinth capping
BLUE BRICK PLINTH STRETCHERS

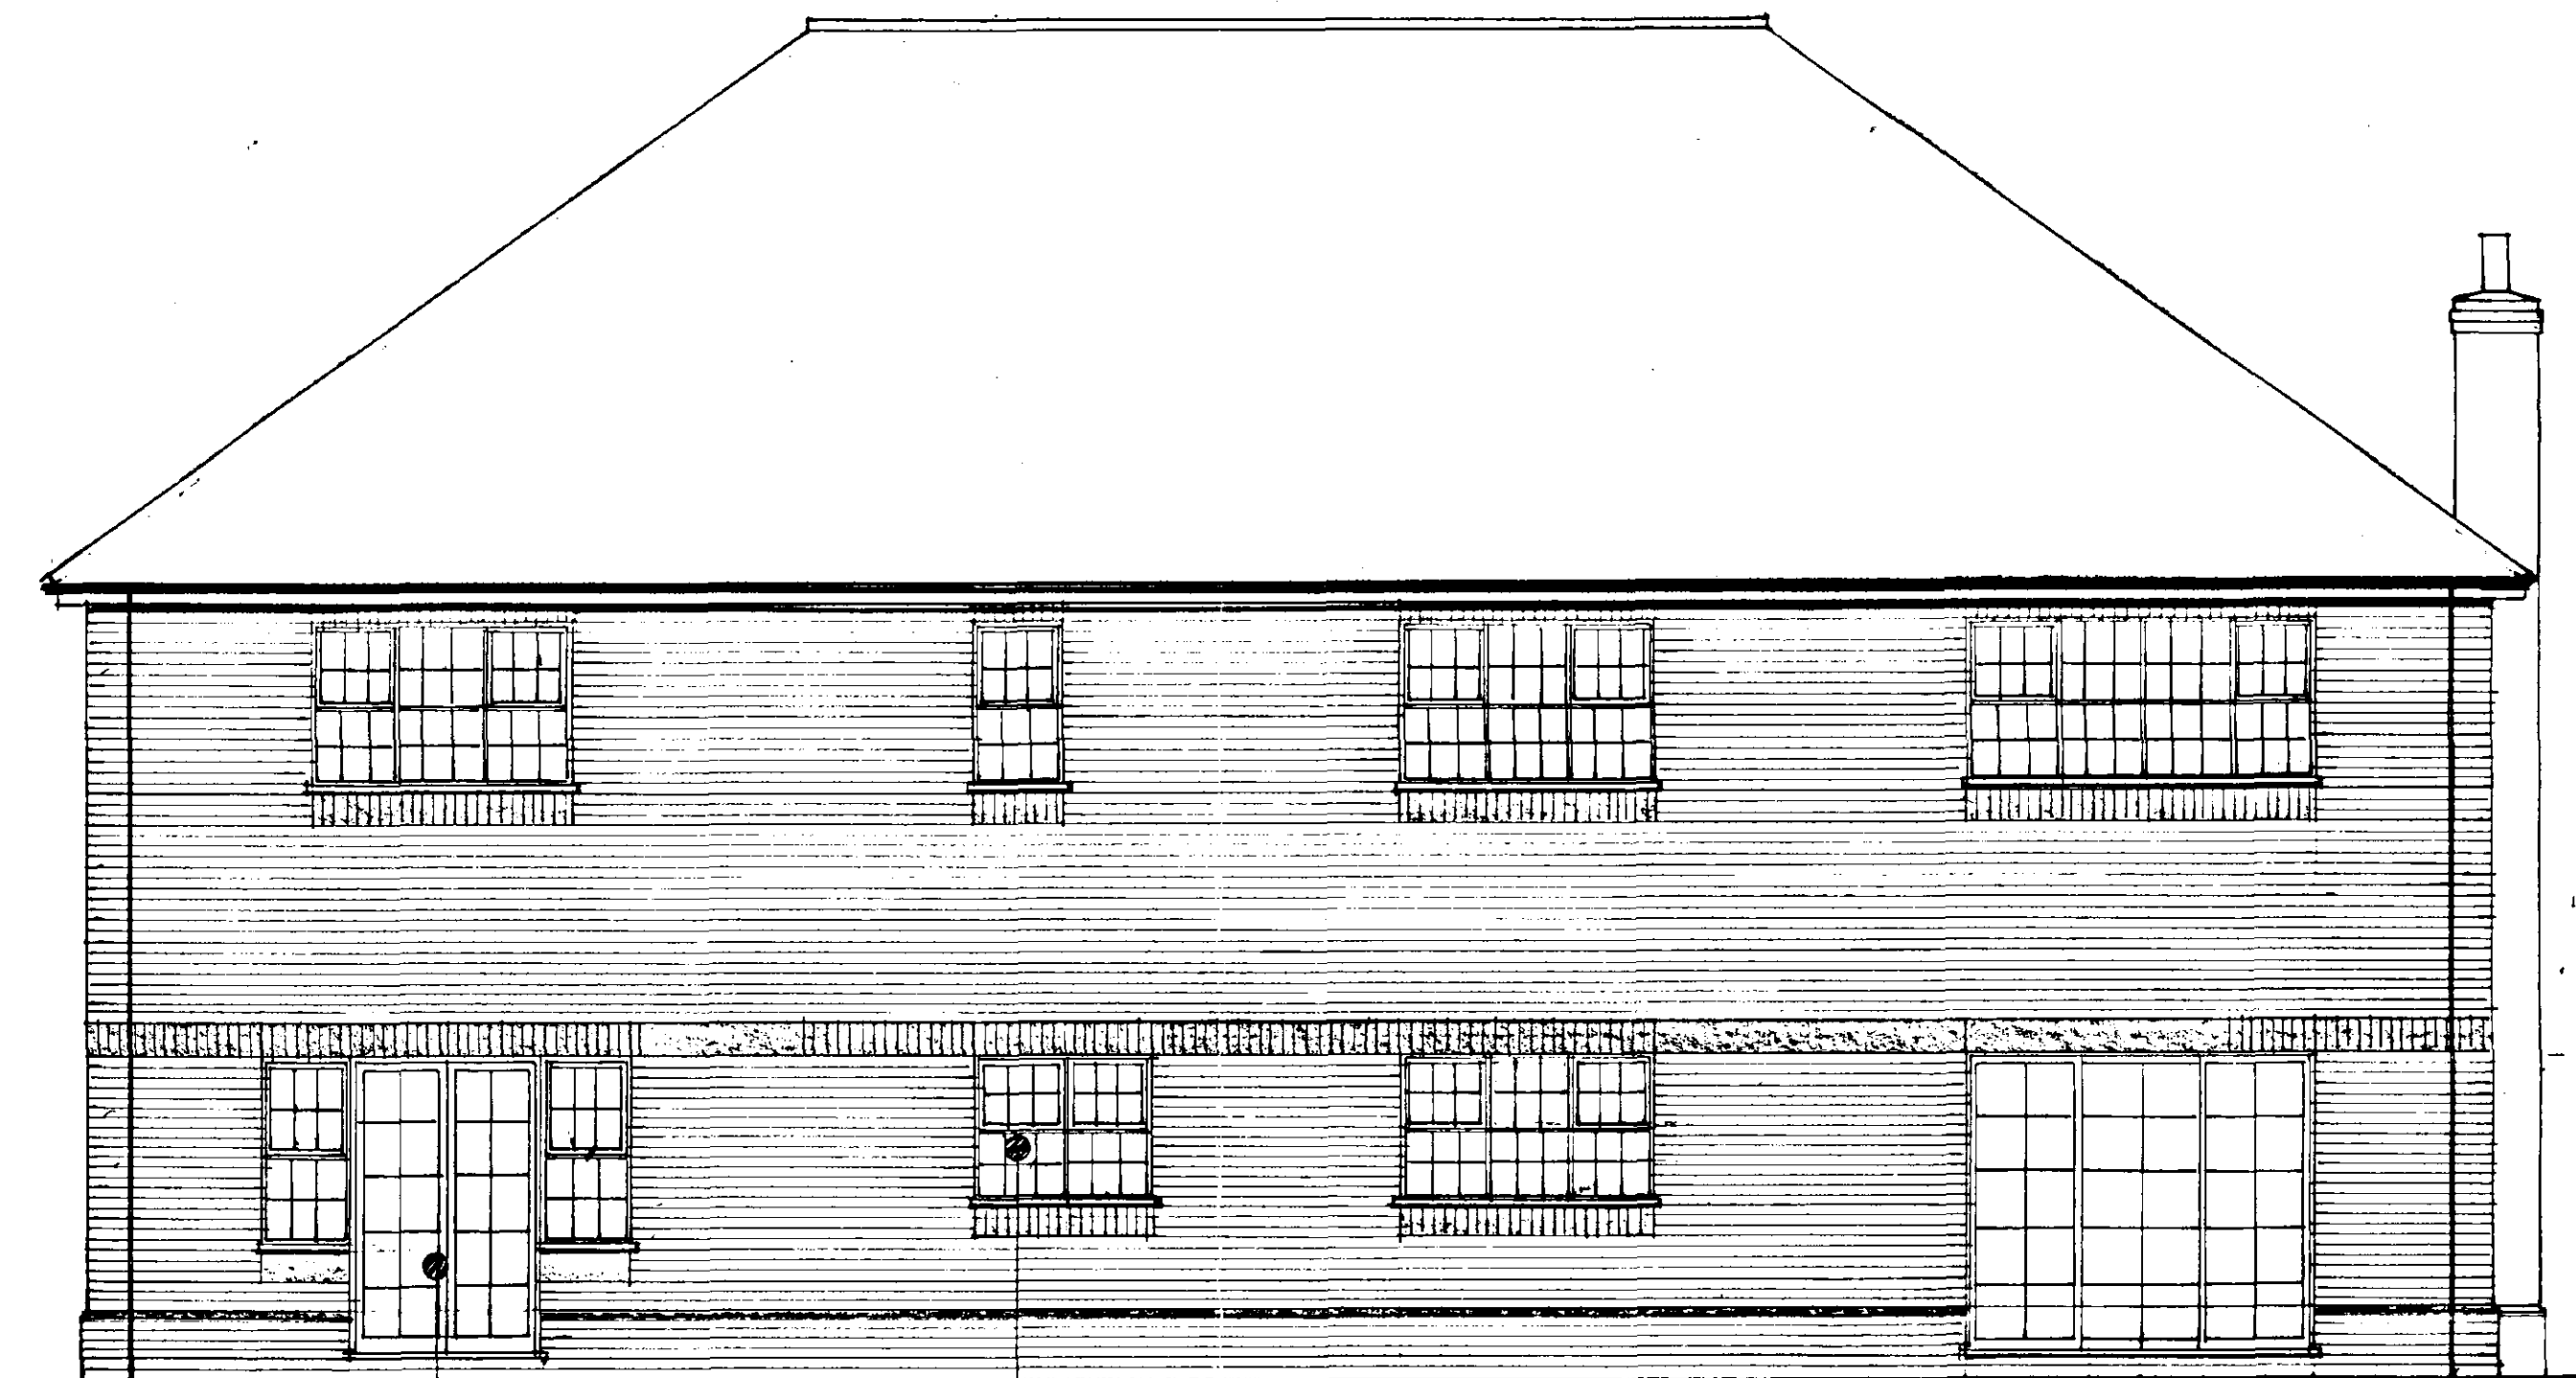

NORTH

windows. doors
UPVC _ LEADED LIGHT EFFECT GLAZING



SOUTH HOLLAND DC
HOUSING & PLANNING
27 JAN 2000
Ref: 0098/00

Client
CASTLE BUILDING LTD.
Job Title
PROPOSED DWELLINGS
ROMAN ROAD, MOULTON CHAPEL,
SPALDING, LINCOLNSHIRE


Morley Newborn
architectural technicians
16a Portland Street Lincoln LN5 7JX Tel: Lincoln (0522) 542589
Fax No. (0522) 530652

Date
DECEMBER 1999
Drawing No.
1566.99.3

PLOT 2 DWELLING

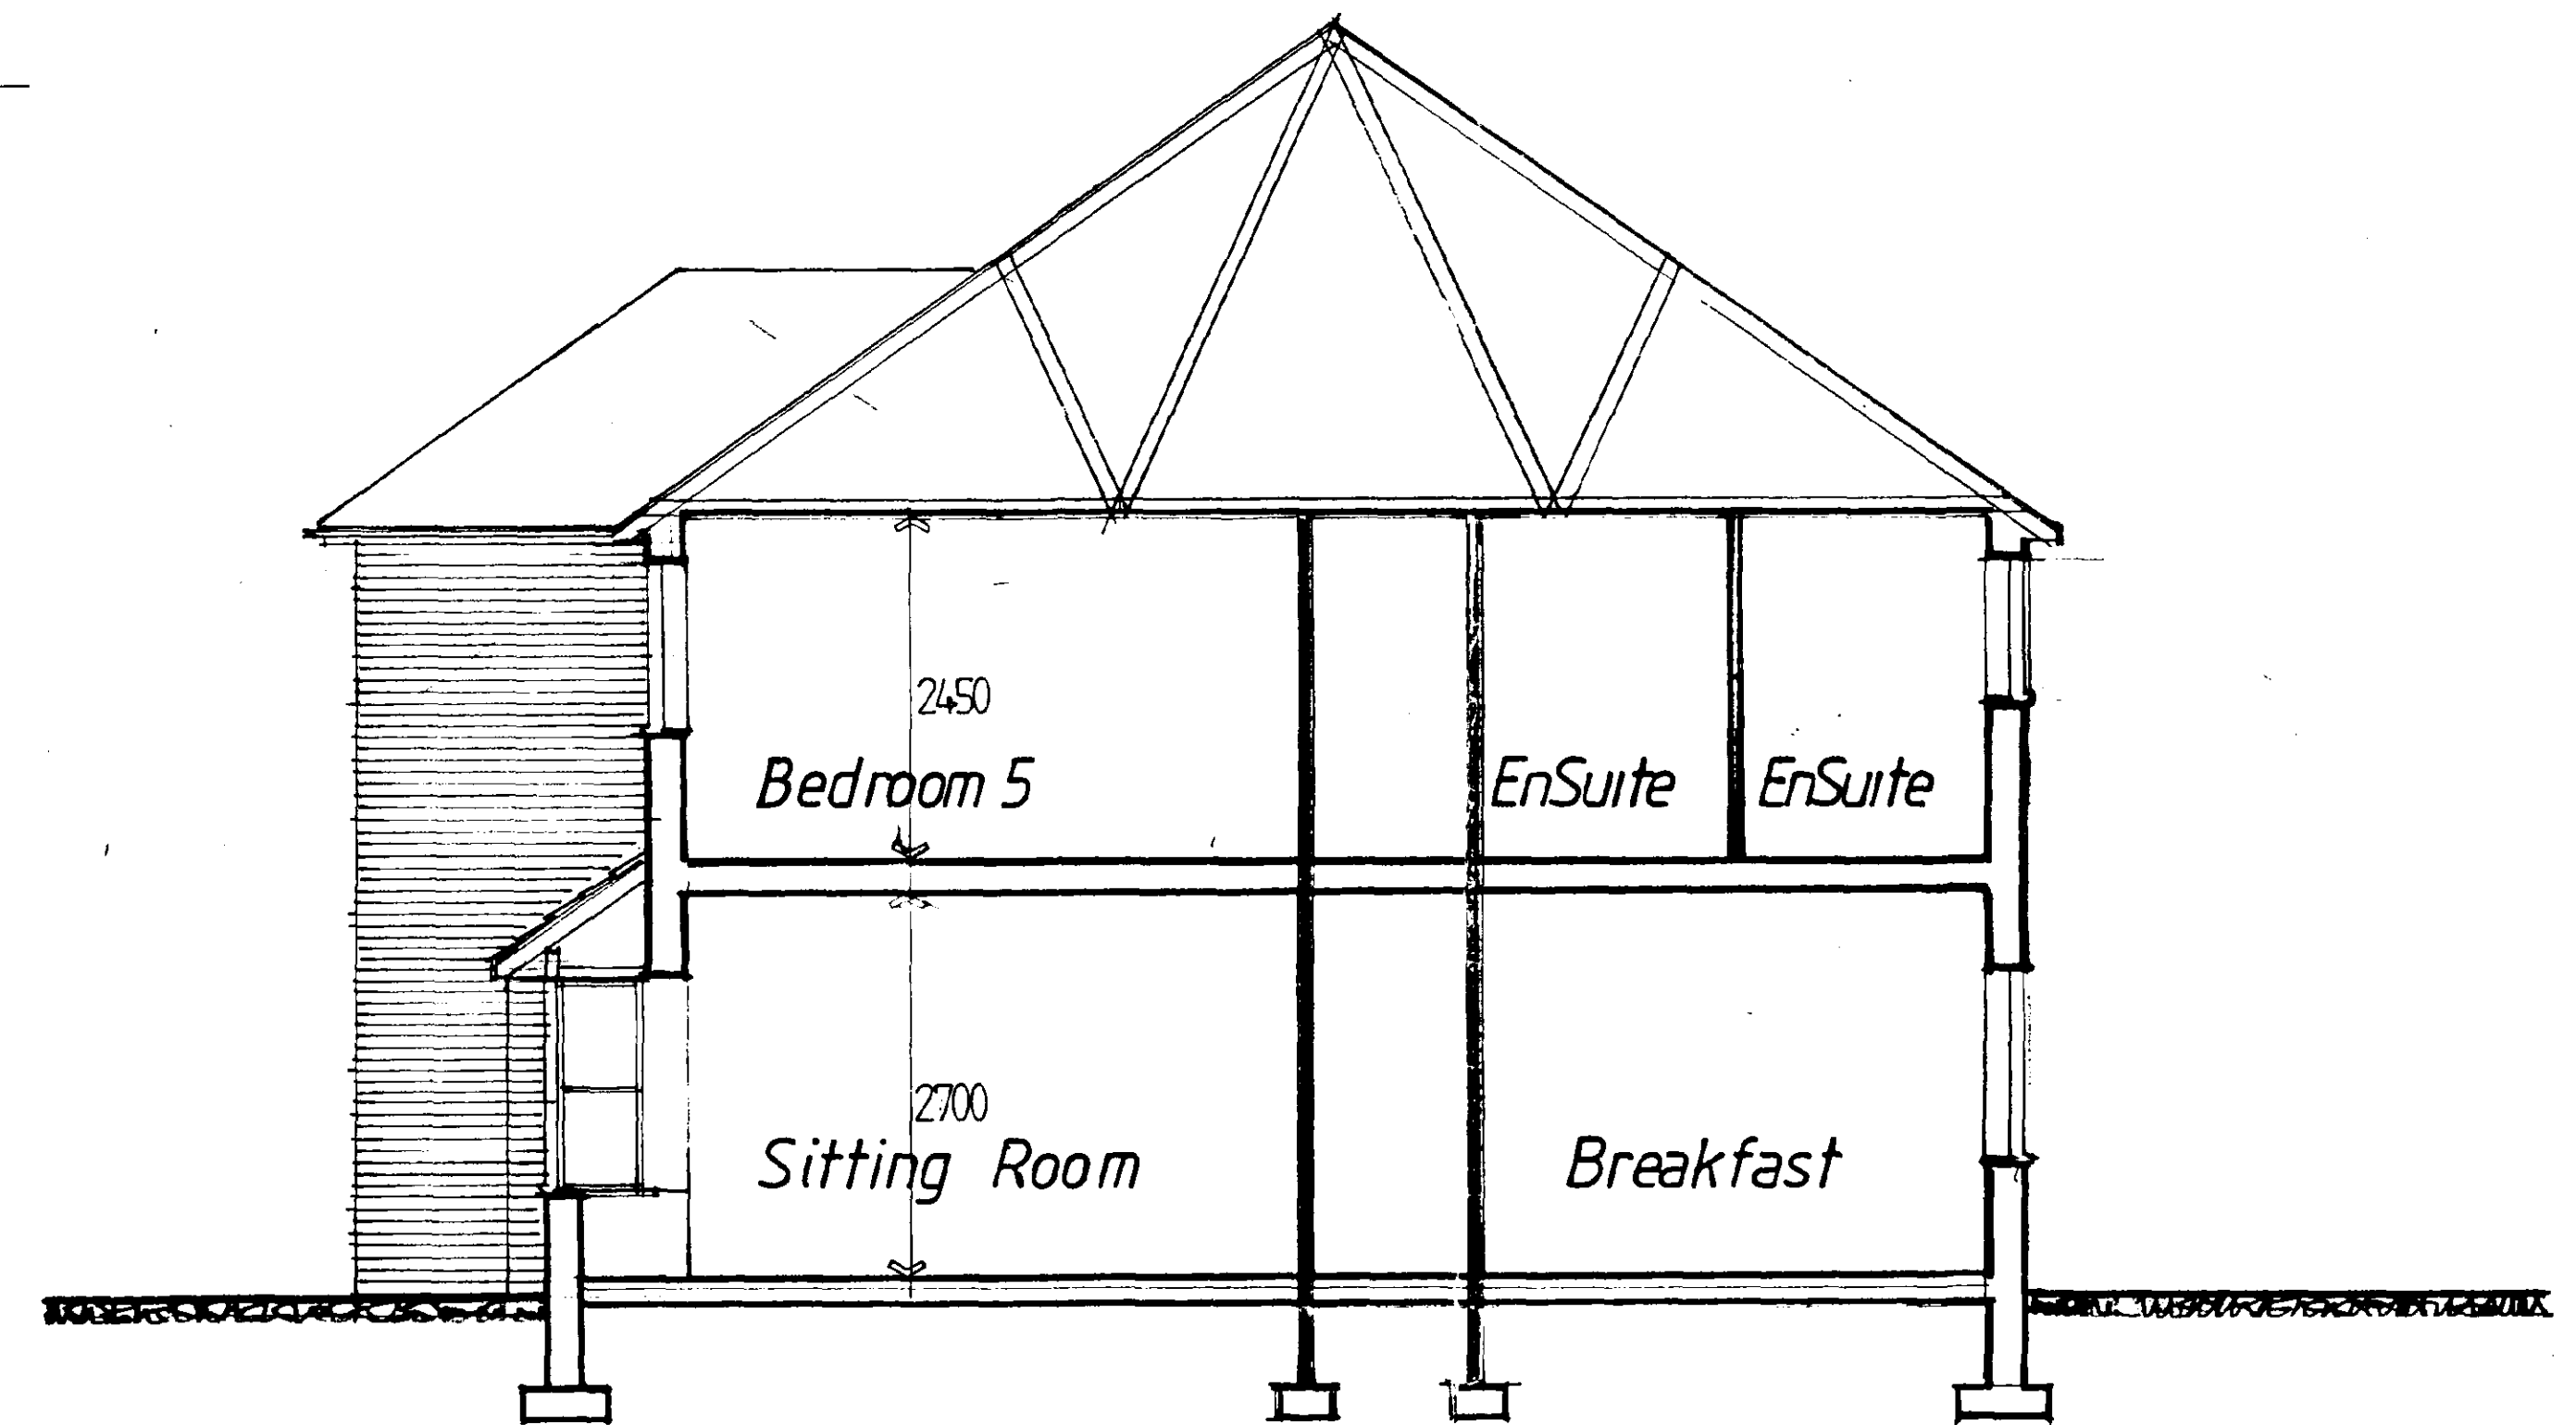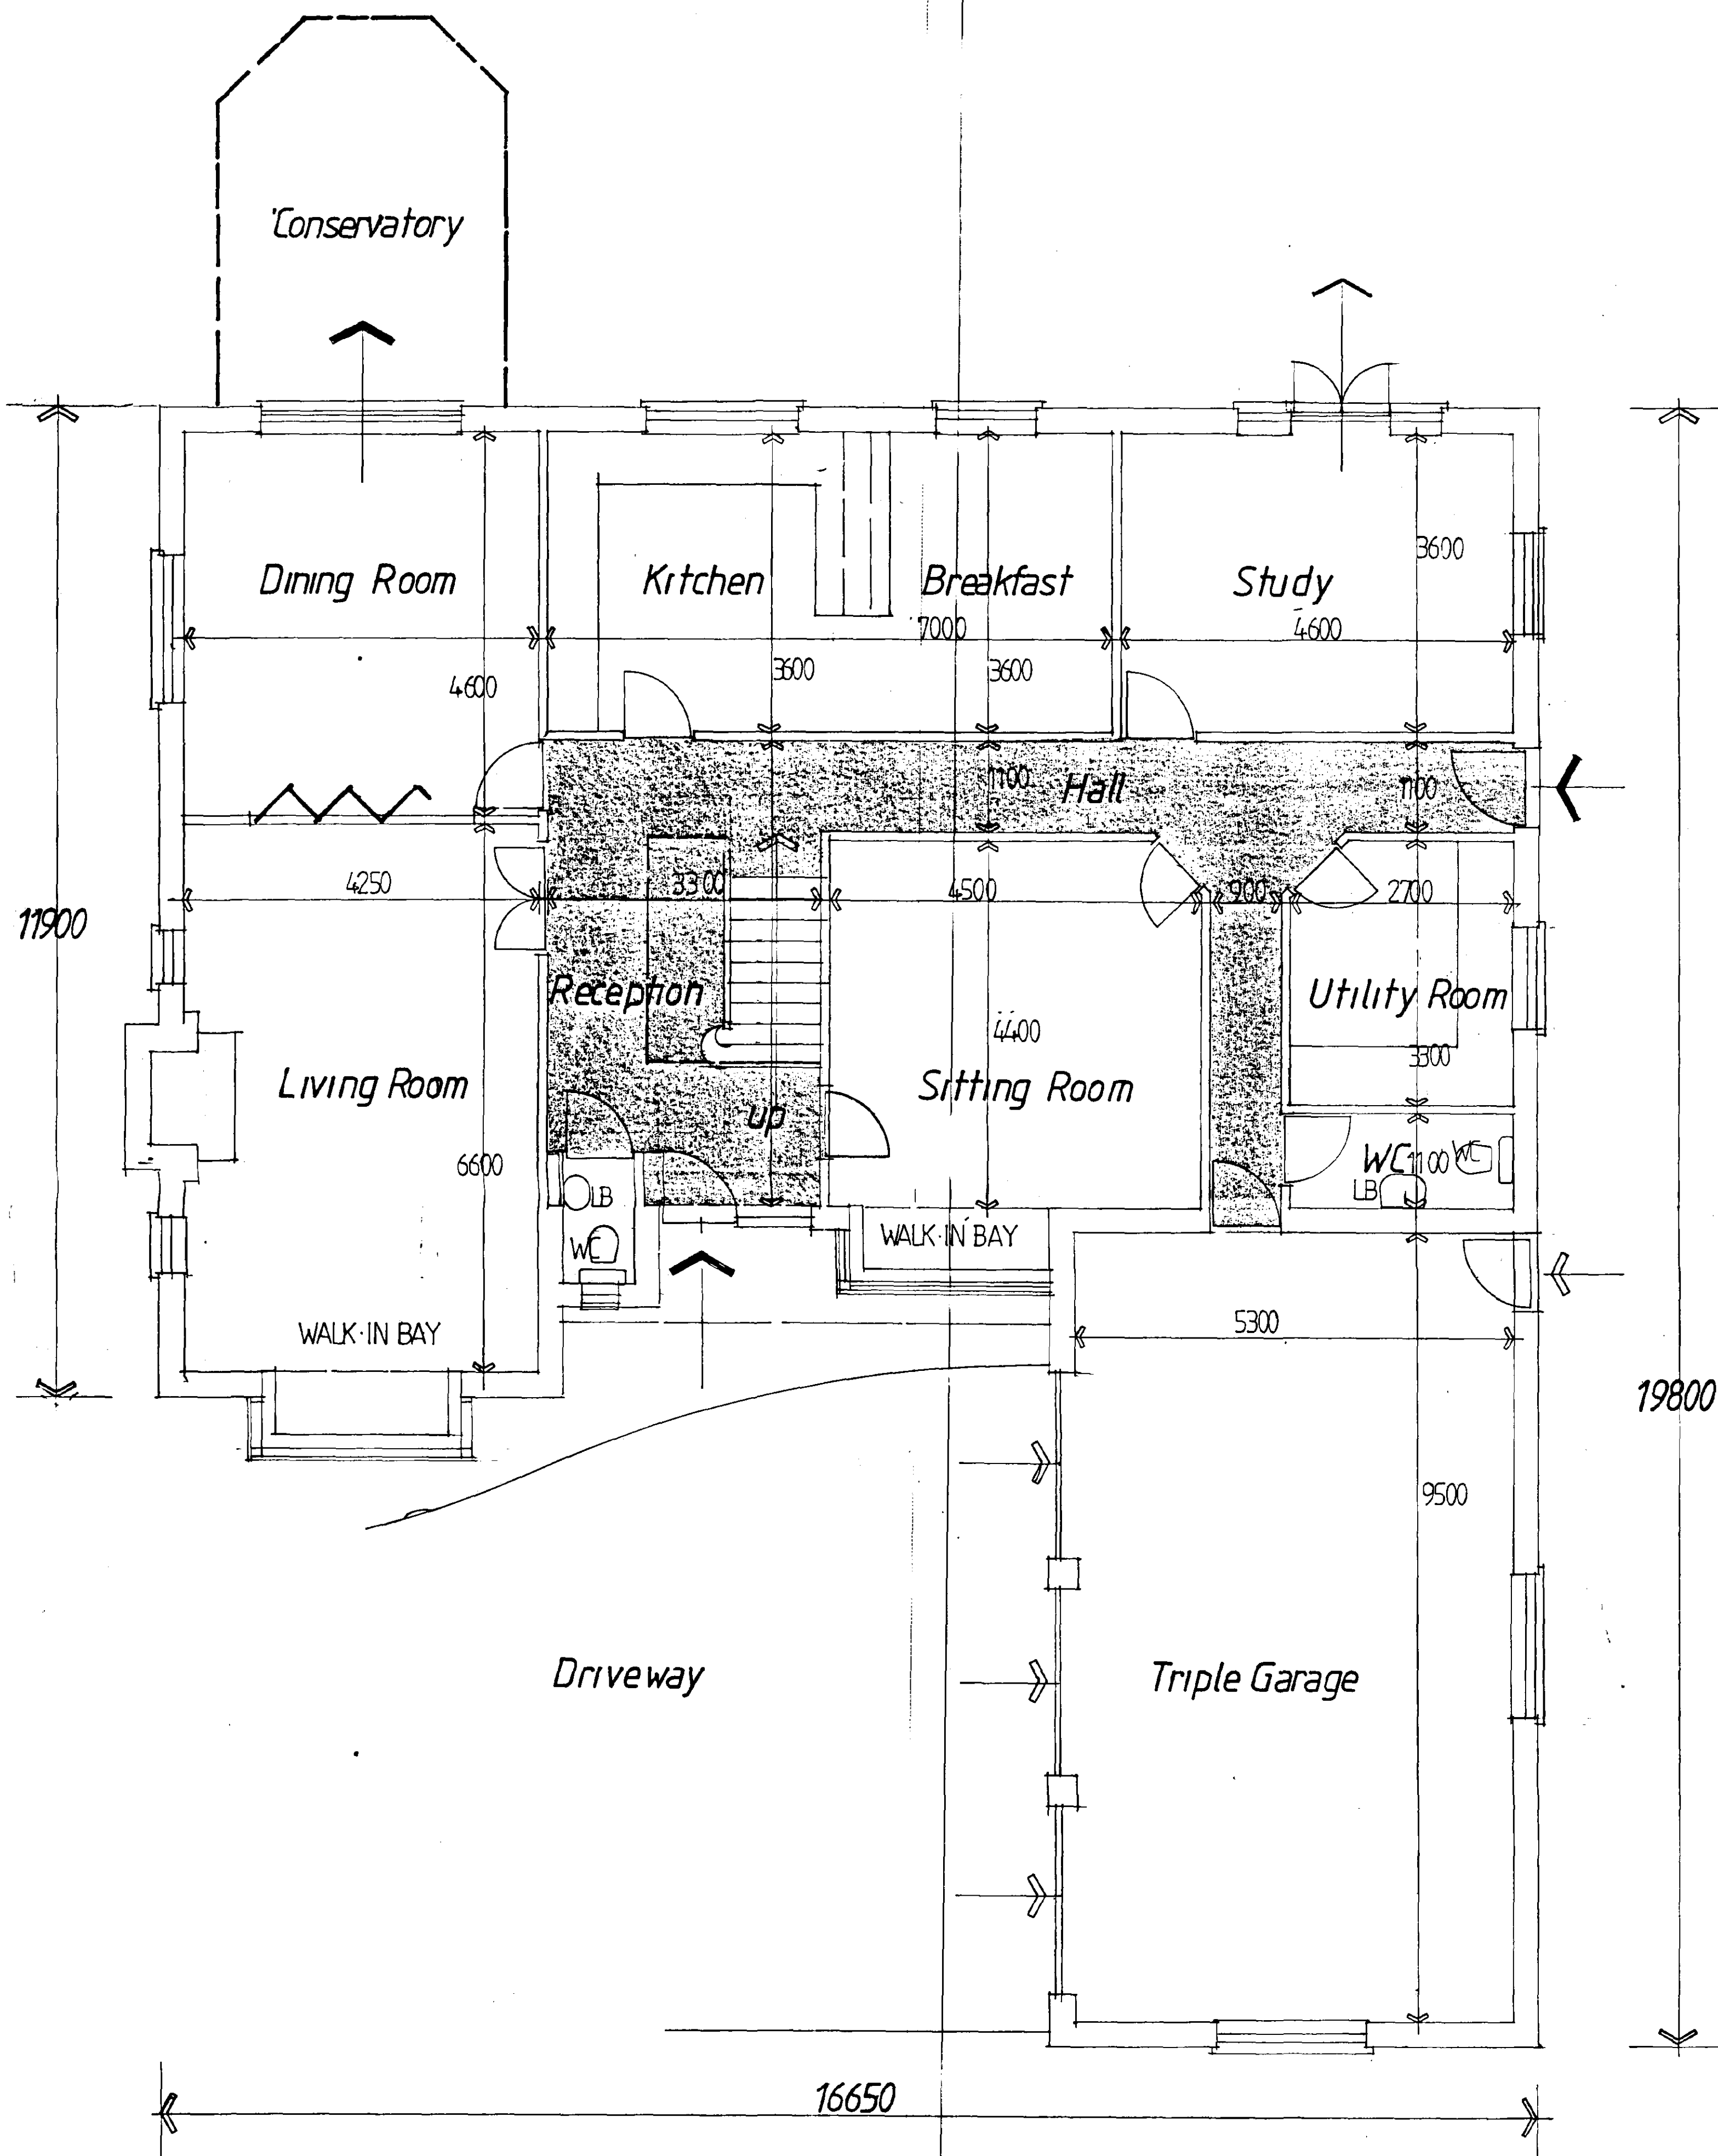

CROSS SECTION


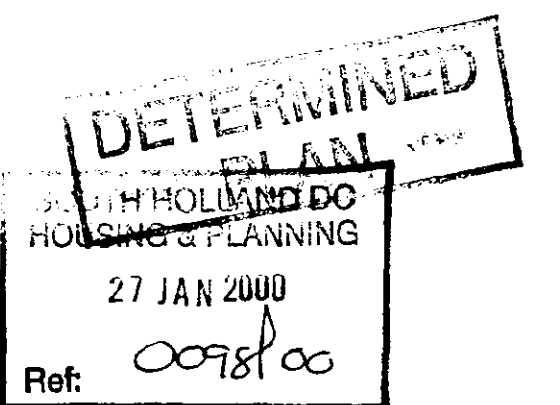


Client	CASTLE BUILDING LTD.
Job Title	PROPOSED DWELLINGS ROMAN ROAD, MOULTON CHAPEL SPALDING, LINCOLNSHIRE

Morley Newborn
architectural technicians
16a Portland Street Lincoln LN5 7JX Tel. Lincoln (0522) 542589
Fax No. (0522) 530652

Date	DECEMBER 1999	Scale	1:50
Drawing No.	1566.99.2		

GROUND FLOOR PLAN
PLOT 2 DWELLING

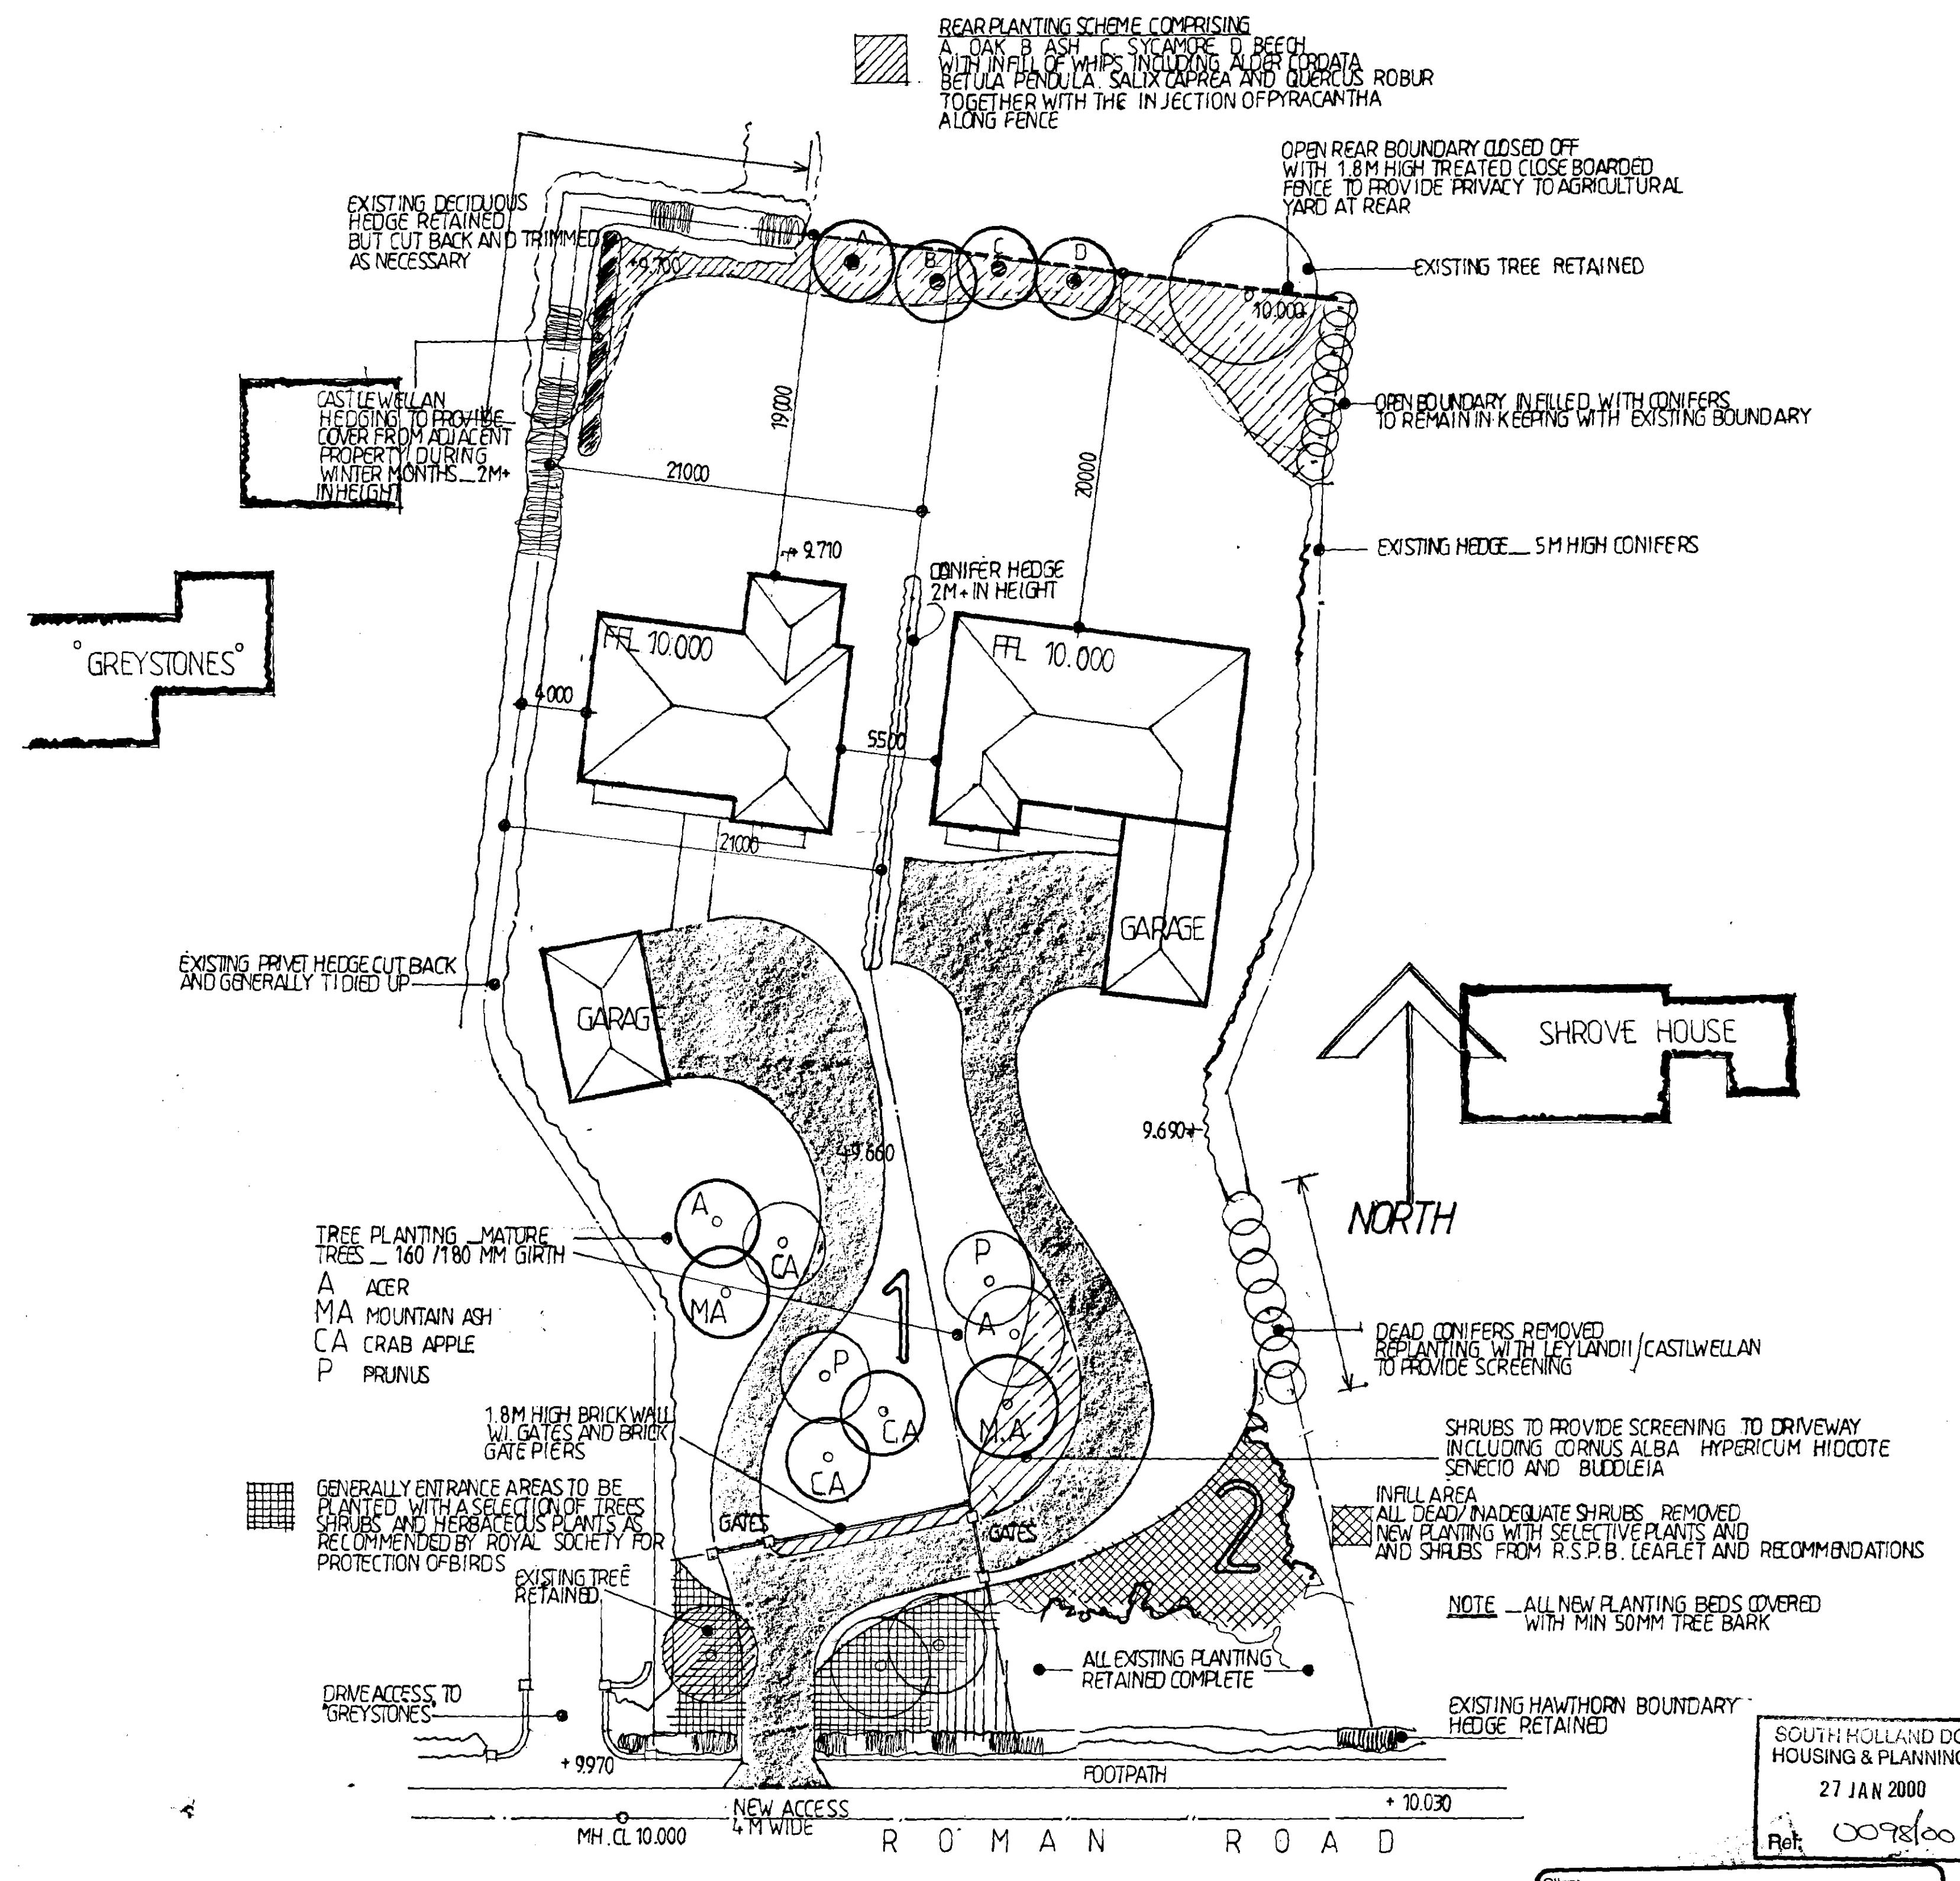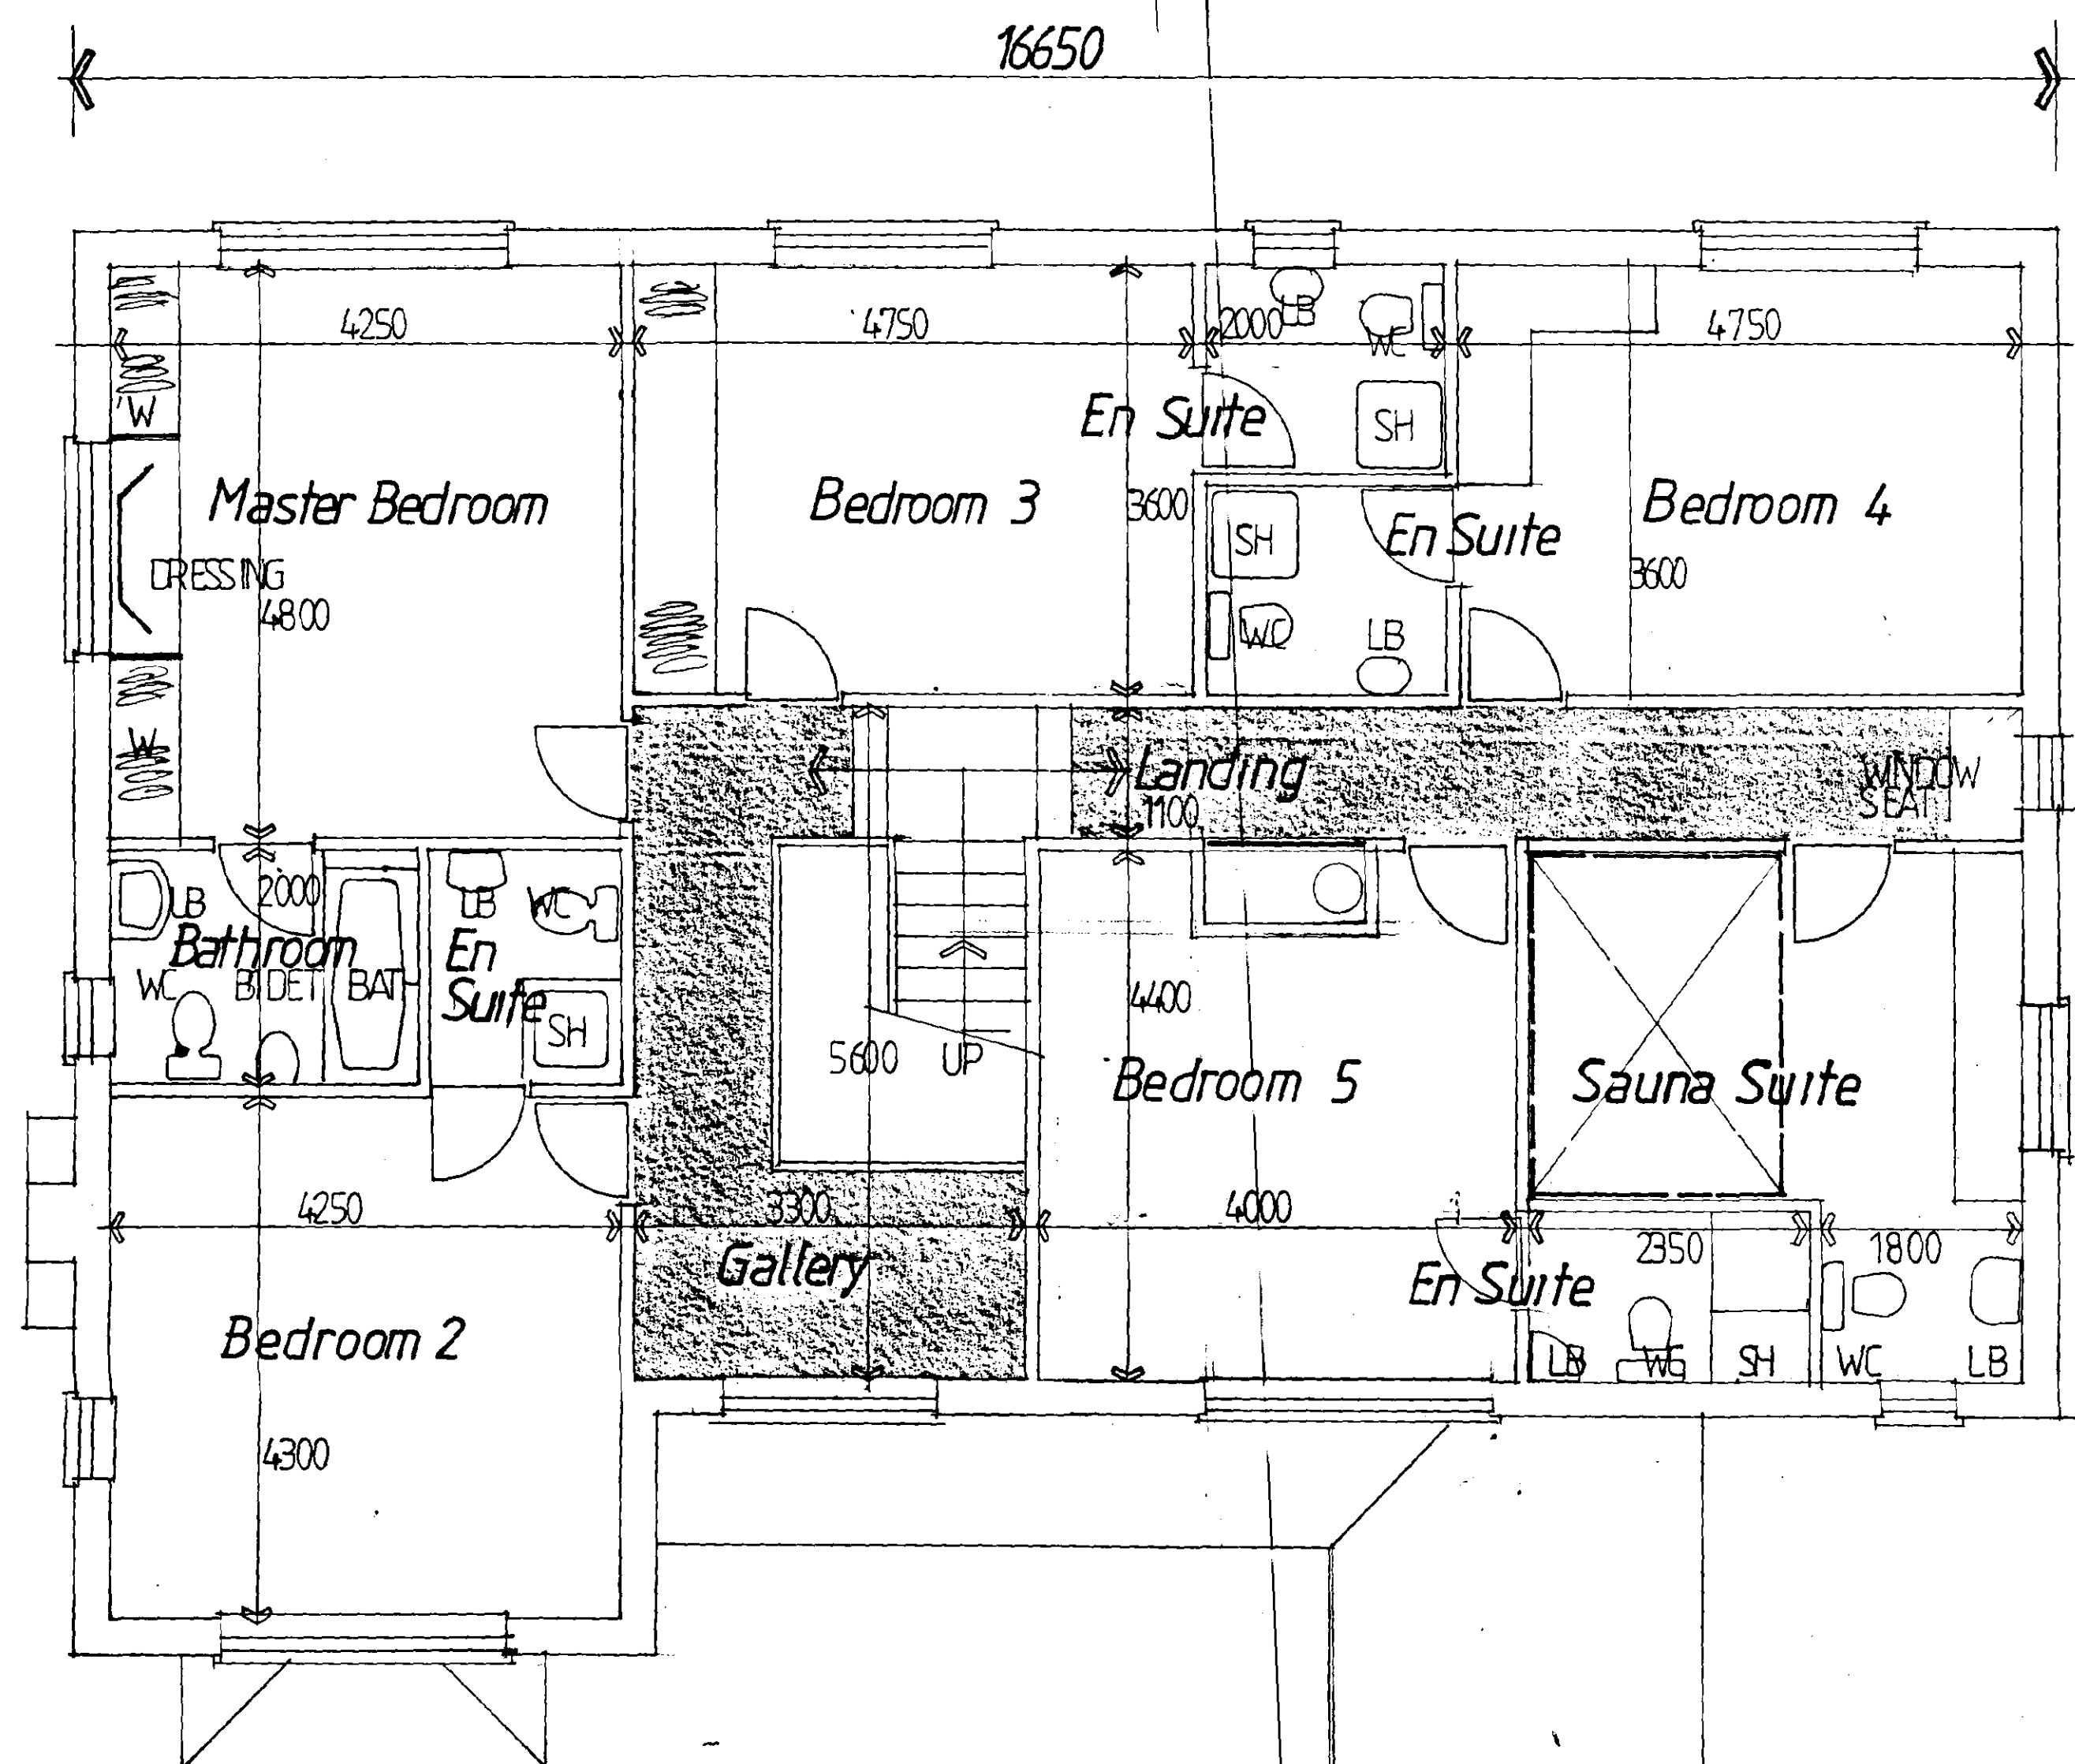

FIRST FLOOR PLAN 1:50
PLOT 2 DWELLING

PLOT 2 DWELLING

SITE LAYOUT 1:250

Client
CASTLE BUILDING LTD.

Job Title
PROPOSED DWELLINGS
ROMAN ROAD, MOULTON CHAPEL,
SPALDING, LINCOLNSHIRE

Morley Newborn
architectural technicians
16a Portland Street Lincoln LN5 7JX Tel. Lincoln (0522) 542589
Fax. No. (0522) 530652

Date	DECEMBER 1999	Scale	1:50
Drawing No.			