


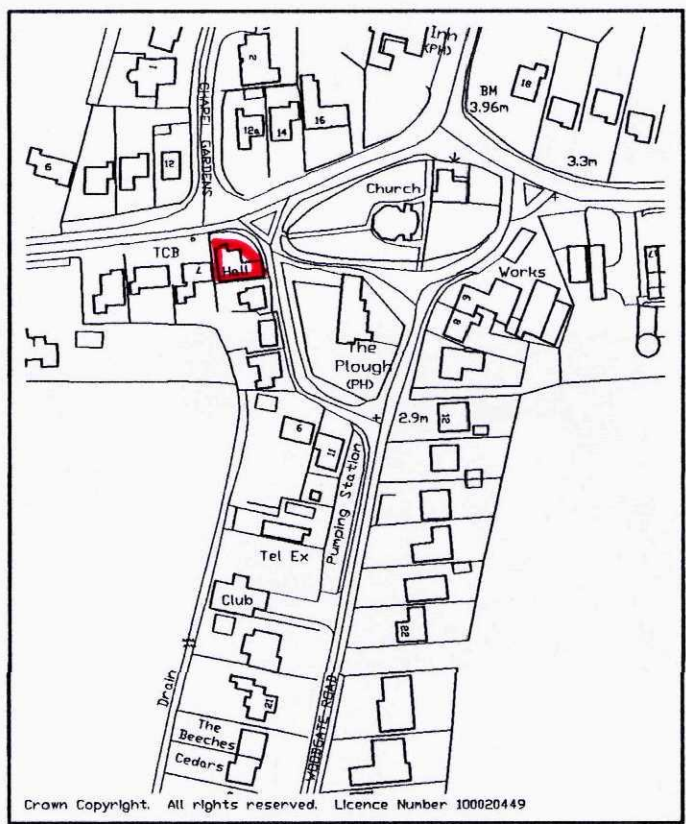


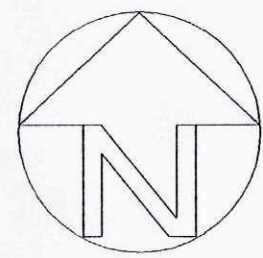

LOCATION PLAN

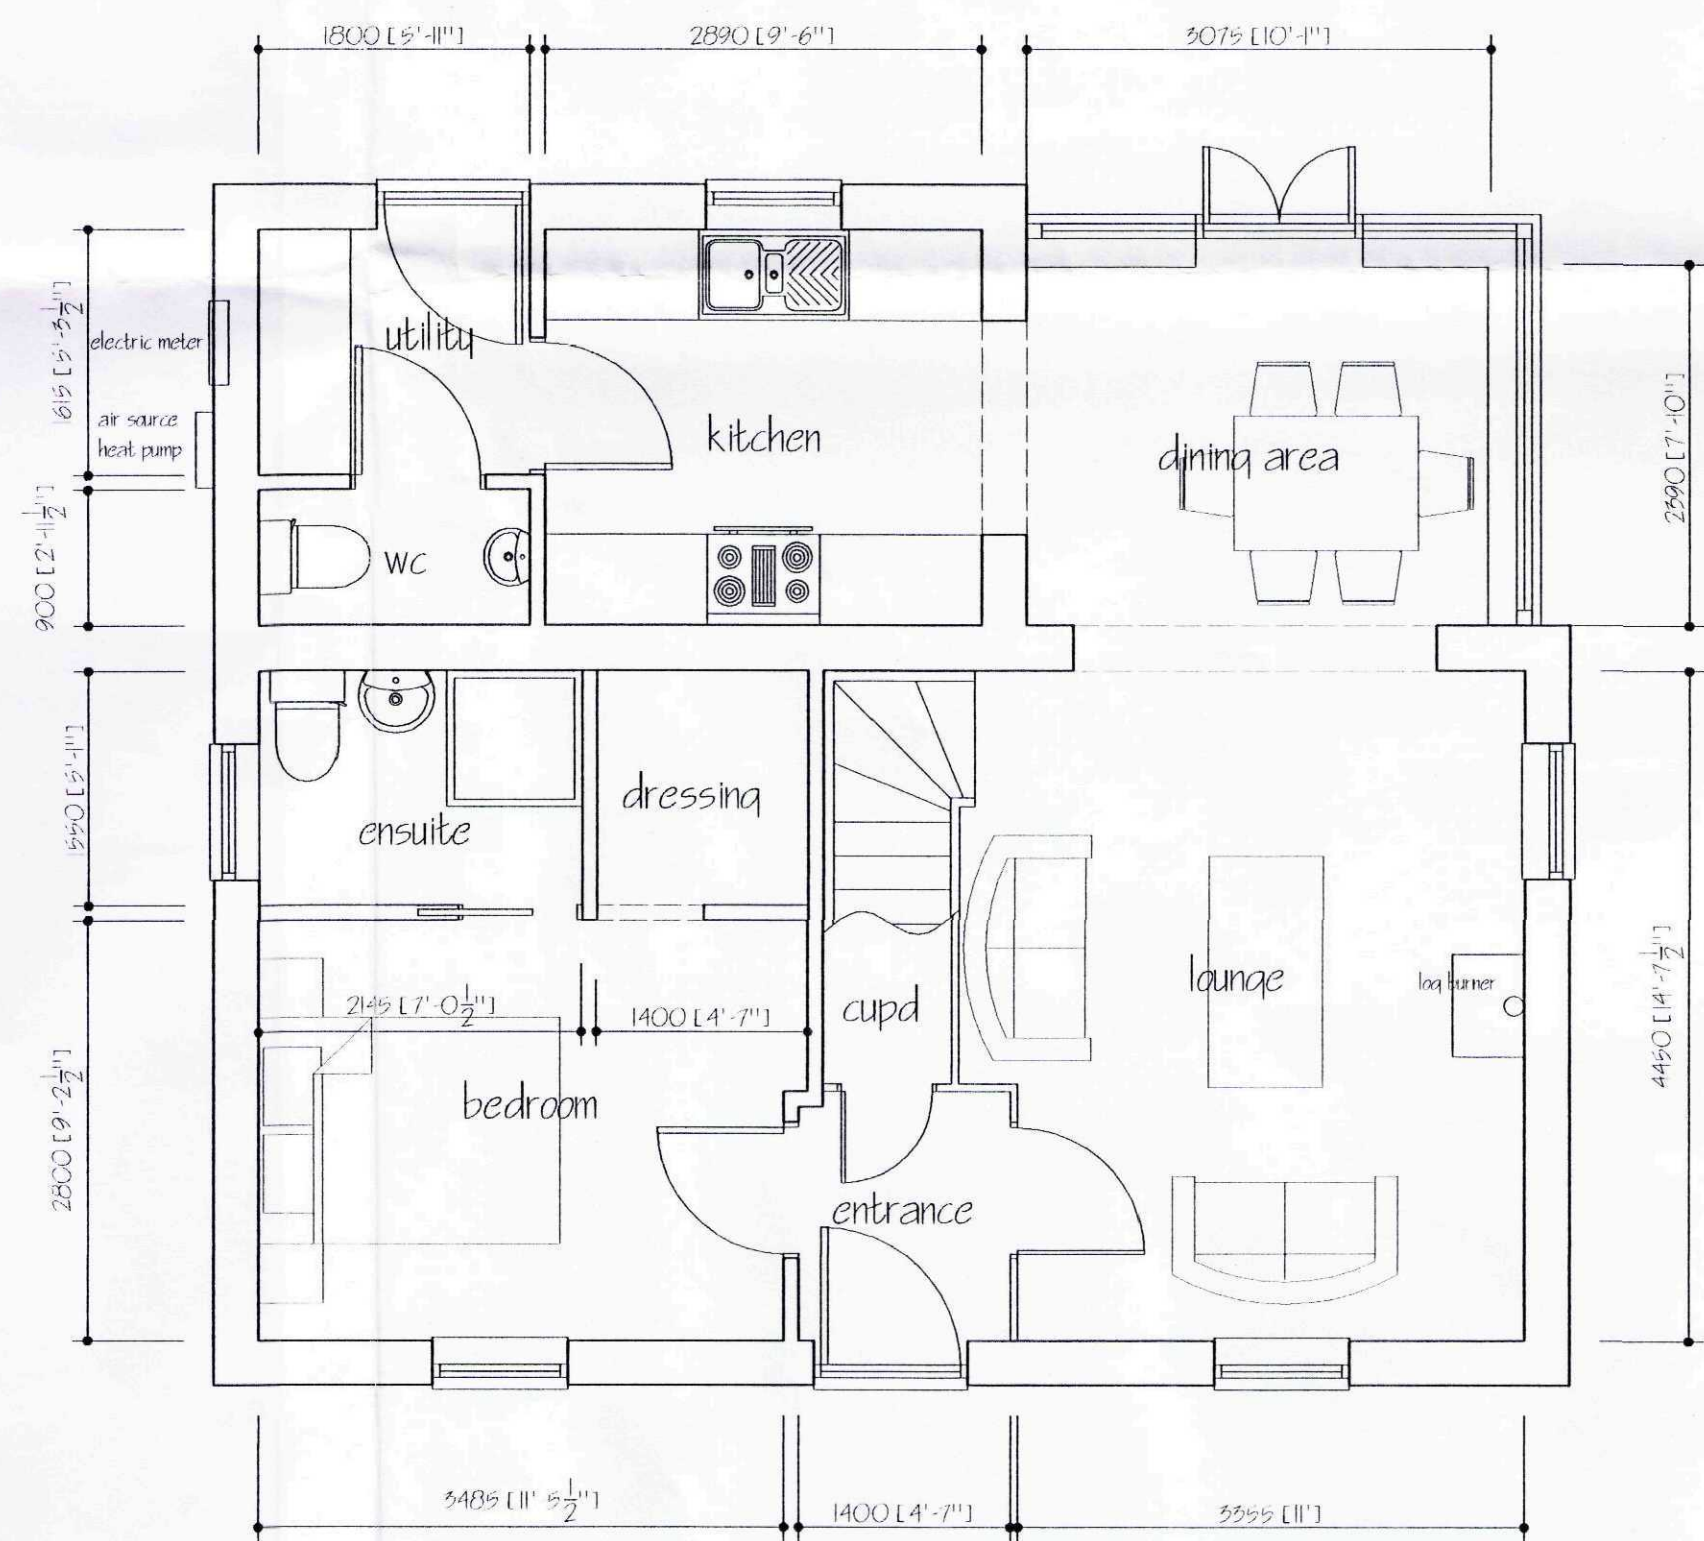

GROUND FLOOR PLAN

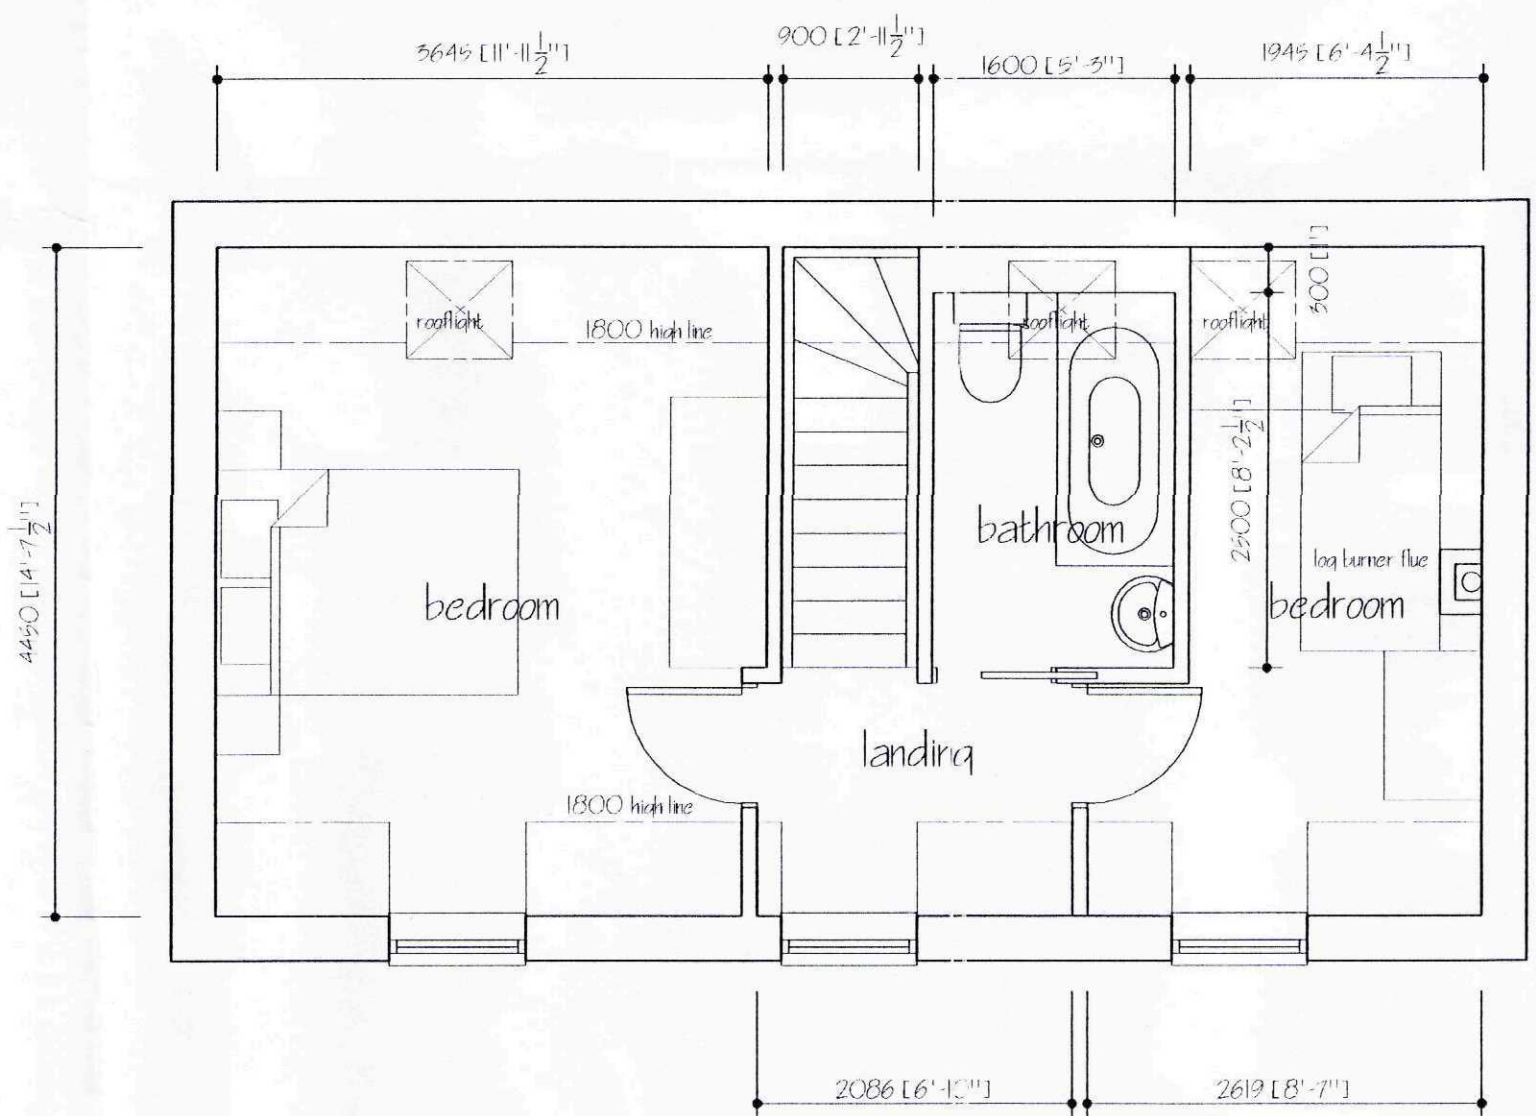

FIRST FLOOR PLAN



ref	revision	date

G. R. MERCHANT LTD.
I.ENG AMICE FIWO
**ARCHITECTURAL, STRUCTURAL
AND LAND DRAINAGE
CONSULTANTS**
4 Wrights Mews
12A Park Road, Holbeach,
Spalding, Lincs. PE12 7EE
Tel: 01406 490800
Fax: 01406 425744
E-Mail: gr.merchant@btconnect.com

Project
NEW DWELLING ON SITE OF FORMER
CHURCH HALL AT MOULTON CHAPEL
MOULTON CHAPEL
Lincs

Client
MRS R. LEONARD

Drawing
PROPOSED PLANS
AND LOCATION PLAN

Job Ref.
2052/09



Drawing No.
01

Date
DEC 2009


Drawn
JPW

Scales
1/50 1/2500


DO NOT SCALE FROM THIS DRAWING
This drawing is copyright and may not be altered, copied, photographed or used for any other purpose other than that for which it is issued. The General Contractor is to check all dimensions on site and report any discrepancies to the Architect. All details shown on this drawing including foundations are based upon typical site conditions related to the area. No responsibility can be accepted for abnormal conditions which may be discovered during construction unless reported to the Architect so that design amendments may be considered. Site and surveying are recommended in respect of foundations to establish specific site conditions before foundation work is undertaken. This drawing is limited in the amount of information contained and does not purport to contain a full specification of the work. It is solely for the purpose of obtaining Planning / Building Regulation approval. This drawing must not be used as a contract document alone. The plans will not be supported or inspected on site by G.R. Merchant or any representative thereof. It is the client or their appointed agents responsibility to control workmanship, substitution of materials, adherence to specification, variations to contract etc. All materials to be new unless otherwise stated and all components and materials etc. to be used fixed and installed etc. in strict accordance with manufacturer's instructions and relevant code of practice. Materials shall conform to appropriate British standard specification or BSIA certificate or European code equivalent. The Employer / Client shall ensure that the selected contractor is competent with and adopts all measures necessary to achieve compliance with Health and Safety legislation for Building, sites and work places. The Employer / Client is advised that should the work be carried out in accordance with the Construction Design and Management Regulations an independent Planning Supervisor will be required. The work shall comprise of all that is shown on the drawing and details. Work that may be required to be carried out may be required to be carried out in accordance with the work that shall be deemed to be included. It is the plot / land owners responsibility to be aware of the Party Wall etc. Act 1996 when building in close proximity to adjoining neighbors boundaries.

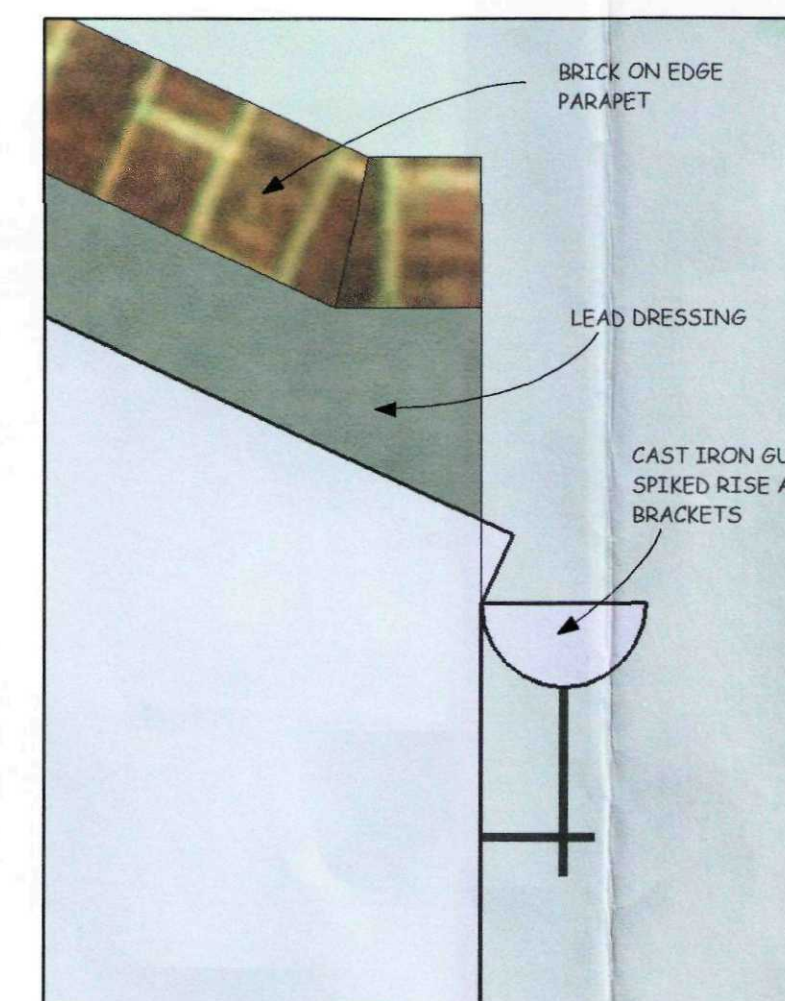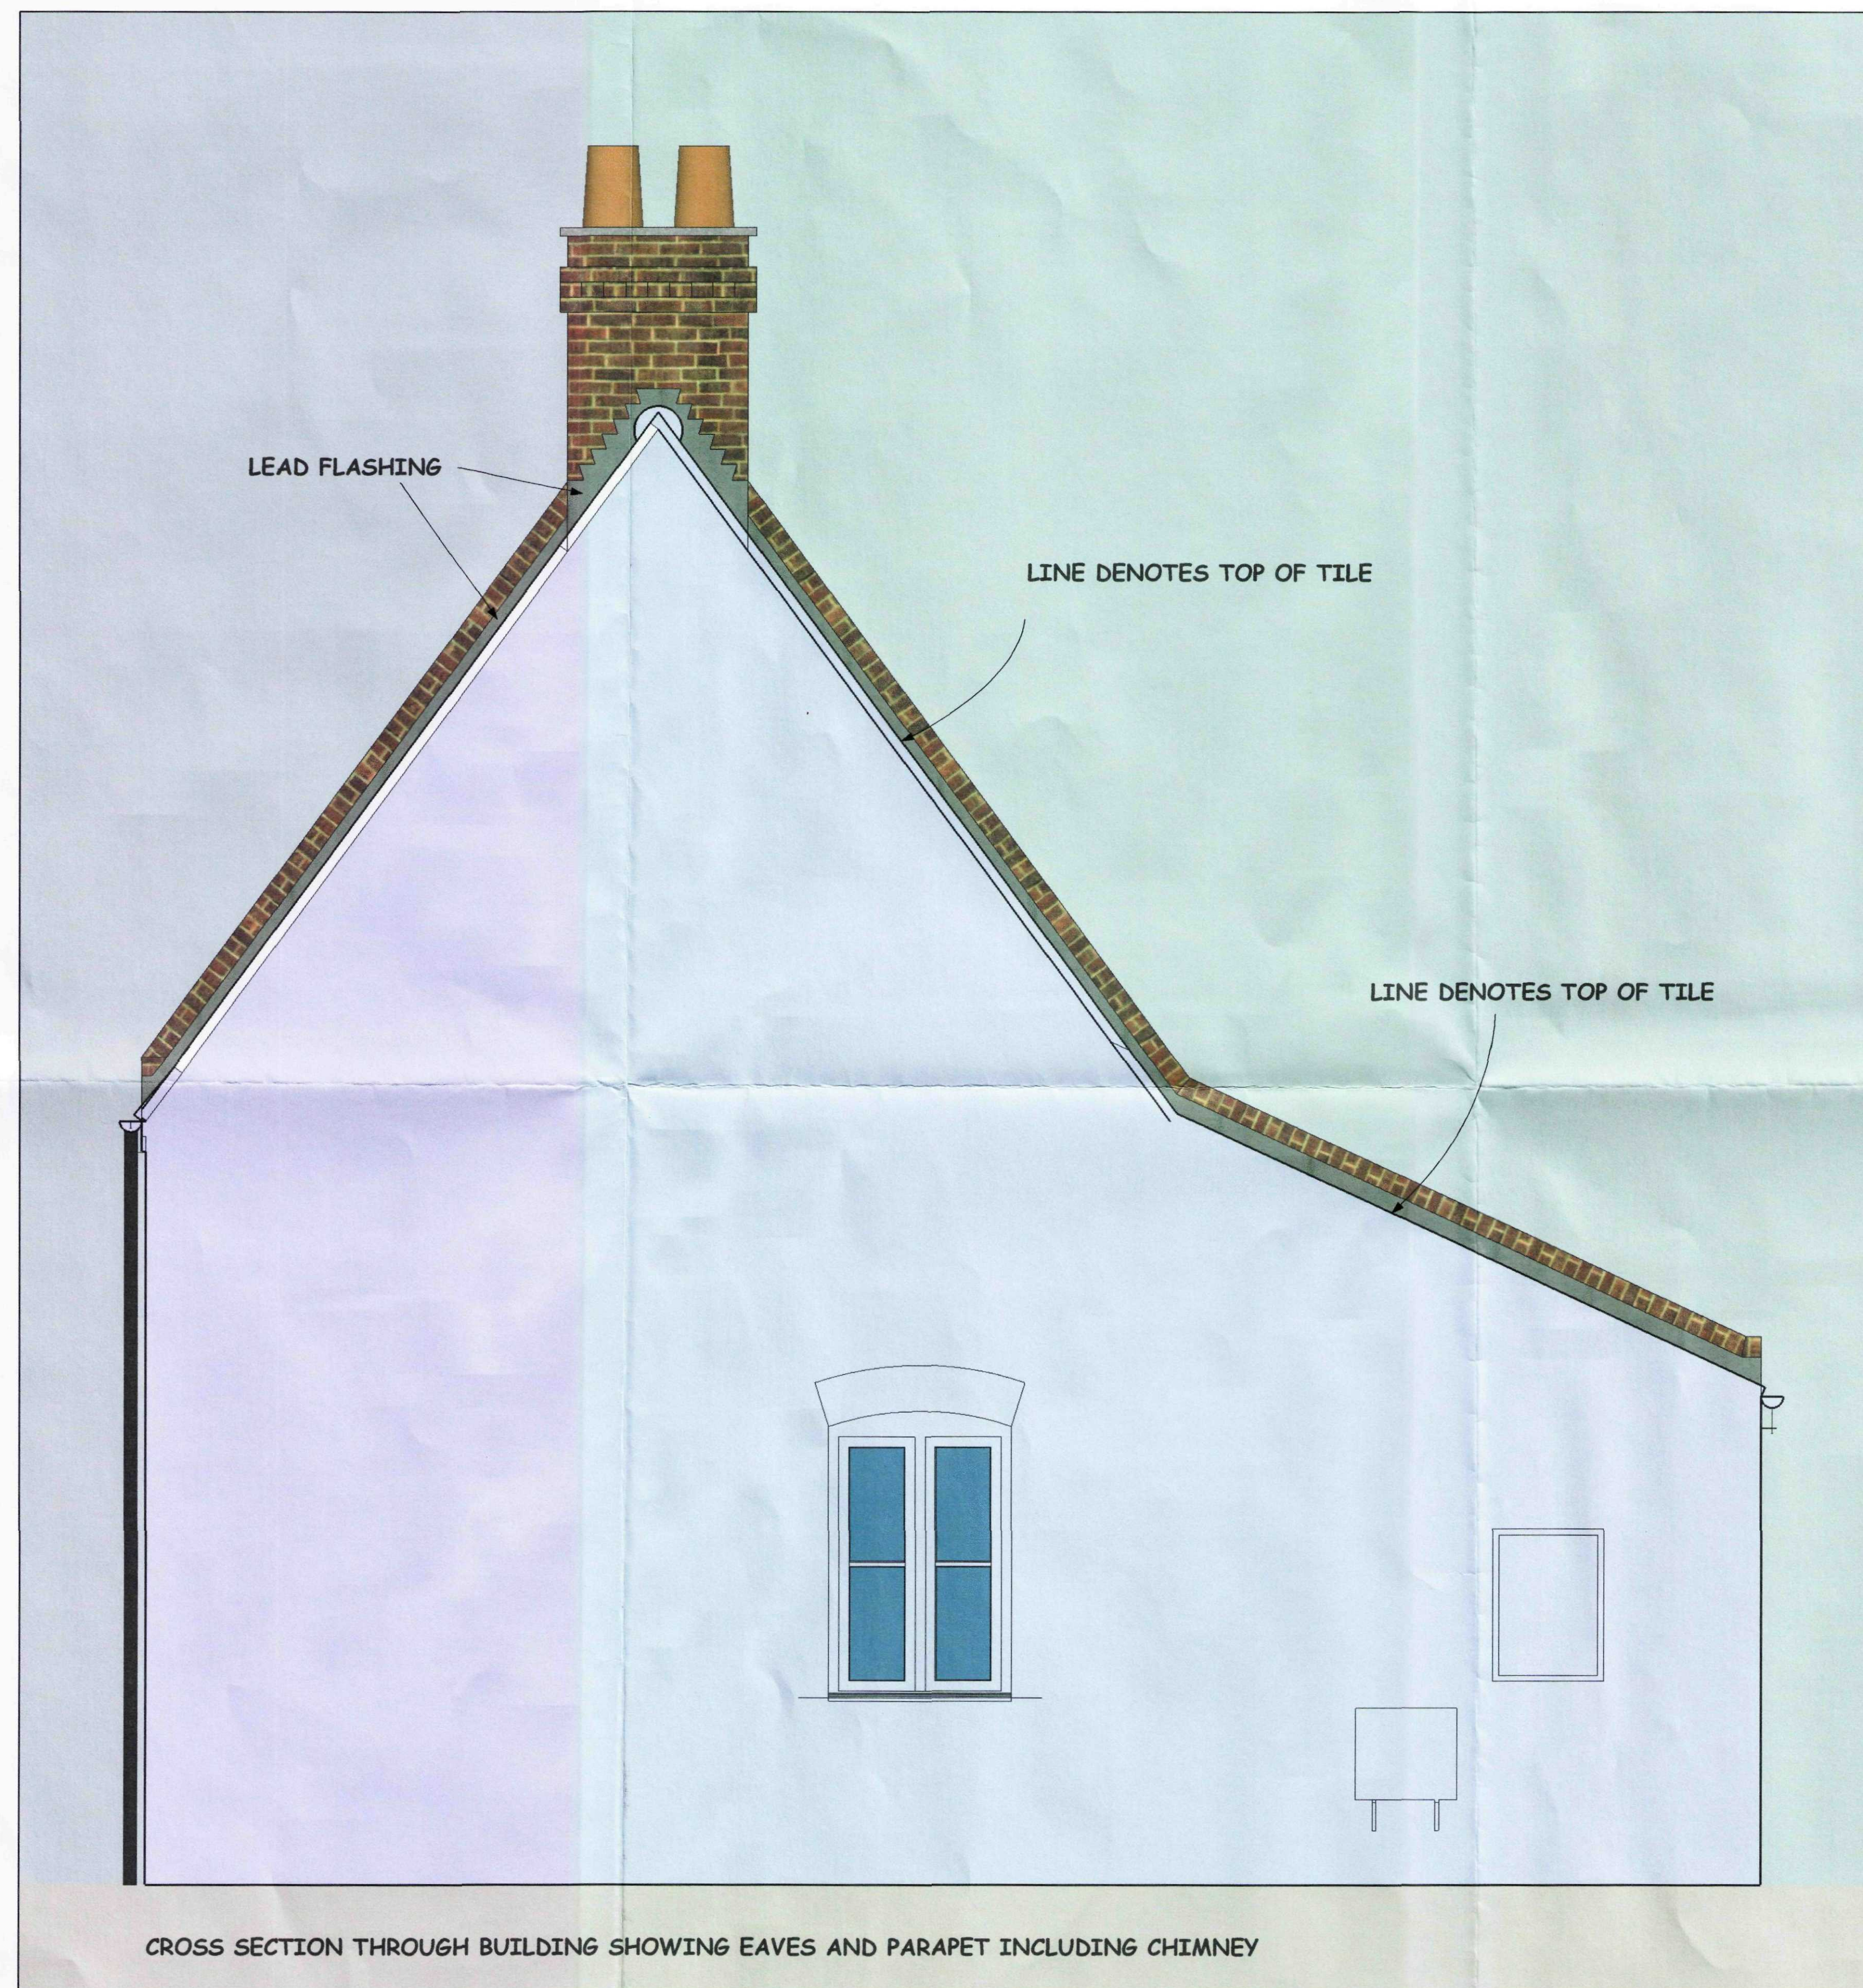

VERGE TO EAVES ON SINGLE STOREY

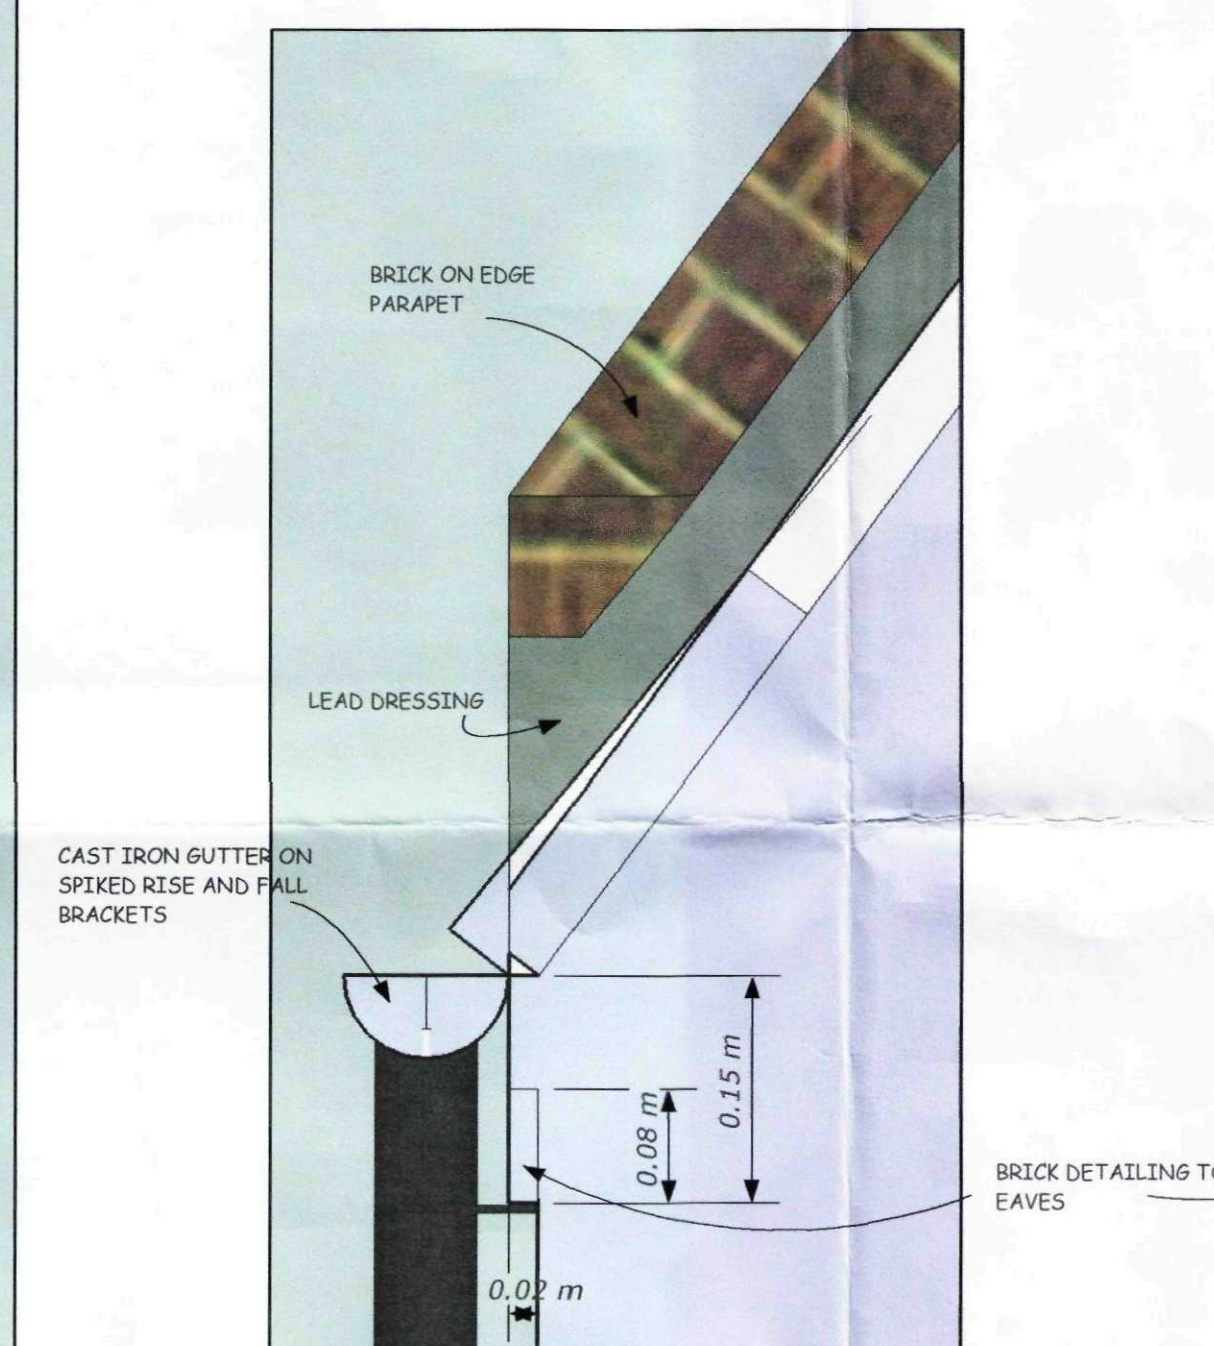

VERGE TO EAVES ON 2 STOREY

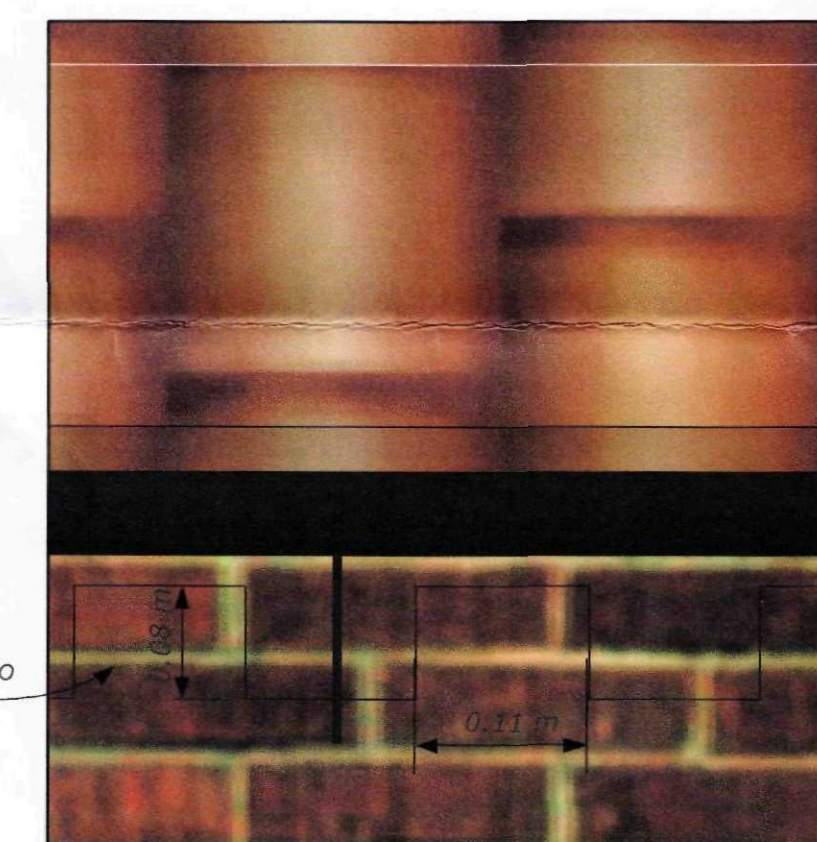

GR MERCHANT LTD.



4 WRIGHTS MEWS 12A PARK ROAD HOLBEACH SPALDING Lincs PE12 7EE

TEL 01406 490800 FAX 01406 425744 E-MAIL gr.merchant@btconnect.com

PROJECT PROPOSED NEW DWELLING ON SITE OF FORMER CHURCH HALL
MOULTON CHAPEL Lincs

CLIENT MRS E LEONARD

DRAWING PROPOSED CROSS SECTION THROUGH BUILDING
JOB REF 2052/09 DRAWING NO 05 DATE DEC 2009 DRAWN JPW
SCALES 1/20

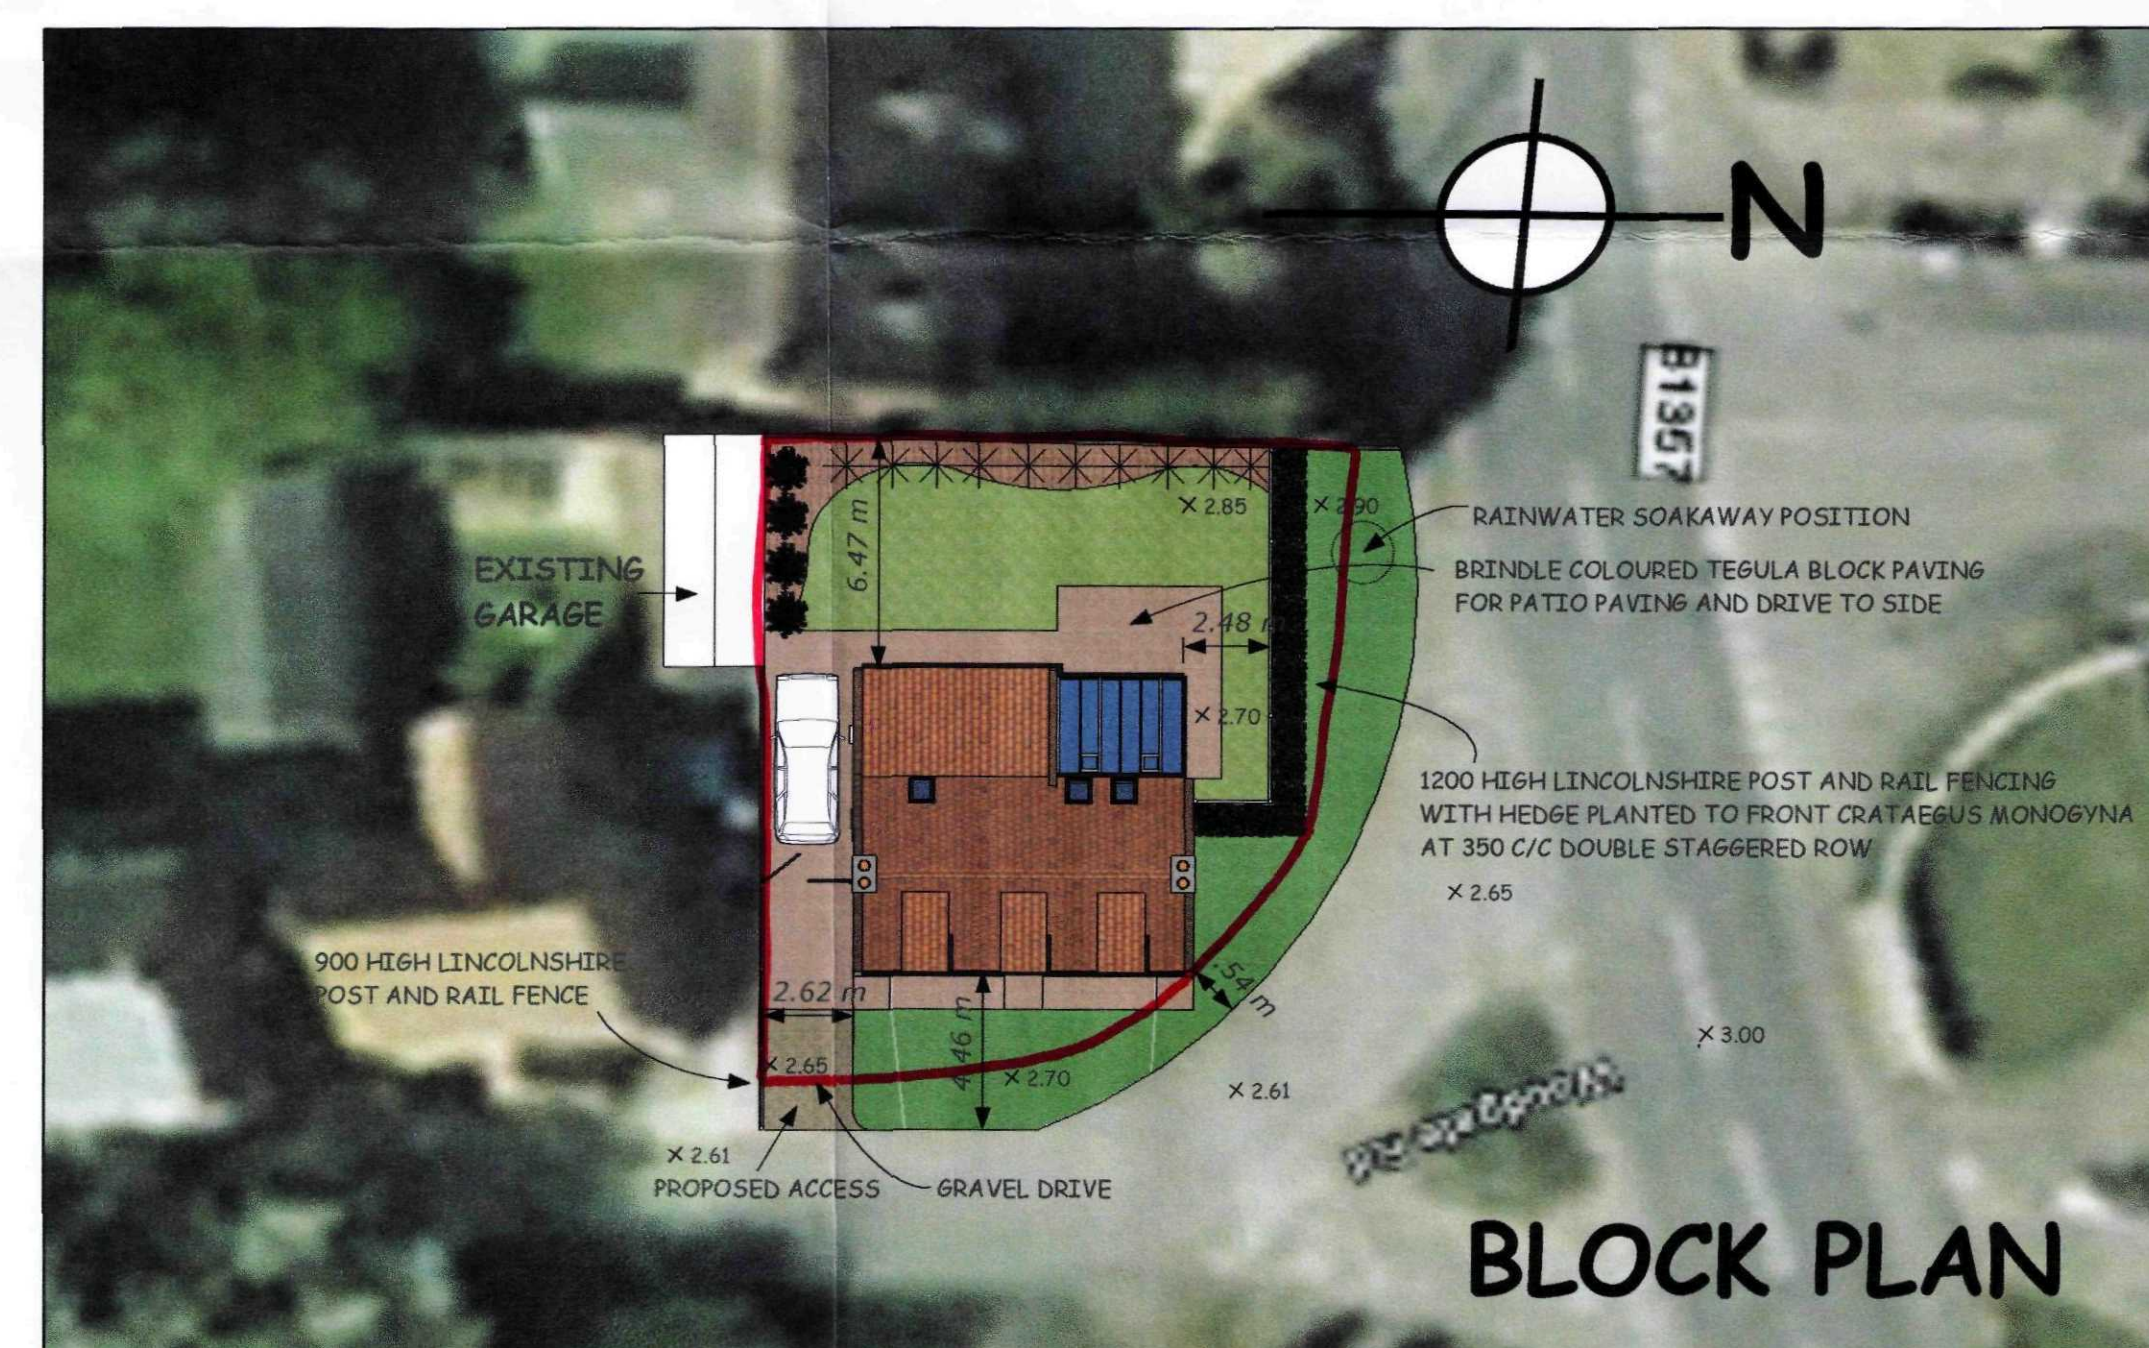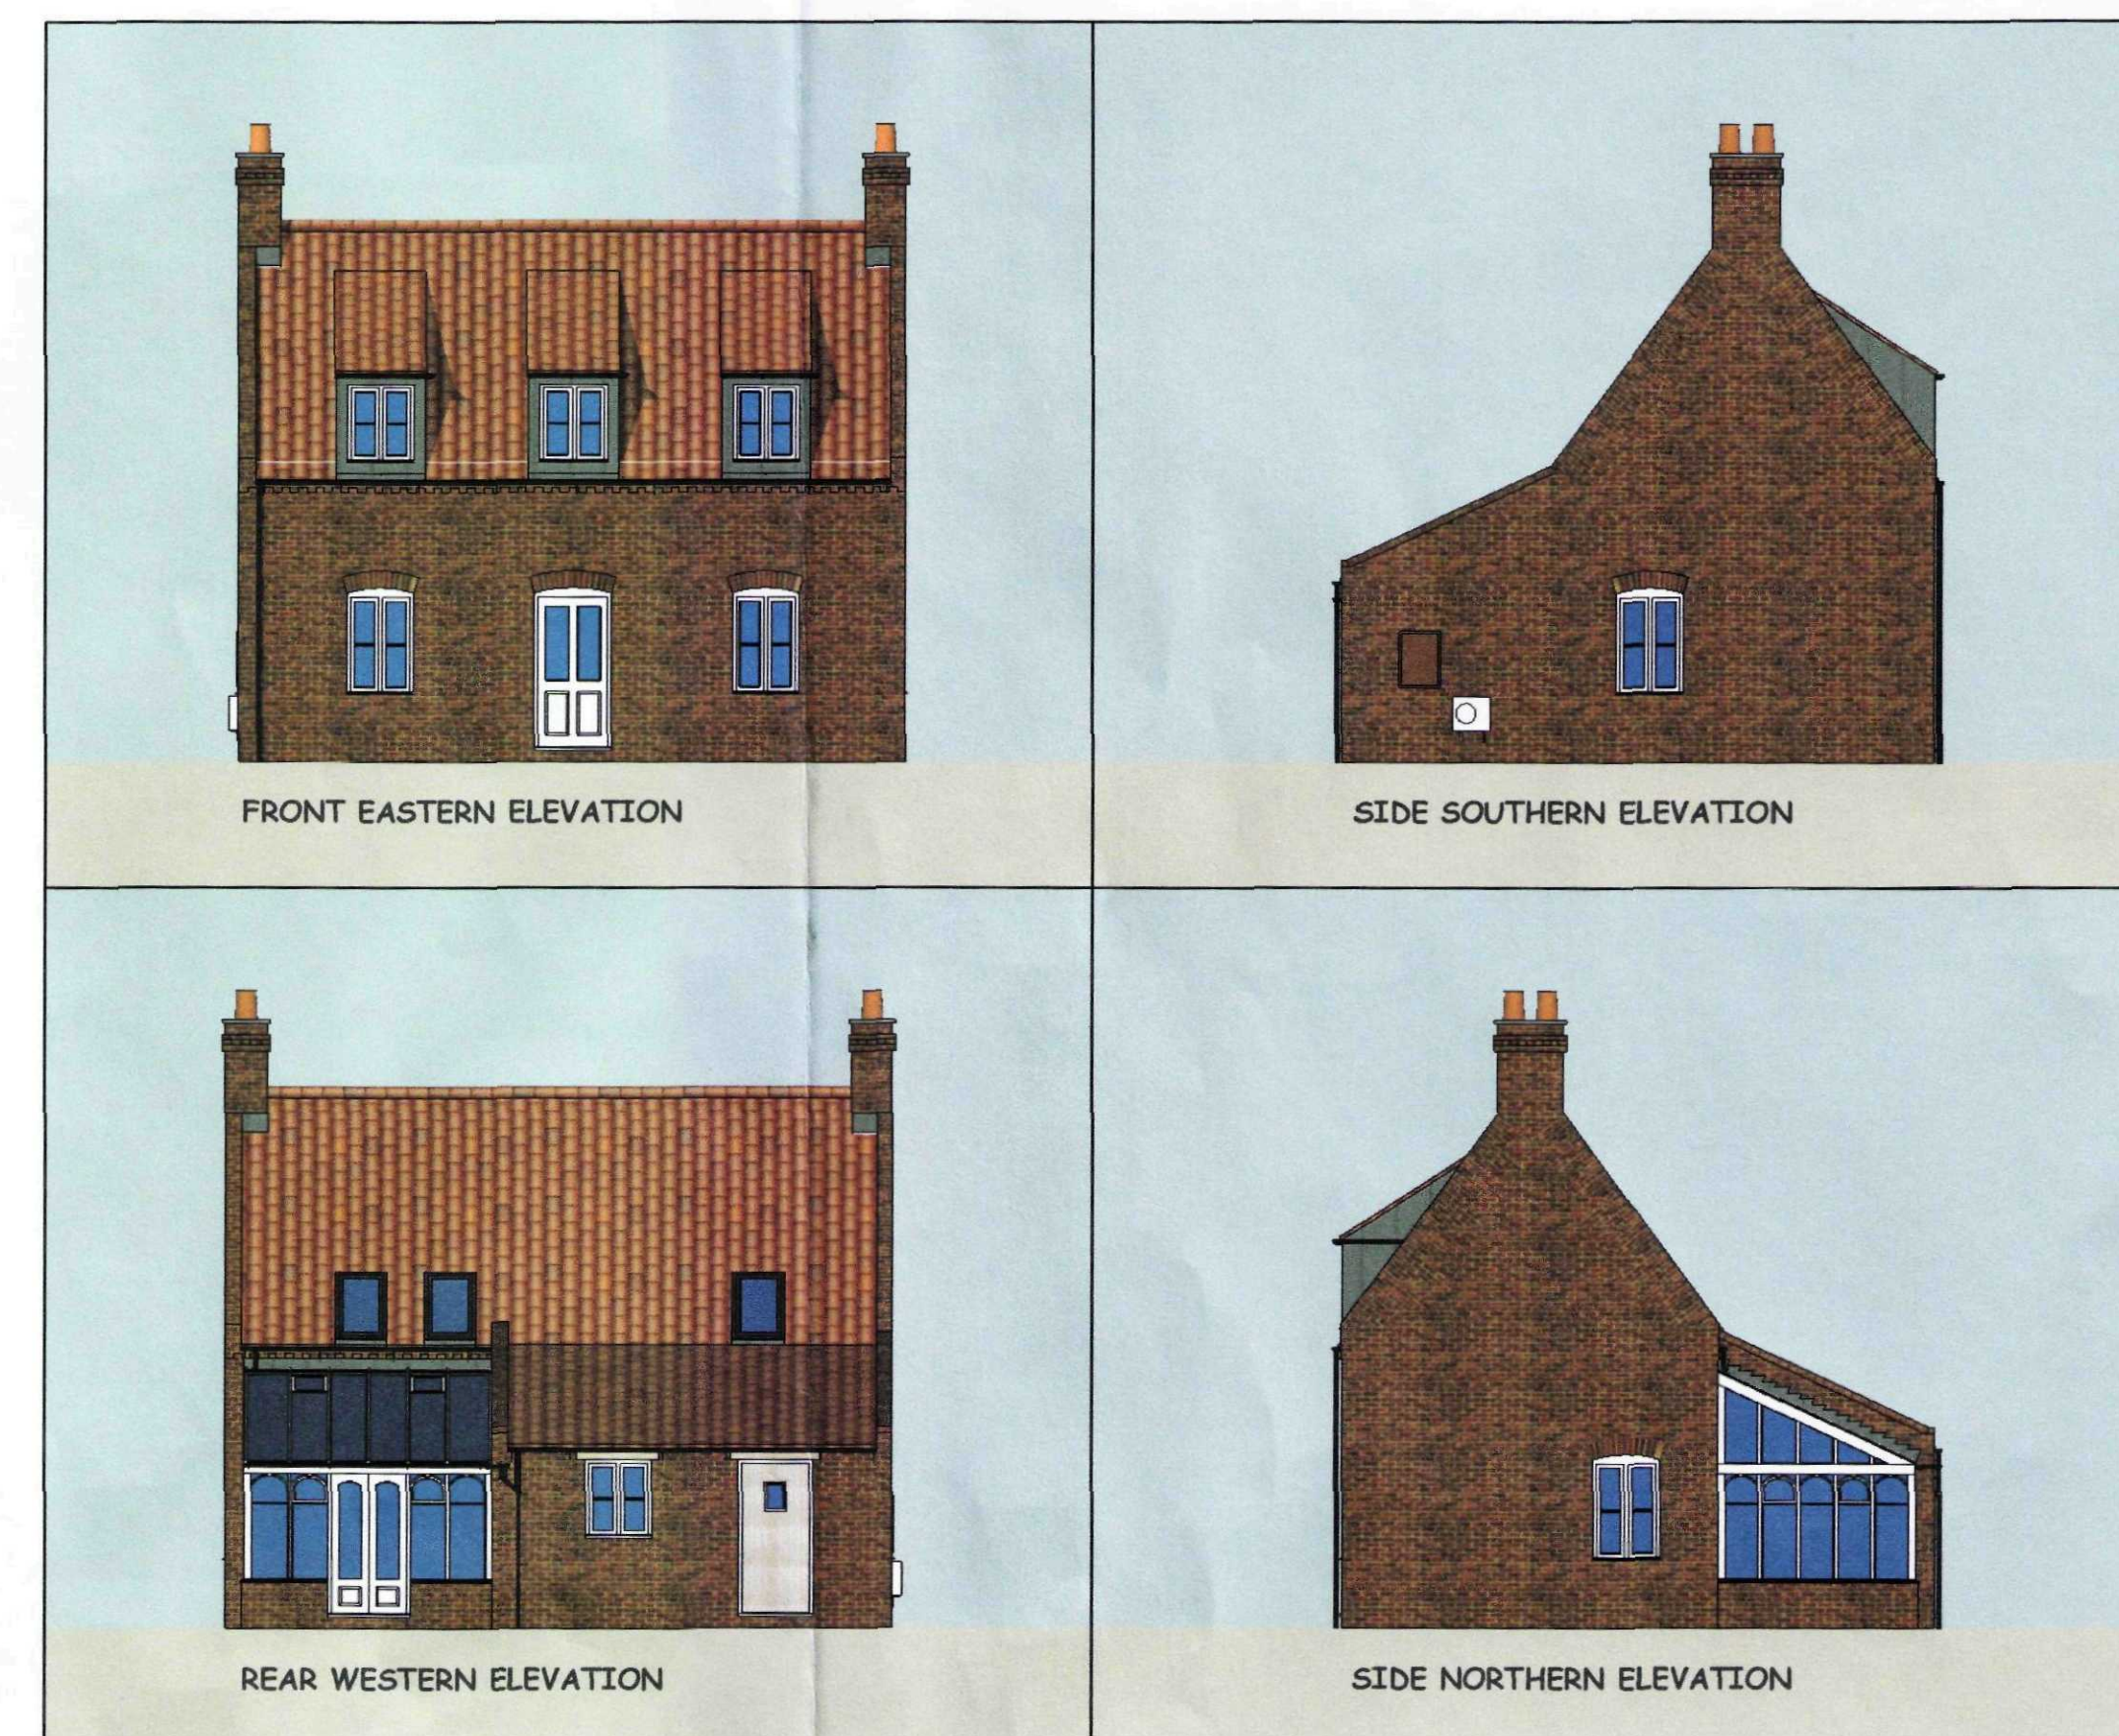

X DENOTES SPOT LEVEL ON SITE. ALL LEVELS RELATE TO METERS ABOVE ORDNANCE DATUM NEWLYN. FINISHED FLOOR LEVEL TO BE 3.00.

GR MERCHANT LTD.

4 WRIGHTS MEWS 12A PARK ROAD HOLBEACH SPALDING Lincs PE12 7EE

TEL 01406 490800 FAX 01406 425744 E-MAIL gr.merchant@btconnect.com

PROJECT PROPOSED NEW DWELLING ON SITE OF FORMER CHURCH HALL
MOULTON CHAPEL Lincs


CLIENT MRS B LEONARD

DRAWING PROPOSED ELEVATIONS & SITE PLAN
JOB REF 2052/09 DRAWING NO 03 DATE DEC 2009 DRAWN JPW
SCALES 1/100 1/200 1/20





FRONT EASTERN ELEVATION ENLARGED DETAIL

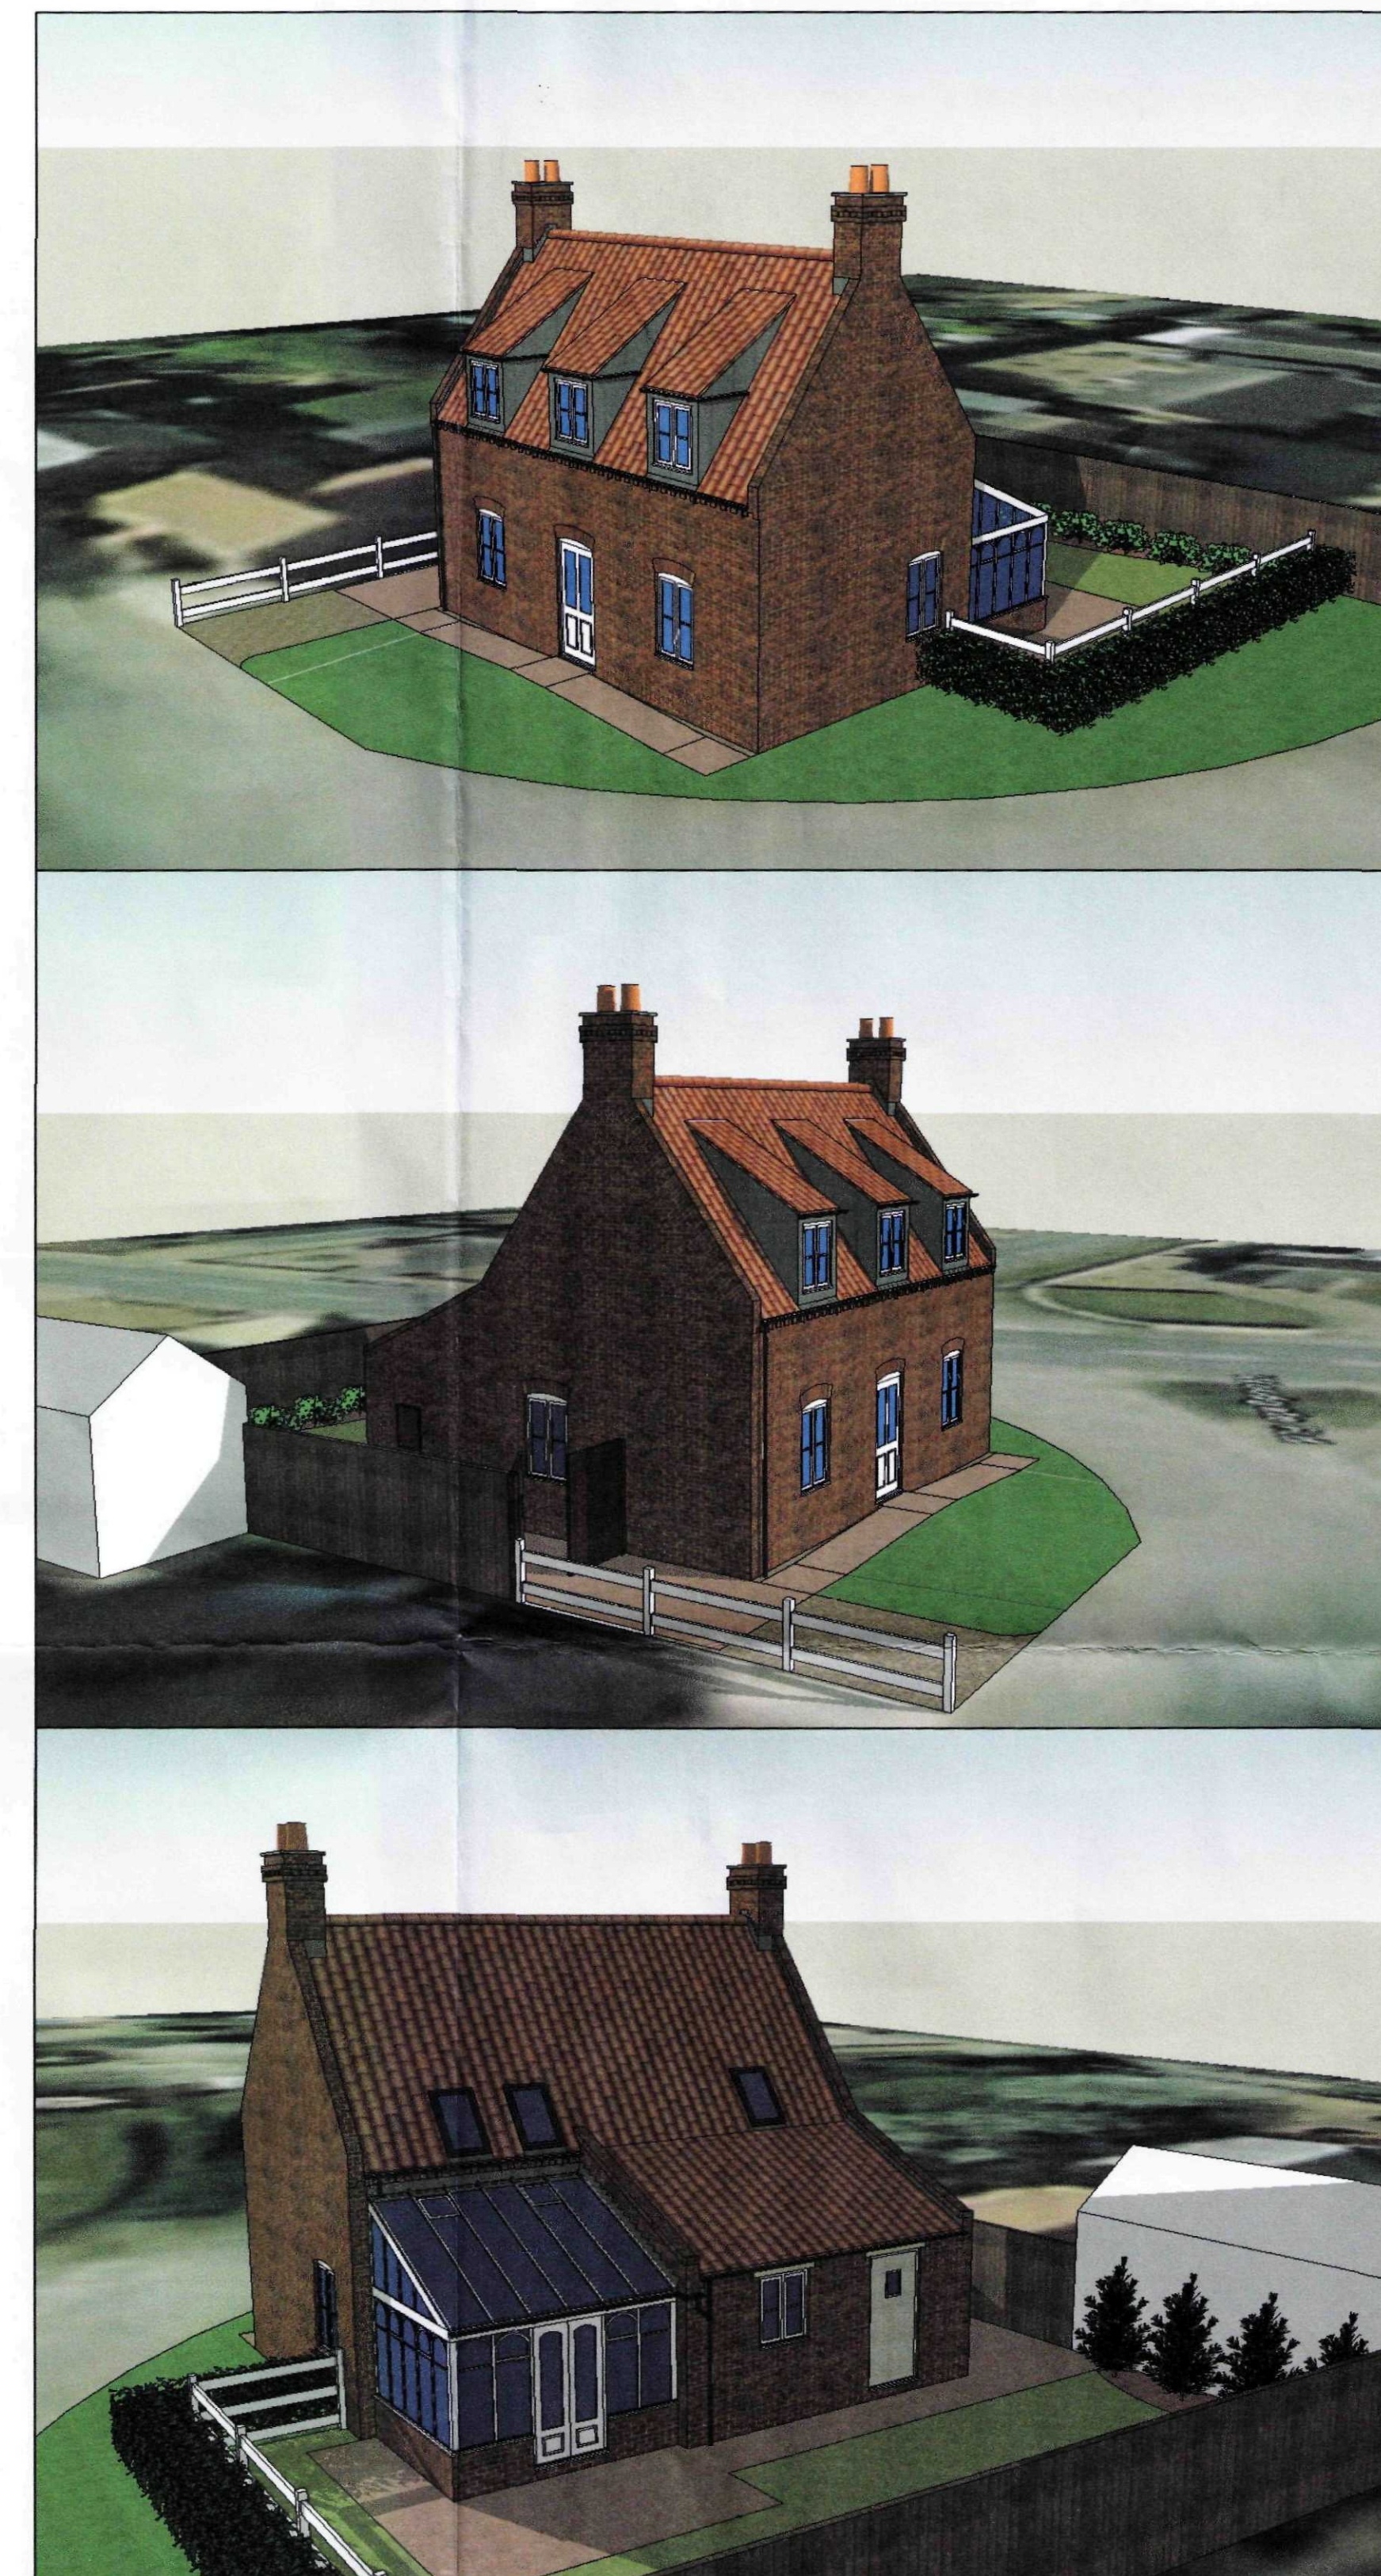

GR MERCHANT LTD.

4 WRIGHTS MEWS 12A PARK ROAD HOLBEACH SPALDING Lincs PE12 7EE

TEL 01406 490800 FAX 01406 425744 E-MAIL gr.merchant@btconnect.com

PROJECT PROPOSED NEW DWELLING ON SITE OF FORMER CHURCH HALL
MOULTON CHAPEL Lincs

CLIENT MRS & LEONARD.

DRAWING PROPOSED DETAIL ELEVATION & 3D VIEWS
JOB REF 2052/09 DRAWING NO 04 DATE DEC 2009 DRAWN JPW
SCALES 1/20 AND NO SCALE TO 3D VIEWS

