


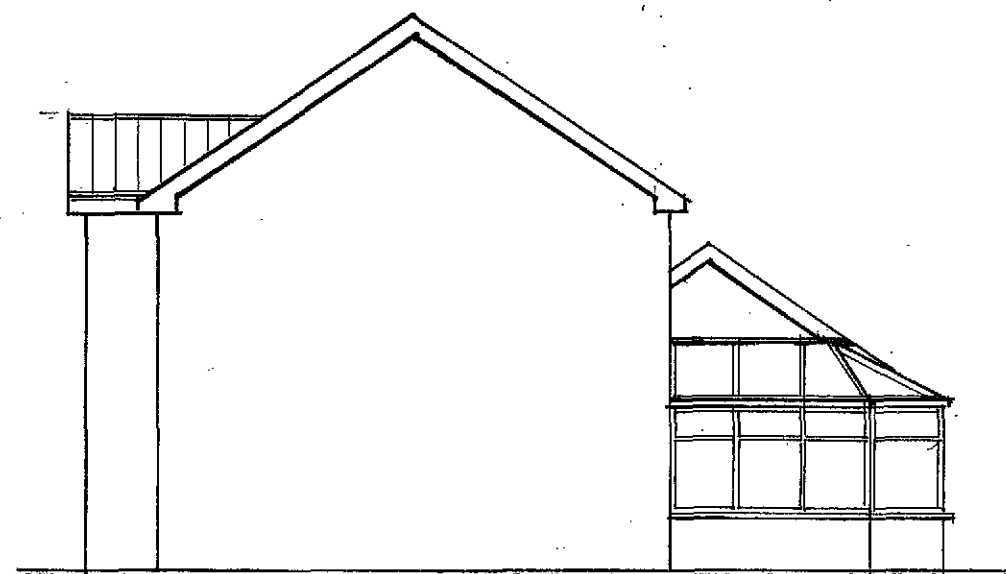


EXISTING SIDE ELEVATION
(SCALE 1:100)



EXISTING REAR ELEVATION

MR & MRS SMITH
19 ST JAMES WAY
MILTON CHAPEL
SPALDING
LINCOLNSHIRE
PE12 0DD

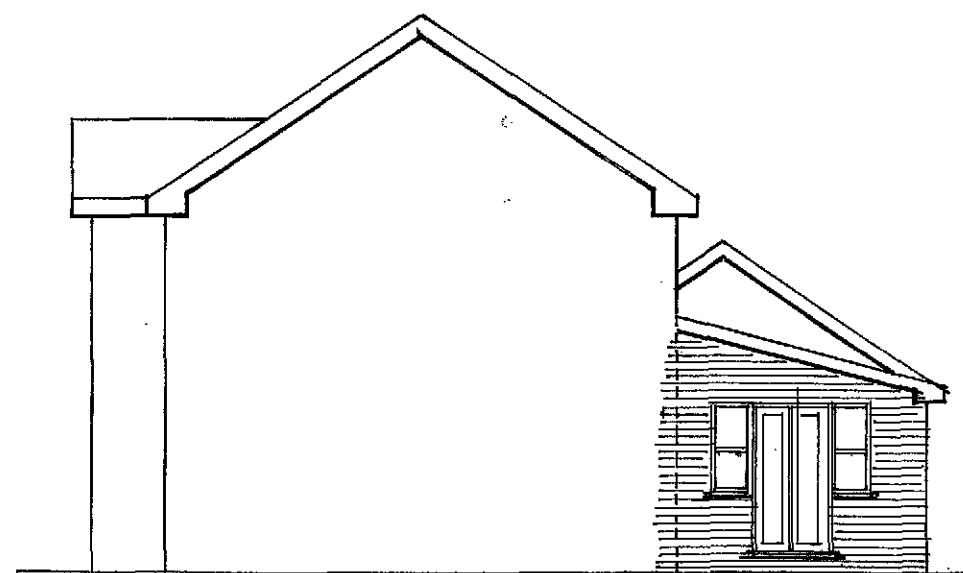


PROPOSED SIDE ELEVATION



PROPOSED REAR ELEVATION

SHDC
Planning & Development
21 FEB 2011
Ref: 0123-11


MR + MRS SMITH
 19 ST JAMES WAY
 MARSTON CHAPEL
 SPALDON
 LINCOLNSHIRE
 PE12 0SD.

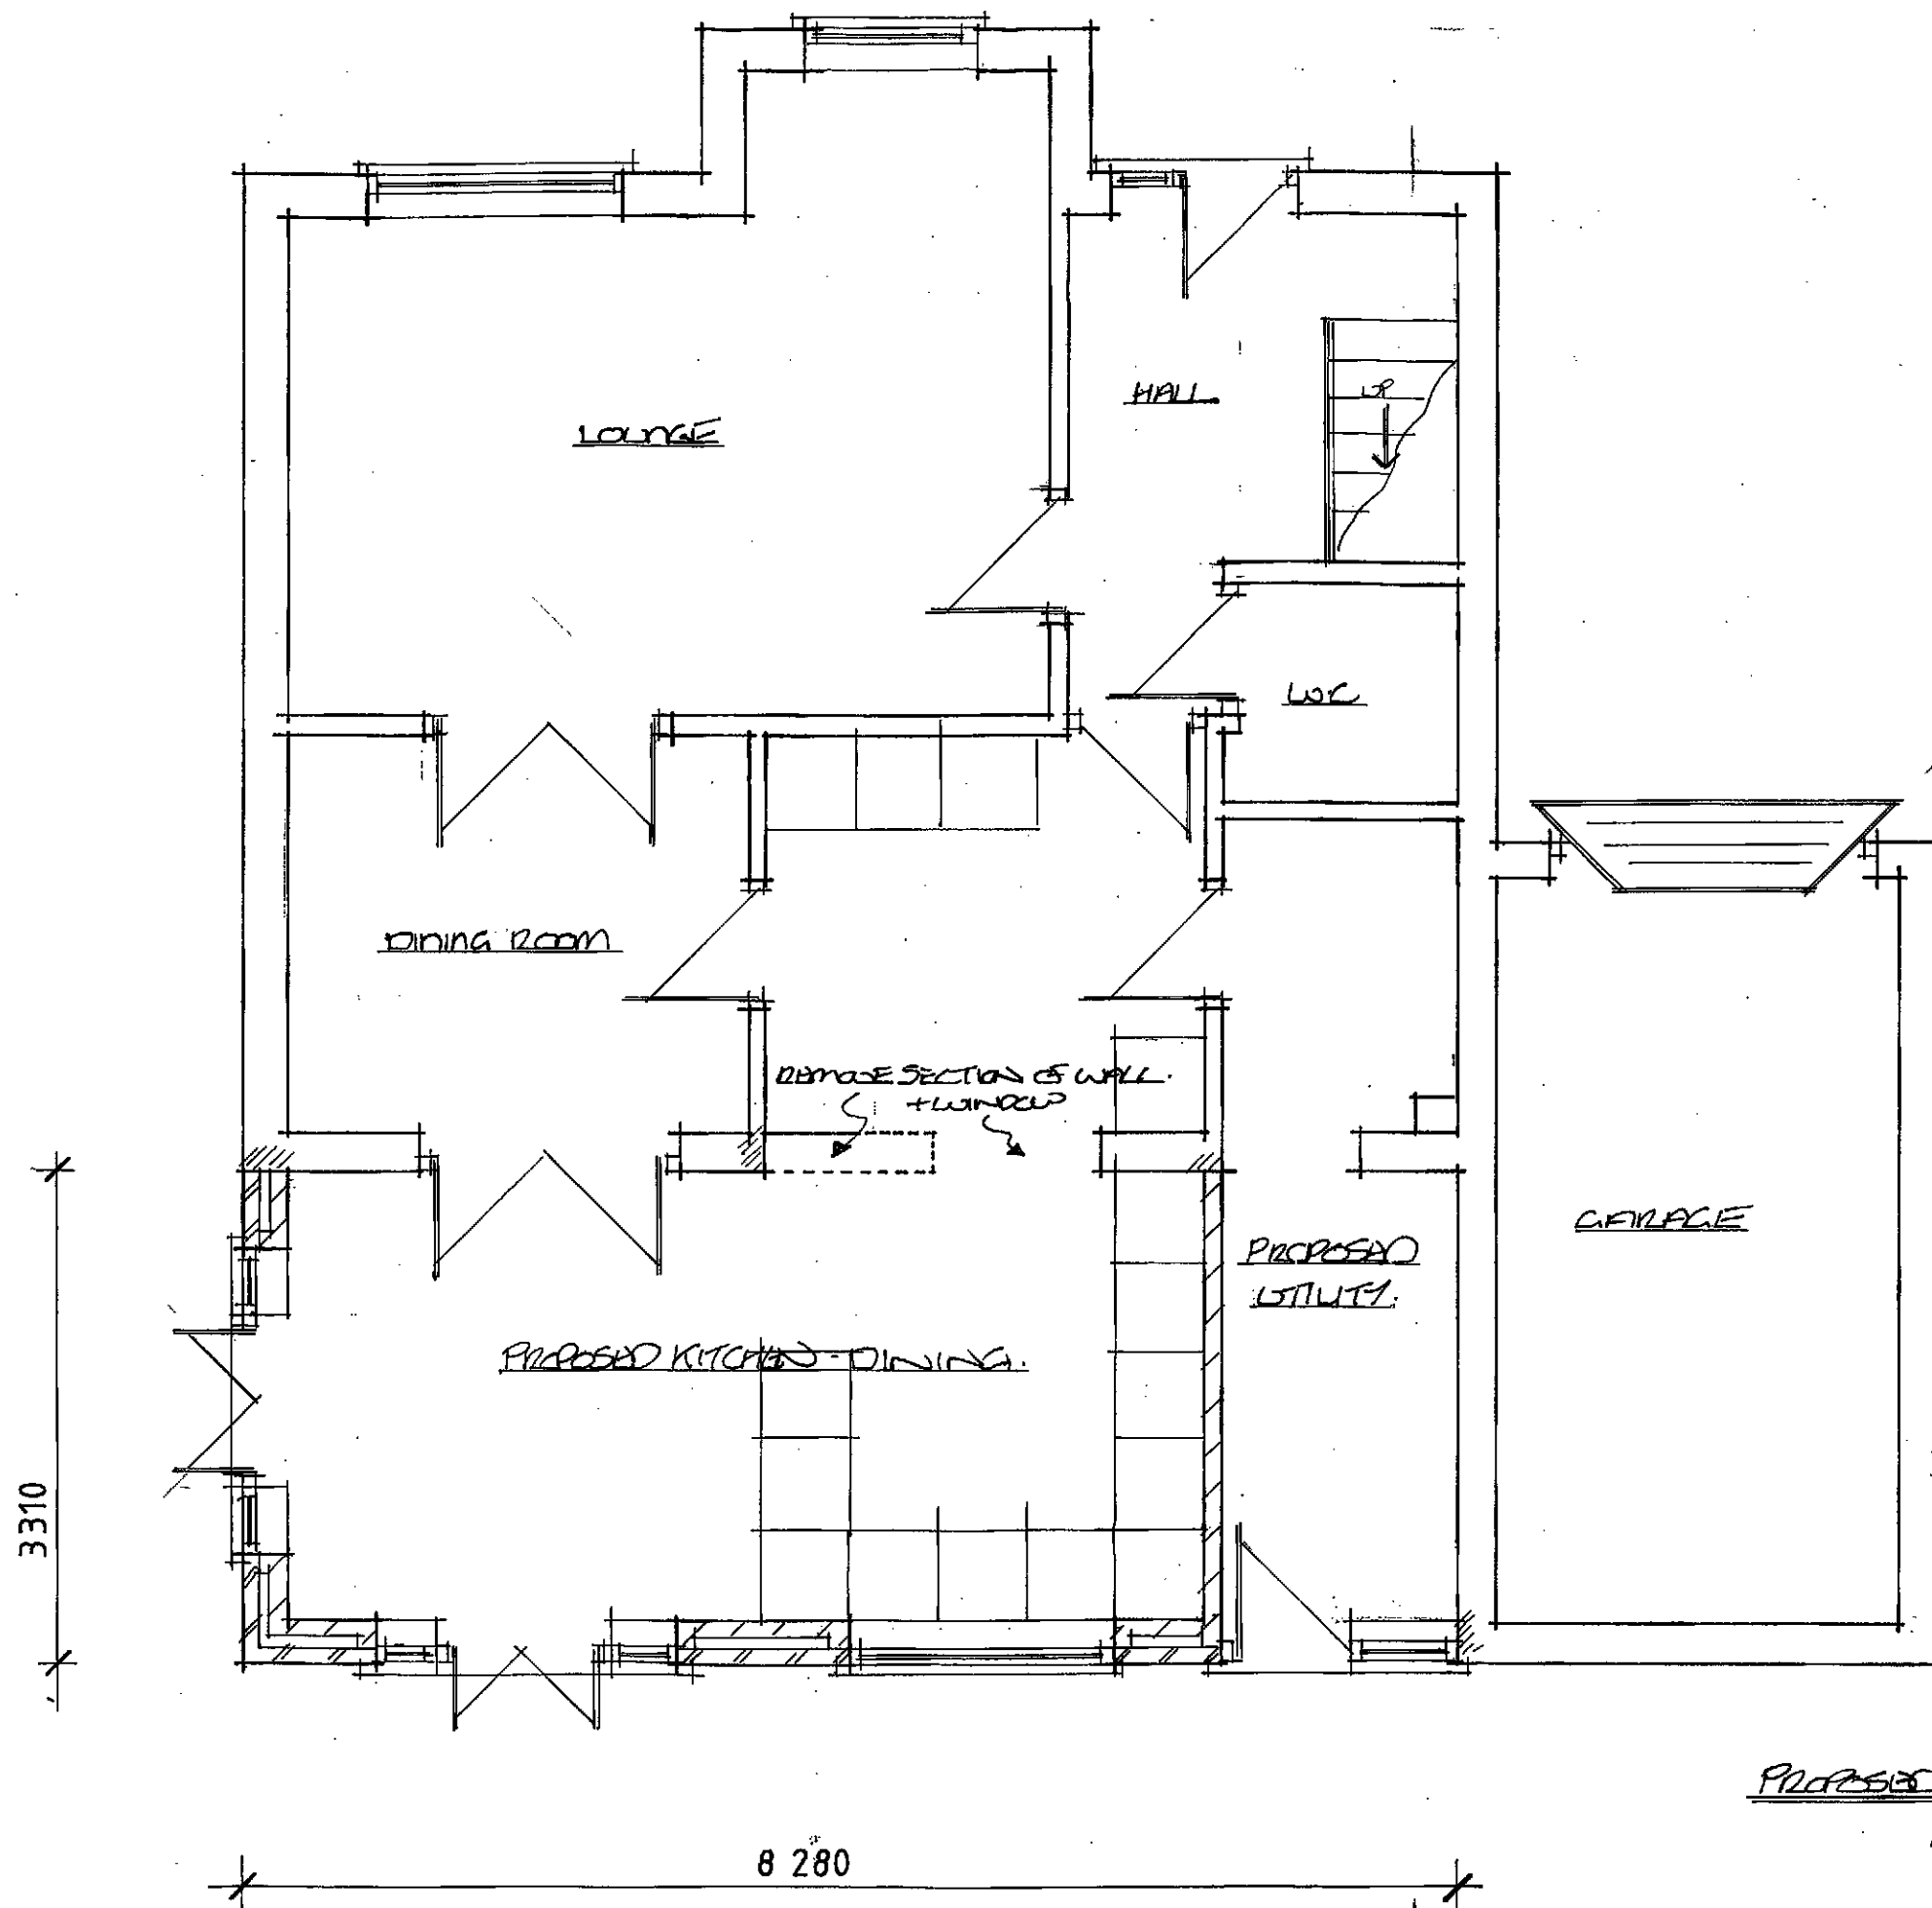

SHDC
 Planning & Development
 21 FEB 2011
 Ref: 0123-11

PROPOSED GROUND FLOOR LAYOUT
 (SCALE 1:50)

DRAWING NO 003/06/1

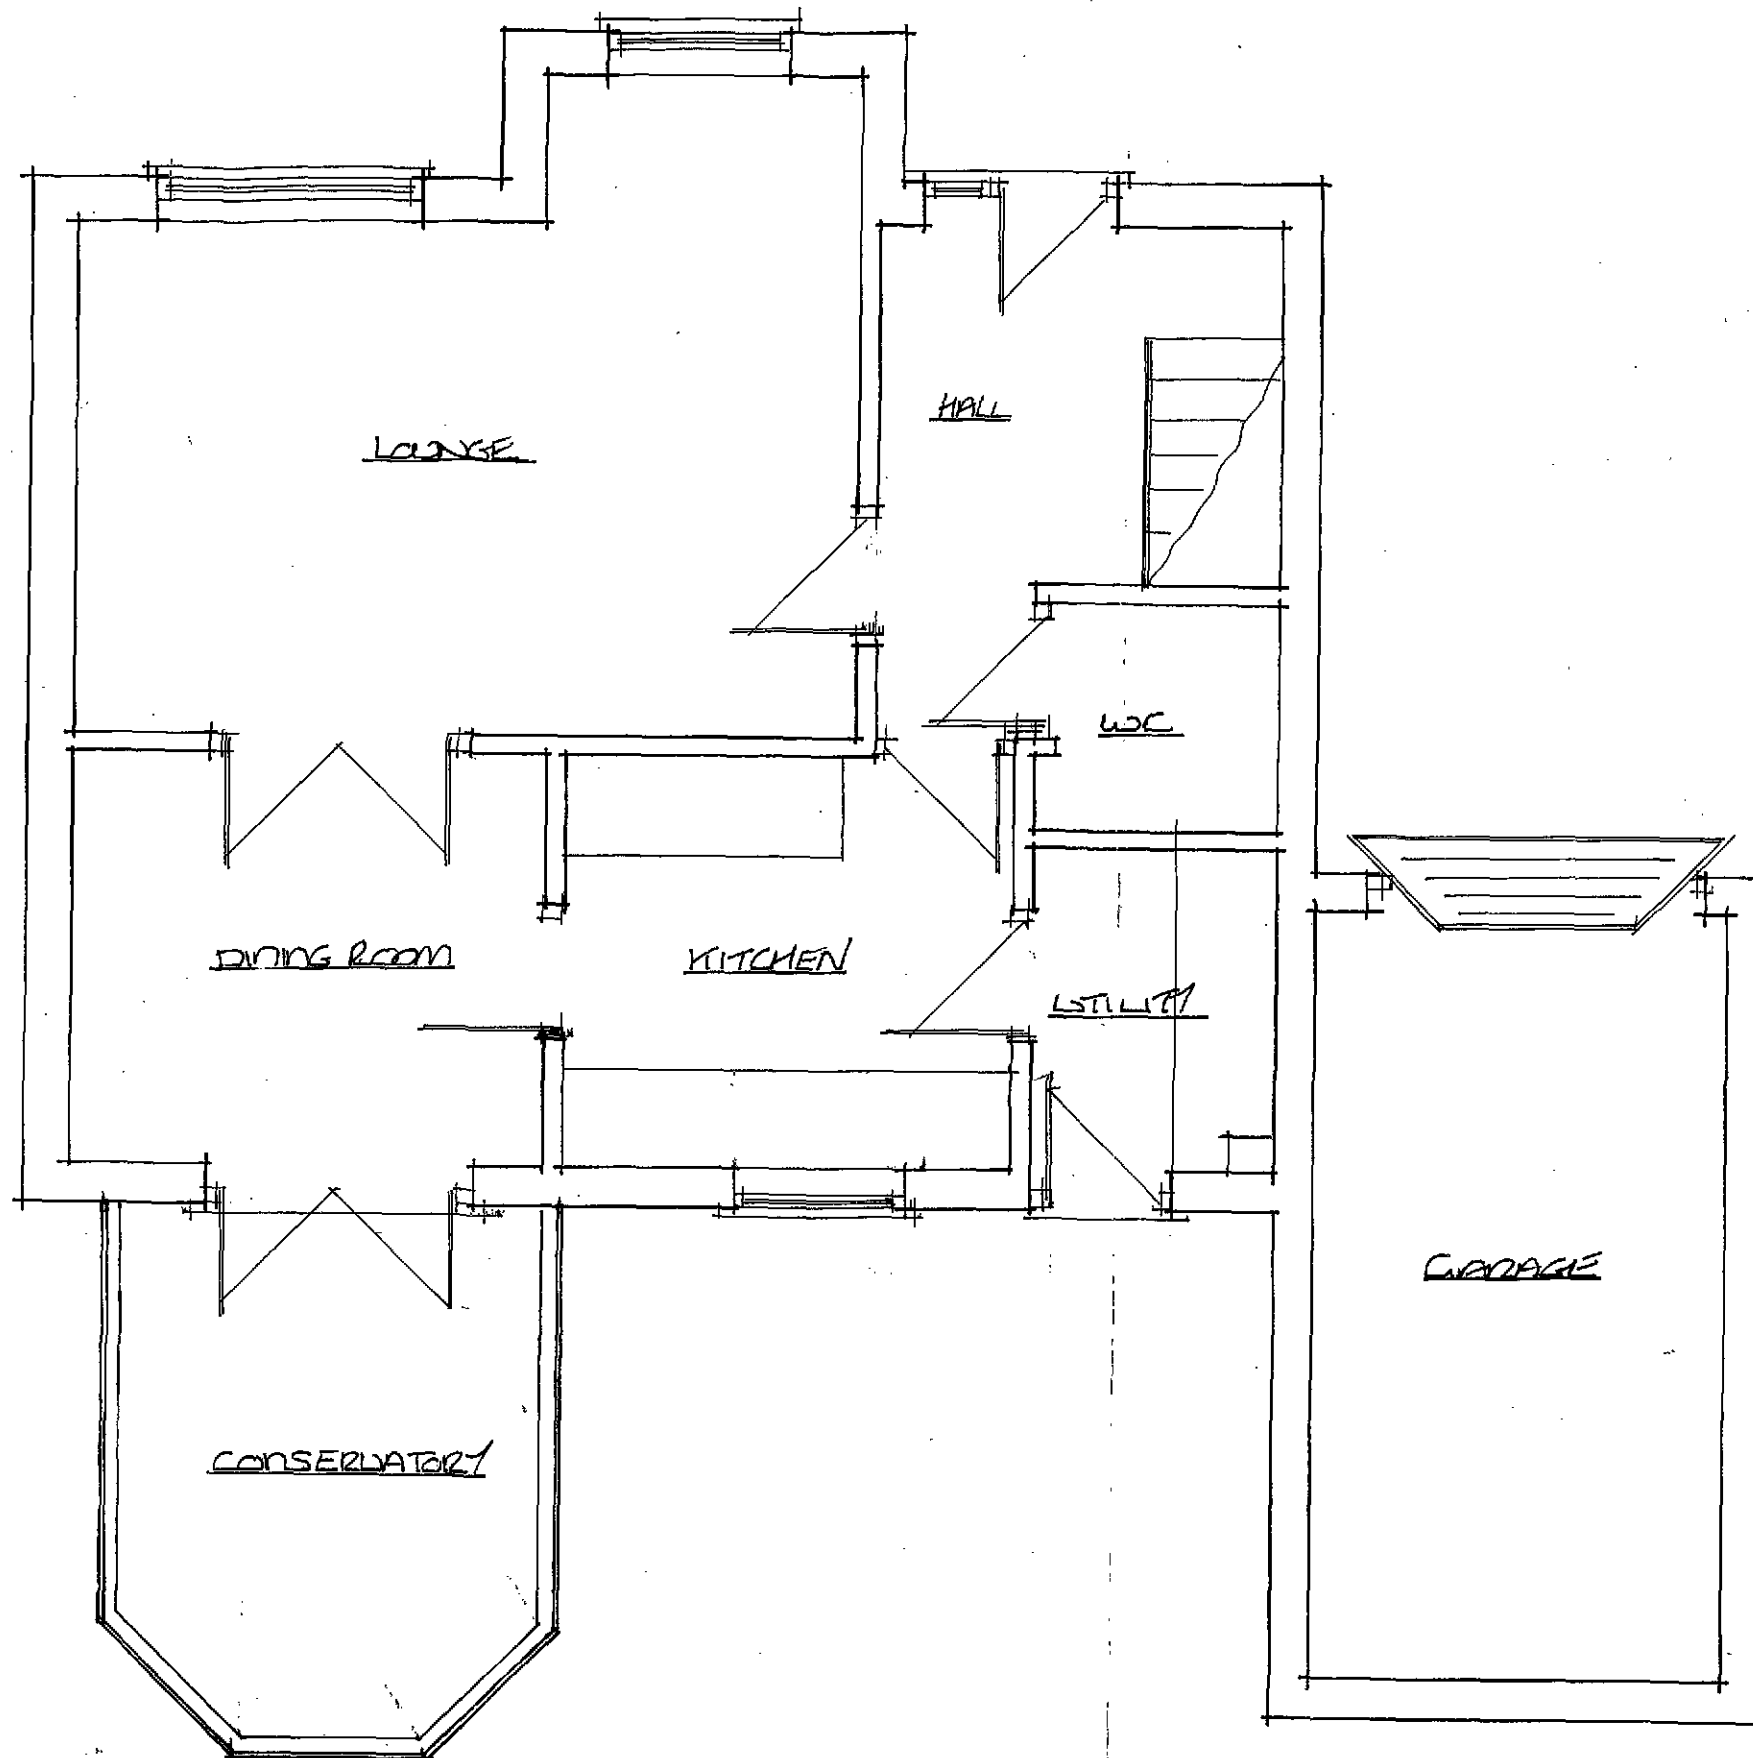


MRS MRS SMITH
19 ST JAMES WAY
MOLTON CHAPEL
SPALDING
LINCOLNSHIRE
PE12 0GD

SHDC
Planning & Development
21 FEB 2011
Ref: 0123-11

EXISTING GROUND FLOOR LAYOUT
(SCALE 1:50)

DRAWING NO 001/06/11

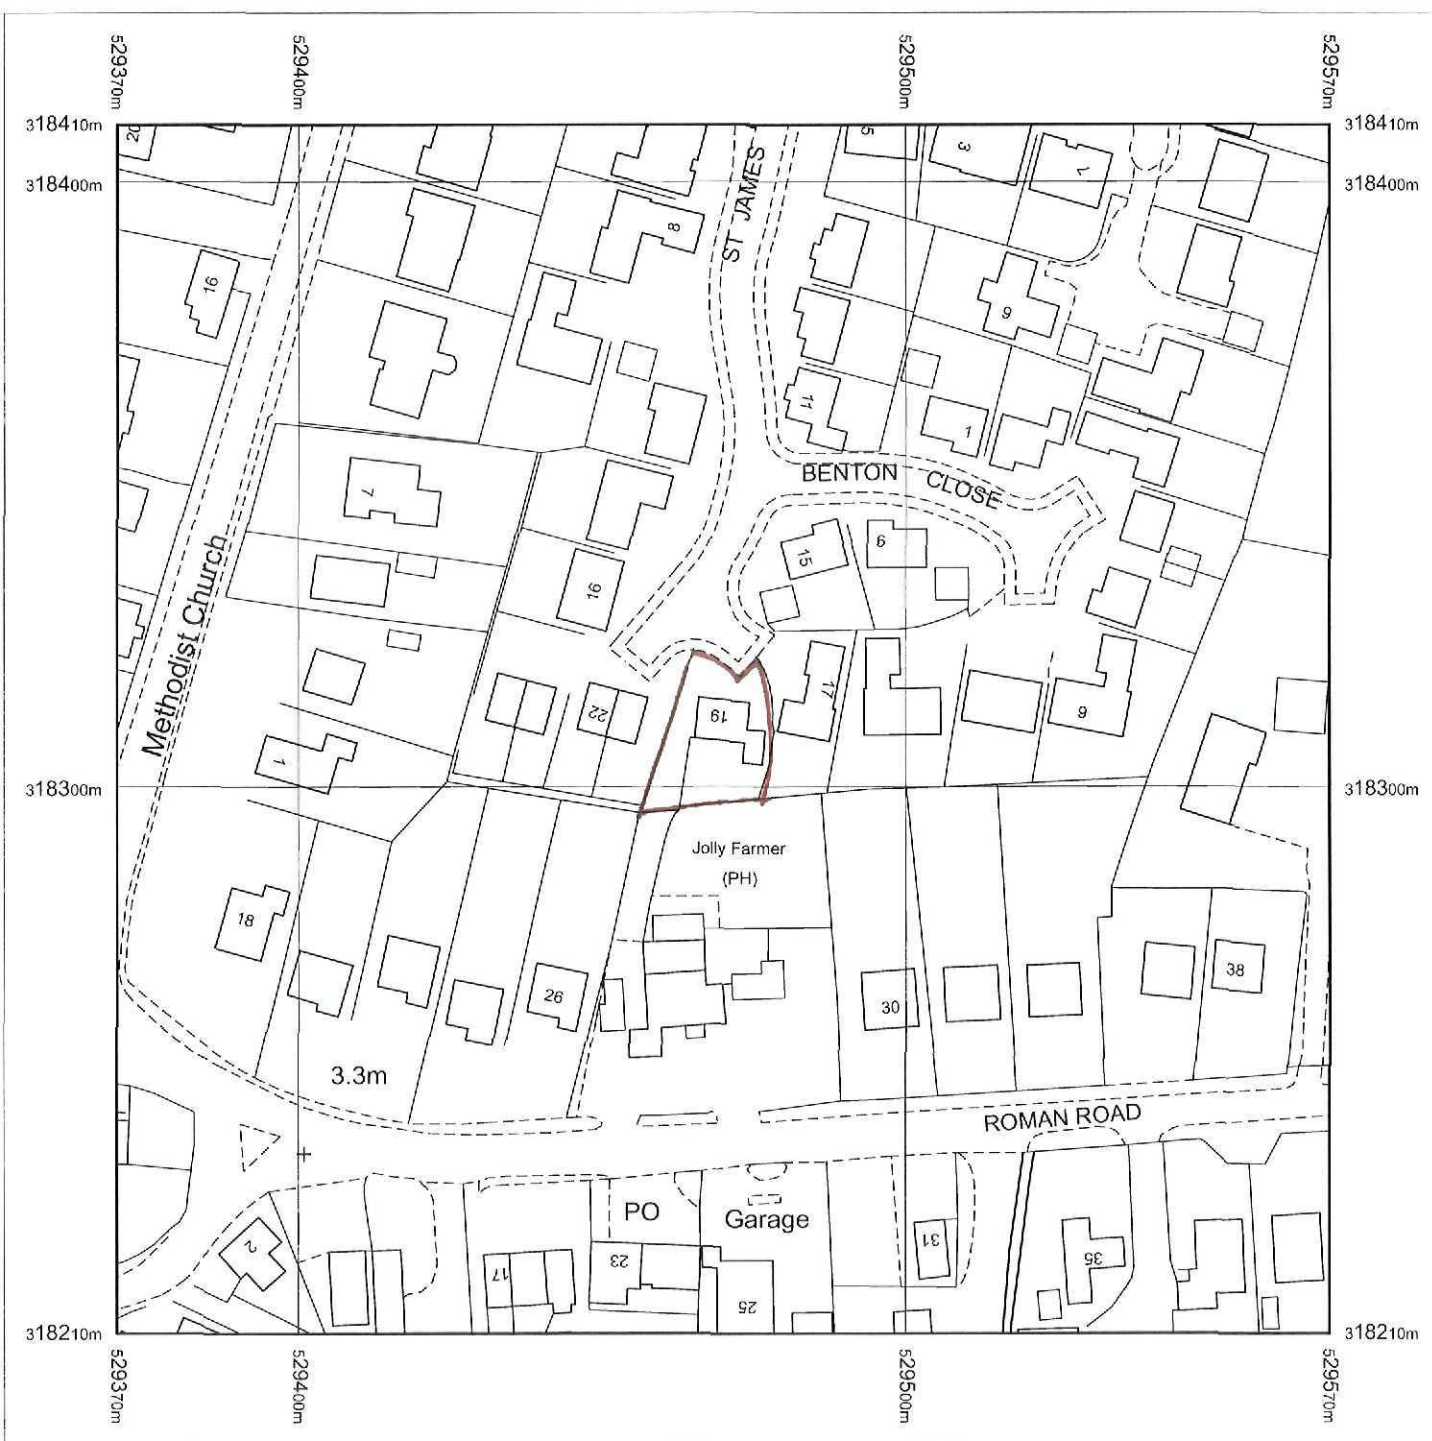

Produced 04.02.2011 from the Ordnance Survey National Geographic Database and incorporating surveyed revision available at this date. © Crown Copyright 2011.


Reproduction in whole or part is prohibited without the prior permission of Ordnance Survey.

Ordnance Survey, the OS Symbol and OS Sitemap are registered trademarks of Ordnance Survey, the national mapping agency of Great Britain.

The representation of a road, track or path is no evidence of a right of way.

The representation of features as lines is no evidence of a property boundary.


Part or all of this OS Sitemap is enlarged from mapping produced at one or more of the following scales: 1:1250, 1:2500, 1:10000.

 

Supplied by: **Bookmark Spalding Ltd**
Serial number: 00112900
Centre coordinates: 529470 318309.5

Further information can be found on the OS Sitemap Information leaflet or the Ordnance Survey web site:
www.ordnancesurvey.co.uk



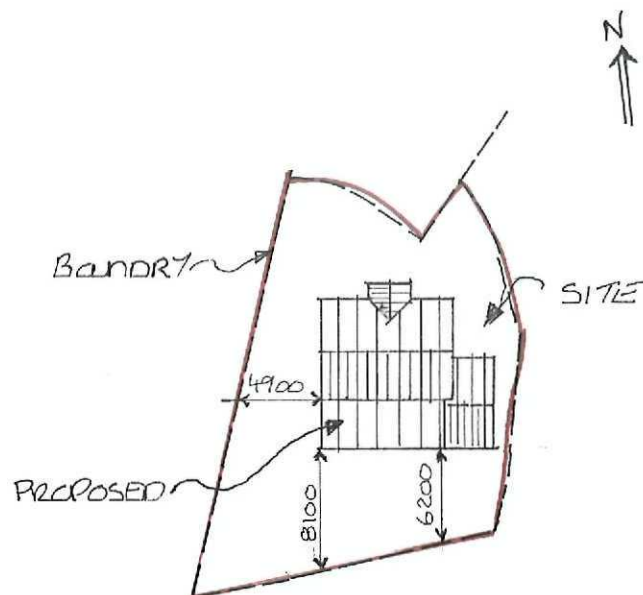

BLOCK PLAN
(SCALE 1:500)

MR & MRS SMITH
19 ST JAMES WAY
MOLTON CHAPEL
SPALDING
LINCOLNSHIRE
PE12 0DD

SHDC	
Planning & Development	
21 FEB 2011	
Ref:	0123-11

REMARKS No 004/06/11