



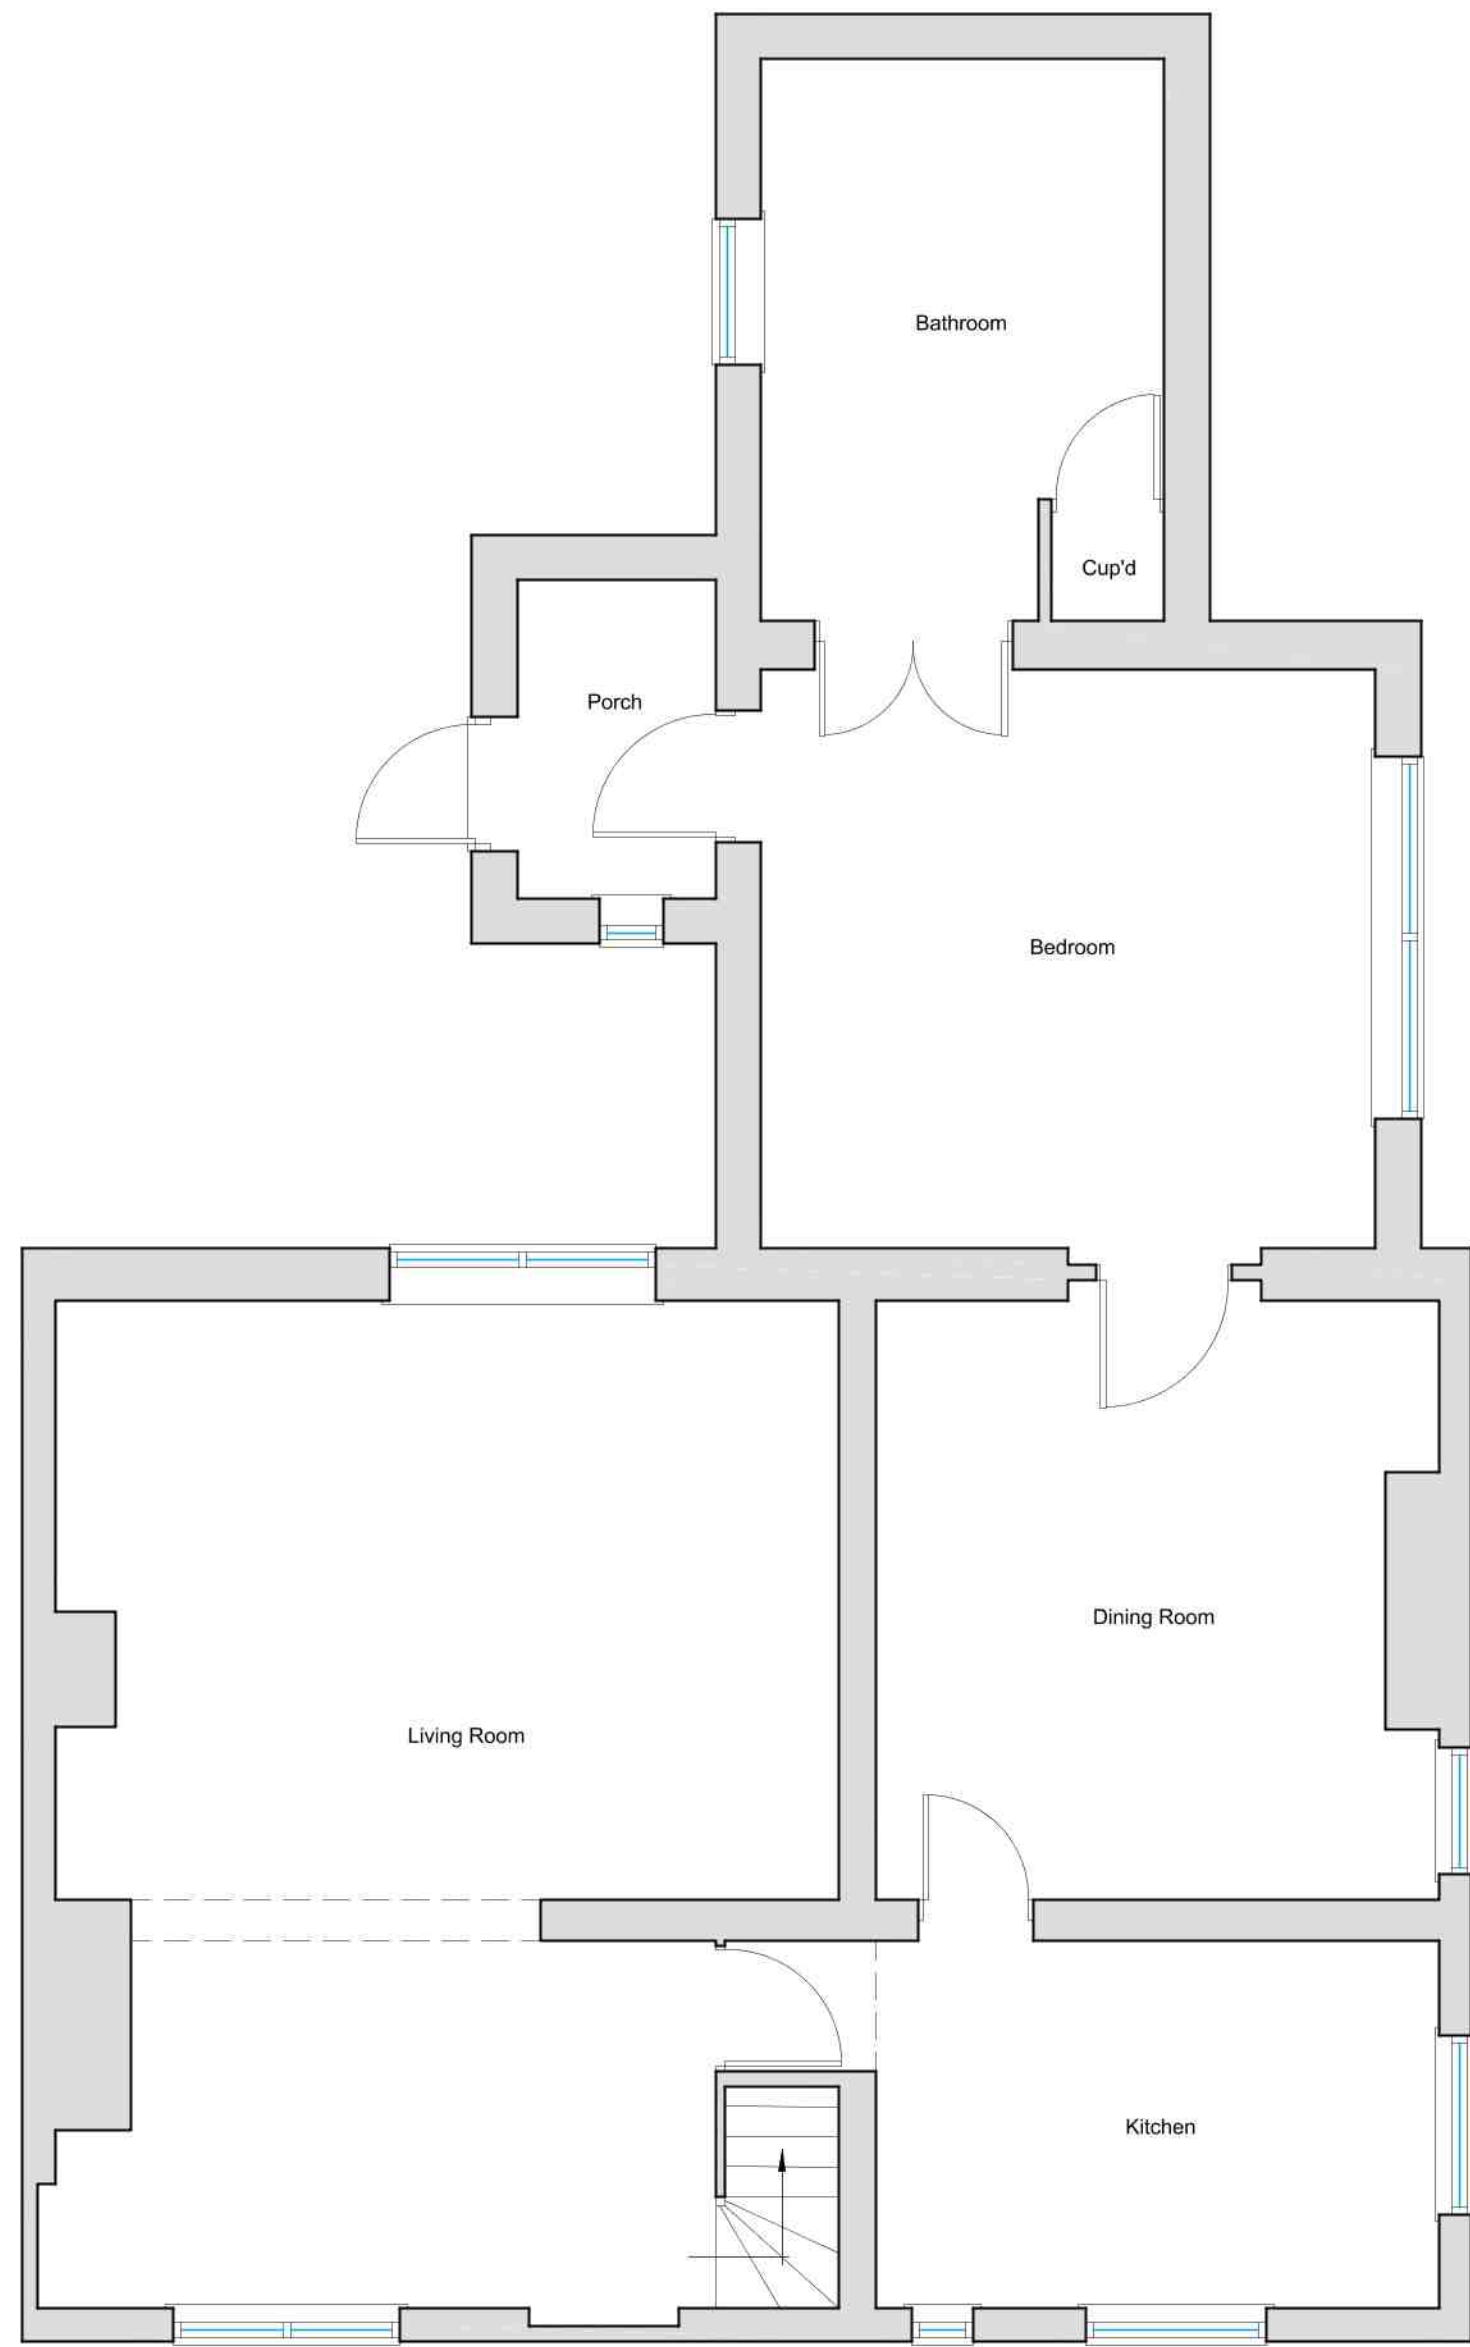

Existing Ground Floor Plan
Scale 1:50

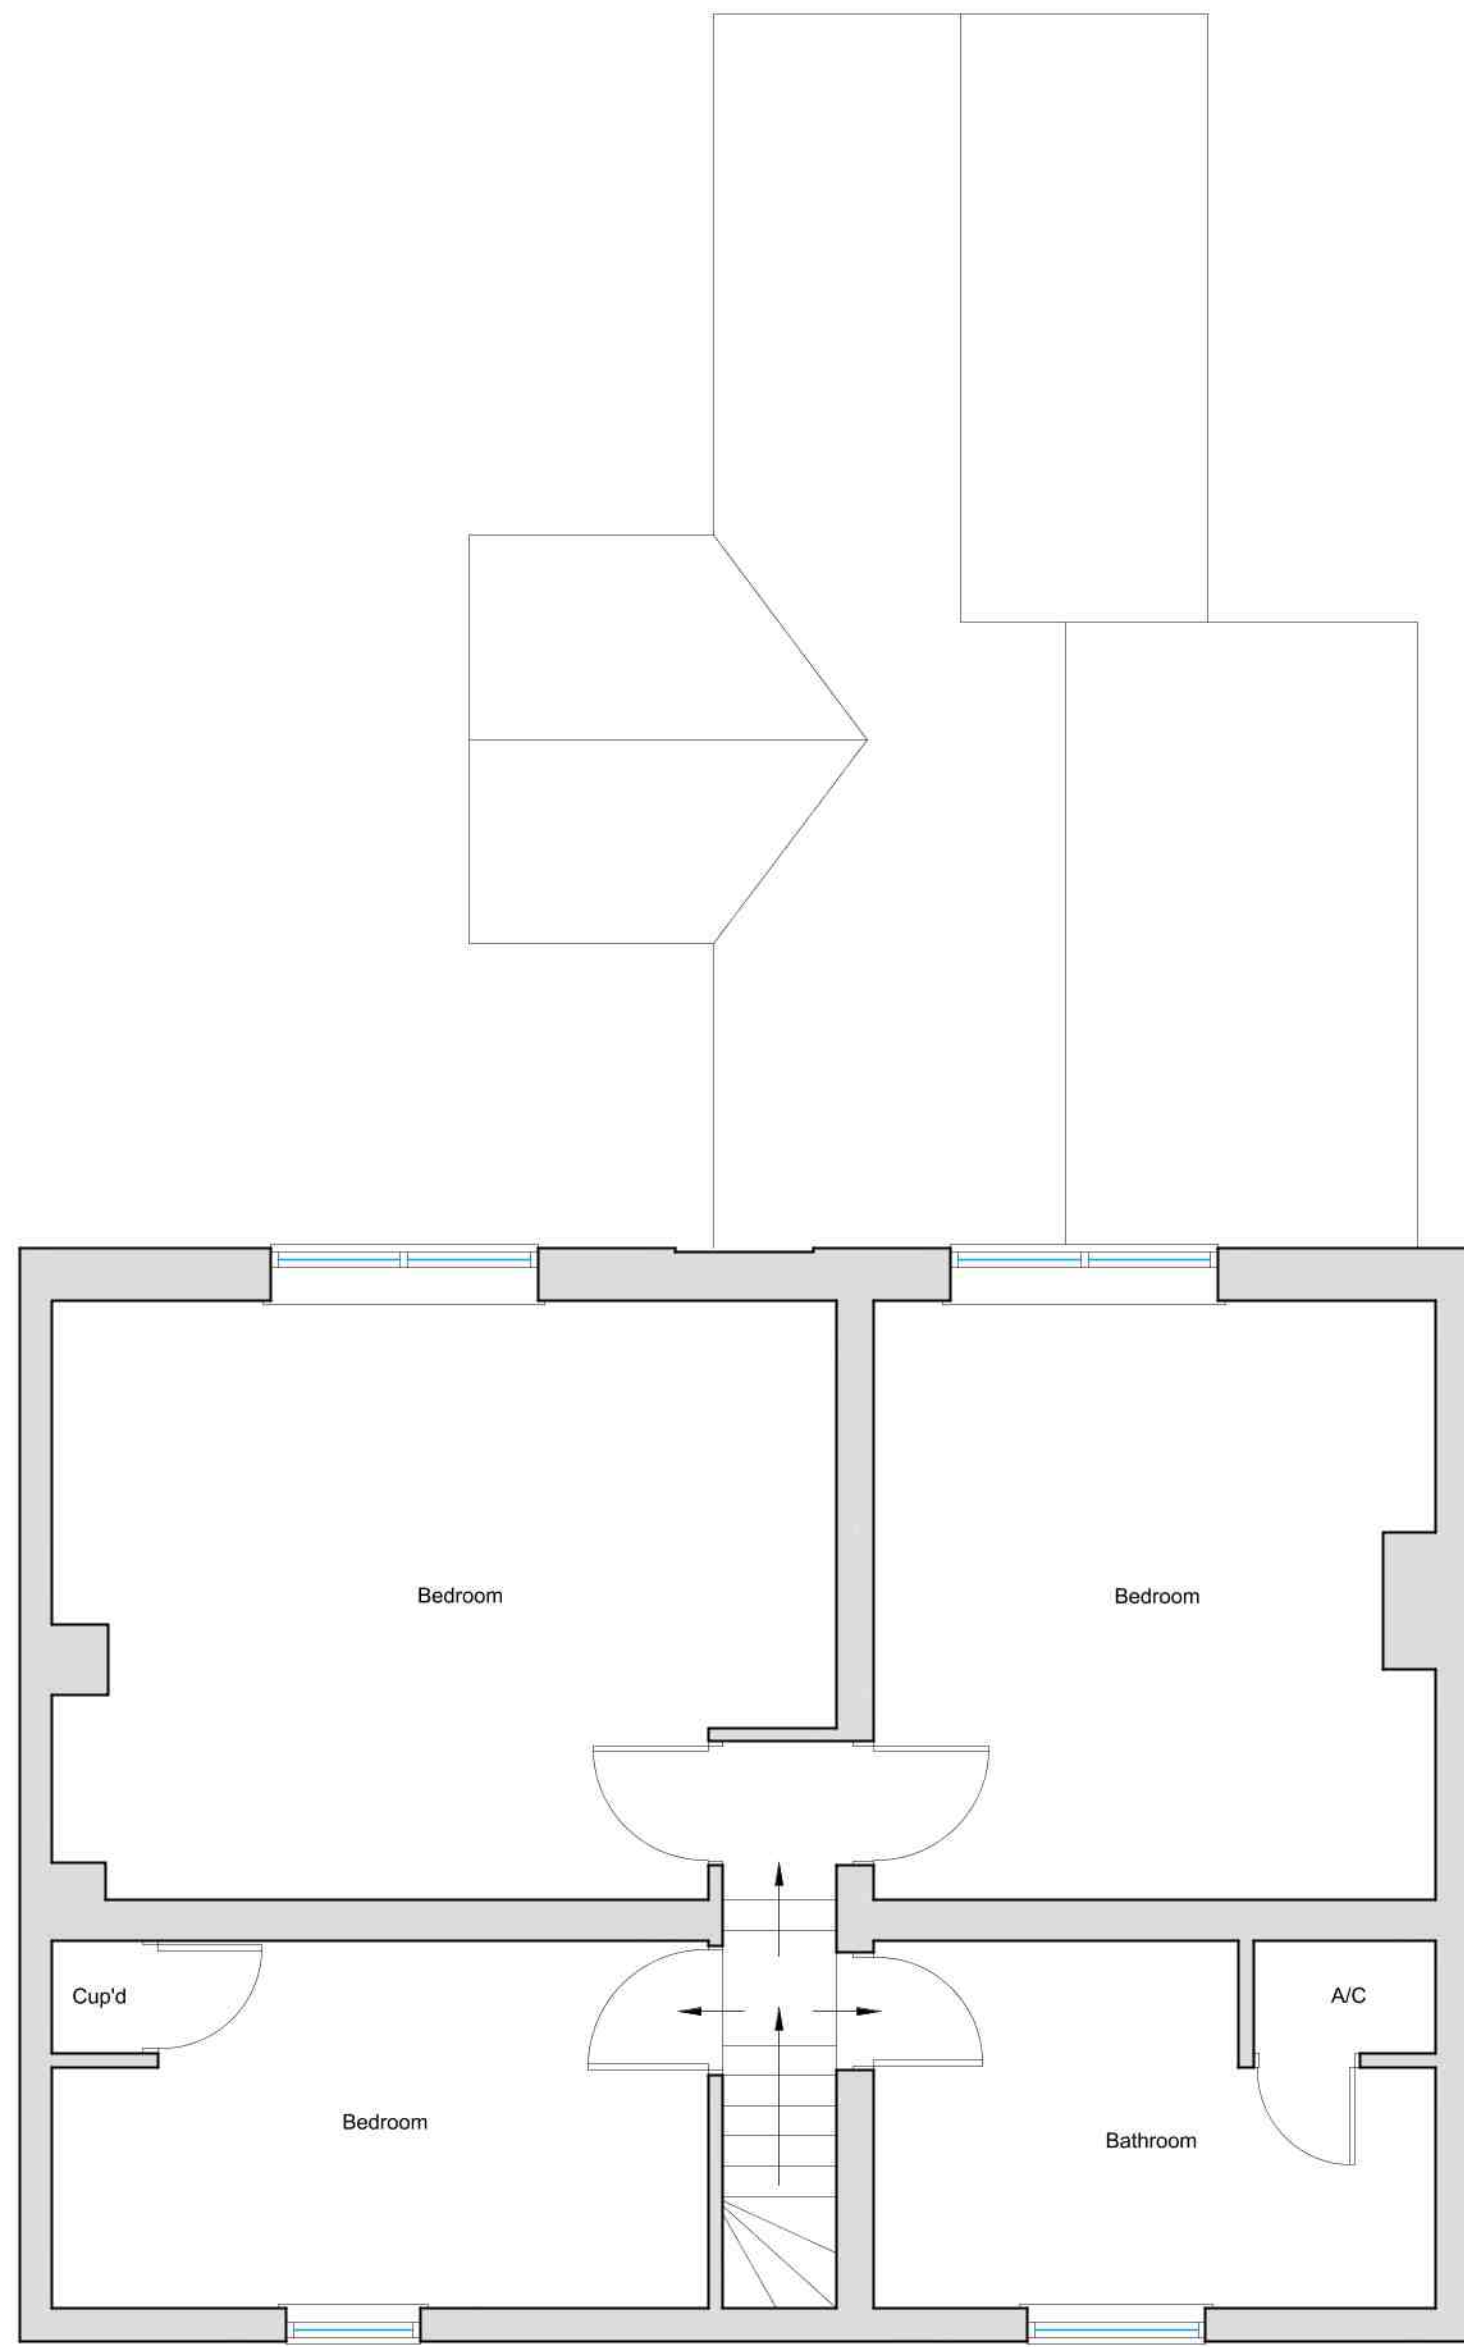

Existing First Floor Plan
Scale 1:50



Existing Front (E) Elevation
Scale 1:100




Existing Side (N) Elevation
Scale 1:100




Existing Rear (W) Elevation
Scale 1:100




Existing Side (S) Elevation
Scale 1:100

 


SCALE BAR (m) 1:50

 


SCALE BAR (m) 1:100

 


SCALE BAR (m) 1:500

 

SCALE BAR (m) 1:1250

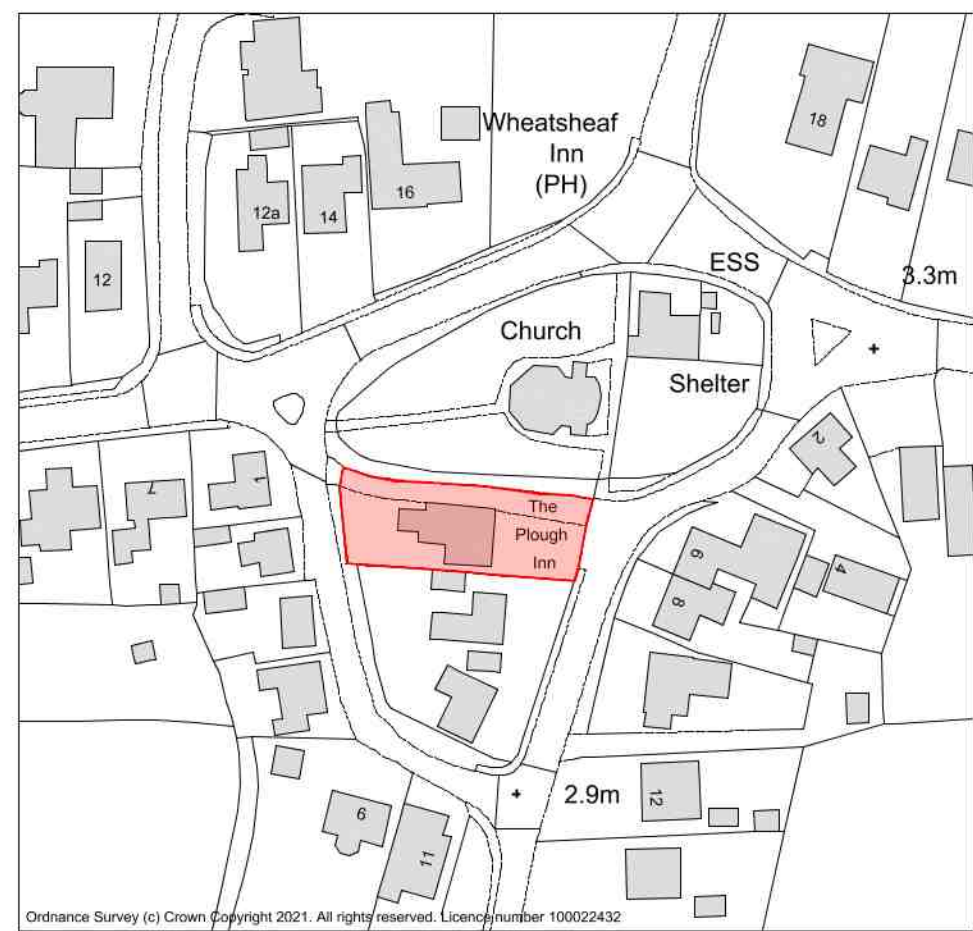

Site Location Plan
Scale 1:1250

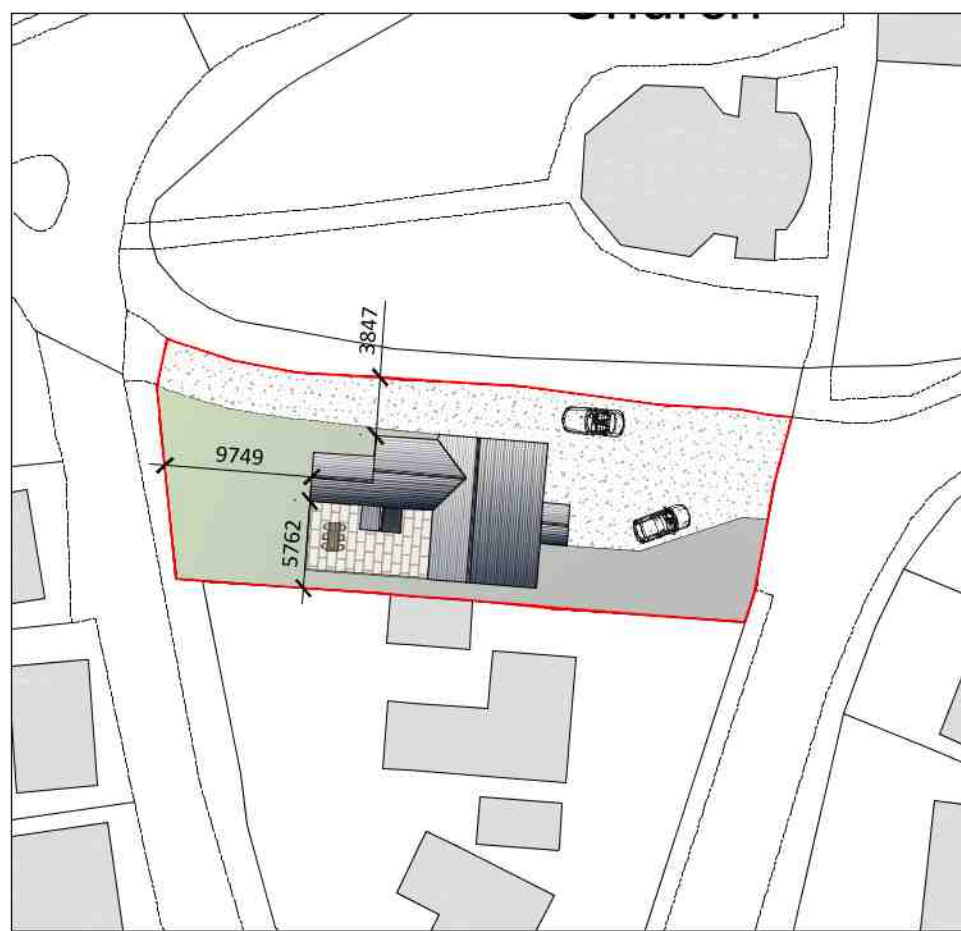

Proposed Block Plan
Scale 1:500

DESCRIPTION
REFURBISHMENT & EXTENSION TO
DWELLING AT THE PLOUGH INN,
WOODGATE ROAD, MOUTON
CHAPEL, SPALDING, PE 12 6DF

DATE
04/02/2021

APPROVED
CT



Do Not Scale From This Drawing

REV	DESCRIPTION	DATE
A	Alterations to drawings as per PO comments	13.04.2021
PROJECT: REFURBISHMENT & EXTENSION TO DWELLING		
DRAWING: EXISTING FLOOR PLANS EXISTING ELEVATIONS		
SITE LOCATION PLAN PROPOSED BLOCK PLAN		
SIZE: A1	CLIENT: Stuart & Kirsty	
SCALE: as labelled	DRAWING BY: JC	SHEET: 0215/21/01A

NOTES: THIS DRAWING/SET OF DRAWINGS IS THE PROPERTY OF JC ARCHITECTURAL CONSULTANT. NO UNAUTHORIZED COPYING OR REPRODUCTION IN ANY FORM IS PERMITTED WITHOUT OBTAINING PRIOR WRITTEN PERMISSION FROM JC ARCHITECTURAL CONSULTANT. JC ARCHITECTURAL CONSULTANT RESERVES THE RIGHT TO OBTAIN THIS INFORMATION AT ANY TIME.
ALL DIMENSIONS ARE TO BE CONFIRMED ON SITE BY CONTRACTOR. ANY DISCREPANCIES ARE TO BE REPORTED TO JC ARCHITECTURAL CONSULTANT IMMEDIATELY.
THE DESIGN HAS BEEN UNDERTAKEN AS FAR AS POSSIBLE TO AVOID RISKS TO HEALTH AND SAFETY OR TO REDUCE AND CONTROL THE EFFECTS OF ANY UNAVOIDABLE RISK. ANY RELEVANT INFORMATION REGARDING RISKS WHICH ARE NOT ABLE TO BE ELIMINATED WILL BE INCLUDED WITHIN THE PROJECT HEALTH AND SAFETY FILE.