




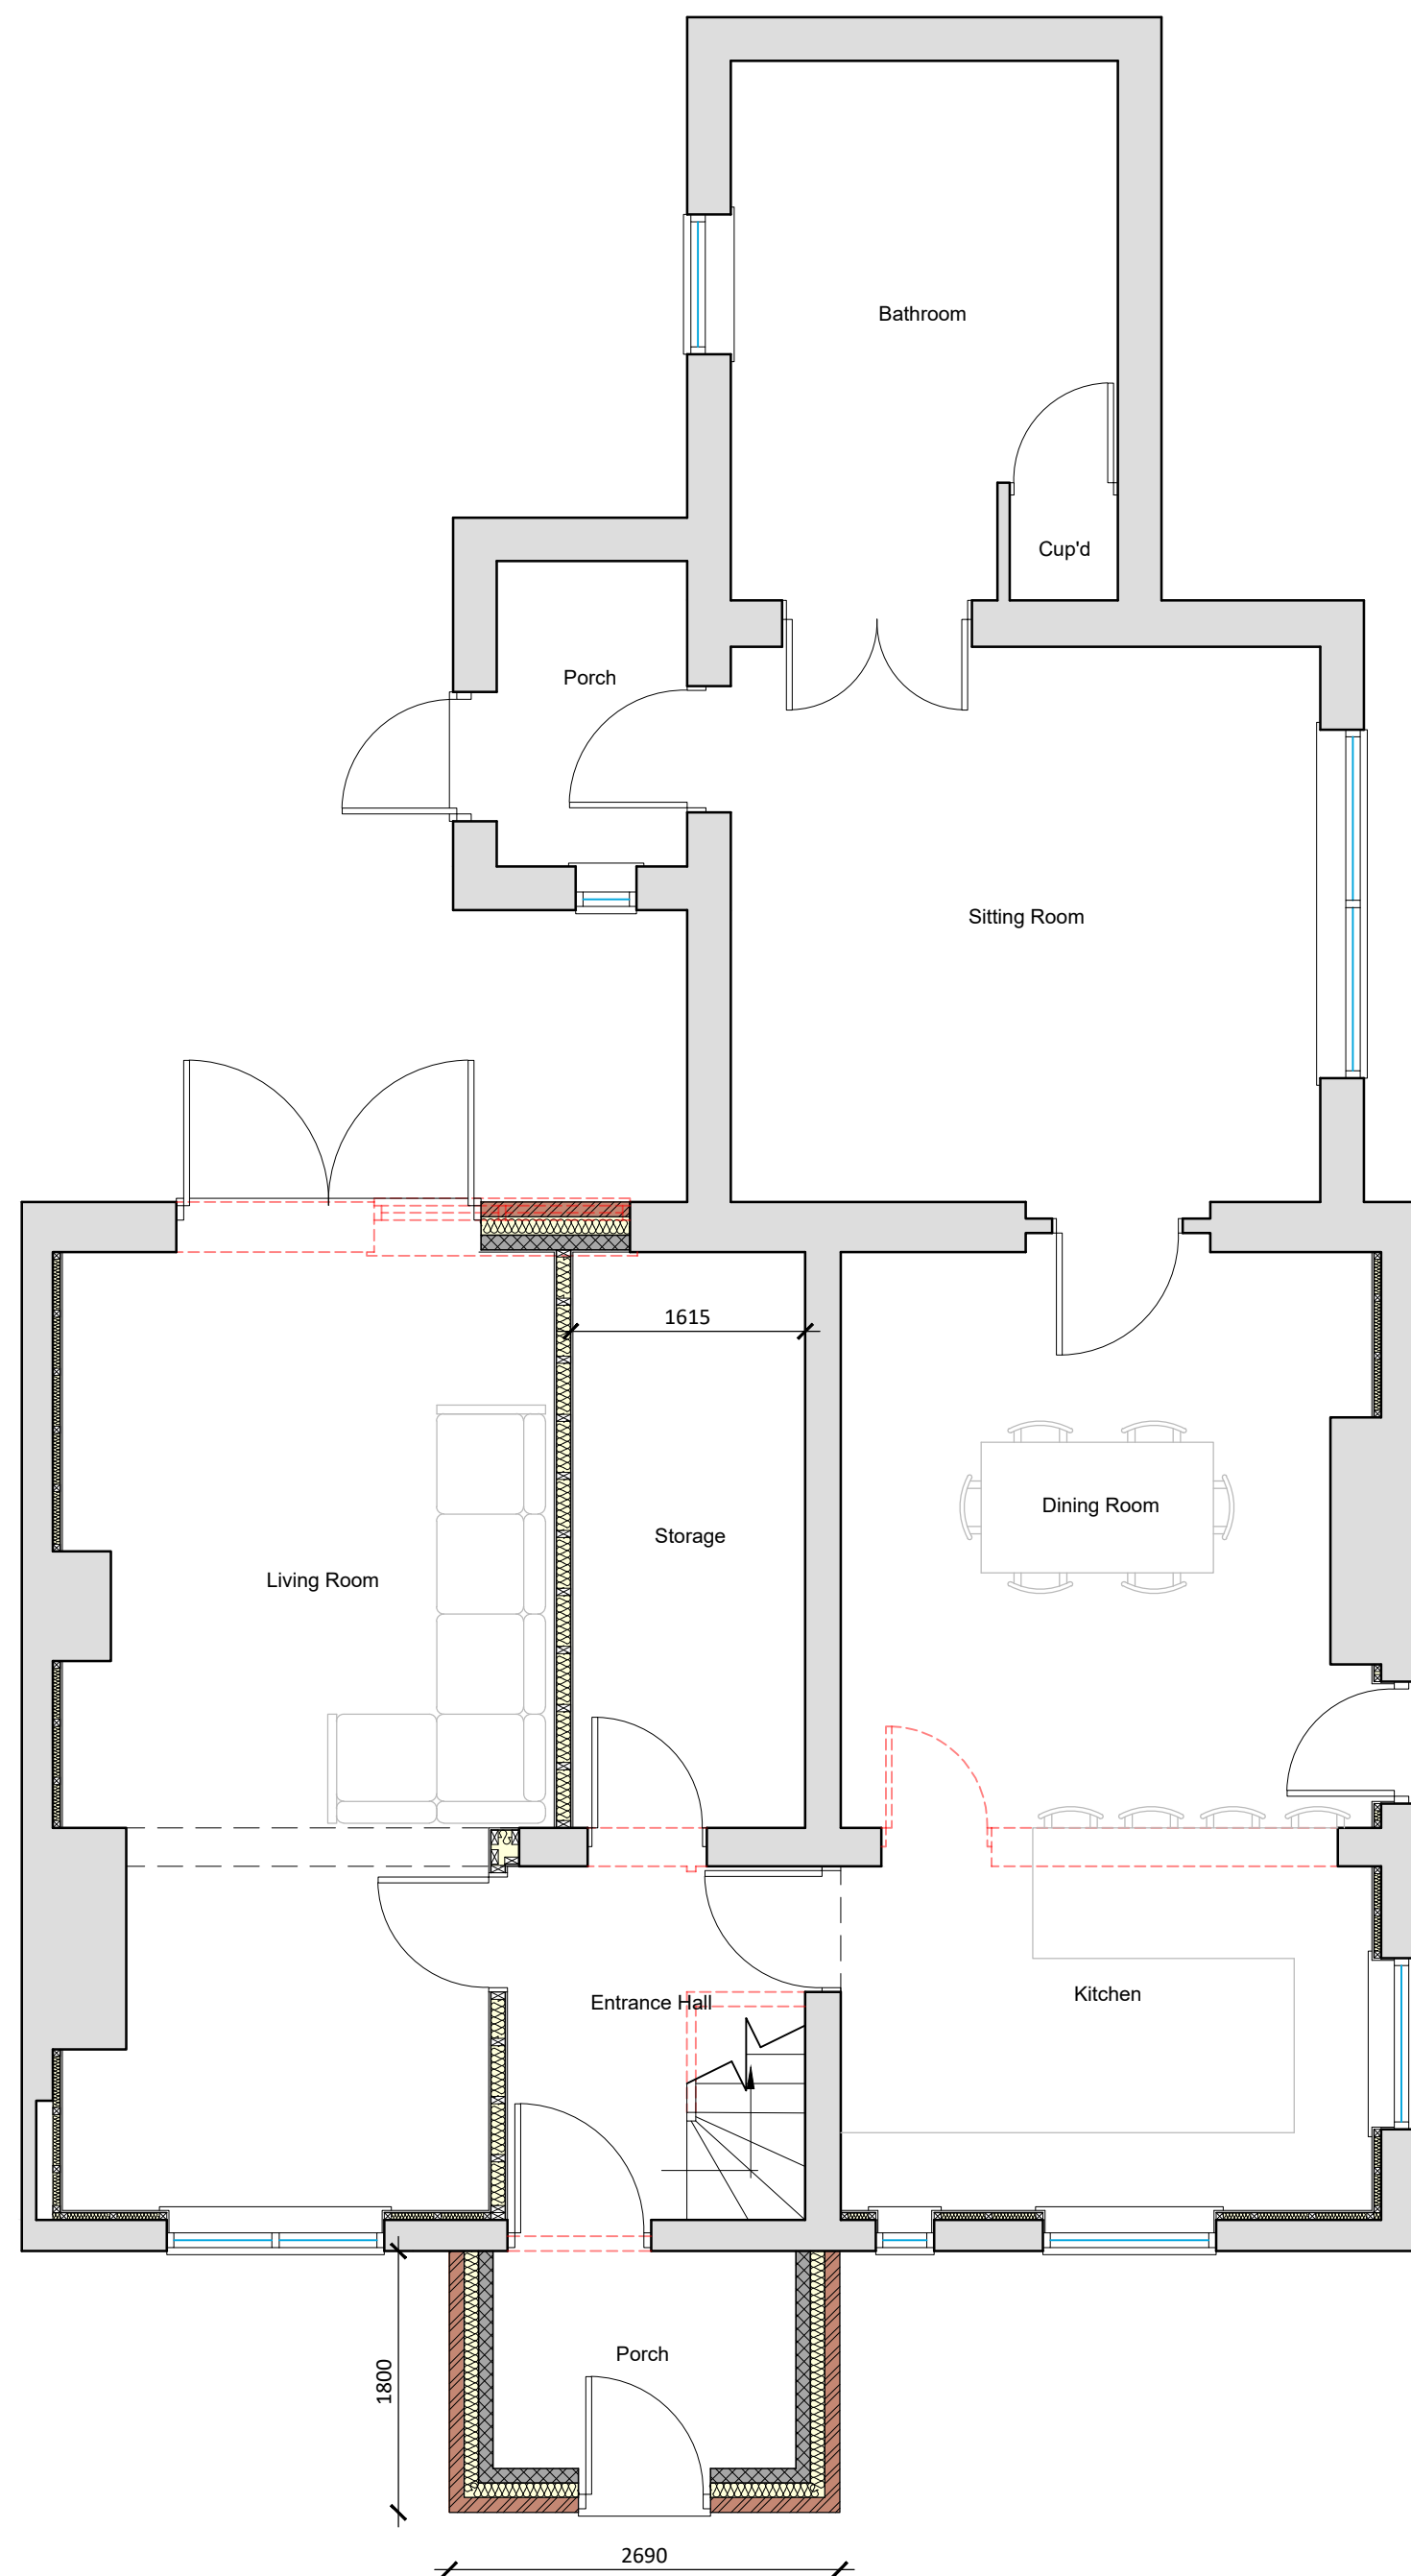


Proposed Ground Floor Plan
Scale 1:50

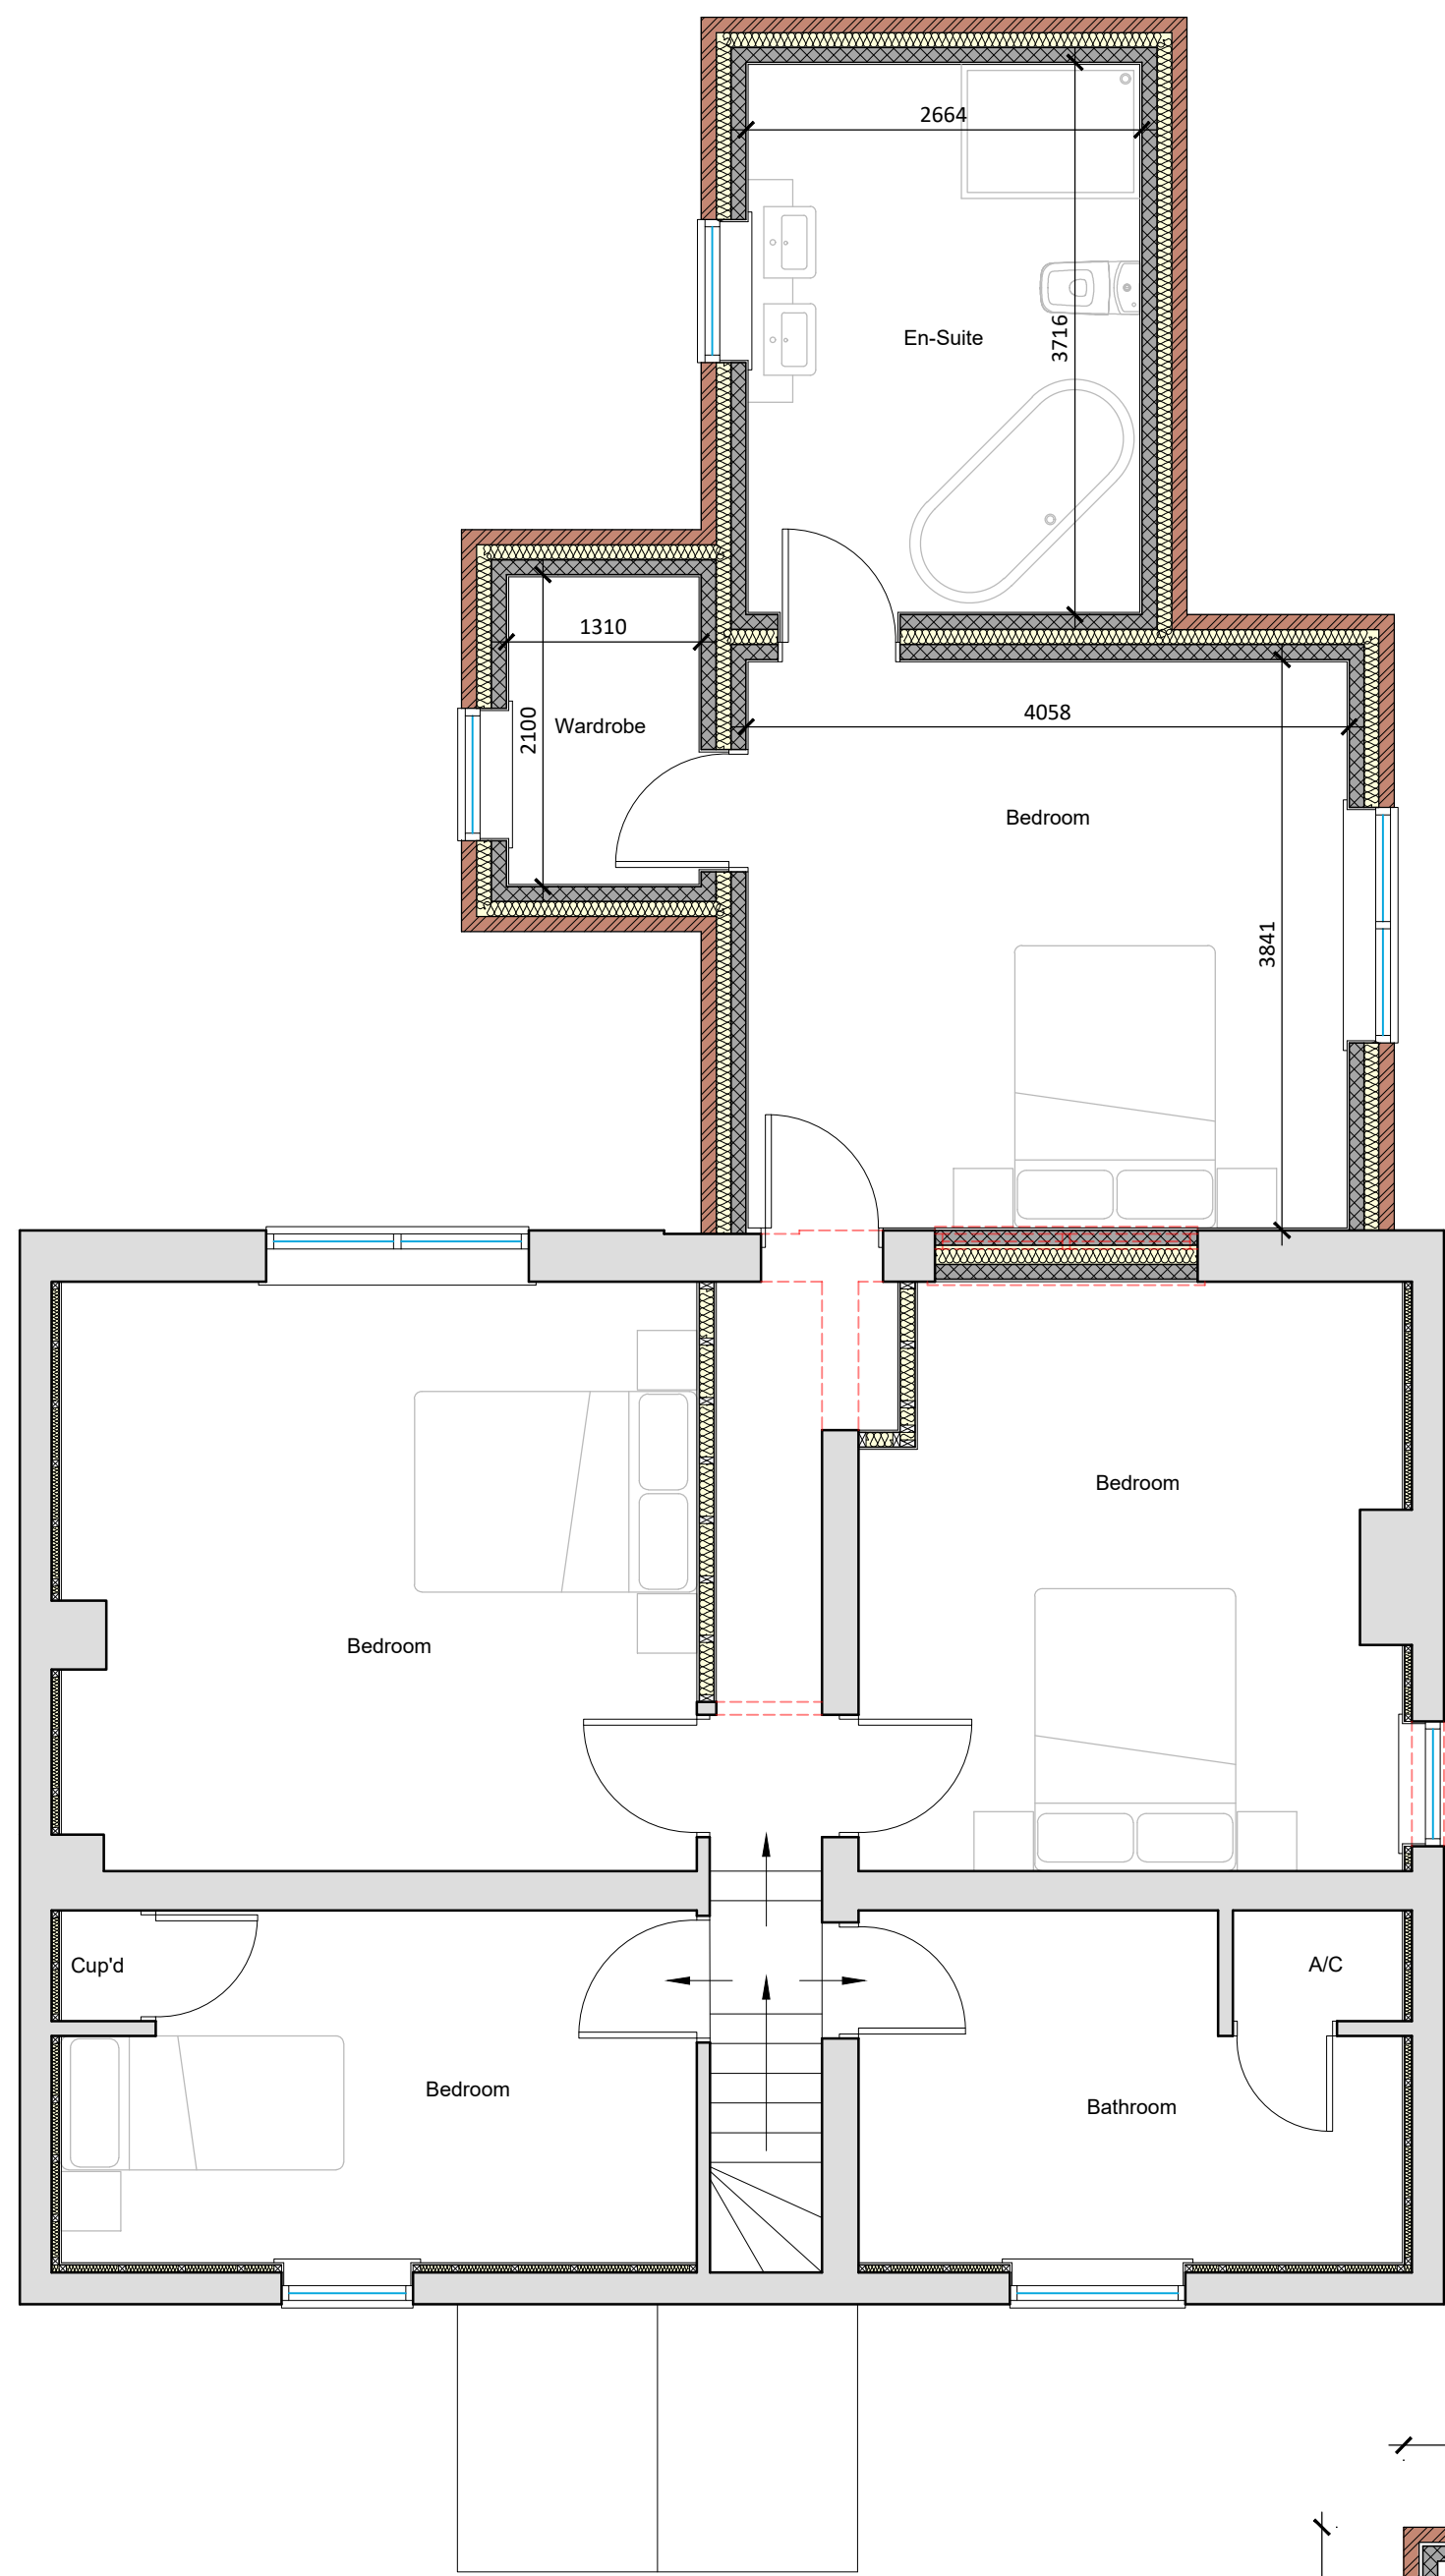

Proposed First Floor Plan
Scale 1:50

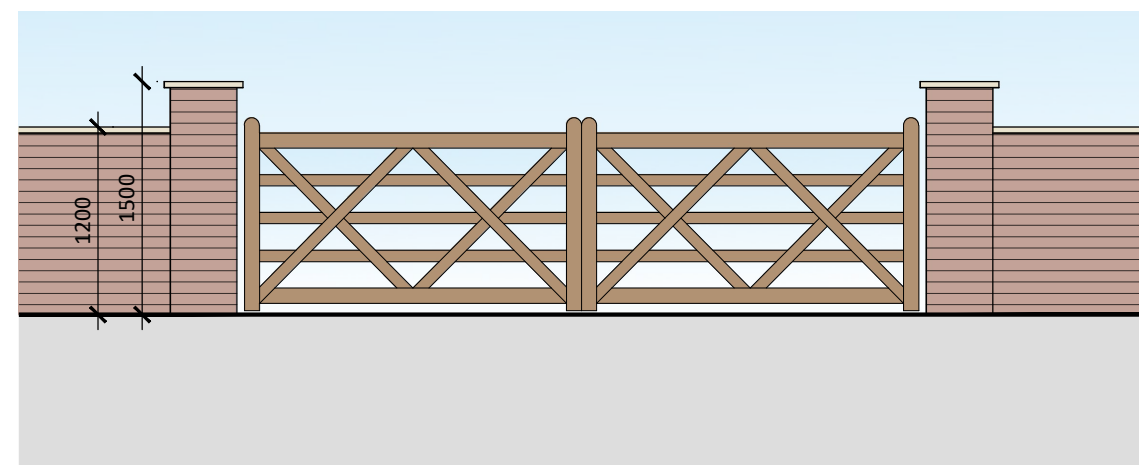

Boundary Wall & Gate Typical Elevation
Scale 1:50

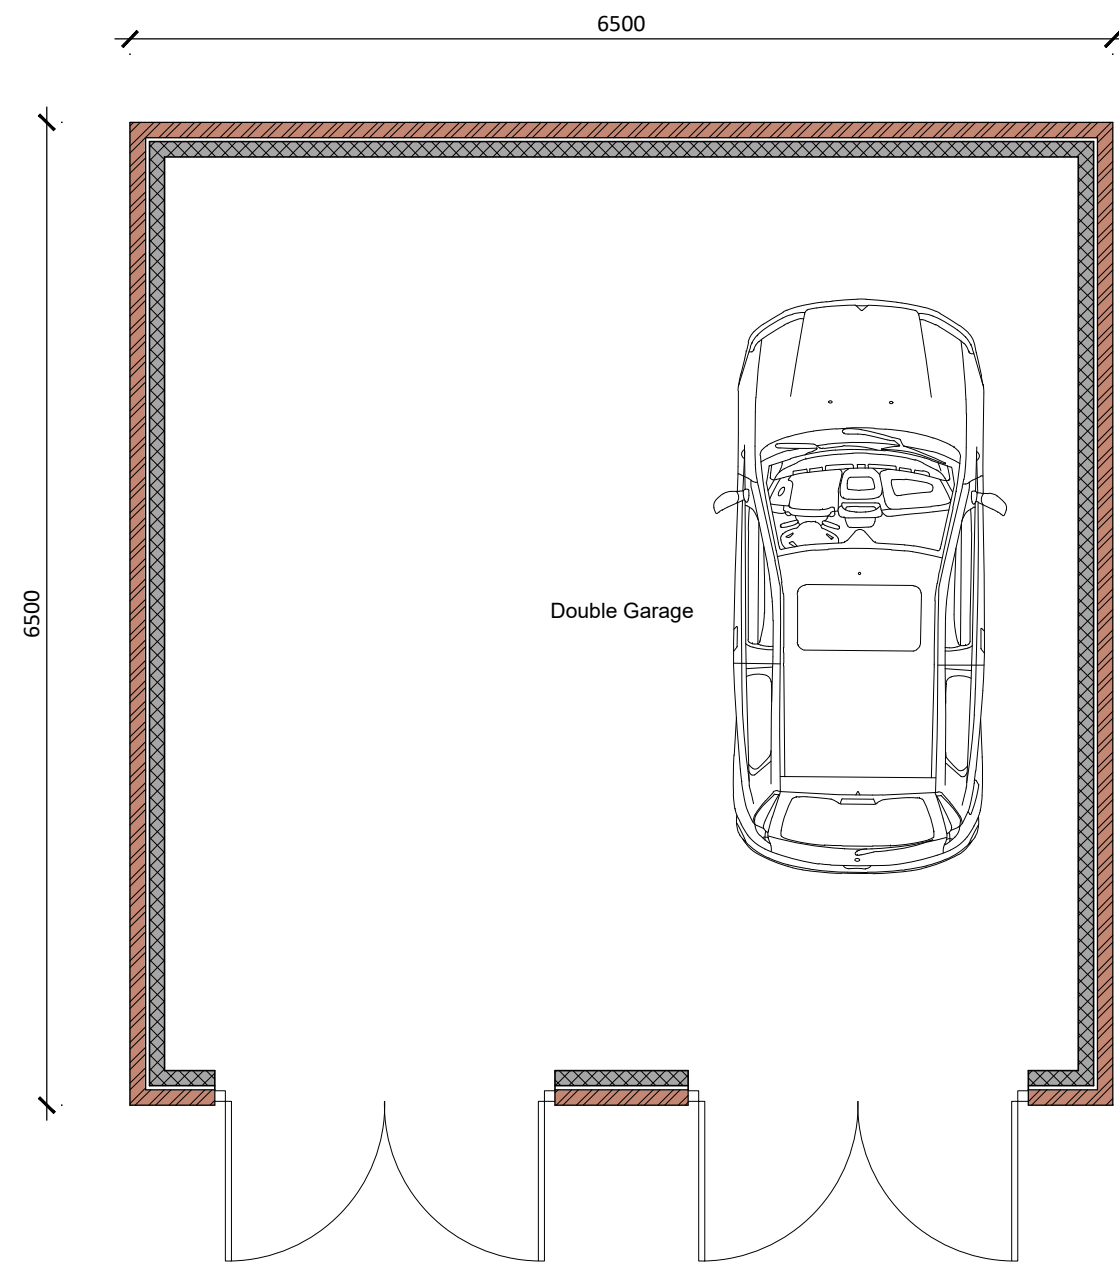

Proposed Garage Floor Plan
Scale 1:50




Proposed Front (E) Elevation
Scale 1:100




Proposed Rear (W) Elevation
Scale 1:100




Proposed Side (N) Elevation
Scale 1:100

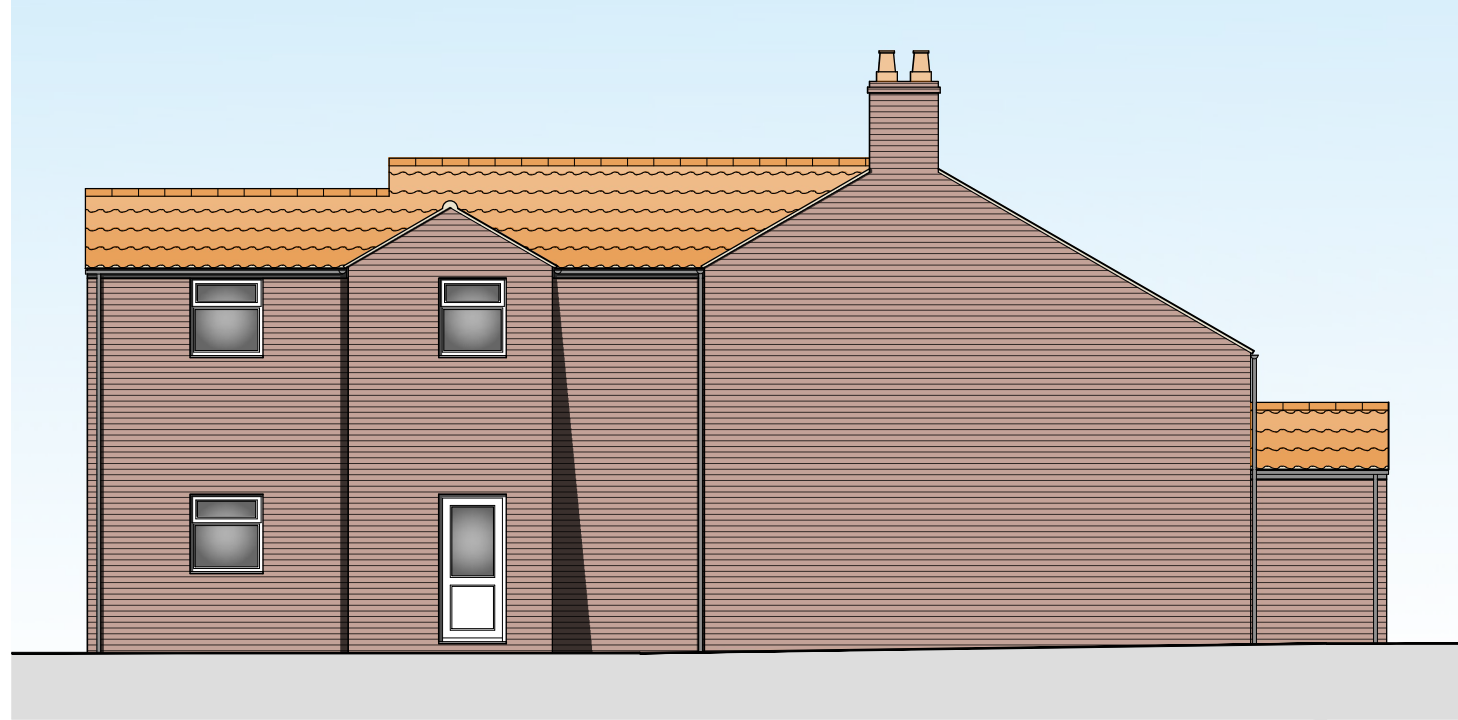


Proposed Side (S) Elevation
Scale 1:100

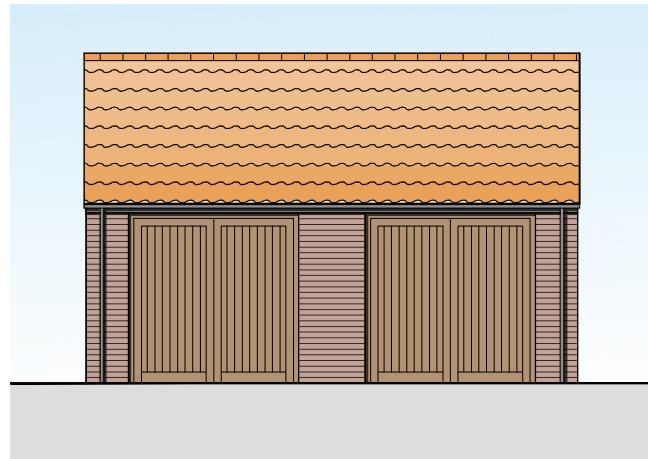


Proposed Front (N) Elevation
Scale 1:100

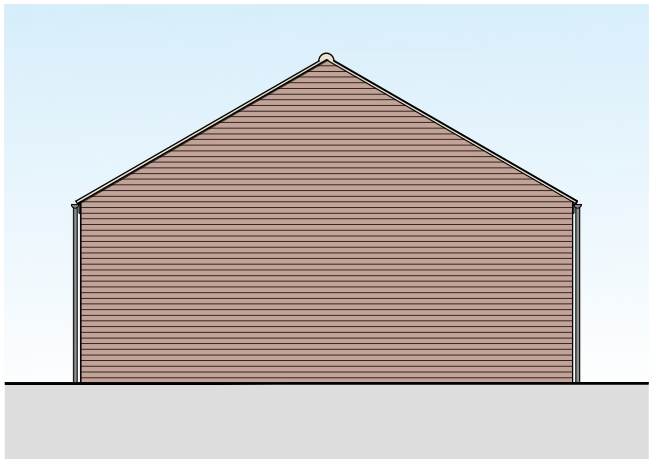

Proposed Side (E) Elevation
Scale 1:100

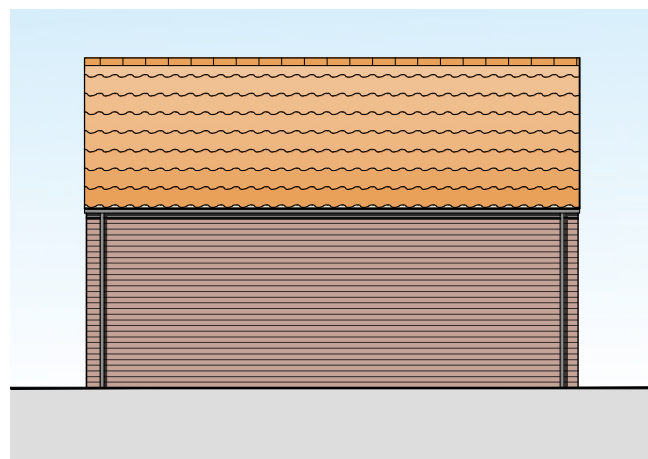

Proposed Rear (S) Elevation
Scale 1:100

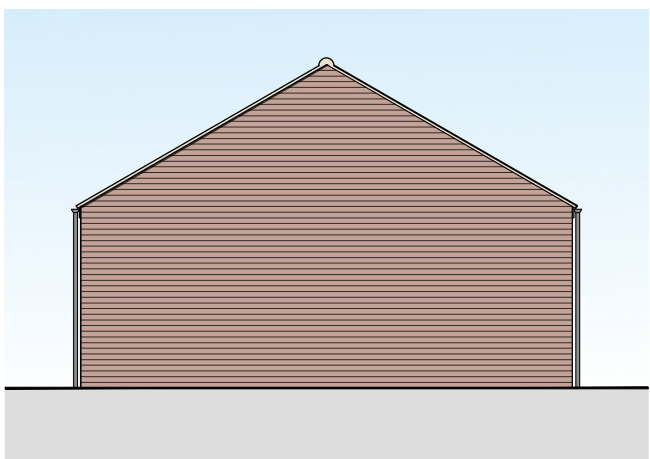

Proposed Side (W) Elevation
Scale 1:100

PROJECT:		REFURBISHMENT & EXTENSION TO DWELLING	
DRAWING:		PROPOSED FLOOR PLANS PROPOSED ELEVATIONS	
CLIENT:		Stuart & Kirsty	
DATE:		02/15/21/02	
SCALE:		as labelled	
DRAWING BY:		JC	
SHEET:		02/15/21/02	

NOTES: THIS DRAWING IS THE PROPERTY OF JC ARCHITECTURAL CONSULTANT. NO UNAUTHORIZED COPYING OR REPRODUCTION IN ANY FORM IS PERMITTED WITHOUT OBTAINING PRIOR WRITTEN PERMISSION FROM JC ARCHITECTURAL CONSULTANT. JC ARCHITECTURAL CONSULTANT RESERVES THE RIGHT TO OBTAIN THIS INFORMATION AT ANY TIME. ALL DIMENSIONS ARE TO BE CONFIRMED ON SITE BY CONTRACTOR. ANY DISCREPANCIES ARE TO BE REPORTED TO JC ARCHITECTURAL CONSULTANT IMMEDIATELY. THE DESIGN HAS BEEN UNDERTAKEN AS FAR AS POSSIBLE TO AVOID RISKS TO HEALTH AND SAFETY OR TO REDUCE AND CONTROL THE EFFECTS OF ANY UNAVOIDABLE RISKS. ANY RELEVANT INFORMATION REGARDING RISKS WHICH ARE NOT ABLE TO BE ELIMINATED WILL BE INCLUDED WITHIN THE PROJECT HEALTH AND SAFETY FILE.