



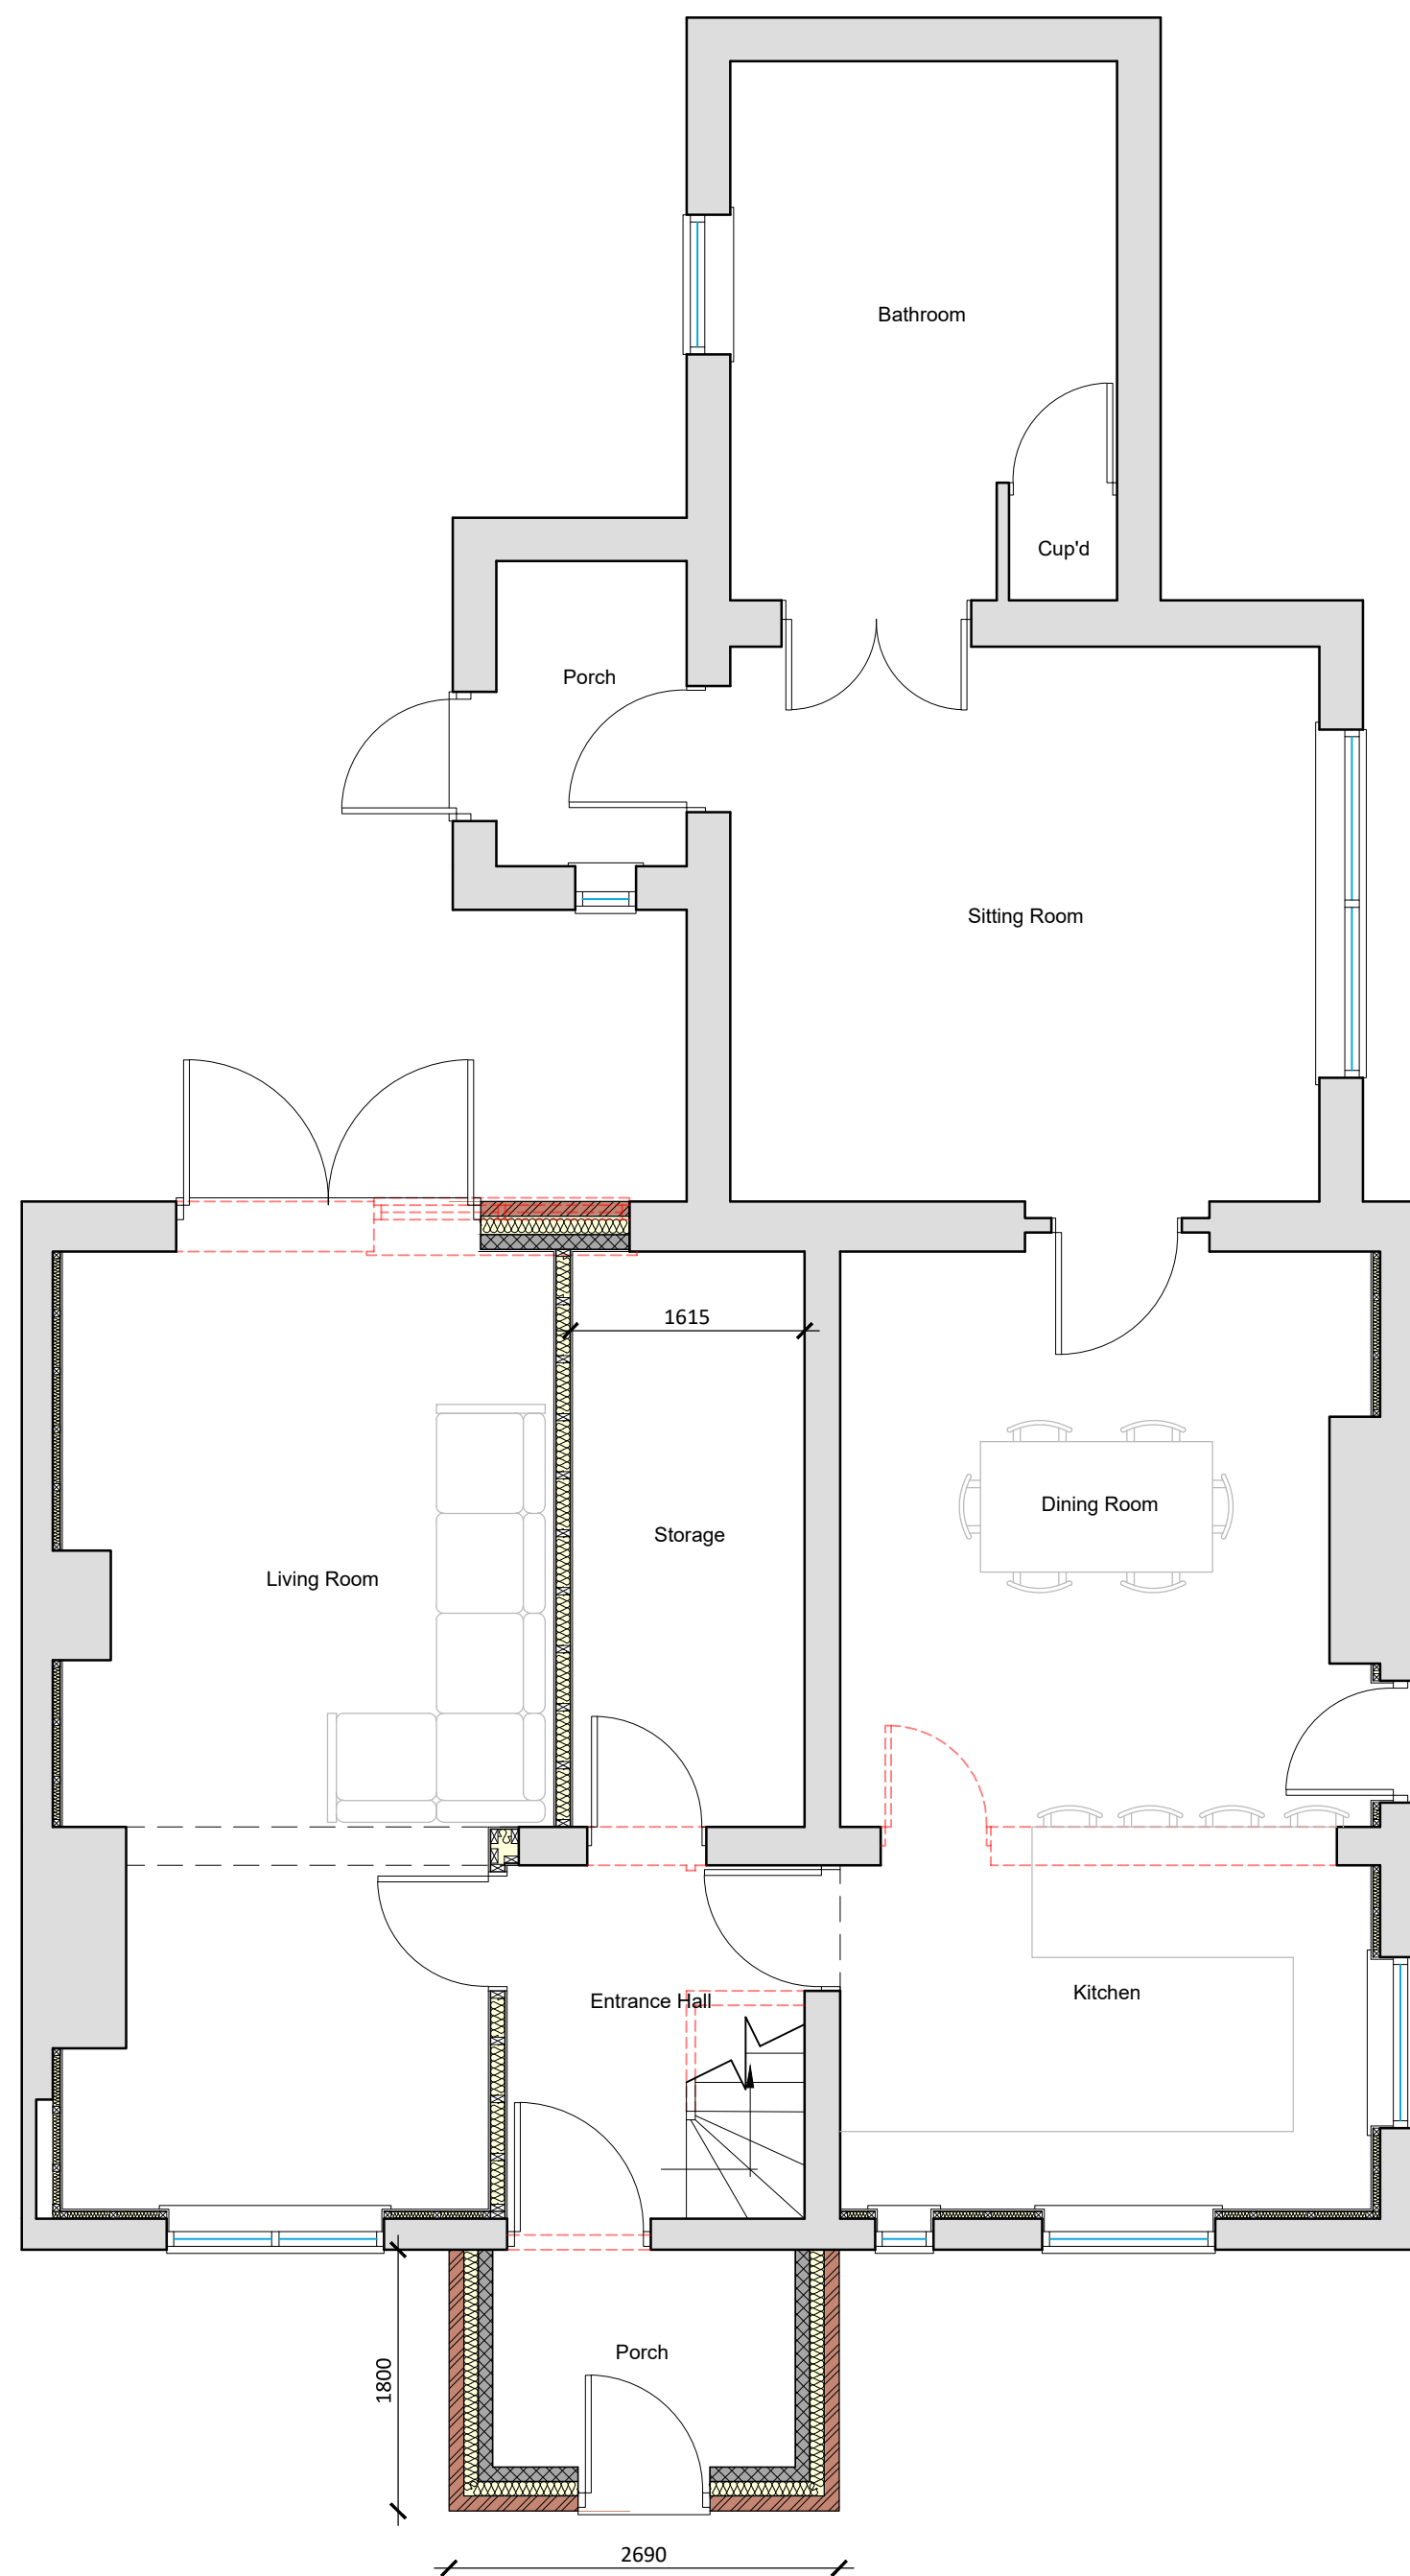

Proposed Ground Floor Plan
Scale 1:50

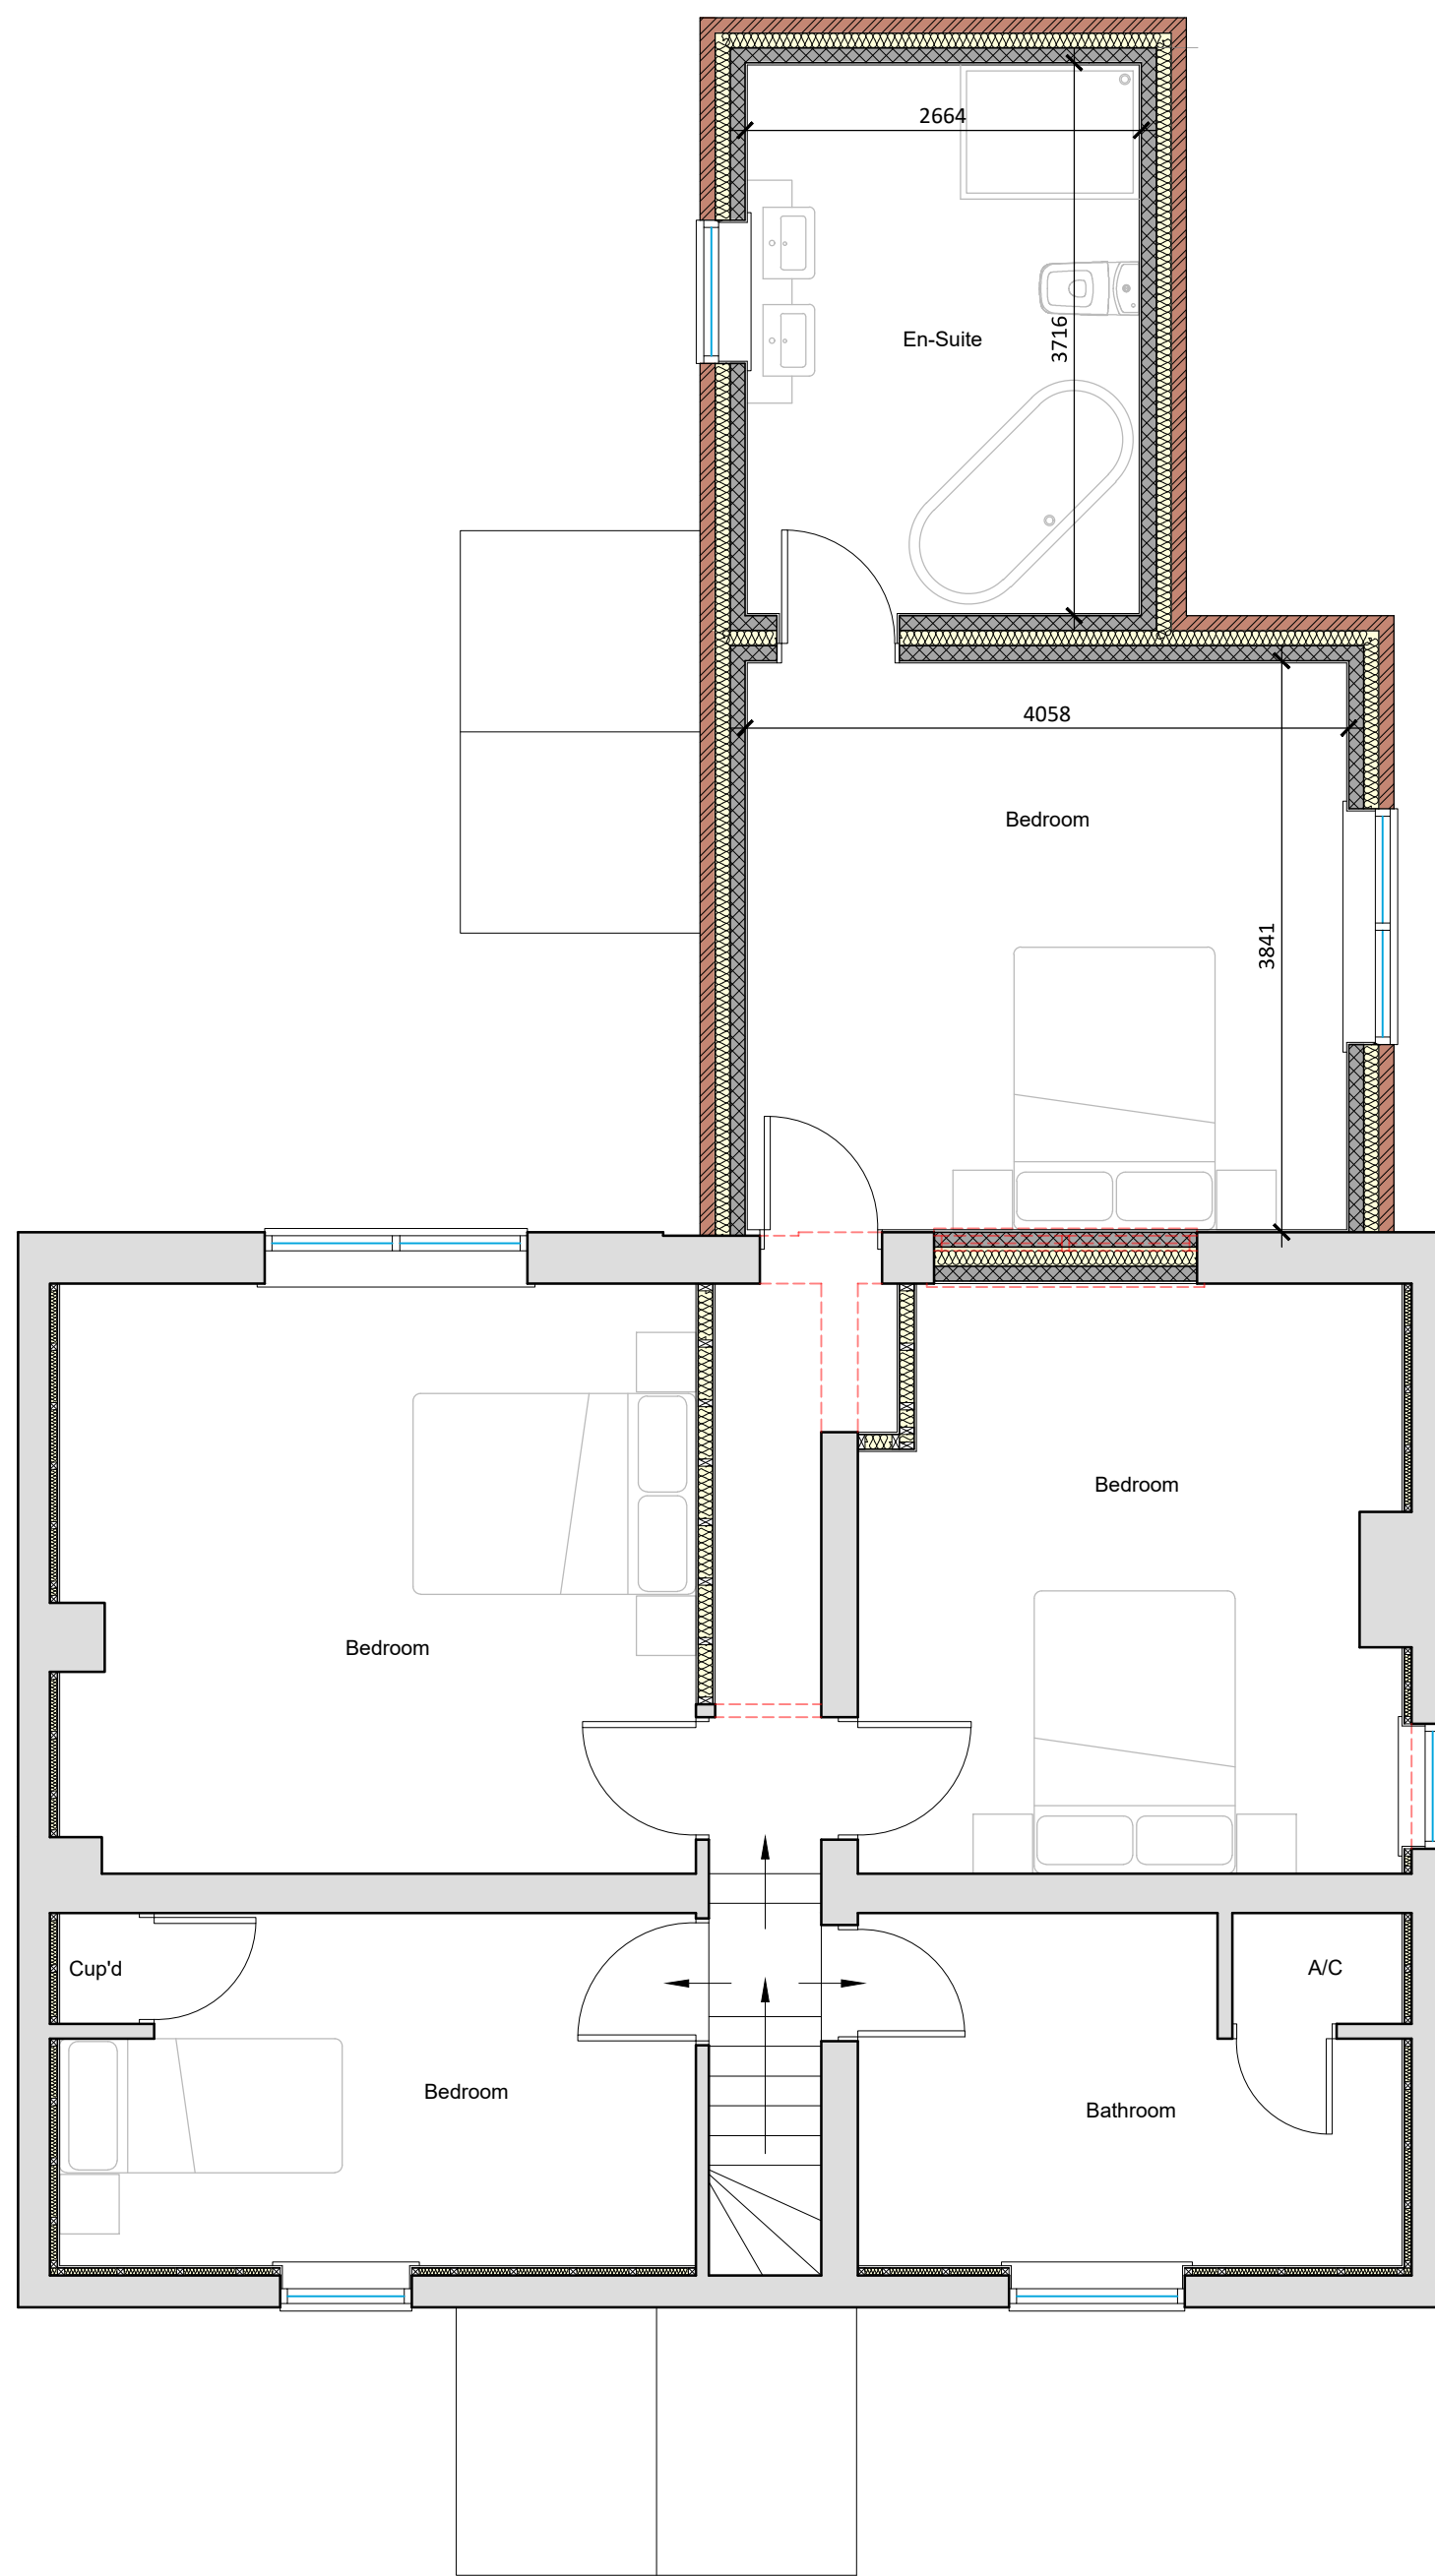

Proposed First Floor Plan
Scale 1:50




Proposed Front (E) Elevation
Scale 1:100




Proposed Side (N) Elevation
Scale 1:100



Proposed Rear (W) Elevation
Scale 1:100

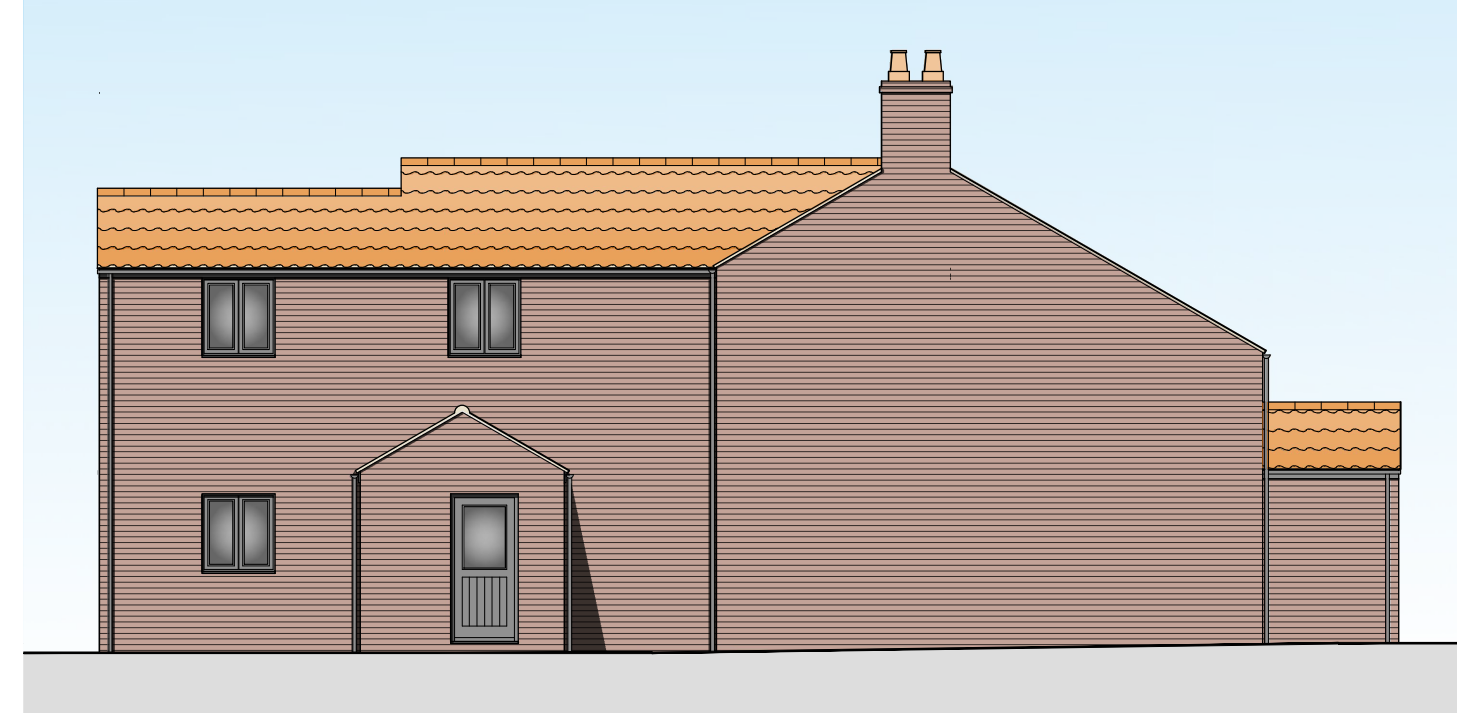

Proposed Side (S) Elevation
Scale 1:100

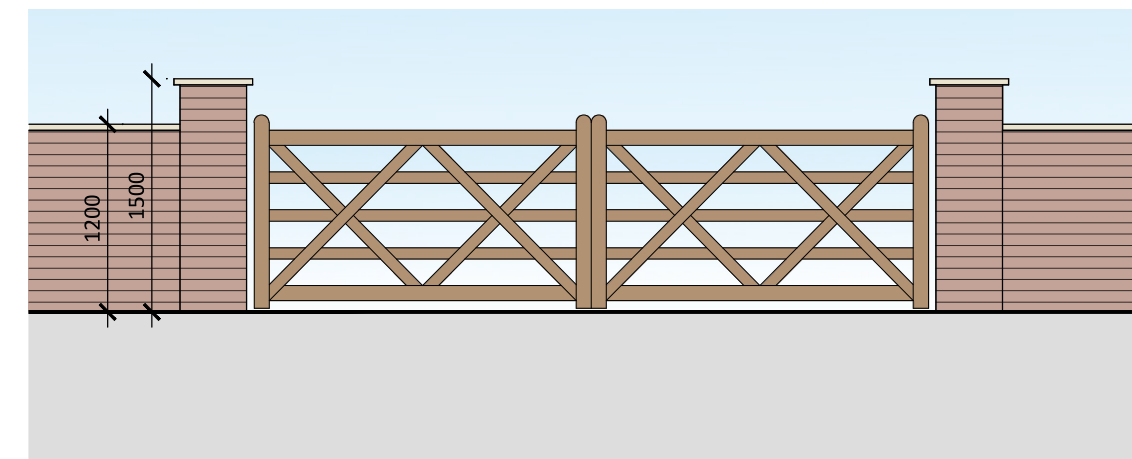

Boundary Wall & Gate Typical Elevation
Scale 1:50

DESCRIPTION
REFURBISHMENT & EXTENSION TO
DWELLING AT THE PLOUGH INN,
WOODGATE ROAD, MOULTON
CHAPEL, SPALDING, PE12 0NF

DATE: 04/02/2021

APPROVED: CT



Do Not Scale From This Drawing

REV	DESCRIPTION	DATE
A	Alterations to drawings as per PO comments	13.04.2021
PROJECT: REFURBISHMENT & EXTENSION TO DWELLING		
DRAWING: PROPOSED FLOOR PLANS PROPOSED ELEVATIONS		
SIZE:	CLIENT:	
A1	Stuart & Kirsty	
SCALE:	DRAWING BY:	SHEET:
as labelled	JC	0215/21/02A

NOTES: THIS DRAWING IS THE PROPERTY OF JC ARCHITECTURAL CONSULTANT. NO UNAUTHORISED COPYING OR REPRODUCTION IN ANY FORM IS PERMITTED WITHOUT OBTAINING PRIOR WRITTEN PERMISSION FROM JC ARCHITECTURAL CONSULTANT. JC ARCHITECTURAL CONSULTANT RESERVES THE RIGHT TO WITHDRAW THIS INFORMATION AT ANY TIME.
ALL DIMENSIONS ARE TO BE CONFIRMED ON SITE BY CONTRACTOR. ANY DISCREPANCIES ARE TO BE REPORTED TO JC ARCHITECTURAL CONSULTANT IMMEDIATELY.
THIS DESIGN HAS BEEN UNDERTAKEN AS FAR AS POSSIBLE TO AVOID RISKS TO HEALTH AND SAFETY OR TO REDUCE AND CONTROL THE EFFECTS OF ANY UNAVOIDABLE RISK. ANY RELEVANT INFORMATION REGARDING RISKS WHICH ARE NOT ABLE TO BE ELIMINATED WILL BE INCLUDED WITHIN THE PROJECT HEALTH AND SAFETY FILE.